

264 Dunbar LLC

264 Dunbar Road Palm Beach Fl. 33480

RECEIVED

By yfigueroa at 2:13 pm, Apr 08, 2024



ARCHITECTURE

MP DESIGN & ARCHITECTURE

LANDSCAPE

NIEVERA + WILLIAMS DESIGN

ARC-24-008  
ZON-24-017

First Submittal12-14-2024  
Second Submittal01-03-2024  
TC Meeting03-13-2024  
Arcom Meeting02-28-2024  
Final Submittal03-11-2024  
Arcom Meeting03-27-2024

PREVIOUSLY PROPOSED SCOPE OF WORK

- Proposed new Two-Story Residence with a Three-Car Garage, Guest House above, Pool Loggia, Pool Cabana and New Pool
- A variance is sought to increase the generator enclosure wall height by 1'-3" due to specific requirements outlined by the Kholer 60kW generator, deviating from the standard 7'-0" specifications.

CURRENTLY PROPOSED SCOPE OF WORK

- Proposed new Two-Story Residence with a Three-Car Garage, Guest House beside the Garage, Pool Loggia, Pool Cabana and New Pool
- A variance is sought to increase the generator enclosure wall height by 1'-3" due to specific requirements outlined by the Kholer 60kW generator, deviating from the standard 7'-0" specifications.

SHEET INDEX

|          |                                                                        |
|----------|------------------------------------------------------------------------|
| COVER    | PROJECT INFORMATION, DEADLINES AND MEETINGS                            |
|          | INDEX                                                                  |
|          | SURVEY                                                                 |
|          | ZONING LEGEND                                                          |
|          | AERIAL VICINITY LOCATION MAP                                           |
|          | LOCATION PLAN                                                          |
| A000.1   | PREVIOUSLY PROPOSED SITE PLAN                                          |
| A000     | CURRENTLY PROPOSED SITE PLAN                                           |
| A000.2   | PREVIOUSLY AND CURRENTLY PROPOSED SITE PLAN                            |
| A001     | STREETSCAPE, SITESCAPE                                                 |
| A007     | YARD SECTIONS                                                          |
| PHOTOS 1 | SURROUNDING PROPERTY PHOTOS                                            |
| PHOTOS 2 | SURROUNDING PROPERTY PHOTOS                                            |
| PHOTOS 3 | SUBJECT PROPERTY PHOTOS                                                |
| A002     | PROPOSED FIRST & SECOND FLOOR CUBIC CONTENT RADIO PLAN                 |
| A003     | PROPOSED CUBIC CONTENT RADIO AXONOMETRICS                              |
| A004     | PROPOSED FIRST FLOOR ZONING DIAGRAM                                    |
| A005     | PROPOSED SECOND FLOOR ZONING DIAGRAM                                   |
| A100.0   | PREVIOUSLY PROPOSED FIRST FLOOR PLAN                                   |
| A100     | CURRENTLY PROPOSED FIRST FLOOR PLAN                                    |
| A100.2   | PREVIOUSLY AND CURRENTLY PROPOSED FIRST FLOOR                          |
| A100.1   | ENLARGED FIRST FLOOR PLAN                                              |
| A101.0   | PREVIOUSLY PROPOSED SECOND FLOOR PLAN                                  |
| A101     | CURRENTLY PROPOSED SECOND FLOOR PLAN                                   |
| A101.2   | PREVIOUSLY AND CURRENTLY PROPOSED SECOND FLOOR                         |
| A101.1   | ENLARGED PROPOSED SECOND FLOOR PLAN                                    |
| A102.0   | PREVIOUSLY PROPOSED ROOF PLAN                                          |
| A102     | CURRENTLY PROPOSED ROOF PLAN                                           |
| A102.2   | PREVIOUSLY AND CURRENTLY PROPOSED ROOF PLAN                            |
| A102.1   | ENLARGED PROPOSED ROOF PLAN                                            |
|          | MATERIALS & COLORS                                                     |
|          | RENDERS                                                                |
| A200     | PREVIOUSLY AND CURRENTLY PROPOSED NORTH ELEVATION                      |
| A200.1   | ENLARGED PREVIOUSLY AND CURRENTLY PROPOSED NORTH ELEVATION             |
| A201     | PREVIOUSLY AND CURRENTLY PROPOSED SOUTH ELEVATION                      |
| A201.1   | ENLARGED PREVIOUSLY AND CURRENTLY PROPOSED SOUTH ELEVATION             |
| A202     | PREVIOUSLY AND CURRENTLY PROPOSED SOUTH ELEVATION                      |
|          | SECTION 1                                                              |
| A202.1   | ENLARGED PREVIOUSLY AND CURRENTLY PROPOSED SOUTH ELEVATION - SECTION 1 |

SHEET INDEX

|        |                                                                       |
|--------|-----------------------------------------------------------------------|
| A203   | PREVIOUSLY AND CURRENTLY PROPOSED NORTH ELEVATION                     |
|        | -SECTION 2                                                            |
| A203.1 | ENLARGED PREVIOUSLY AND CURRENTLY PROPOSED NORTH ELEVATION- SECTION 2 |
| A204   | PREVIOUSLY AND CURRENTLY PROPOSED SOUTH ELEVATION                     |
|        | -SECTION 3                                                            |
| A204.1 | ENLARGED PREVIOUSLY AND CURRENTLY PROPOSED SOUTH ELEVATION- SECTION 3 |
| A205   | PREVIOUSLY AND CURRENTLY PROPOSED NORTH ELEVATION                     |
|        | -SECTION 4                                                            |
| A205.1 | ENLARGED PREVIOUSLY AND CURRENTLY PROPOSED NORTH ELEVATION- SECTION 4 |
| A206   | PREVIOUSLY AND CURRENTLY PROPOSED EAST ELEVATION                      |
| A206.1 | ENLARGED PREVIOUSLY AND CURRENTLY PROPOSED EAST ELEVATION             |
| A207   | PREVIOUSLY AND CURRENTLY PROPOSED WEST ELEVATION                      |
| A207.1 | ENLARGED PREVIOUSLY AND CURRENTLY PROPOSED WEST ELEVATION             |
| A208   | PREVIOUSLY AND CURRENTLY PROPOSED EAST ELEVATION                      |
|        | - SECTION 5                                                           |
| A208.1 | ENLARGED PREVIOUSLY AND CURRENTLY PROPOSED EAST ELEVATION - SECTION 5 |
| A209   | PREVIOUSLY AND CURRENTLY PROPOSED WEST ELEVATION                      |
|        | -SECTION 6                                                            |
| A209.1 | ENLARGED PREVIOUSLY AND CURRENTLY PROPOSED WEST ELEVATION - SECTION 6 |
| A210   | EQUIPMENT ENCLOSURE SECTIONS                                          |
| A300   | CORNICE & GUTTER SECTION                                              |
| A300.1 | CORNICE, QUORN & OPEN PEDIMENT DETAIL                                 |
| A300.2 | CORNICE & QUORN @ ONE STORY BUILDING DETAIL                           |
| A301   | BUILDING PROFILE DETAILS                                              |
| A302   | WALL SECTION @BEDROOM #4                                              |
|        | ENTRY ELEVATION DETAIL                                                |
|        | PEDIMENT PROFILE                                                      |
|        | COLUMN DETAIL                                                         |
|        | PALLADIAN WINDOW DETAIL                                               |
|        | WINDOW DETAIL                                                         |

SHEET INDEX

|      |                                                        |
|------|--------------------------------------------------------|
|      | LEGEND                                                 |
| LP1  | PREVIOUSLY PRESENTED RENDERED PLAN                     |
| LP1  | CURRENTLY PROPOSED RENDERED PLAN                       |
| EL1  | RENDERED ELEVATION:                                    |
|      | PREVIOUSLY PRESENTED+ CURRENTLY PROPOSED               |
| EL2  | RENDERED ELEVATION:                                    |
|      | PREVIOUSLY PRESENTED+ CURRENTLY PROPOSED               |
| EL3  | RENDERED ELEVATION:                                    |
|      | PREVIOUSLY PRESENTED+ CURRENTLY PROPOSED               |
| EL4  | RENDERED ELEVATION:                                    |
|      | PREVIOUSLY PRESENTED+ CURRENTLY PROPOSED               |
| EX1  | EXISTING SITE PLAN                                     |
| DM1  | DEMOLITION PLAN                                        |
| SITE | SITE PLAN                                              |
| L1   | HARDSCAPE PLAN                                         |
| L2   | MATERIALS                                              |
| LP1  | LANDSCAPE PLAN                                         |
| LP2  | PLANT LIST DETAILS                                     |
| D3   | EQUIPMENT AREA DETAILS                                 |
| OS1  | OVERALL - OPEN SPACE                                   |
| OS2  | FRONT-OPEN SPACE DIAGRAM                               |
| OS3  | SIDES-OPEN SPACE DIAGRAM                               |
| OS4  | NATIVE-OPEN SPACE DIAGRAM                              |
| CSR  | CONSTRUCTION SCREENING PLAN                            |
| EX1  | EXISTING SITE PLAN                                     |
| DM1  | DEMOLITION PLAN                                        |
| LP1  | LANDSCAPE PLAN                                         |
| EL1  | ELEVATIONS                                             |
| EL2  | ELEVATIONS                                             |
| SITE | SITE PLAN                                              |
| L1   | HARDSCAPE PLAN                                         |
| L2   | MATERIALS                                              |
| LG1  | LANDSCAPE GRADING PLAN                                 |
| LP1  | LANDSCAPE PLAN                                         |
| LP2  | PLANT LIST DETAILS                                     |
| D3.1 | AREA DETAILS                                           |
| D3   | EQUIPMENT AREA DETAILS                                 |
| EL3  | SITE SECTION/ELEVATION                                 |
| OS1  | OVERALL - OPEN SPACE                                   |
| OS2  | FRONT-OPEN SPACE DIAGRAM                               |
| OS3  | SIDES-OPEN SPACE DIAGRAM                               |
| OS4  | NATIVE-OPEN SPACE DIAGRAM                              |
| CSR  | CONSTRUCTION SCREENING PLAN                            |
| A006 | TRUCK & SITE LOGISTICS PLAN                            |
| C-1  | CONCEPTUAL SITE GRADING & DRAINAGE PLAN                |
| EC-1 | CONCEPTUAL CONSTRUCTION & PARKING EROSION CONTROL PLAN |





| TITLE COMMITMENT REVIEW        |                   |                                        |                     |                           |                 |                     |
|--------------------------------|-------------------|----------------------------------------|---------------------|---------------------------|-----------------|---------------------|
| CLIENT: Carin Elizabeth Searby |                   | COMMITMENT NO. : 23-17225              |                     | DATE: 11/16/23            |                 |                     |
| REVIEWED BY: Craig Wallace     |                   | JOB NO. : 11-1164.3                    |                     |                           |                 |                     |
| SEC. 6                         | DOCUMENT          | DESCRIPTION                            | AFFECTS AND PLOTTED | AFFECTS AND NOT PLOTTABLE | DOES NOT AFFECT | NOT A SURVEY MATTER |
| 1                              | PB 7 PG 68        | Plat of ADAMS ADDITION TO PALM BEACH   | •                   |                           |                 |                     |
| 100                            | ORE 29431, PG 436 | As affected by Resolution NO. 184-2013 |                     | •                         |                 |                     |

**BOUNDARY SURVEY FOR:  
CARIN E. SEARBY**

*This survey is made specifically and only for the following party for the purpose of permitting on the surveyed property.*

Carlin E. Searby


The undersigned surveyor assumes no responsibility or liability for any other purpose or to any other party other than stated above.

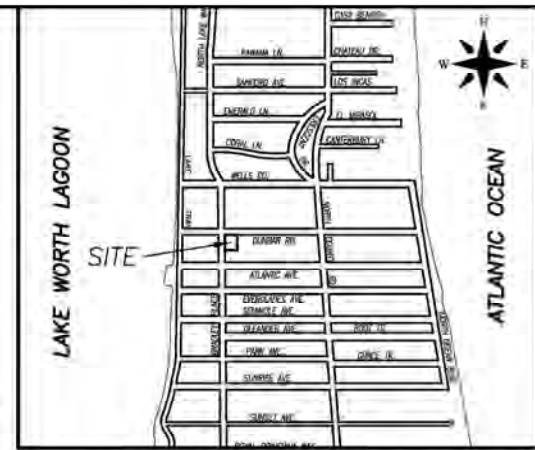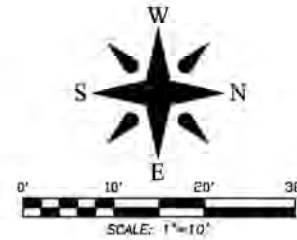

VICINITY SKETCH N.T.S.

**LEGEND**

- A = ARC LENGTH  
 AC = AIR CONDITIONING  
 AE = ACCESS EASEMENT  
 AKA = ALSO KNOWN AS  
 B.P. = BACKFLOW PREVENTER  
 BLDG. = BUILDING  
 B.M. = BENCHMARK  
 B.O.C. = BACK OF CURB  
 B.O.W. = BACK OF WALK  
 C. = CALCULATED  
 CATV = CABLE ANTENNA TELEVISION  
 C.C. = CHORD BEARING  
 C.B.S. = CONCRETE BLOCK STRUCTURE  
 C.C.C.L. = COASTAL CONSTRUCTION CONTROL LINE  
 CH = CHORD  
 C.L.F. = CHAIN LINK FENCE  
 CL = CLEAR  
 C.O. = CLEAN-OUT  
 CONC. = CONCRETE  
 (D) = DESCRIPTION DATUM  
 C.B.S. = DEED BOOK  
 D.E. = DRAINAGE EASEMENT  
 CH = CHORD  
 E.B. = ELEVATED BOX  
 EL = ELEVATION  
 E.M. = ELECTRIC METER  
 ENC. = ENCRUSTATION  
 E.O.P. = EDGE OF PAVEMENT  
 E.O.W. = EDGE OF WALK  
 F.F.E. = FINISH FLOOR ELEVATION  
 FND. = FOUND  
 G.A. = GUY ANCHOR  
 GEN. = GENERATION  
 G.M. = GAS METER  
 INV. = INVERT  
 L.A.E. = LIMITED ACCESS EASEMENT  
 L.B. = LANE BEARING  
 L.W.D. = LANE WIDTH DRAINAGE DISTRICT  
 (M) = MEASURE  
 M.H. = MANHOLE  
 M.H.W.L. = MEAN HIGH WATER LINE  
 M.L.W.L. = MEAN LOW WATER LINE  
 N.A.V.D. = NORTH AMERICAN VERTICAL DATUM  
 N.G.V.D. = NATIONAL GEODETIC VERTICAL DATUM  
 N.P.C.D. = NORTH INDIAN RIVER BEACH COUNTY  
 IMPROVEMENT DISTRICT  
 N.T.S. = NOT TO SCALE  
 O.A. = OVERALL  
 O.D. = OVERHEAD UTILITY LINE  
 OFF. = OFFICE  
 O.R.B. = OFFICIAL RECORD BOOK  
 O.S. = OFFSET  
 P. = PLAT  
 P.B. = PLAT BOOK  
 P.B.C. = PALM BEACH COUNTY  
 P.C. = POINT OF CURVATURE  
 P.C.C. = POINT OF COMPOUND CURVATURE  
 P.E. = PUMP EQUIPMENT  
 P.I. = PAIR  
 P.I.C. = POINT OF INTERSECTION  
 P.O.B. = POINT OF BEGINNING  
 P.O.C. = POINT OF COMMENCEMENT  
 P.R.C. = POINT OF REVERSE CURVATURE  
 P.R.M. = PERMANENT REFERENCE MONUMENT  
 PROP. = PROPOSED  
 T. = POINT OF TANGENCY  
 P.V.M.T. = PAVEMENT  
 (R) = RADIAL  
 R. = RADIUS  
 R.G. = RANGE  
 R.P.B. = ROAD PLAT BOOK  
 R.W. = RIGHT OF WAY  
 (S) = SURVEY DATUM  
 S.B. = SETBACK  
 SEC. = SECTION  
 S.D. = SUBDIVISION  
 S.F. = SQUARE FEET  
 S.F.W.M.D. = SOUTH FLORIDA WATER  
 MANAGEMENT DISTRICT  
 S.I.R.W.C.D. = SOUTH INDIAN RIVER WATER  
 MANAGEMENT DISTRICT  
 S.R. = STATE ROAD  
 STA. = STATION  
 STY. = STORY  
 SW. = SIDEWALK  
 T.O.B. = TOP OF BANK  
 TOW. = TOP OF WALL ELEVATION  
 TWP. = TOWNSHIP  
 TYP. = TYPICAL  
 UC = UNDER CONSTRUCTION  
 U.E. = UTILITY EASEMENT  
 UN. = UNRECORDED  
 W.C. = WITNESS CORNER  
 W.M. = WATER MANAGEMENT EASEMENT  
 W.M.E. = WATER MANAGEMENT MAINTENANCE EASEMENT  
 W.M.T. = WATER MANAGEMENT TRACT  
 = BASELINE  
 = CENTER  
 = CENTRAL ANGLE/Delta  
 = CONCRETE MONUMENT FOUND (AS NOTED)  
 = CONCRETE MONUMENT SET (LB #4500)  
 = IRON ROD FOUND (AS NOTED)  
 = IRON PIPE FOUND (AS NOTED)  
 = IRON ROD FOUND (AS NOTED)  
 = NAIL FOUND  
 = NAIL AND DISK FOUND (AS NOTED)  
 = MAG NAIL & DISK SET (LB #4500)  
 = PROPERTY LINE  
 = UTILITY POLE  
 = FIRE HYDRANT  
 = WATER METER  
 = WATER VALVE  
 = LIGHT POLE

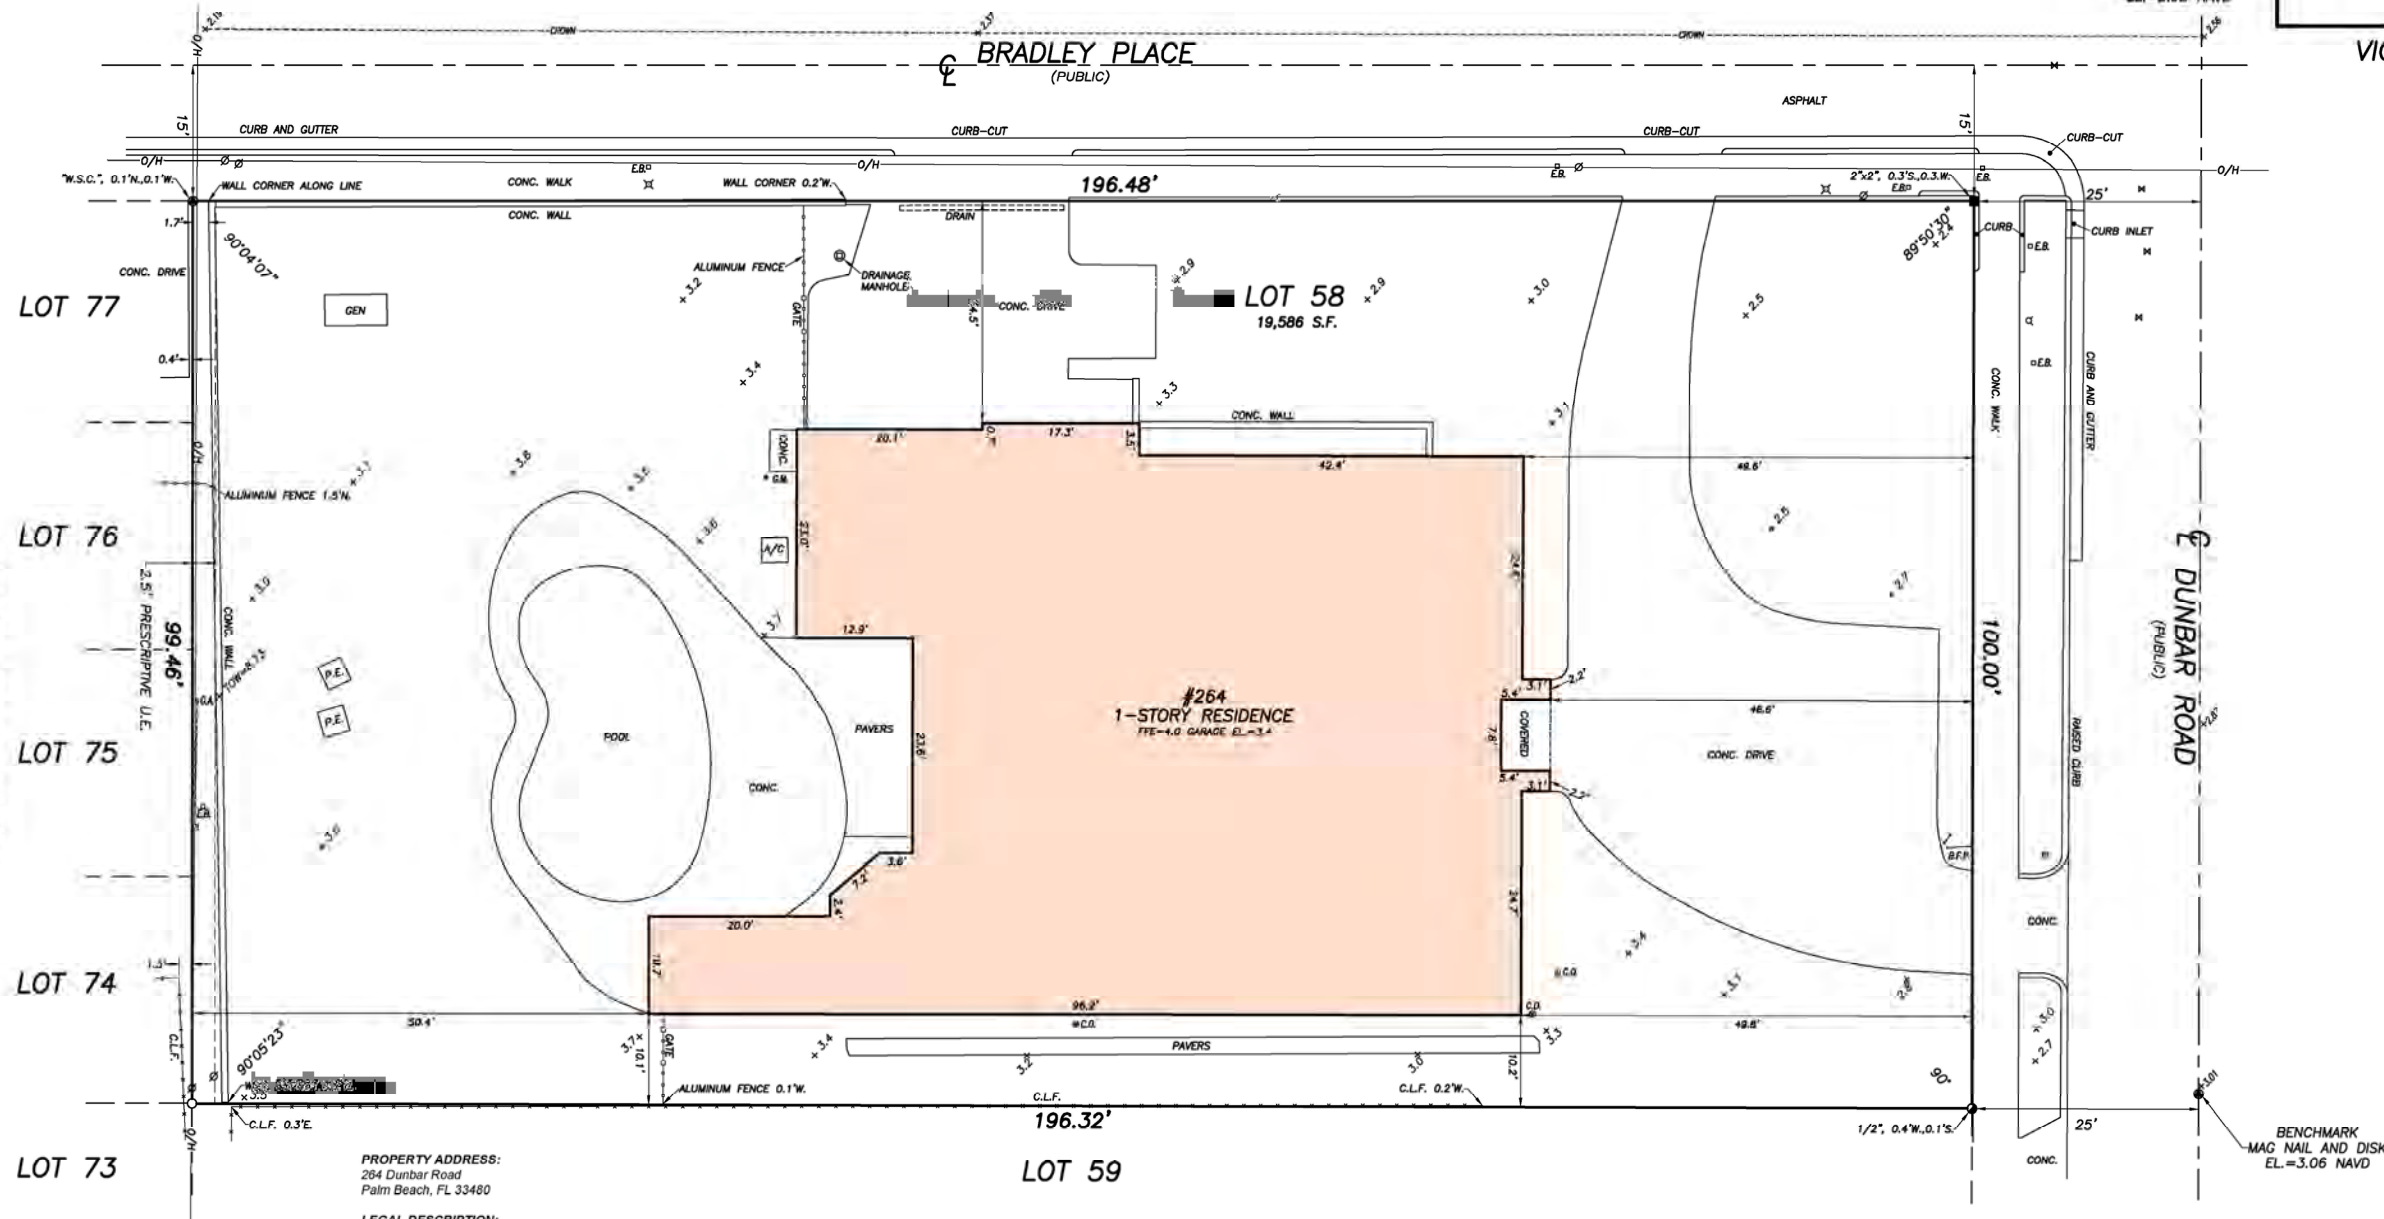

**PROPERTY ADDRESS:**  
264 Dunbar Road  
Palm Beach, FL 33480

**LEGAL DESCRIPTION:**

Lot 58, **ADAMS ADDITION**, according to the Plat thereof, on file in the Office of the Clerk of the Circuit Court in and for Palm Beach County, Florida recorded in Plat Book 7, Page 68.

**FLOOD ZONE:**

This property is located in Flood Zone AE (EL 6), according to F.I.R.M. (Flood Insurance Rate Map) No. 12099C0581F, dated 10/5/2017.

**NOTES:**

1. All information regarding record easements, easements, and other documents that might affect the quality of title to tract shown hereon was gained from commitment number 23-17225, issued by Statewide Land Title, dated November 16, 2023. This office has made no search of the Public Records.
2. Elevations shown hereon, if any, are in feet and decimal parts thereof and are based on NAVD-88. The expected accuracy of the elevations shown hereon is 0.03' for the hard surface elevations (shown thus x 0.00) and 0.1' (shown thus x 0.0) for the soft surface elevations. Elevations shown hereon are U.S. survey feet unless otherwise noted.
3. Description furnished by client or client's agent.
4. Unless presented in digital form with electronic seal and electronic signature this survey must bear the signature and the original raised seal of a Florida licensed surveyor or mapper this drawing, sketch, plat or map is for informational purposes only and is not valid.
5. This survey cannot be transferred or assigned without the specific written permission of Wallace Surveying Corporation. Certificate of Authorization Number LB4569.
6. Except as shown, underground and overhead improvements are not located. Underground foundations not located.
7. The survey sketch shown hereon does not necessarily contain all of the information obtained or developed by the undersigned surveyor in his field work, office work or research.
8. No responsibility is assumed by this surveyor for the construction of improvements, from building ties shown on this survey.
9. Revisions shown hereon do not represent a "survey update" unless otherwise noted.
10. All dates shown within the revisions block hereon are for interface filing use only and in no way affect the date of the field survey stated herein.
11. In some instances, graphic representations have been exaggerated to more clearly illustrate the relationships between physical improvements and/or lot lines. In all cases, dimensions shown shall control the location of the improvements over scaled positions.
12. It is a violation of Rule 5J-17 of the Florida Administrative Code to alter this survey without the express prior written consent of the Surveyor. Additions and/or deletions made to the face of this survey will make this survey invalid.
13. The ownership of fences, perimeter walls and/or hedges shown hereon are not known and thus are not listed as encroachments. Fences, hedges and/or perimeter walls are shown in their relative position to the boundary.
14. The expected horizontal accuracy of the information shown hereon is +/- 0.10'.

**CERTIFICATION:**

**I HEREBY ATTEST** that the survey shown hereon conforms to the Standards of Practice set forth by the Florida Board of Professional Surveyors and Mappers adopted in Rule 33M7, Florida Administrative Code pursuant to Section 472.027, Florida Statutes, effective September 1, 1981.

**DATE OF LAST FIELD SURVEY: 11/7/2023**

Craig L. Wallace  
Professional Surveyor and Mapper  
Florida Certificate No. 3357

|   |      |                    |                    |
|---|------|--------------------|--------------------|
| REVISIONS:   |      |                    |                    |
| 12/14/23 SPOT ELEVATIONS J.D./S.W. 11-1164.4 PB355/39   |      |                    |                    |
| <h2 style="margin: 0;">BOUNDARY SURVEY FOR:</h2> <h1 style="margin: 0;">CARIN E. SEARBY</h1>   |      |                    |                    |
| <div style="display: flex; justify-content: space-around; align-items: center;">  <div style="text-align: center;"> <h2 style="margin: 0;">WALLACE SURVEYING</h2> <p style="margin: 0; font-size: small;">CORP. LICENSED BUSINESS # 0888<br/>2053 VILLAGE BOULEVARD, WEST PALM BEACH, FLORIDA 33407 • (561) 640-4551</p> </div> </div> |      |                    |                    |
| FIELD#   | J.M. | JOB NO: 11-1164.3  | F.B. PB354 PG. 65  |
| OFFICE   | M.B. | DATE: 11/7/23      | DWG. NO. 11-1164-1 |
| C'D   | C.W. | REF: 11-1164-1.DWG | SHEET 1 OF 1       |





Town of Palm Beach

Planning Zoning and Building  
360 S County Rd  
Palm Beach, FL 33480  
www.townofpalmbeach.com

|        |                                                                            |                                        |          |                   |
|--------|----------------------------------------------------------------------------|----------------------------------------|----------|-------------------|
| Line # | Zoning Legend                                                              |                                        |          |                   |
| 1      | Property Address:                                                          | 264 DUNBAR ROAD                        |          |                   |
| 2      | Zoning District:                                                           | RB                                     |          |                   |
| 3      | Lot Area (sq. ft.):                                                        | 19,586 SF                              |          |                   |
| 4      | Lot Width (W) & Depth (D) (ft.):                                           | 100' x 196.32'                         |          |                   |
| 5      | Structure Type:<br>(Single-Family, Multi-Family, Comm., Other)             | SINGLE-FAMILY                          |          |                   |
| 6      | FEMA Flood Zone Designation:                                               | Flood Zone AE ( Elevation: 6'-0")      |          |                   |
| 7      | Zero Datum for point of meas. (NAVD)                                       | 7'-0"                                  |          |                   |
| 8      | Crown of Road (COR) (NAVD)                                                 | 2.87                                   |          |                   |
| 9      |                                                                            | REQ'D / PERMITTED                      | EXISTING | PROPOSED          |
| 10     | Lot Coverage (Sq Ft and %)                                                 | 30%                                    | -        | 26.5%(5,201 SF)   |
| 11     | Enclosed Square Footage<br>(1st & 2nd Fl., Basement, Accs. Structure, etc) | -                                      | -        | 7,197 SF          |
| 12     | *Front Yard Setback (Ft.)                                                  | 30'                                    | -        | 34'-7"            |
| 13     | * Side Yard Setback (1st Story) (Ft.)                                      | 12'-6"E, 25'-0"W                       | -        | 12'-7"E           |
| 14     | * Side Yard Setback (2nd Story) (Ft.)                                      | 15'-0"E, 30'-0"W                       | -        | 15'-1"E,30'-0"W   |
| 15     | *Rear Yard Setback (Ft.)                                                   | 10'                                    | -        | 14'-9"            |
| 16     | Angle of Vision (Deg.)                                                     | 100                                    | -        | 100               |
| 17     | Building Height (Ft.)                                                      | 22'                                    | -        | 20'-0"            |
| 18     | Overall Building Height (Ft.)                                              | 30'                                    | -        | 28'-0"            |
| 19     | Cubic Content Ratio (CCR) (R-B ONLY)                                       | 3.91(76,245 CCR)+5%(3,812)=4.1         | -        | 3.95 (76,937 CCR) |
| 20     | ** Max. Fill Added to Site (Ft.)                                           | 2.11                                   | -        | 2.11              |
| 21     | Finished Floor Elev. (FFE)(NAVD)                                           | 7'-0"                                  | -        | 7'-0"             |
| 22     | Base Flood Elevation (BFE)(NAVD)                                           | -                                      | -        | 6'-0"             |
| 23     | Landscape Open Space (LOS) (Sq Ft and %)                                   | 45%                                    | -        | 48.91% 9,585 SF   |
| 24     | Perimeter LOS (Sq Ft and %)                                                | 2,762 SF (50%)                         | -        | 4,411 SF (50.02%) |
| 25     | Front Yard LOS (Sq Ft and %)                                               | 40%                                    | -        | 52.0% 1,300 SF    |
| 26     | *** Native Plant Species %                                                 | Please refer to TOPB Landscape Legend. |          |                   |

\* Indicate each yard area with cardinal direction  
(N,S,E,W)

\*\* Difference of Fin. Floor Elev. (FFE) and  
highest Crown of Rd (COR) divided by two. (FFE -  
COR) / 2 = Max. Fill [\(Sec. 134-1600\)](#)

\*\*\* Provide Native plant species info per  
category as required by [Ord. 003-2023](#) on  
separate [TOPB Landscape Legend](#)

Enter N/A if value is not applicable.

Enter N/C if value is not changing.

REV BF 20230626



COMM NO.  
2314

DATE  
04-24-24

REVISIONS

A New Residence for

264 Dunbar L.L.C.

Palm Beach FL 33480

264 Dunbar Road



MP DESIGN &  
ARCHITECTURE, INC


217 PERUVIAN AVENUE, SUITE 4  
PALM BEACH, FLORIDA 33480  
561.833.7575  
AA26001667

SHEET NO.

Zoning  
Legend





SUBJECT PROPERTY

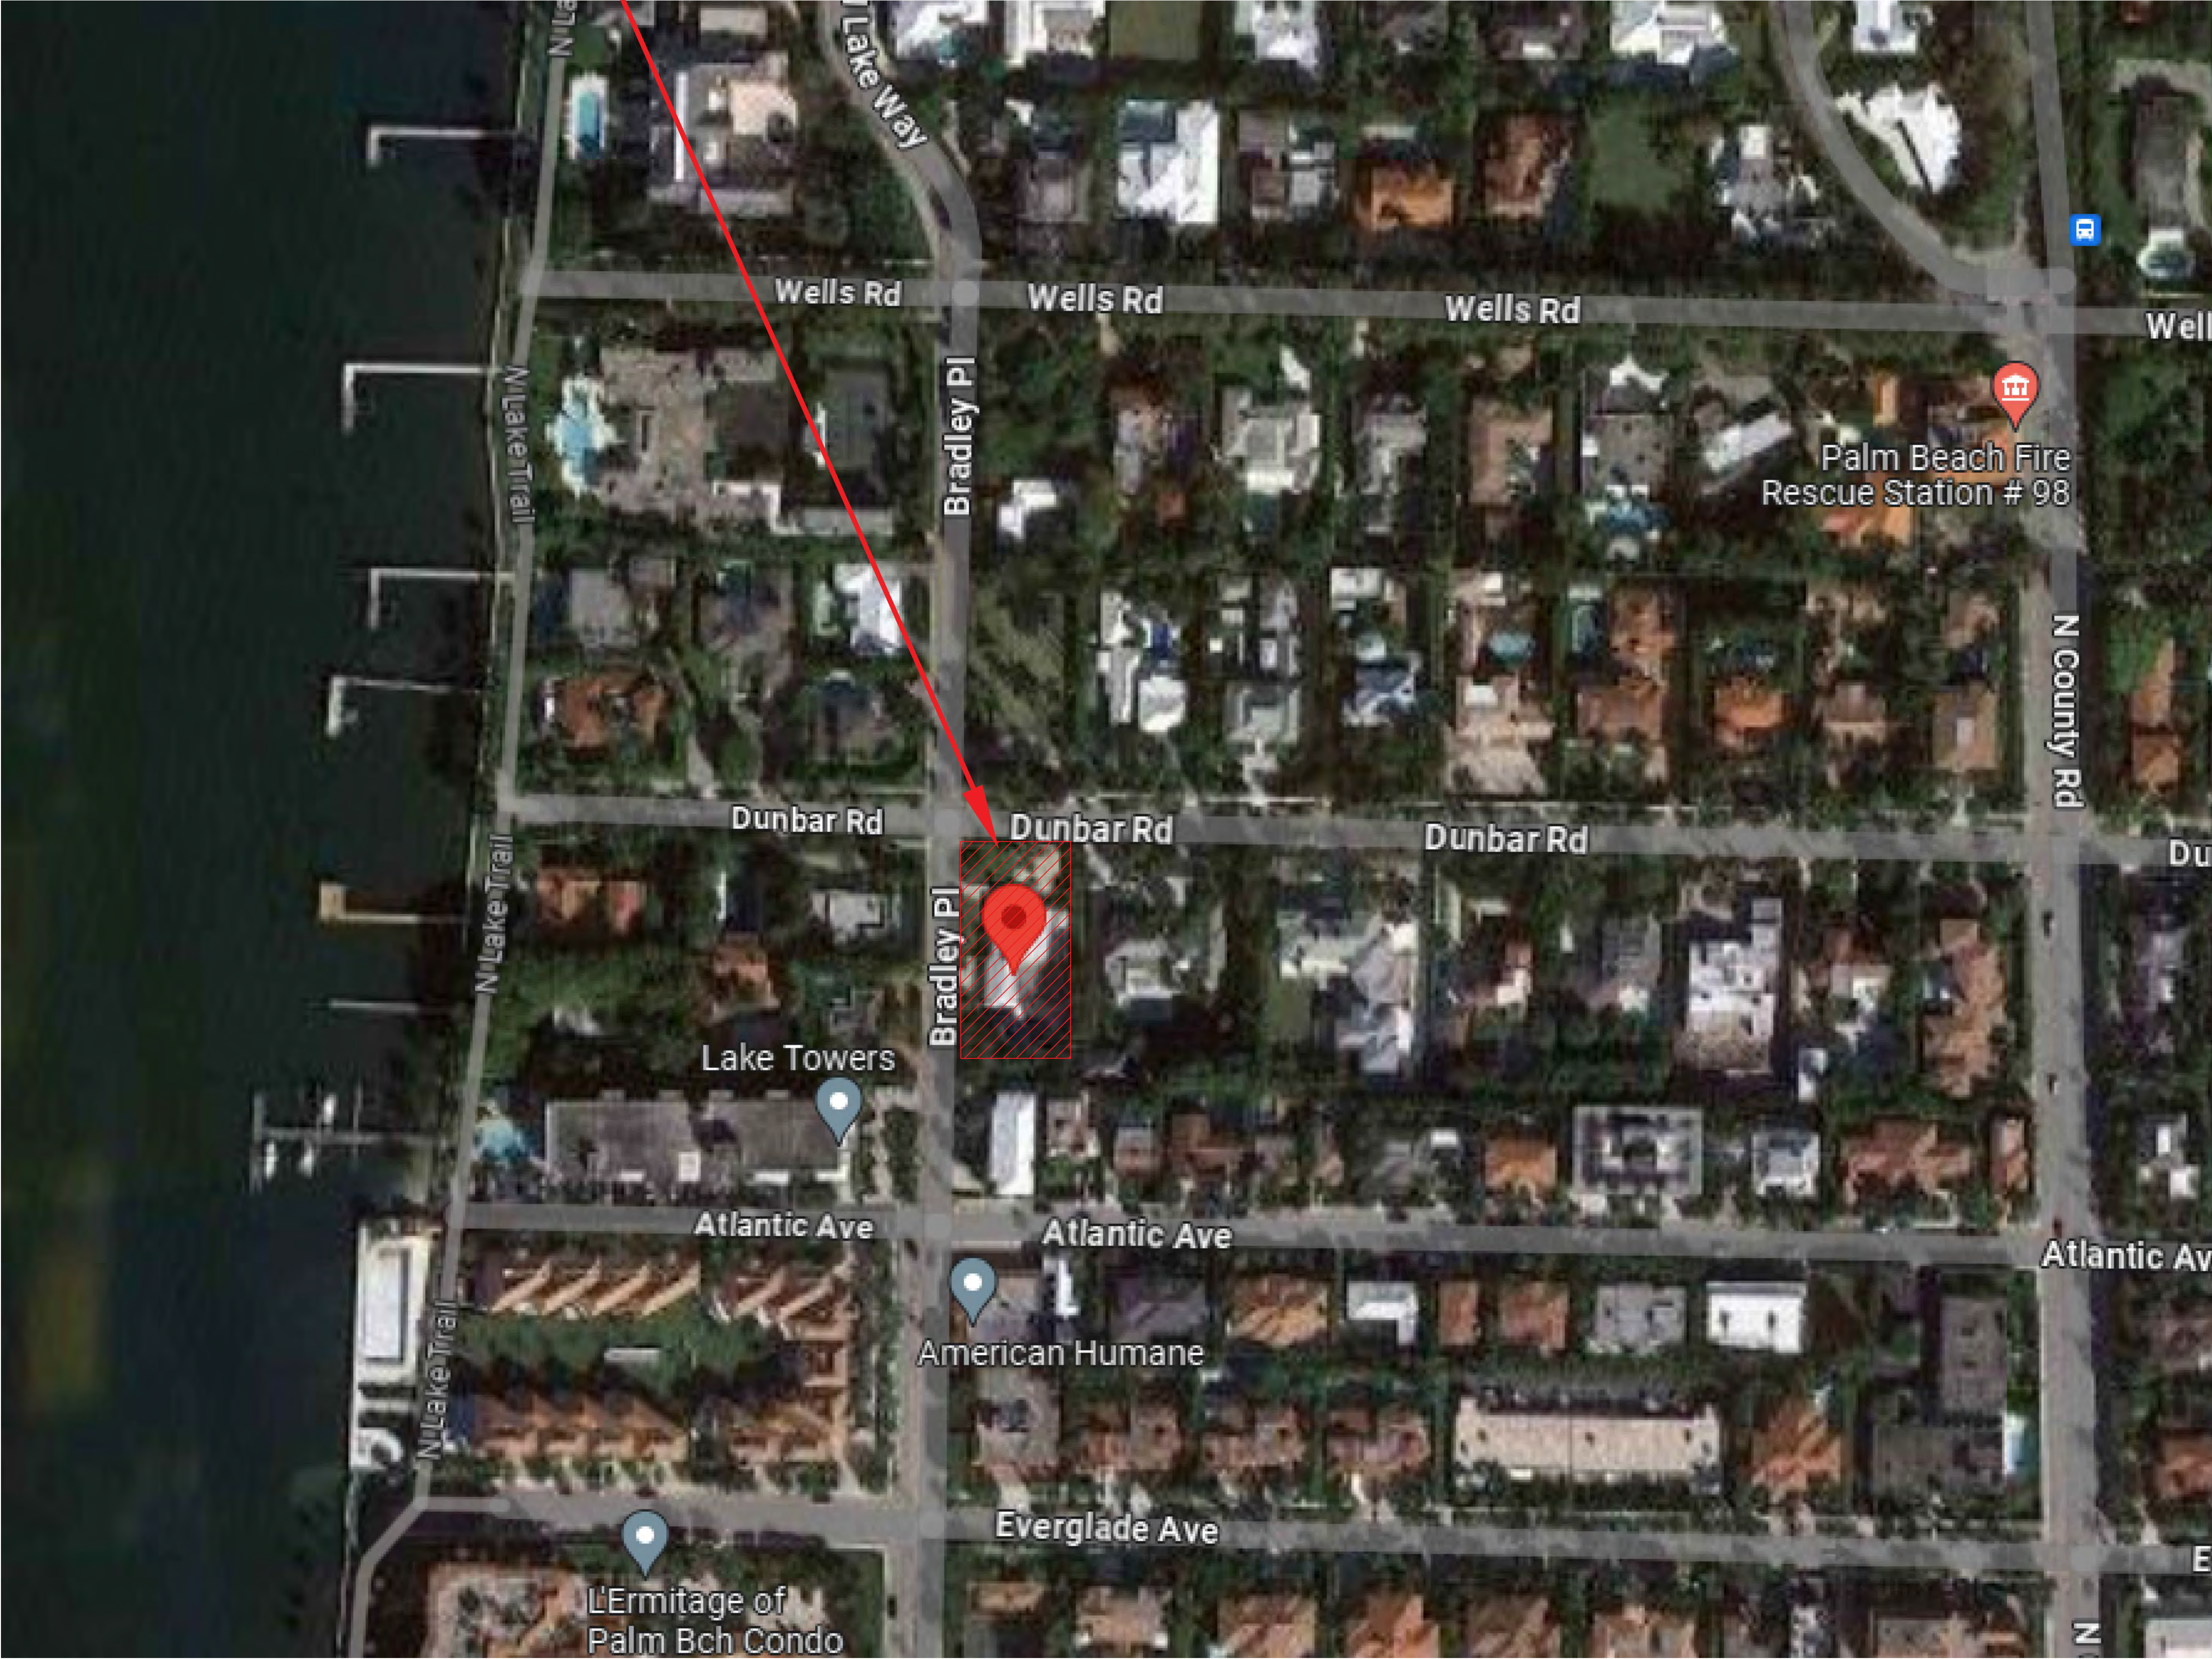

Vicinity Location Map

Scale

n.t.s.

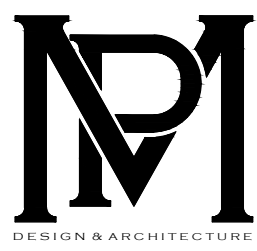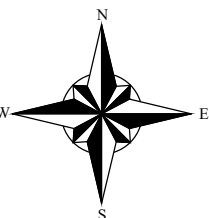

COMM NO.  
2314

DATE  
04-24-24

REVISIONS

A New Residence for  
**264 Dunbar L.L.C.**  
264 Dunbar Road  
Palm Beach FL 33480



**MP DESIGN &  
ARCHITECTURE, INC**  
217 PERUVIAN AVENUE, SUITE 4  
PALM BEACH, FLORIDA 33480  
561.833.7575  
AA26001667

SHEET NO.  
**Vicinity  
Location  
Map**


ARC-24-008  
ZON-24-047





## Location Plan

Scale

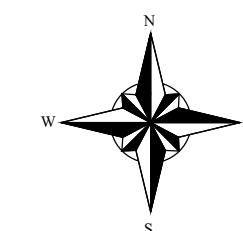

n.t.s.

ARC-24-008  
ZON-24-047





Location Map

Scale n.t.s.

ZONING & SITE CALCULATIONS

| Zoning Item                     | Required/Allowed                     | Proposed          |
|---------------------------------|--------------------------------------|-------------------|
| Zoning District                 | RB                                   | RB                |
| Lot Area                        | 10,000 SF                            | 19,586 SF         |
| Lot Width                       | 100'                                 | 100'              |
| Lot Depth                       | 100'                                 | 196.32'           |
| Front Yard Setback              | 30' 2-Story                          | 34'-7"            |
| Side Yard Setback - East        | 15'-0" 2-Story                       | 15'-1"            |
| Street Side Yard Setback - West | 18' @ One-Story Garage               | 27'-5"            |
| Rear Yard Setback               | 10'-0" 2-Story                       | 14'-9"            |
| Maximum Building Height         | 14' 1-Story<br>22' 2-Story           | 10'-0"<br>20'-0"  |
| Maximum Overall Height          | 30'                                  | 27'-0"            |
| Lot Coverage                    | 30% 2-Story (5,875 SF)               | 26.5% (5,201 SF)  |
| Landscape Open Space            | 45% (8,818 SF)                       | 48.91% (9,585 SF) |
| Required Front Yard             | 40% (1,000 SF)                       | 52.0% (1,300 SF)  |
| Cubic Content Ratio             | 3.91 (76,245 CCR) + 5%(3822 CCR)=4.1 | 3.95 (76,937 CCR) |
| Angle of Vision                 | 100 °                                | 100 °             |


AREAS SF CALCULATIONS

|                 |          |
|-----------------|----------|
| First Floor AC  | 3,997 SF |
| Second Floor AC | 1,996 SF |
| Total AC        | 5,993 SF |
| Garage          | 730 SF   |
| Loggia          | 250 SF   |
| Pergolas        | 224 SF   |

LEGAL DESCRIPTION

LT 58 ADAMS ADDITION, according to the Plat thereof, on file in the Office of the Clerk of the Circuit Court in and for Palm Beach County, Florida recorded in Plat Book 7, Page 68.

Bradley Pl.

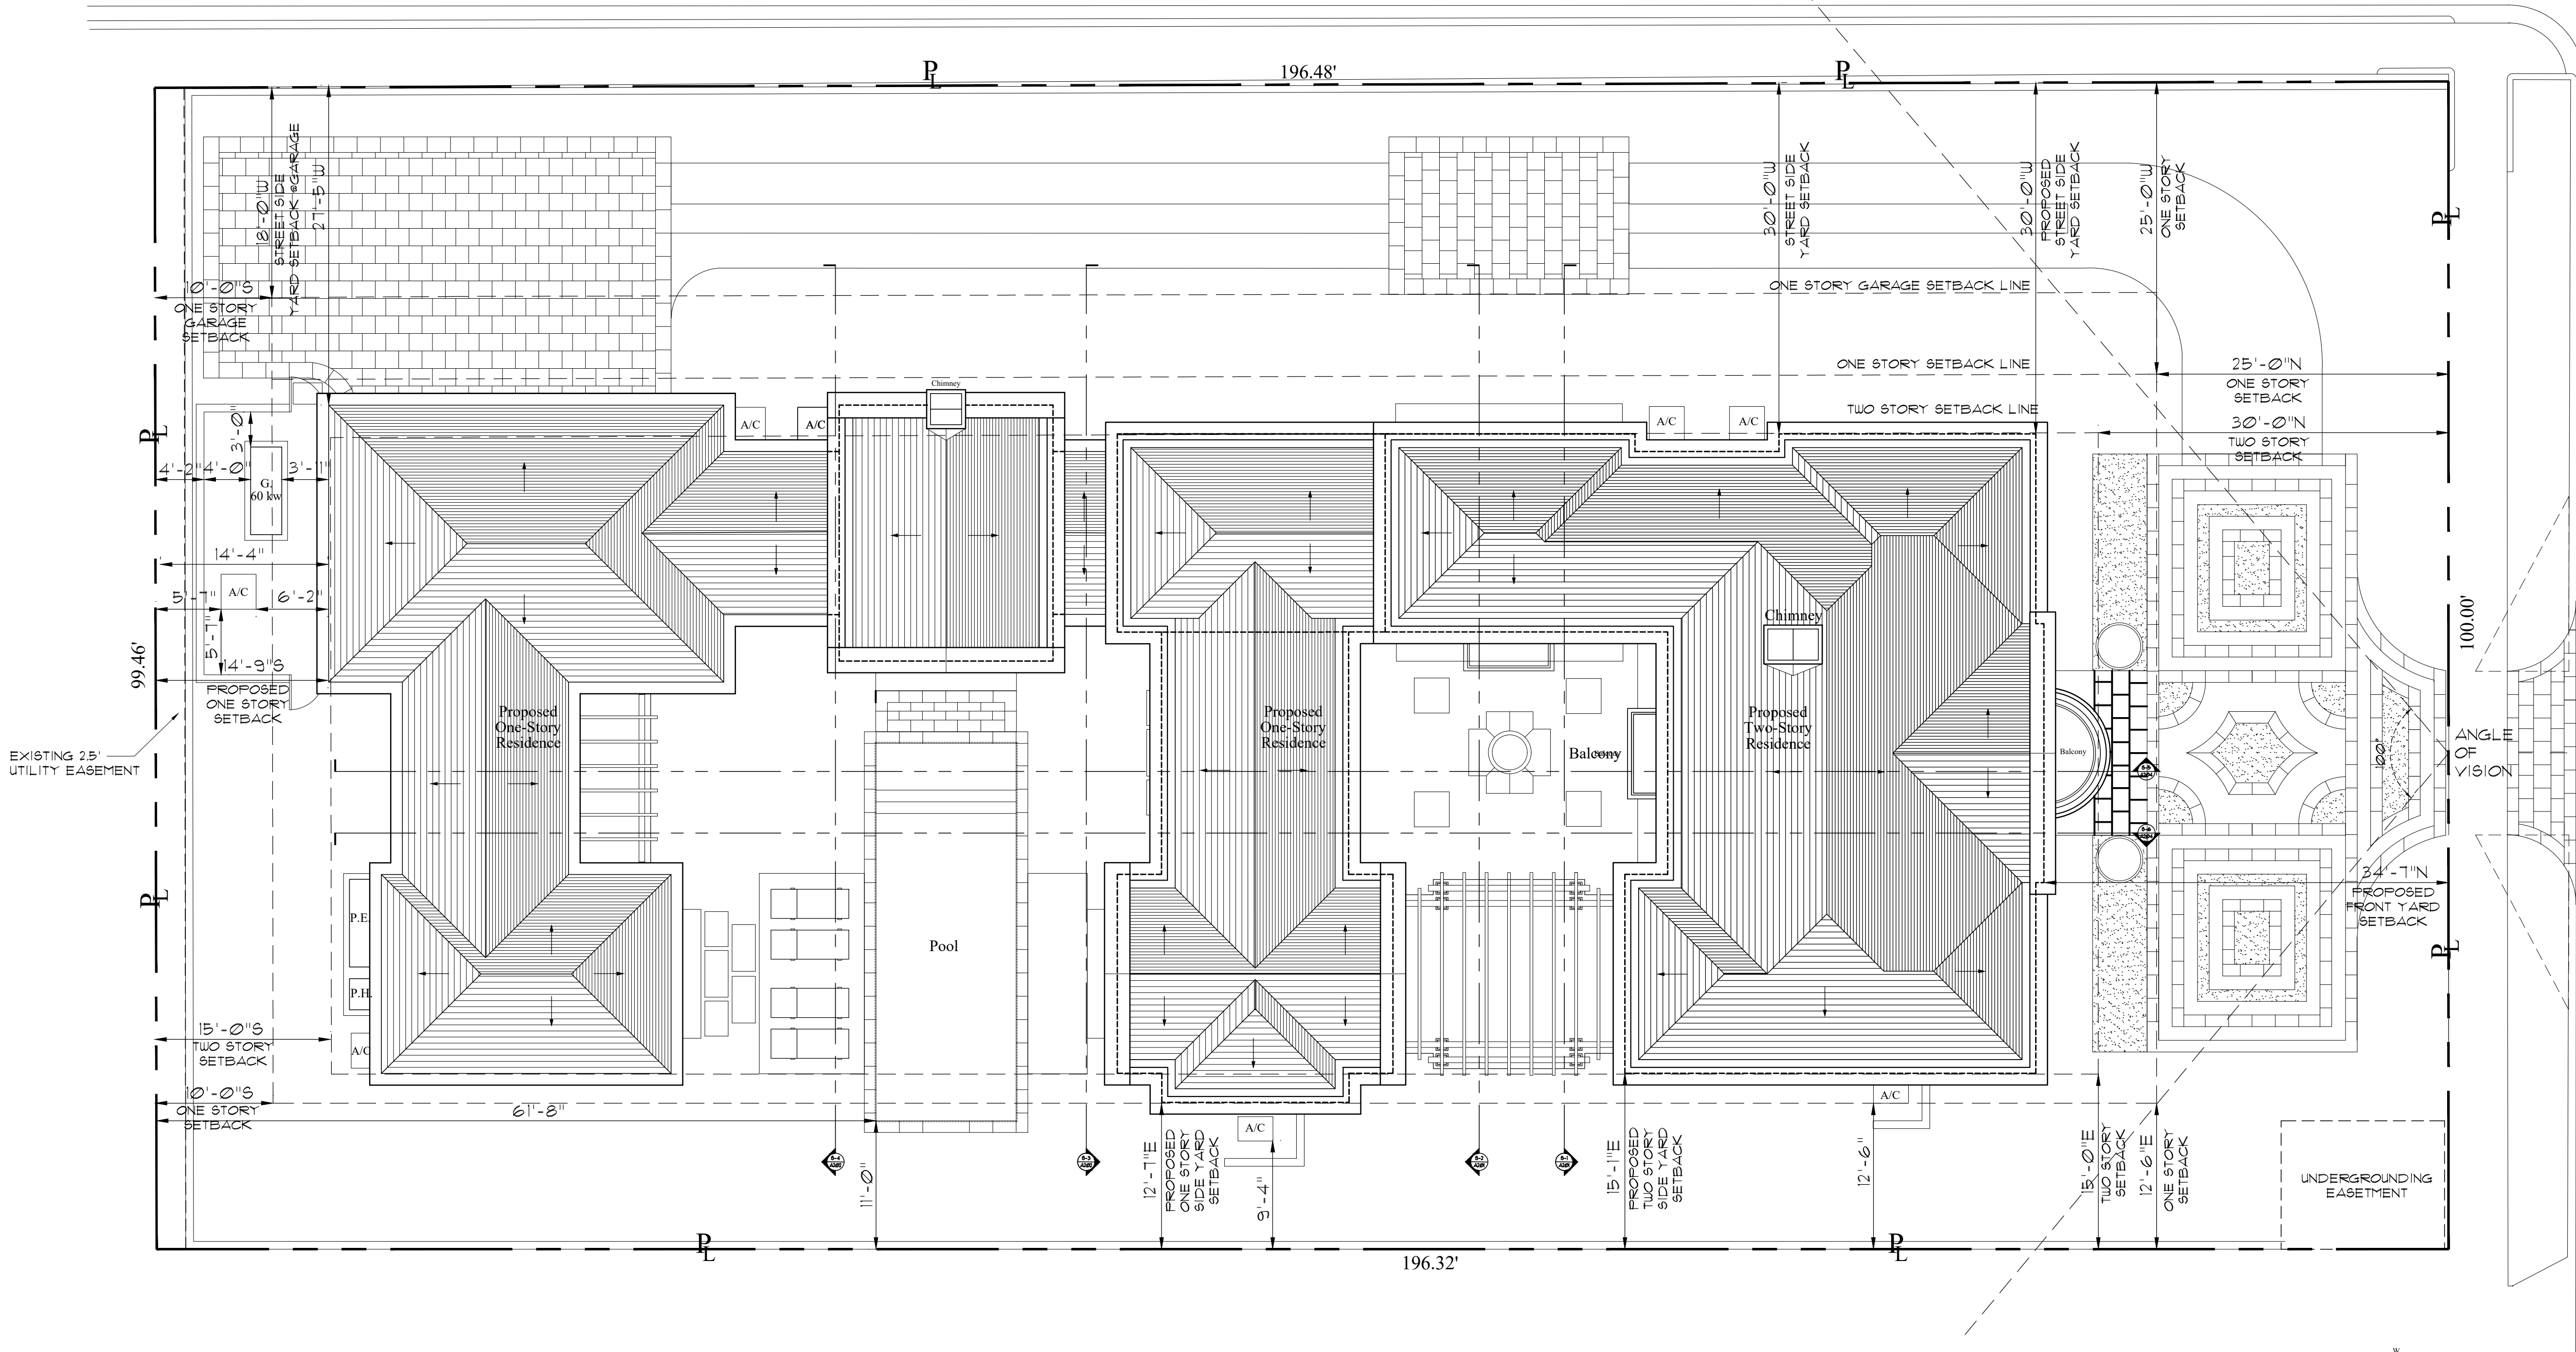


Currently Proposed Site Plan

Scale

1/8" = 1'-0"

ARC-24-008  
ZON-24-047

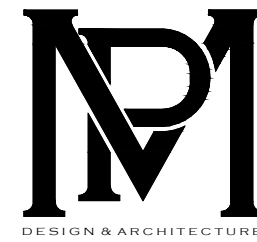

COMM NO.  
2314


DATE  
04-24-24

REVISIONS

A New Residence for  
264 Dunbar L.L.C.

Palm Beach FL 33480

264 Dunbar Road

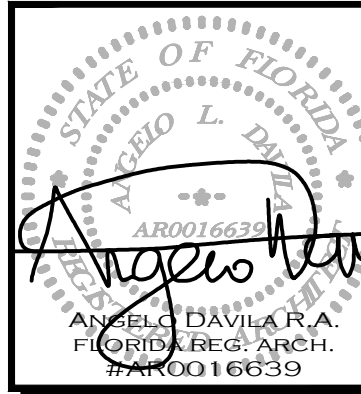


MP DESIGN &  
ARCHITECTURE, INC  
217 PERUVIAN AVENUE, SUITE 4  
PALM BEACH, FLORIDA 33480  
561.833.7575  
AA26001667

SHEET NO.



A000



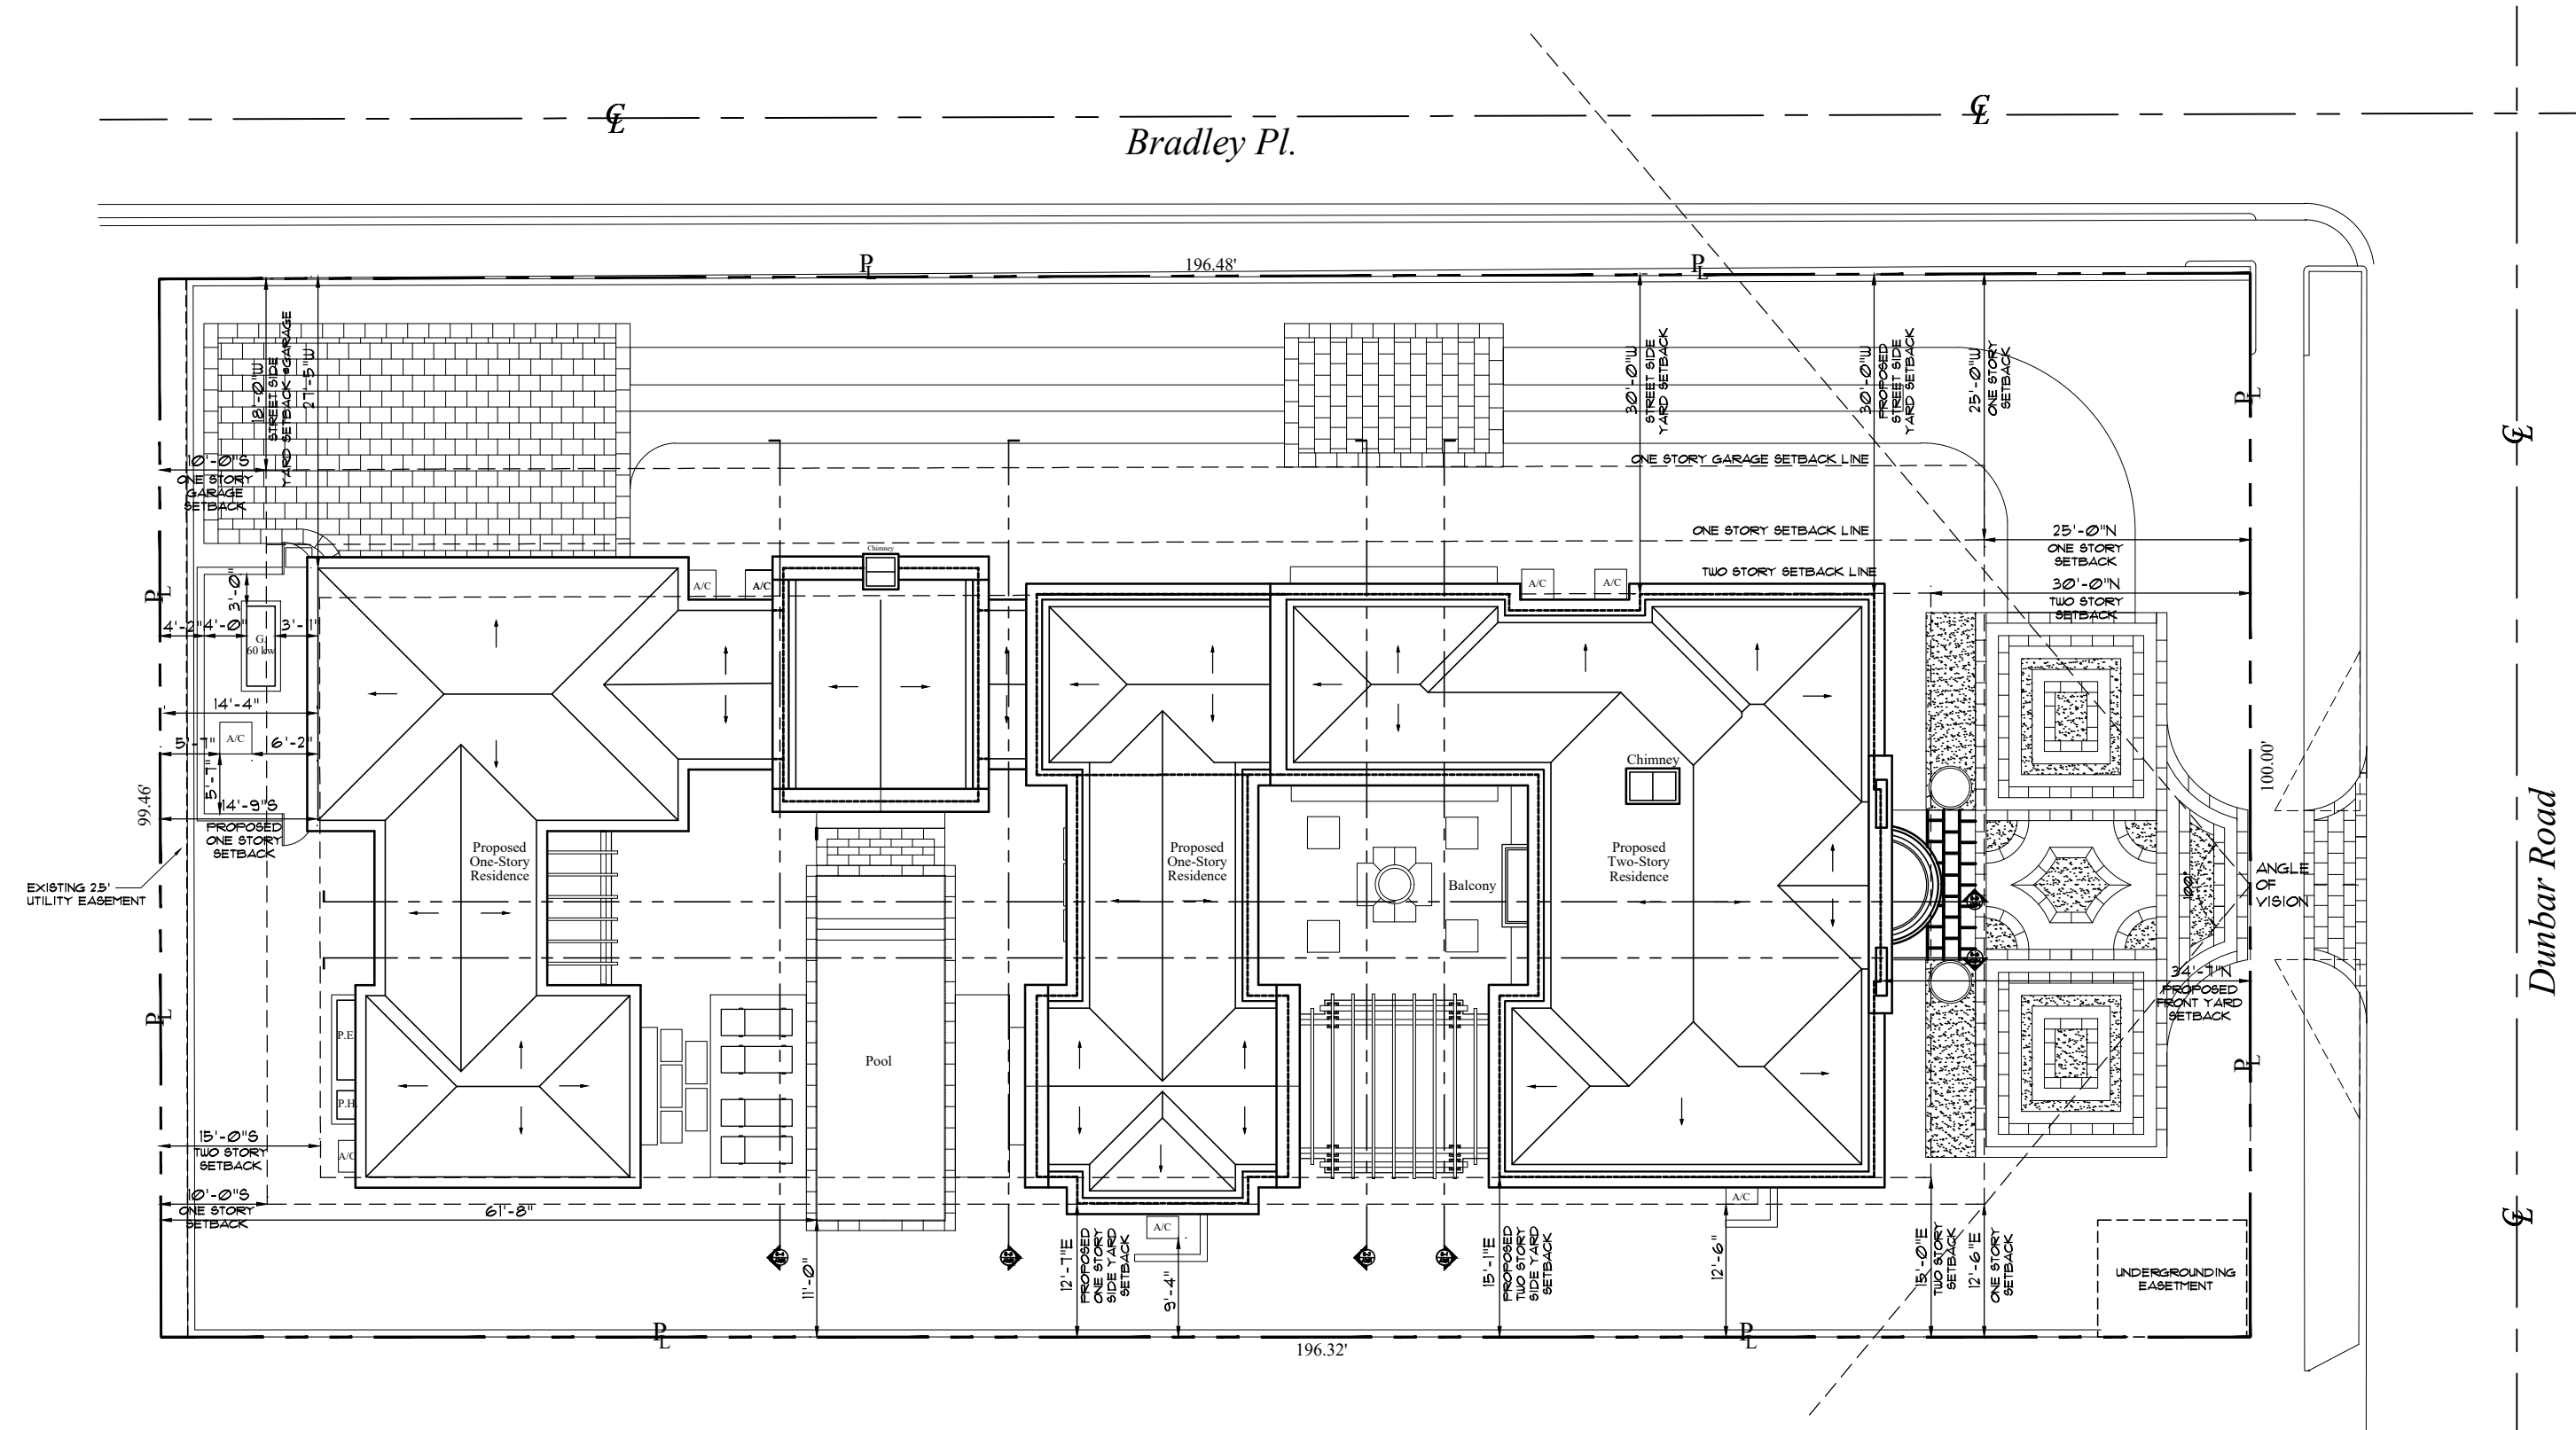



Previously Proposed Site Plan  
Scale

1/16"=1'-0"

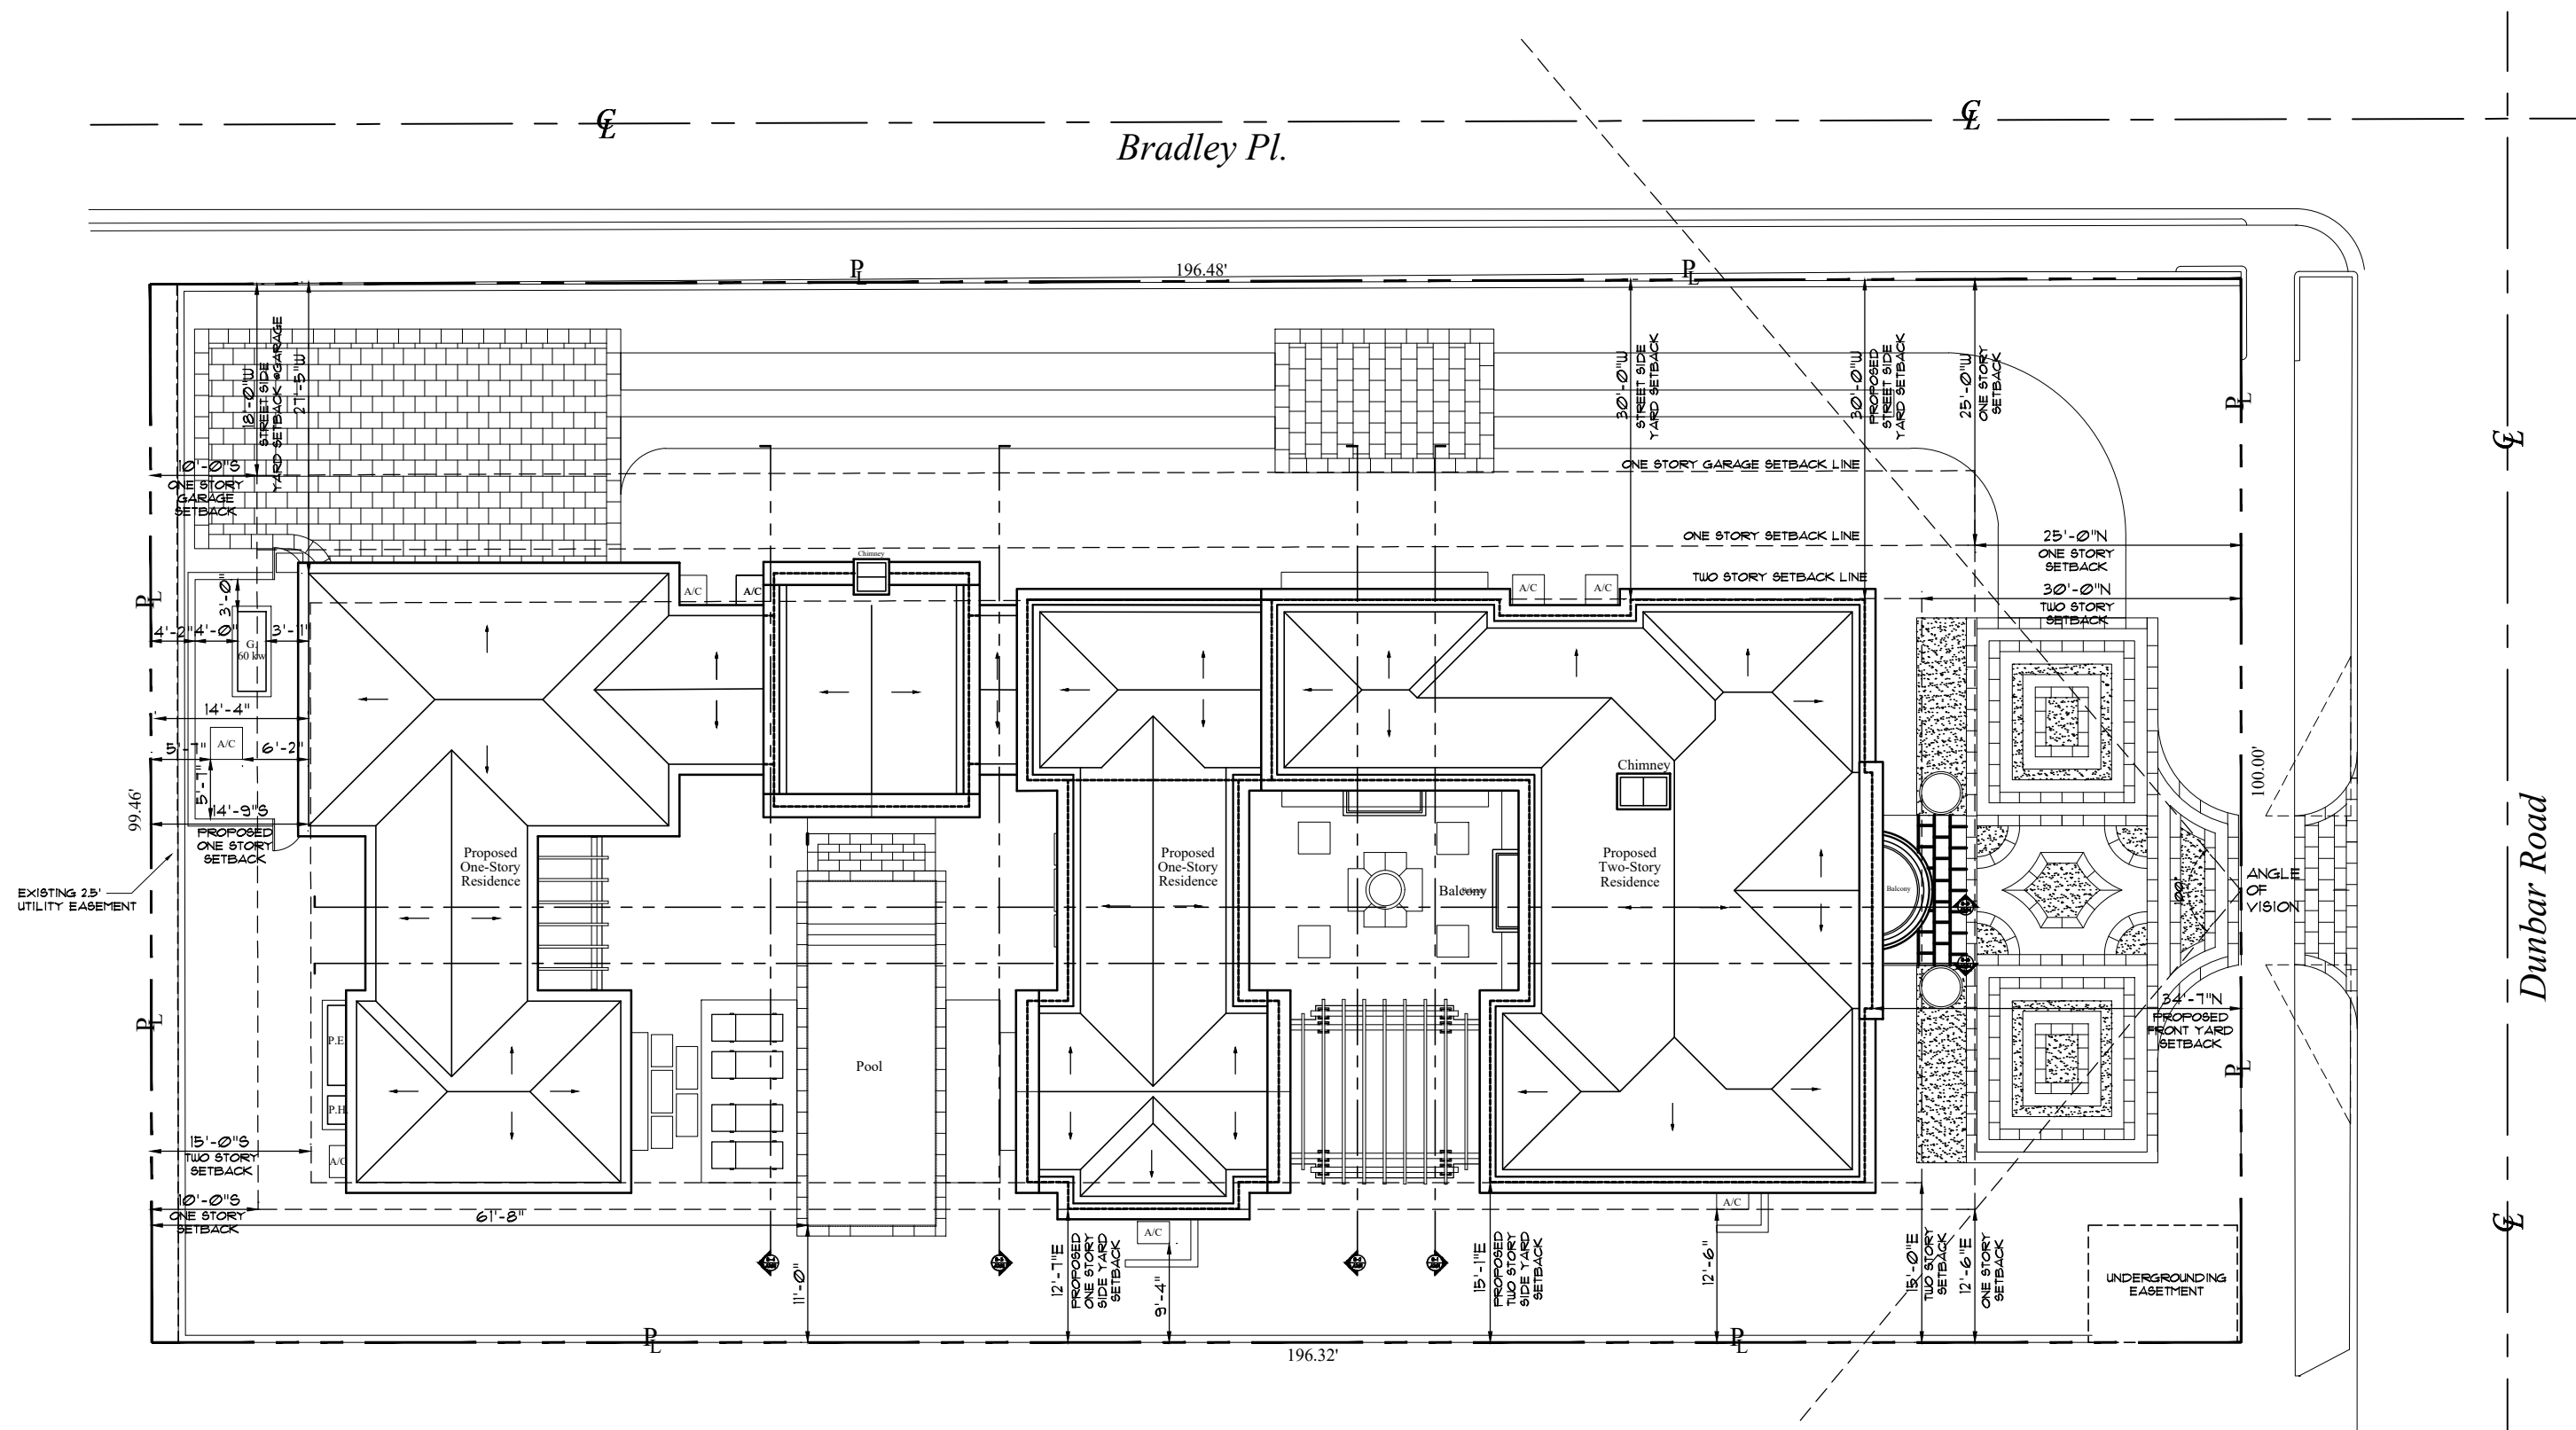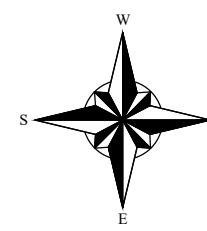

Currently Proposed Site Plan  
Scale

1/16"=1'-0"

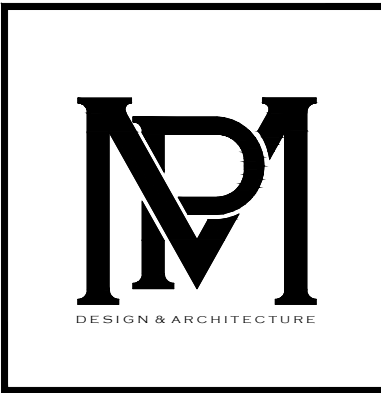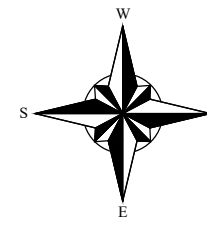

COMM NO.  
2314  
  
DATE  
04-24-24

REVISIONS

A New Residence for  
**264 Dunbar L.L.C.**  
  
Palm Beach FL 33480  
264 Dunbar Road




**MP DESIGN & ARCHITECTURE, INC**  
217 PERUVIAN AVENUE, SUITE 4  
PALM BEACH, FLORIDA 33480  
561.833.7575  
AA26001667

SHEET NO.  
**A000.1**


ARC-24-008  
ZON-24-047



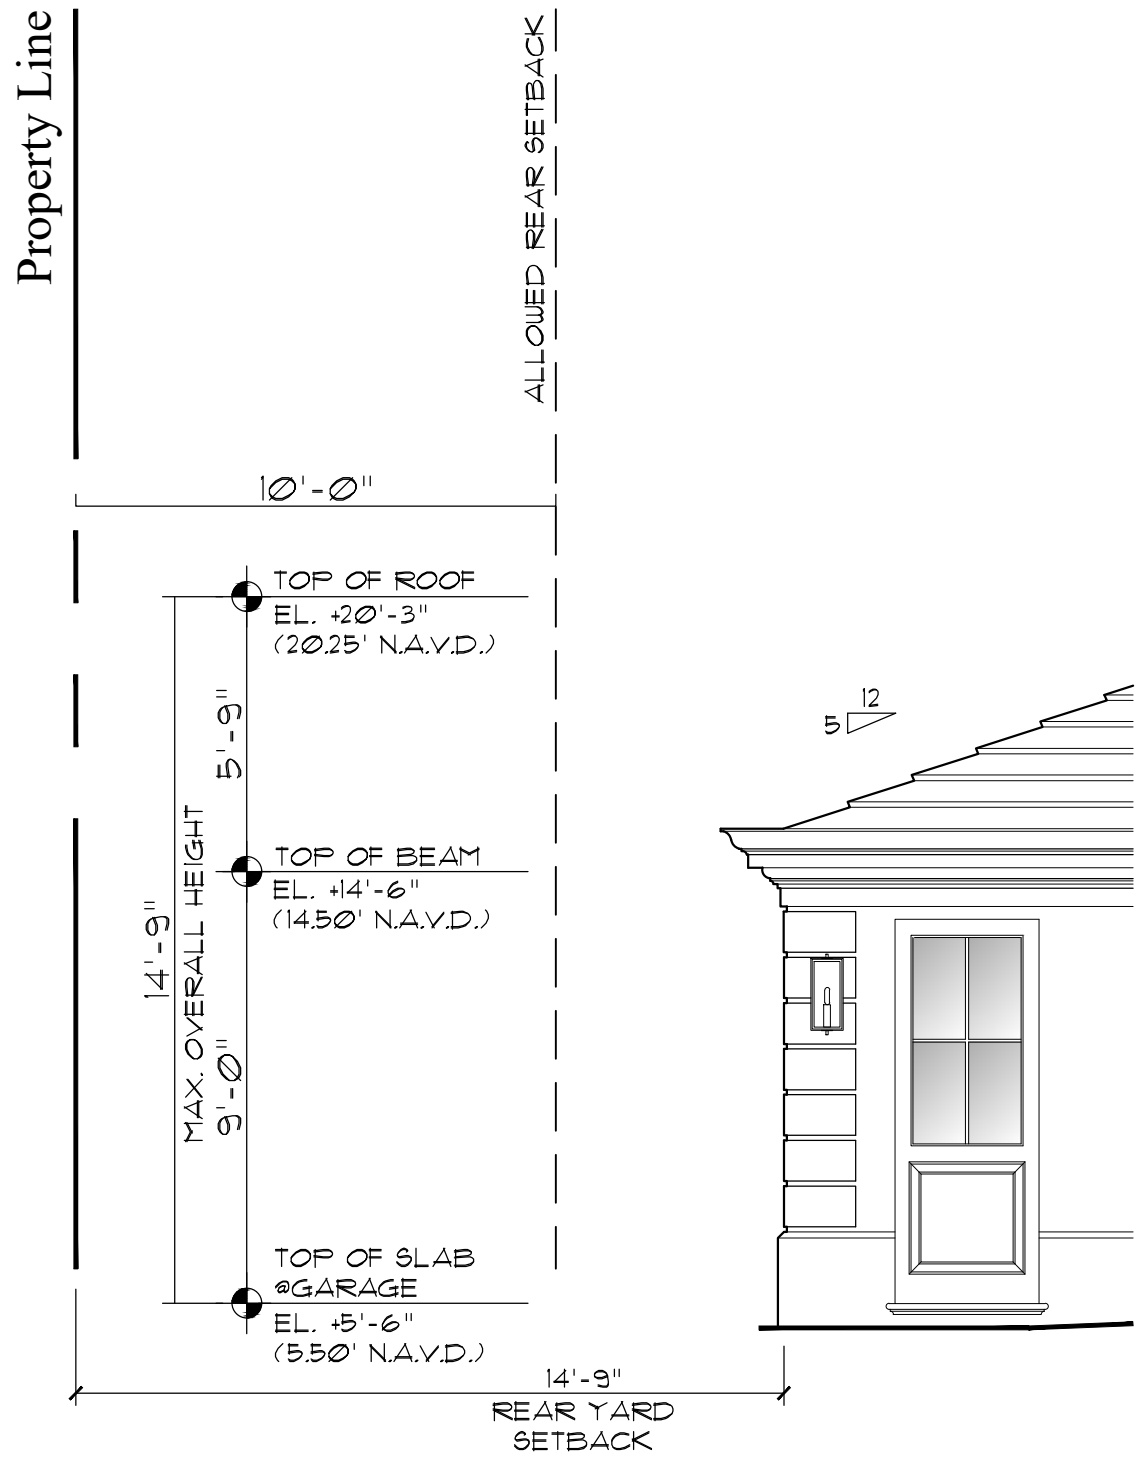


Rear Height Plane Diagram

Scale 1/4" = 1'-0"

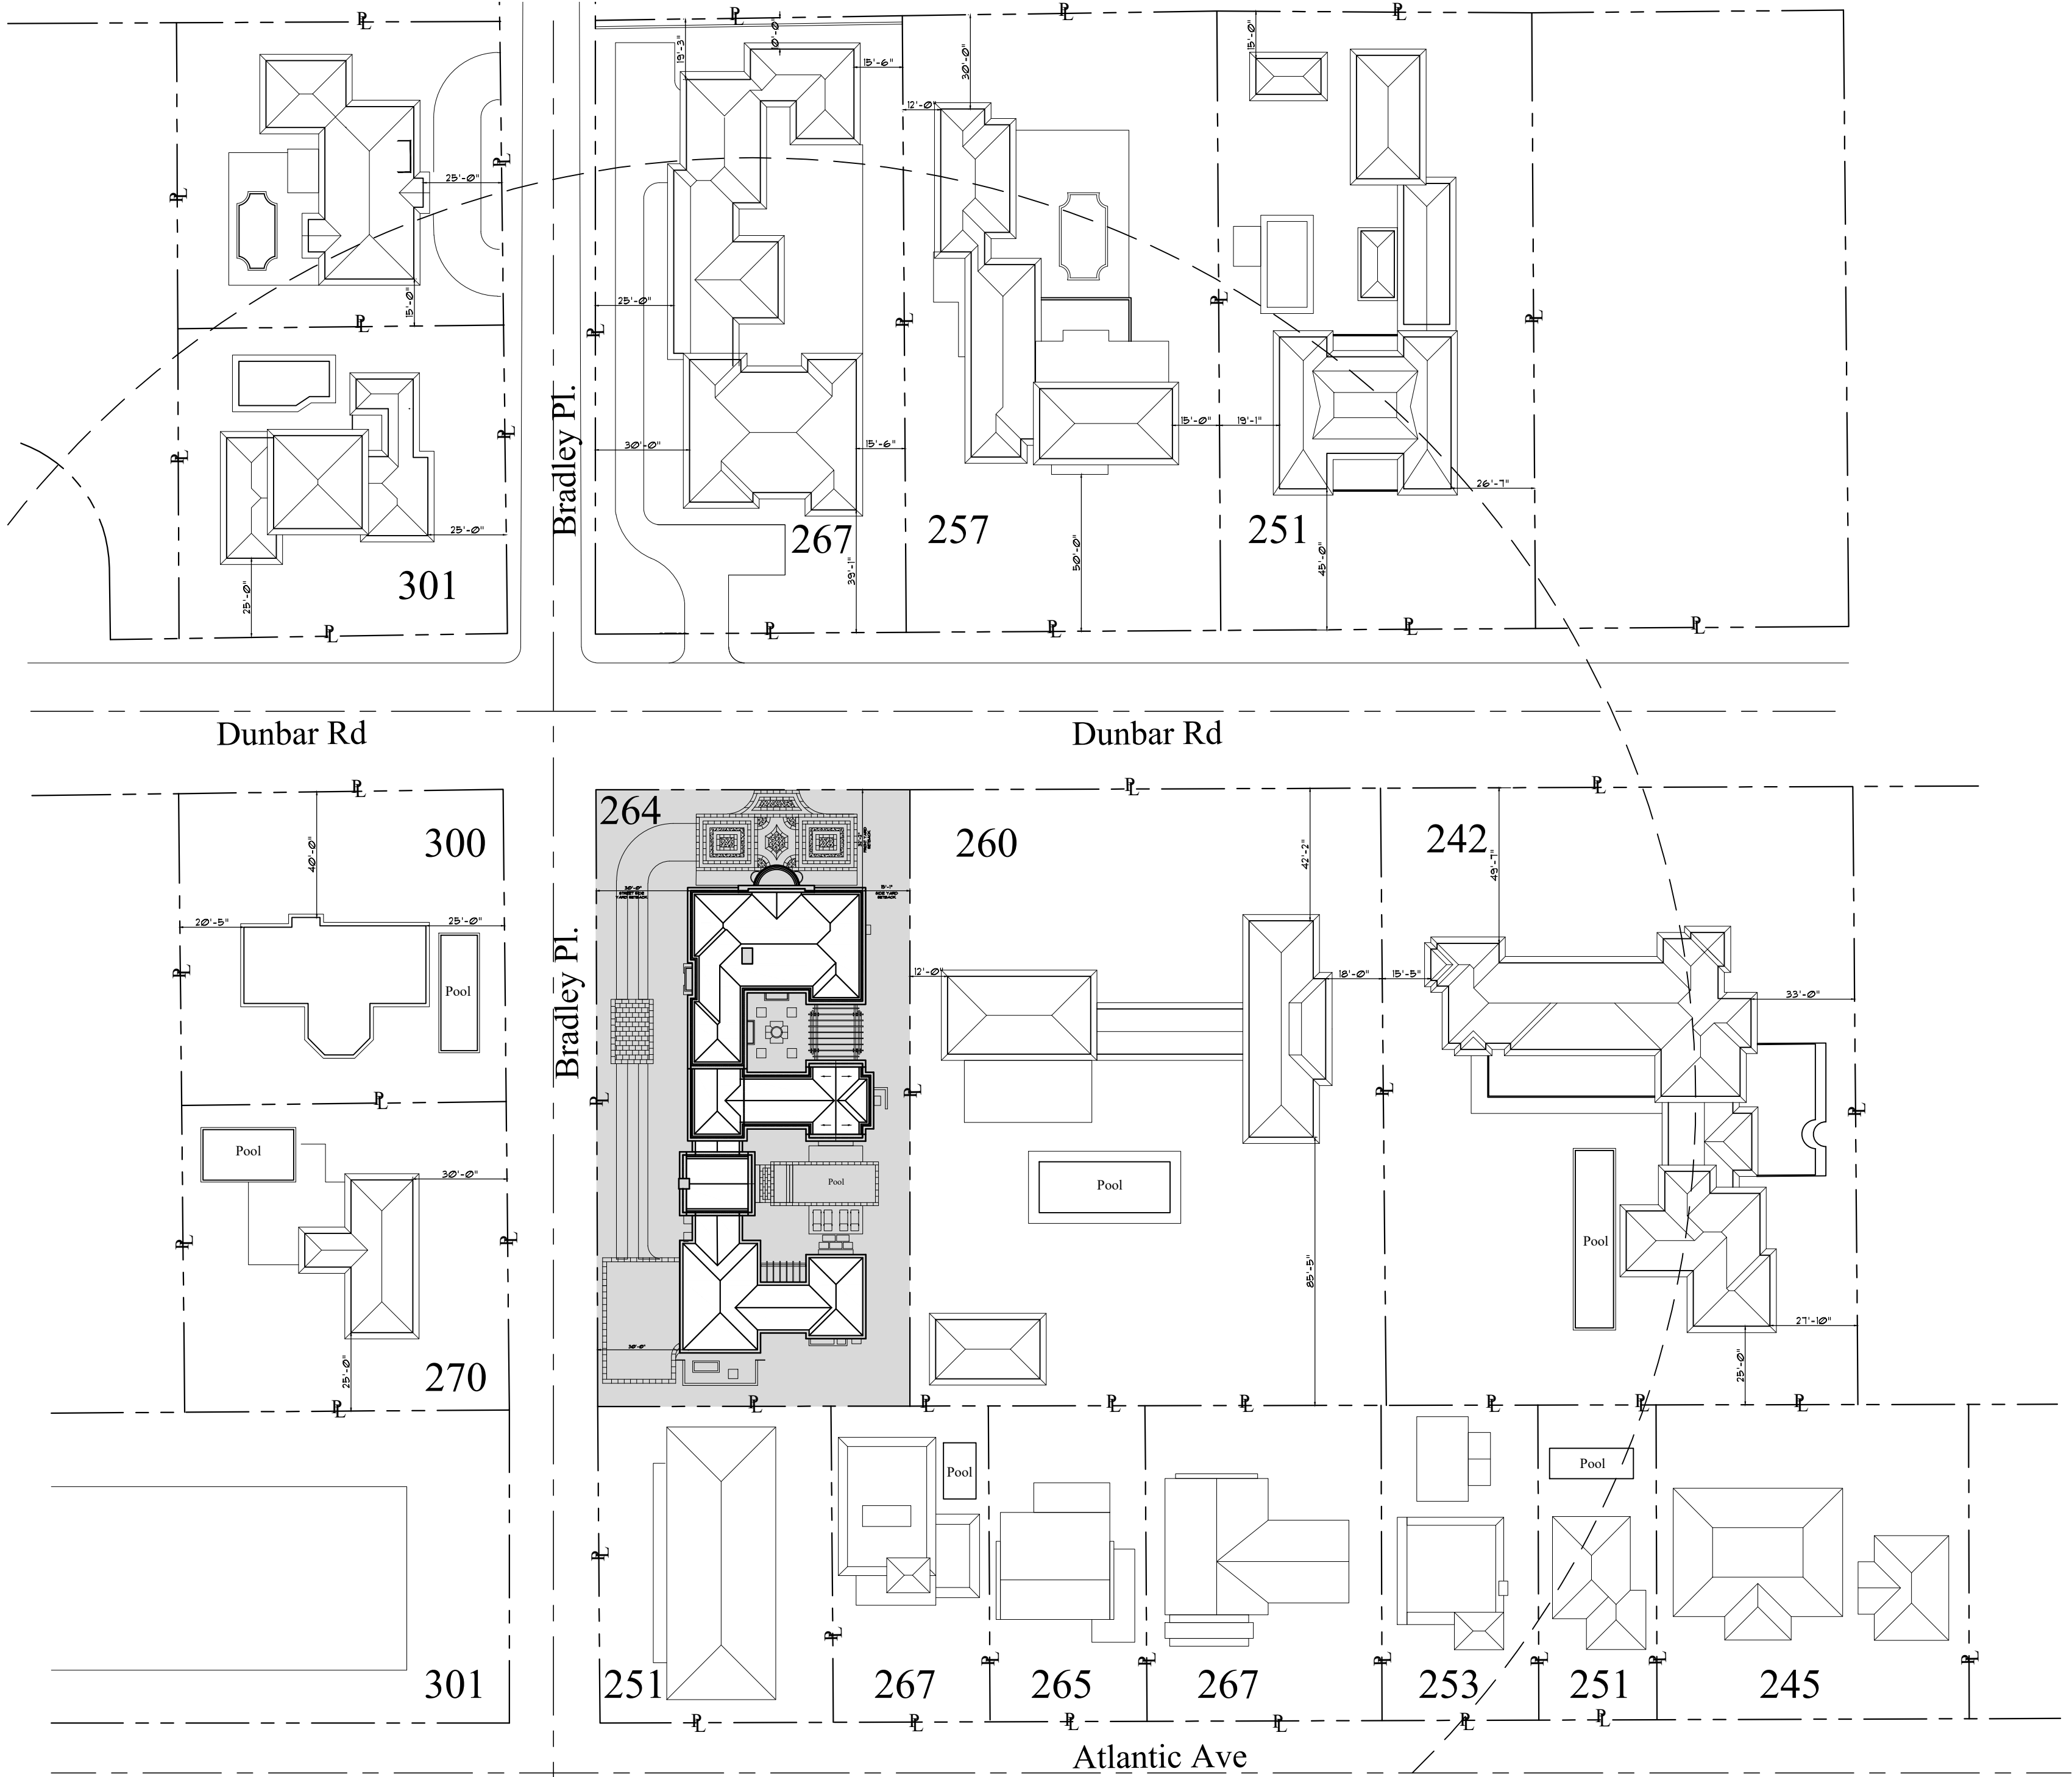

Sitescape

Scale 1/64" = 1'-0"

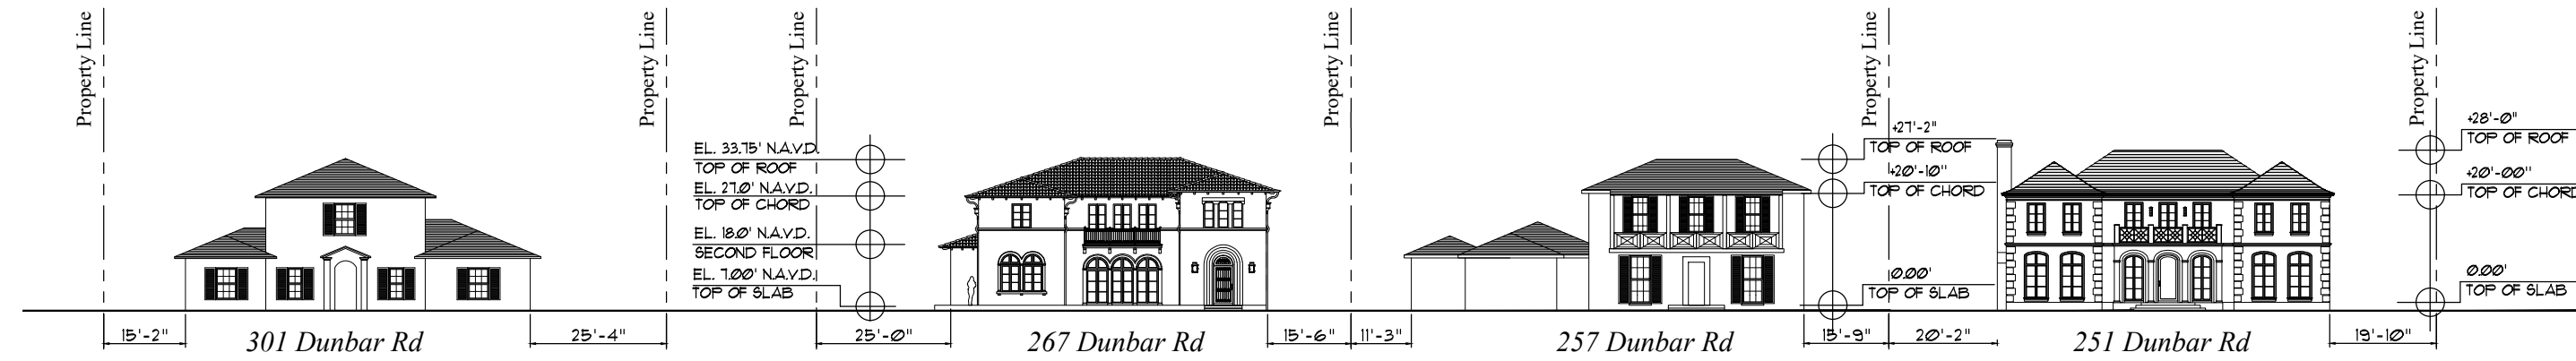


Streetscape (North Side) Dunbar Road

Scale 1/32" = 1'-0"



Streetscape (South Side) Dunbar Road

Scale 1/32" = 1'-0"

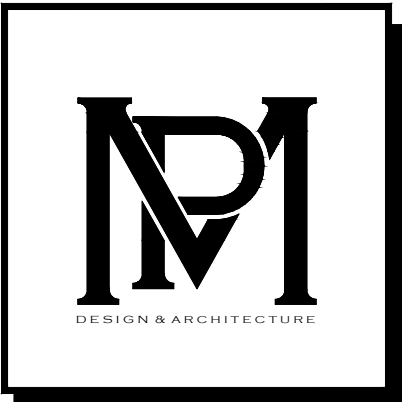

COMM NO.  
2314  
DATE  
04-24-24

REVISIONS

A New Residence for  
264 Dunbar L.L.C.  
264 Dunbar Road  
Palm Beach FL 33480




MP DESIGN &  
ARCHITECTURE, INC  
217 PERUVIAN AVENUE, SUITE 4  
PALM BEACH, FLORIDA 33480  
561.833.7575  
AA26001667

SHEET NO.  
A001


ARC-24-008  
ZON-24-047



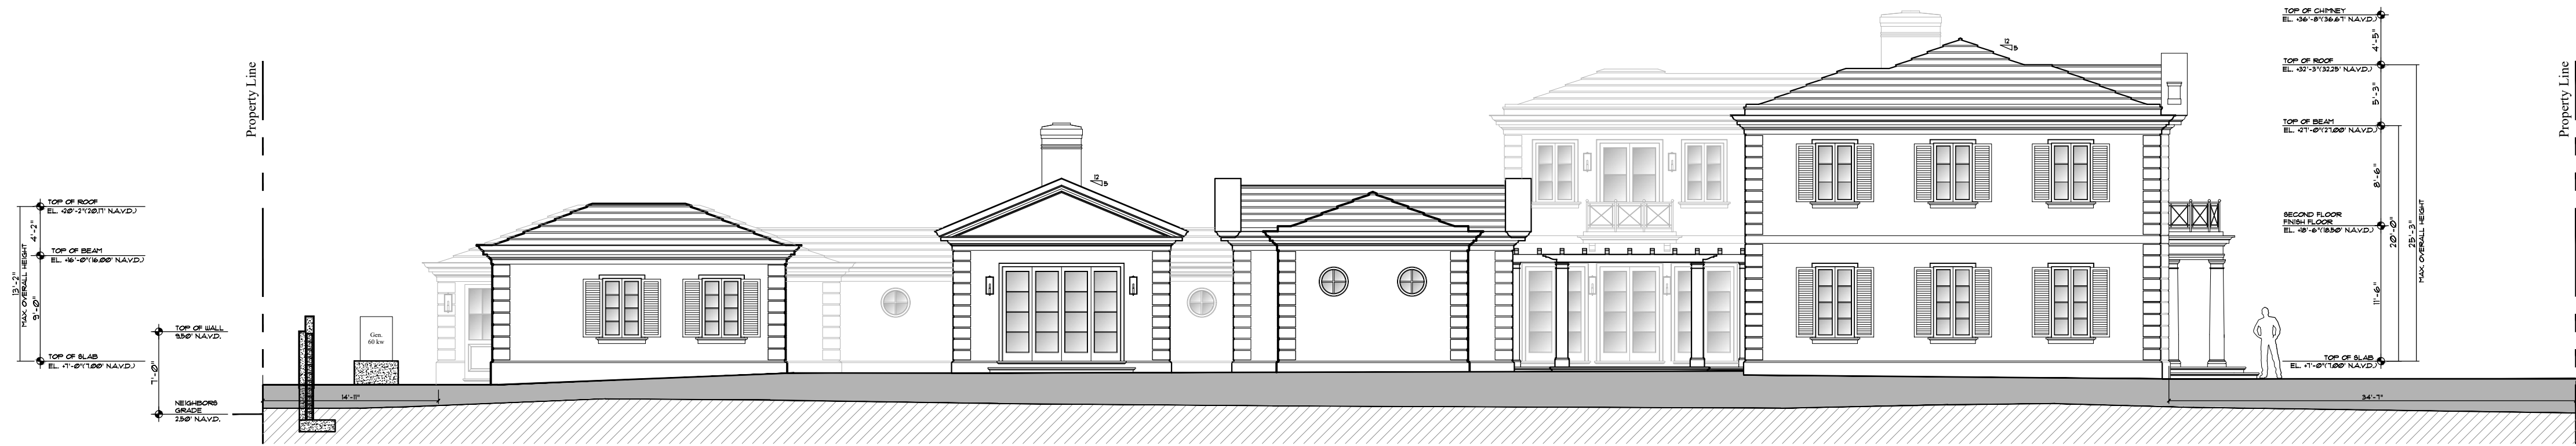


Proposed East Elevation - Yard Section Diagram

3/32" = 1'-0"

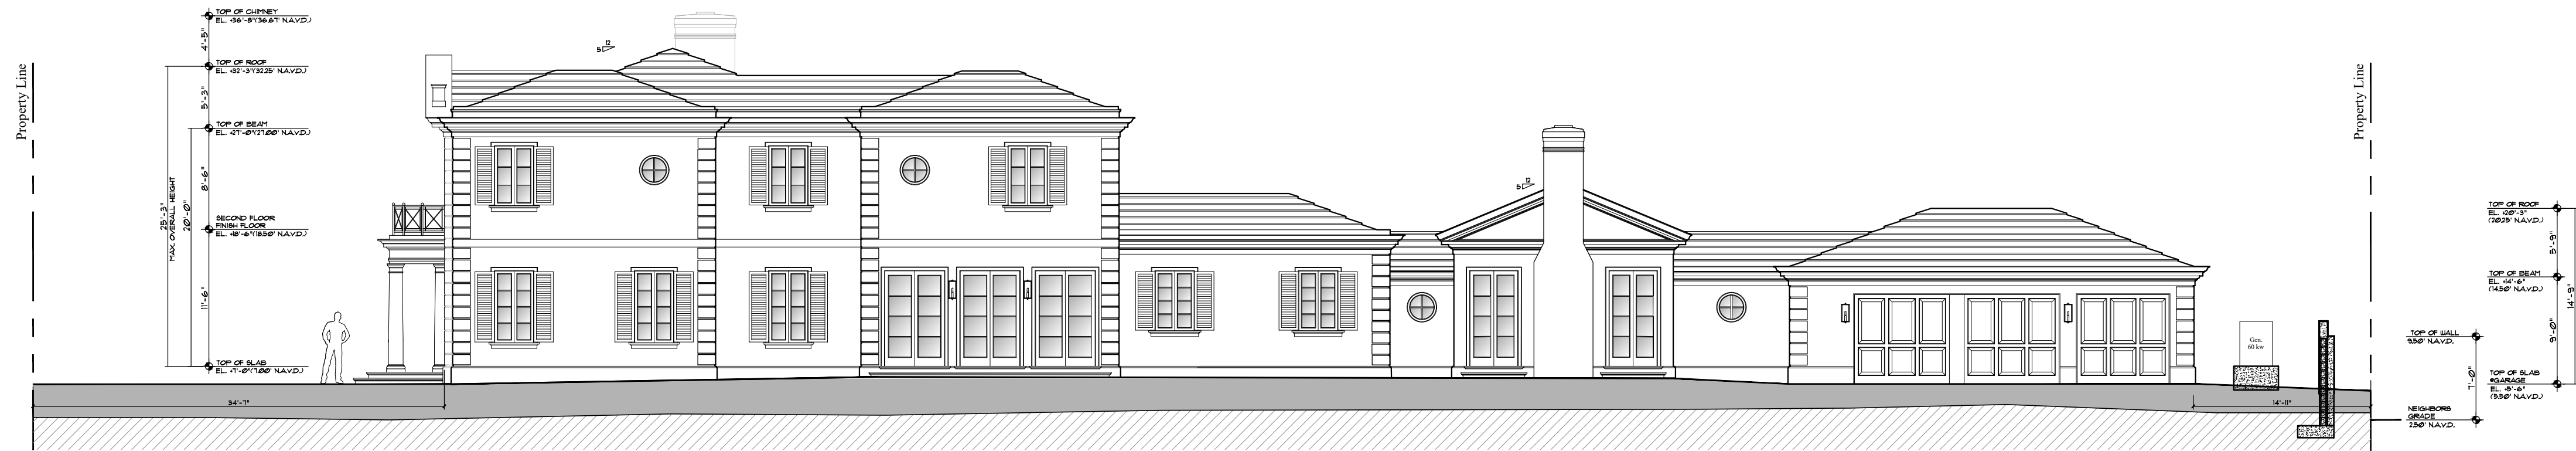

Proposed West Elevation - Yard Section Diagram



3/32" = 1'-0"

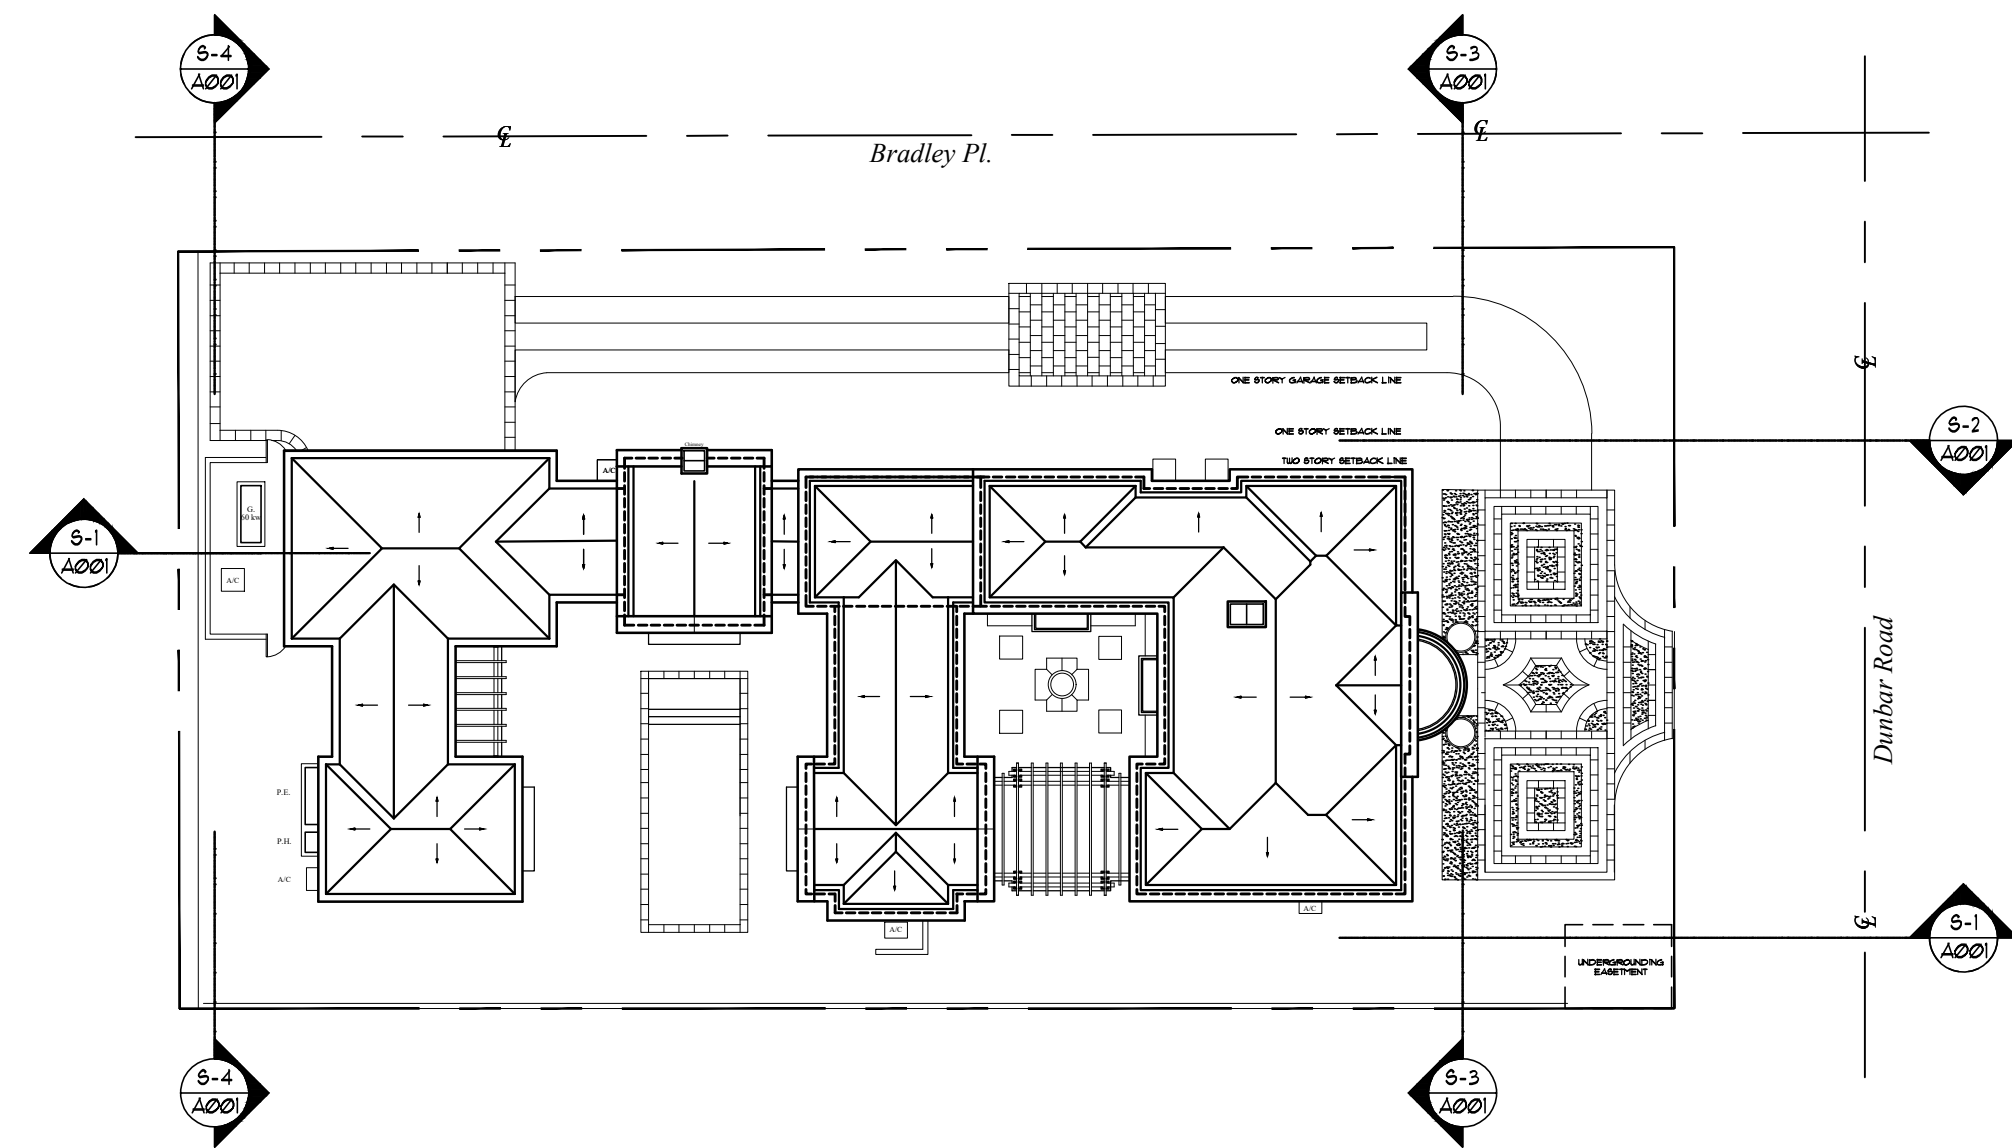

Key Plan

Scale

N.T.S.

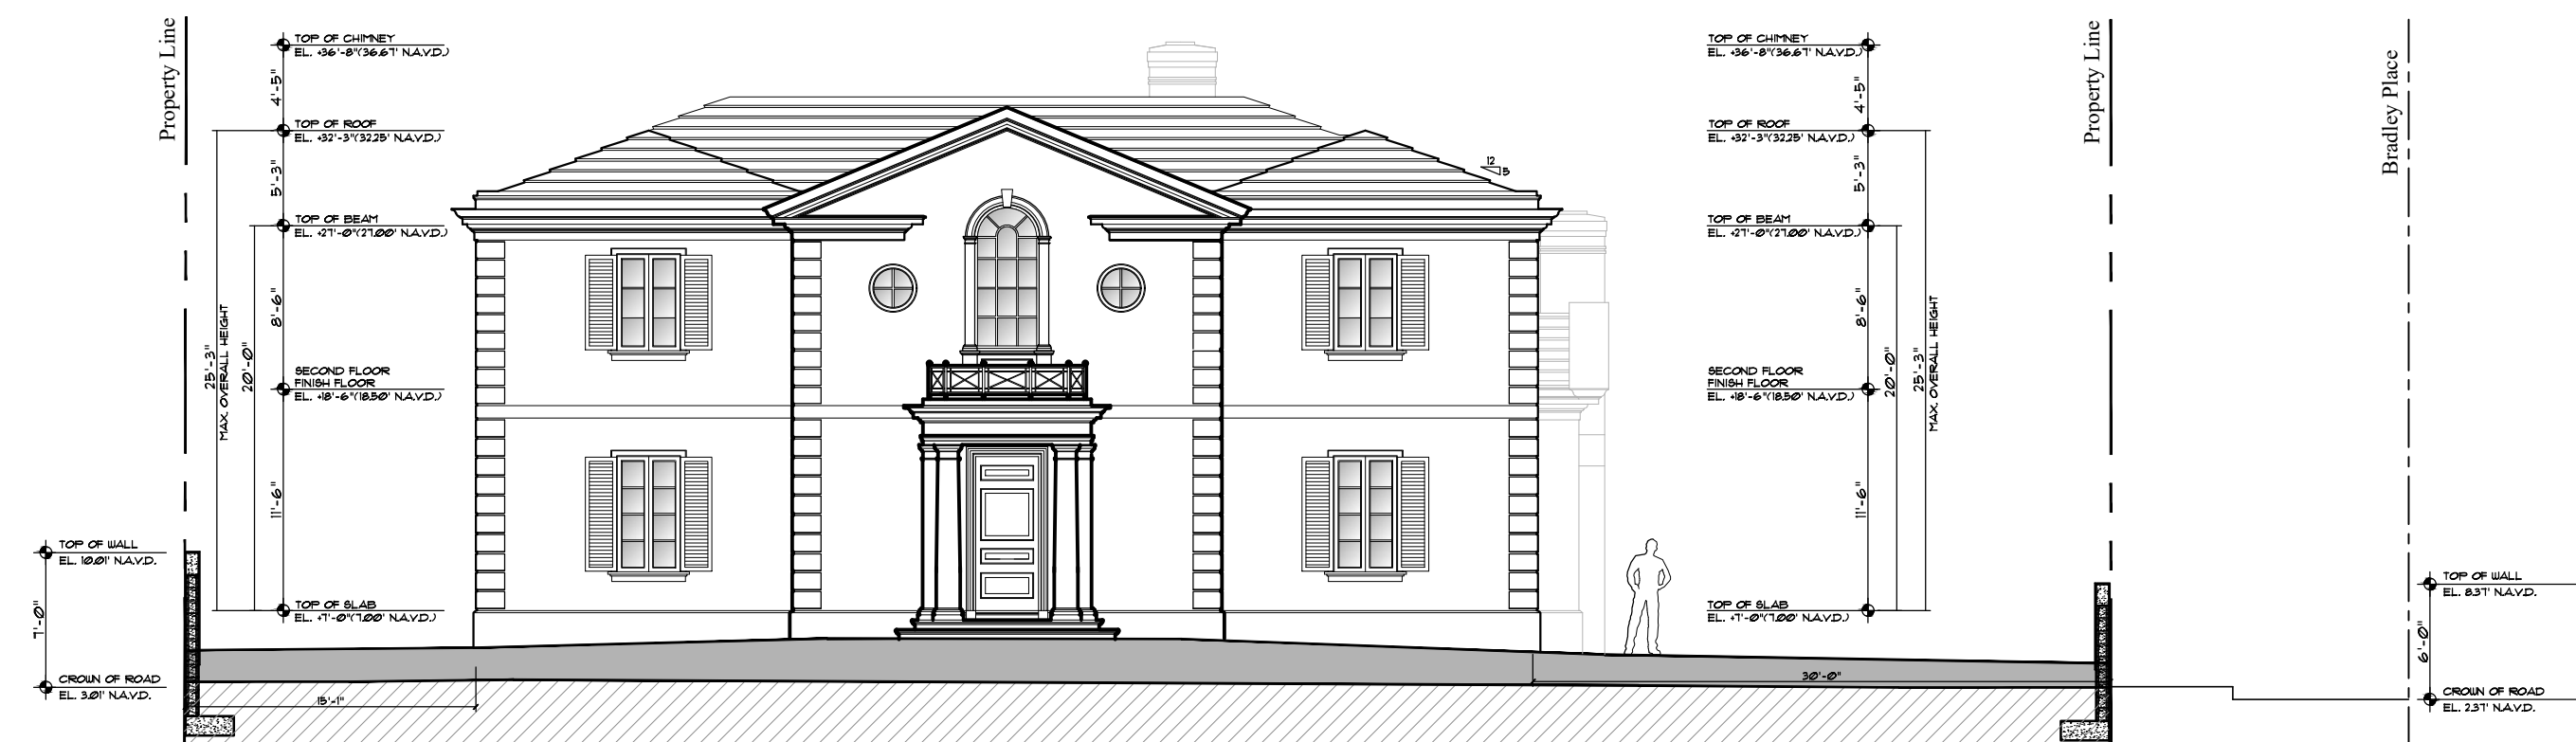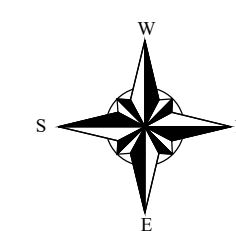

Proposed North Elevation - Yard Section Diagram

3/32" = 1'-0"



Proposed South Elevation - Yard Section Diagram

3/32" = 1'-0"

LEGEND

Area of Fill



COMM NO.  
2314

DATE  
04-24-24

REVISIONS

A New Residence for  
264 Dunbar L.L.C.

Palm Beach FL 33480

264 Dunbar Road



MP DESIGN &  
ARCHITECTURE, INC  
217 PERUVIAN AVENUE, SUITE 4  
PALM BEACH, FLORIDA 33480  
561.833.7575  
AA26001667

SHEET NO.

A007

ARC-24-008  
ZON-24-047





301 Dunbar Rd



267 Dunbar Rd



257 Dunbar Rd



251 Dunbar Rd



COMM NO.  
2314

DATE  
04-24-24

REVISIONS

A New Residence for  
264 Dunbar L.L.C.

264 Dunbar Road  
Palm Beach FL 33480



MP DESIGN &  
ARCHITECTURE, INC  
217 PERUVIAN AVENUE, SUITE 4  
PALM BEACH, FLORIDA 33480  
561.833.7575  
AA26001667

SHEET NO.  
Photos  
1





242 Dunbar Rd



260 Dunbar Rd



264 Dunbar Rd  
(Subject Property)



300 Dunbar Rd



COMM NO.  
2314

DATE  
04-24-24

REVISIONS

A New Residence for  
264 Dunbar L.L.C.

Palm Beach FL 33480

264 Dunbar Road



MP DESIGN &  
ARCHITECTURE, INC  
217 PERUVIAN AVENUE, SUITE 4  
PALM BEACH, FLORIDA 33480  
561.833.7575  
AA26001667

SHEET NO.

Photos  
2





264 Dunbar Rd  
(Front View)




264 Dunbar Rd  
(Rear View)



264 Dunbar Rd  
(Side View)



264 Dunbar Rd  
(Side View)

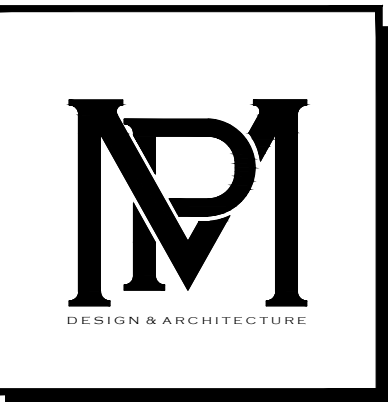

COMM NO.  
2314  
DATE  
04-24-24

REVISIONS


A New Residence for  
264 Dunbar L.L.C.  
Palm Beach FL 33480  
264 Dunbar Road



MP DESIGN &  
ARCHITECTURE, INC  
217 PERUVIAN AVENUE, SUITE 4  
PALM BEACH, FLORIDA 33480  
561.833.7575  
AA26001667



SHEET NO.  
Subject  
Property



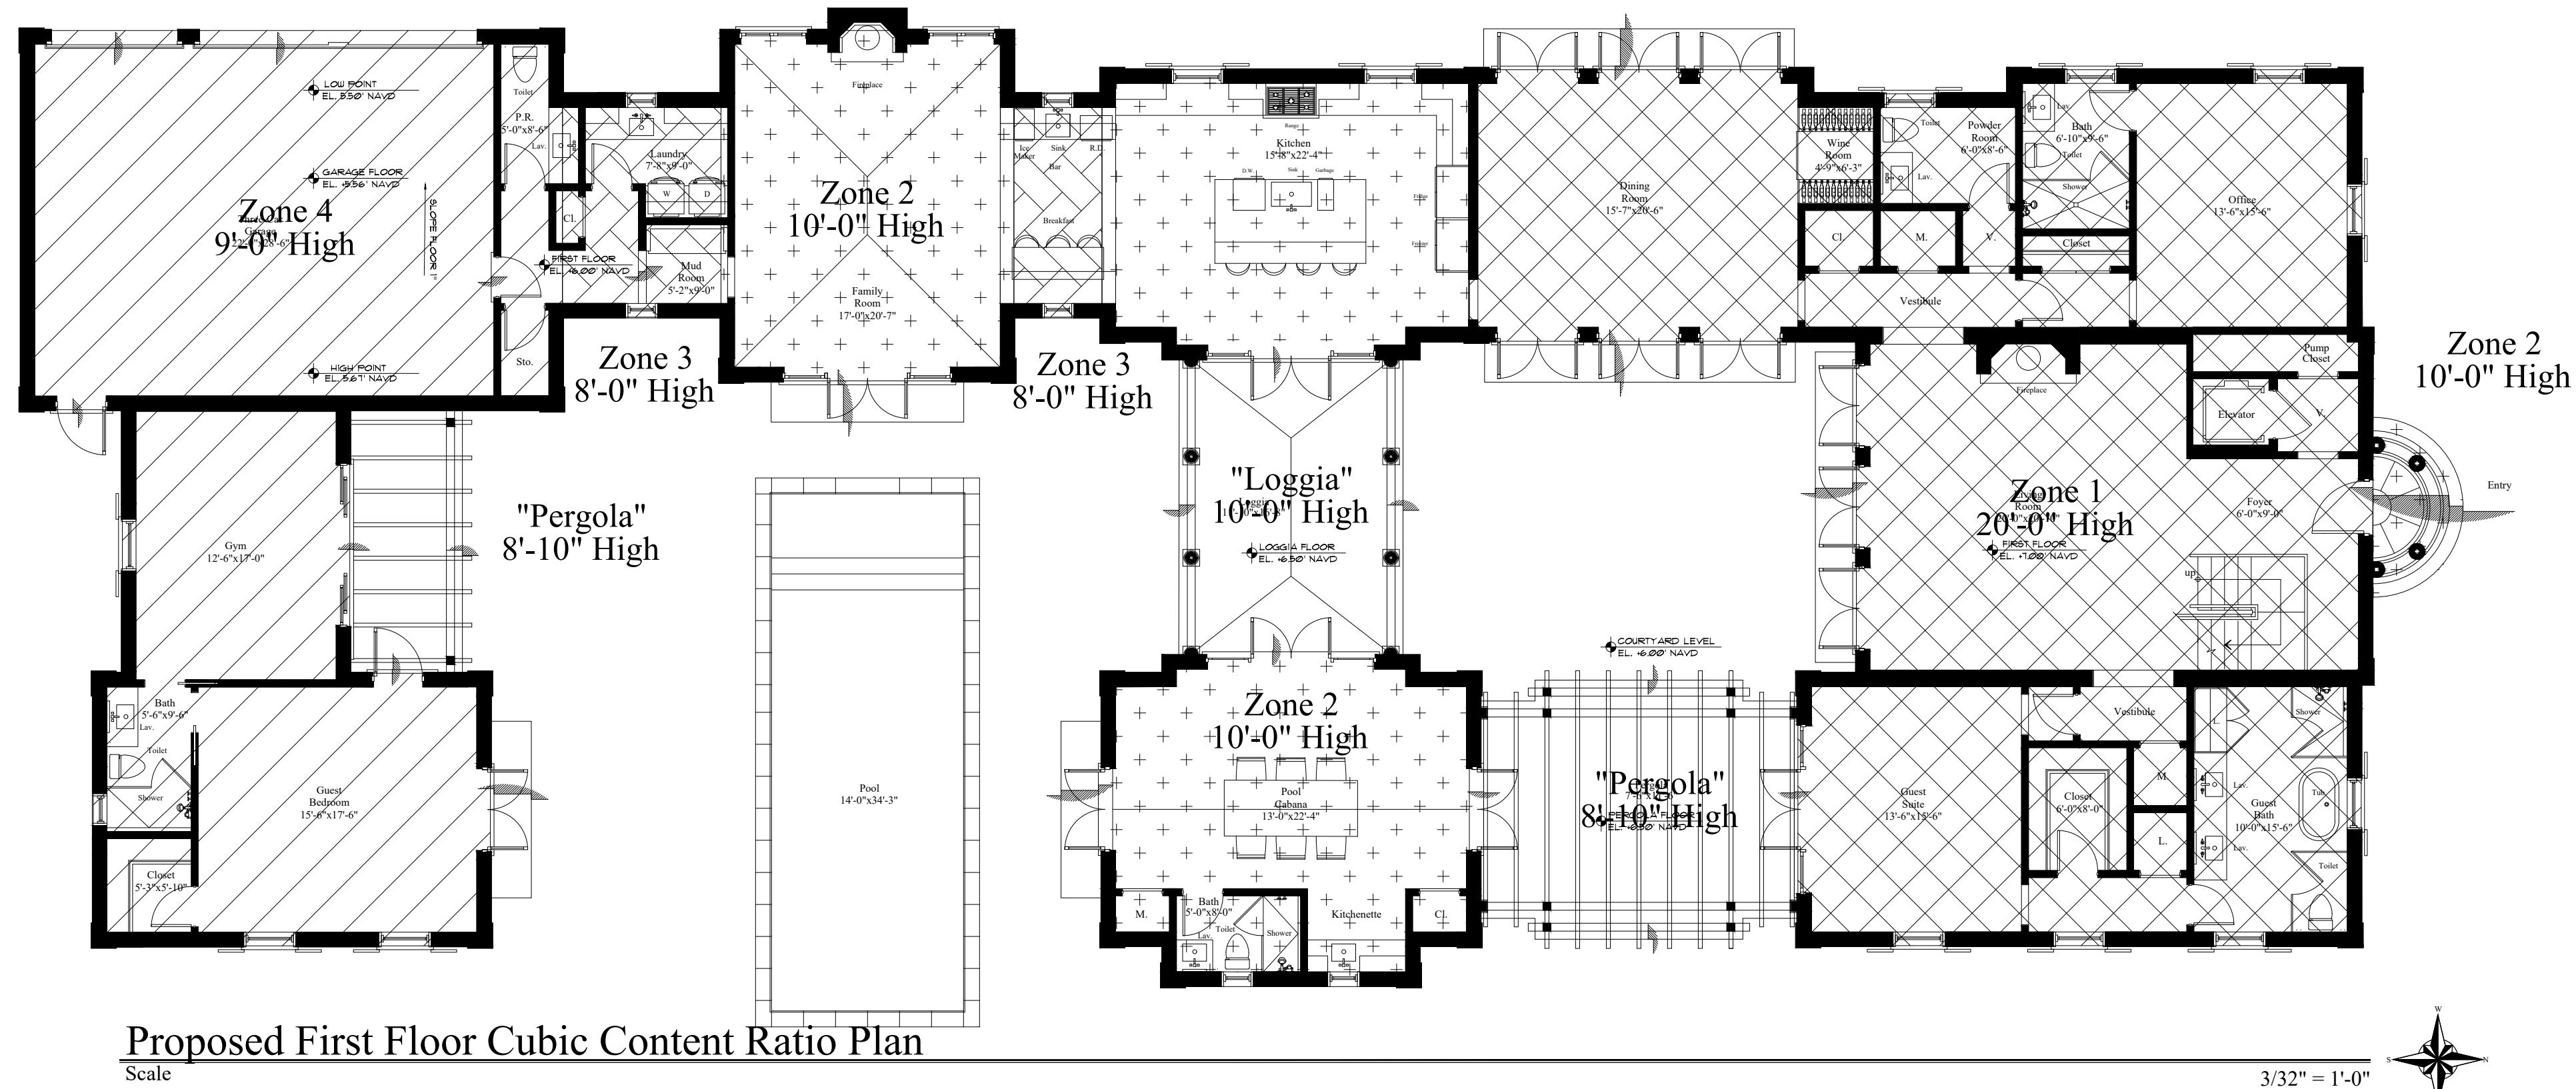

| Proposed CCR Calculations                    |                       |
|----------------------------------------------|-----------------------|
| ZONE                                         | CUBIC FEET            |
| 1                                            | 43,193 CU.FT          |
| 2                                            | 13,230 CU.FT          |
| 3                                            | 1,728 CU.FT           |
| 4                                            | 13,113 CU.FT          |
| TOTAL                                        | TOTAL ~71,264 CU.FT * |
| *PERGOLAS (366 x 8'-10\"/>                   |                       |
| *LOGGIA (244 x 10'-0\"/>                     |                       |
| (3.65) 71264 CCR+ 5.673 CCR+(3.55) 76337 CCR |                       |

| Legend |                          |
|--------|--------------------------|
|        | ZONE 1<br>TWO STORY AREA |
|        | ZONE 2<br>ONE STORY AREA |
|        | ZONE 3<br>ONE STORY AREA |
|        | ZONE 4<br>ONE STORY AREA |

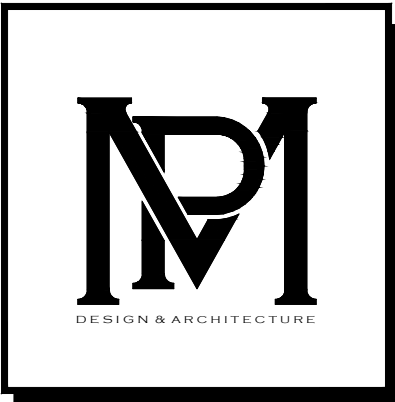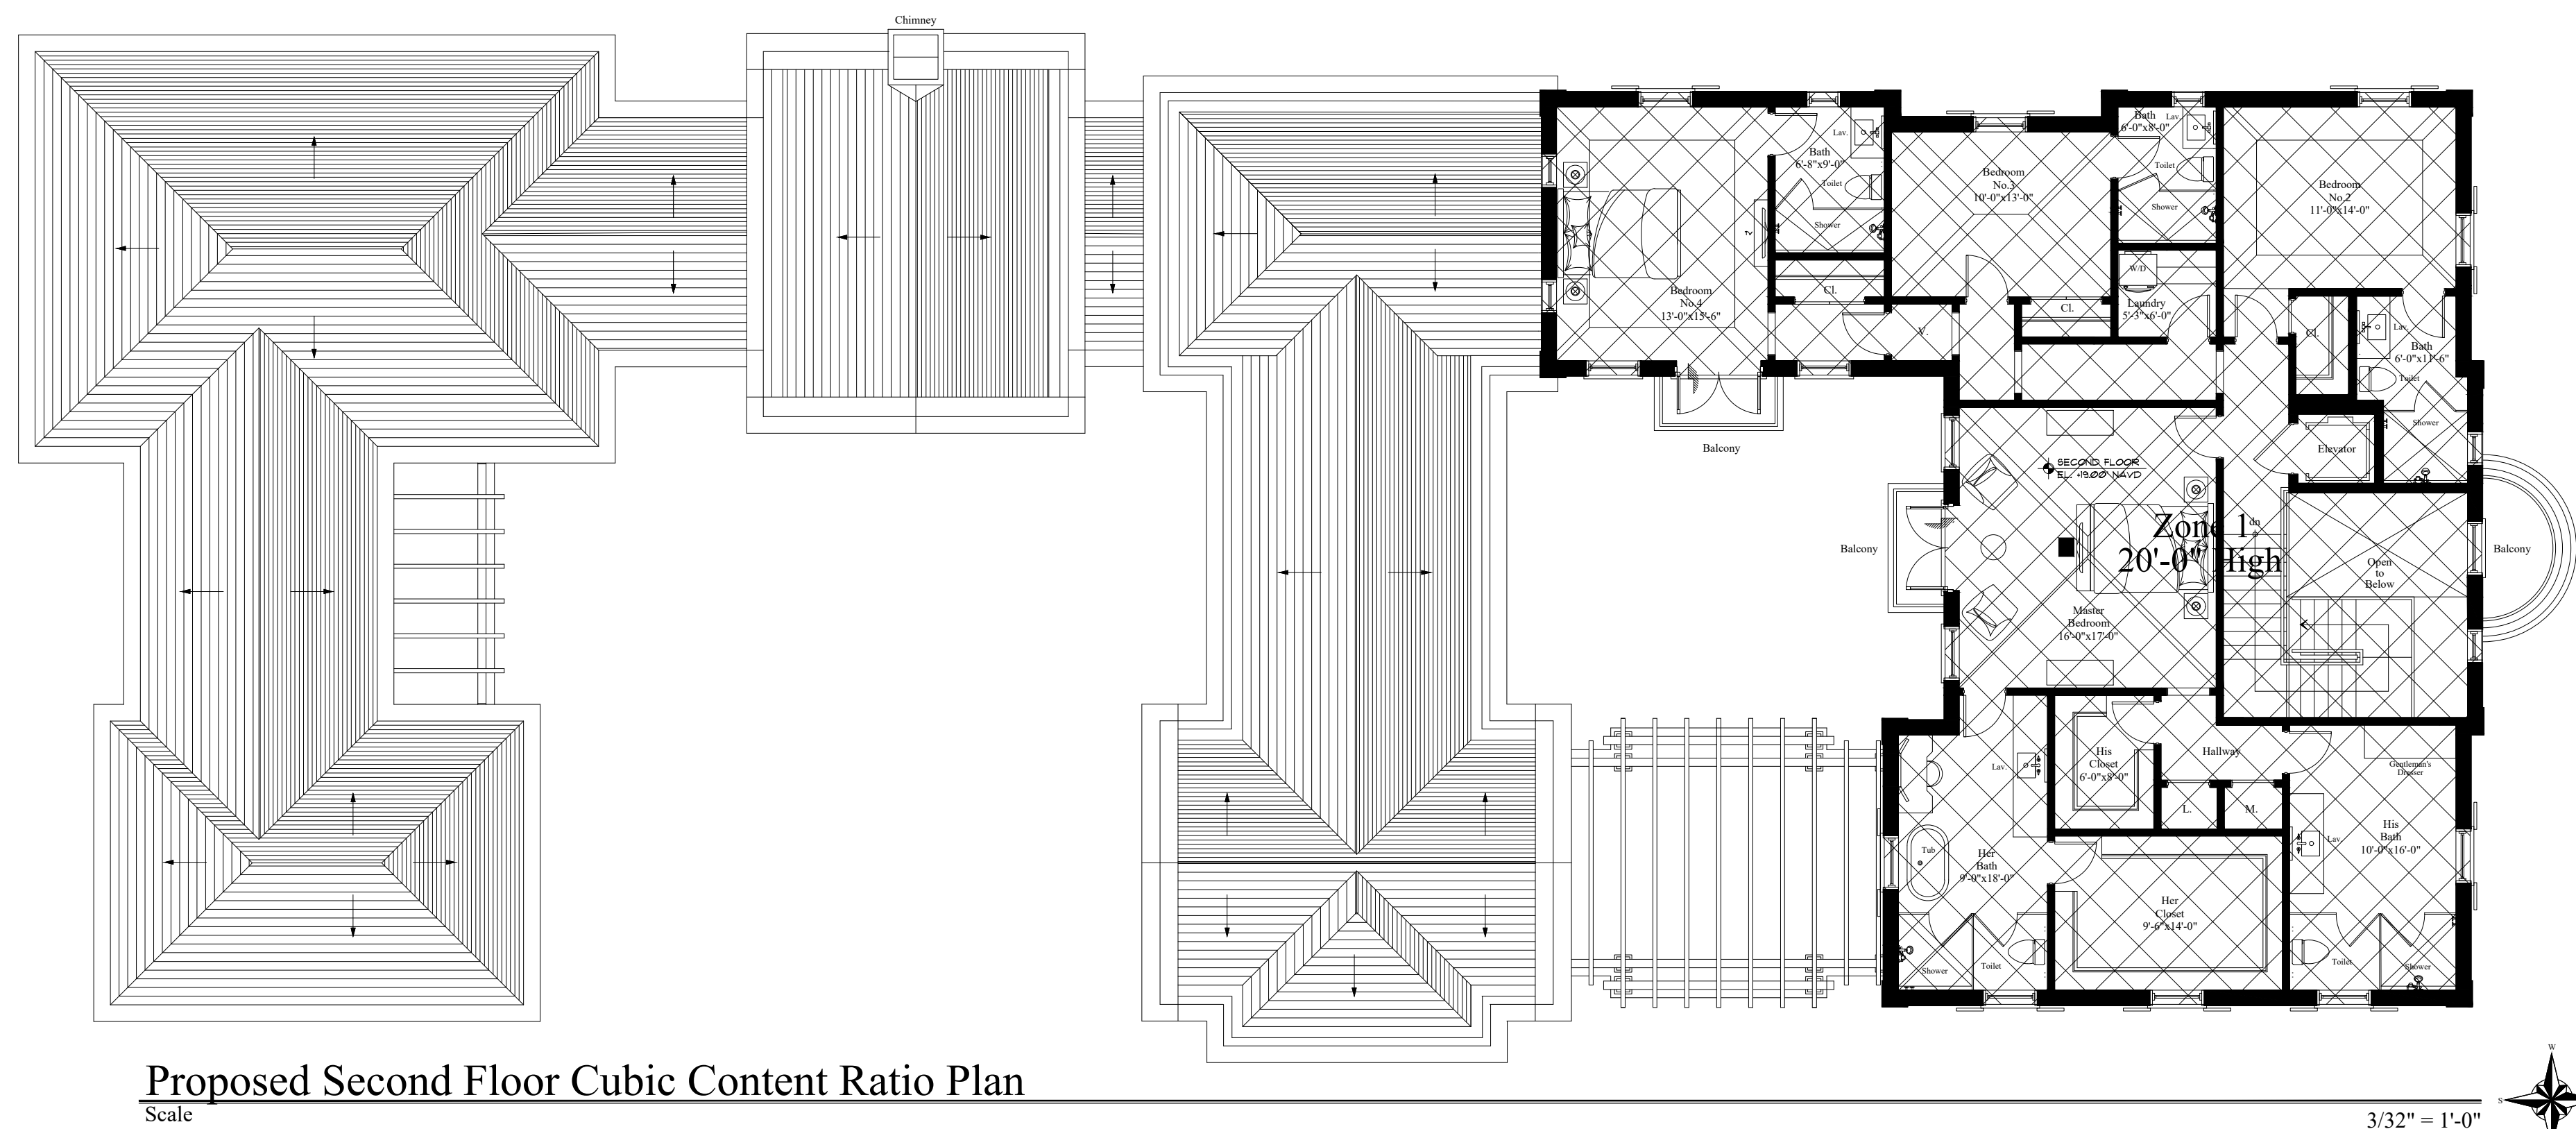

COMM NO.  
2314

DATE  
04-24-24

REVISIONS


A New Residence for  
264 Dunbar L.L.C.  
Palm Beach FL 33480



MP DESIGN &  
ARCHITECTURE, INC  
217 PERUVIAN AVENUE, SUITE 4  
PALM BEACH, FLORIDA 33480  
561.833.7575  
AA26001667

SHEET NO.  
A002




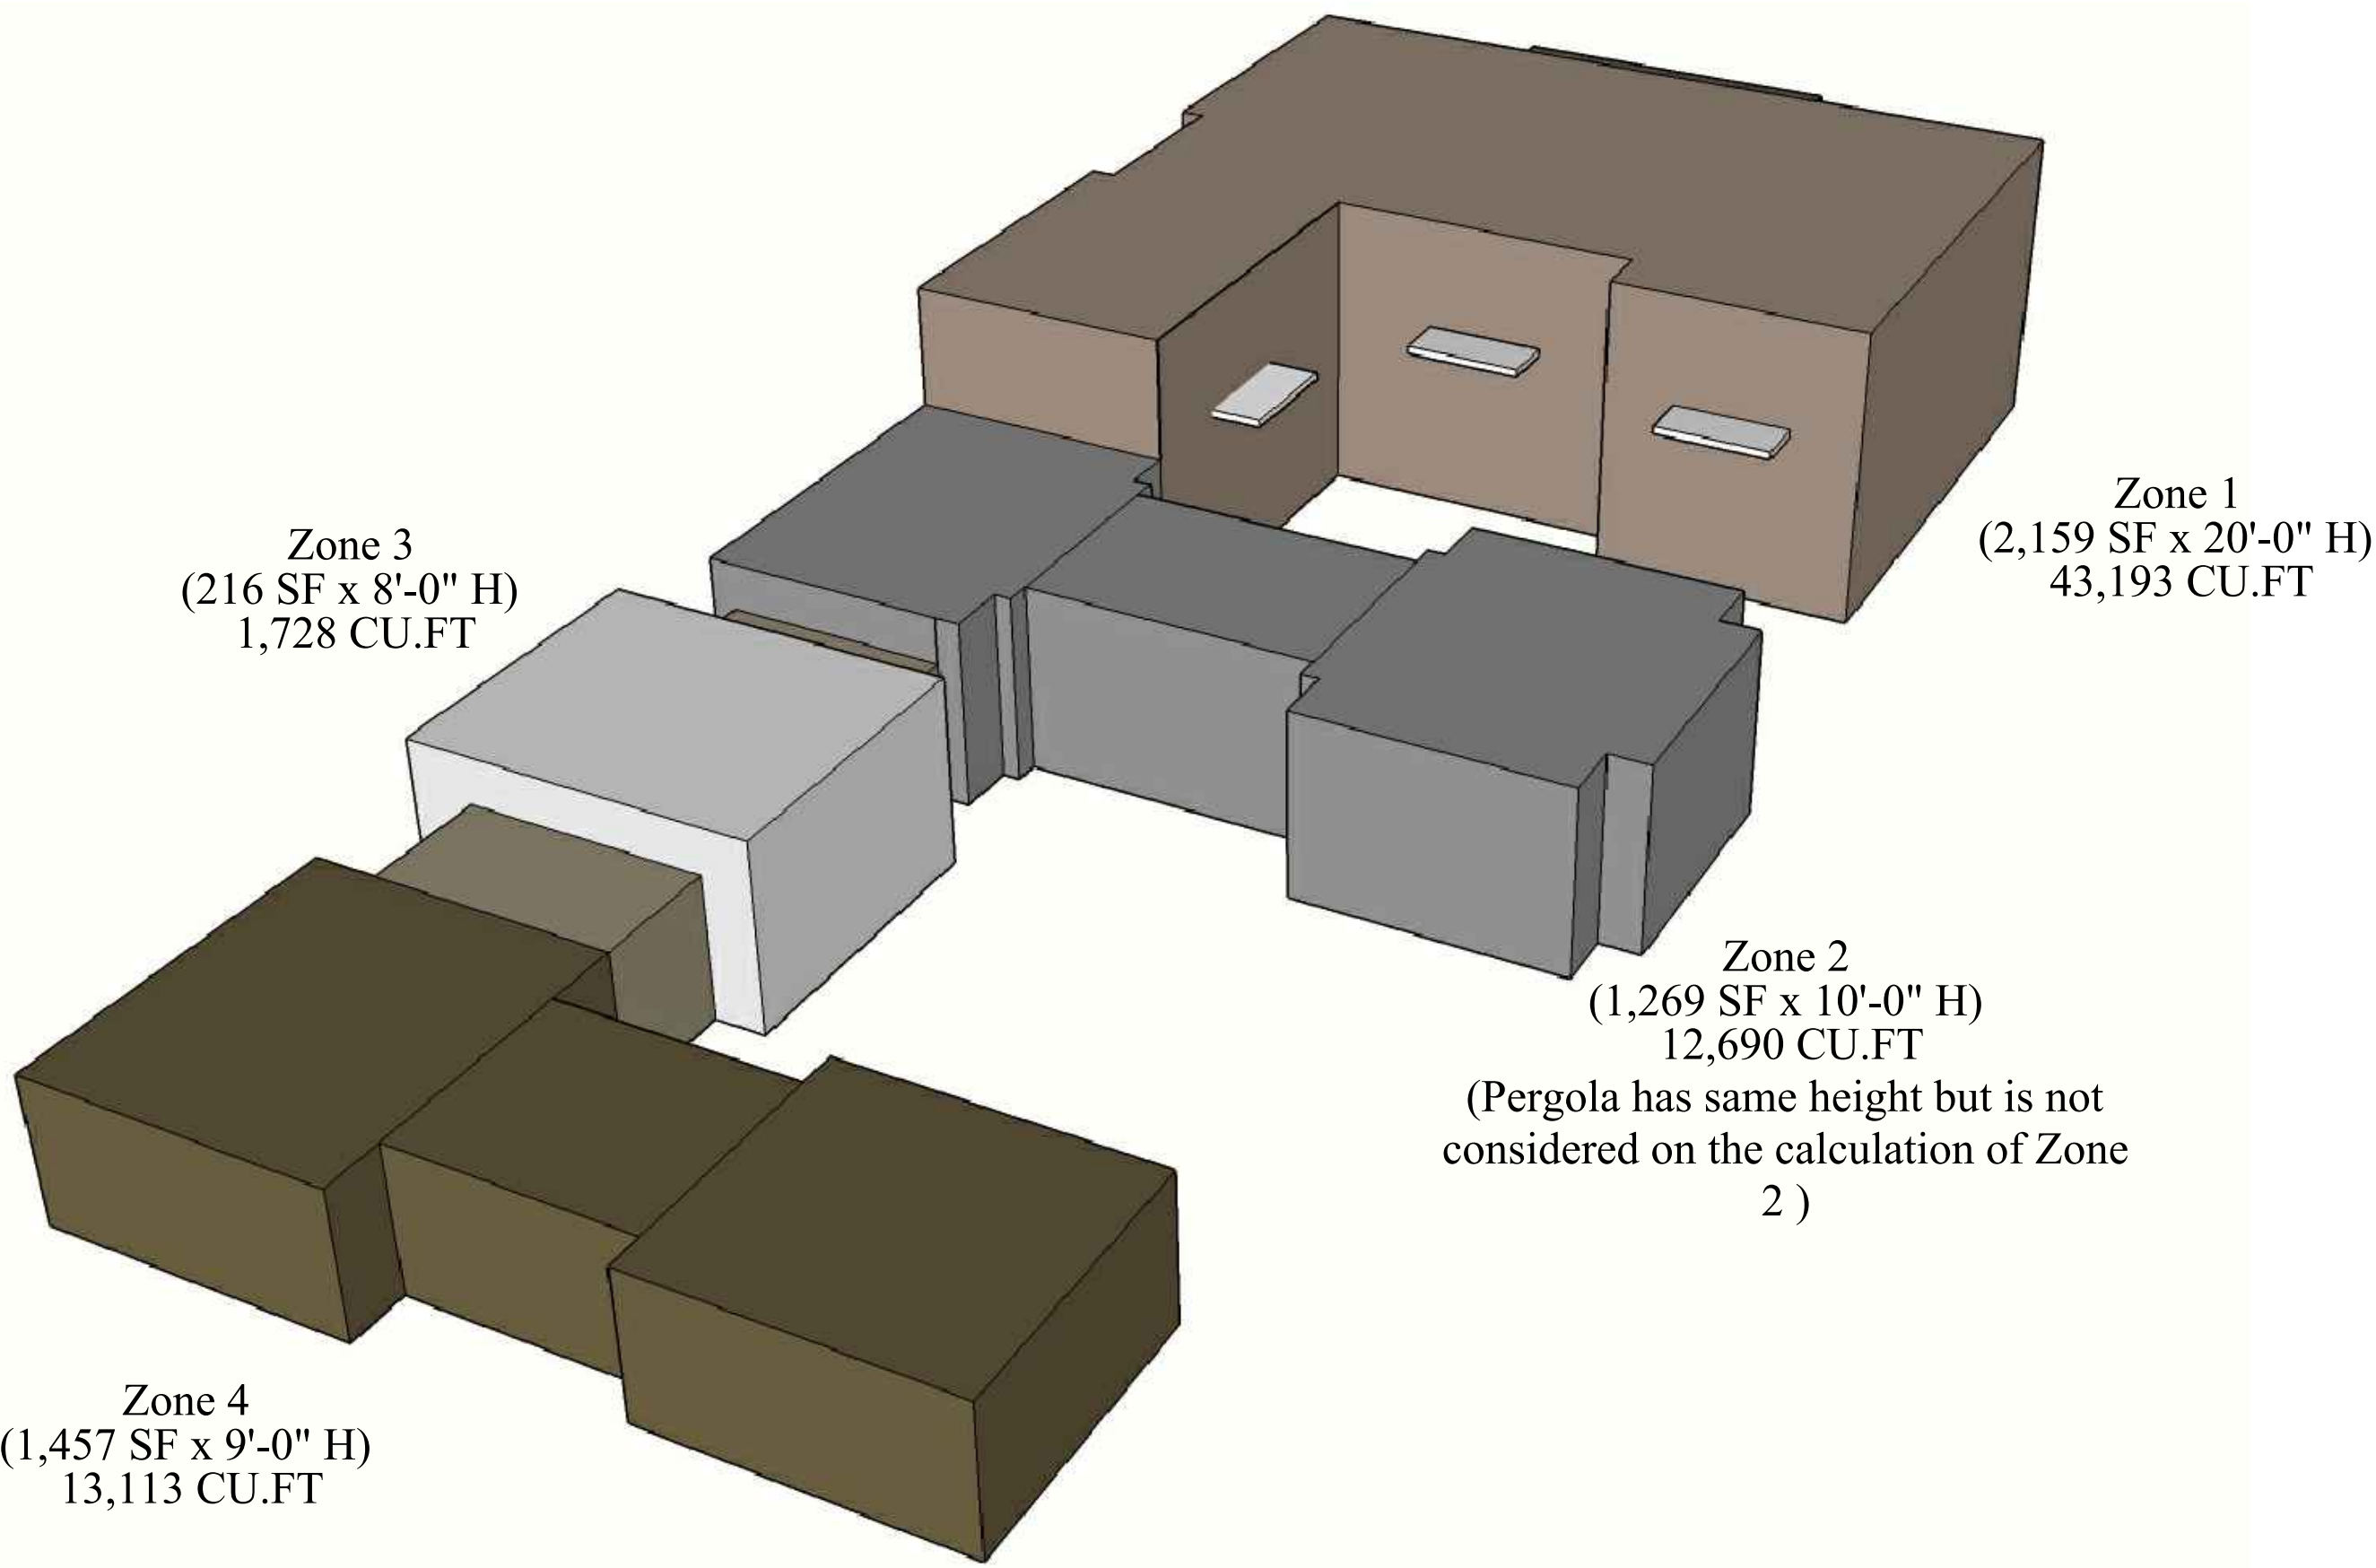

Proposed Cubic Content Ratio Axonometric

Scale

n.t.s.

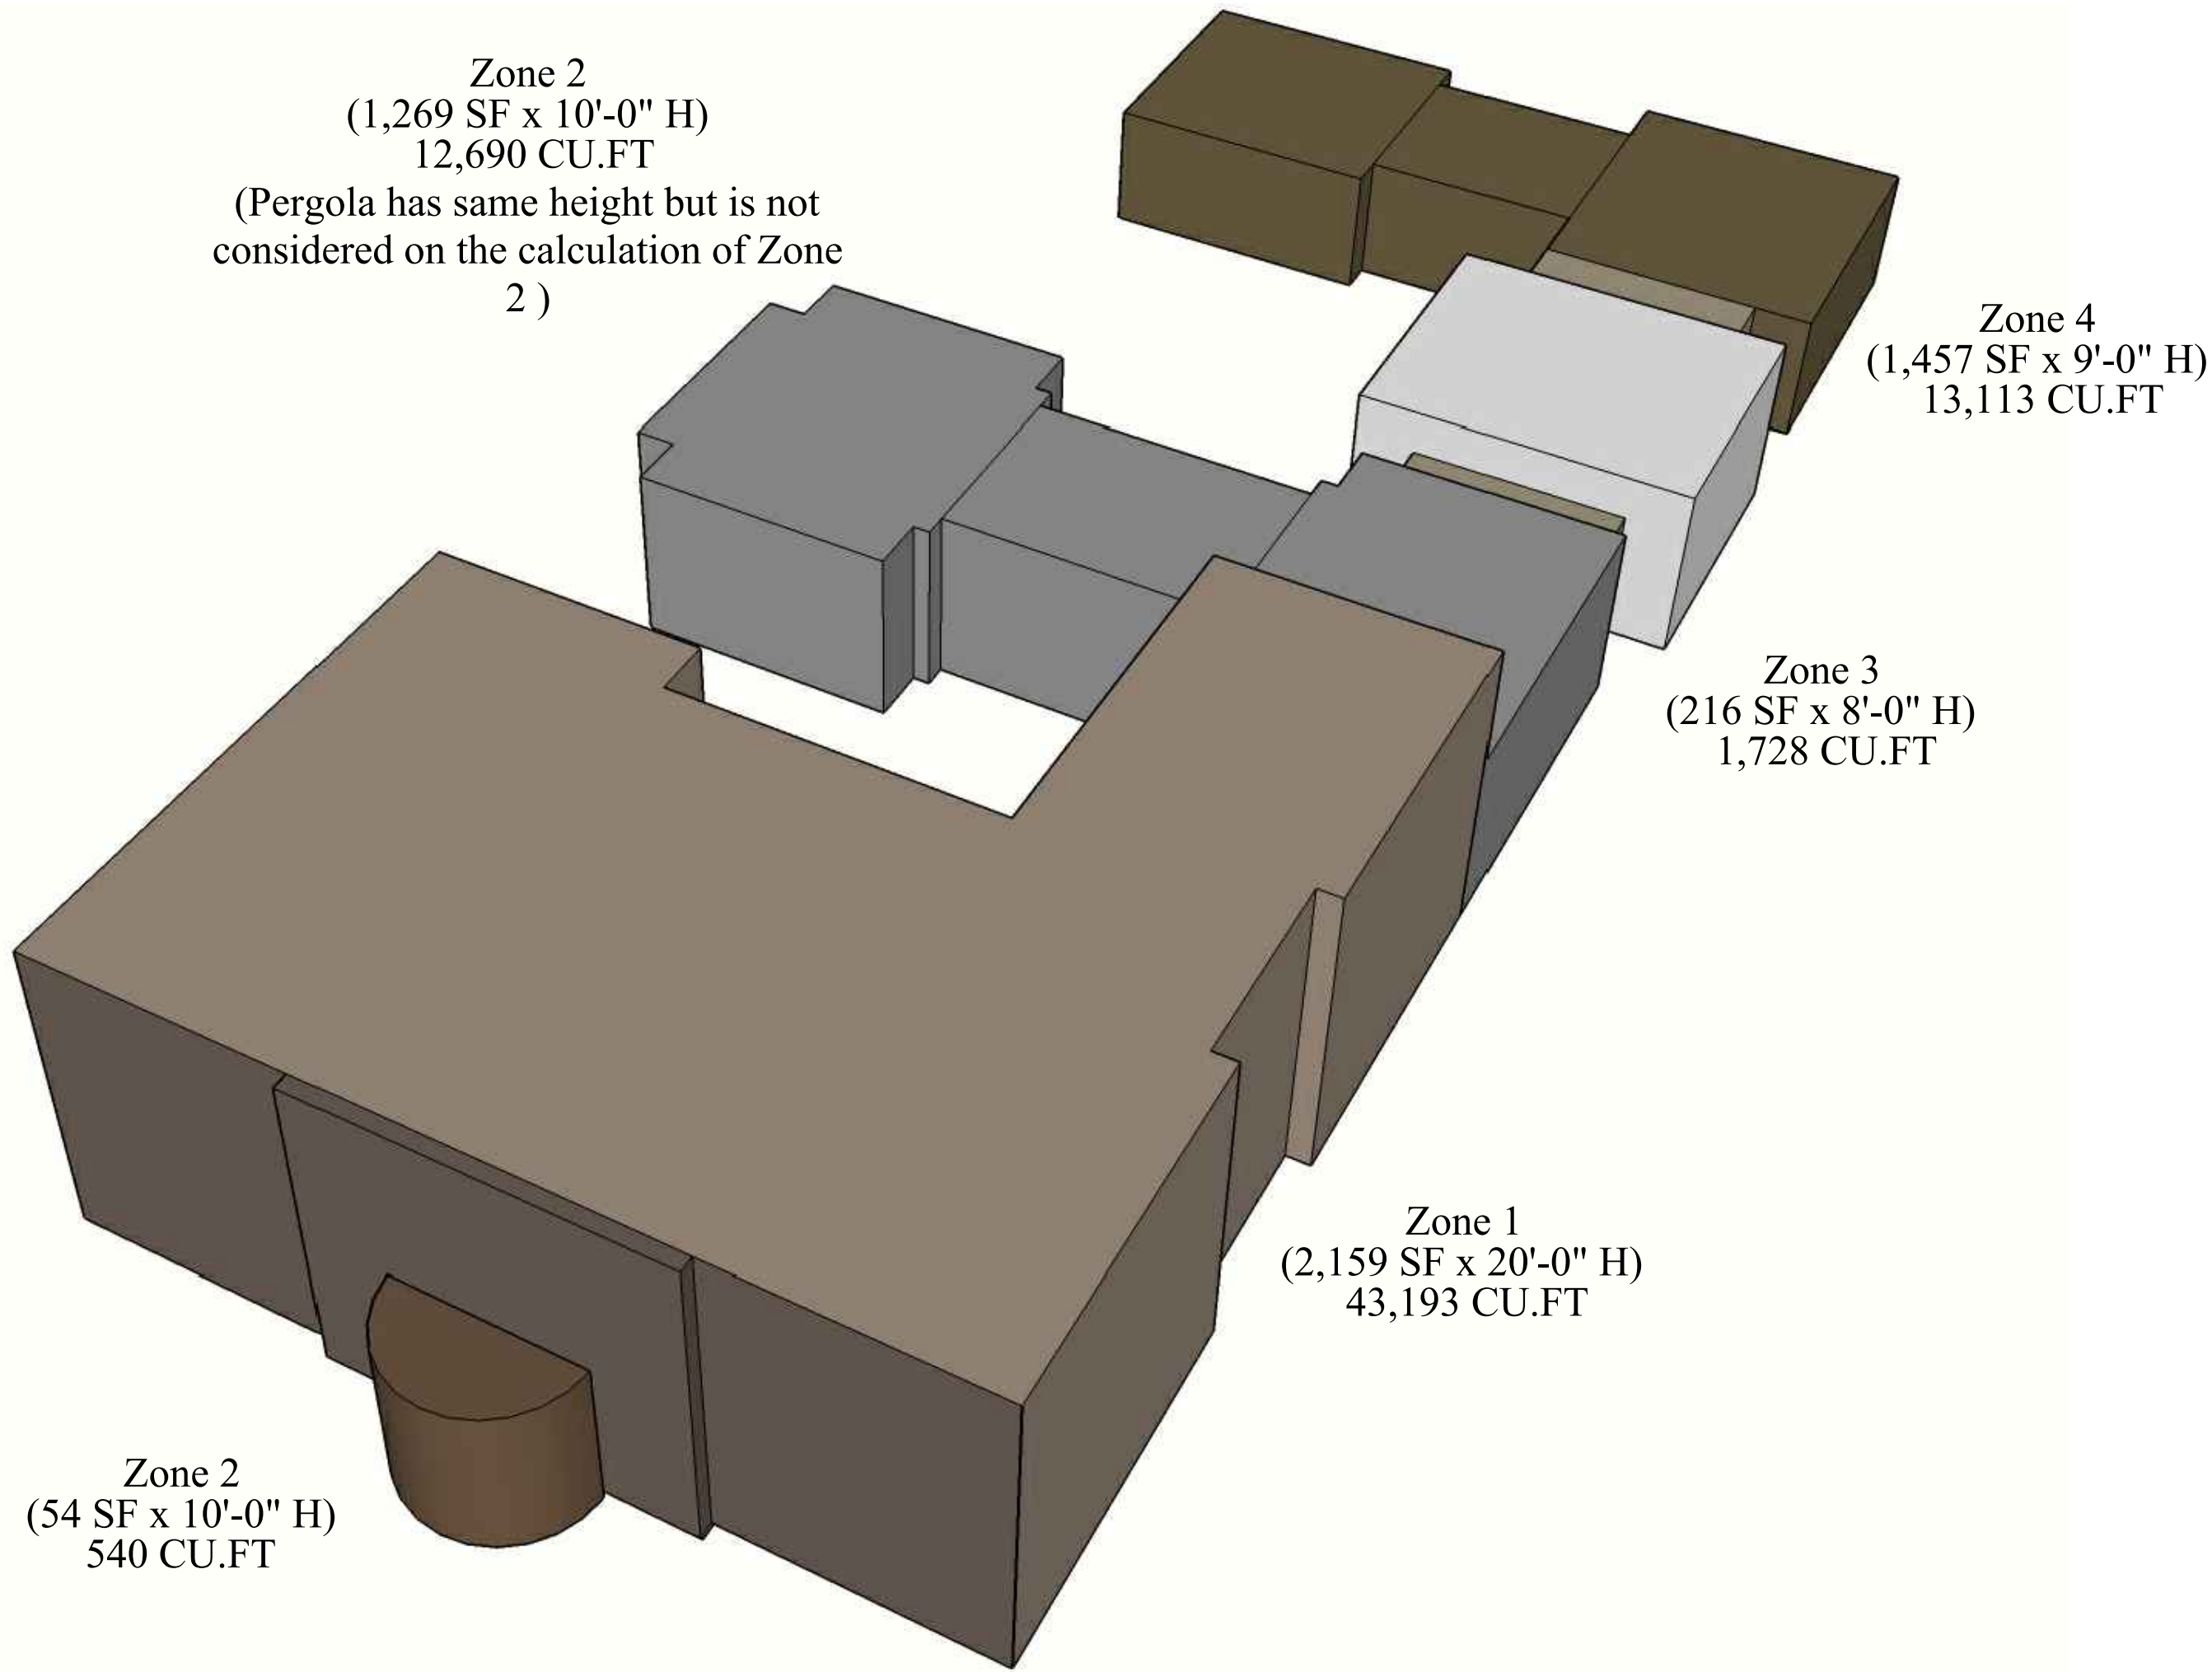

Proposed Cubic Content Ratio Axonometric

Scale

n.t.s.



COMM NO.  
2314

DATE  
04-24-24

REVISIONS

A New Residence for  
264 Dunbar L.L.C.


264 Dunbar Road  
Palm Beach FL 33480



MP DESIGN &  
ARCHITECTURE, INC  
217 PERUVIAN AVENUE, SUITE 4  
PALM BEACH, FLORIDA 33480  
561.833.7575  
AA26001667

SHEET NO.  
A003




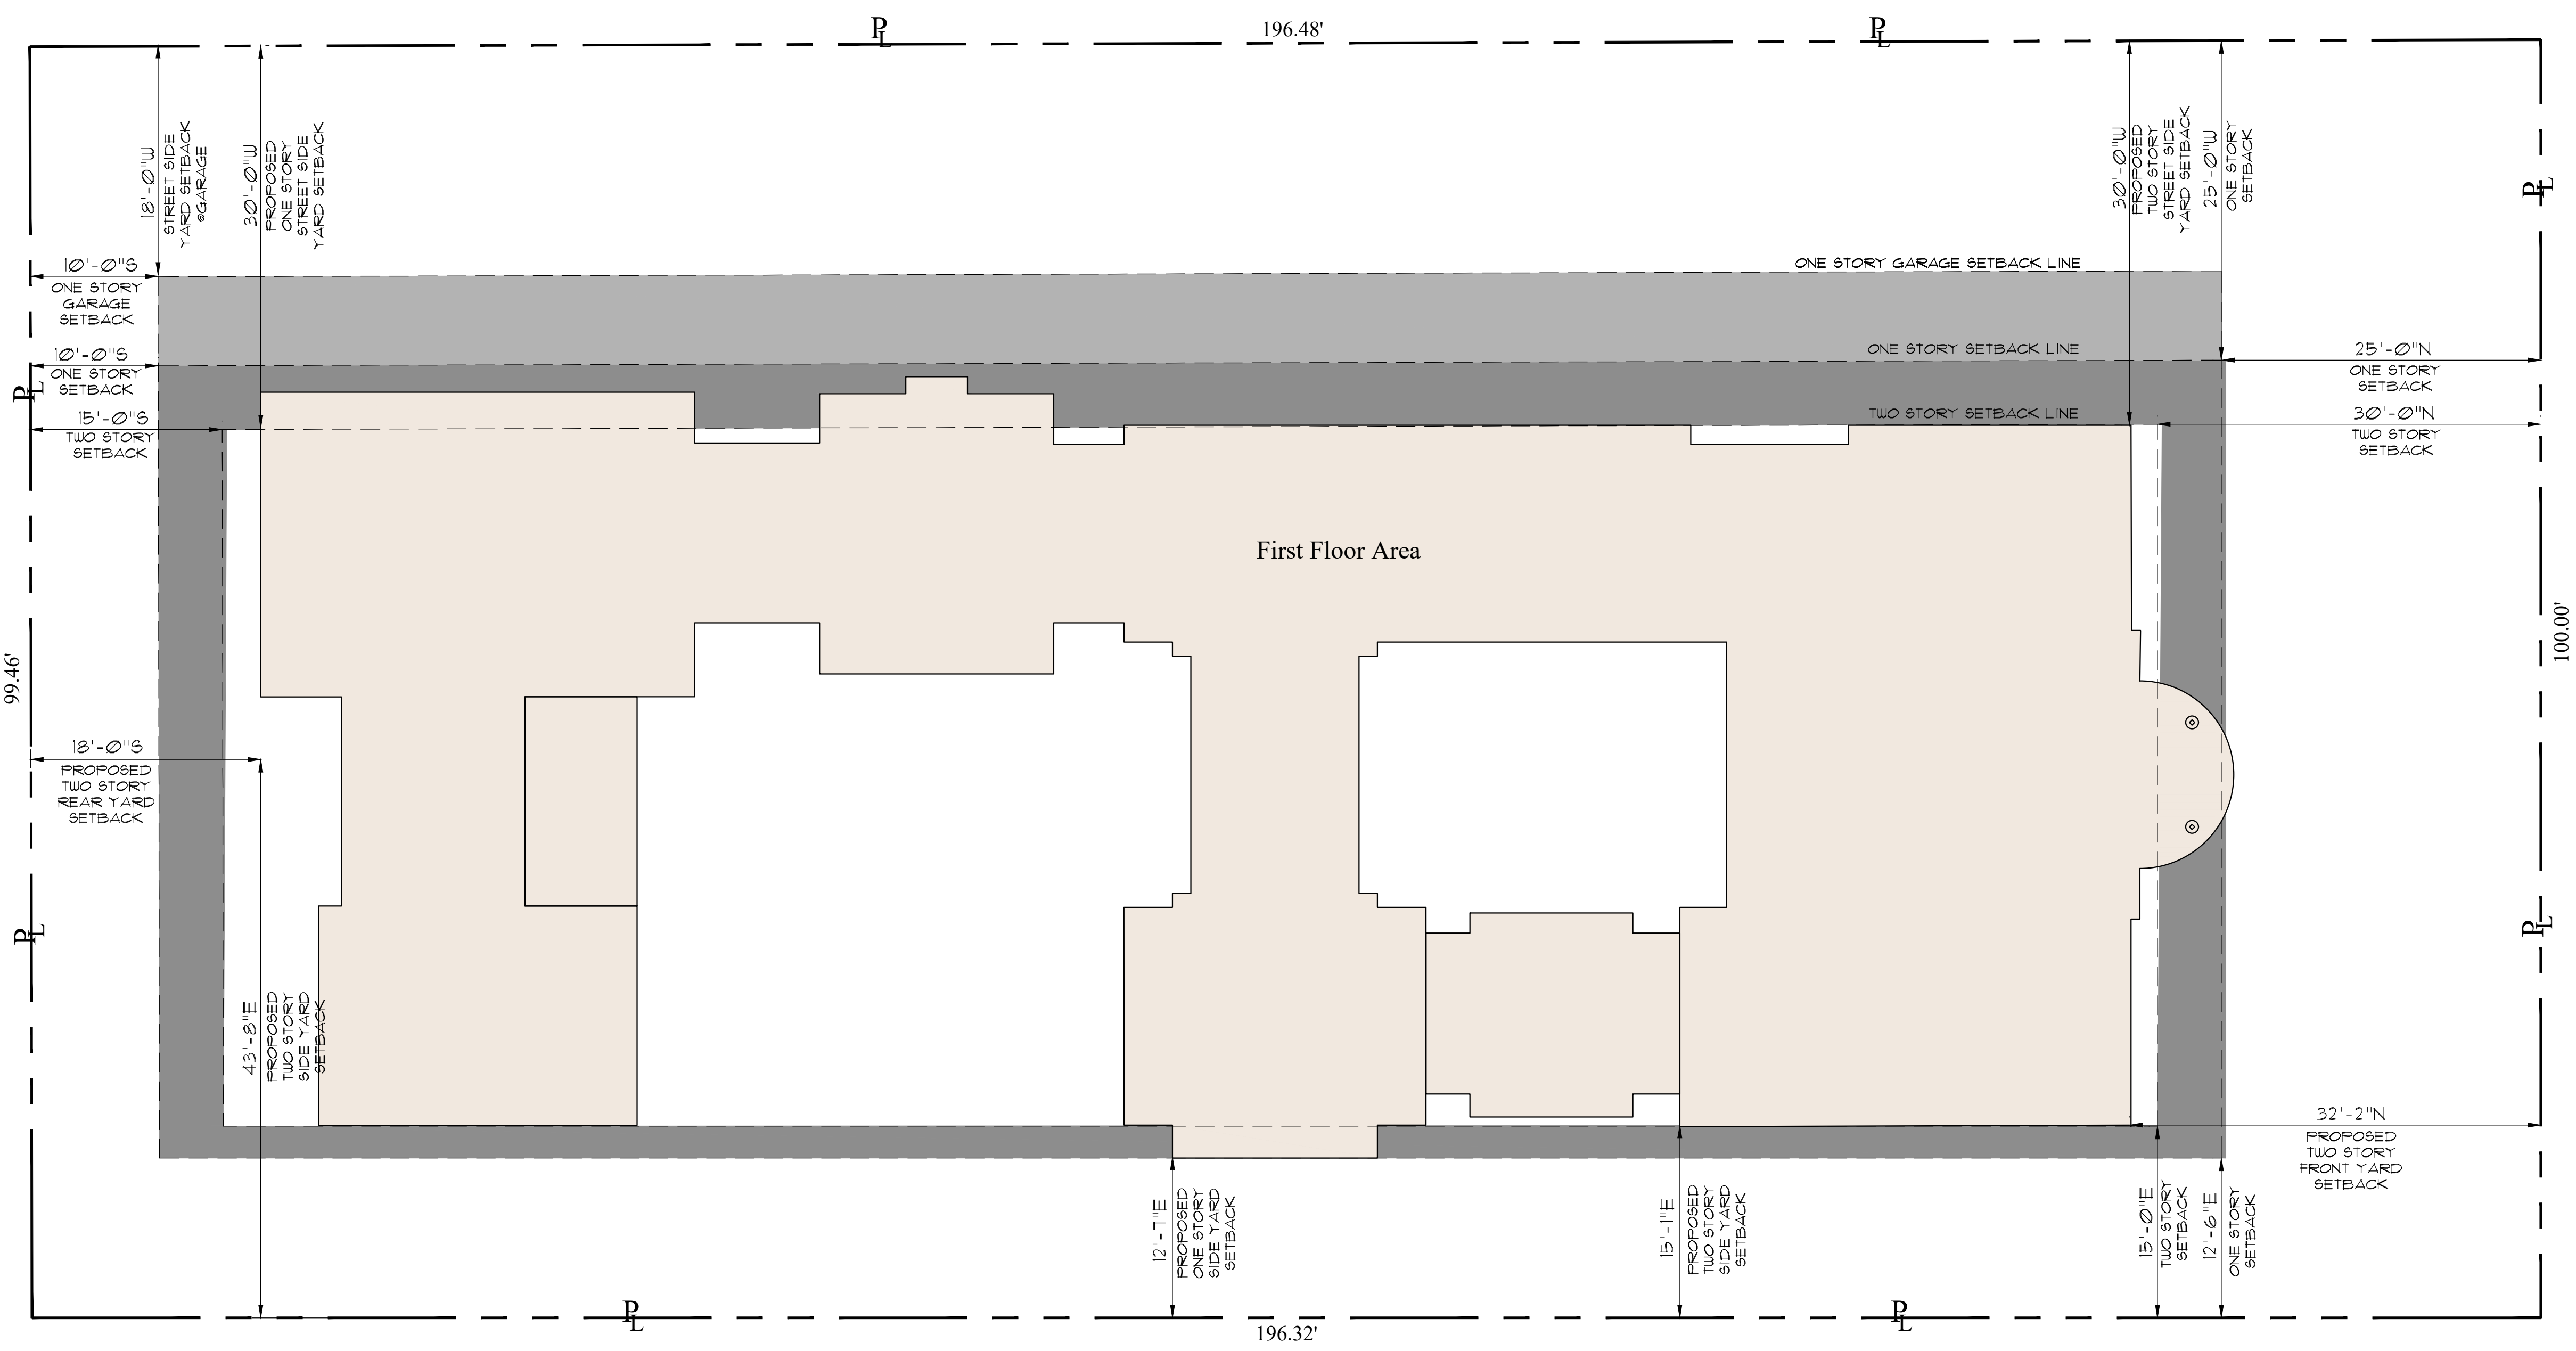

Proposed First Floor Zoning Diagram

Scale

| Legend |                             |
|--------|-----------------------------|
|        | 1 STORY GARAGE SETBACK LINE |
|        | 1 STORY SETBACK LINE        |
|        | 2 STORY SETBACK LINE        |
|        | BUILDABLE AREA              |
|        | PROPOSED 2 STORY HOUSE      |

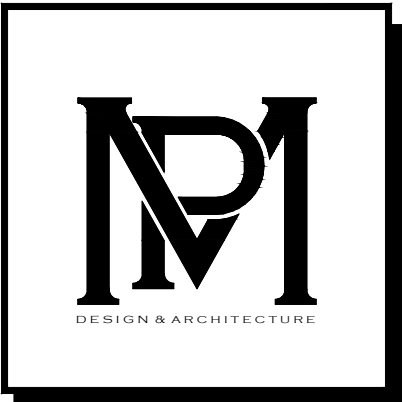


COMM NO.  
2314

DATE  
04-24-24

REVISIONS

A New Residence for  
**264 Dunbar L.L.C.**  
264 Dunbar Road  
Palm Beach FL 33480

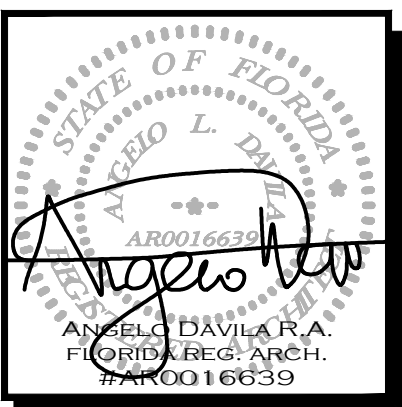


**MP DESIGN & ARCHITECTURE, INC**  
217 PERUVIAN AVENUE, SUITE 4  
PALM BEACH, FLORIDA 33480  
561.833.7575  
AA26001667

SHEET NO.  
**A004**

ARC-24-008  
ZON-24-047




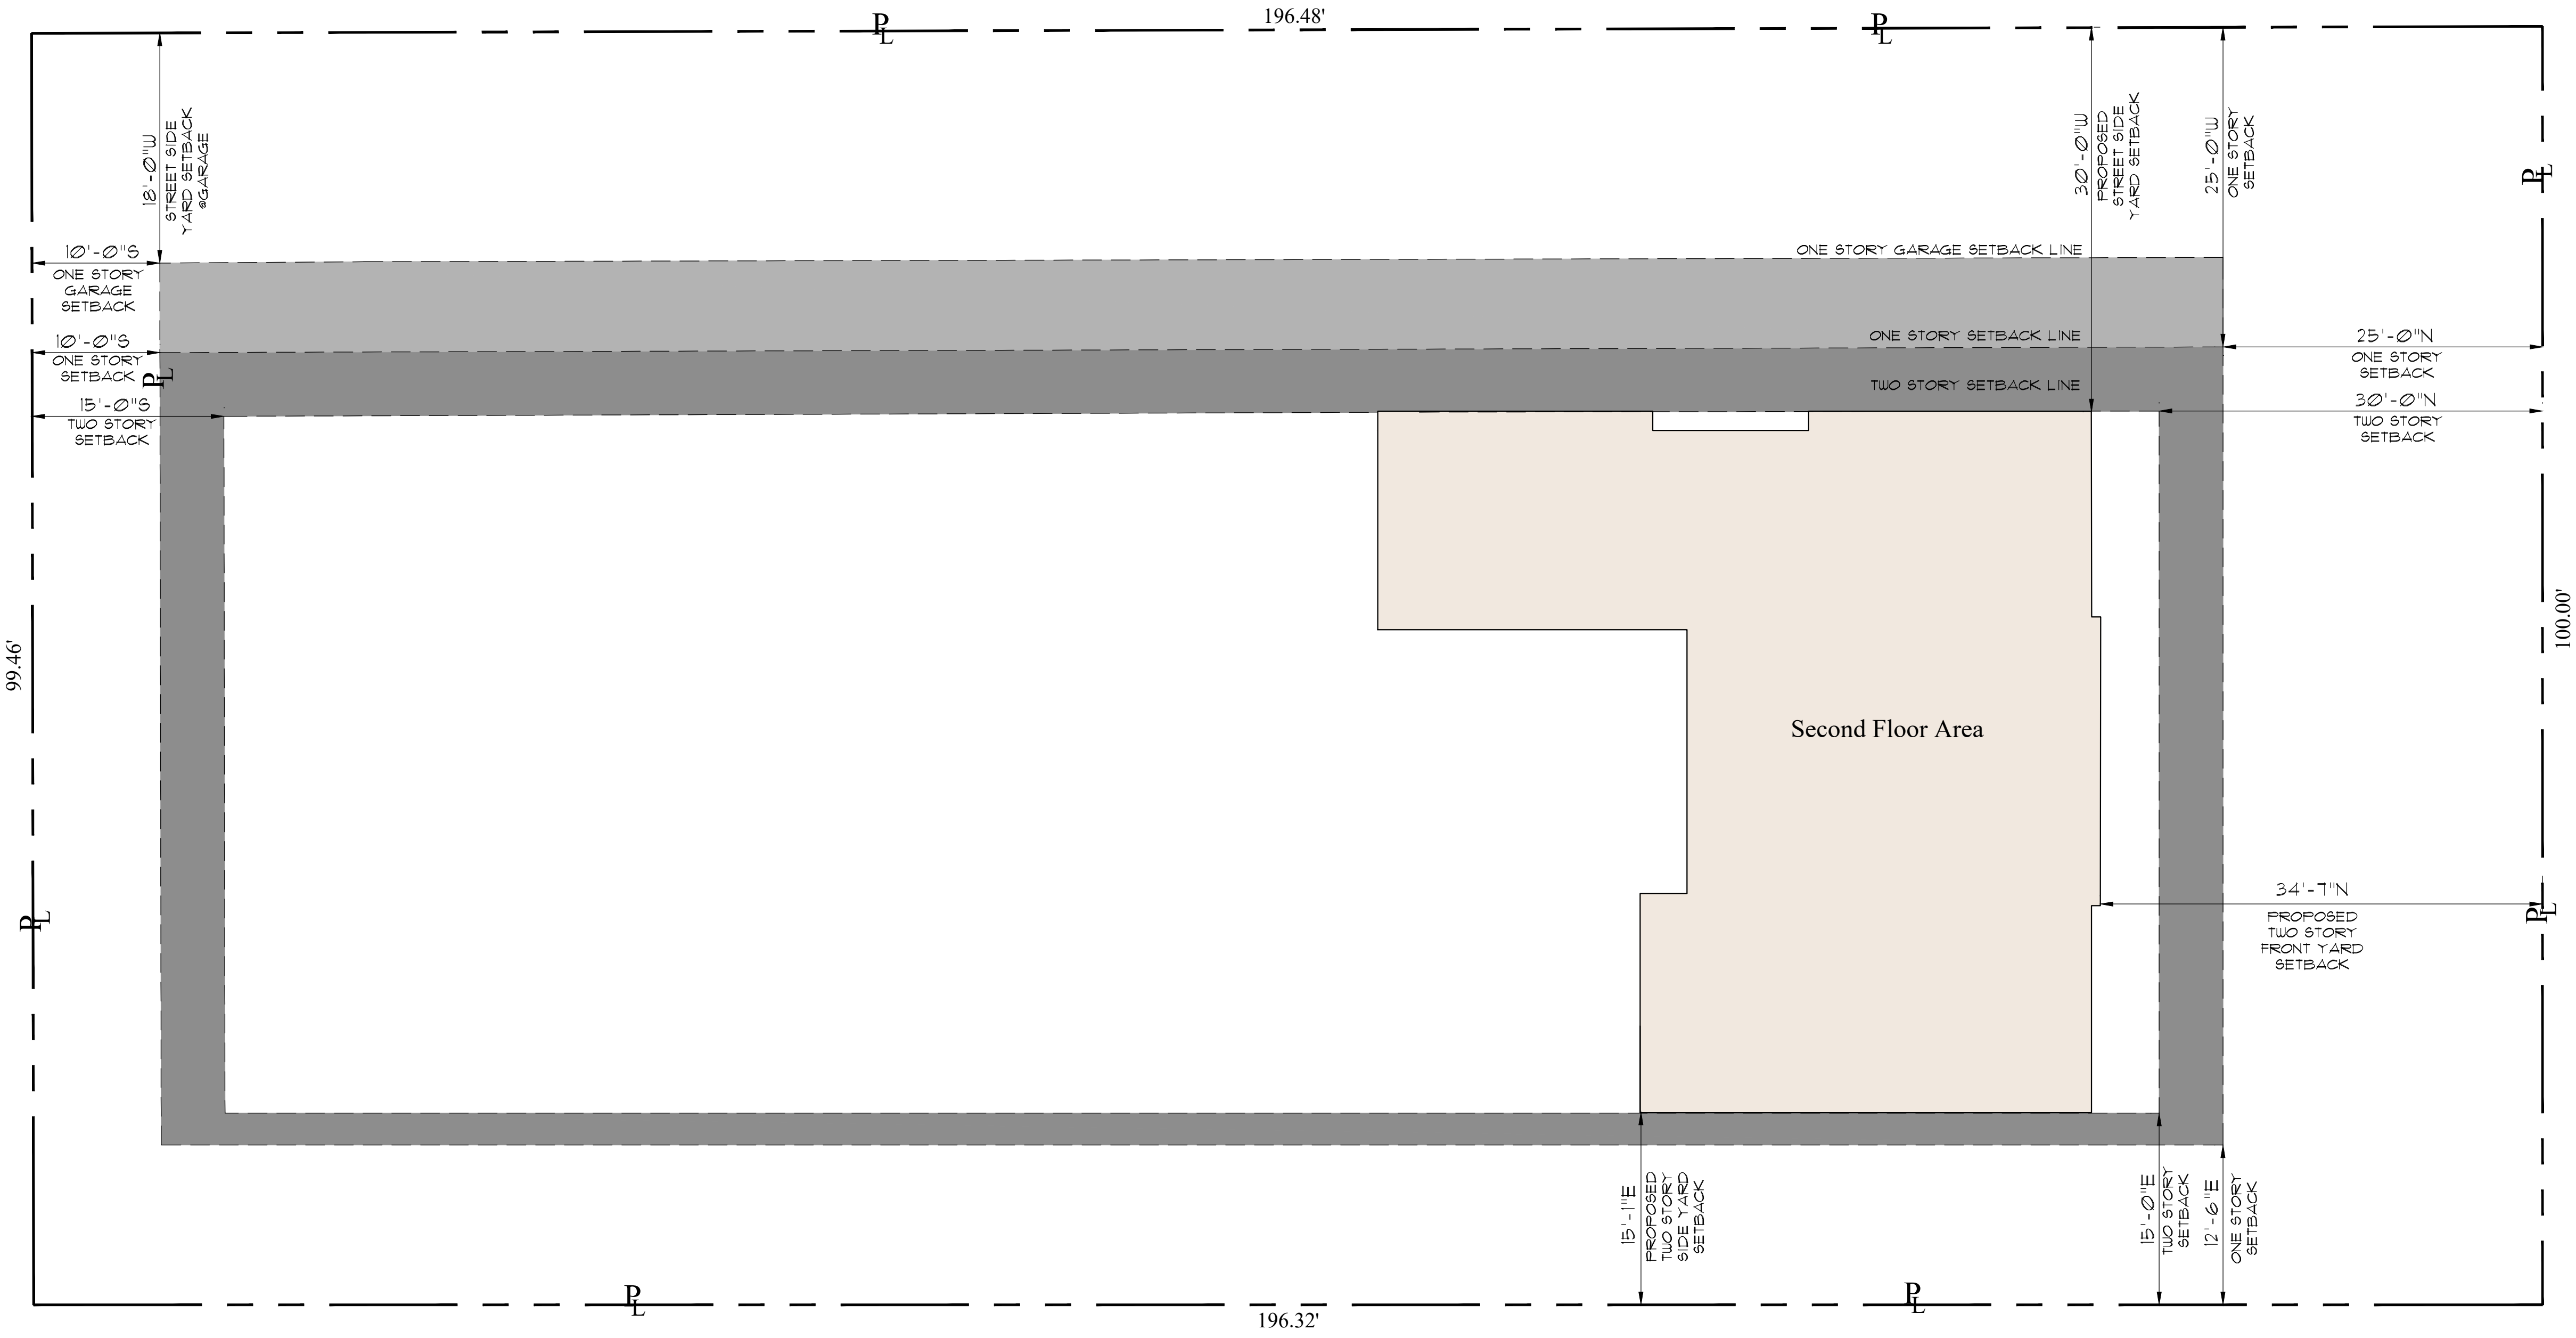


Proposed Second Floor Zoning Diagram

Scale

3/32" = 1'-0"

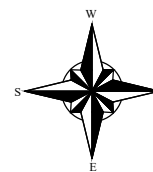

| Legend |                             |
|--------|-----------------------------|
|        | 1 STORY GARAGE SETBACK LINE |
|        | 1 STORY SETBACK LINE        |
|        | 2 STORY SETBACK LINE        |
|        | BUILDABLE AREA              |
|        | PROPOSED 2 STORY HOUSE      |

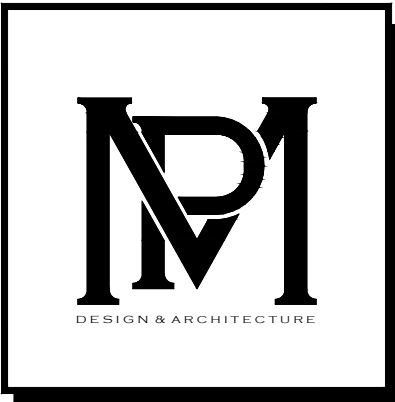

COMM NO.  
2314

DATE  
04-24-24

REVISIONS

A New Residence for  
**264 Dunbar L.L.C.**  
Palm Beach FL 33480




**MP DESIGN & ARCHITECTURE, INC**  
217 PERUVIAN AVENUE, SUITE 4  
PALM BEACH, FLORIDA 33480  
561.833.7575  
AA26001667

SHEET NO.  
**A005**

ARC-24-008  
ZON-24-047



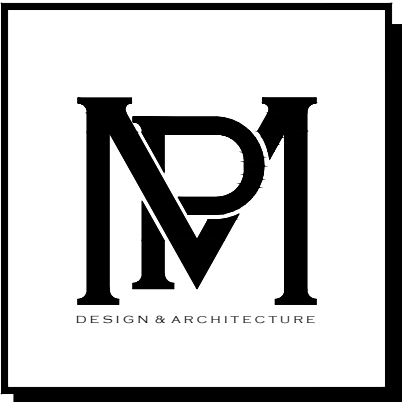

COMM NO.  
2314

DATE  
04-24-24


REVISIONS

A New Residence for  
**264 Dunbar L.L.C.**  
Palm Beach FL 33480



**MP DESIGN & ARCHITECTURE, INC**  
217 PERUVIAN AVENUE, SUITE 4  
PALM BEACH, FLORIDA 33480  
561.833.7575  
AA26001667


SHEET NO.  
**A100**

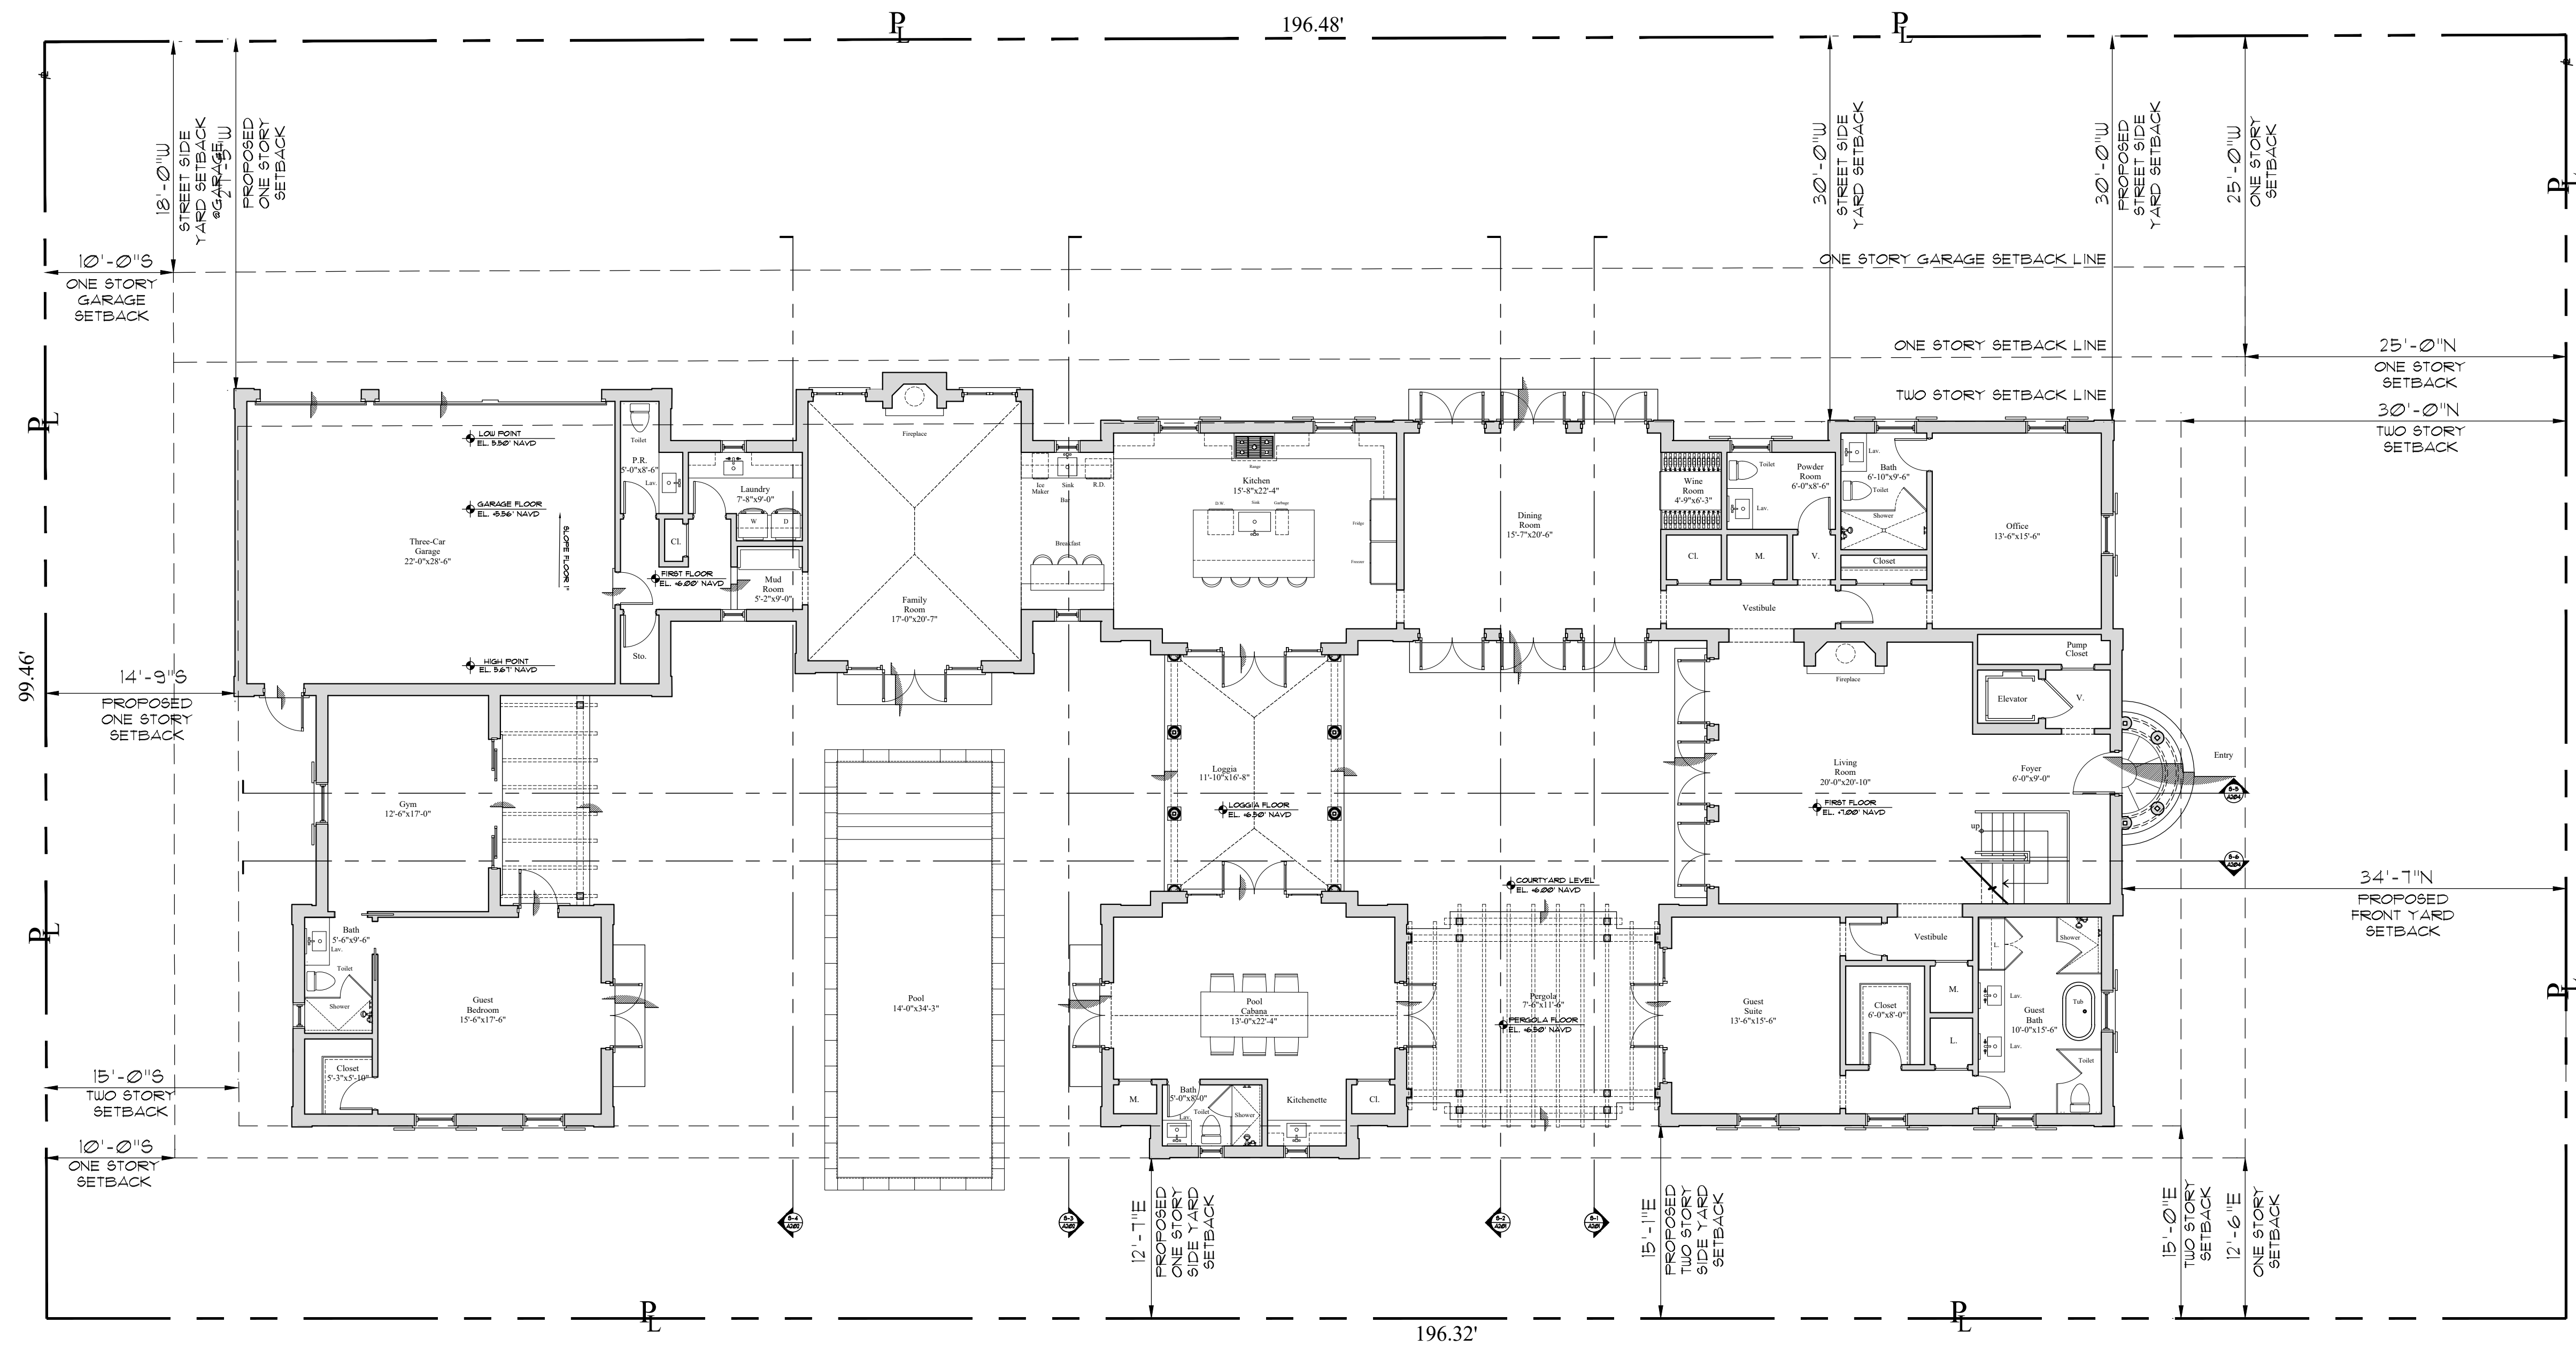


Currently Proposed First Floor Plan

Scale

1/8" = 1'-0"

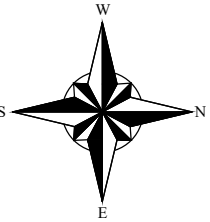



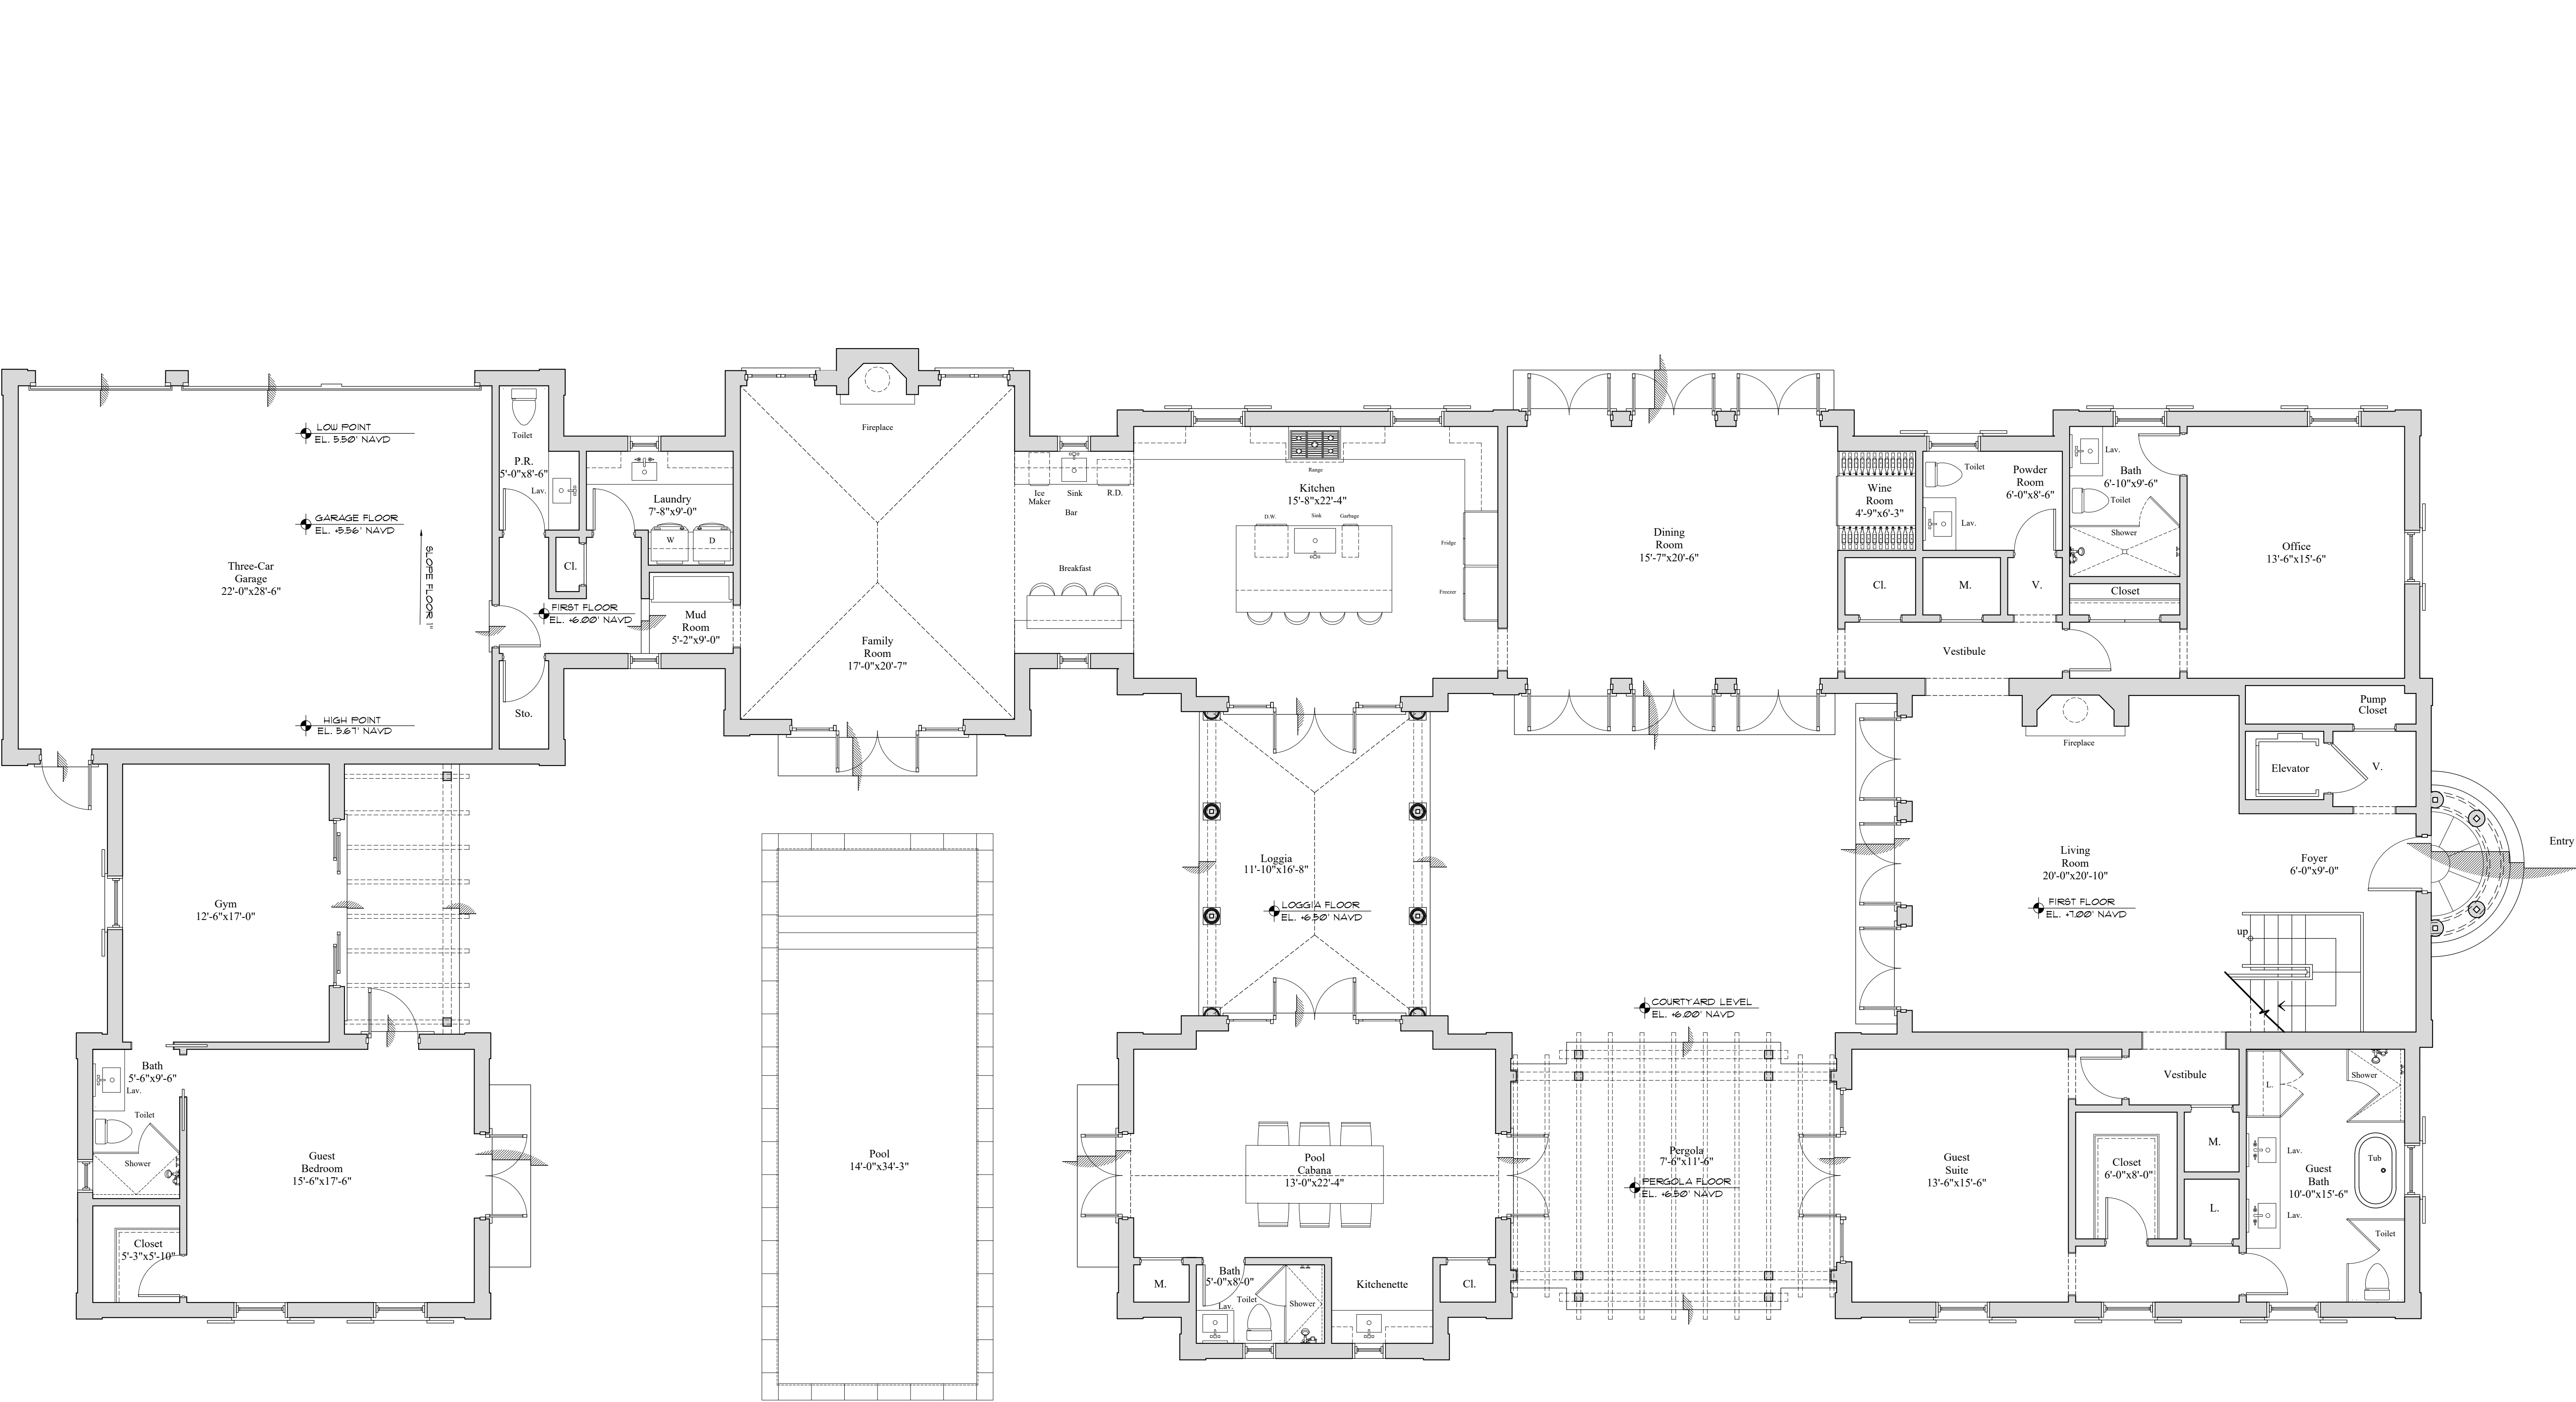

Currently Proposed First Floor Plan

Scale

n.t.s.



COMM NO.  
2314

DATE  
04-24-24

REVISIONS

A New Residence for  
**264 Dunbar L.L.C.**  
Palm Beach FL 33480  
264 Dunbar Road




**MP DESIGN & ARCHITECTURE, INC**  
217 PERUVIAN AVENUE, SUITE 4  
PALM BEACH, FLORIDA 33480  
561.833.7575  
AA26001667

SHEET NO.  
**A100.1**

ARC-24-008  
ZON-24-047




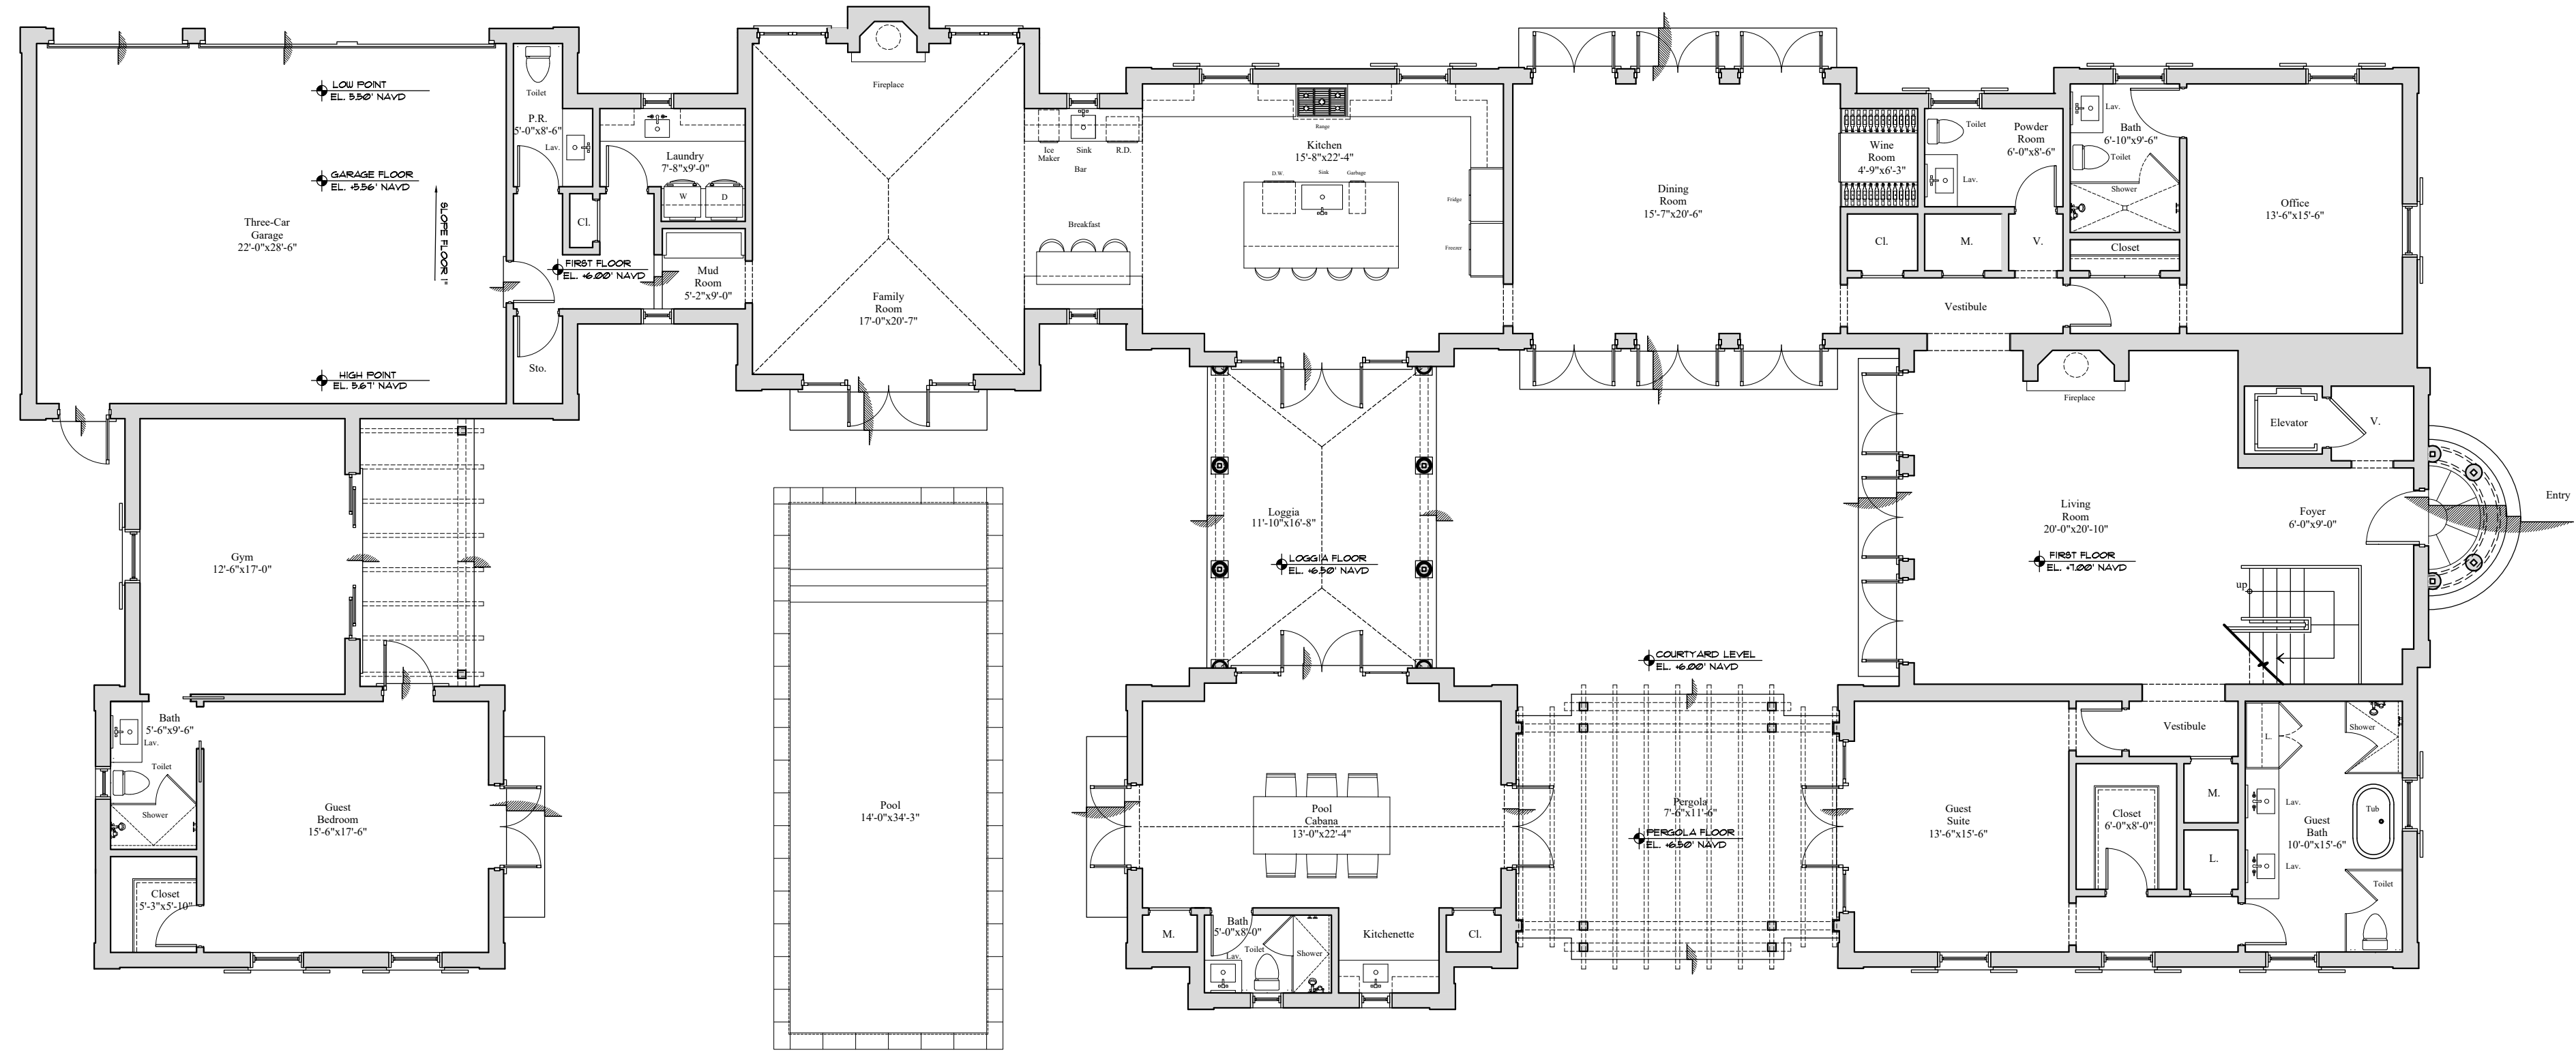

Previously Proposed First Floor Plan

Scale


1/8" = 1'-0"

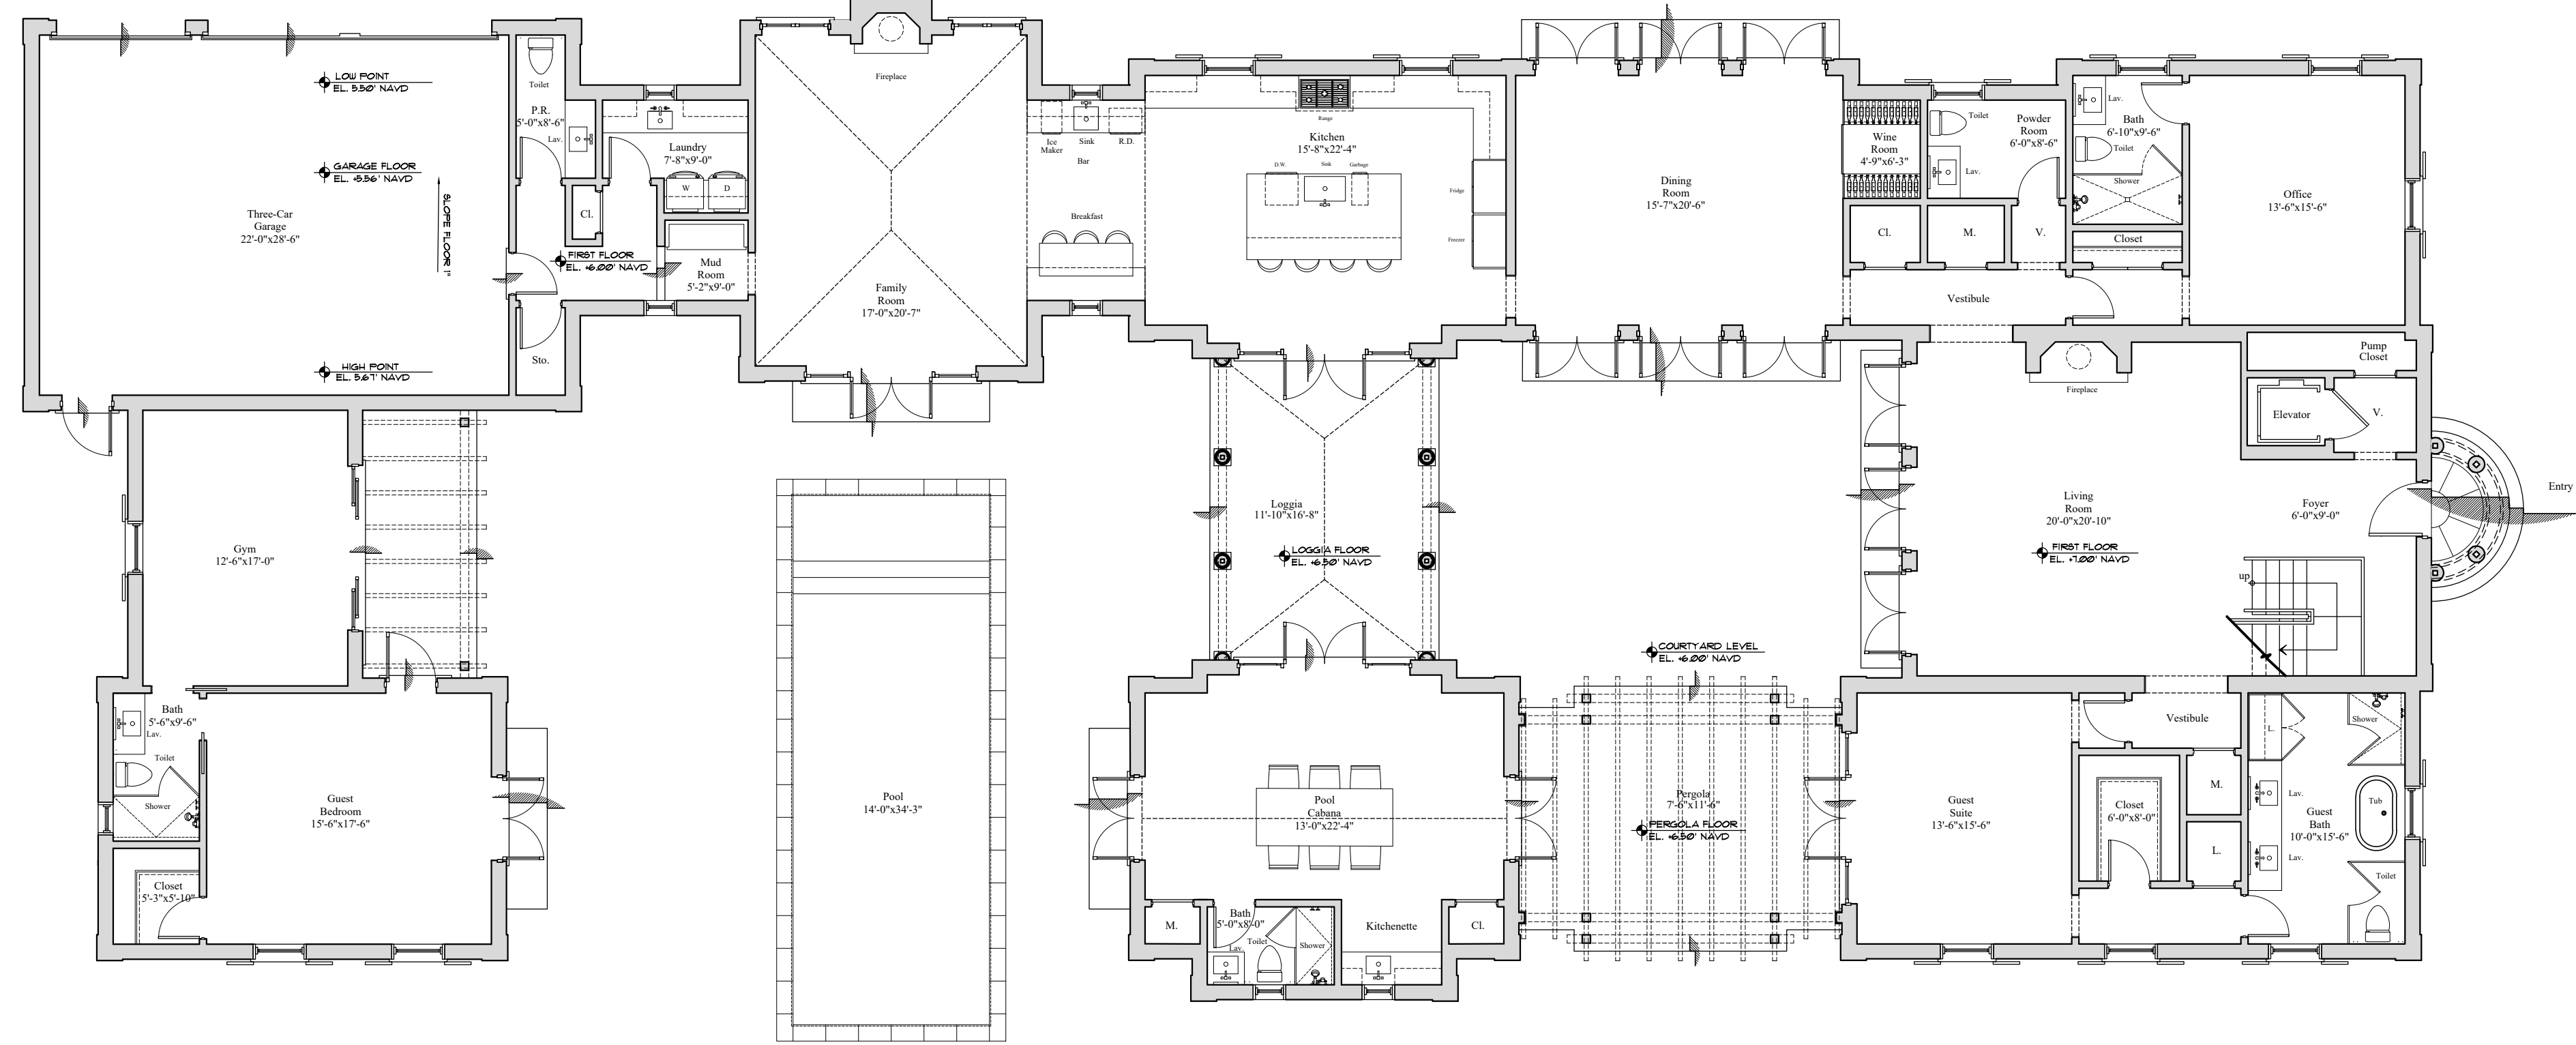

Currently Proposed First Floor Plan

Scale

1/8" = 1'-0"

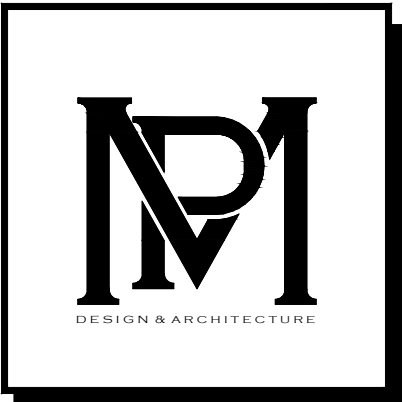

COMM NO.  
2314

DATE  
04-24-24

REVISIONS


A New Residence for  
264 Dunbar L.L.C.  
Palm Beach FL 33480  
264 Dunbar Road



MP DESIGN &  
ARCHITECTURE, INC  
217 PERUVIAN AVENUE, SUITE 4  
PALM BEACH, FLORIDA 33480  
561.833.7575  
AA26001667

SHEET NO.  
A100.2





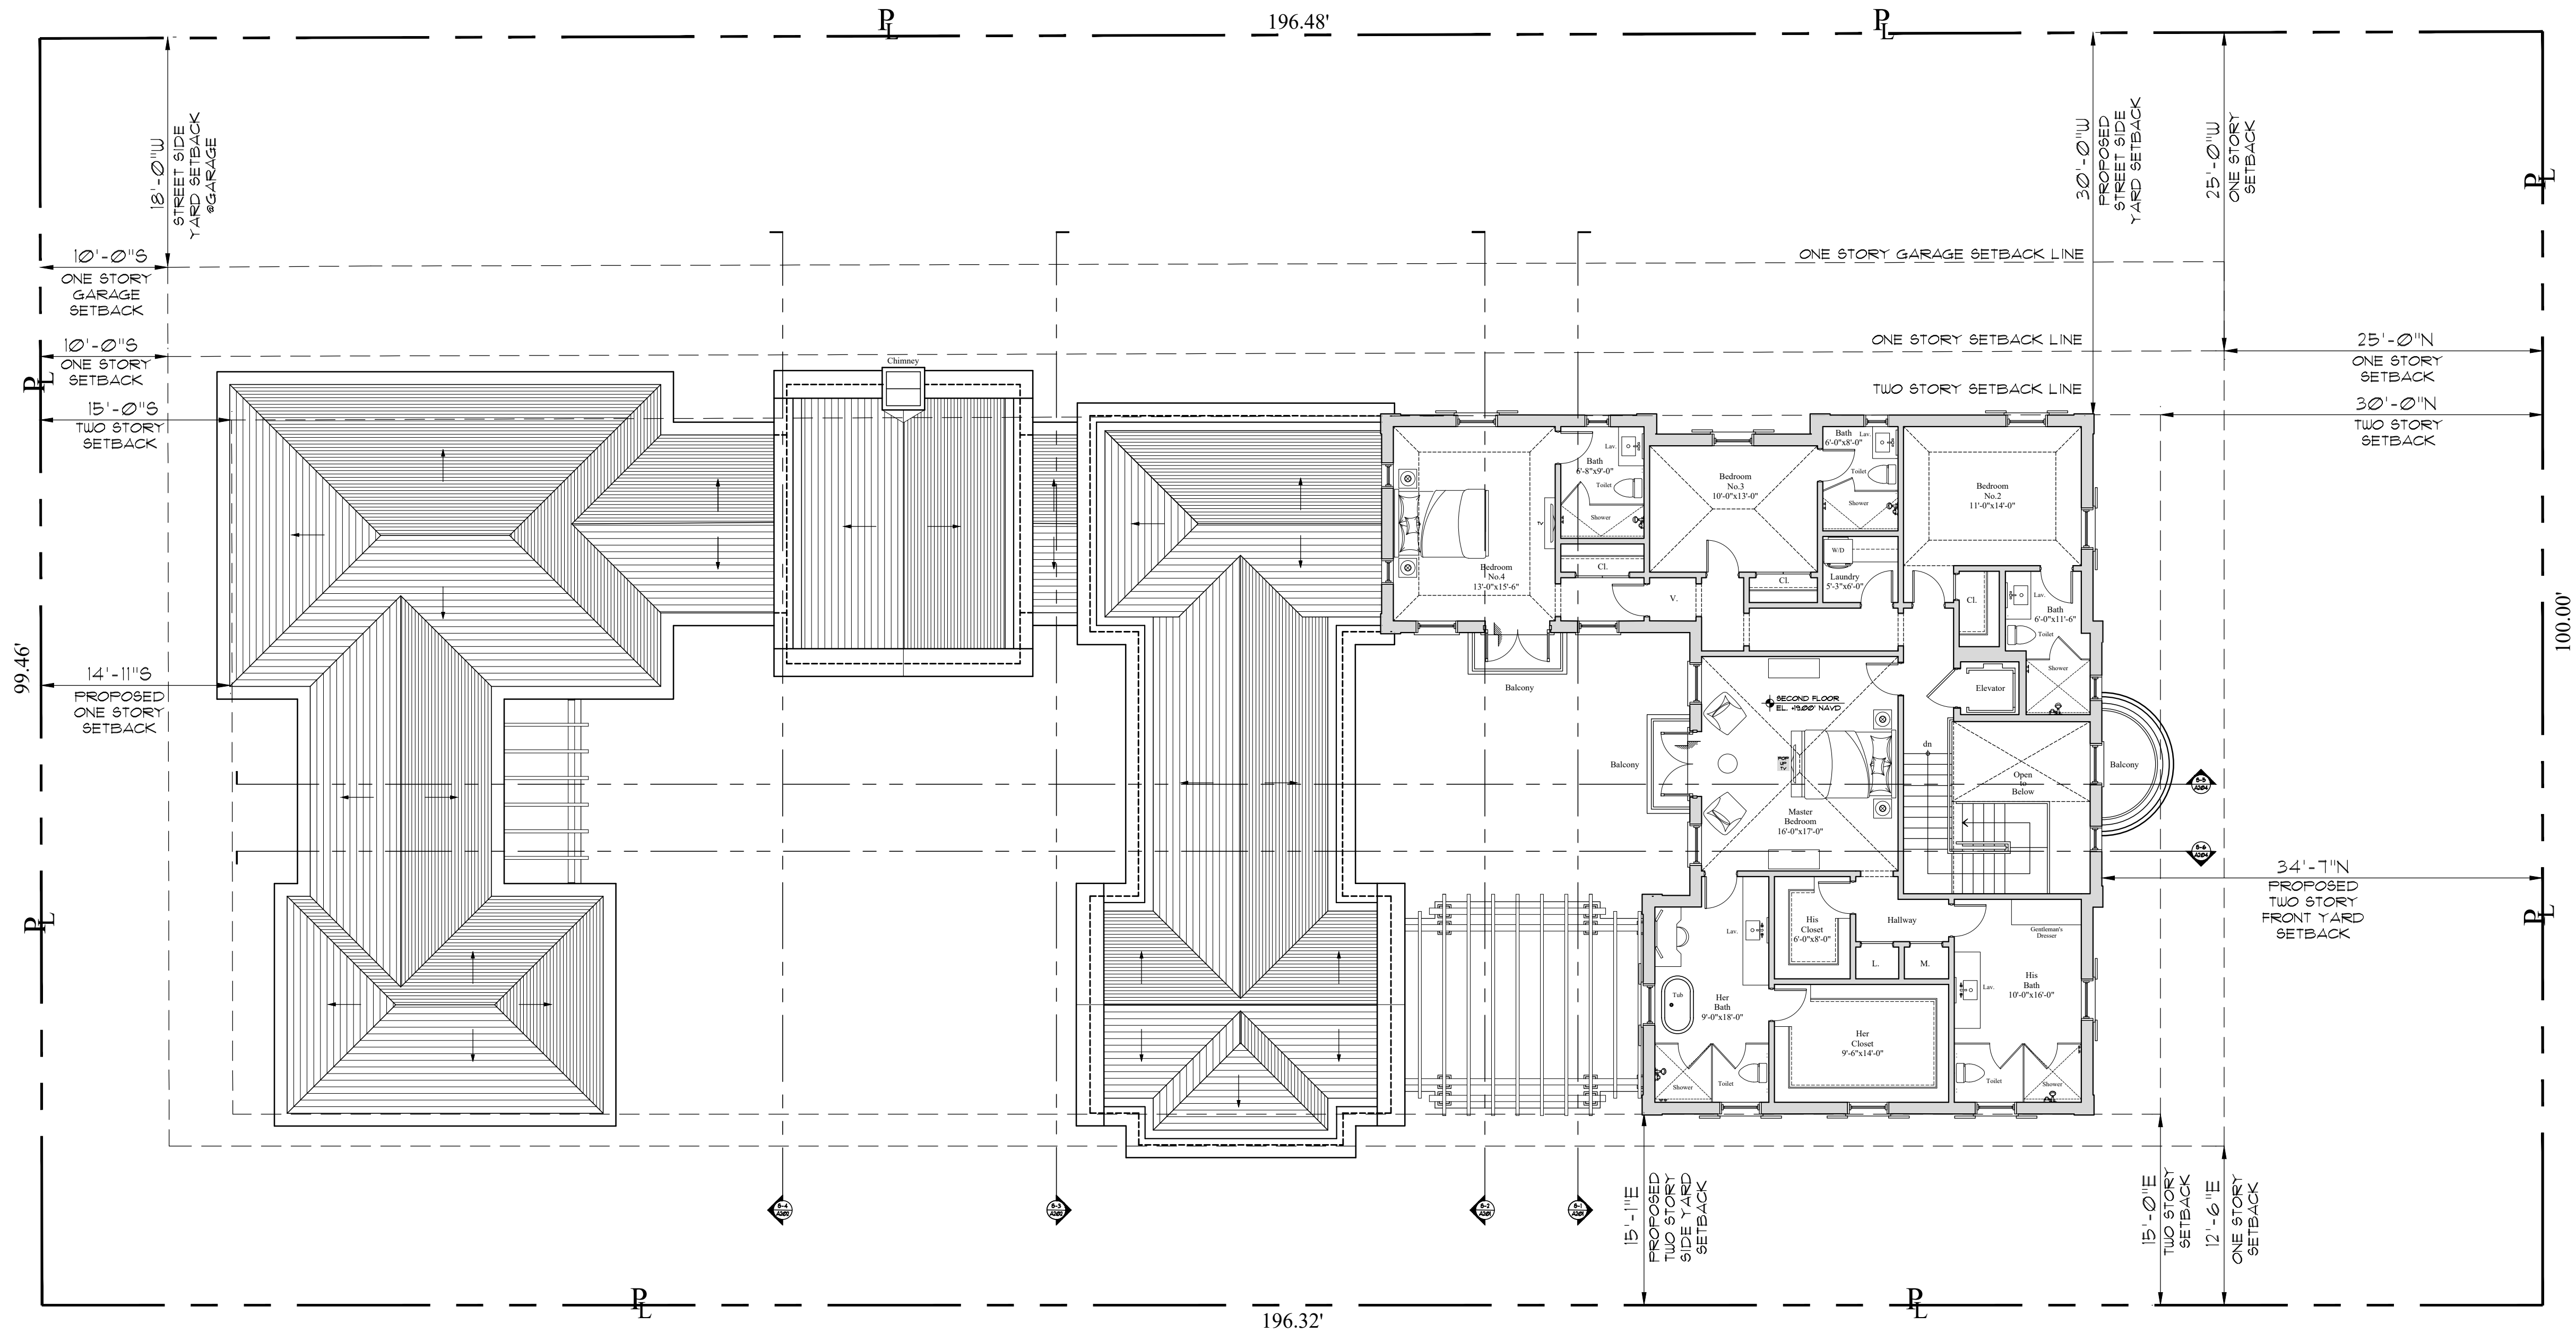

Currently Proposed Second Floor Plan- Option 1

Scale

1/8" = 1'-0"

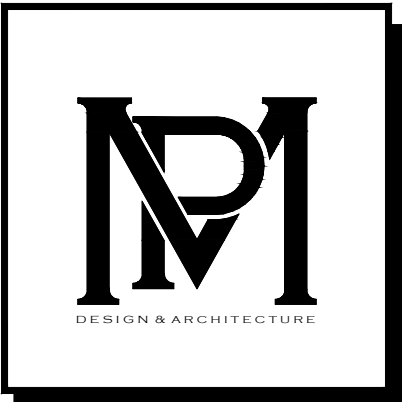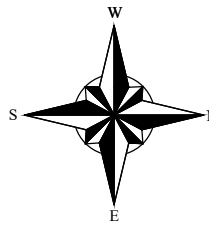

COMM NO.  
2314

DATE  
04-24-24

REVISIONS


A New Residence for  
**264 Dunbar L.L.C.**  
264 Dunbar Road  
Palm Beach FL 33480



**MP DESIGN & ARCHITECTURE, INC**  
217 PERUVIAN AVENUE, SUITE 4  
PALM BEACH, FLORIDA 33480  
561.833.7575  
AA26001667


SHEET NO.  
**A101**



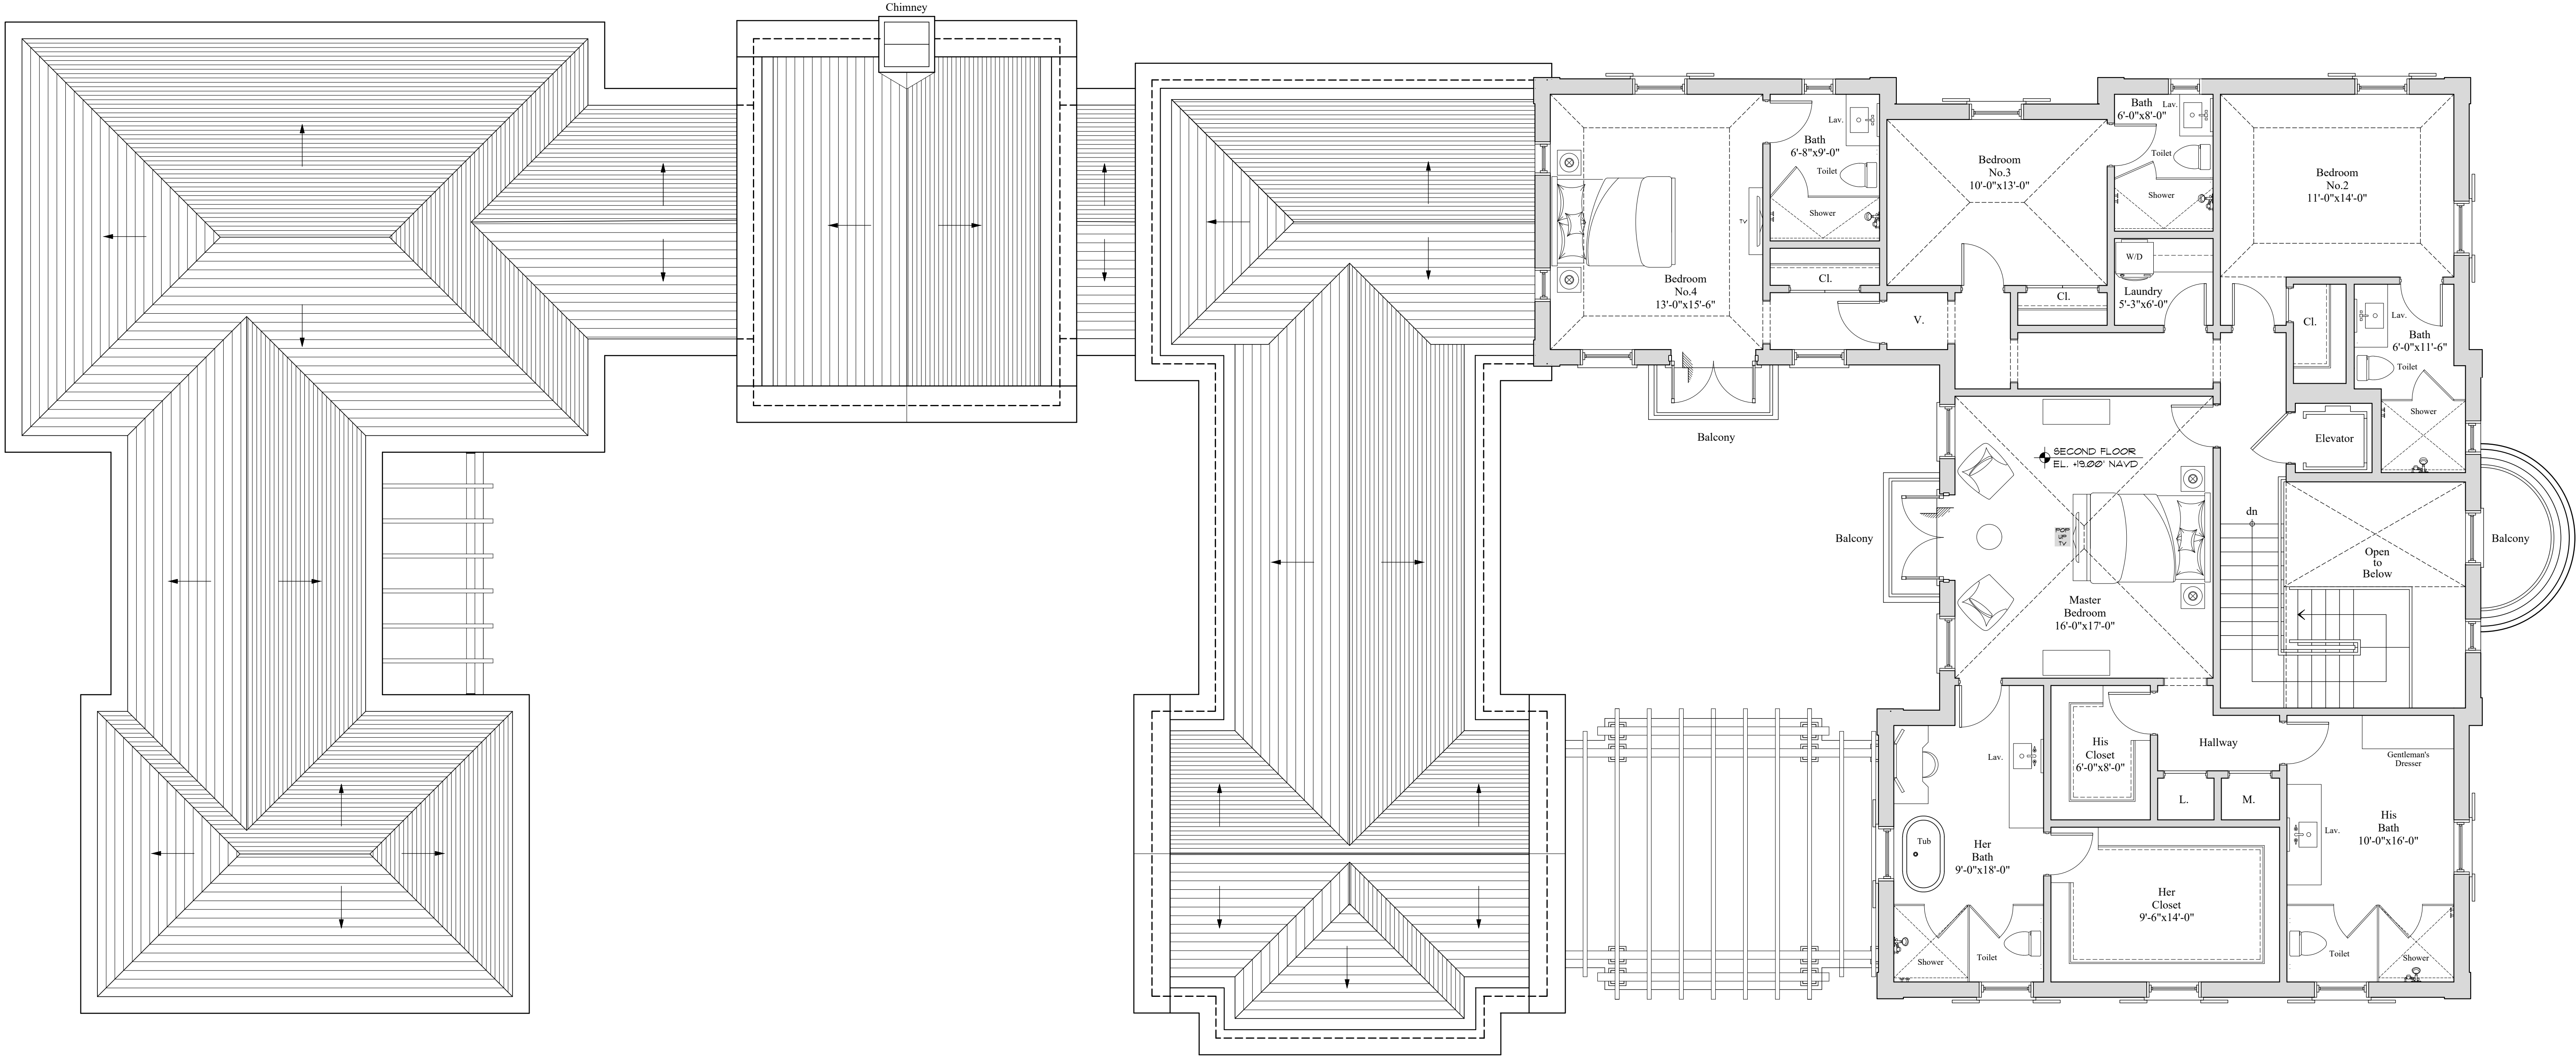

Currently Proposed Second Floor Plan

Scale

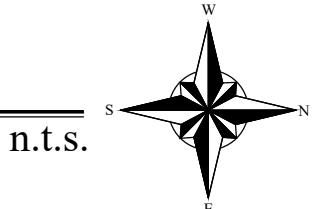

ARC-24-008  
ZON-24-047



COMM NO.  
2314

DATE  
04-24-24

REVISIONS


A New Residence for  
**264 Dunbar L.L.C.**  
Palm Beach FL 33480



**MP DESIGN & ARCHITECTURE, INC**  
217 PERUVIAN AVENUE, SUITE 4  
PALM BEACH, FLORIDA 33480  
561.833.7575  
AA26001667



SHEET NO.  
**A101.1**



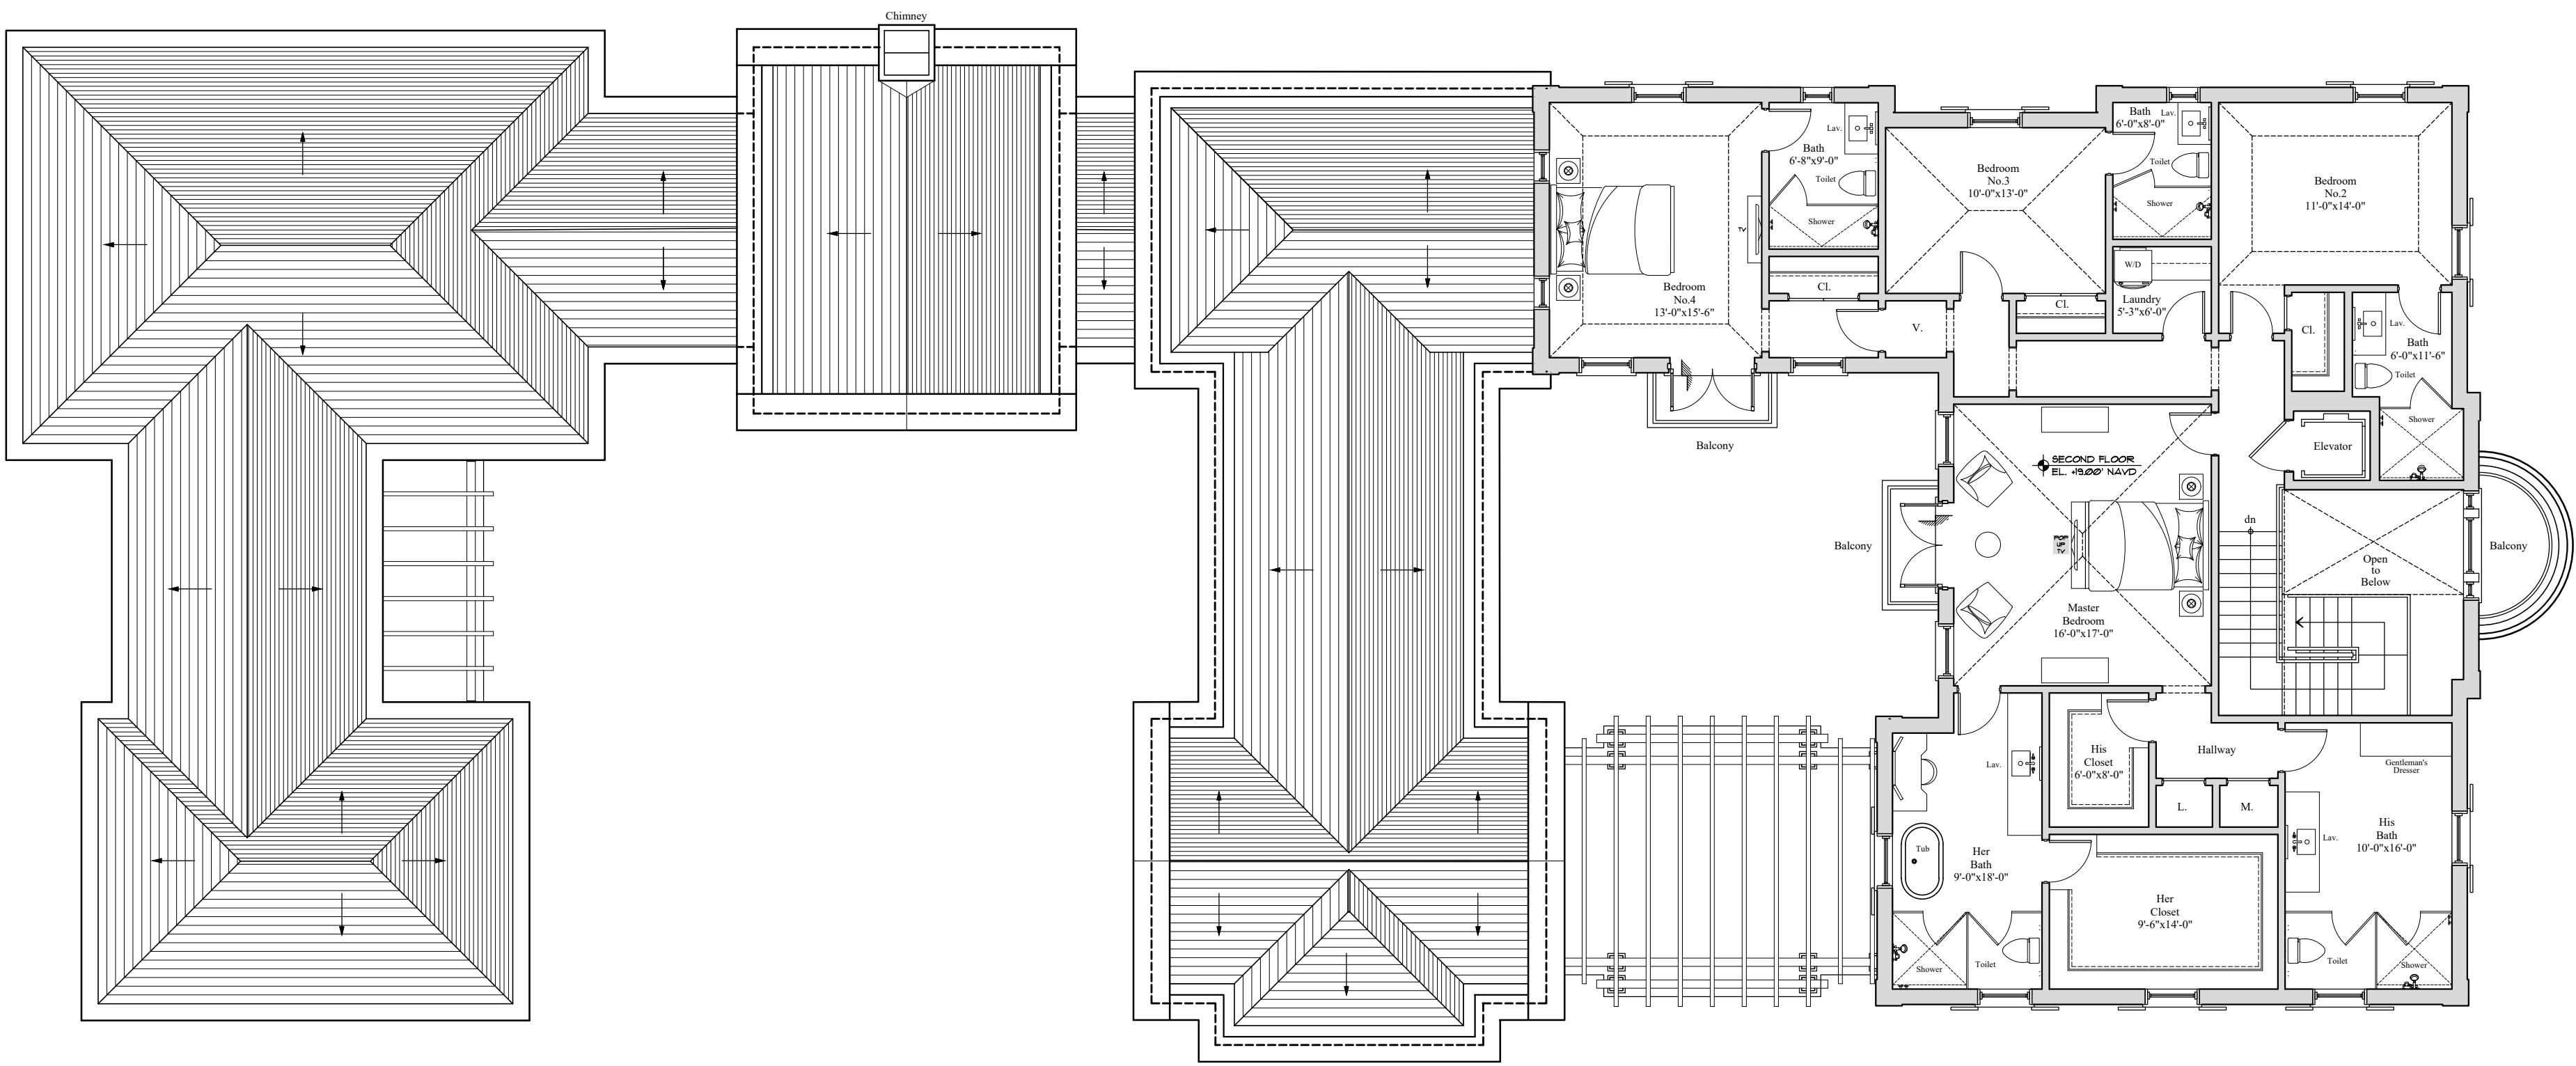



Previously Proposed Second Floor Plan  
Scale

1/8" = 1'-0"

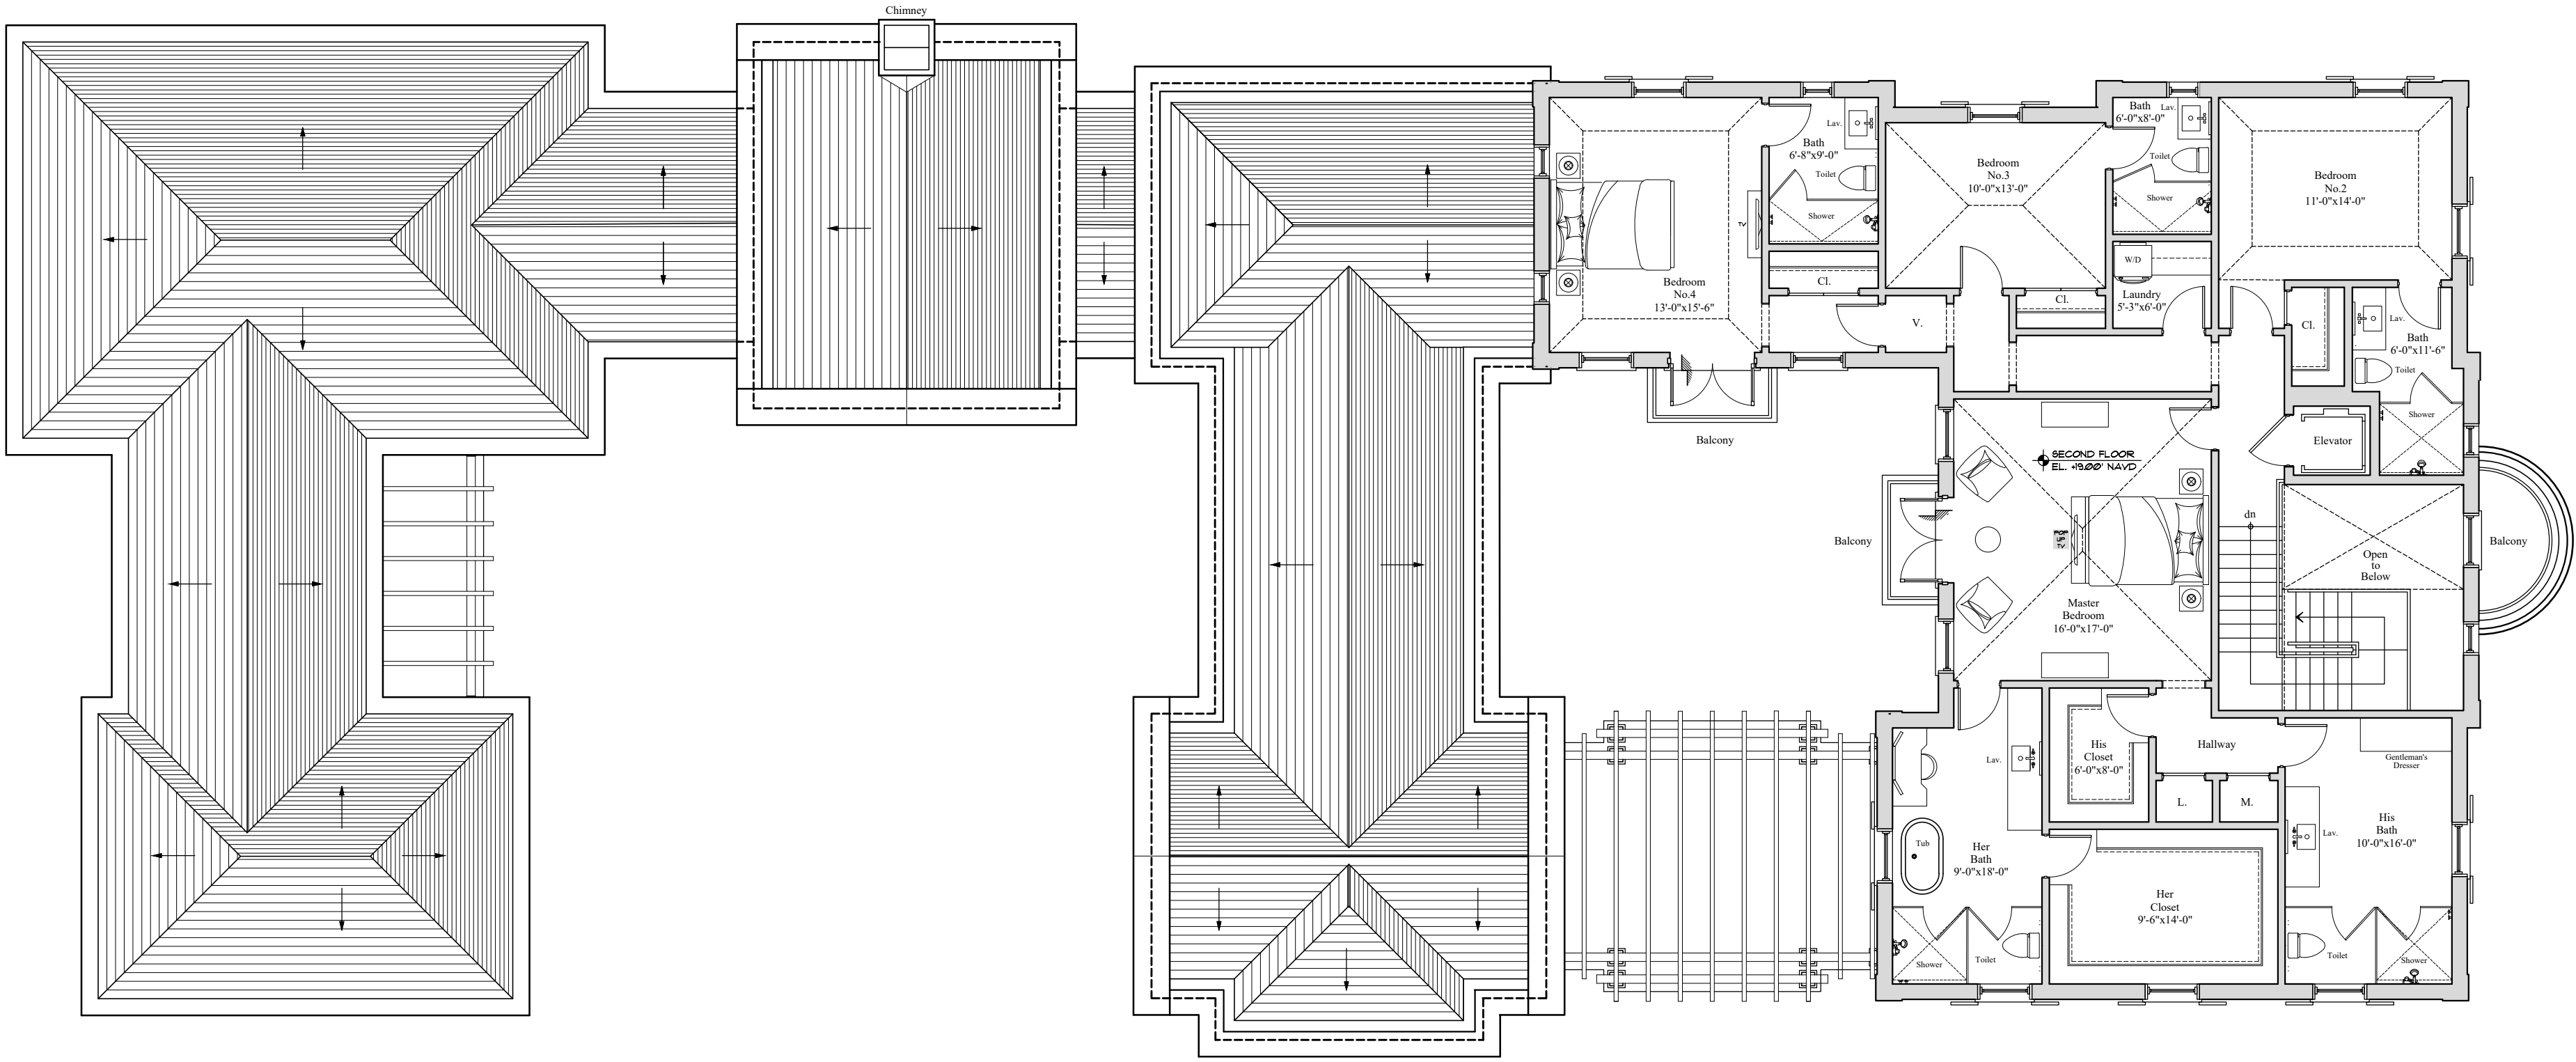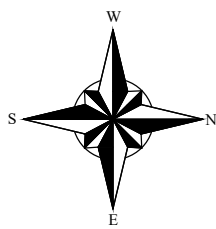

Currently Proposed Second Floor Plan  
Scale

1/8" = 1'-0"

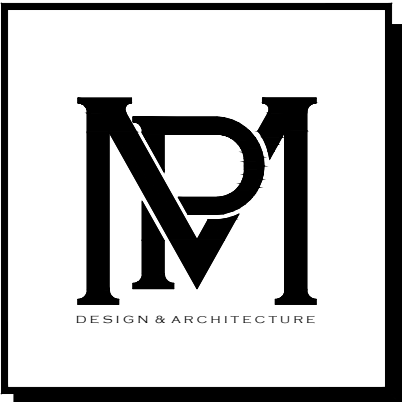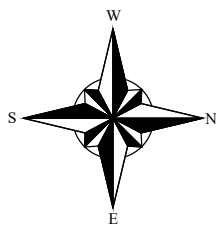

COMM NO.  
2314  
  
DATE  
04-24-24

REVISIONS


A New Residence for  
**264 Dunbar L.L.C.**  
  
Palm Beach FL 33480  
264 Dunbar Road



**MP DESIGN & ARCHITECTURE, INC**  
217 PERUVIAN AVENUE, SUITE 4  
PALM BEACH, FLORIDA 33480  
561.833.7575  
AA26001667



SHEET NO.  
  
**A101.2**



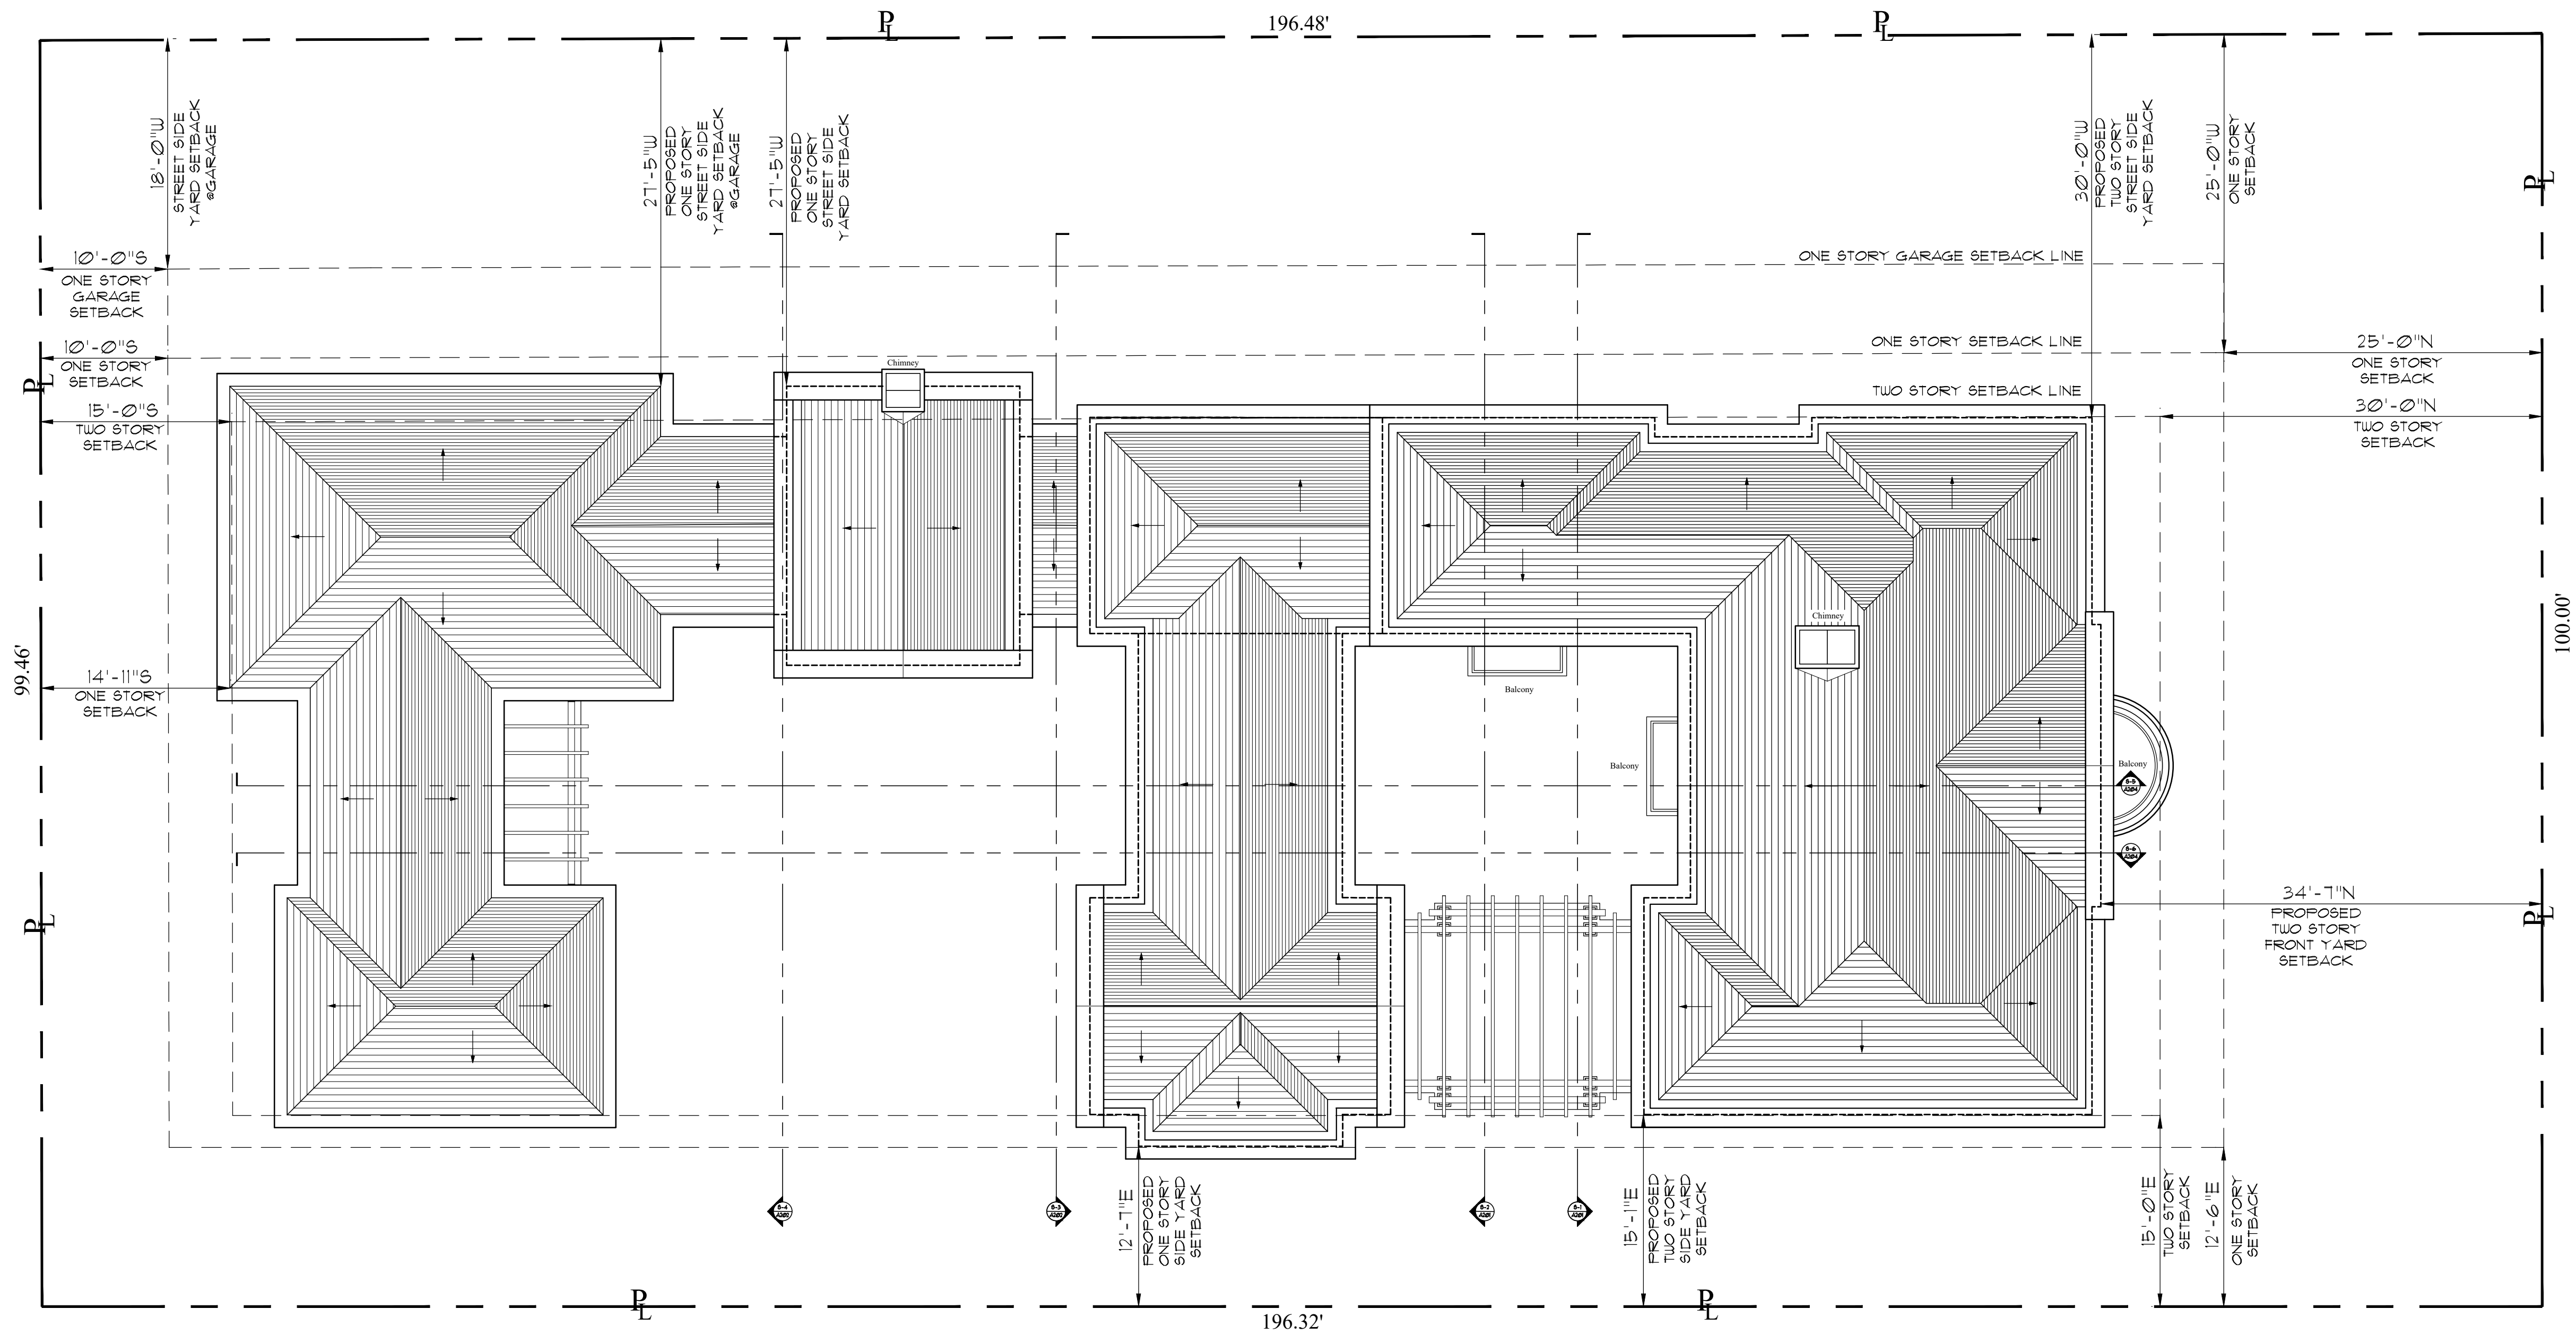

Currently Proposed Roof Plan- Option 1  
Scale

1/8 " = 1'-0"

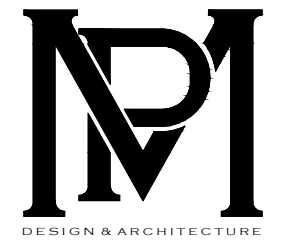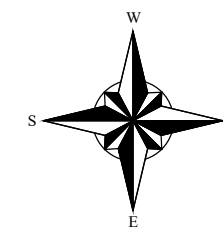


COMM NO.  
2314

DATE  
04-24-24

REVISIONS

A New Residence for  
**264 Dunbar L.L.C.**  
264 Dunbar Road  
Palm Beach FL 33480

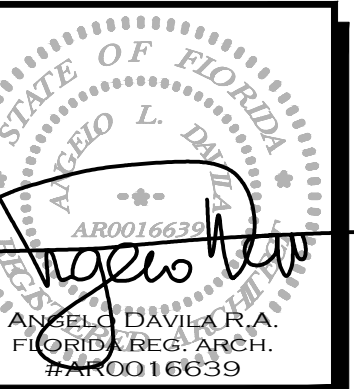


**MP DESIGN &  
ARCHITECTURE, INC**  
217 PERUVIAN AVENUE, SUITE 4  
PALM BEACH, FLORIDA 33480  
561.833.7575  
AA26001667

SHEET NO.

**A102**


ARC-24-008  
ZON-24-047



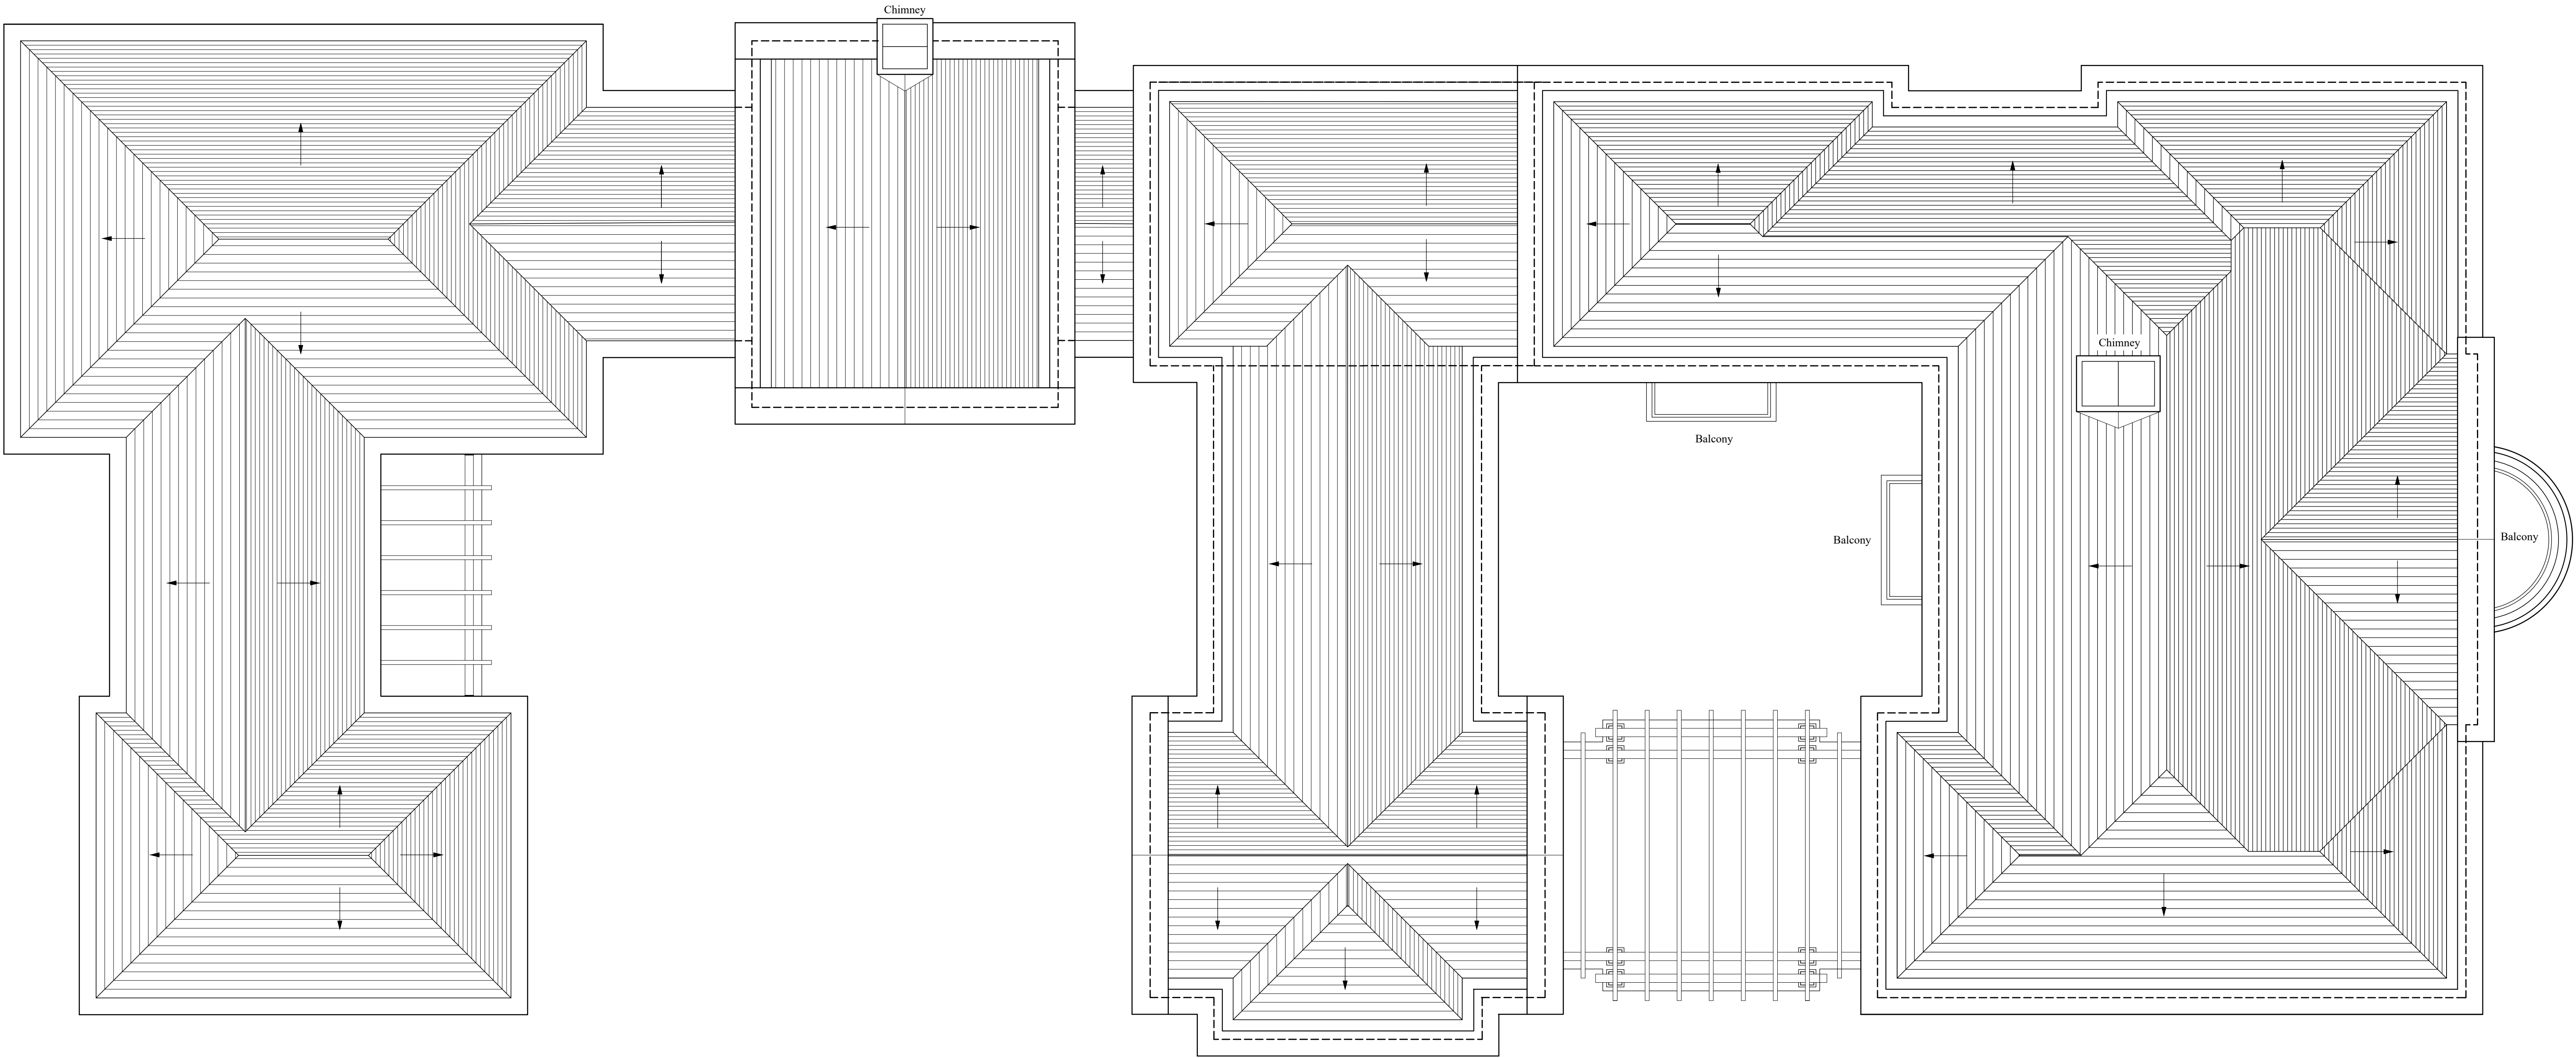


Currently Proposed Roof Plan

Scale

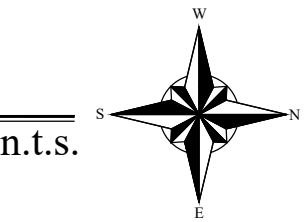

ARC-24-008  
ZON-24-047

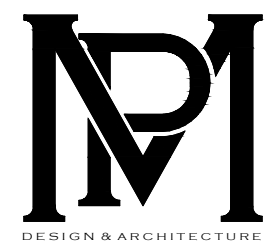

COMM NO.  
2314

DATE  
04-24-24

REVISIONS

A New Residence for  
**264 Dunbar L.L.C.**

Palm Beach FL 33480

264 Dunbar Road




**MP DESIGN &  
ARCHITECTURE, INC**  
217 PERUVIAN AVENUE, SUITE 4  
PALM BEACH, FLORIDA 33480  
561.833.7575  
AA26001667

SHEET NO.

**A102.1**





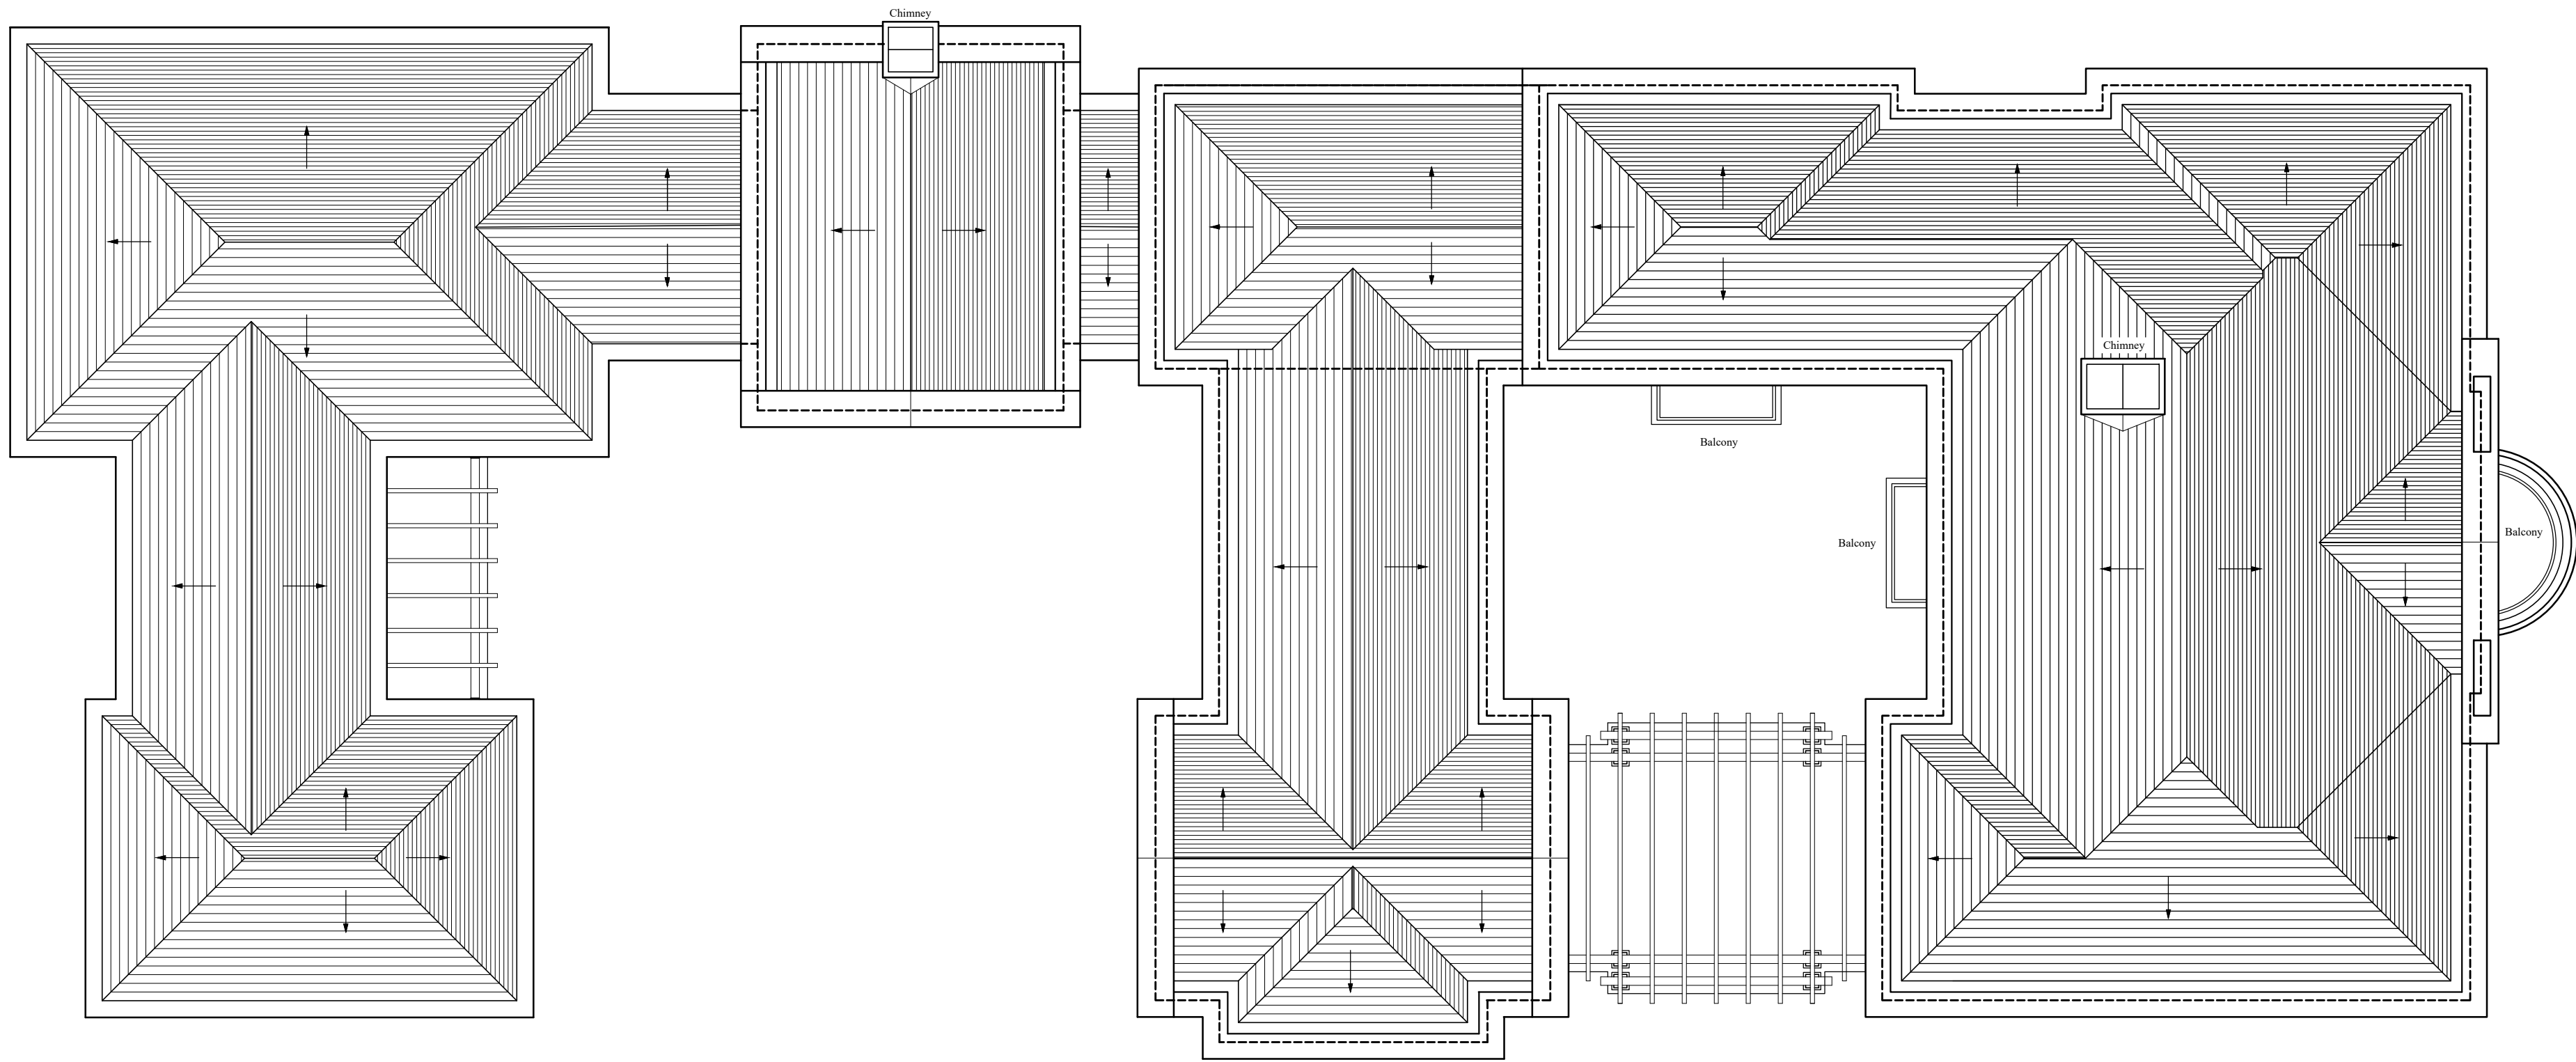

Previously Proposed Roof Plan

Scale



1/8 " = 1'-0"

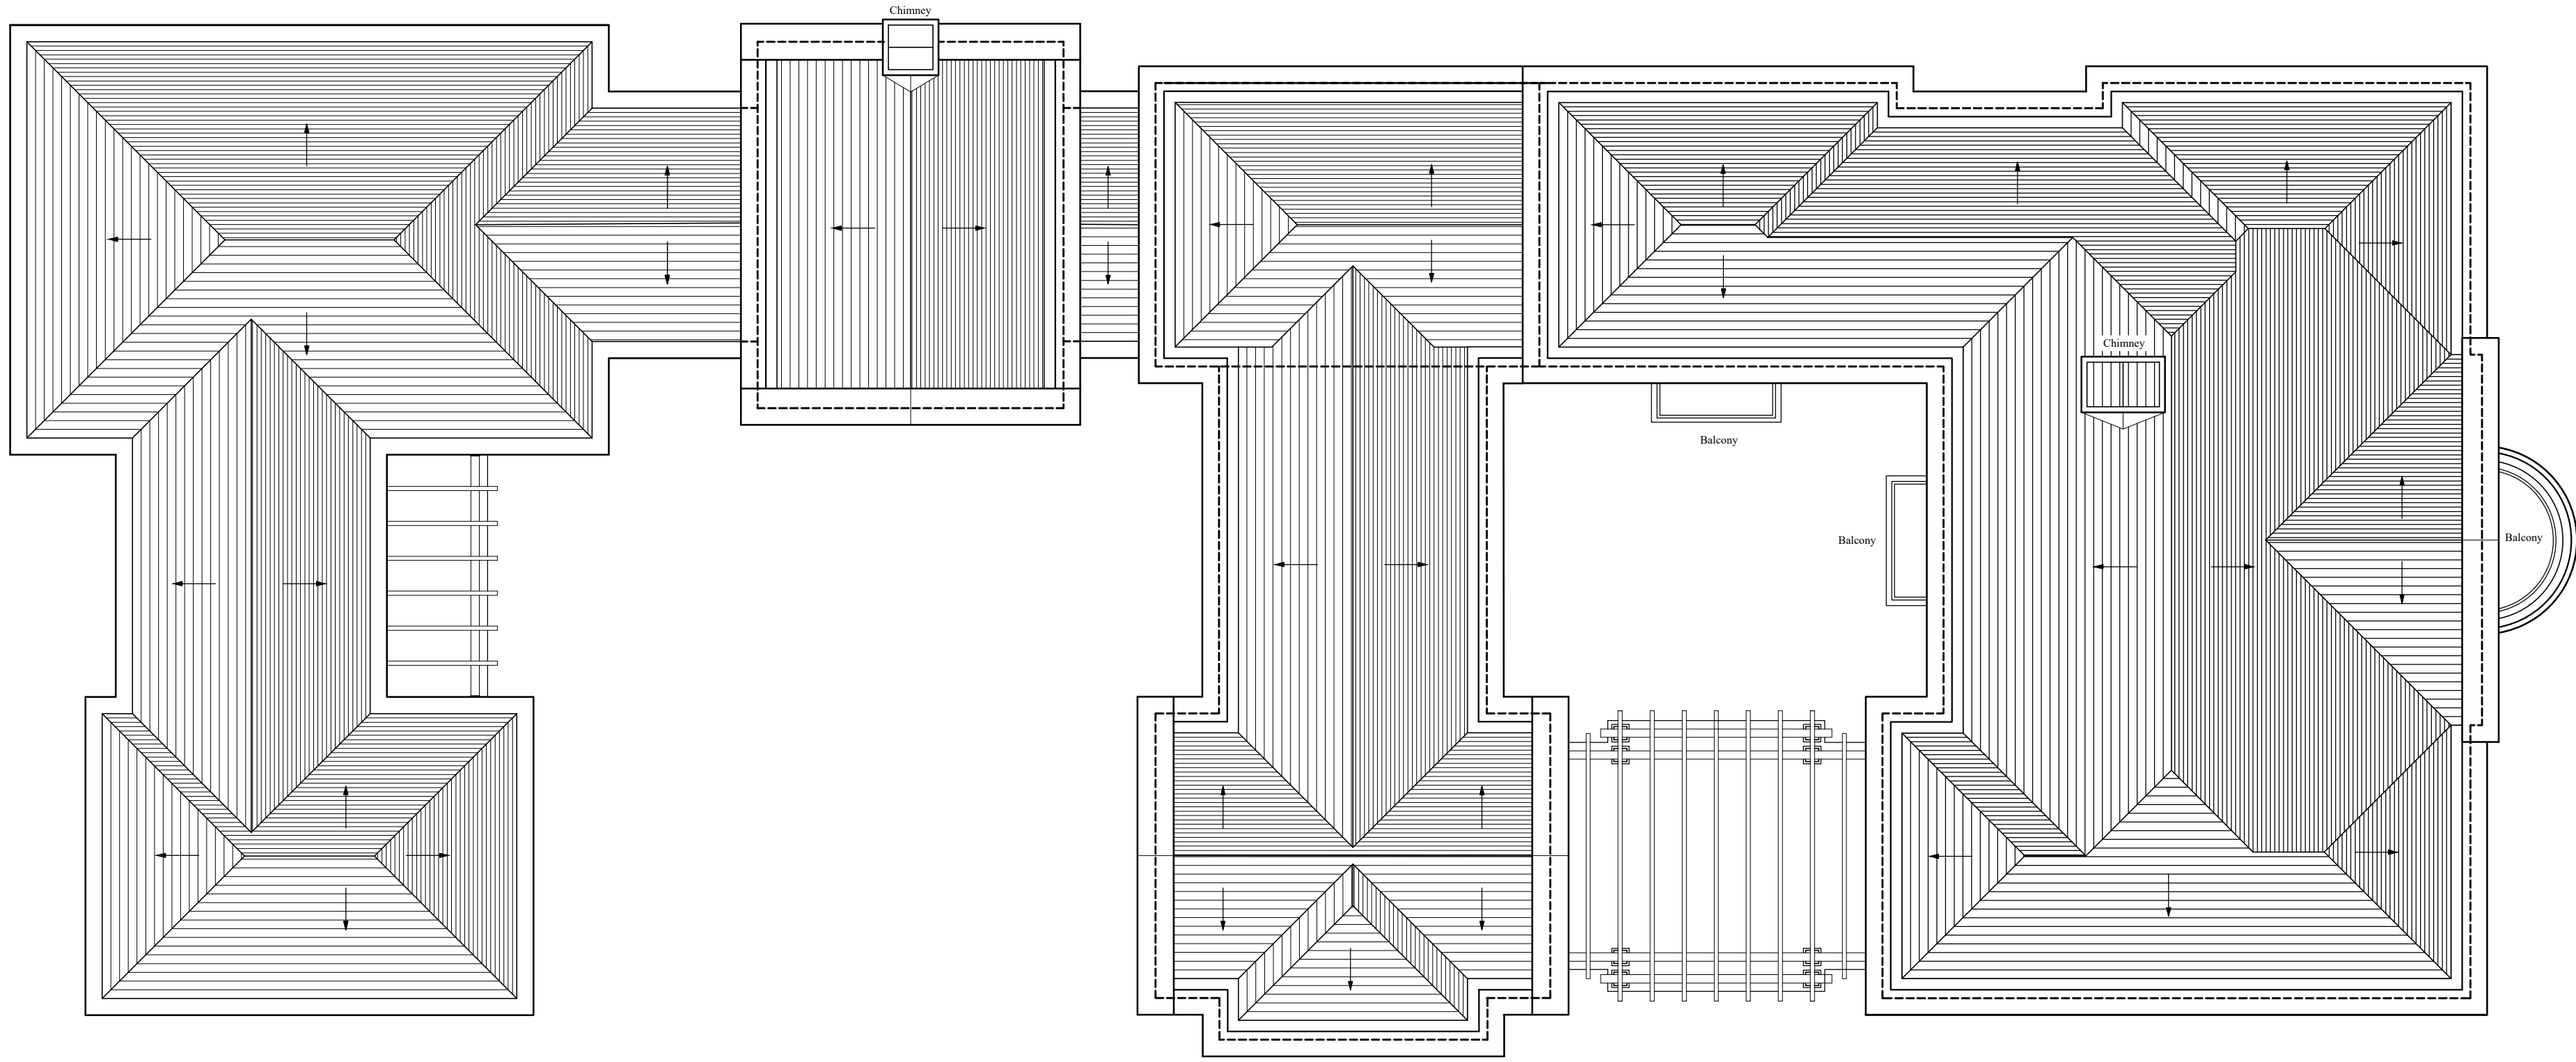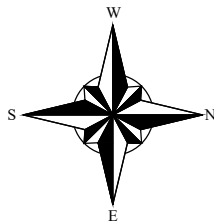

Currently Proposed Roof Plan

Scale

1/8 " = 1'-0"

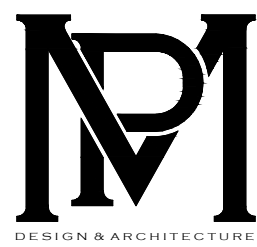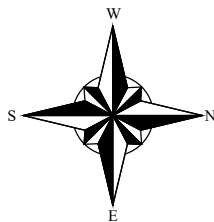

COMM NO.  
2314

DATE  
04-24-24

REVISIONS

A New Residence for

264 Dunbar L.L.C.

Palm Beach FL 33480

264 Dunbar Road




MP DESIGN &  
ARCHITECTURE, INC  
217 PERUVIAN AVENUE, SUITE 4  
PALM BEACH, FLORIDA 33480  
561.833.7575  
AA26001667

SHEET NO.

A102.2

ARC-24-008  
ZON-24-047



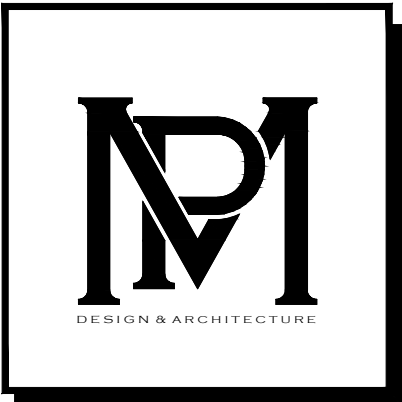

COMM NO.  
2314

DATE  
04-24-24


REVISIONS

A New Residence for  
264 Dunbar L.L.C.  
264 Dunbar Road  
Palm Beach FL 33480




MP DESIGN &  
ARCHITECTURE, INC  
217 PERUVIAN AVENUE, SUITE 4  
PALM BEACH, FLORIDA 33480  
561.833.7575  
AA26001667


SHEET NO.  
Colors

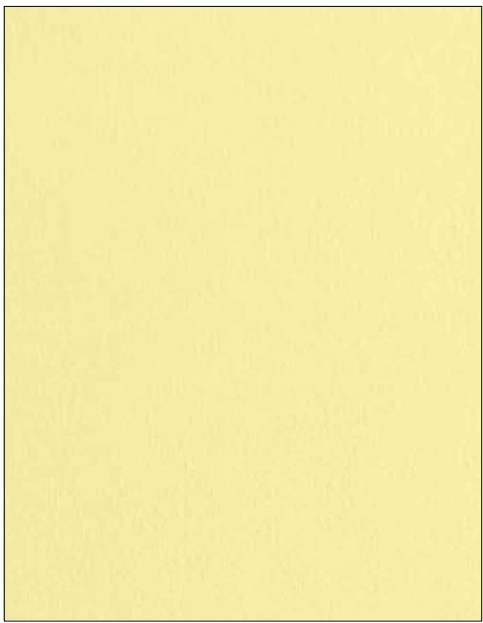


Lightning Storm 359  
Benjamin Moore  
Building Color

 

White  
Doors, Windows, Shutters, Railings,  
Trims and Details

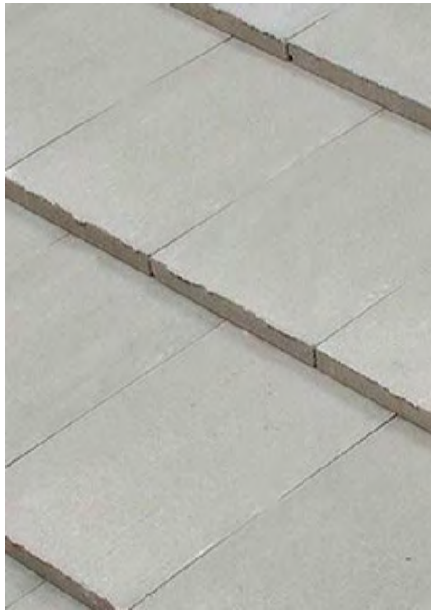

White  
Flat Cement Roof Tile

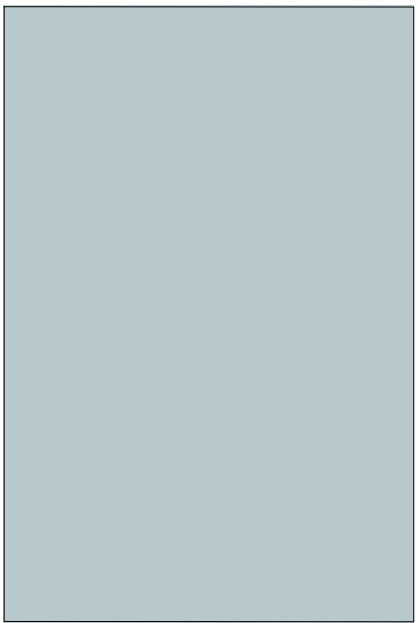

Yarmouth Blue HC-150  
Front Door

Proposed Building Colors




































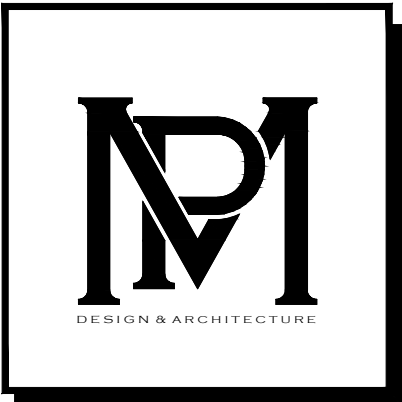

COMM NO.  
2314


DATE  
04-24-24

REVISIONS

A New Residence for  
264 Dunbar L.L.C.

Palm Beach FL 33480

264 Dunbar Road

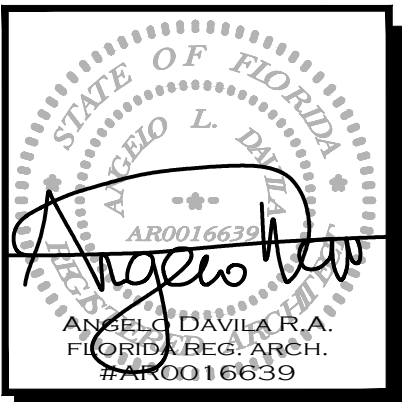

MP DESIGN &  
ARCHITECTURE, INC  
217 PERUVIAN AVENUE, SUITE 4  
PALM BEACH, FLORIDA 33480  
561.833.7575  
AA26001667


SHEET NO.  
A200



Previously Proposed North Elevation

Scale

n.t.s.

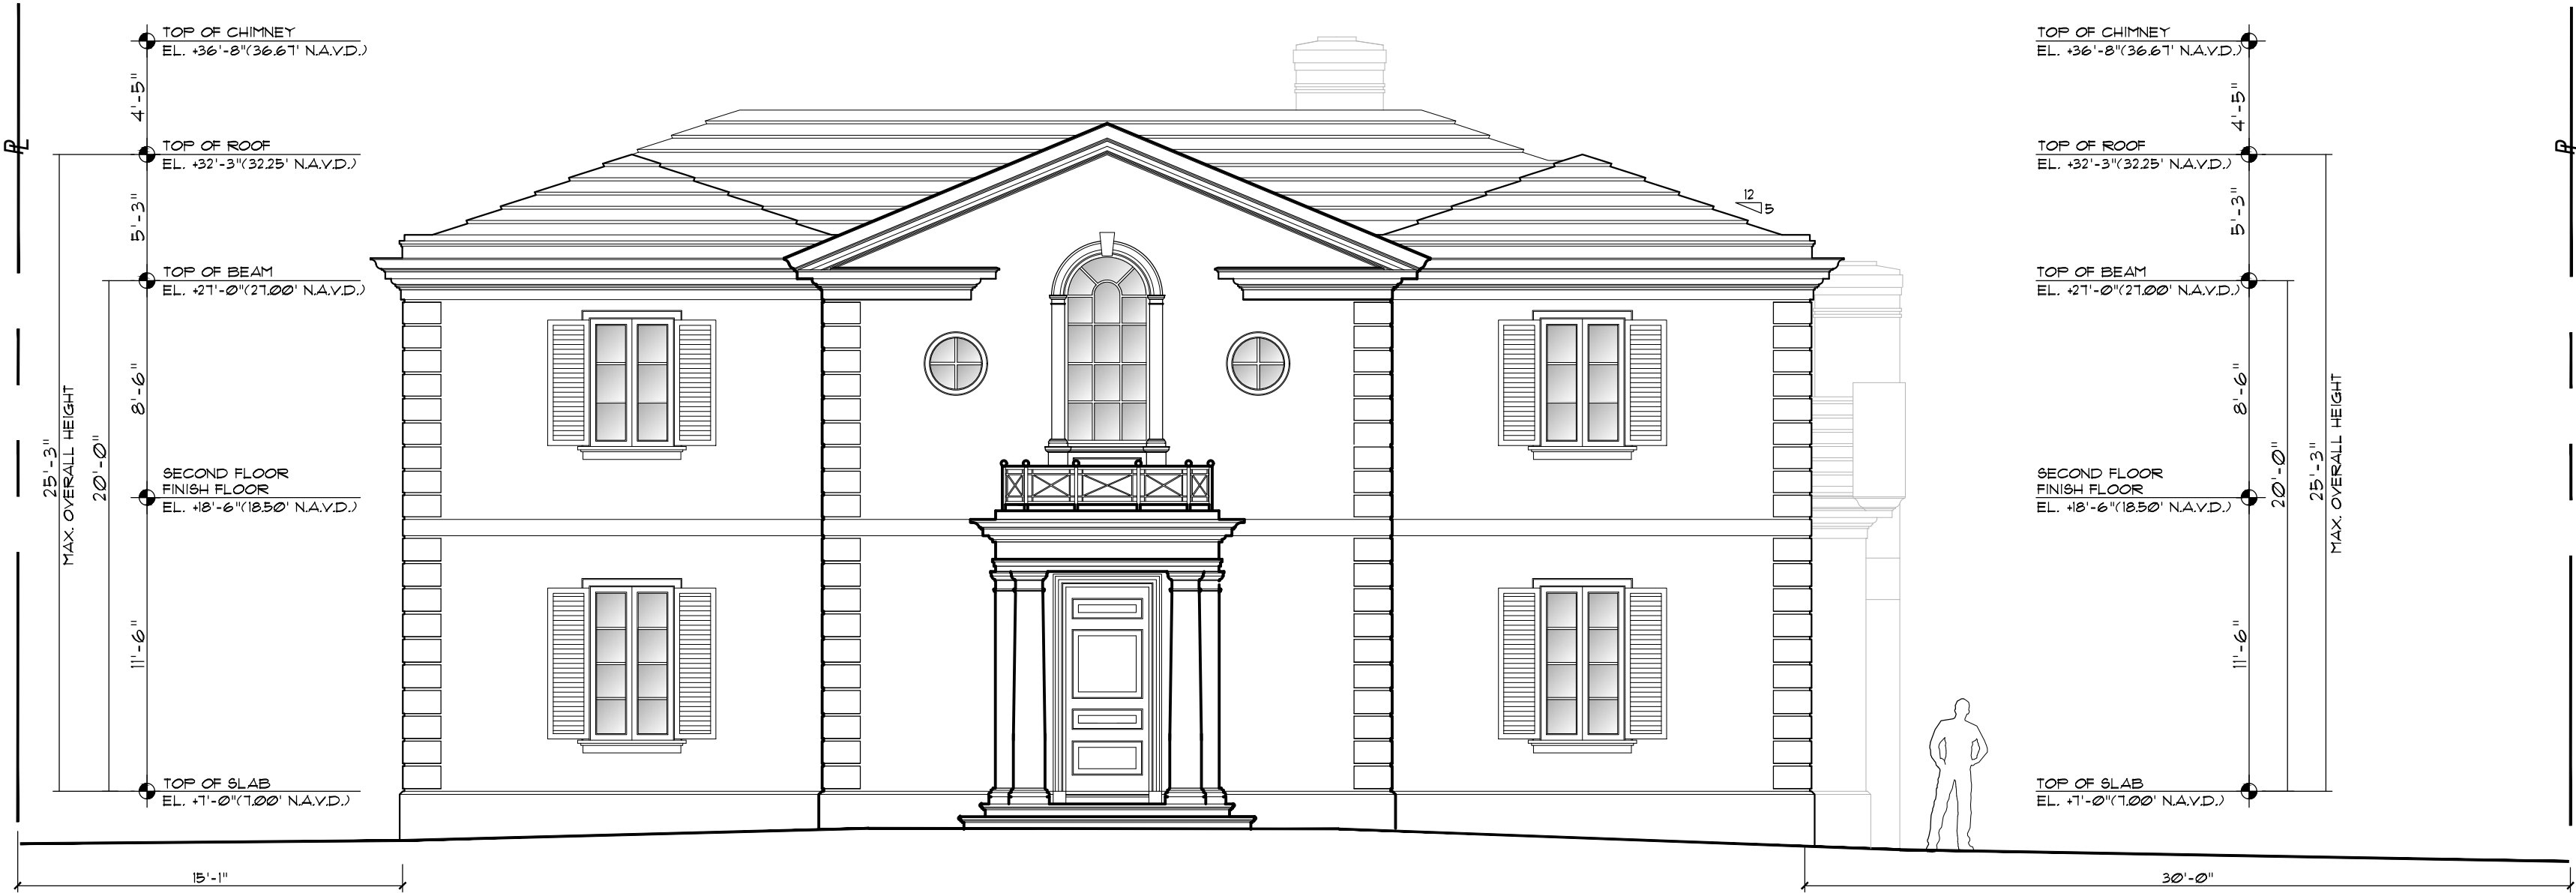

Currently Proposed North Elevation


Scale

n.t.s.






Enlarged Previously Proposed North Elevation  
Scale n.t.s.

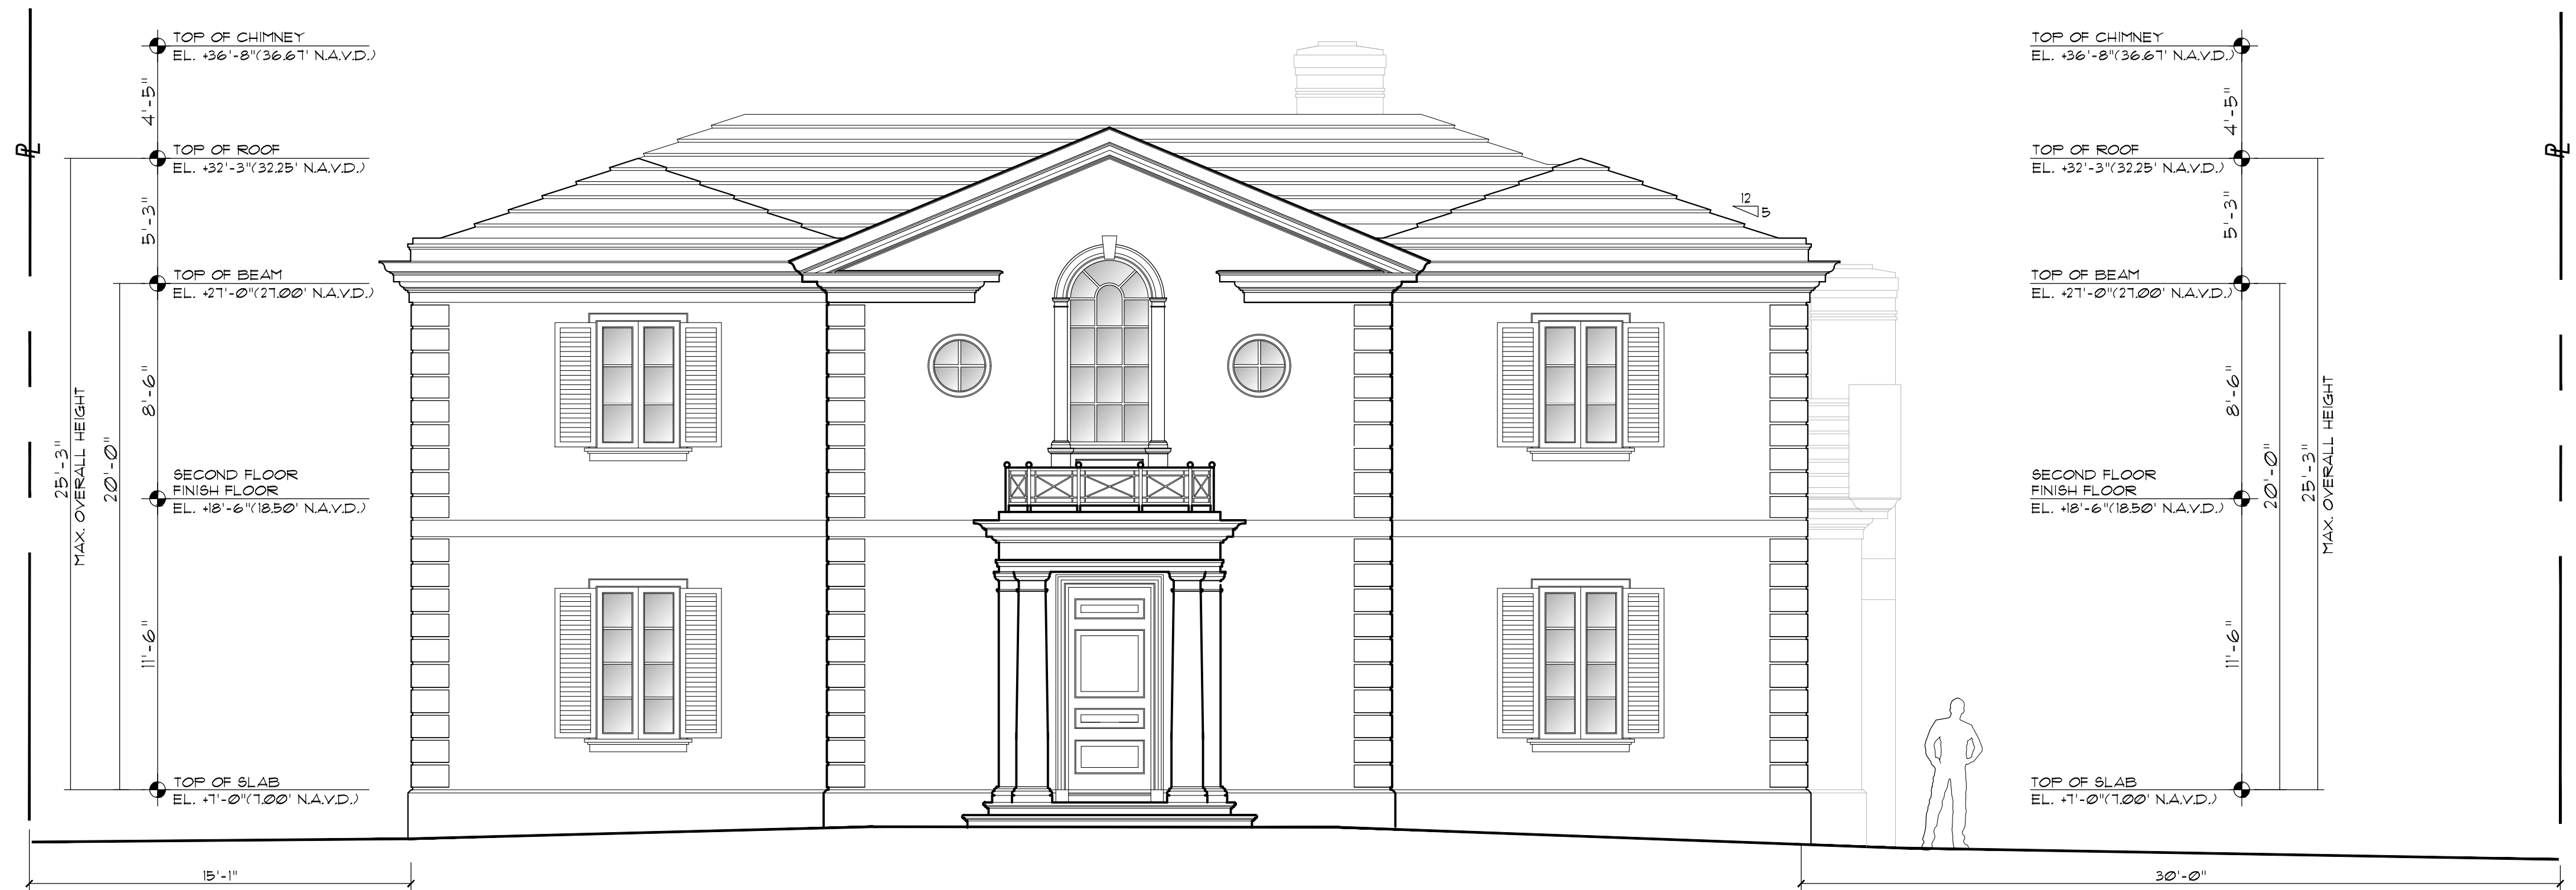

Enlarged Currently Proposed North Elevation  
Scale n.t.s.

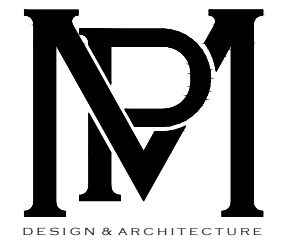

COMM NO.  
2314

DATE  
04-24-24

REVISIONS

A New Residence for  
264 Dunbar L.L.C.  
Palm Beach FL 33480



MP DESIGN &  
ARCHITECTURE, INC  
217 PERUVIAN AVENUE, SUITE 4  
PALM BEACH, FLORIDA 33480  
561.833.7575  
AA26001667

SHEET NO.

A200.1

ARC-24-008  
ZON-24-047





Previously Proposed South Elevation

Scale


n.t.s.



Currently Proposed South Elevation

Scale

n.t.s.

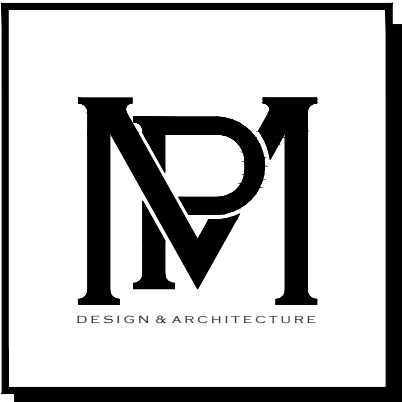

COMM NO.  
2314

DATE  
04-24-24

REVISIONS

A New Residence for  
264 Dunbar L.L.C.

264 Dunbar Road  
Palm Beach FL 33480



MP DESIGN &  
ARCHITECTURE, INC  
217 PERUVIAN AVENUE, SUITE 4  
PALM BEACH, FLORIDA 33480  
561.833.7575  
AA26001667

SHEET NO.  
A201






Enlarged Previously Proposed South Elevation  
Scale n.t.s.



Enlarged Currently Proposed South Elevation  
Scale n.t.s.

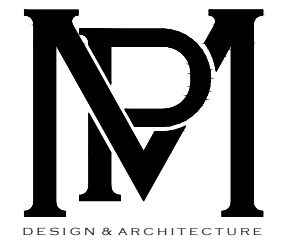


COMM NO.  
2314

DATE  
04-24-24

REVISIONS

A New Residence for  
264 Dunbar L.L.C.  
264 Dunbar Road  
Palm Beach FL 33480

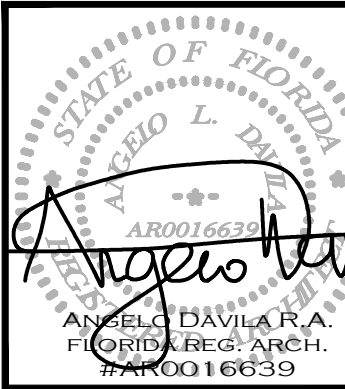

MP DESIGN &  
ARCHITECTURE, INC  
217 PERUVIAN AVENUE, SUITE 4  
PALM BEACH, FLORIDA 33480  
561.833.7575  
AA26001667

SHEET NO.

A201.1

ARC-24-008  
ZON-24-047





Previously Proposed South Elevation- Section 1

Scale


n.t.s.



Currently Proposed South Elevation- Section 1

Scale

n.t.s.

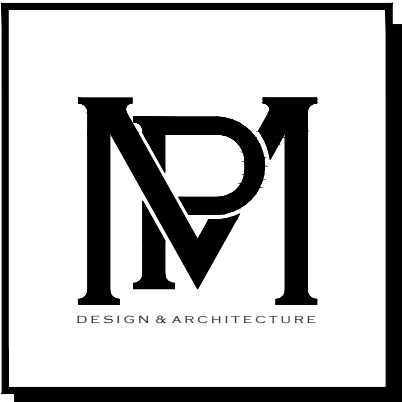

COMM NO.  
2314

DATE  
04-24-24

REVISIONS

A New Residence for  
264 Dunbar L.L.C.

Palm Beach FL 33480

264 Dunbar Road



MP DESIGN &  
ARCHITECTURE, INC  
217 PERUVIAN AVENUE, SUITE 4  
PALM BEACH, FLORIDA 33480  
561.833.7575  
AA26001667

SHEET NO.  
A202





Enlarged Previously Proposed South Elevation - Section 1  
Scale n.t.s.



Enlarged Currently Proposed South Elevation - Section 1  
Scale n.t.s.



COMM NO.  
2314  
DATE  
04-24-24

REVISIONS


A New Residence for  
264 Dunbar L.L.C.  
Palm Beach FL 33480  
264 Dunbar Road



MP DESIGN &  
ARCHITECTURE, INC  
217 PERUVIAN AVENUE, SUITE 4  
PALM BEACH, FLORIDA 33480  
561.833.7575  
AA26001667

SHEET NO.  
A202.1



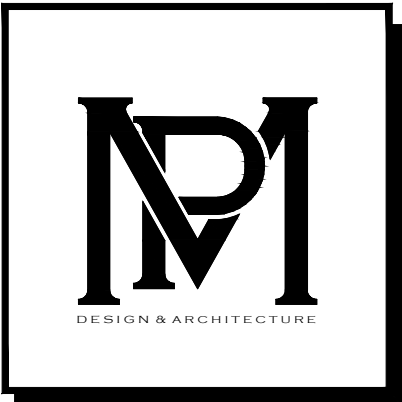


COMM NO.  
2314

DATE  
04-24-24

REVISIONS


A New Residence for  
264 Dunbar L.L.C.

264 Dunbar Road  
Palm Beach FL 33480

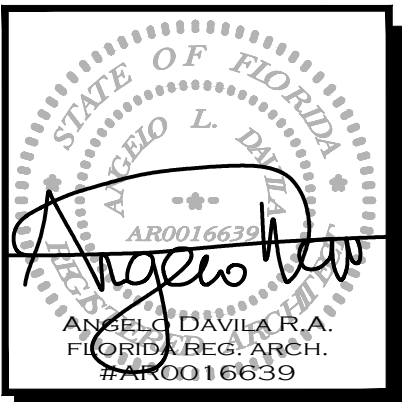


MP DESIGN &  
ARCHITECTURE, INC  
217 PERUVIAN AVENUE, SUITE 4  
PALM BEACH, FLORIDA 33480  
561.833.7575  
AA26001667

SHEET NO.  
A203

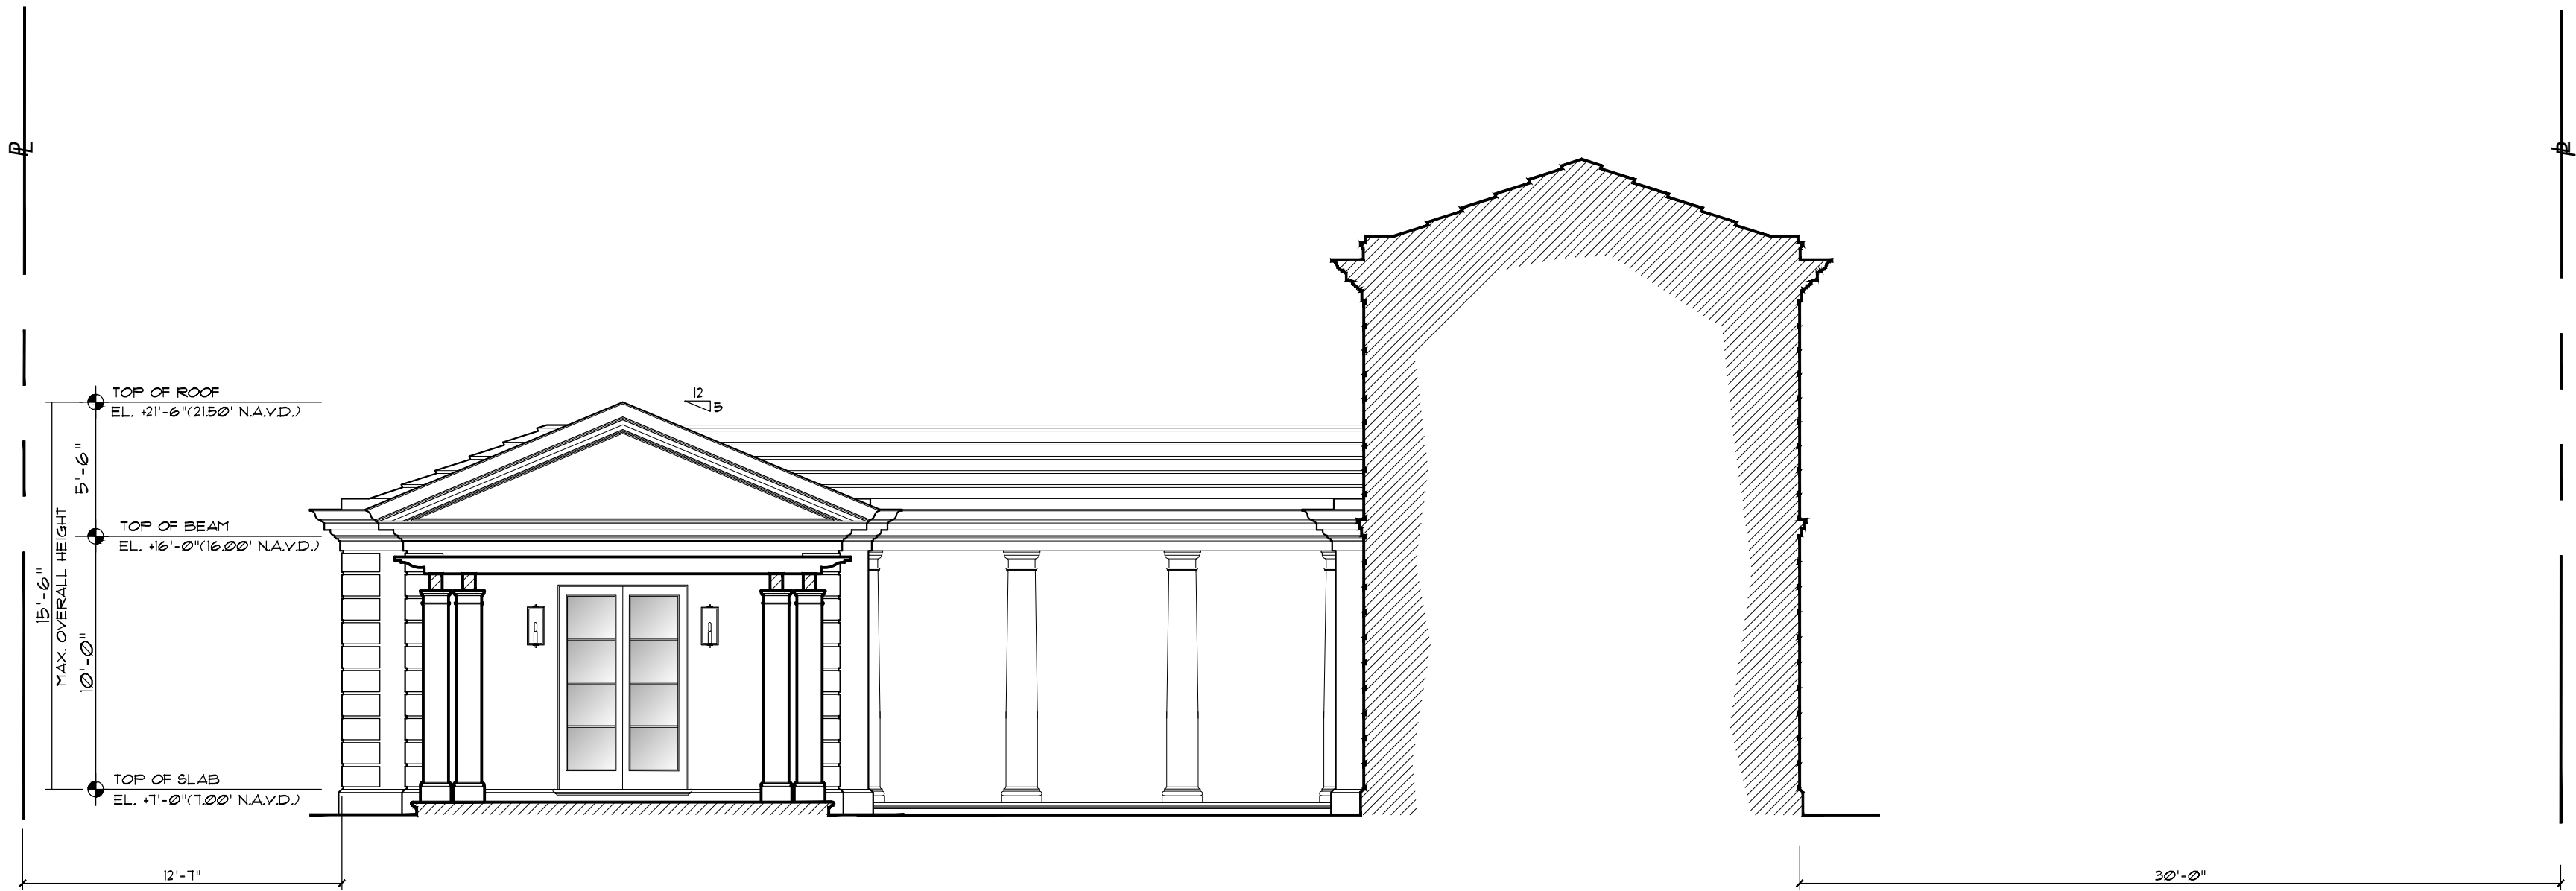

Previously Proposed North Elevation- Section 2



Scale n.t.s.

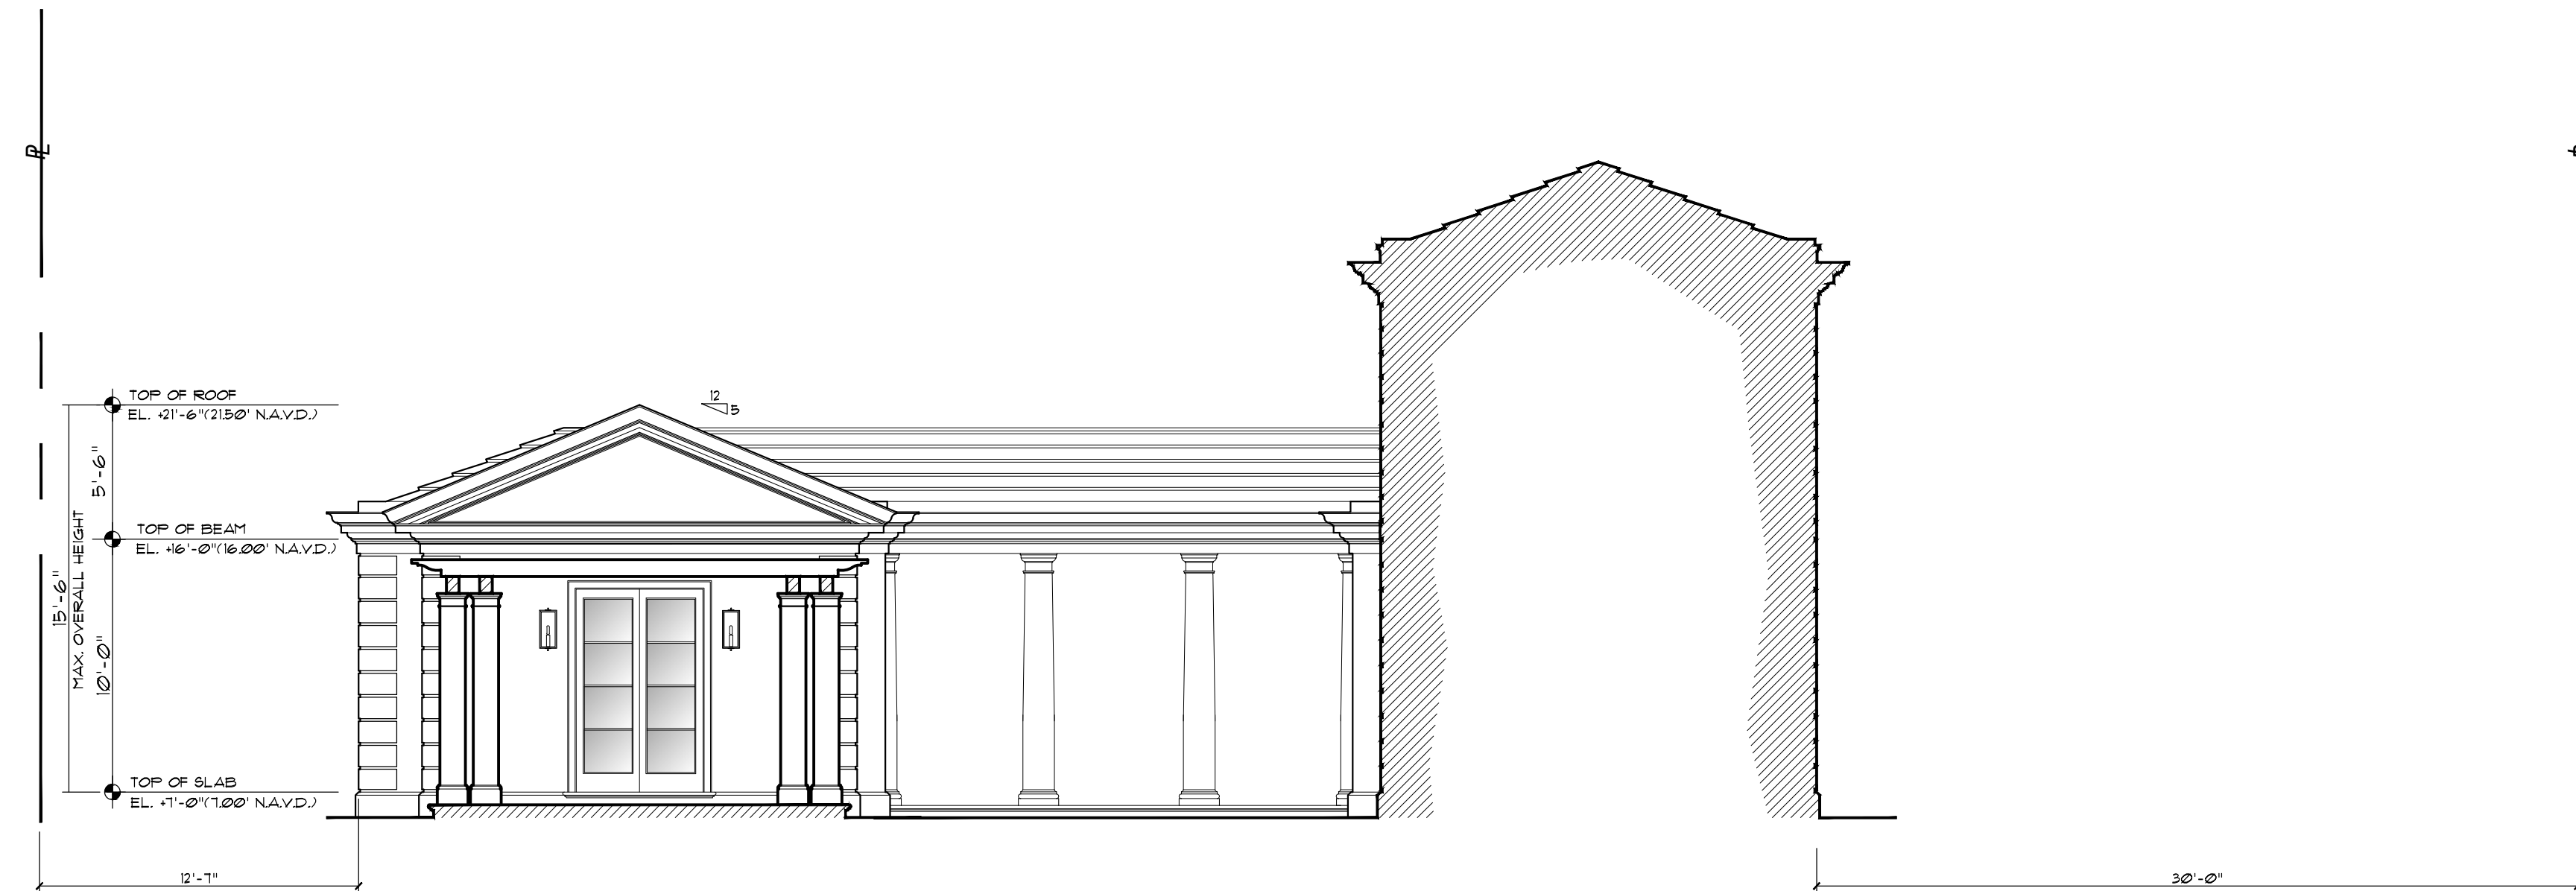

Currently Proposed North Elevation- Section 2

Scale n.t.s.



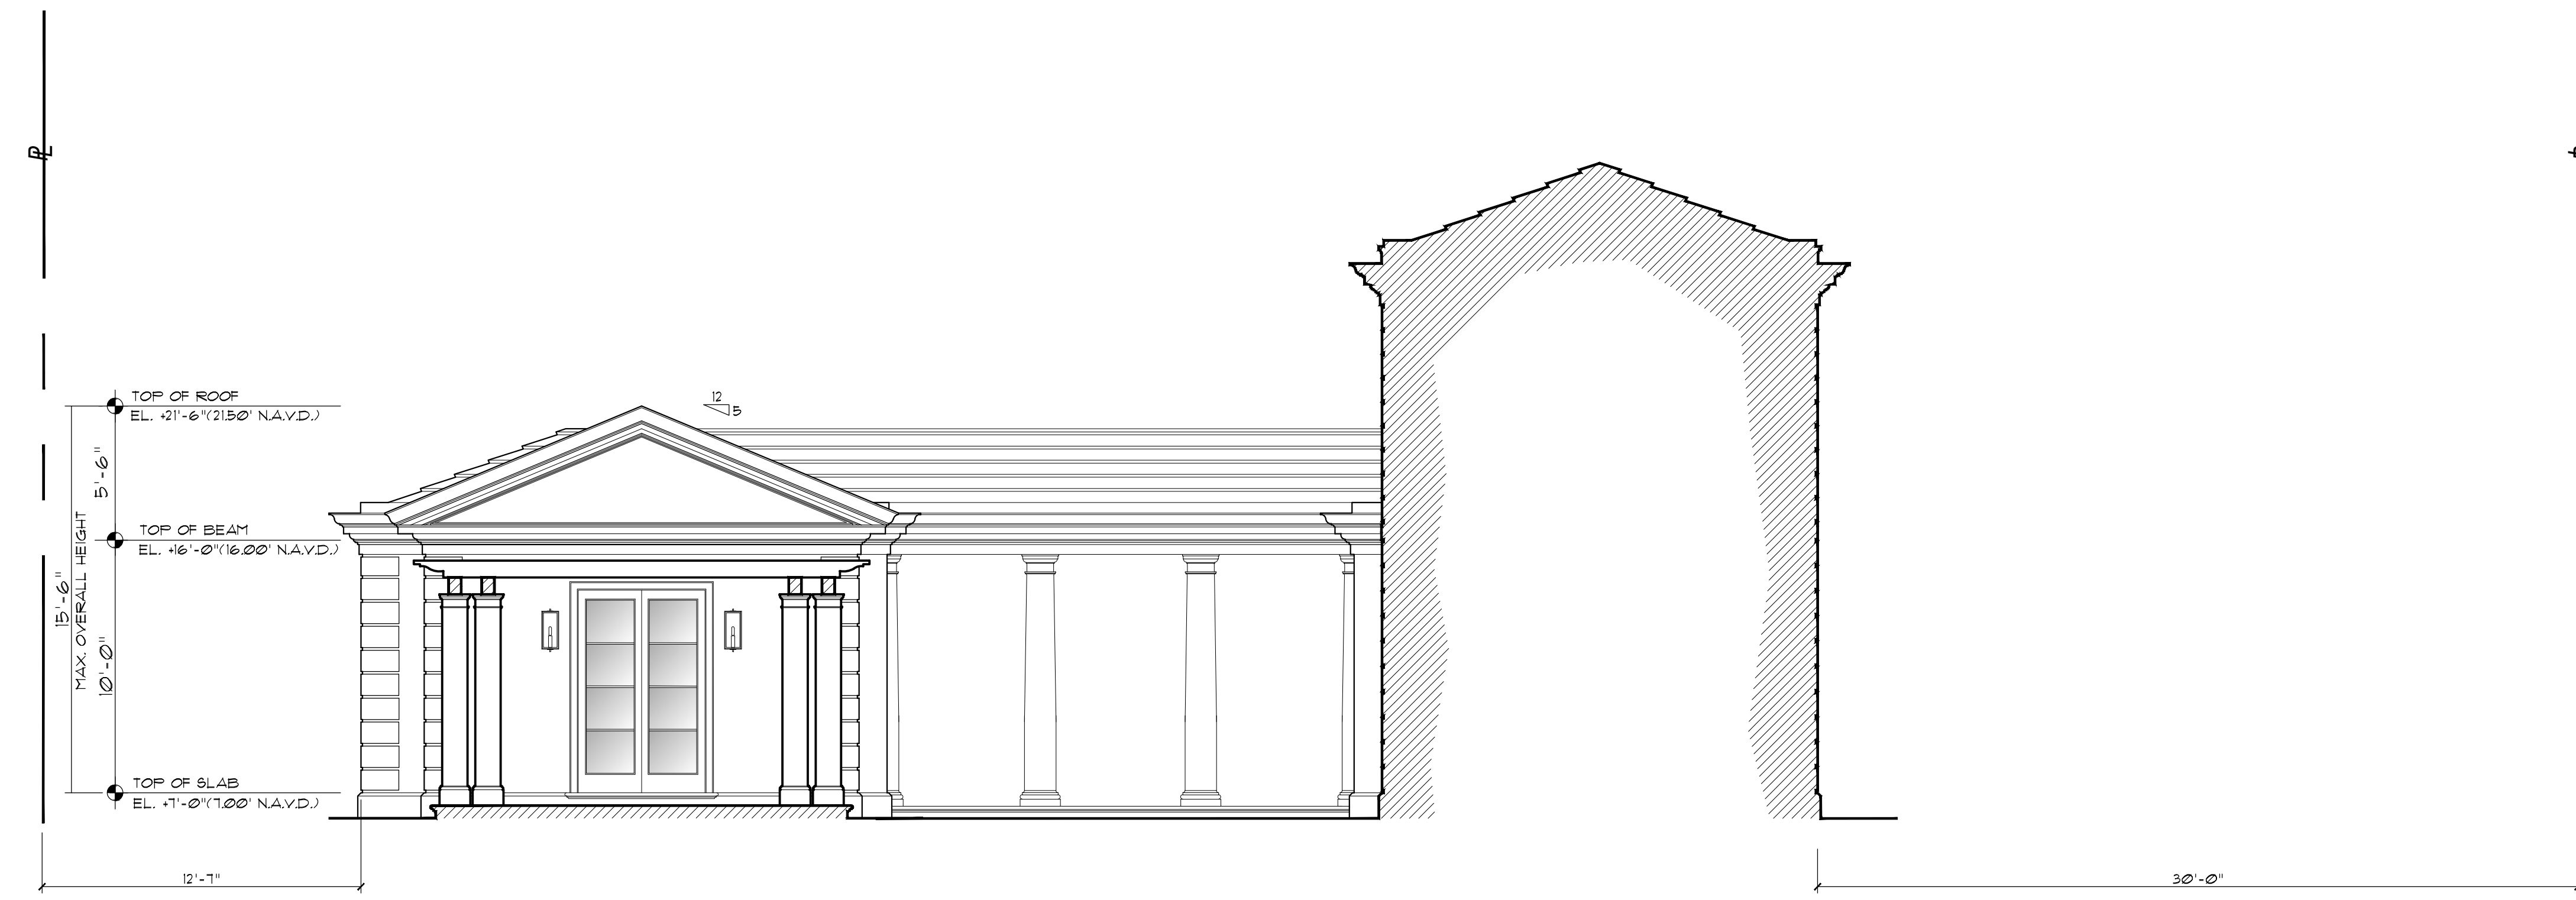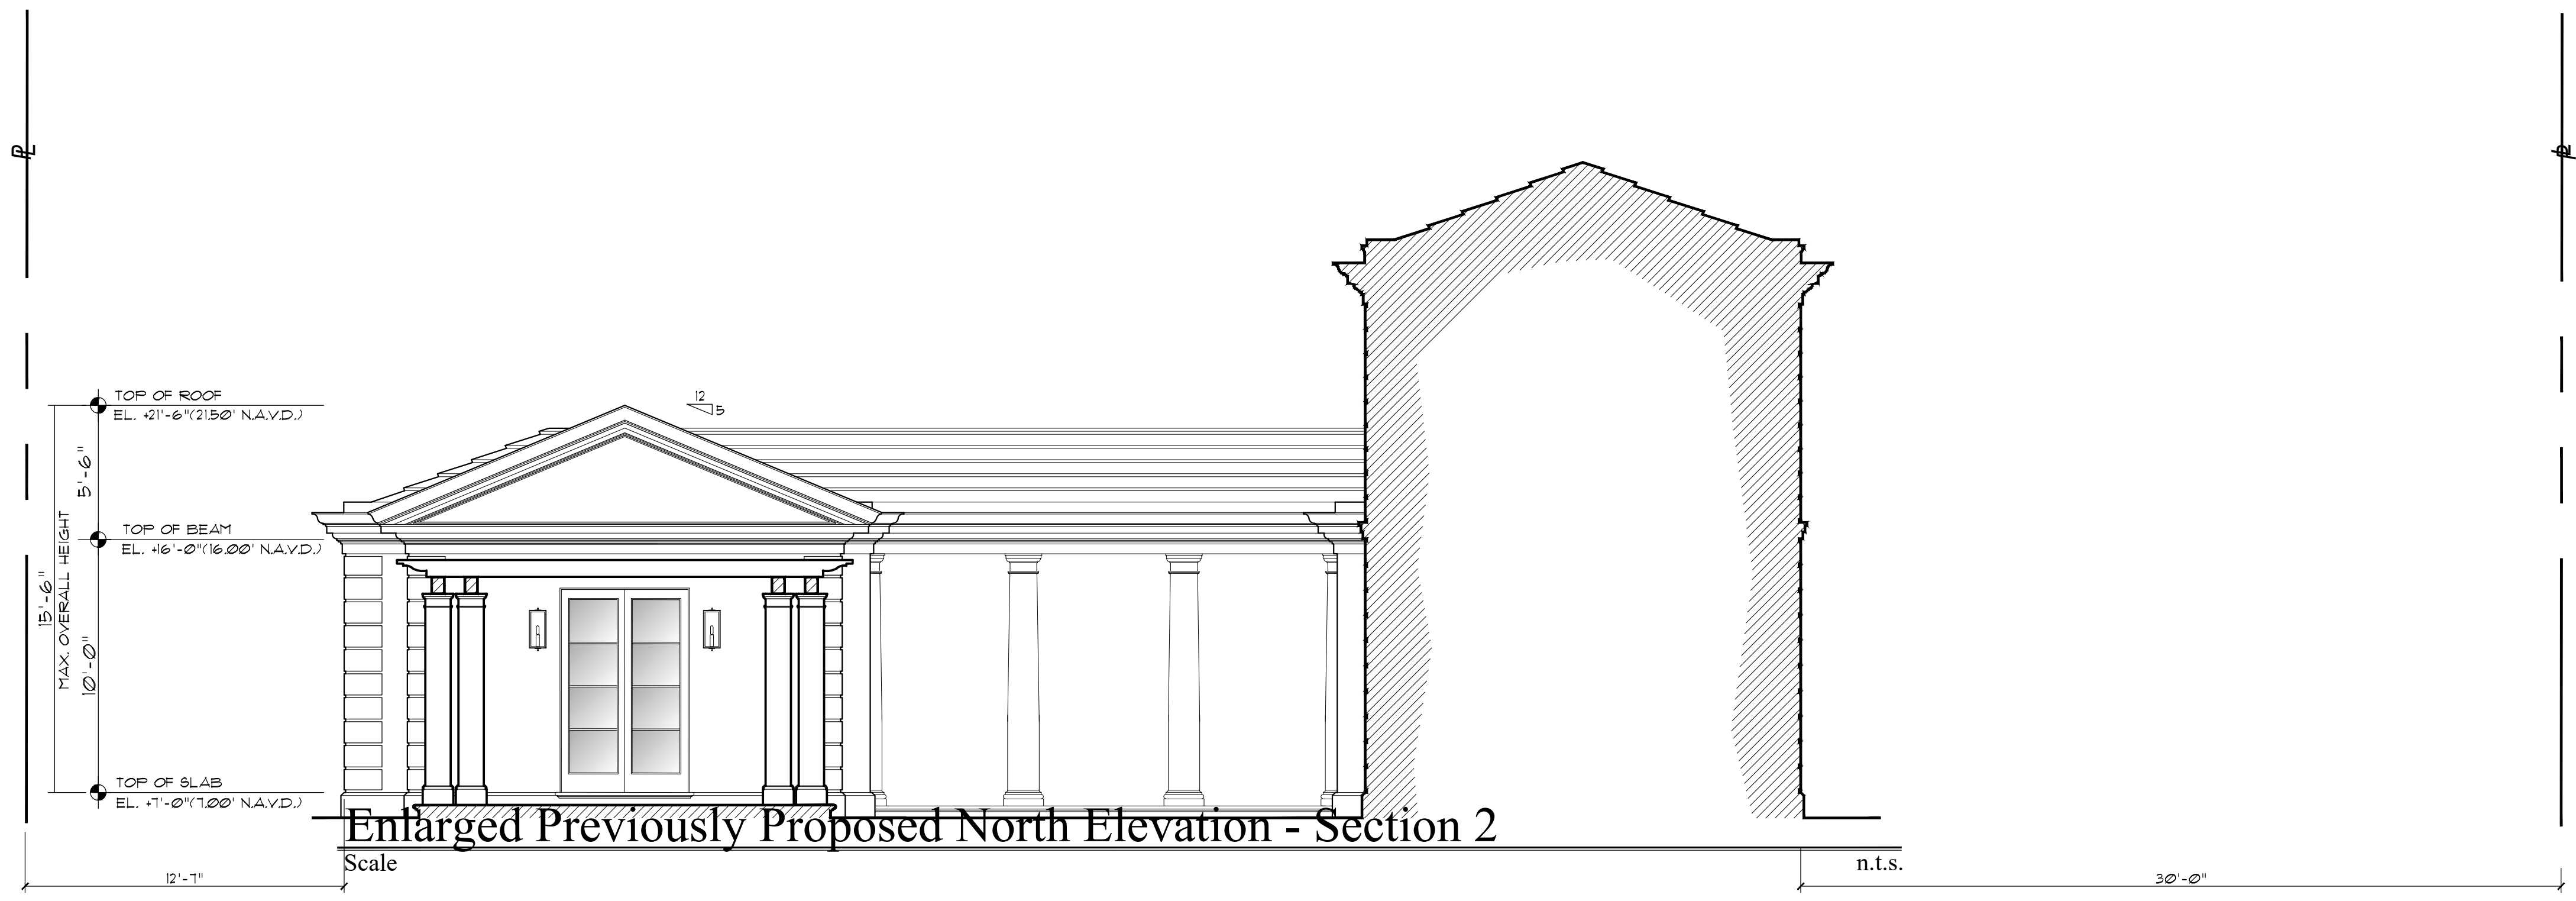

Enlarged Currently Proposed North Elevation - Section 2



COMM NO.  
2314

DATE  
04-24-24

| REVISIONS |
|-----------|
|           |
|           |
|           |


A New Residence for  
**264 Dunbar L.L.C.**  
264 Dunbar Road  
Palm Beach FL 33480



**MP DESIGN & ARCHITECTURE, INC**  
217 PERUVIAN AVENUE, SUITE 4  
PALM BEACH, FLORIDA 33480  
561.833.7575  
AA26001667

SHEET NO.  
**A203.1**



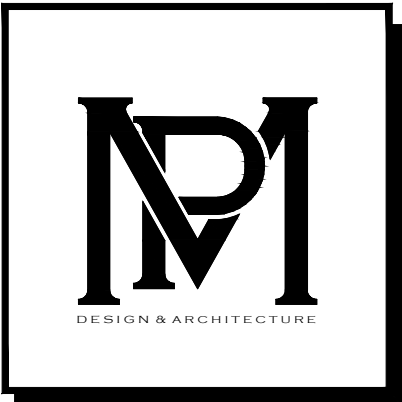

COMM NO.  
2314

DATE  
04-24-24


REVISIONS

A New Residence for  
264 Dunbar L.L.C.  
Palm Beach FL 33480



MP DESIGN &  
ARCHITECTURE, INC  
217 PERUVIAN AVENUE, SUITE 4  
PALM BEACH, FLORIDA 33480  
561.833.7575  
AA26001667


SHEET NO.  
A204

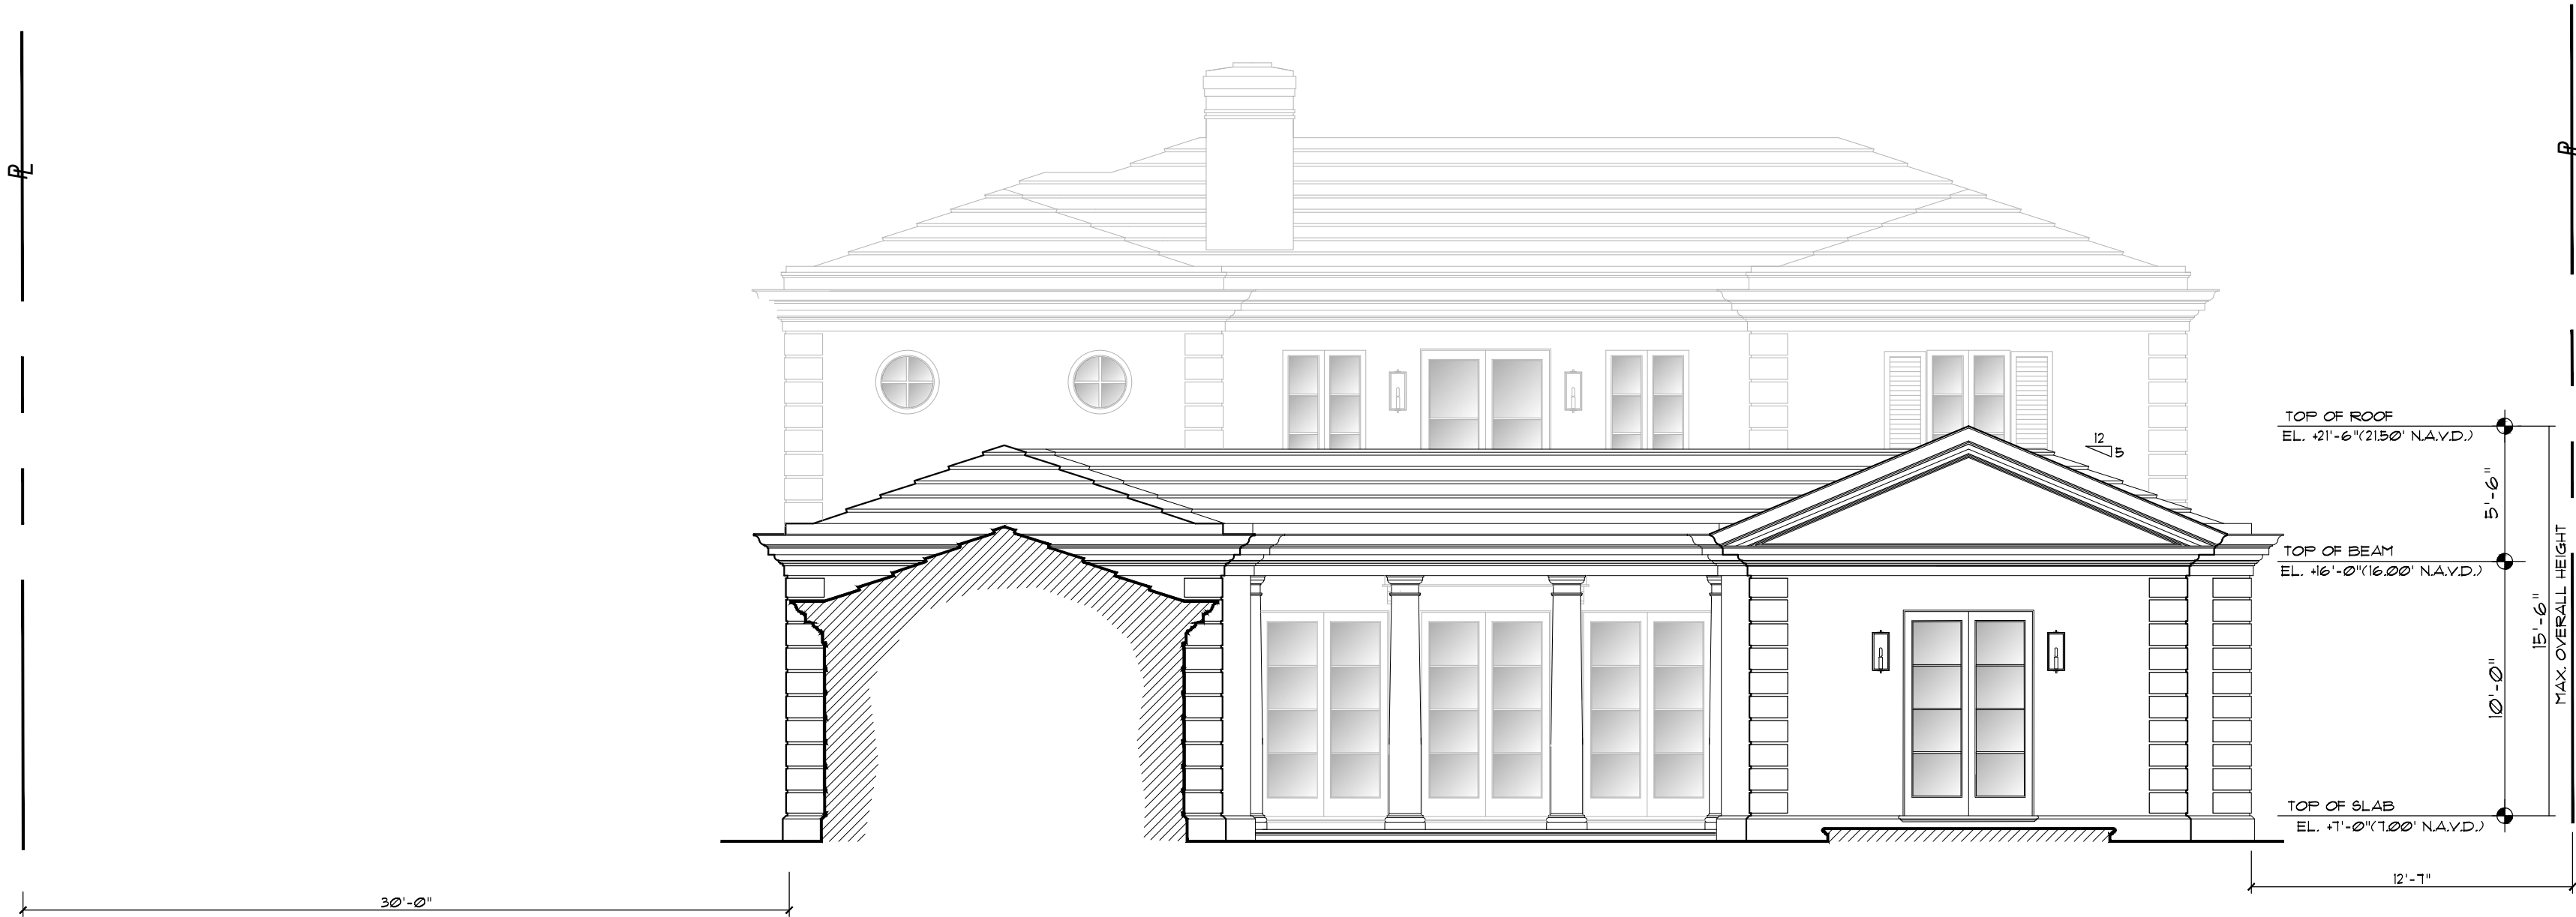

Previously Proposed South Elevation- Section 3

Scale

n.t.s.

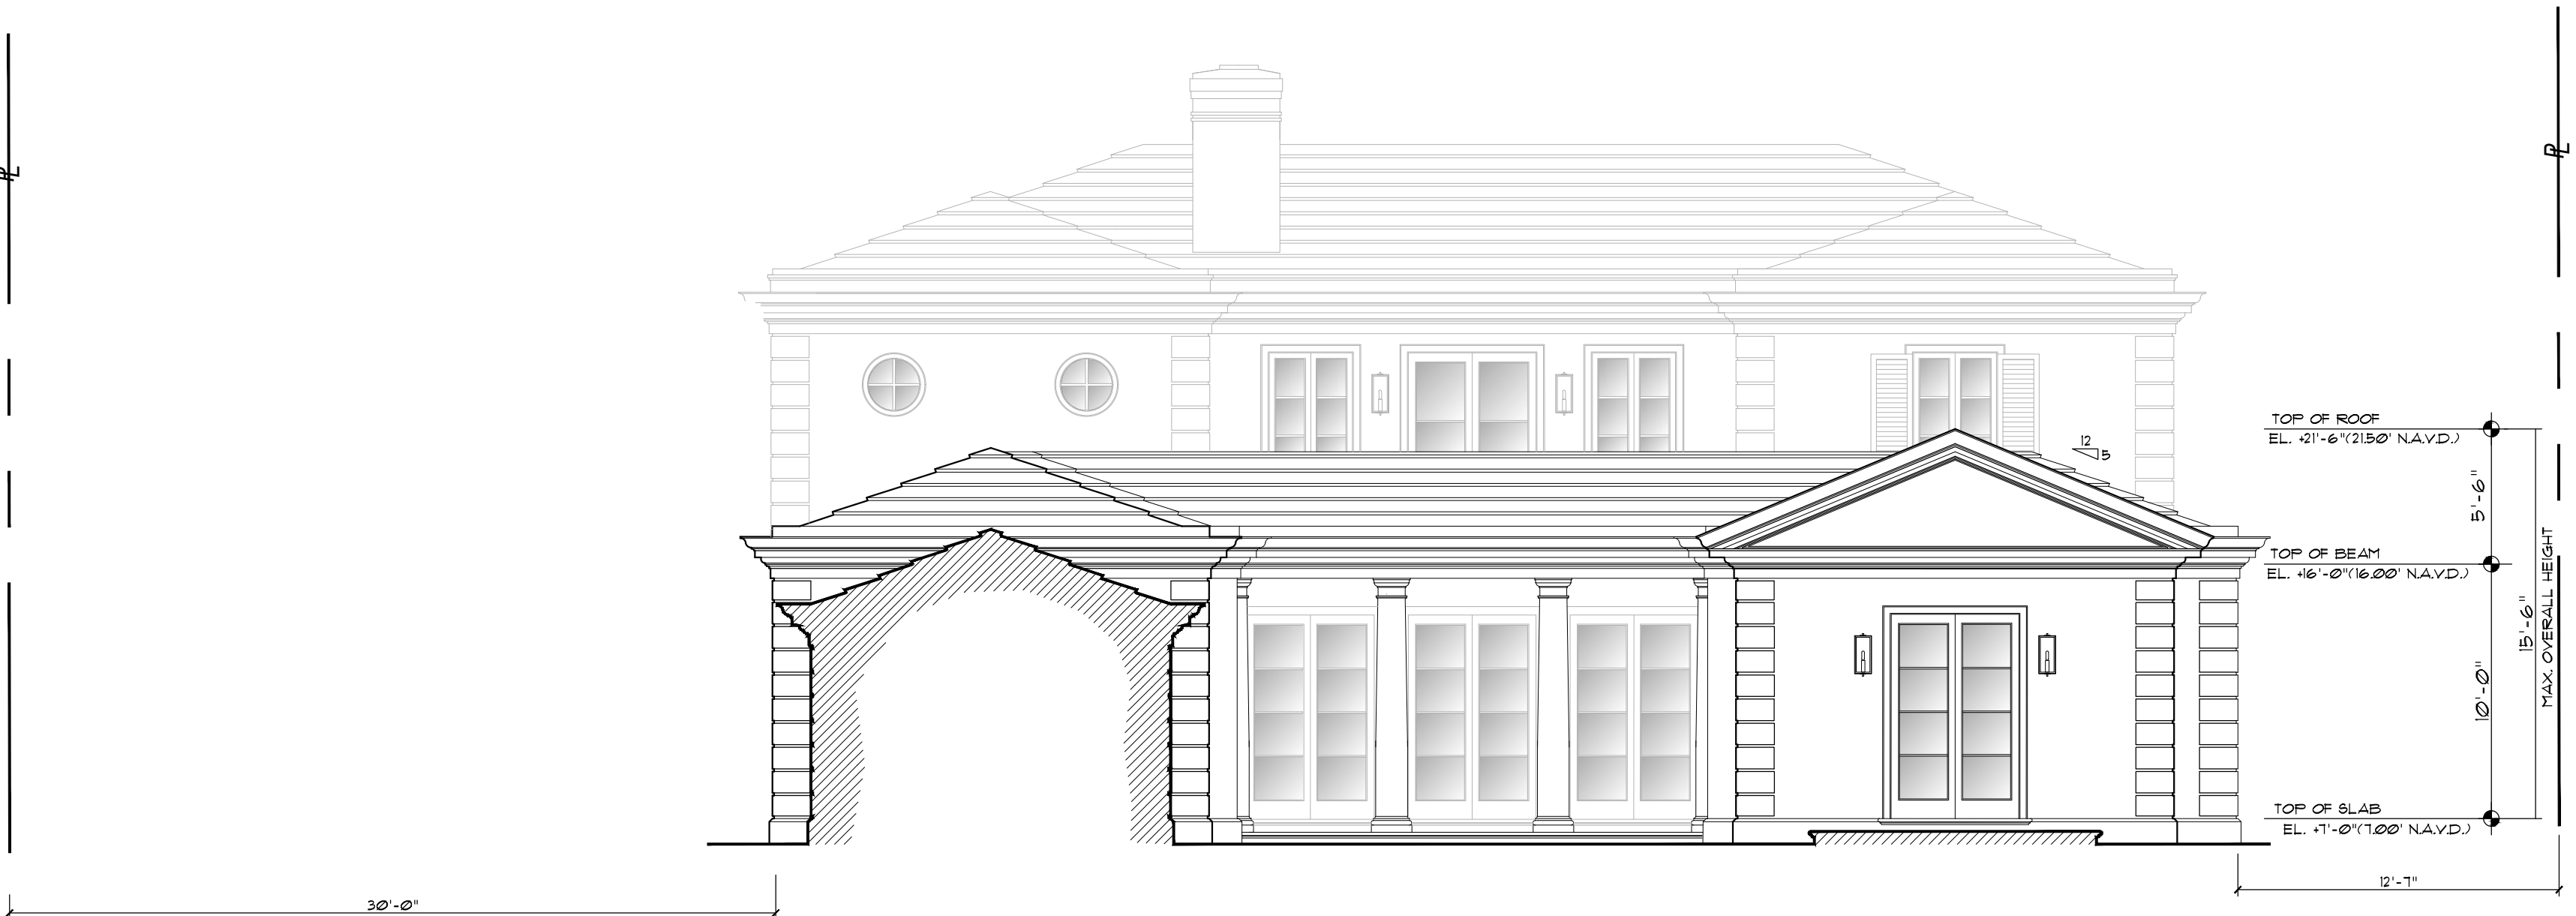

Currently Proposed South Elevation- Section 3

Scale

n.t.s.





Enlarged Previously Proposed South Elevation - Section 3

Scale


n.t.s.



Enlarged Currently Proposed South Elevation - Section 3

Scale

n.t.s.

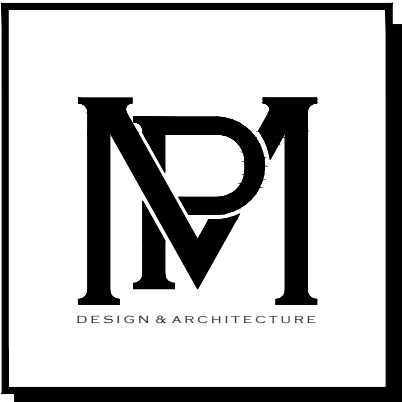

COMM NO.  
2314

DATE  
04-24-24

REVISIONS

A New Residence for  
264 Dunbar L.L.C.

264 Dunbar Road  
Palm Beach FL 33480




MP DESIGN &  
ARCHITECTURE, INC  
217 PERUVIAN AVENUE, SUITE 4  
PALM BEACH, FLORIDA 33480  
561.833.7575  
AA26001667

SHEET NO.


A204.1



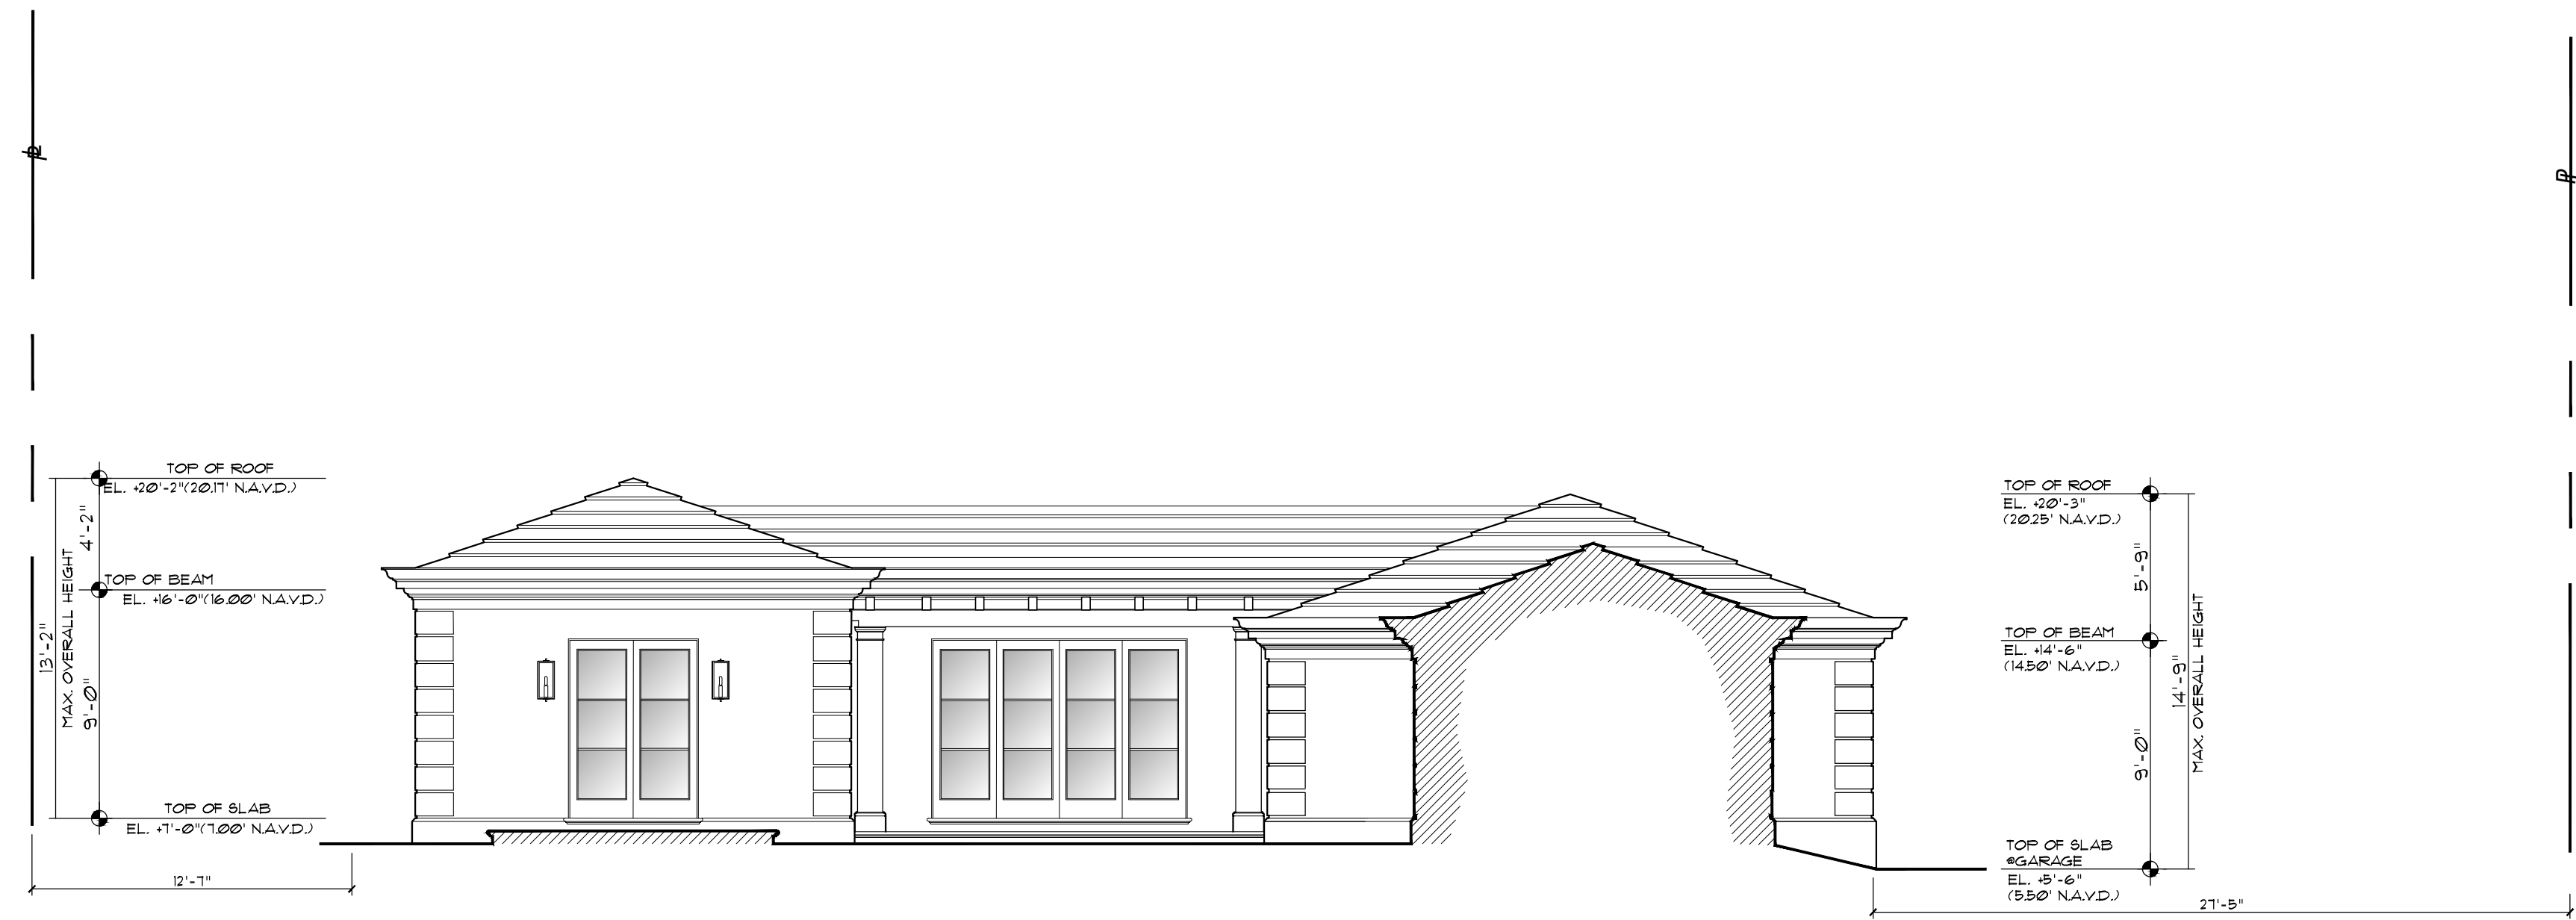


Previously Proposed North Elevation- Section 4

Scale n.t.s.

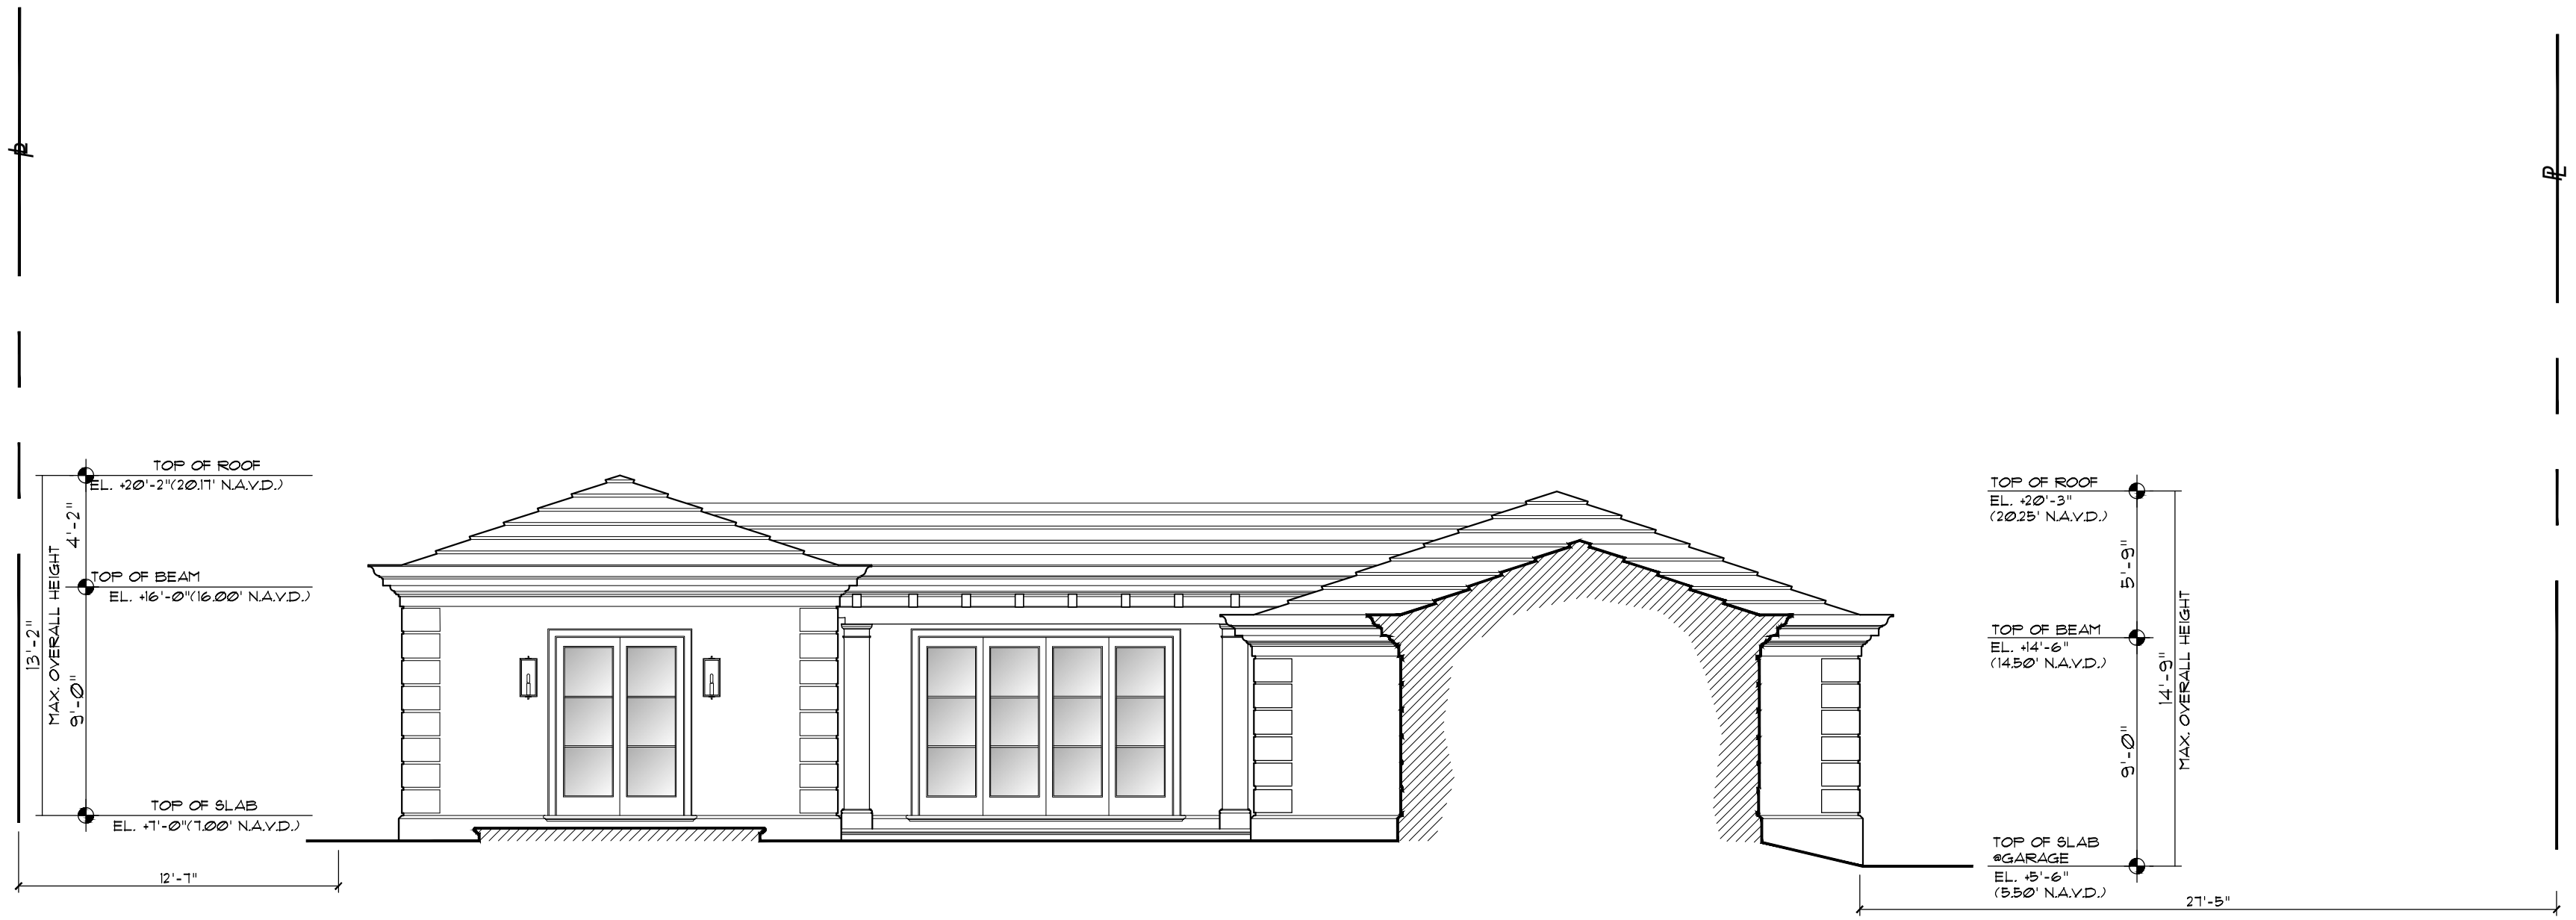

Currently Proposed North Elevation- Section 4

Scale n.t.s.

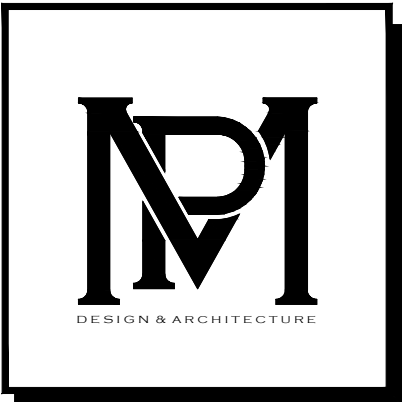

COMM NO.  
2314

DATE  
04-24-24

REVISIONS

A New Residence for  
264 Dunbar L.L.C.


264 Dunbar Road  
Palm Beach FL 33480



MP DESIGN &  
ARCHITECTURE, INC  
217 PERUVIAN AVENUE, SUITE 4  
PALM BEACH, FLORIDA 33480  
561.833.7575  
AA26001667

SHEET NO.  
A205




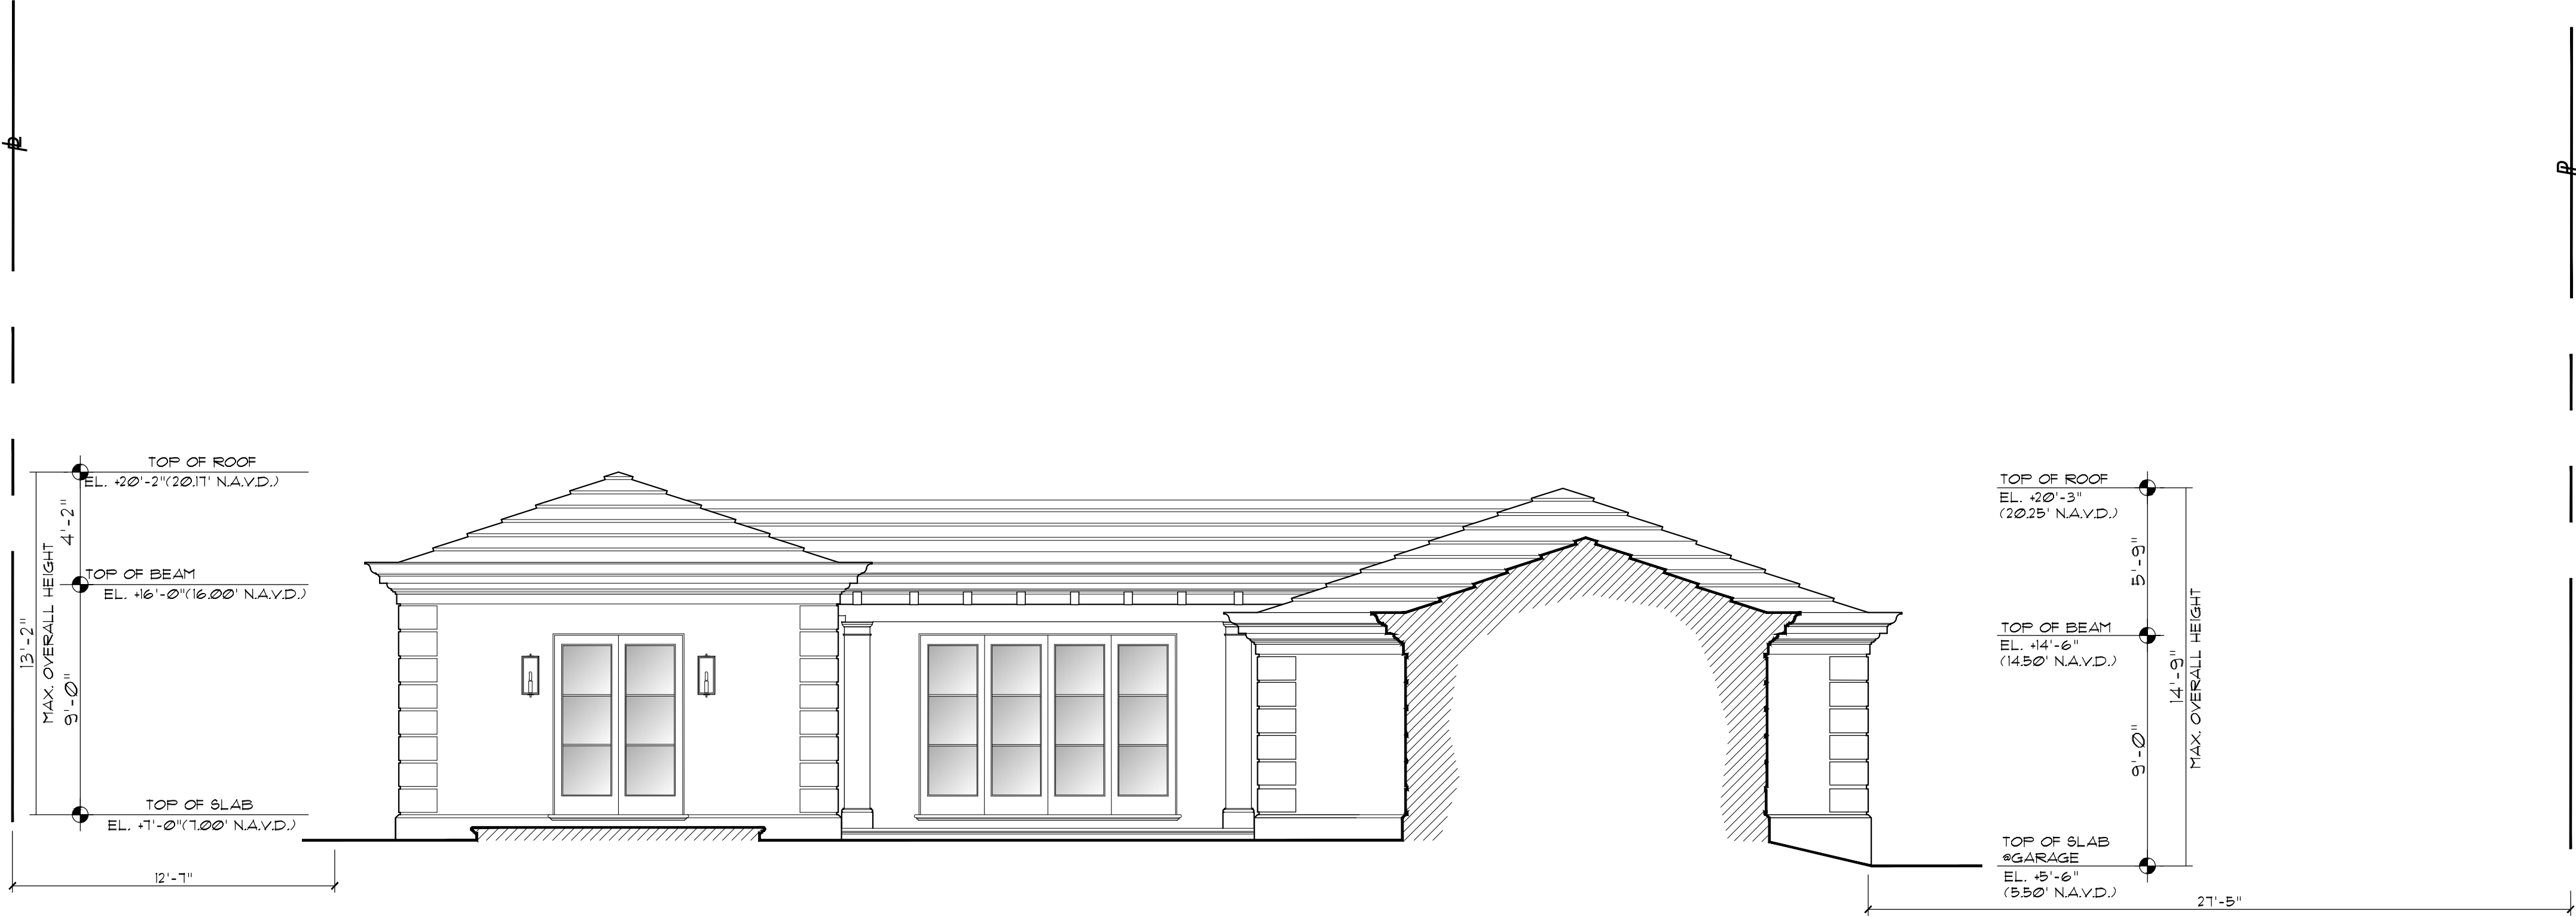

Enlarged Previously Proposed North Elevation - Section 4

Scale

n.t.s.

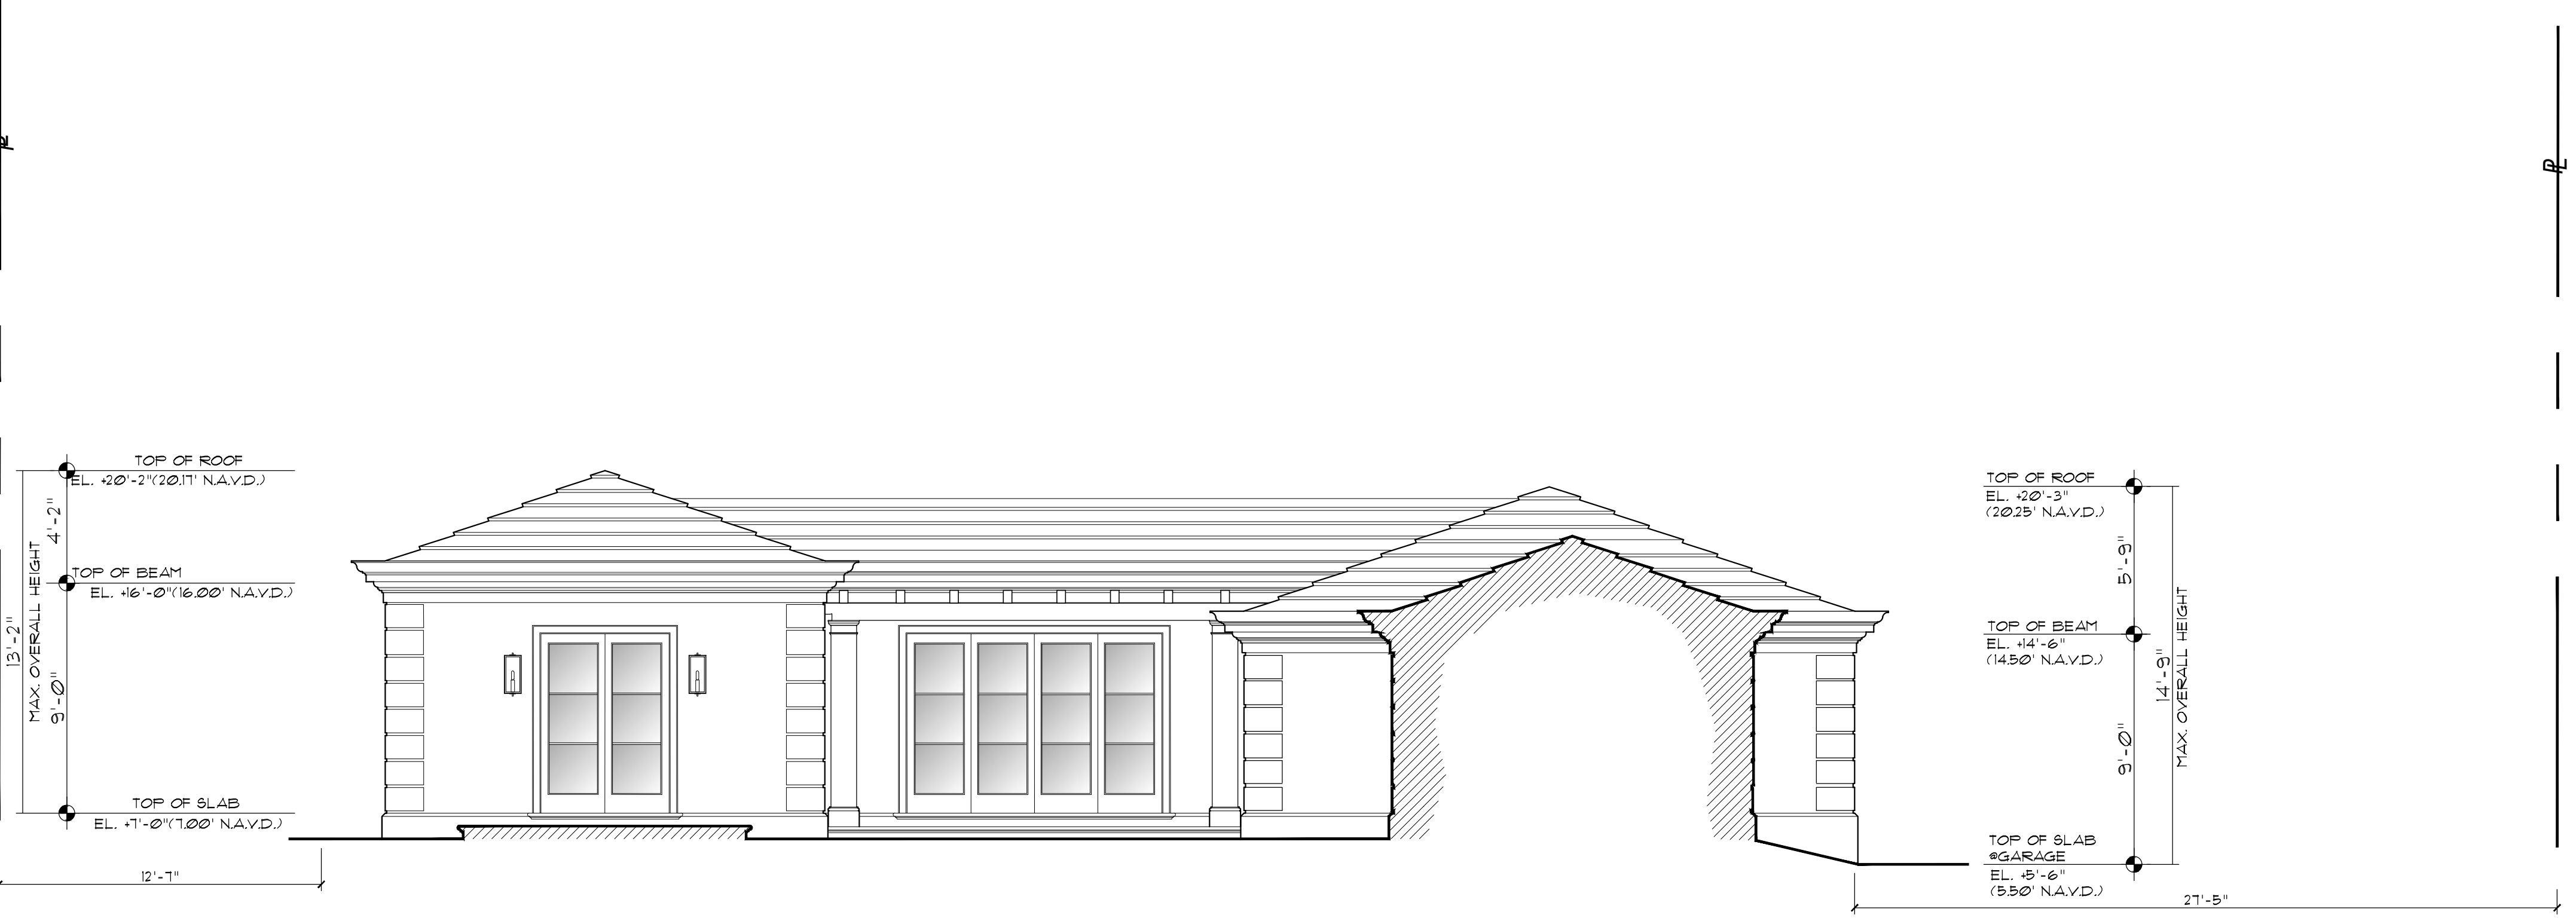

Enlarged Currently Proposed North Elevation - Section 4

Scale

n.t.s.



COMM NO.  
2314

DATE  
04-24-24

REVISIONS

A New Residence for  
264 Dunbar L.L.C.  
Palm Beach FL 33480  
264 Dunbar Road



MP DESIGN &  
ARCHITECTURE, INC  
217 PERUVIAN AVENUE, SUITE 4  
PALM BEACH, FLORIDA 33480  
561.833.7575  
AA26001667

SHEET NO.

A205.1





Previously Proposed East Elevation

Scale


n.t.s.



Currently Proposed East Elevation

Scale

n.t.s.

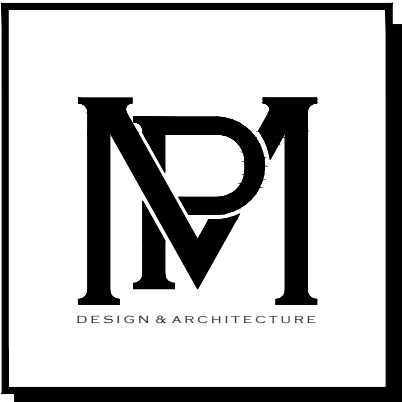

COMM NO.  
2314

DATE  
04-24-24

REVISIONS

A New Residence for  
264 Dunbar L.L.C.

Palm Beach FL 33480

264 Dunbar Road



MP DESIGN &  
ARCHITECTURE, INC  
217 PERUVIAN AVENUE, SUITE 4  
PALM BEACH, FLORIDA 33480  
561.833.7575  
AA26001667

SHEET NO.

A206






Enlarged Previously Proposed East Elevation

Scale


n.t.s.

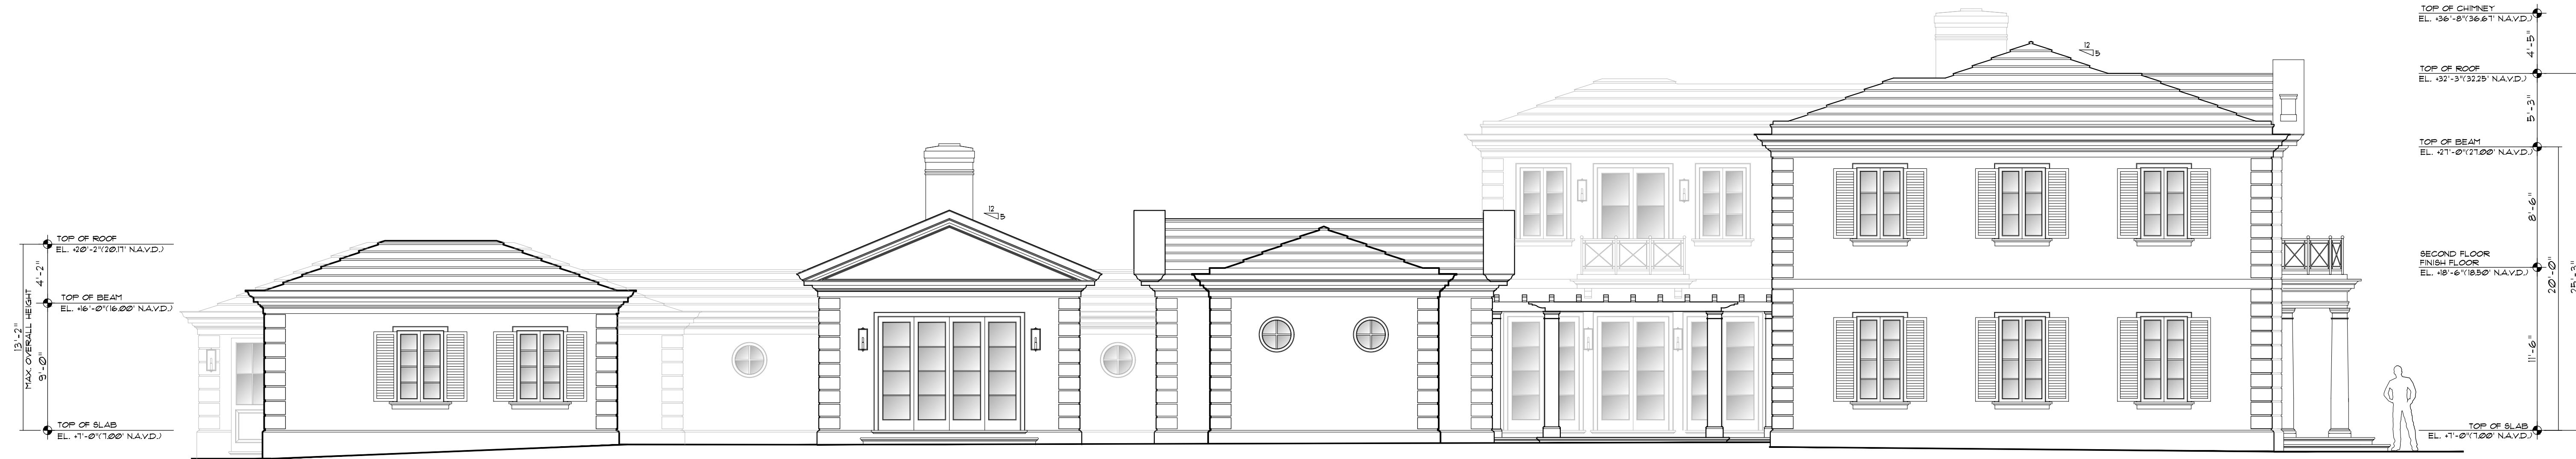

Enlarged Currently Proposed East Elevation

Scale

n.t.s.

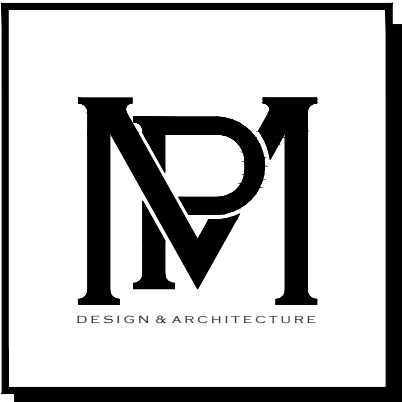

COMM NO.  
2314

DATE  
04-24-24

REVISIONS

A New Residence for  
264 Dunbar L.L.C.

264 Dunbar Road  
Palm Beach FL 33480



MP DESIGN &  
ARCHITECTURE, INC  
217 PERUVIAN AVENUE, SUITE 4  
PALM BEACH, FLORIDA 33480  
561.833.7575  
AA26001667

SHEET NO.  
A206.1





Previously Proposed West Elevation

Scale


n.t.s.



Currently Proposed West Elevation

Scale

n.t.s.

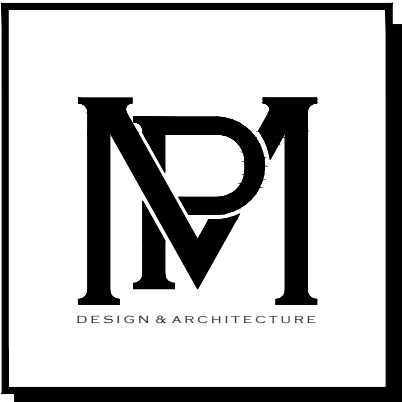

COMM NO.  
2314

DATE  
04-24-24

REVISIONS


A New Residence for  
**264 Dunbar L.L.C.**  
Palm Beach FL 33480  
264 Dunbar Road



**MP DESIGN &  
ARCHITECTURE, INC**  
217 PERUVIAN AVENUE, SUITE 4  
PALM BEACH, FLORIDA 33480  
561.833.7575  
AA26001667

SHEET NO.  
**A207**



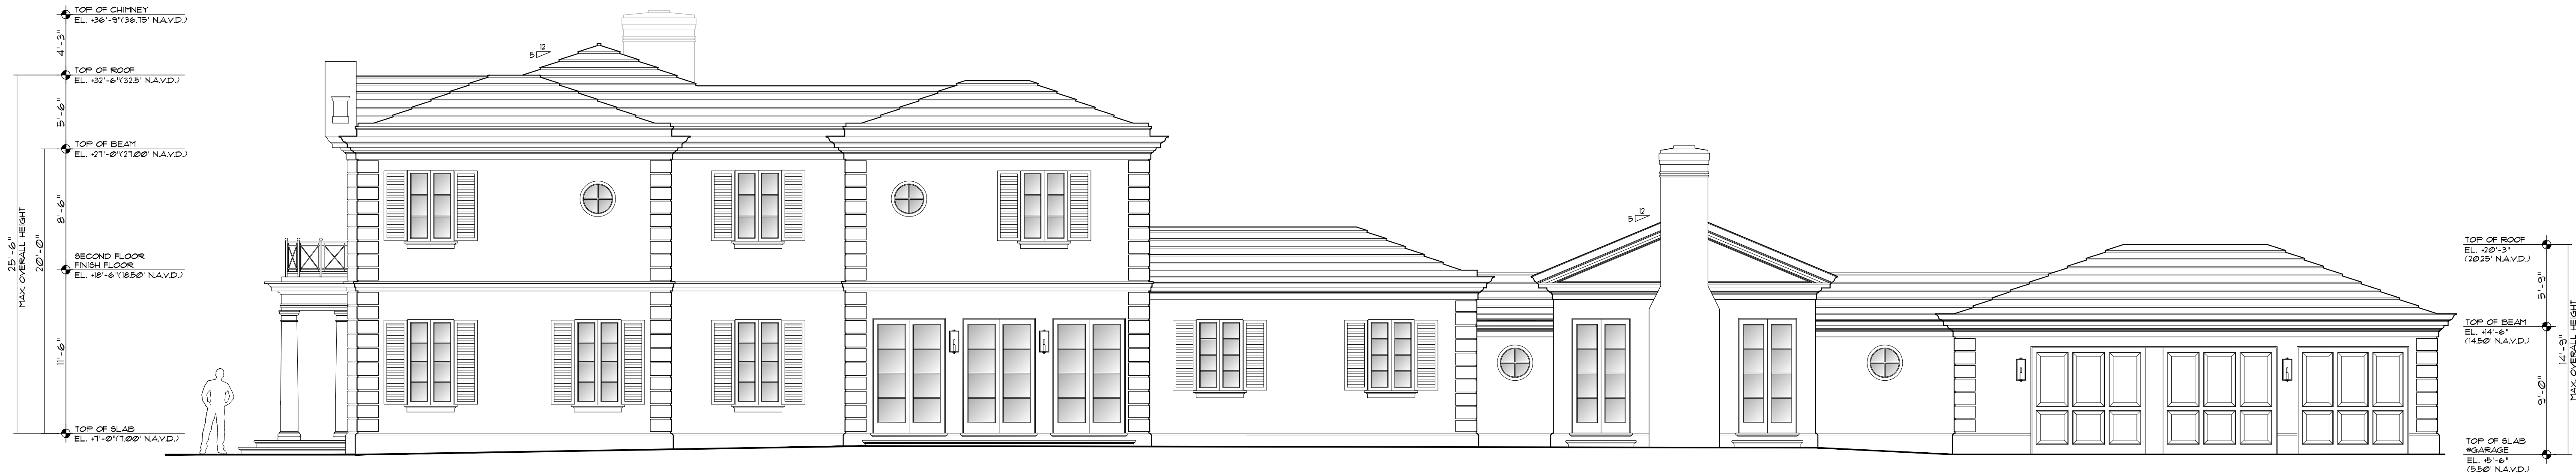

Enlarged Previously Proposed West Elevation

Scale


n.t.s.



Enlarged Currently Proposed West Elevation

Scale

n.t.s.

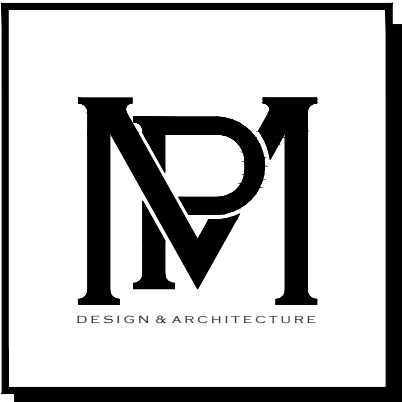

COMM NO.  
2314

DATE  
04-24-24

REVISIONS

A New Residence for  
264 Dunbar L.L.C.

264 Dunbar Road  
Palm Beach FL 33480



MP DESIGN &  
ARCHITECTURE, INC  
217 PERUVIAN AVENUE, SUITE 4  
PALM BEACH, FLORIDA 33480  
561.833.7575  
AA26001667

SHEET NO.  
A207.1





Previously Proposed East Elevation- Section 5

Scale

n.t.s.



Currently Proposed East Elevation - Section 5

Scale

n.t.s.



COMM NO.  
2314

DATE  
04-24-24

REVISIONS

A New Residence for  
264 Dunbar L.L.C.  
Palm Beach FL 33480  
264 Dunbar Road



MP DESIGN &  
ARCHITECTURE, INC  
217 PERUVIAN AVENUE, SUITE 4  
PALM BEACH, FLORIDA 33480  
561.833.7575  
AA26001667


SHEET NO.  
A208






Enlarged Previously Proposed East Elevation- Section 5

Scale n.t.s.

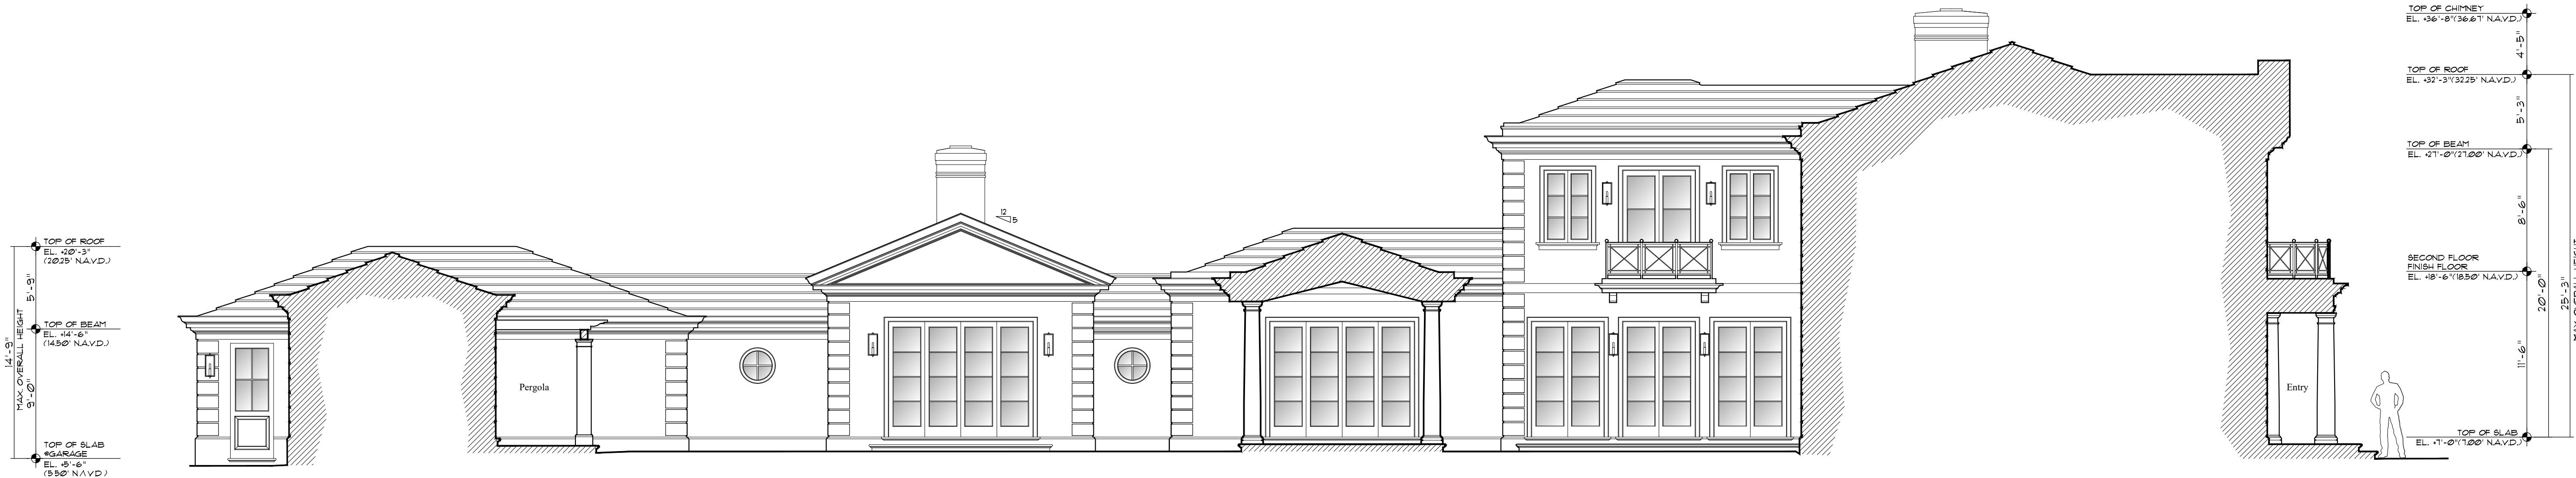

Enlarged Currently Proposed East Elevation- Section 5

Scale n.t.s.

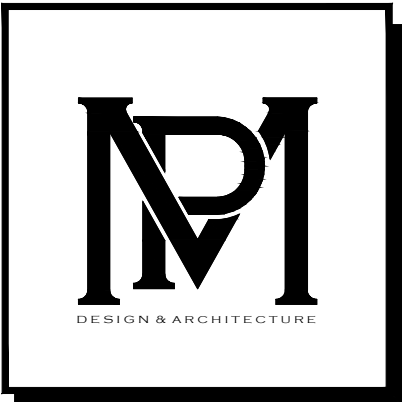

COMM NO.  
2314

DATE  
04-24-24

REVISIONS

A New Residence for  
264 Dunbar L.L.C.


264 Dunbar Road  
Palm Beach FL 33480



MP DESIGN &  
ARCHITECTURE, INC  
217 PERUVIAN AVENUE, SUITE 4  
PALM BEACH, FLORIDA 33480  
561.833.7575  
AA26001667

SHEET NO.  
A208.1




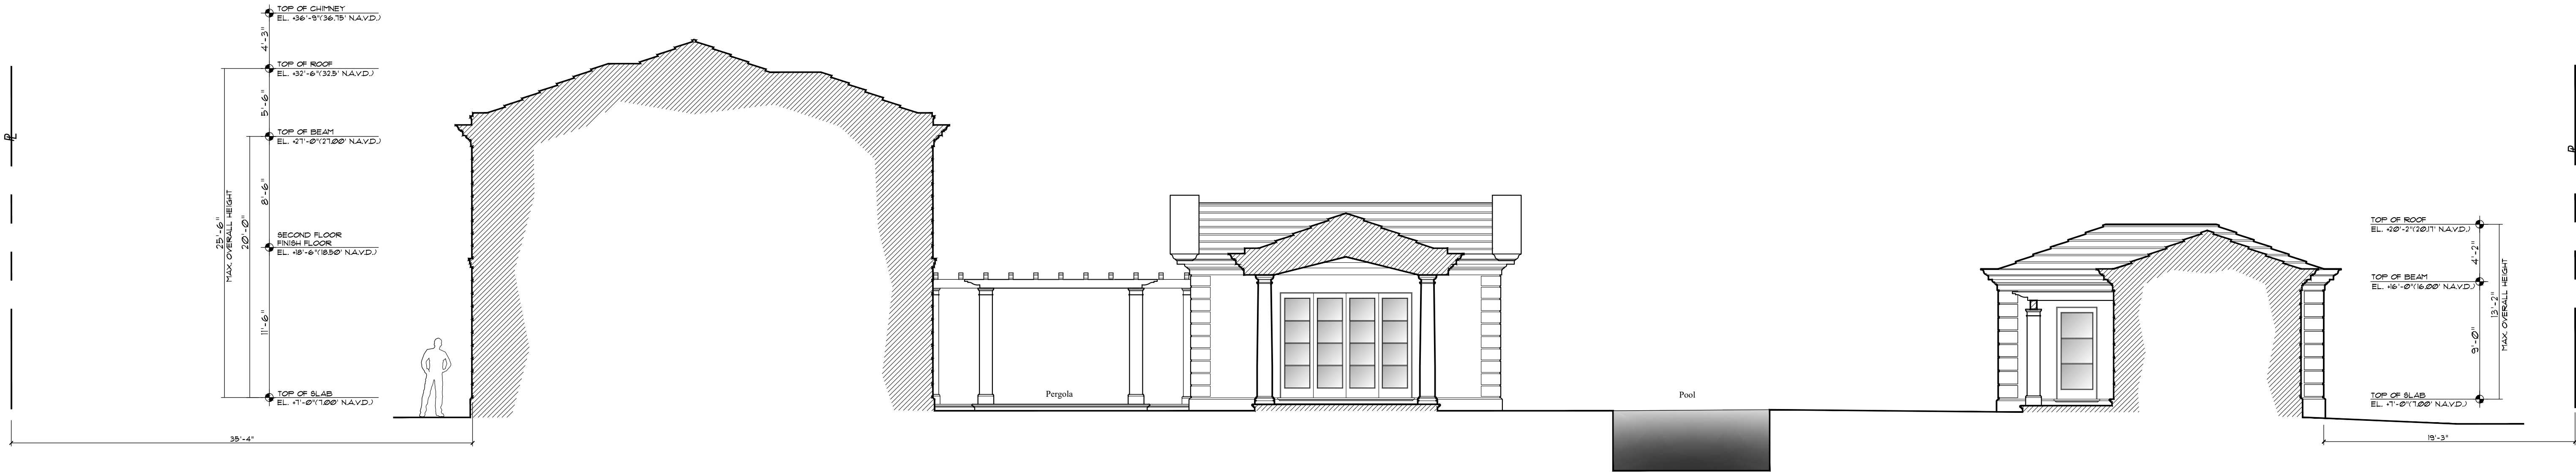

Previously Proposed West Elevation- Section 6

Scale


n.t.s.

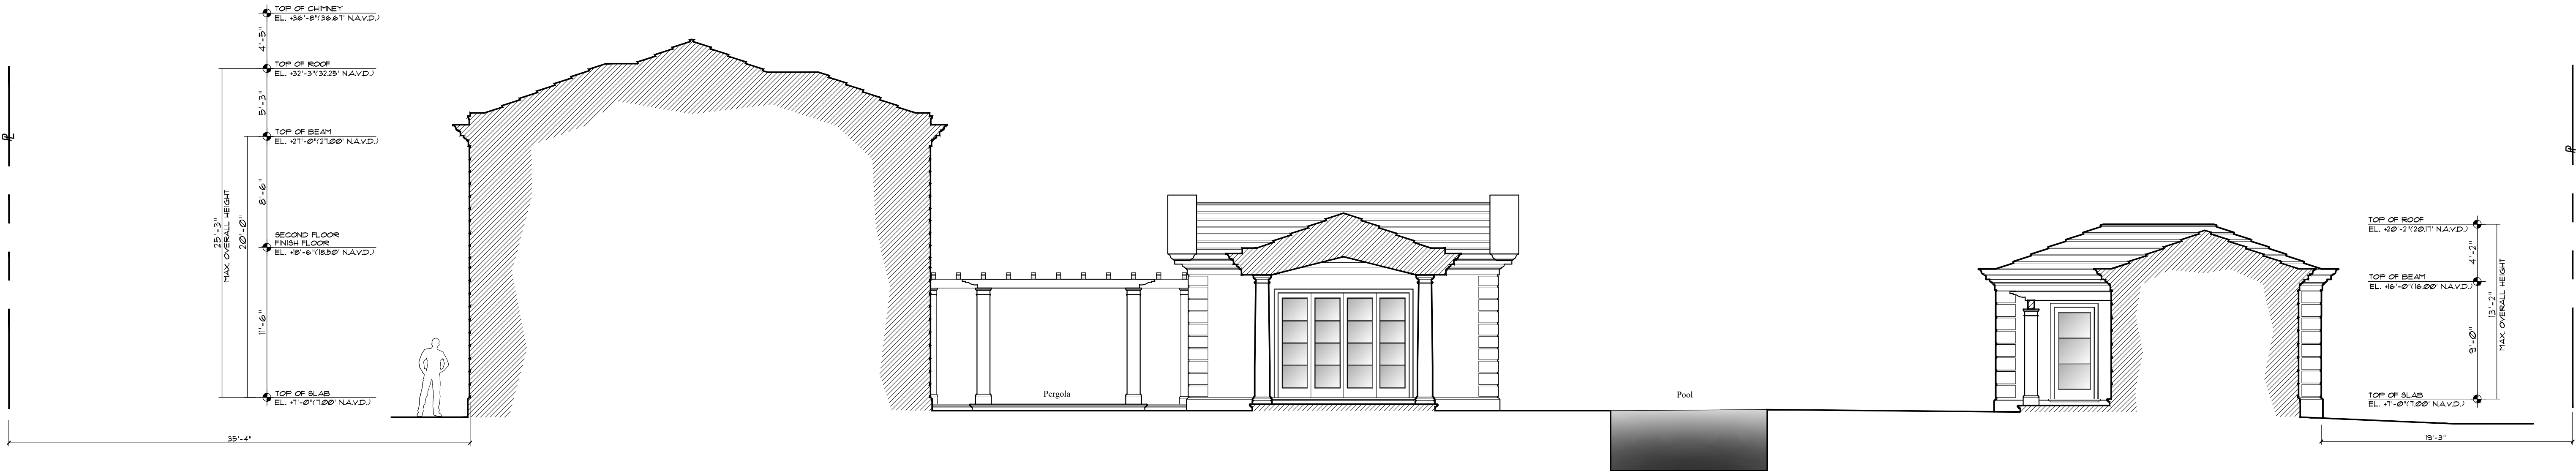

Currently Proposed West Elevation - Section 6

Scale

n.t.s.

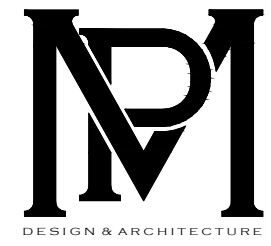

COMM NO.  
2314

DATE  
04-24-24

REVISIONS

A New Residence for  
264 Dunbar L.L.C.  
Palm Beach FL 33480  
264 Dunbar Road




MP DESIGN &  
ARCHITECTURE, INC  
217 PERUVIAN AVENUE, SUITE 4  
PALM BEACH, FLORIDA 33480  
561.833.7575  
AA26001667

SHEET NO.

A209


ARC-24-008  
ZON-24-047



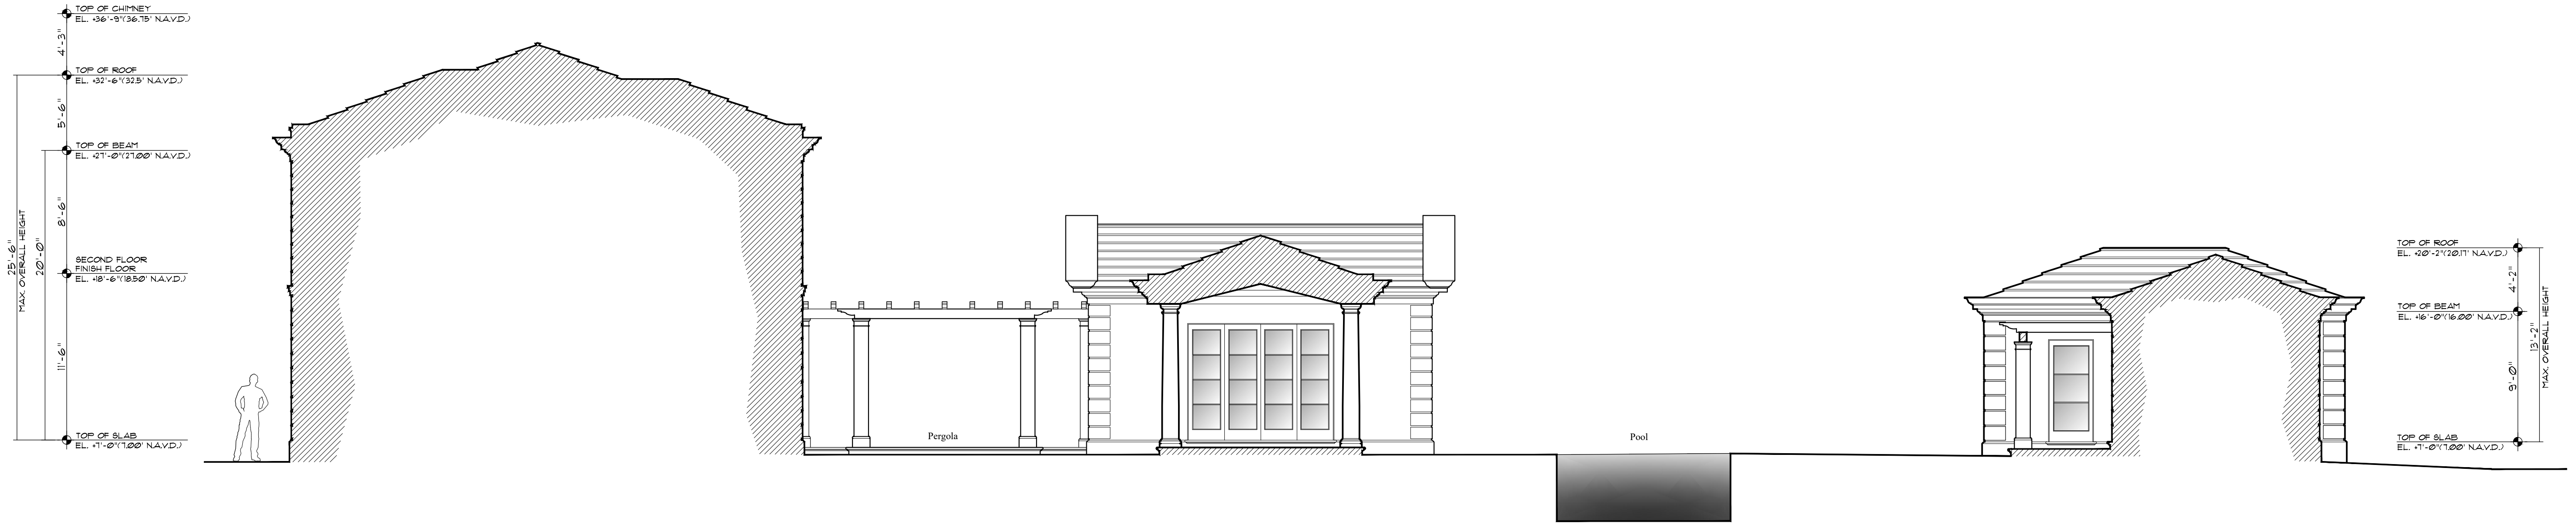


Enlarged Previously Proposed West Elevation- Section 6

Scale n.t.s.

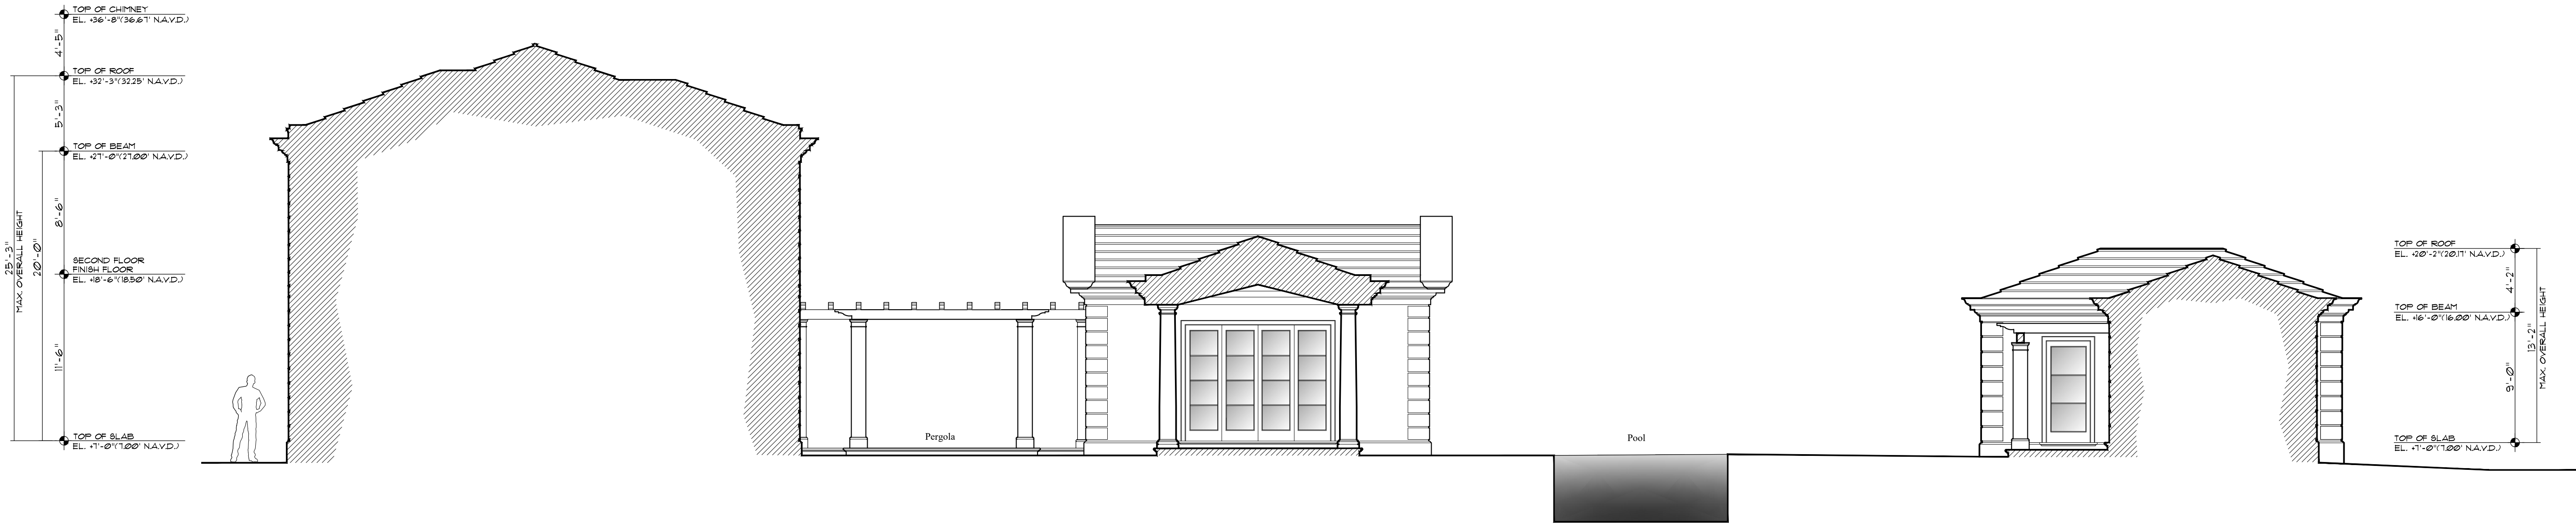

Enlarged Currently Proposed West Elevation- Section 6

Scale n.t.s.

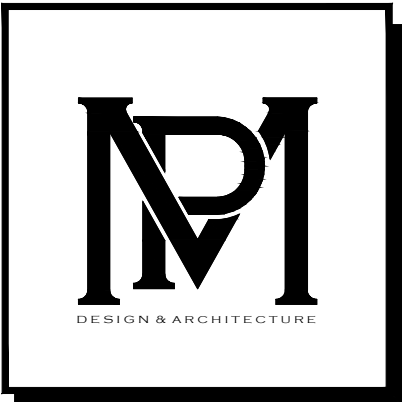

COMM NO.  
2314

DATE  
04-24-24

REVISIONS


A New Residence for  
264 Dunbar L.L.C.  
Palm Beach FL 33480  
264 Dunbar Road



MP DESIGN &  
ARCHITECTURE, INC  
217 PERUVIAN AVENUE, SUITE 4  
PALM BEACH, FLORIDA 33480  
561.833.7575  
AA26001667


SHEET NO.  
A209.1



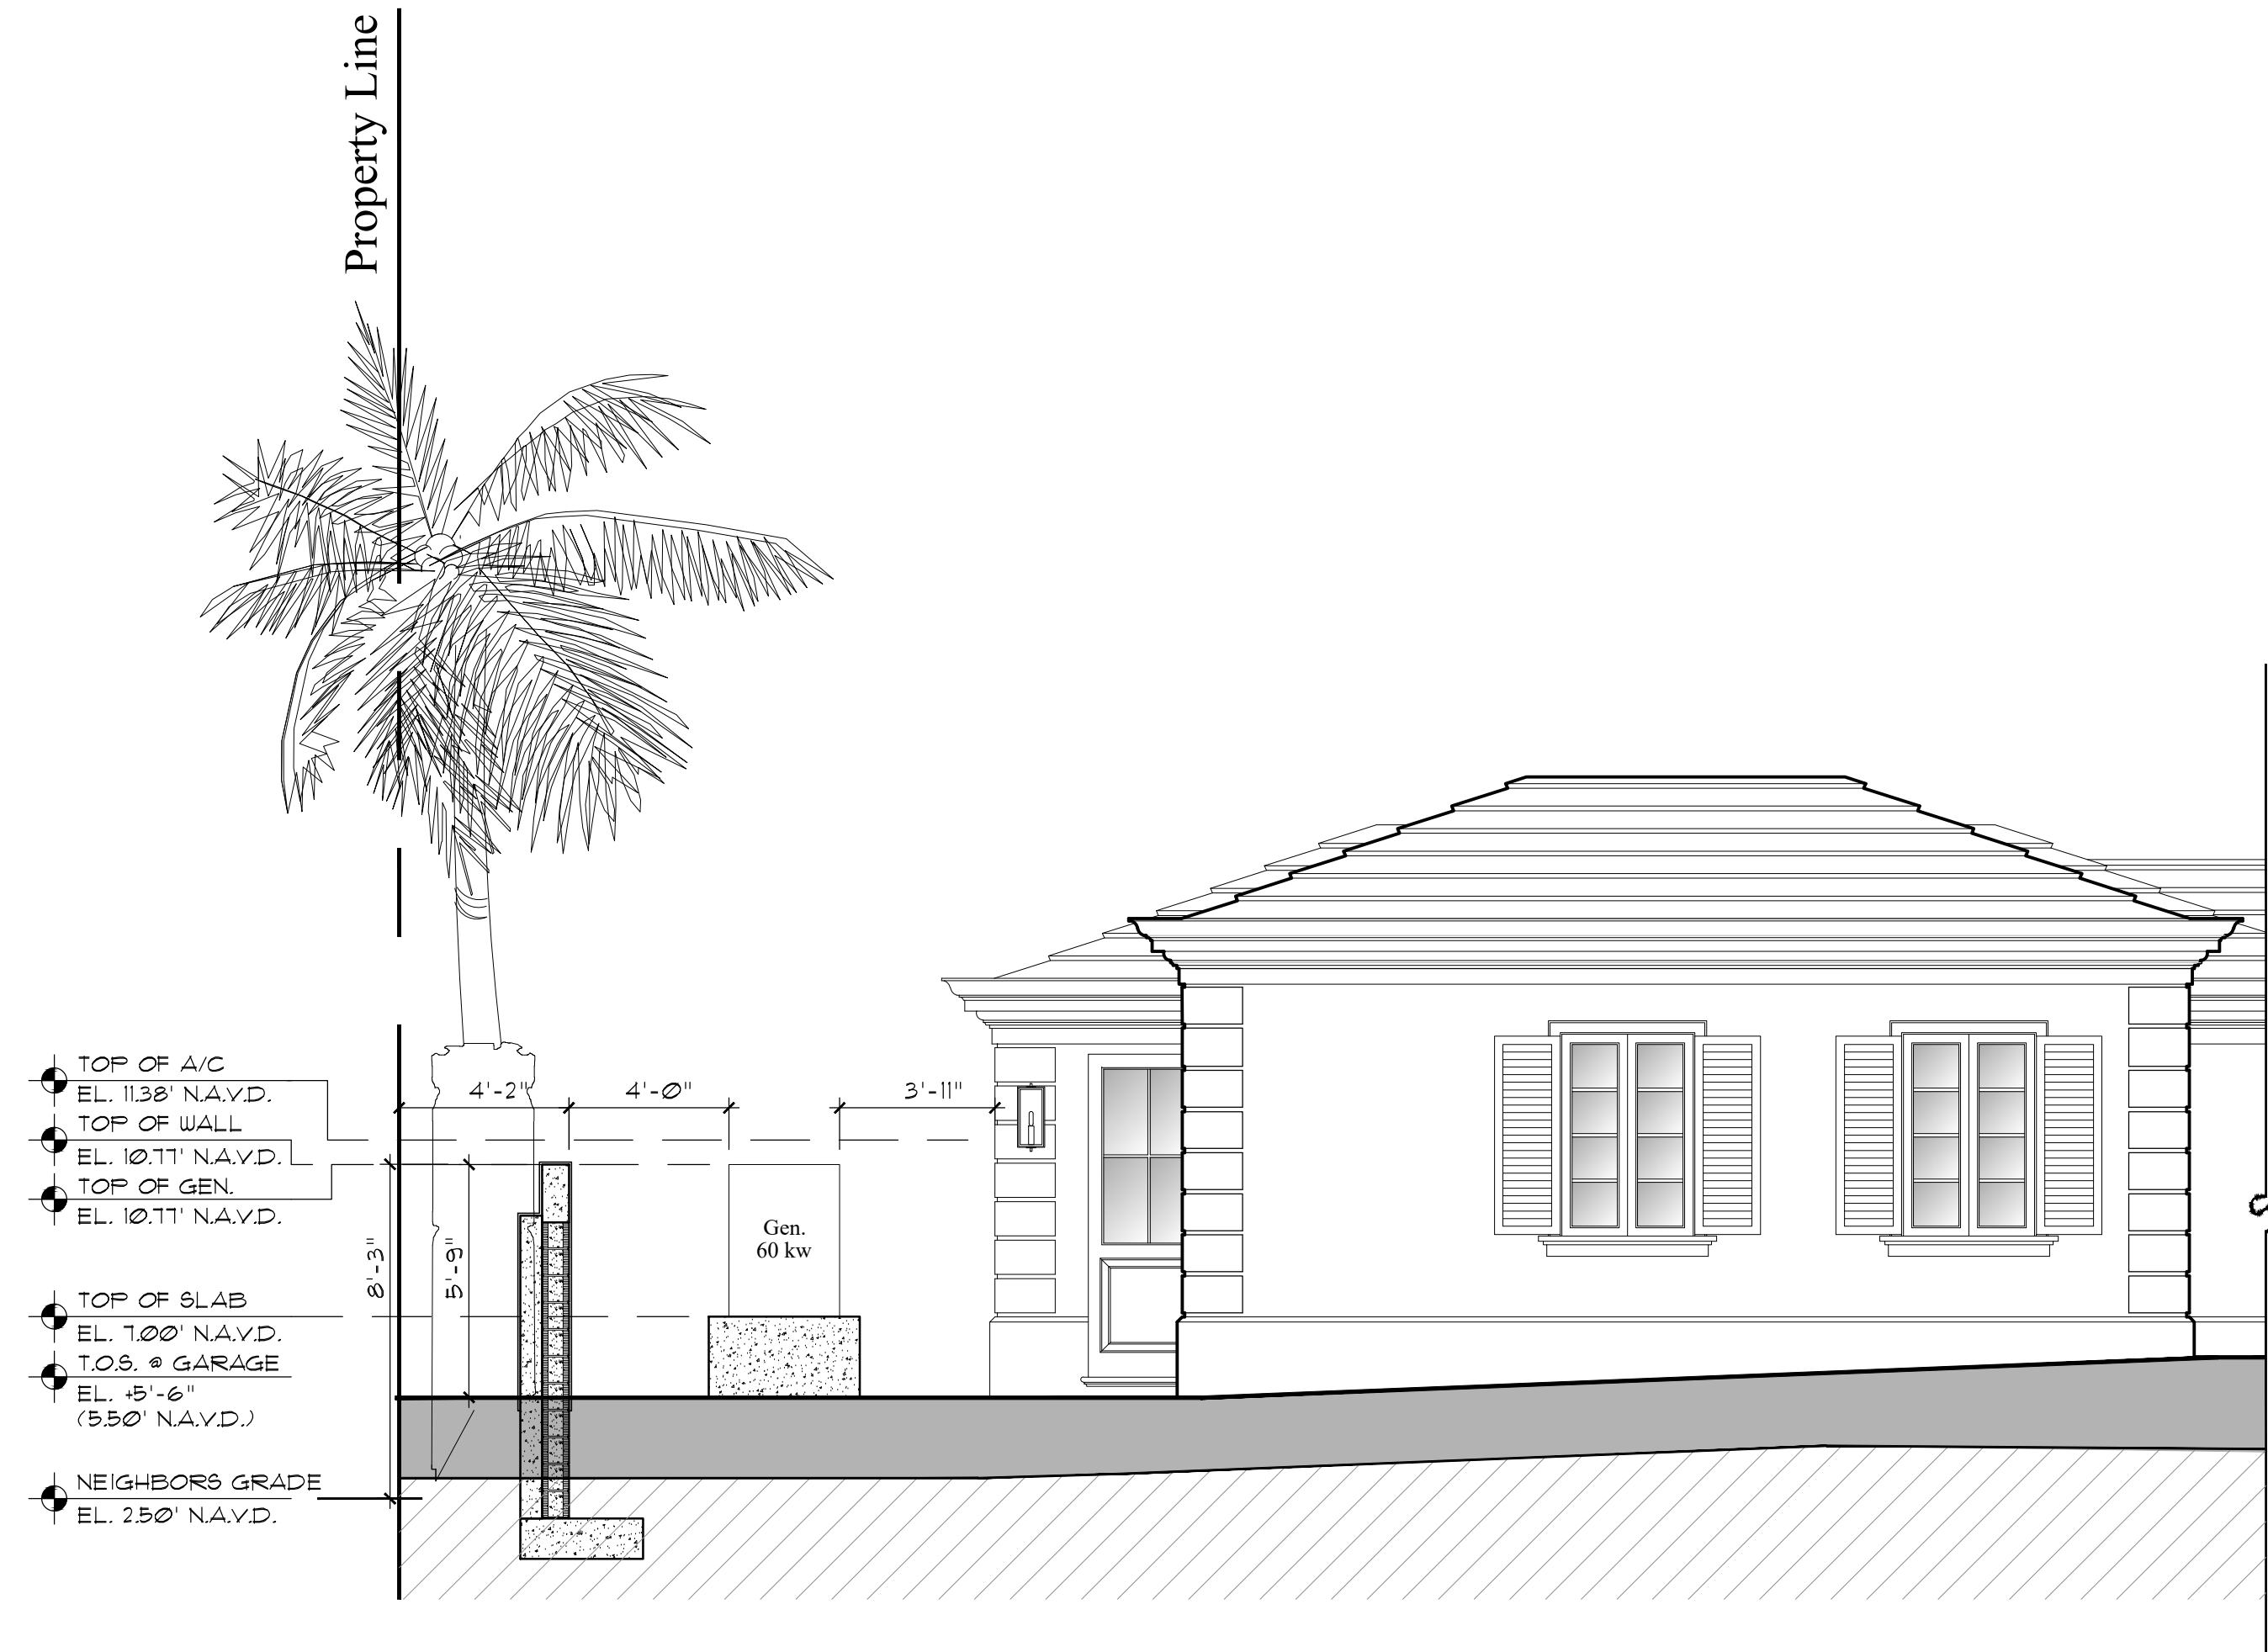


Proposed Equipment Enclosure Section @South Side  
Scale

1/4=1'-0"

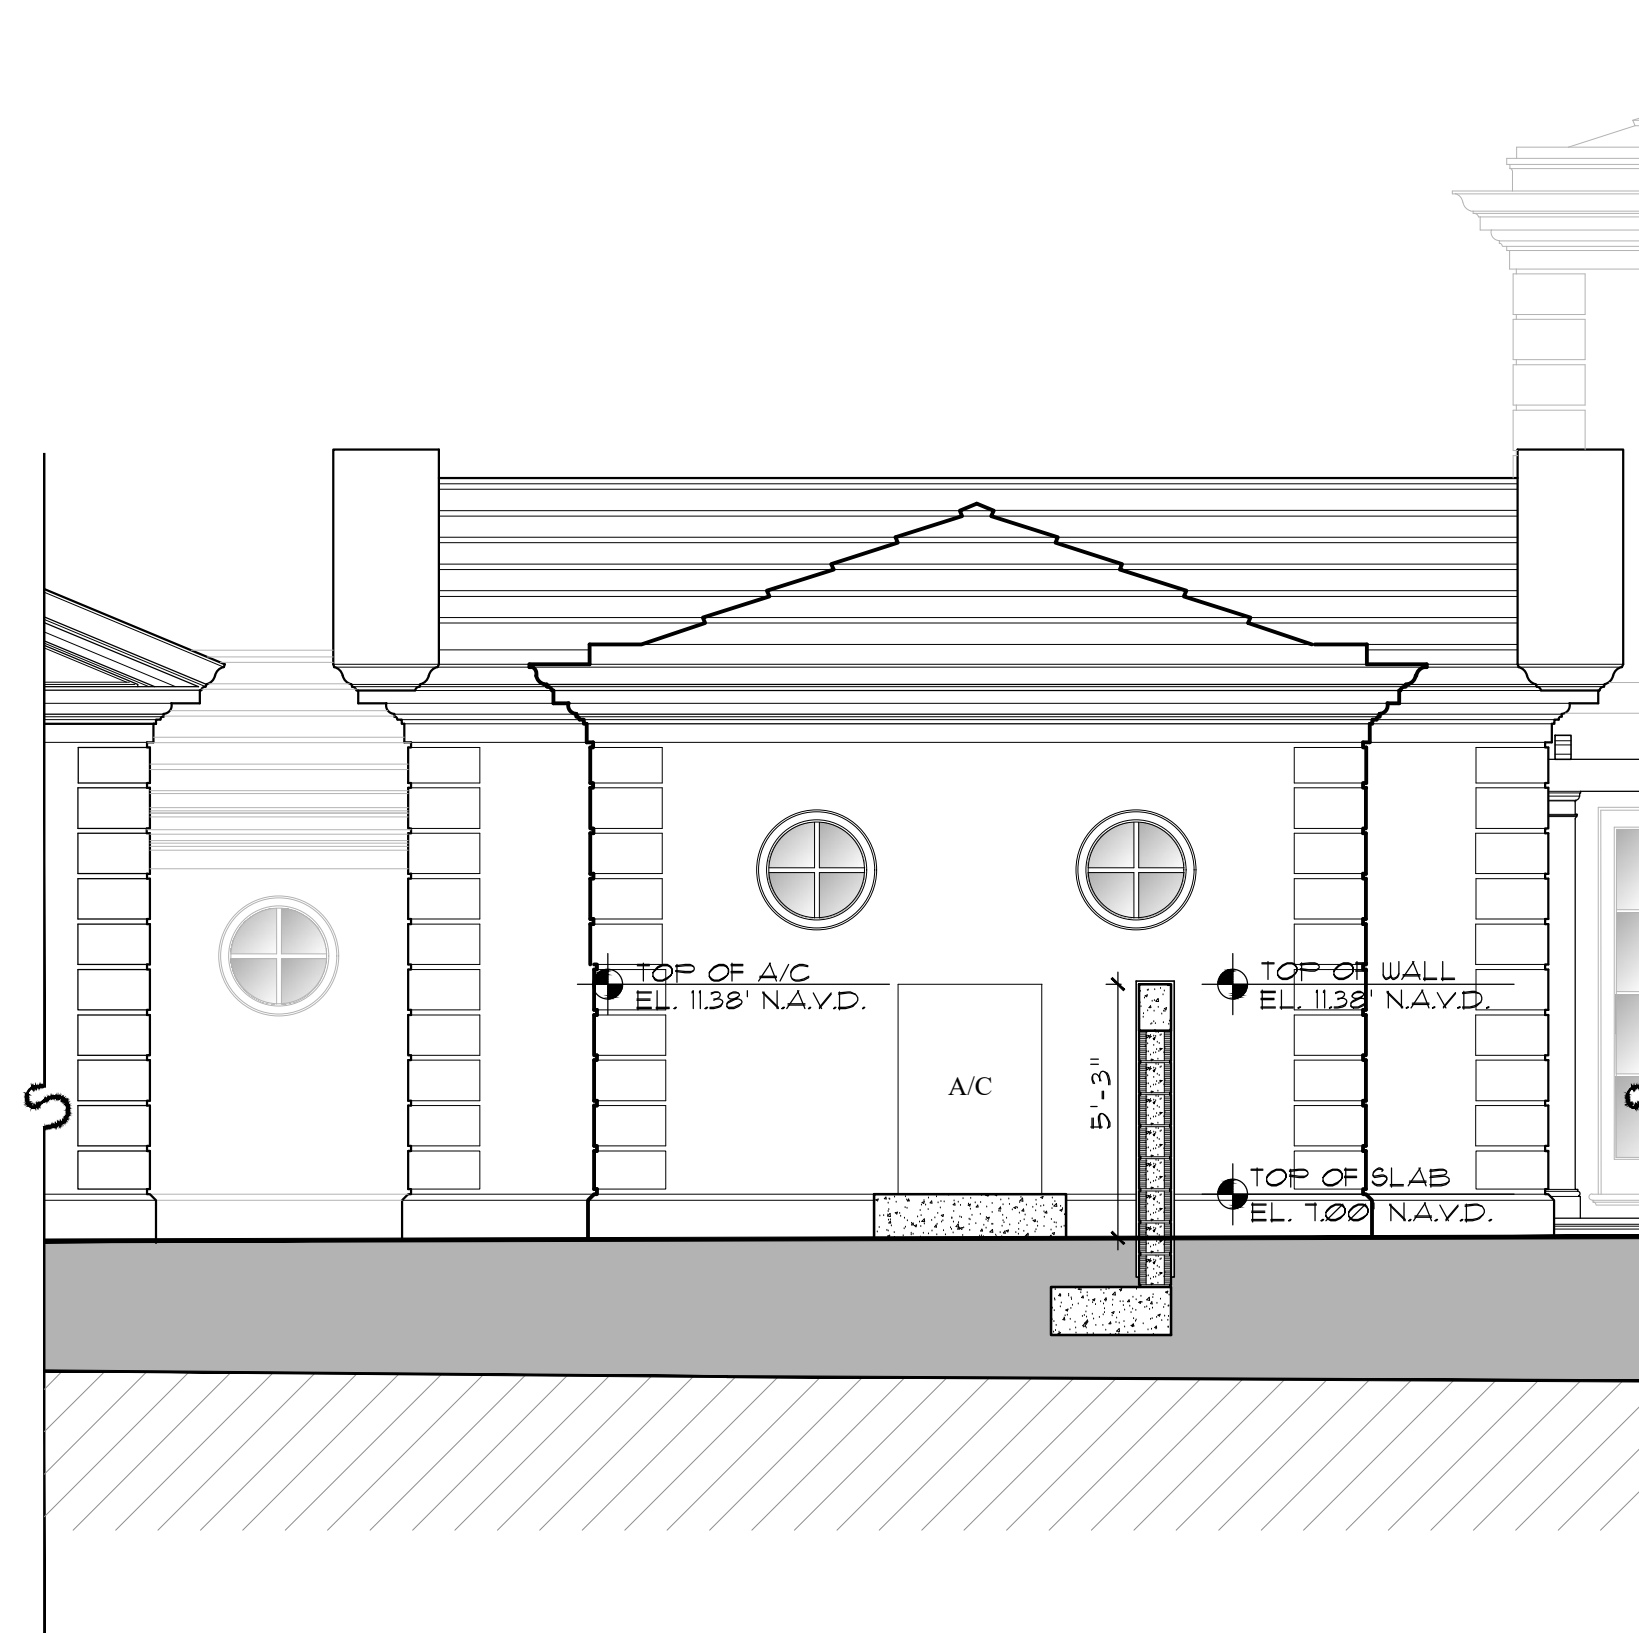

Proposed A/C Wall Section @East Side  
Scale

1/4=1'-0"

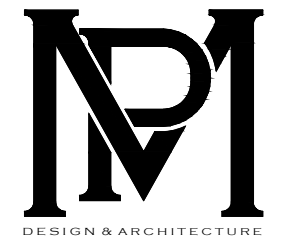

COMM NO.  
2314

DATE  
04-24-24

REVISIONS

A New Residence for  
264 Dunbar L.L.C.  
Palm Beach FL 33480  
264 Dunbar Road




MP DESIGN &  
ARCHITECTURE, INC  
217 PERUVIAN AVENUE, SUITE 4  
PALM BEACH, FLORIDA 33480  
561.833.7575  
AA26001667

SHEET NO.

A210

ARC-24-008  
ZON-24-047



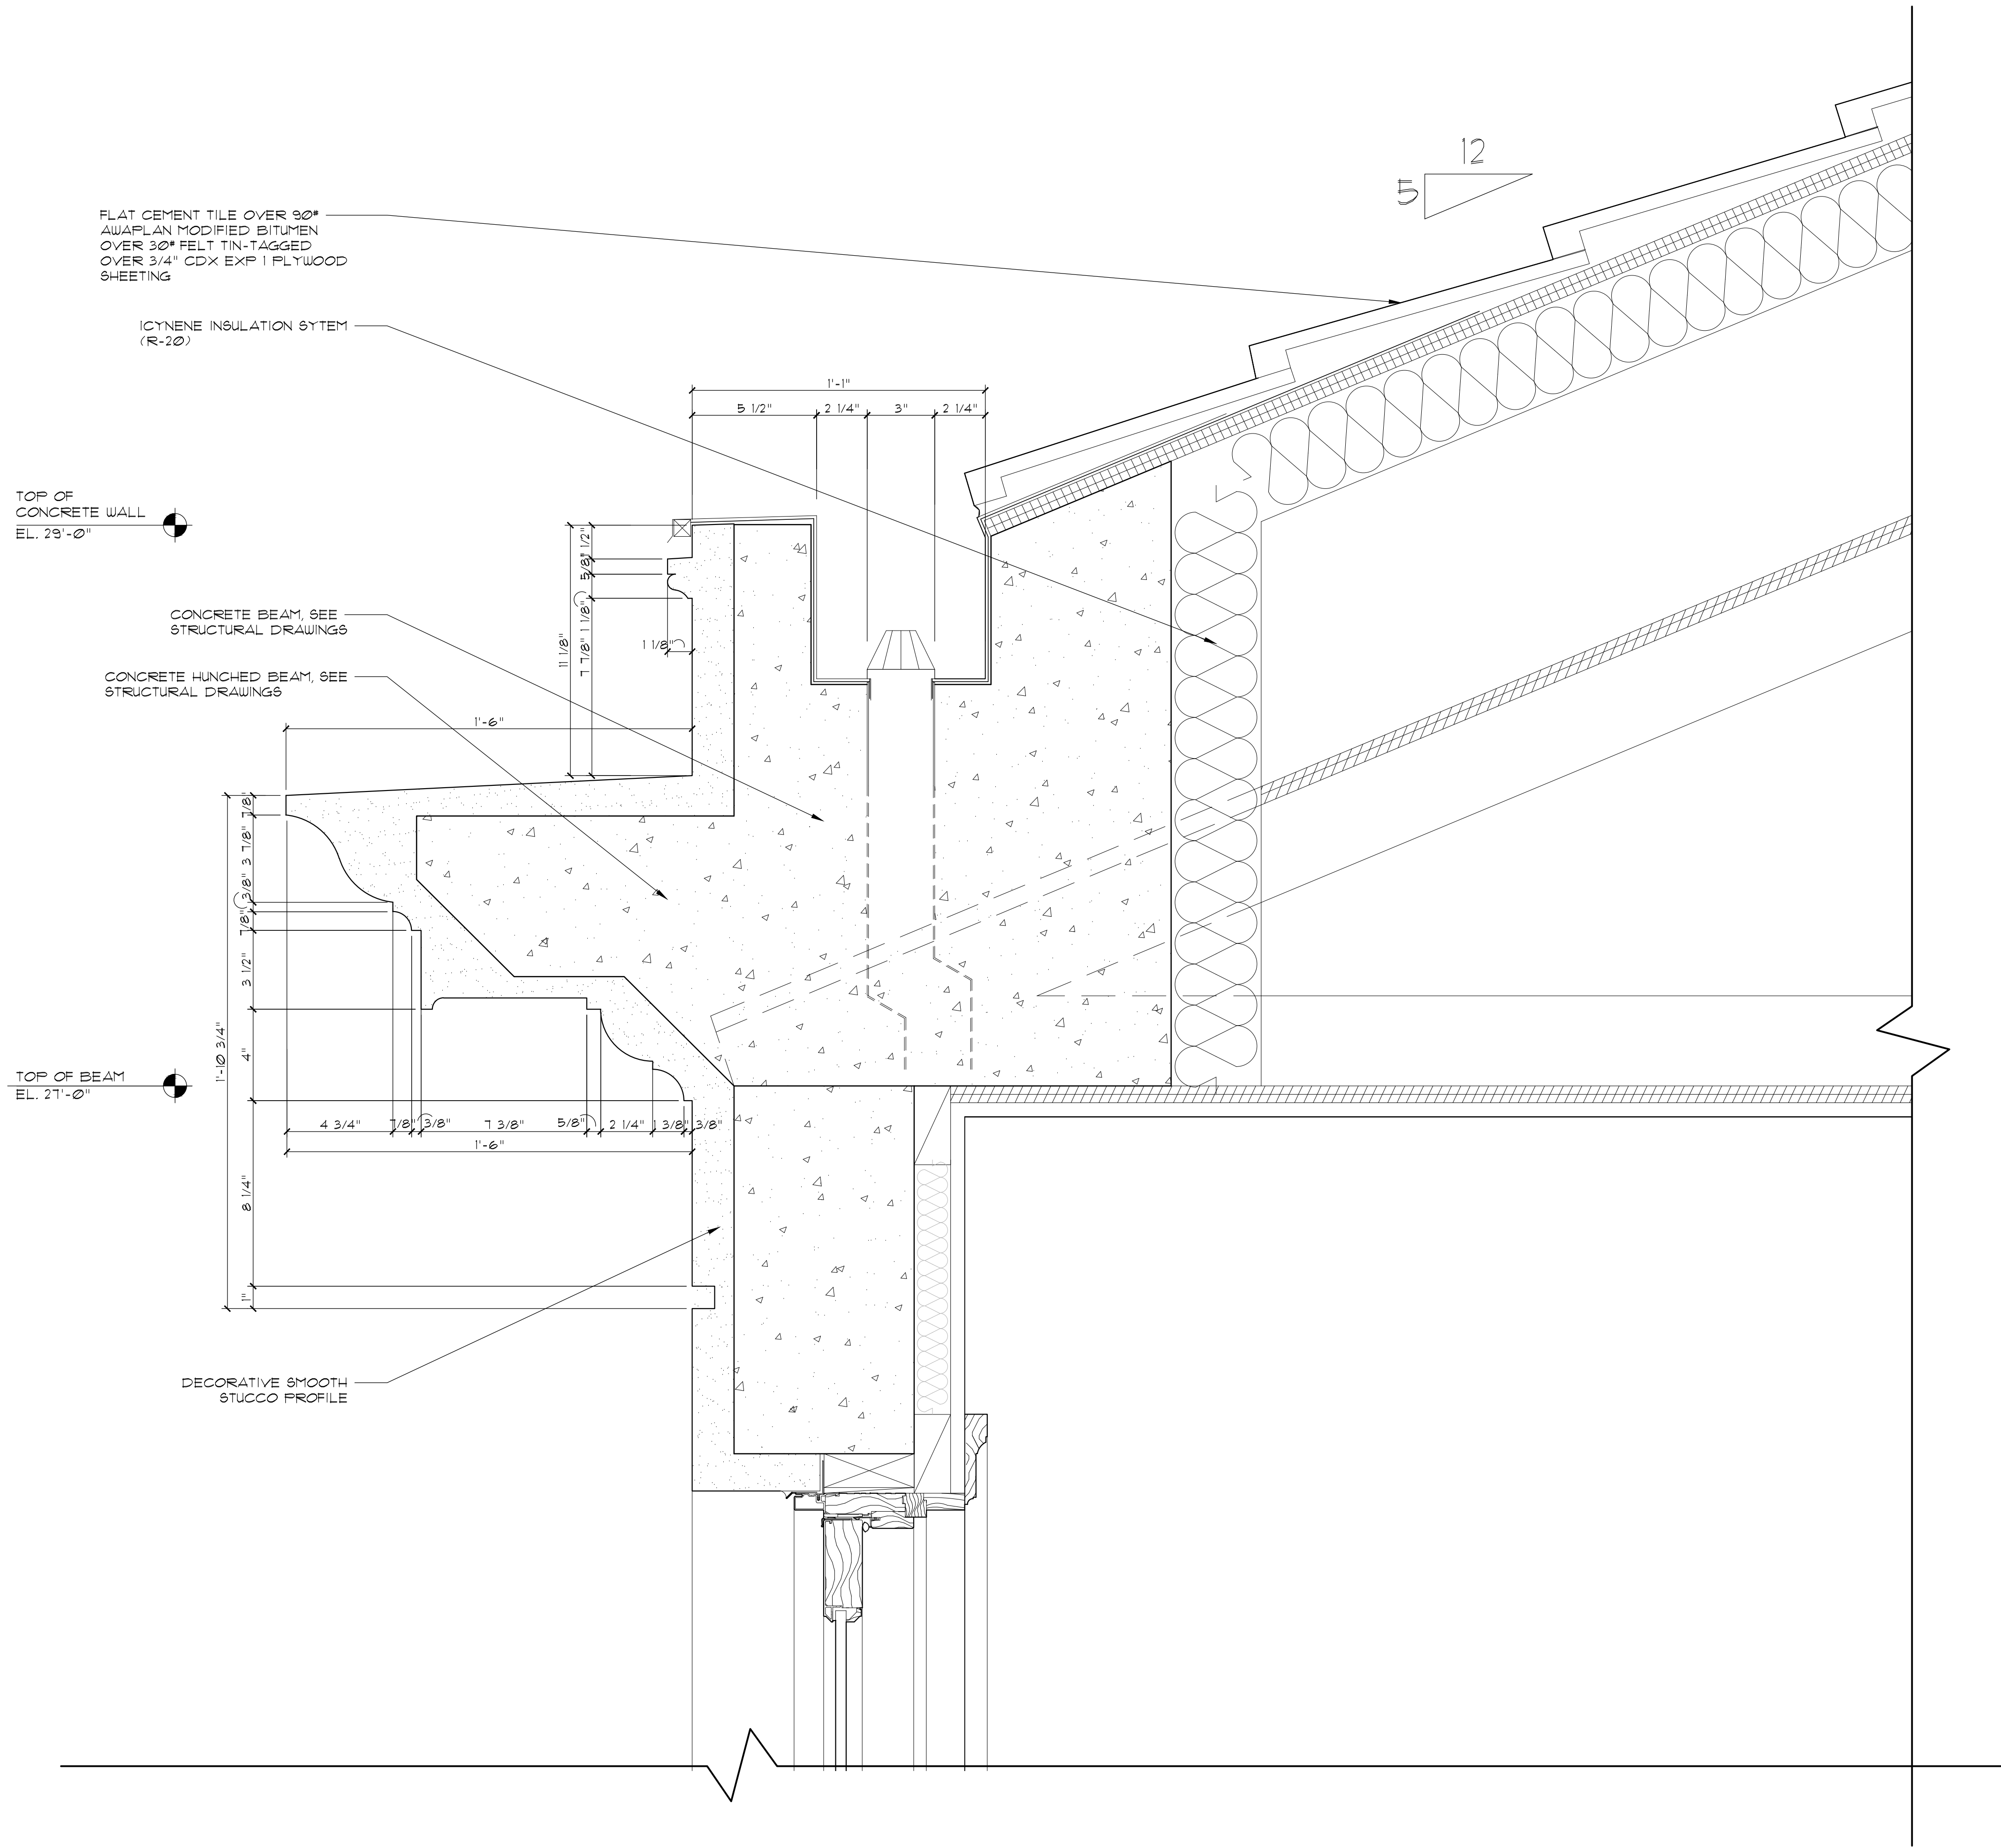

S-1  
A300

Cornice & Gutter Section

Scale

3" = 1'-0"



COMM NO.  
2314

DATE  
03-27-24

REVISIONS

A New Residence for  
264 Dunbar L.L.C.  
264 Dunbar Road  
Palm Beach FL 33480





MP DESIGN &  
ARCHITECTURE, INC  
217 PERUVIAN AVENUE, SUITE 4  
PALM BEACH, FLORIDA 33480  
561.833.7575  
AA26001667

SHEET NO.

A300

ARC-24-008  
ZON-24-047



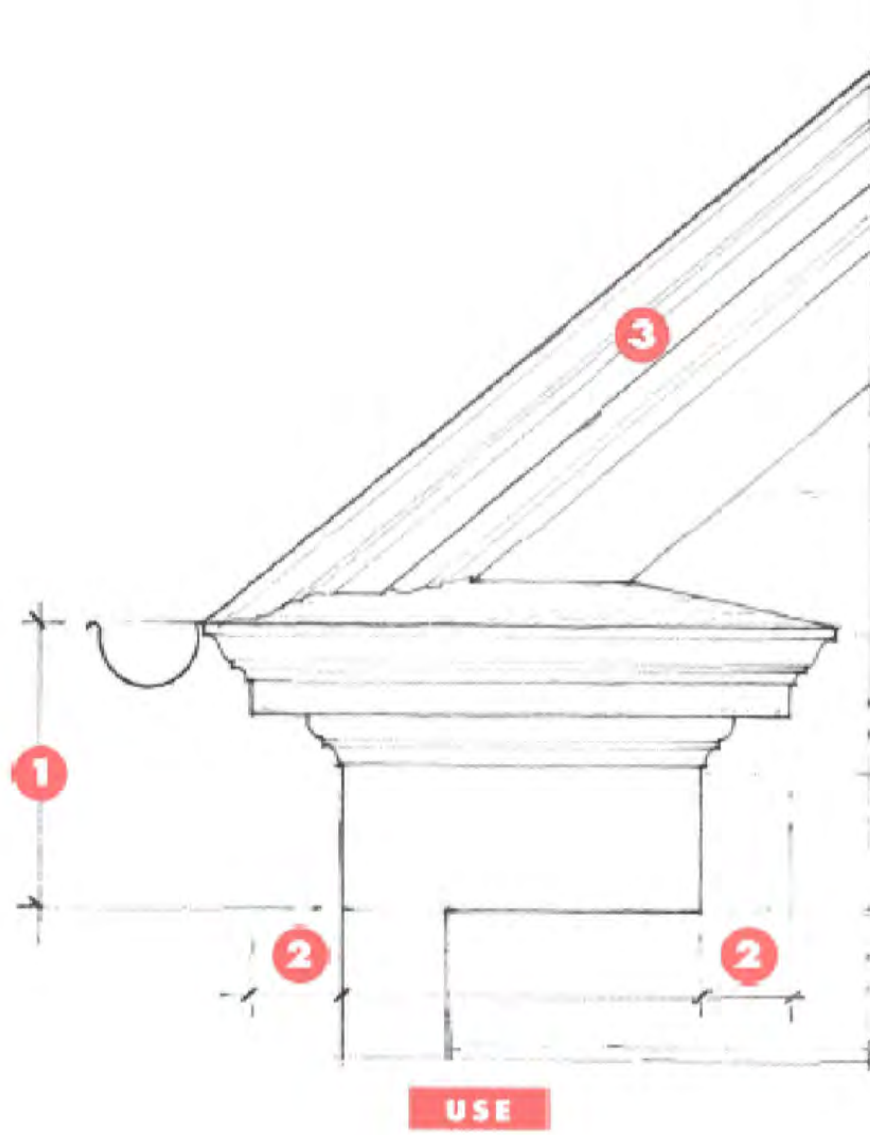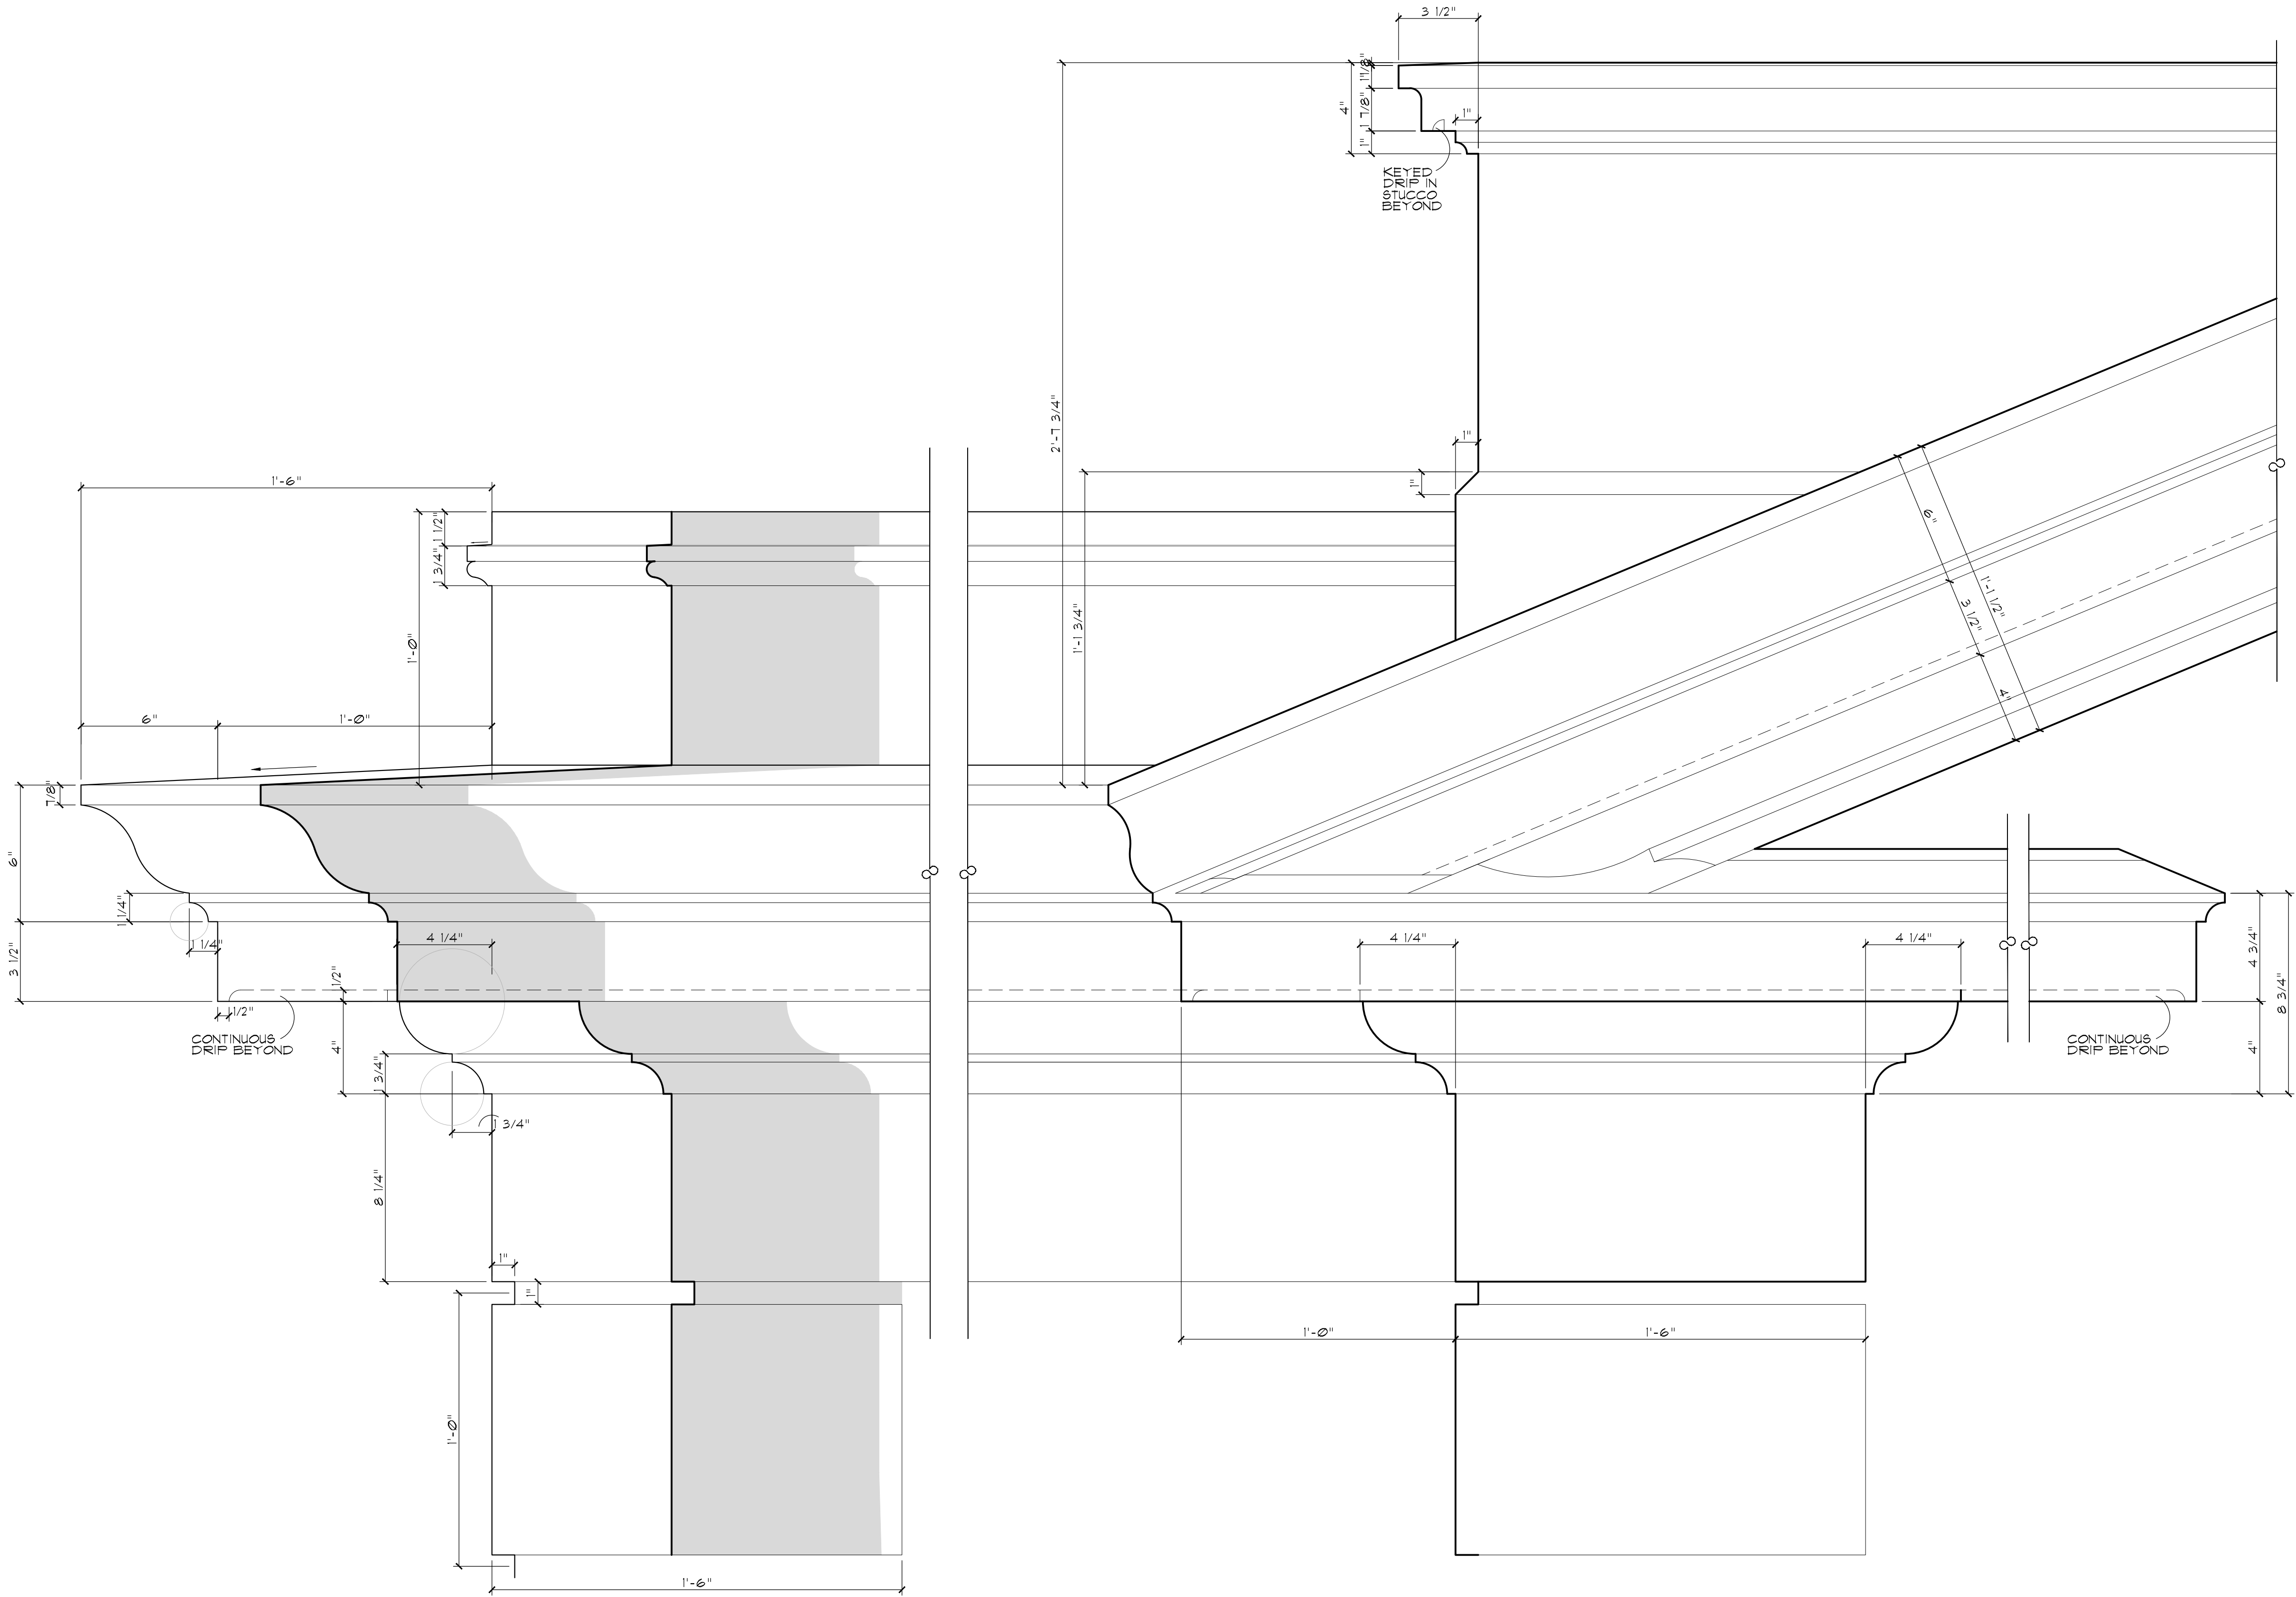

S-1  
A300.1  
Cornice, Quoin & Open Pediment Detail  
Scale  
3" = 1'-0"

Eave Return - Book Reference  
Get your House Right - Marianne Cusato & Ben Pentreath with  
Richard Sammons & Leon Krier

ARC-24-008  
ZON-24-047



COMM NO.  
2314  
DATE  
03-27-24

REVISIONS


A New Residence for  
264 Dunbar L.L.C.  
264 Dunbar Road  
Palm Beach FL 33480




MP DESIGN &  
ARCHITECTURE, INC  
217 PERUVIAN AVENUE, SUITE 4  
PALM BEACH, FLORIDA 33480  
561.833.7575  
AA26001667

SHEET NO.  
A300.1



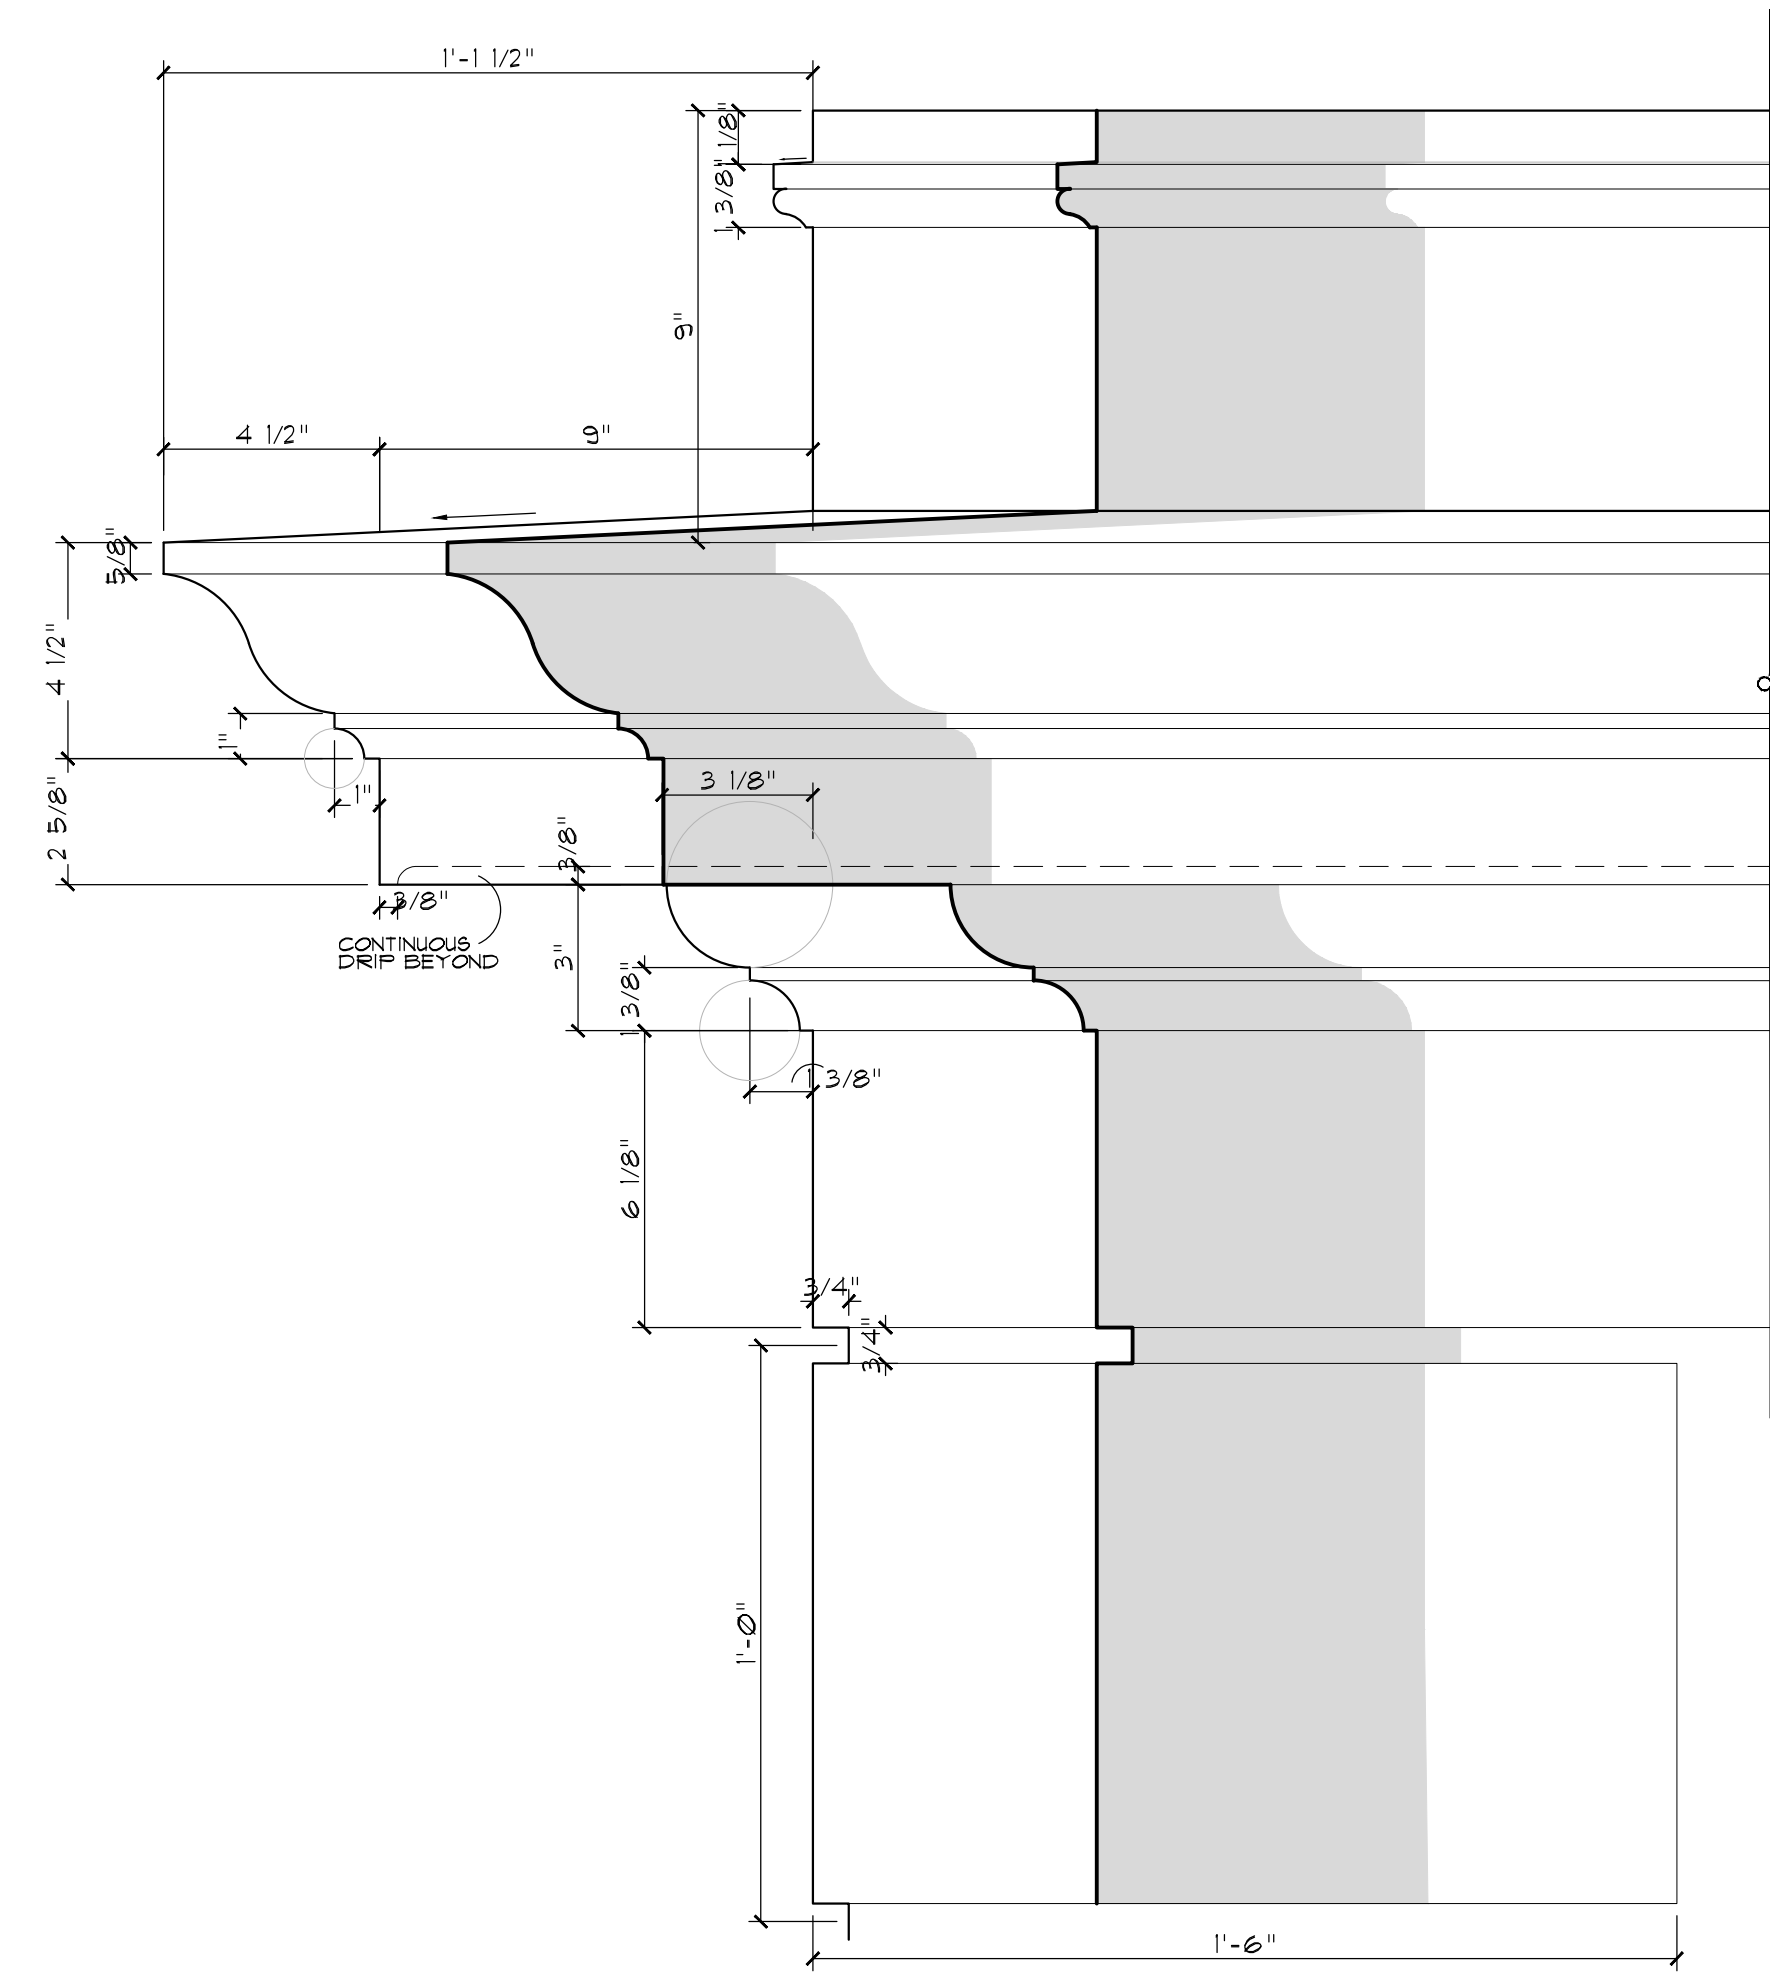

S-2 Cornice & Quoin @One Story Building  
A300.2 Scale 3" = 1'-0"

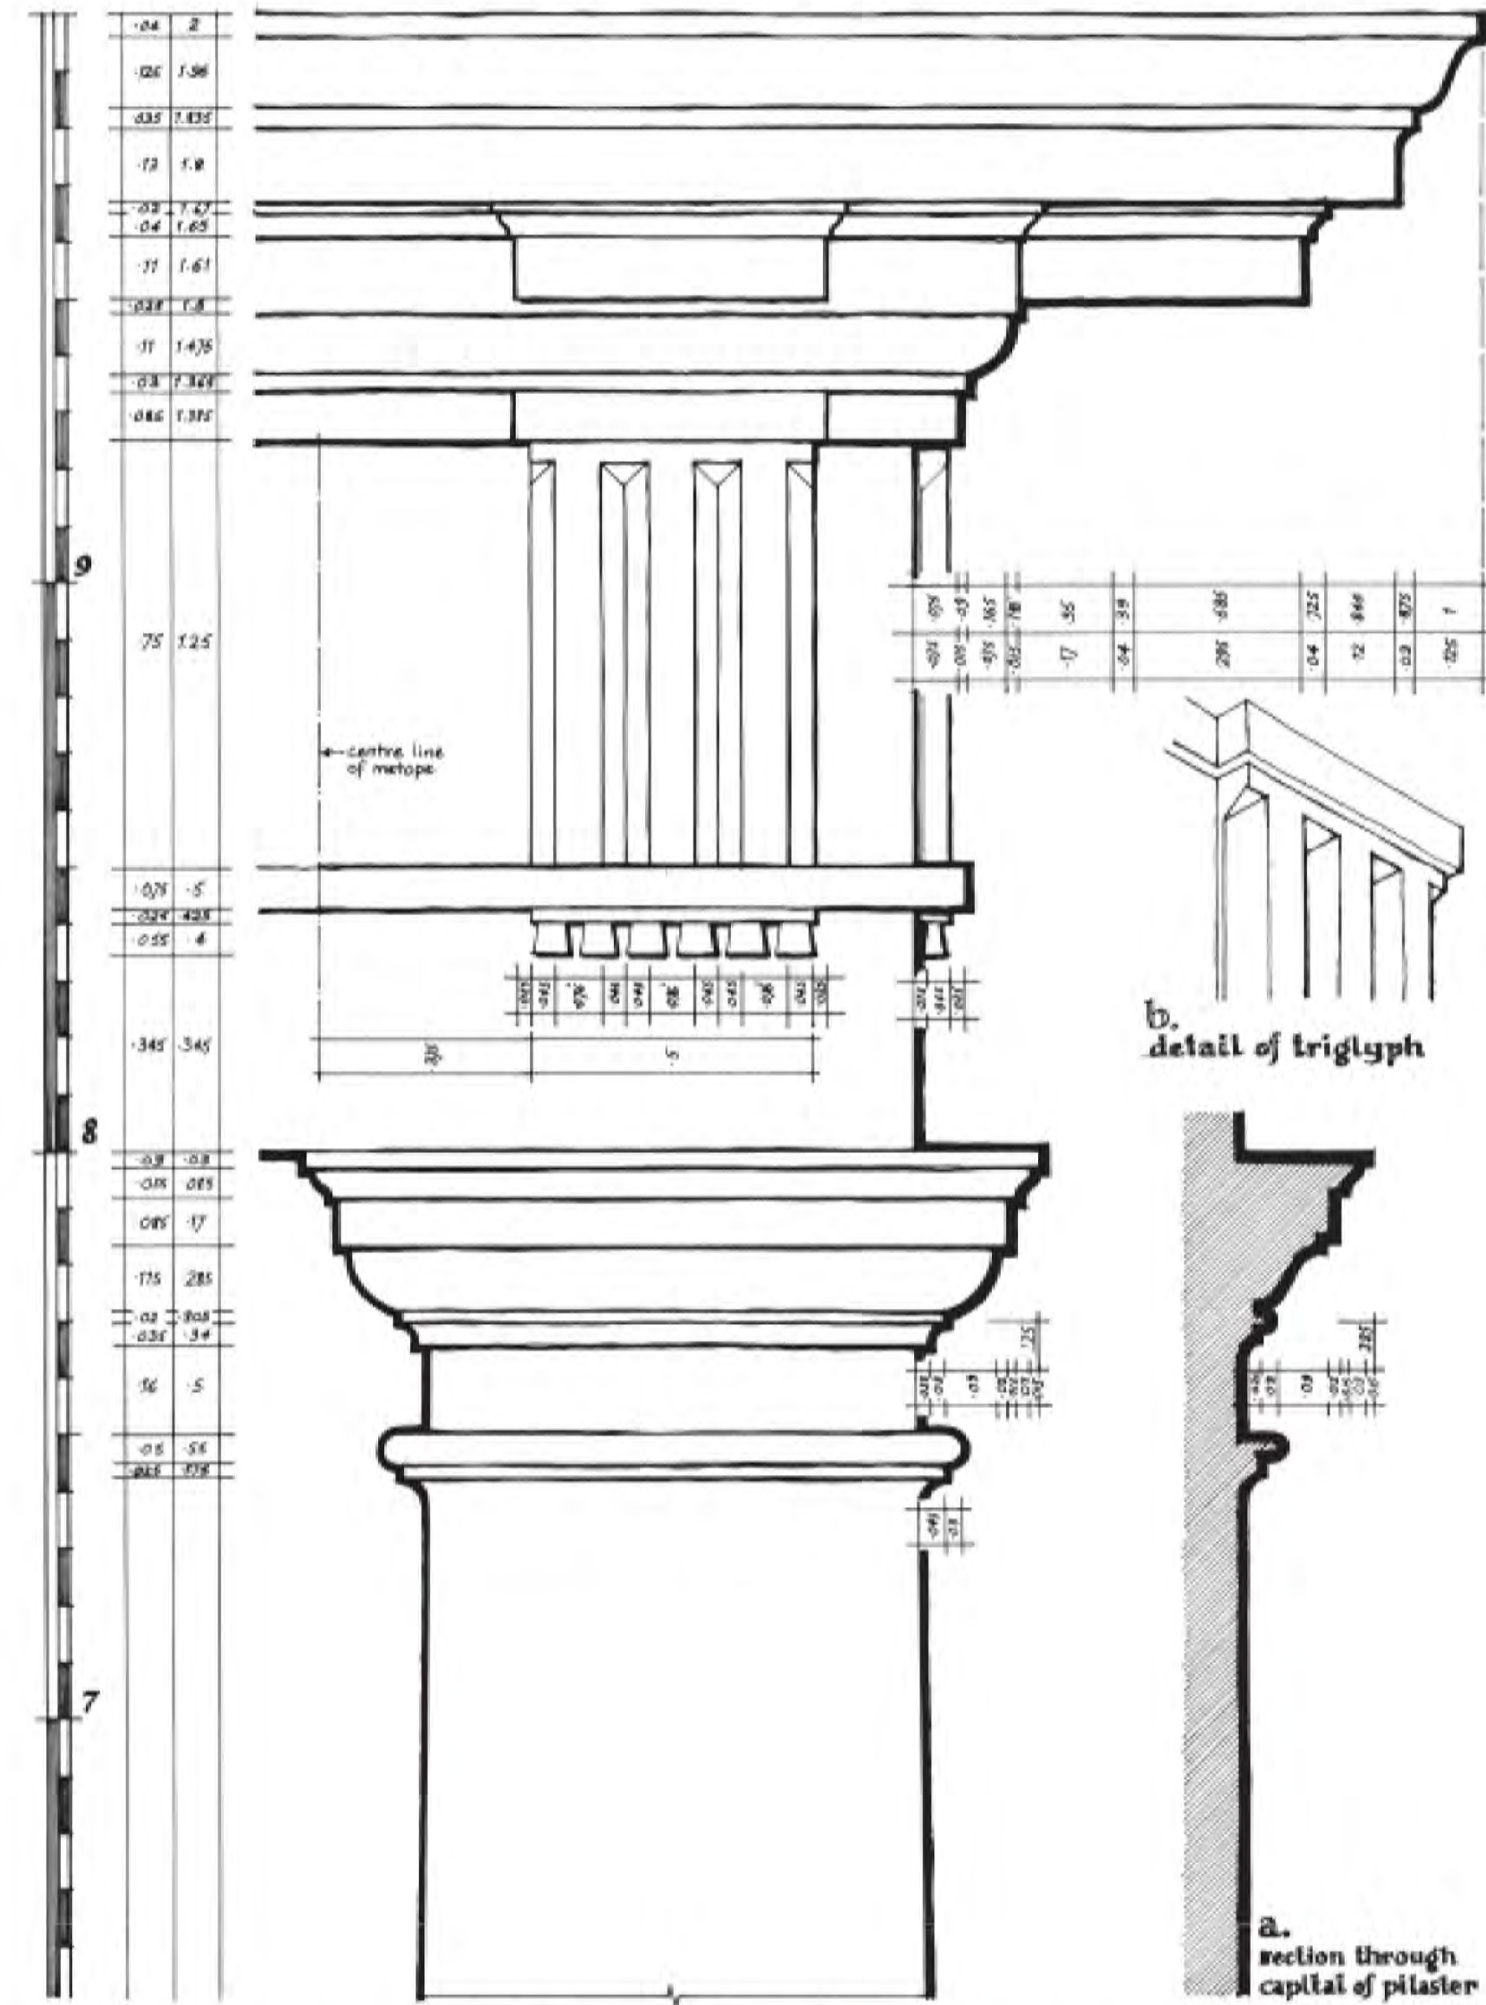

Cornice Detail- Book Reference  
The Classical Orders of Architecture - Robert Chitham

ARC-24-008  
ZON-24-047



COMM NO.  
2314  
DATE  
03-27-24

REVISIONS


A New Residence for  
264 Dunbar L.L.C.  
264 Dunbar Road  
Palm Beach FL 33480



MP DESIGN &  
ARCHITECTURE, INC  
217 PERUVIAN AVENUE, SUITE 4  
PALM BEACH, FLORIDA 33480  
561.833.7575  
AA26001667


SHEET NO.  
A300.2



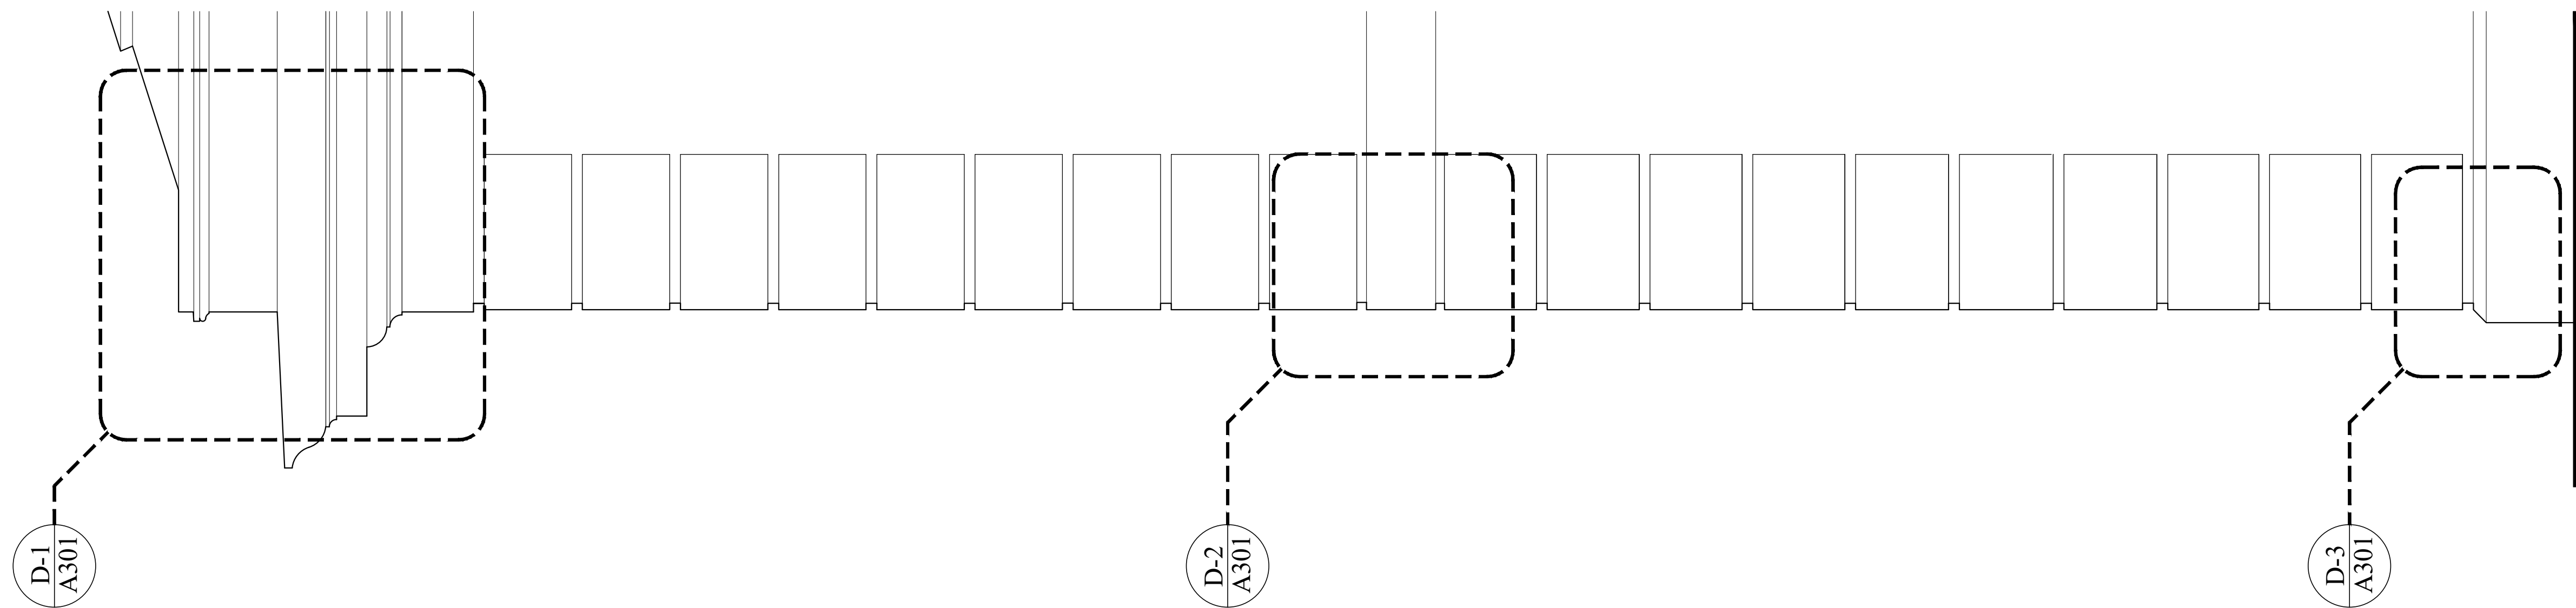


## Profile Details


### Scale

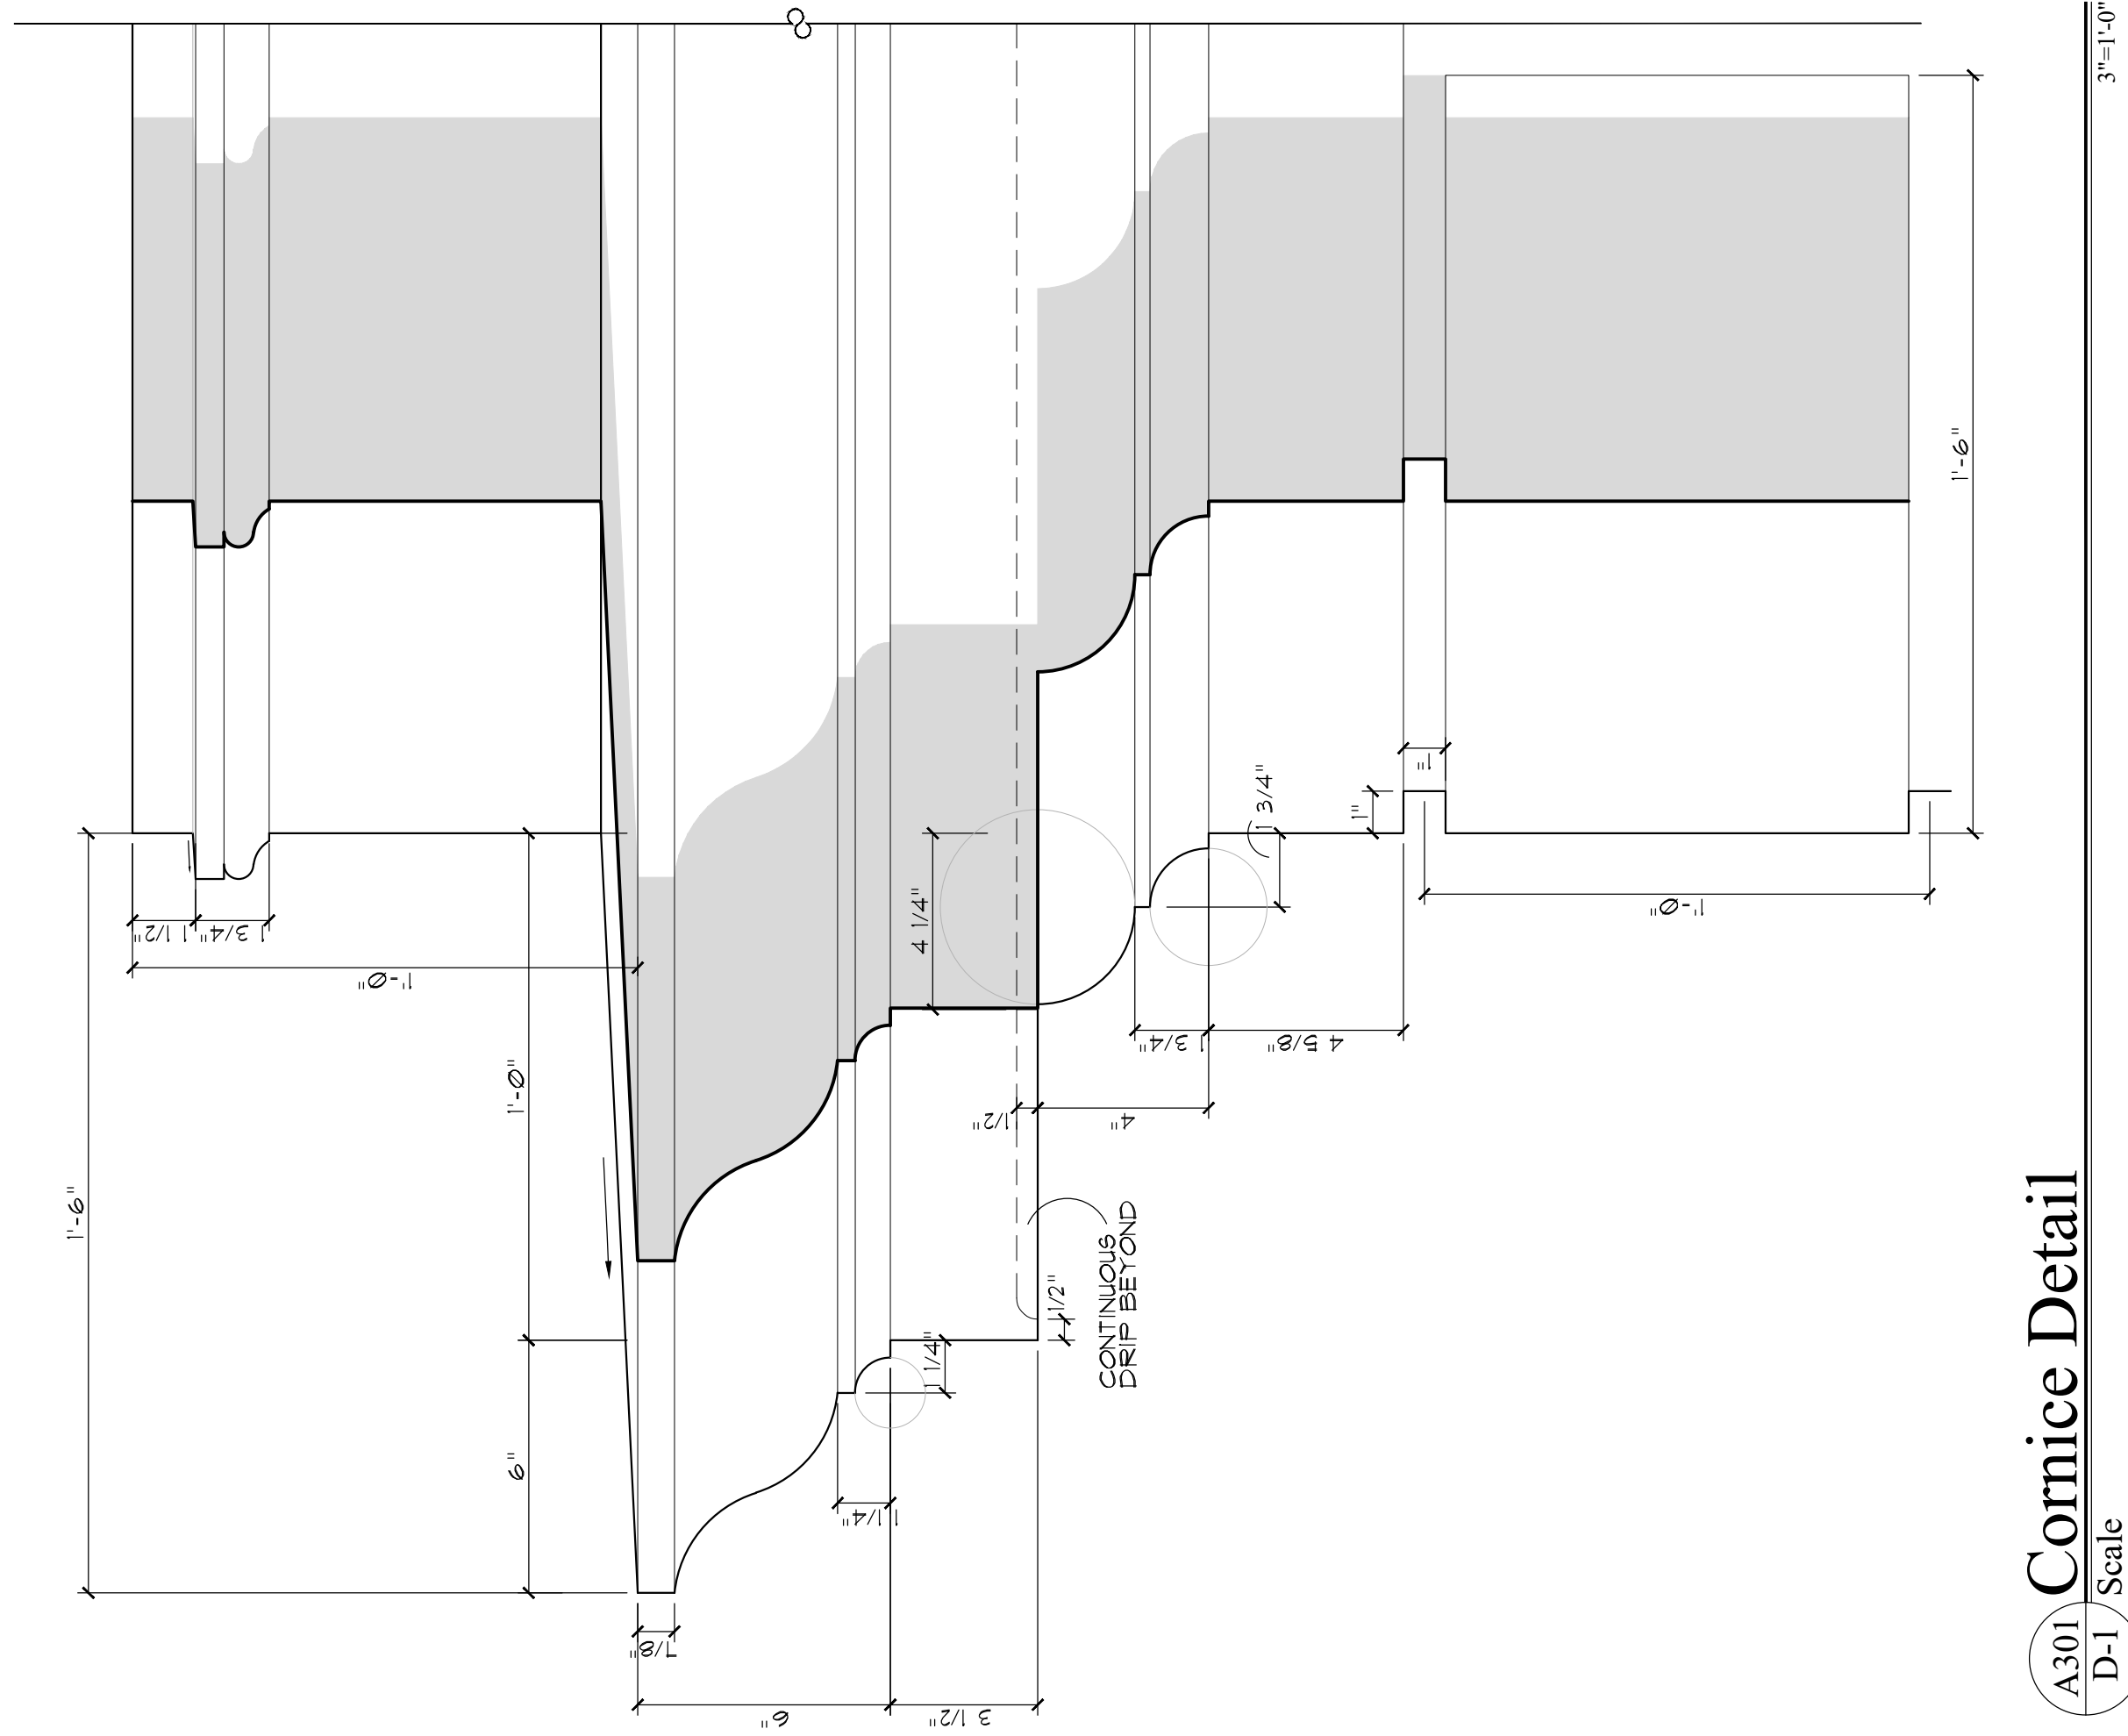

**Cornice Detail**

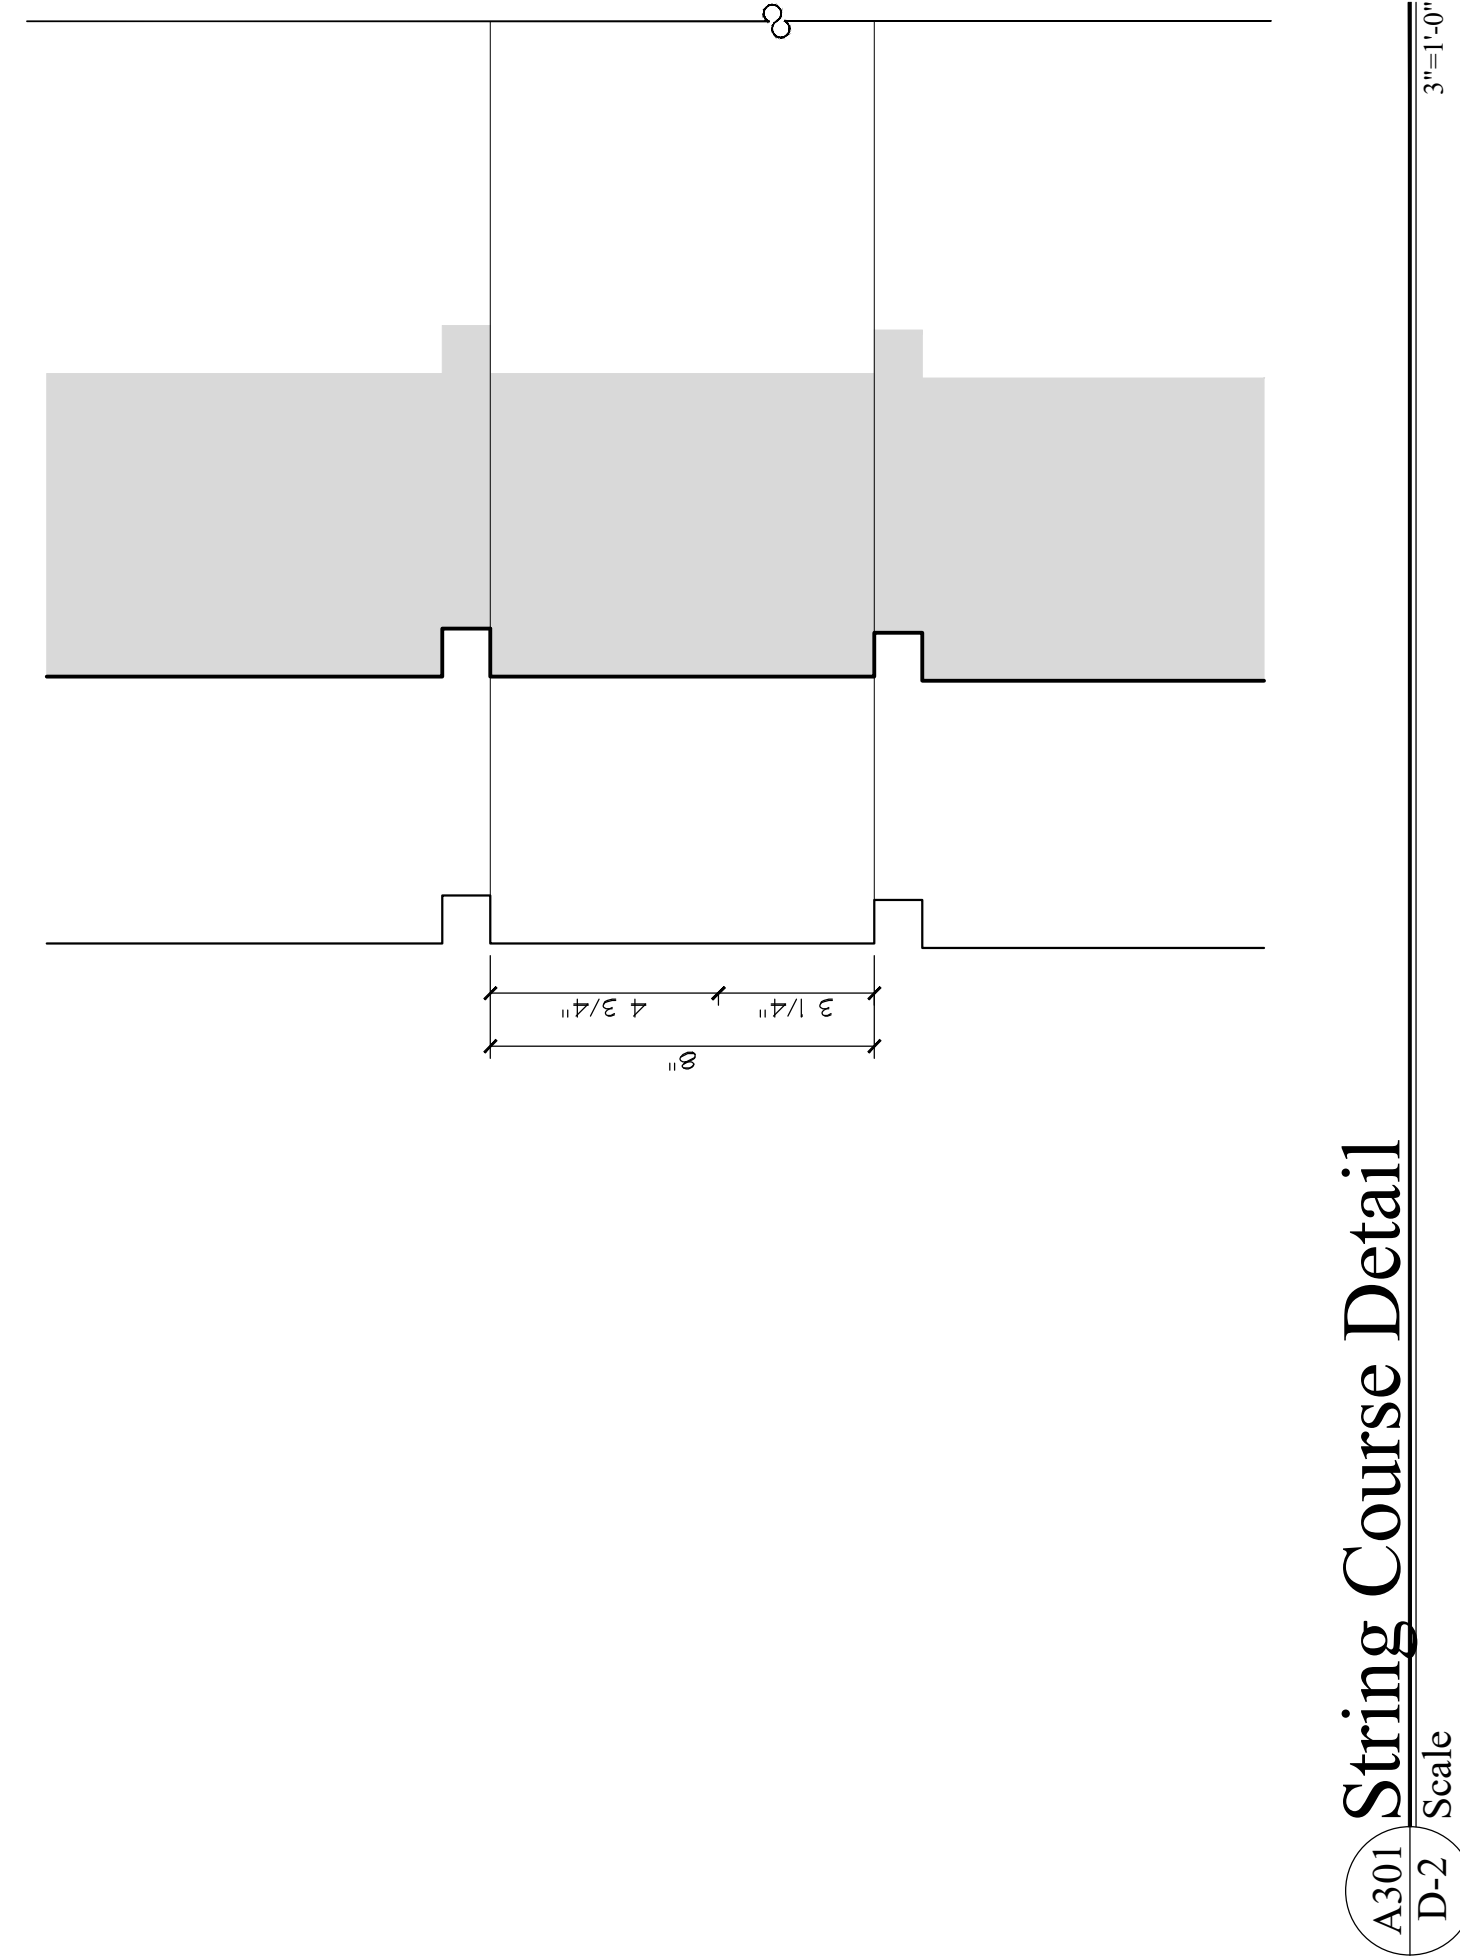

A301 String Course Detail  
D-2 Scale

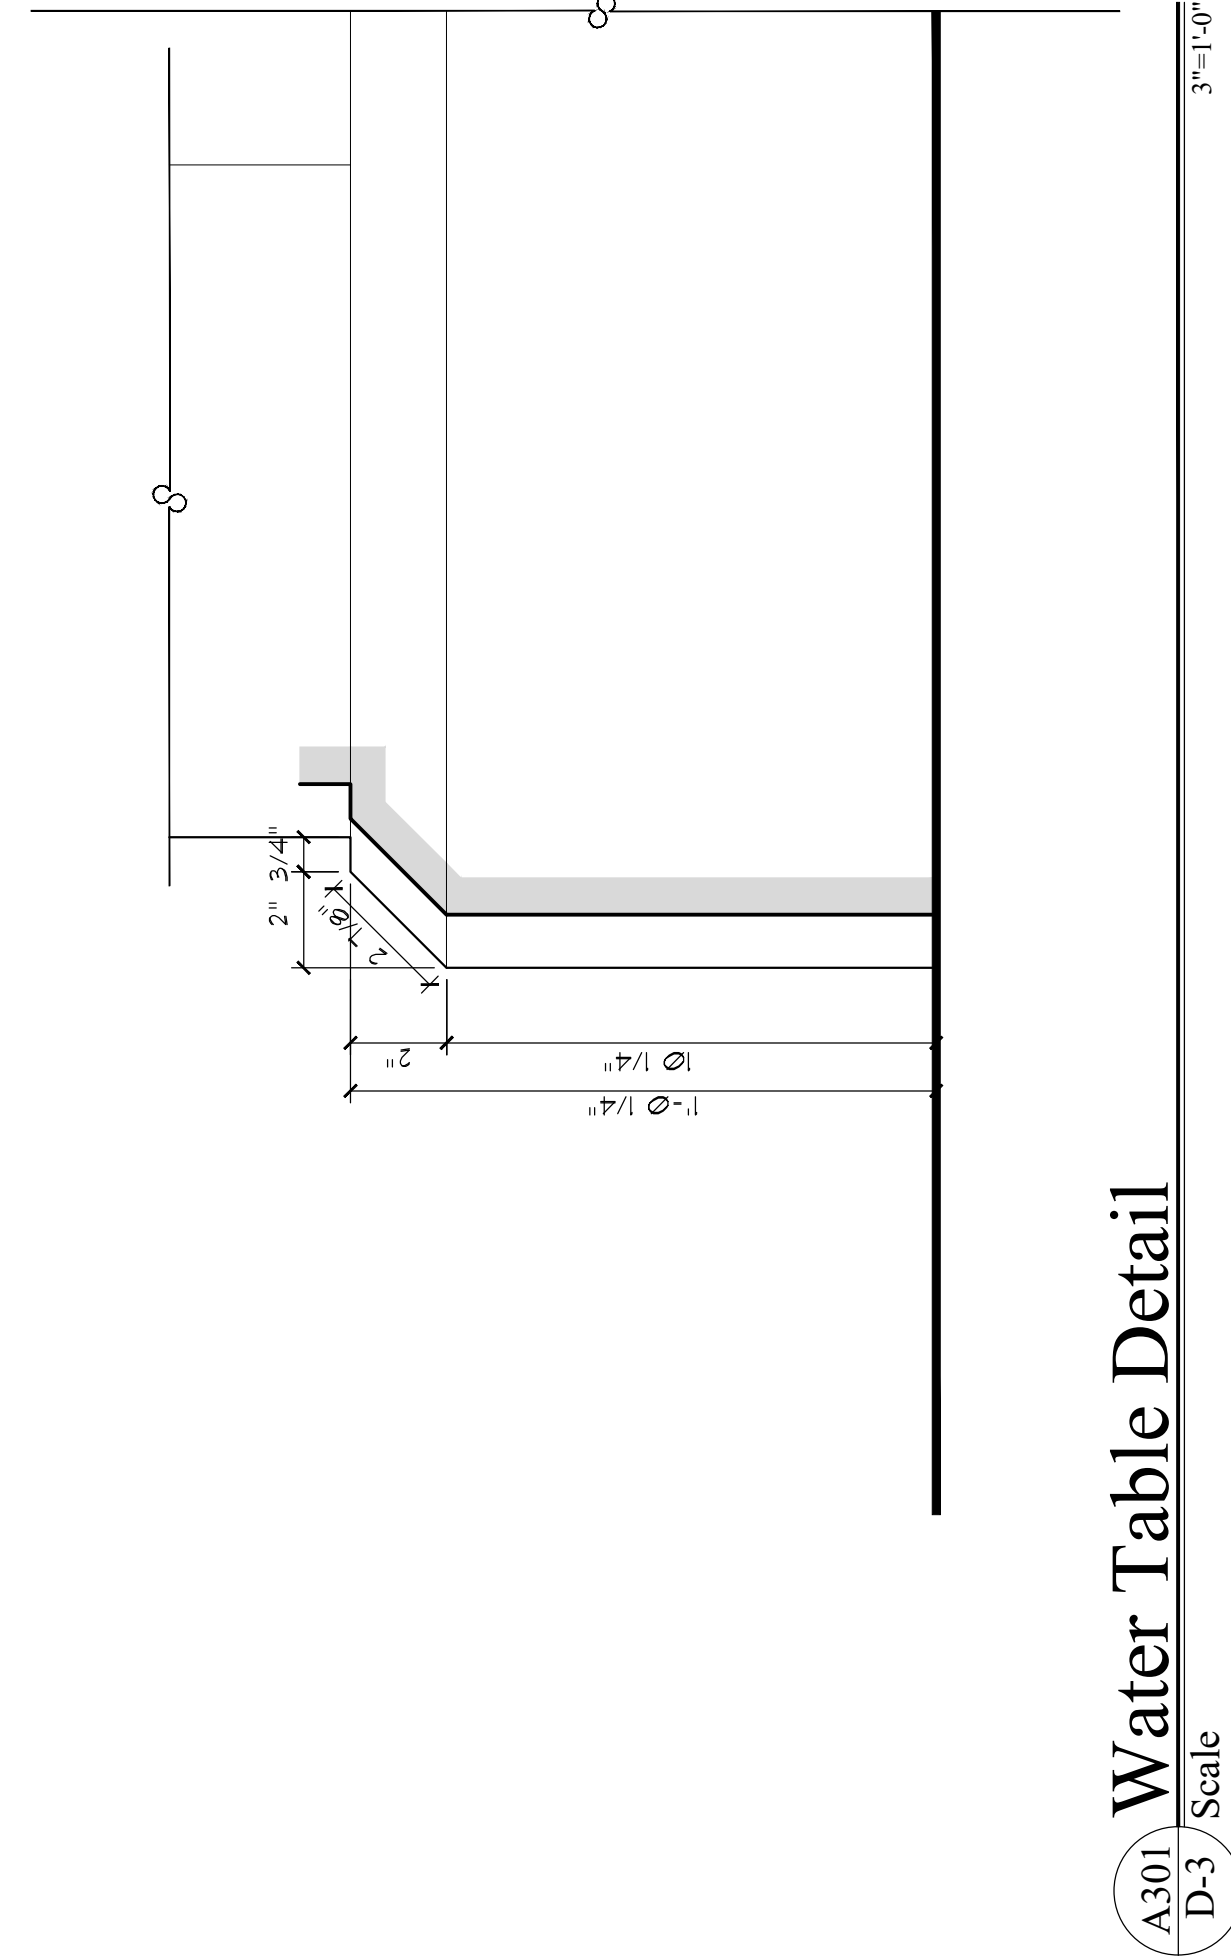


Water Table Detail



**MP DESIGN &  
ARCHITECTURE, INC**  
217 PERUVIAN AVENUE, SUITE 4  
PALM BEACH, FLORIDA 33480  
561.833.7575  
AA26001667

SHEET NO.

A301

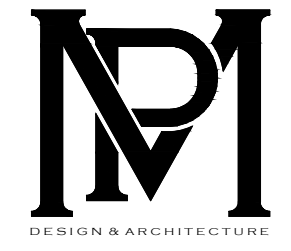

COMM NO.  
2314


DATE  
04-24-24

## REVISIONS

A New Residence for  
264 Dunbar L.L.C.  
264 Dunbar Road  
Palm Beach FL 33480


ARC-24-008  
ZON-24-047



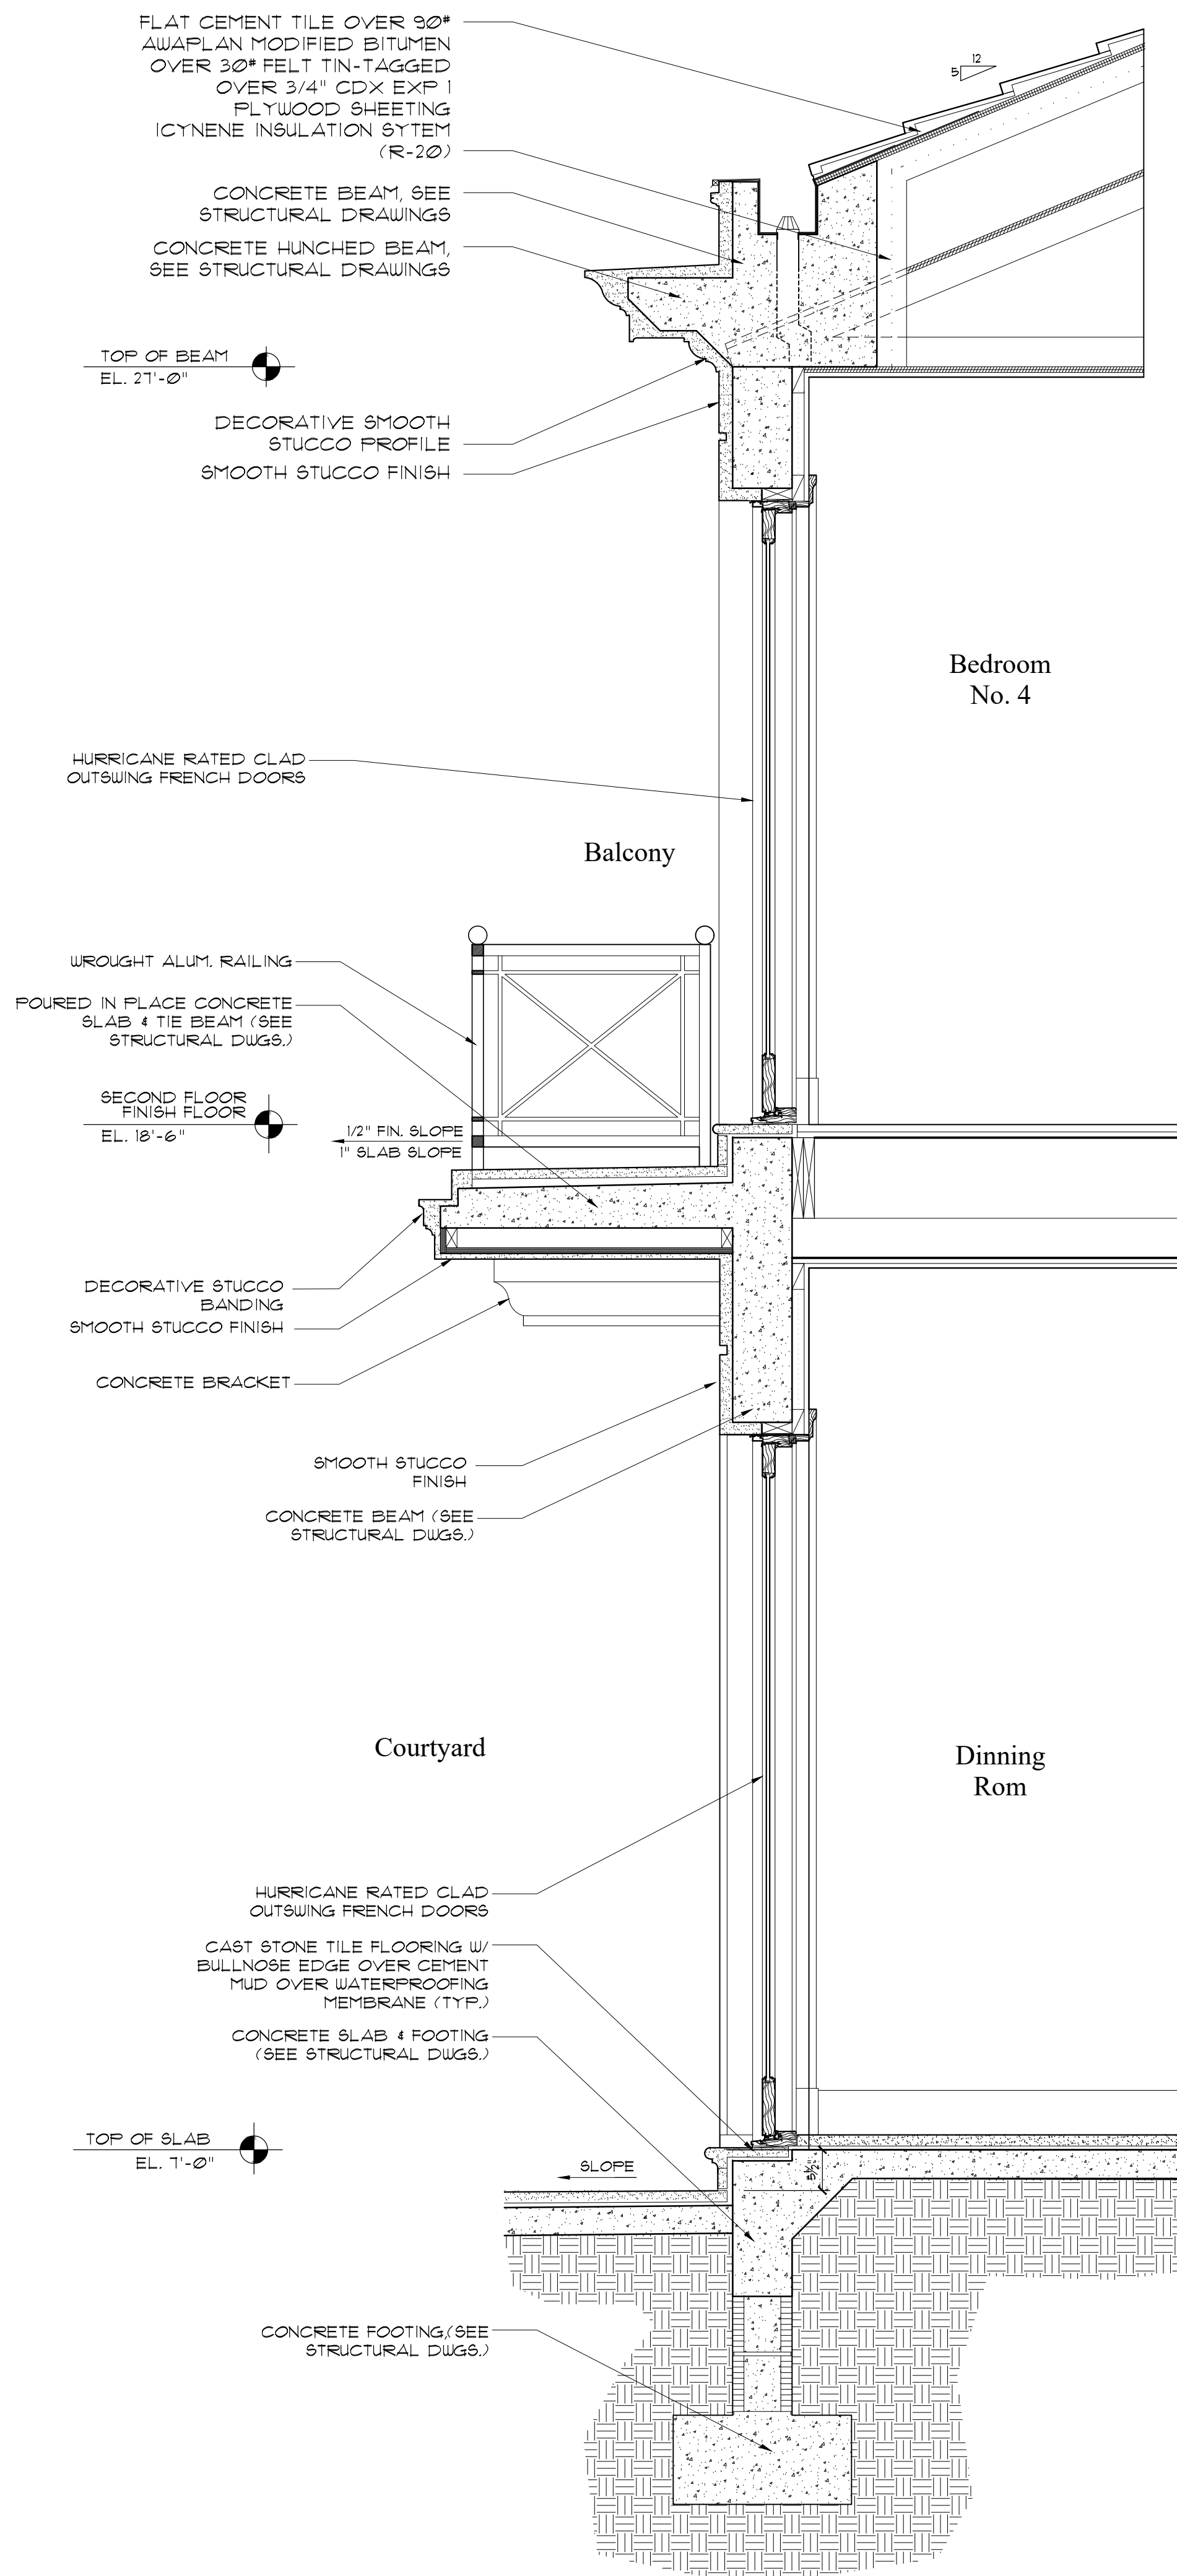

Wall Section @ Bedroom No.4


Scale 3/4" = 1'-0"

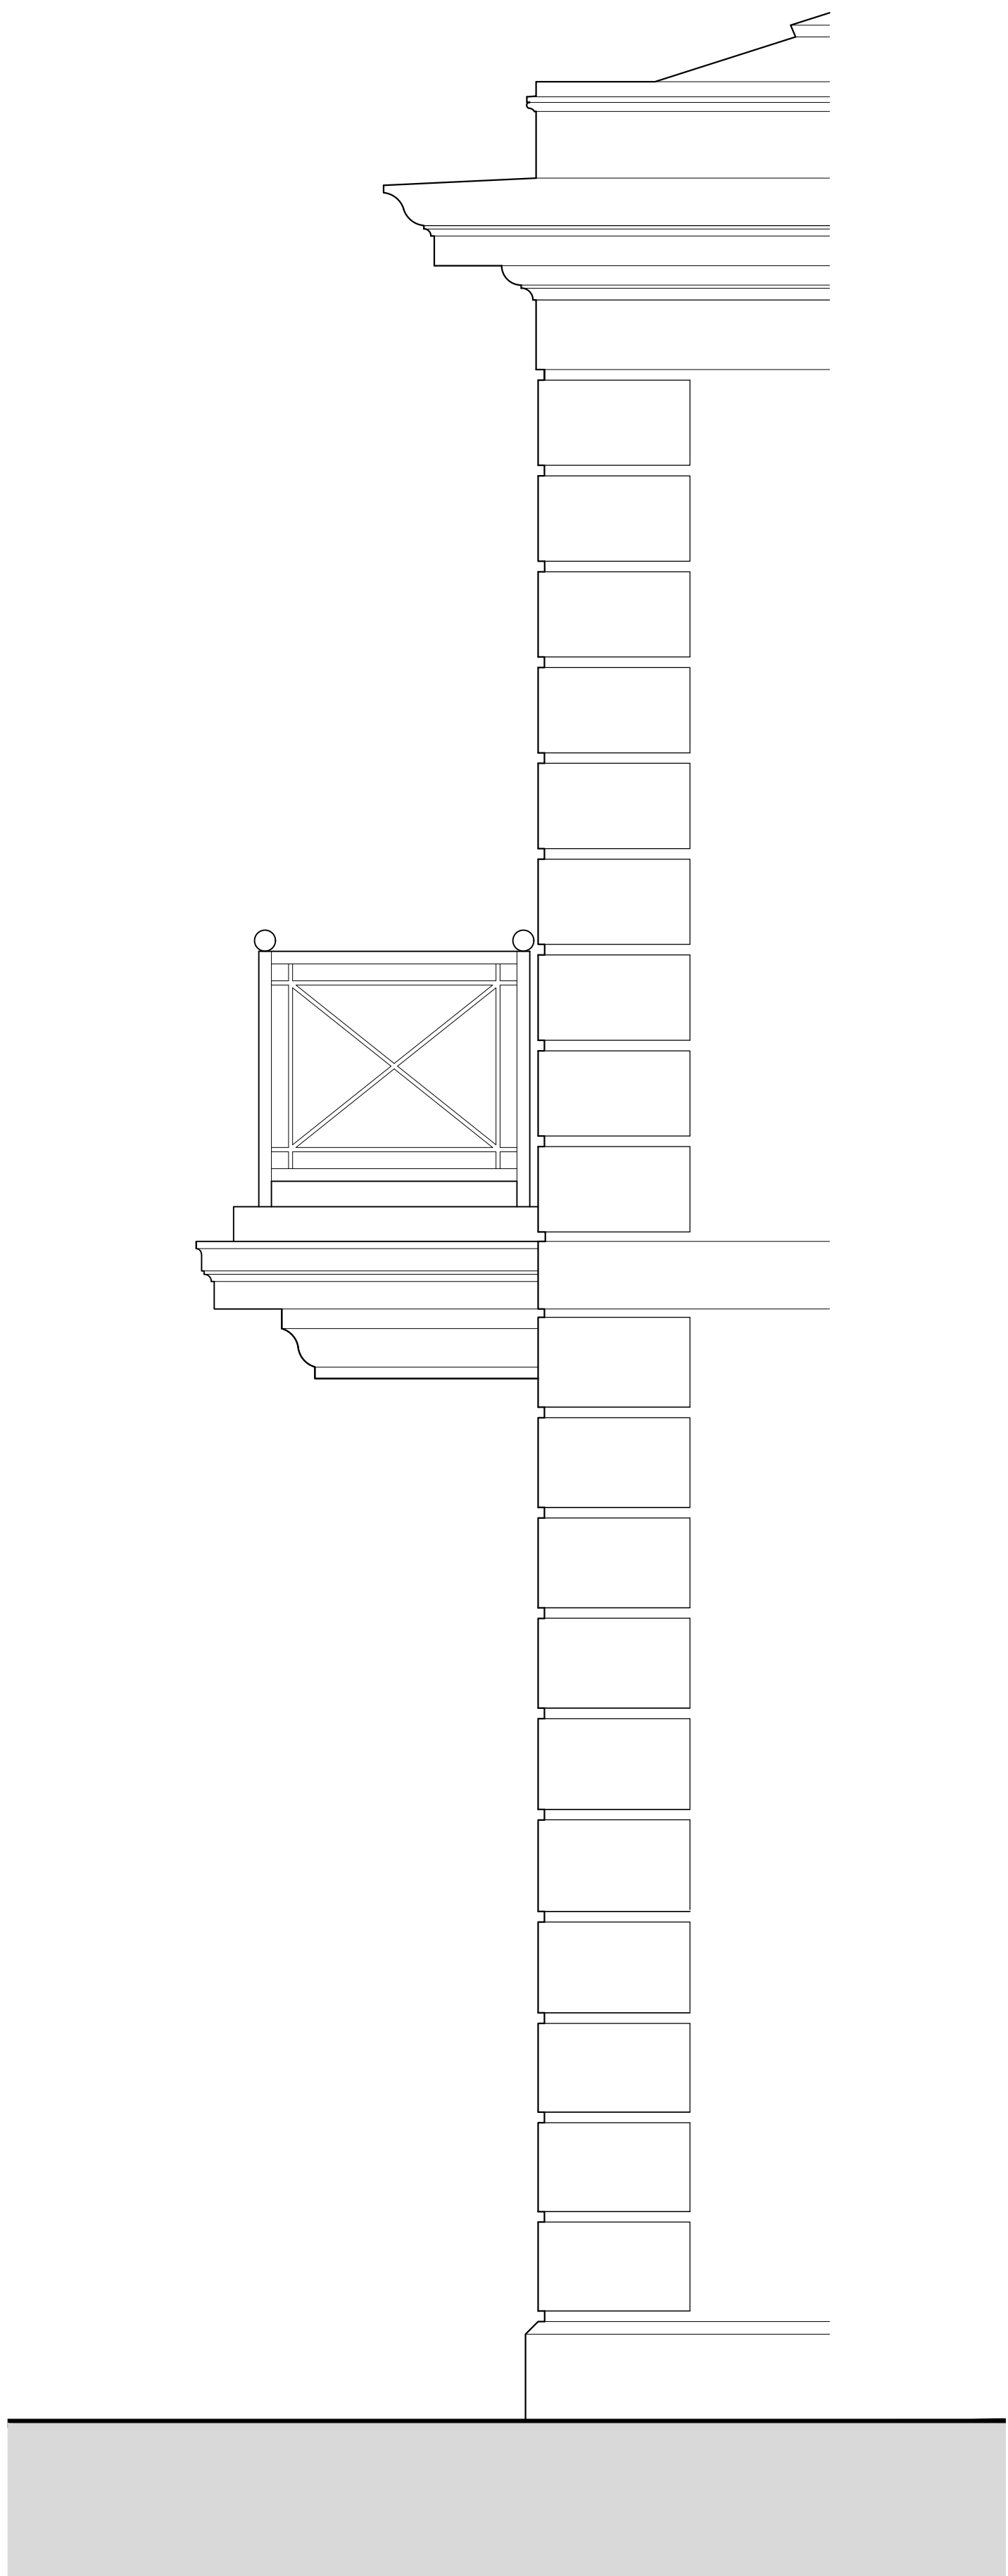

East Elevation @ Facing South Courtyard

Scale 3/4" = 1'-0"

ARC-24-008  
ZON-24-047

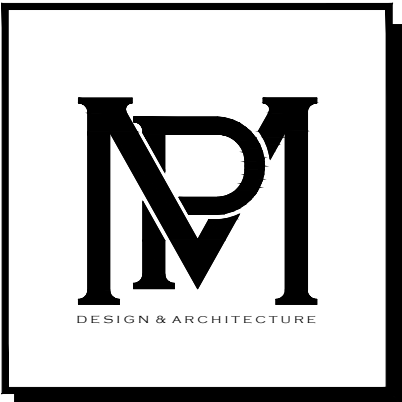

COMM NO.  
2314  
DATE  
04-24-24

REVISIONS


A New Residence for  
264 Dunbar L.L.C.  
264 Dunbar Road  
Palm Beach FL 33480



MP DESIGN &  
ARCHITECTURE, INC  
217 PERUVIAN AVENUE, SUITE 4  
PALM BEACH, FLORIDA 33480  
561.833.7575  
AA26001667

SHEET NO.  
A302




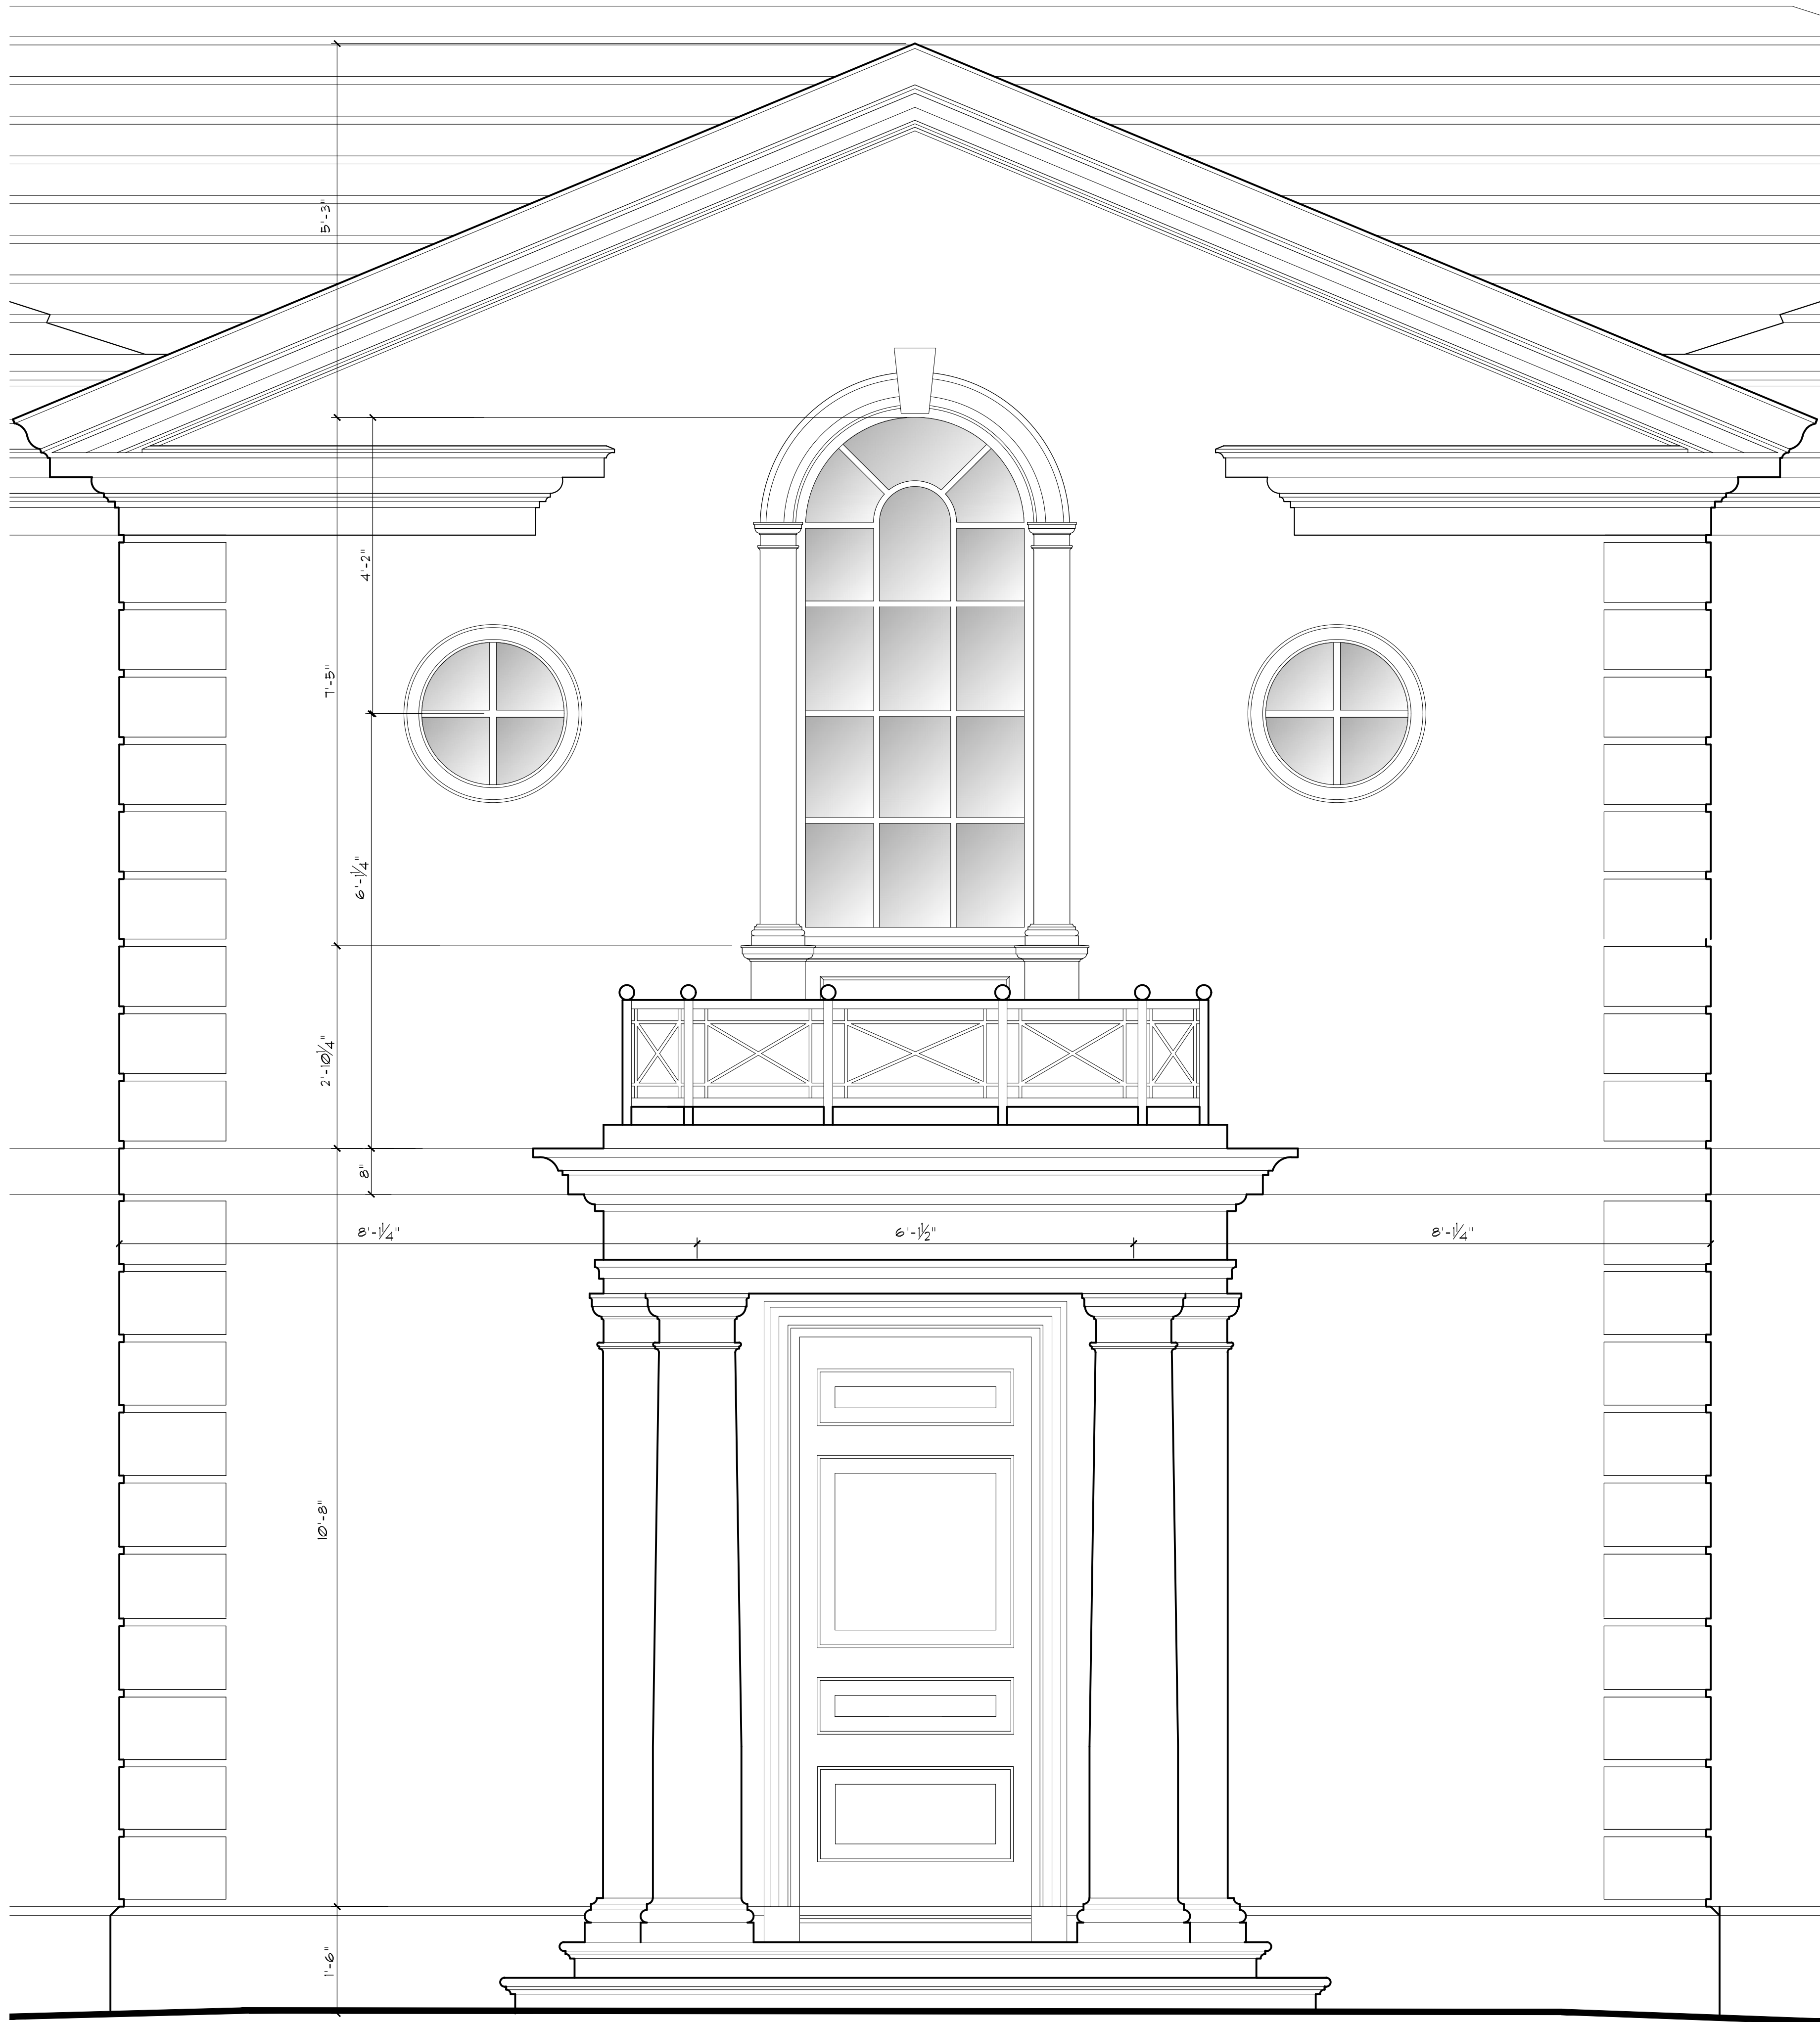

Entry Elevation Detail

Scale

3/4" = 1'-0"

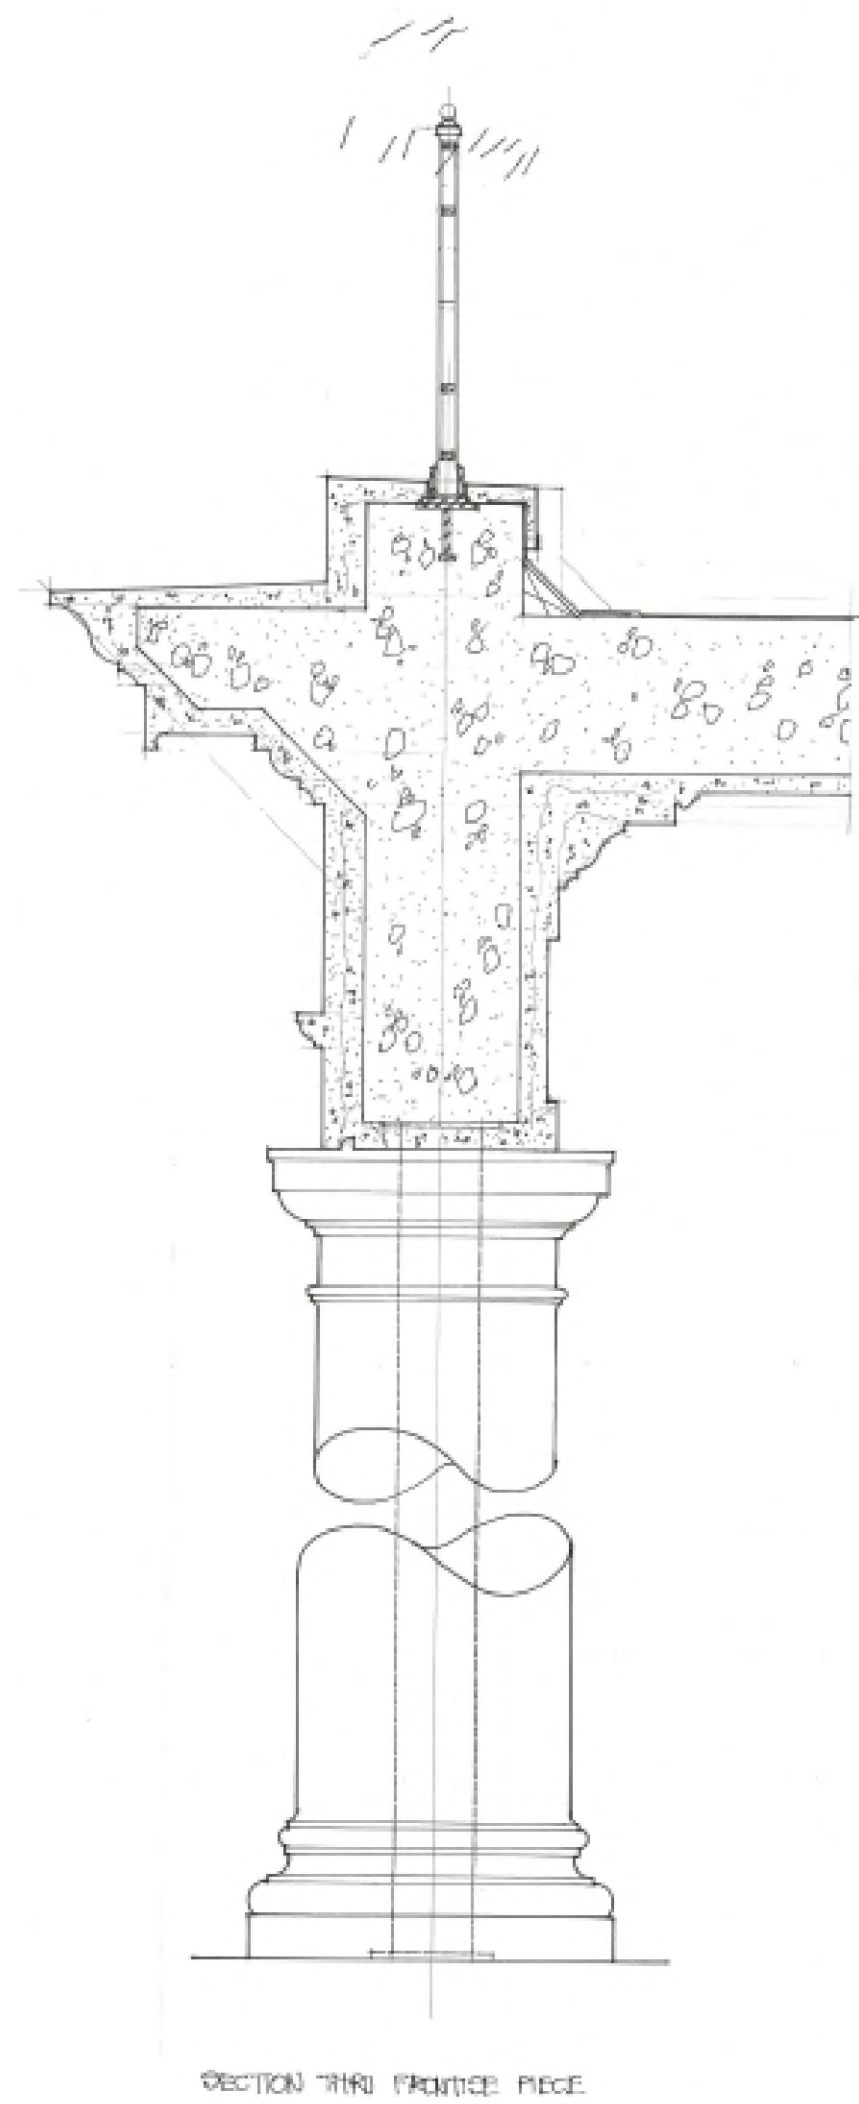

Frontise Piece Section

Scale

n.t.s.



Reference Photo of the Entrance

Scale



COMM NO.  
2314

DATE  
03-27-24

REVISIONS

A New Residence for  
264 Dunbar L.L.C.  
264 Dunbar Road  
Palm Beach FL 33480





MP DESIGN &  
ARCHITECTURE, INC  
217 PERUVIAN AVENUE, SUITE 4  
PALM BEACH, FLORIDA 33480  
561.833.7575  
AA26001667

SHEET NO.

Entry  
Elevation  
Detail

ARC-24-008  
ZON-24-047



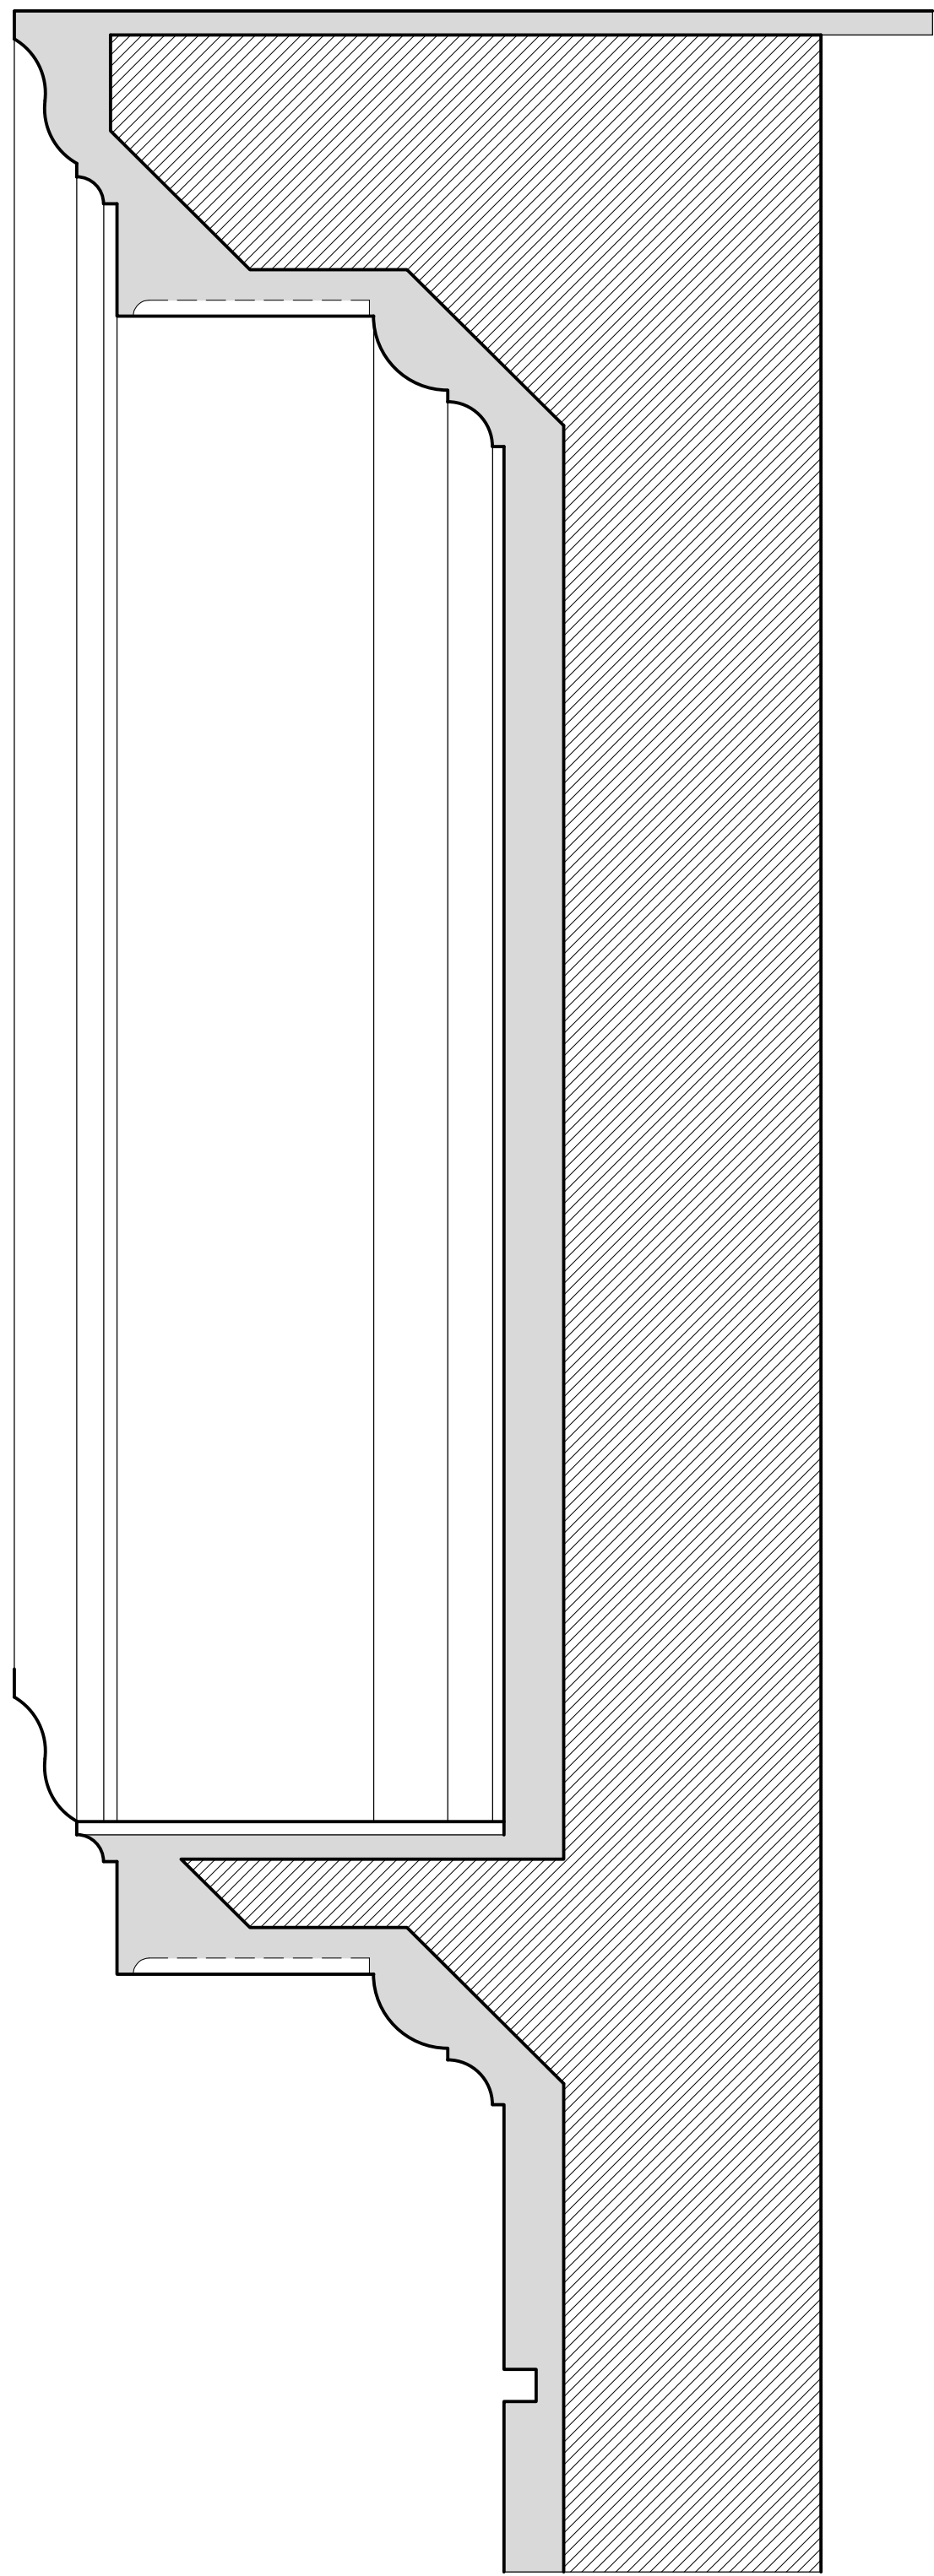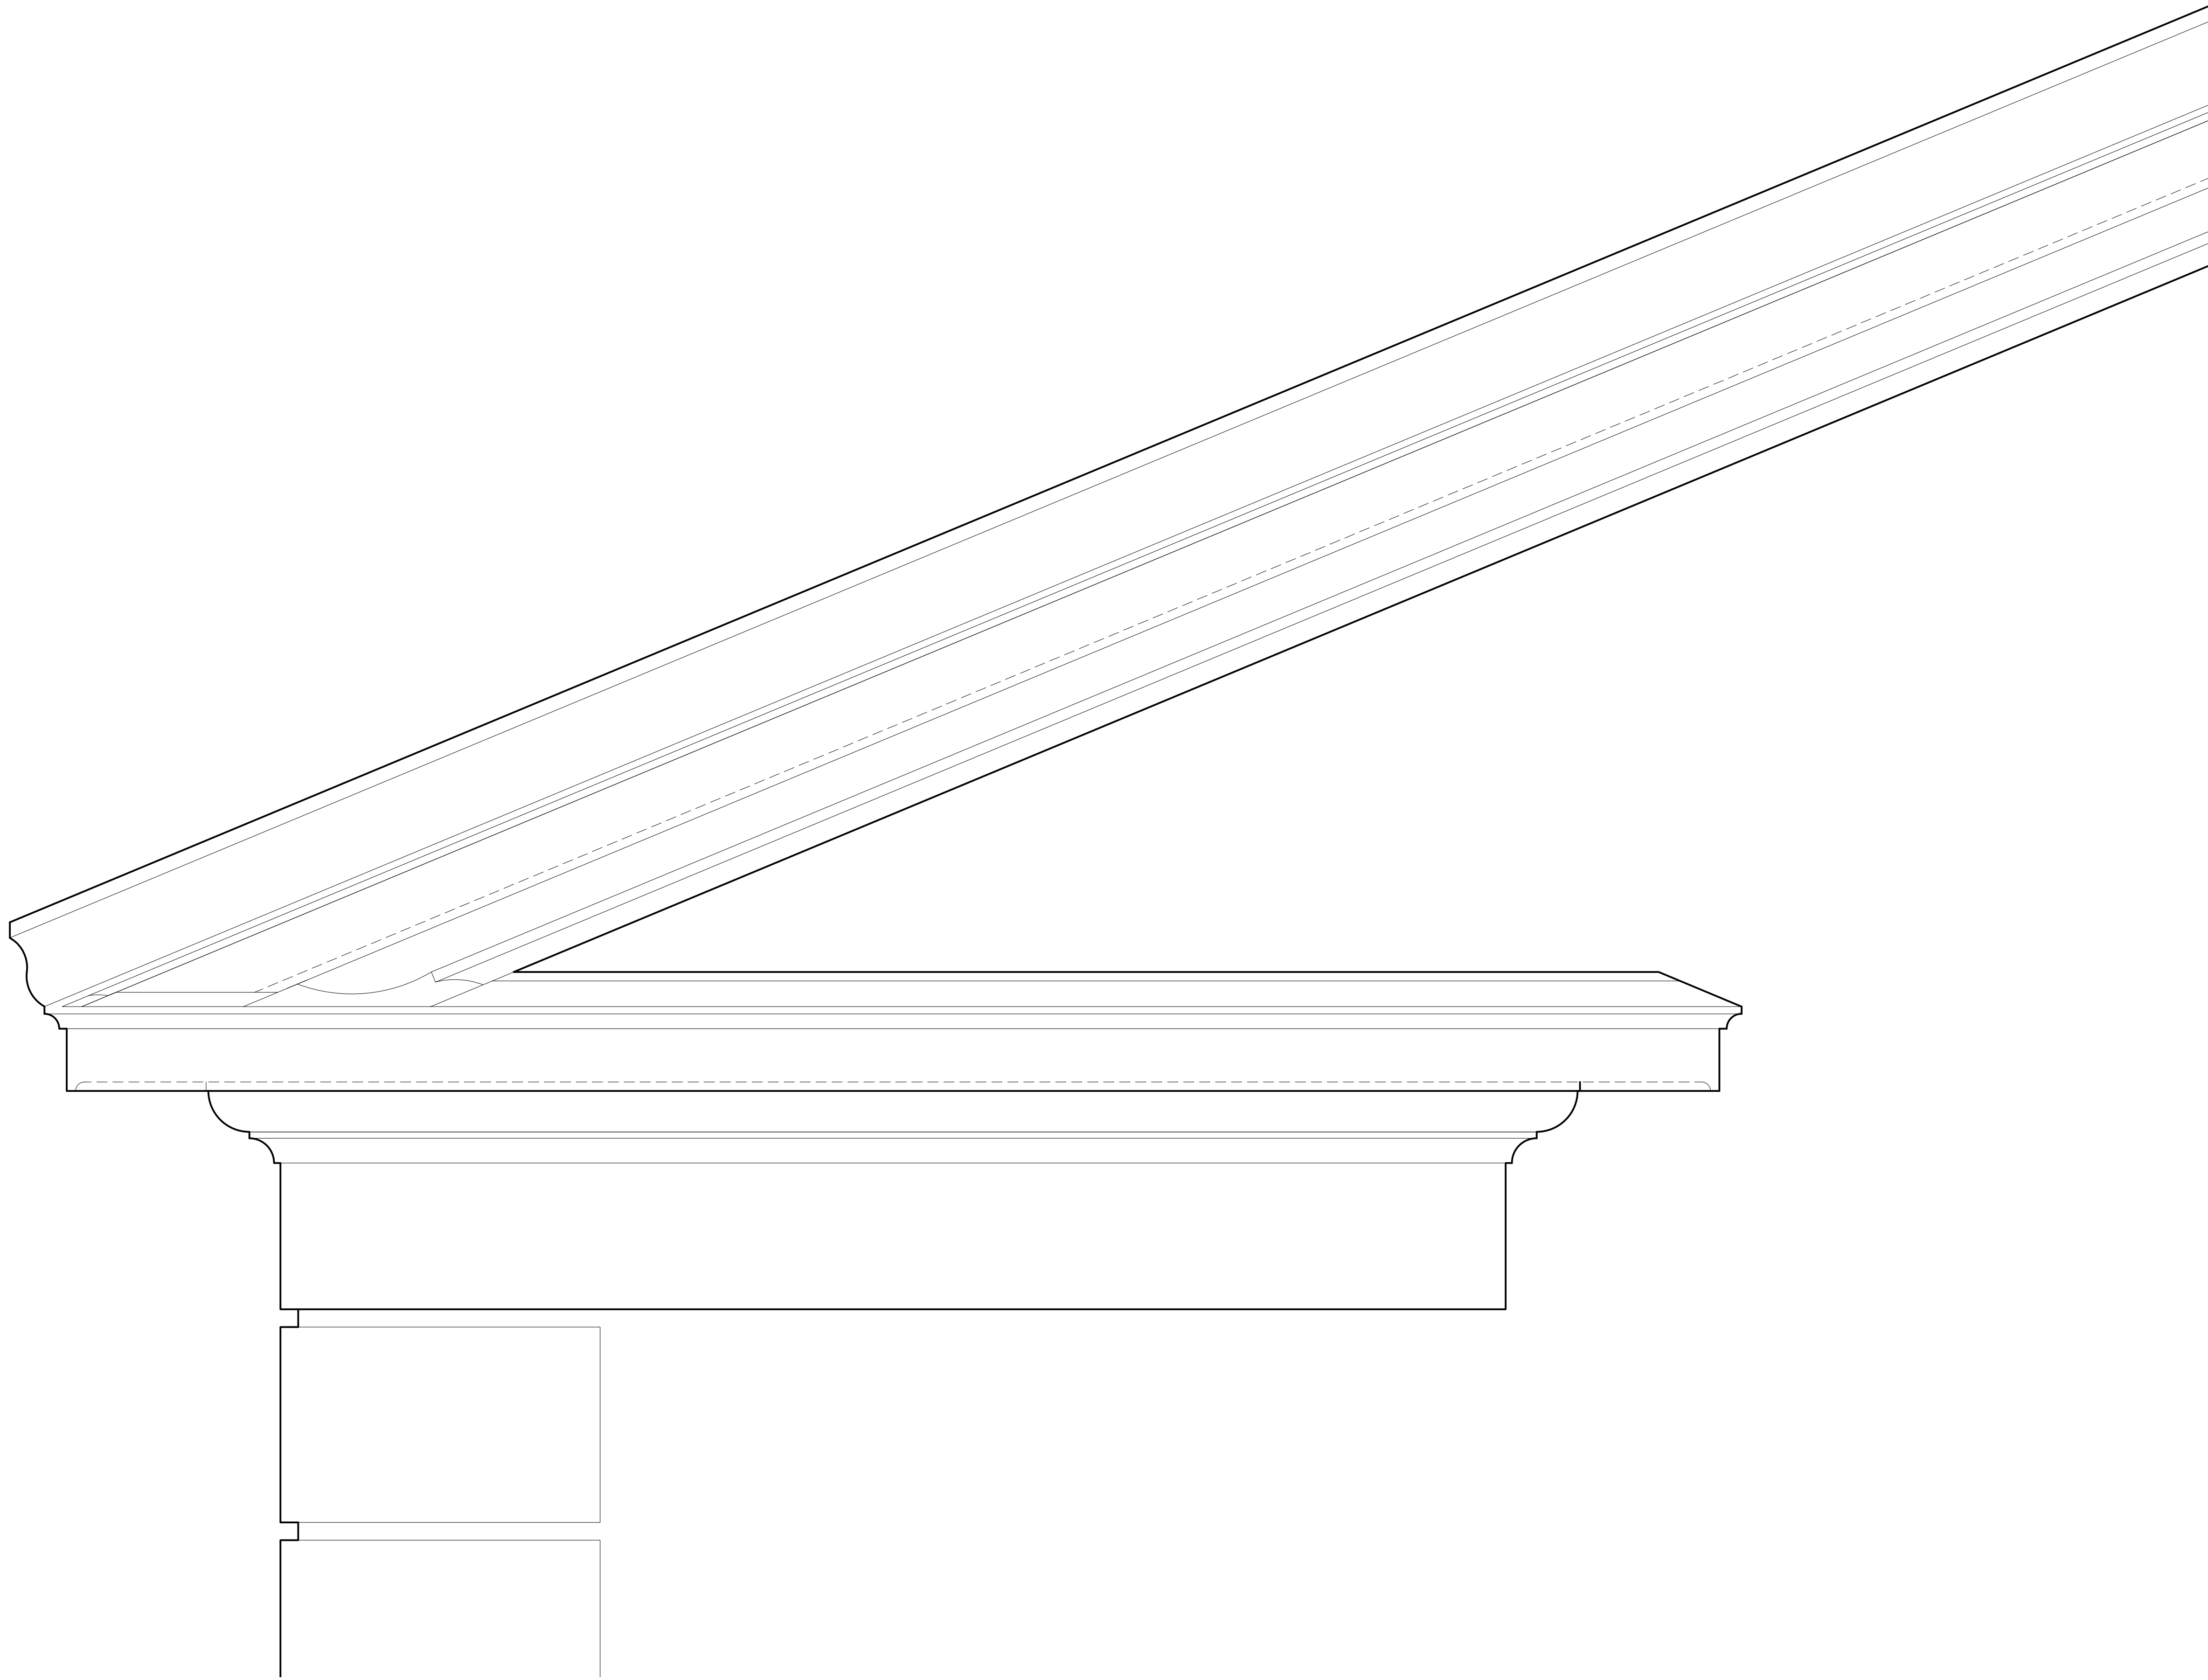

Full Pediment Profile

Scale

Full Size

ARC-24-008  
ZON-24-047



COMM NO.  
2314

DATE  
04-24-24

REVISIONS

A New Residence for  
264 Dunbar L.L.C.

264 Dunbar Road  
Palm Beach FL 33480




MP DESIGN &  
ARCHITECTURE, INC  
217 PERUVIAN AVENUE, SUITE 4  
PALM BEACH, FLORIDA 33480  
561.833.7575  
AA26001667

SHEET NO.

Pediment  
Profile




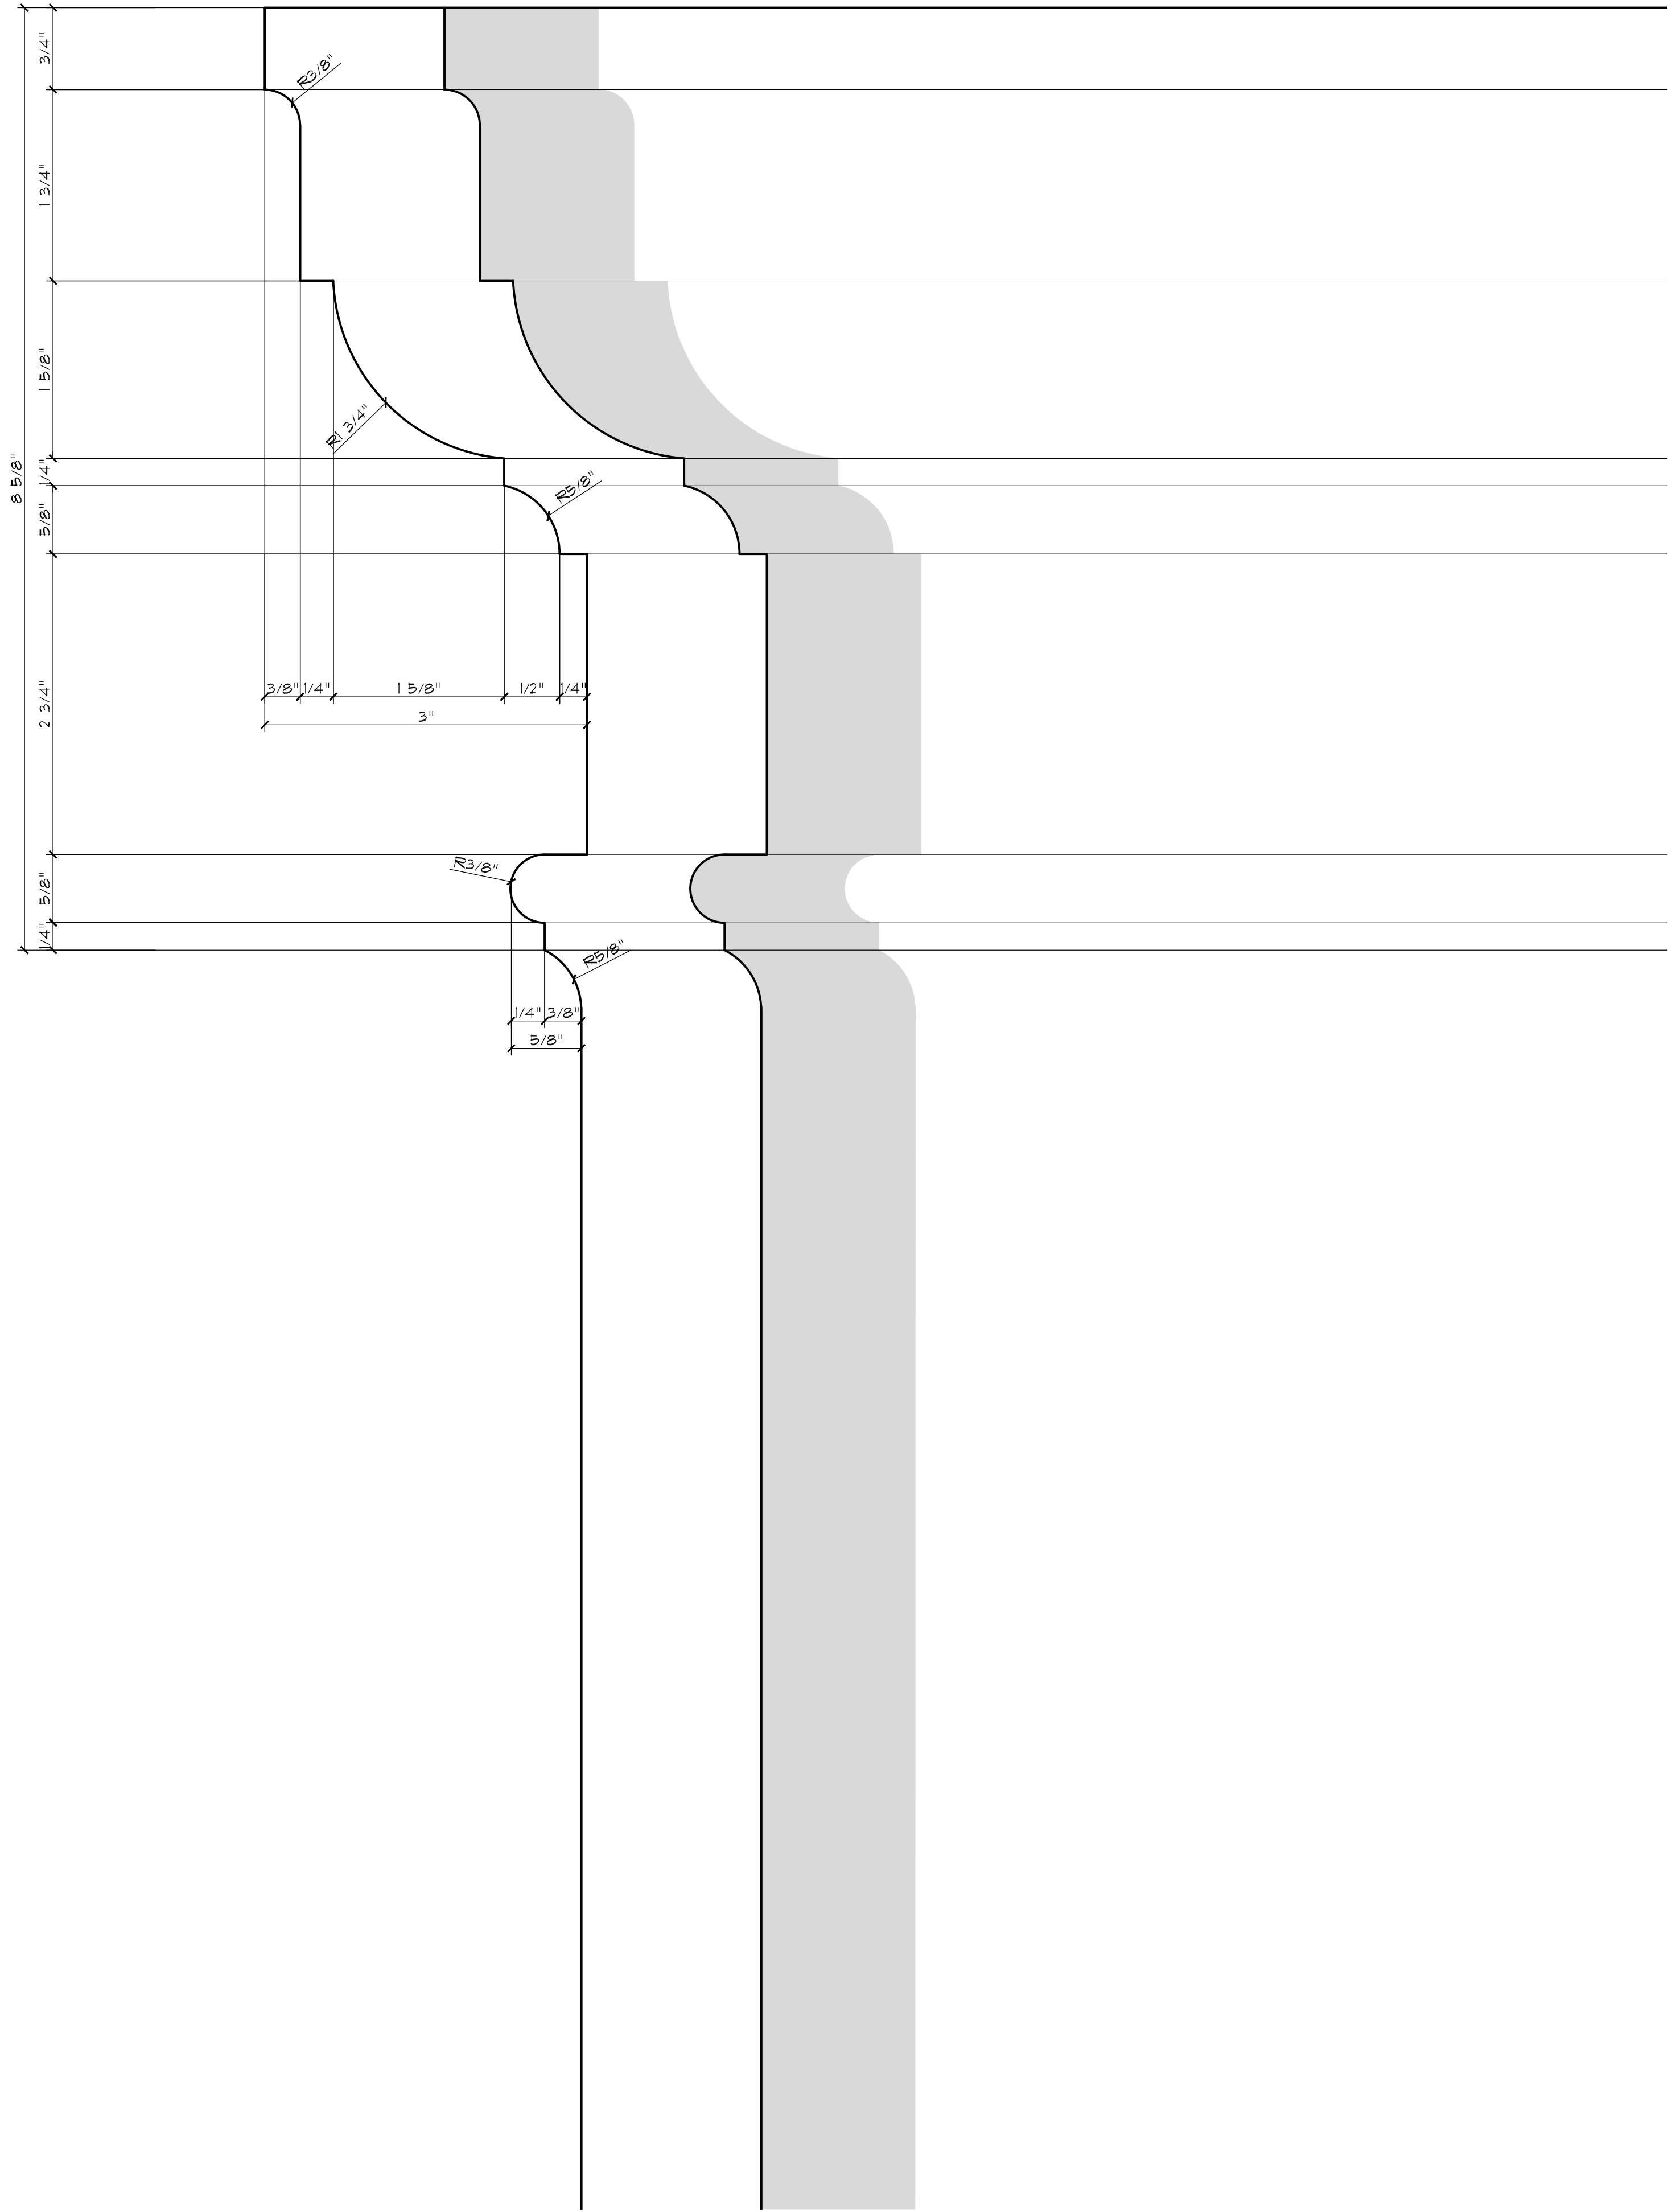

Column Cap Detail

Scale

Full Size

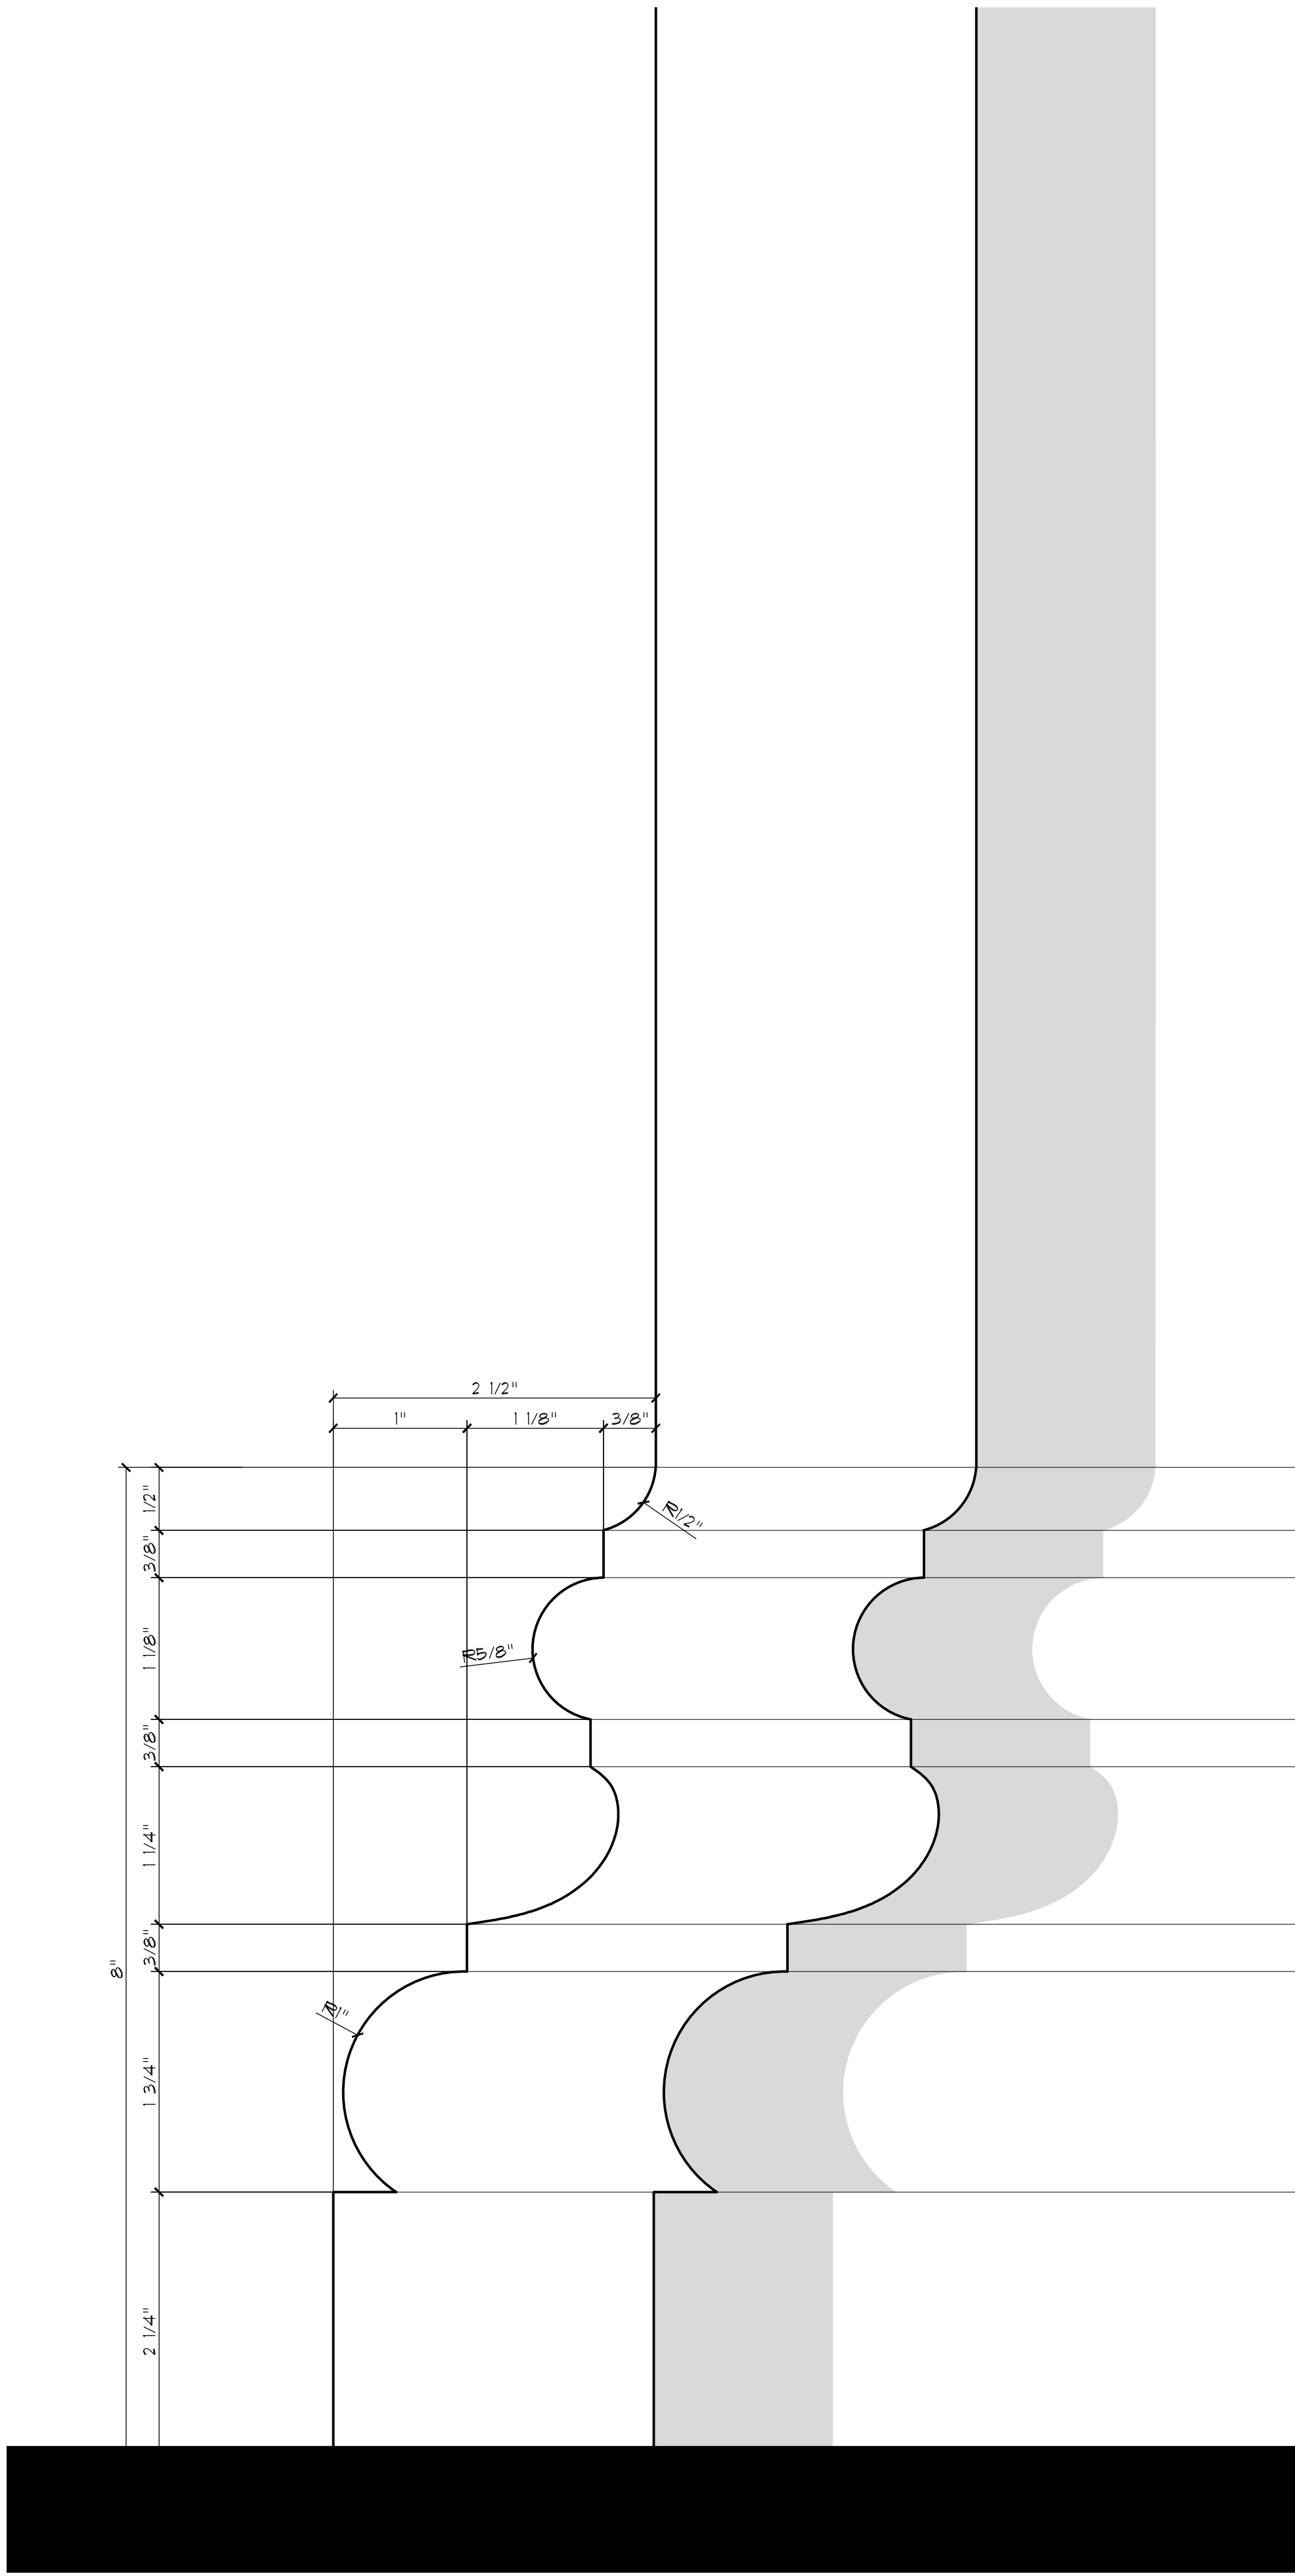

Column Base Detail

Scale

Full Size

ARC-24-008  
ZON-24-047



COMM NO.  
2314

DATE  
04-24-24

| REVISIONS |
|-----------|
|           |
|           |
|           |

A New Residence for  
**264 Dunbar L.L.C.**

264 Dunbar Road  
Palm Beach FL 33480





**MP DESIGN &  
ARCHITECTURE, INC**  
217 PERUVIAN AVENUE, SUITE 4  
PALM BEACH, FLORIDA 33480  
561.833.7575  
AA26001667

SHEET NO.

**Column  
Detail**



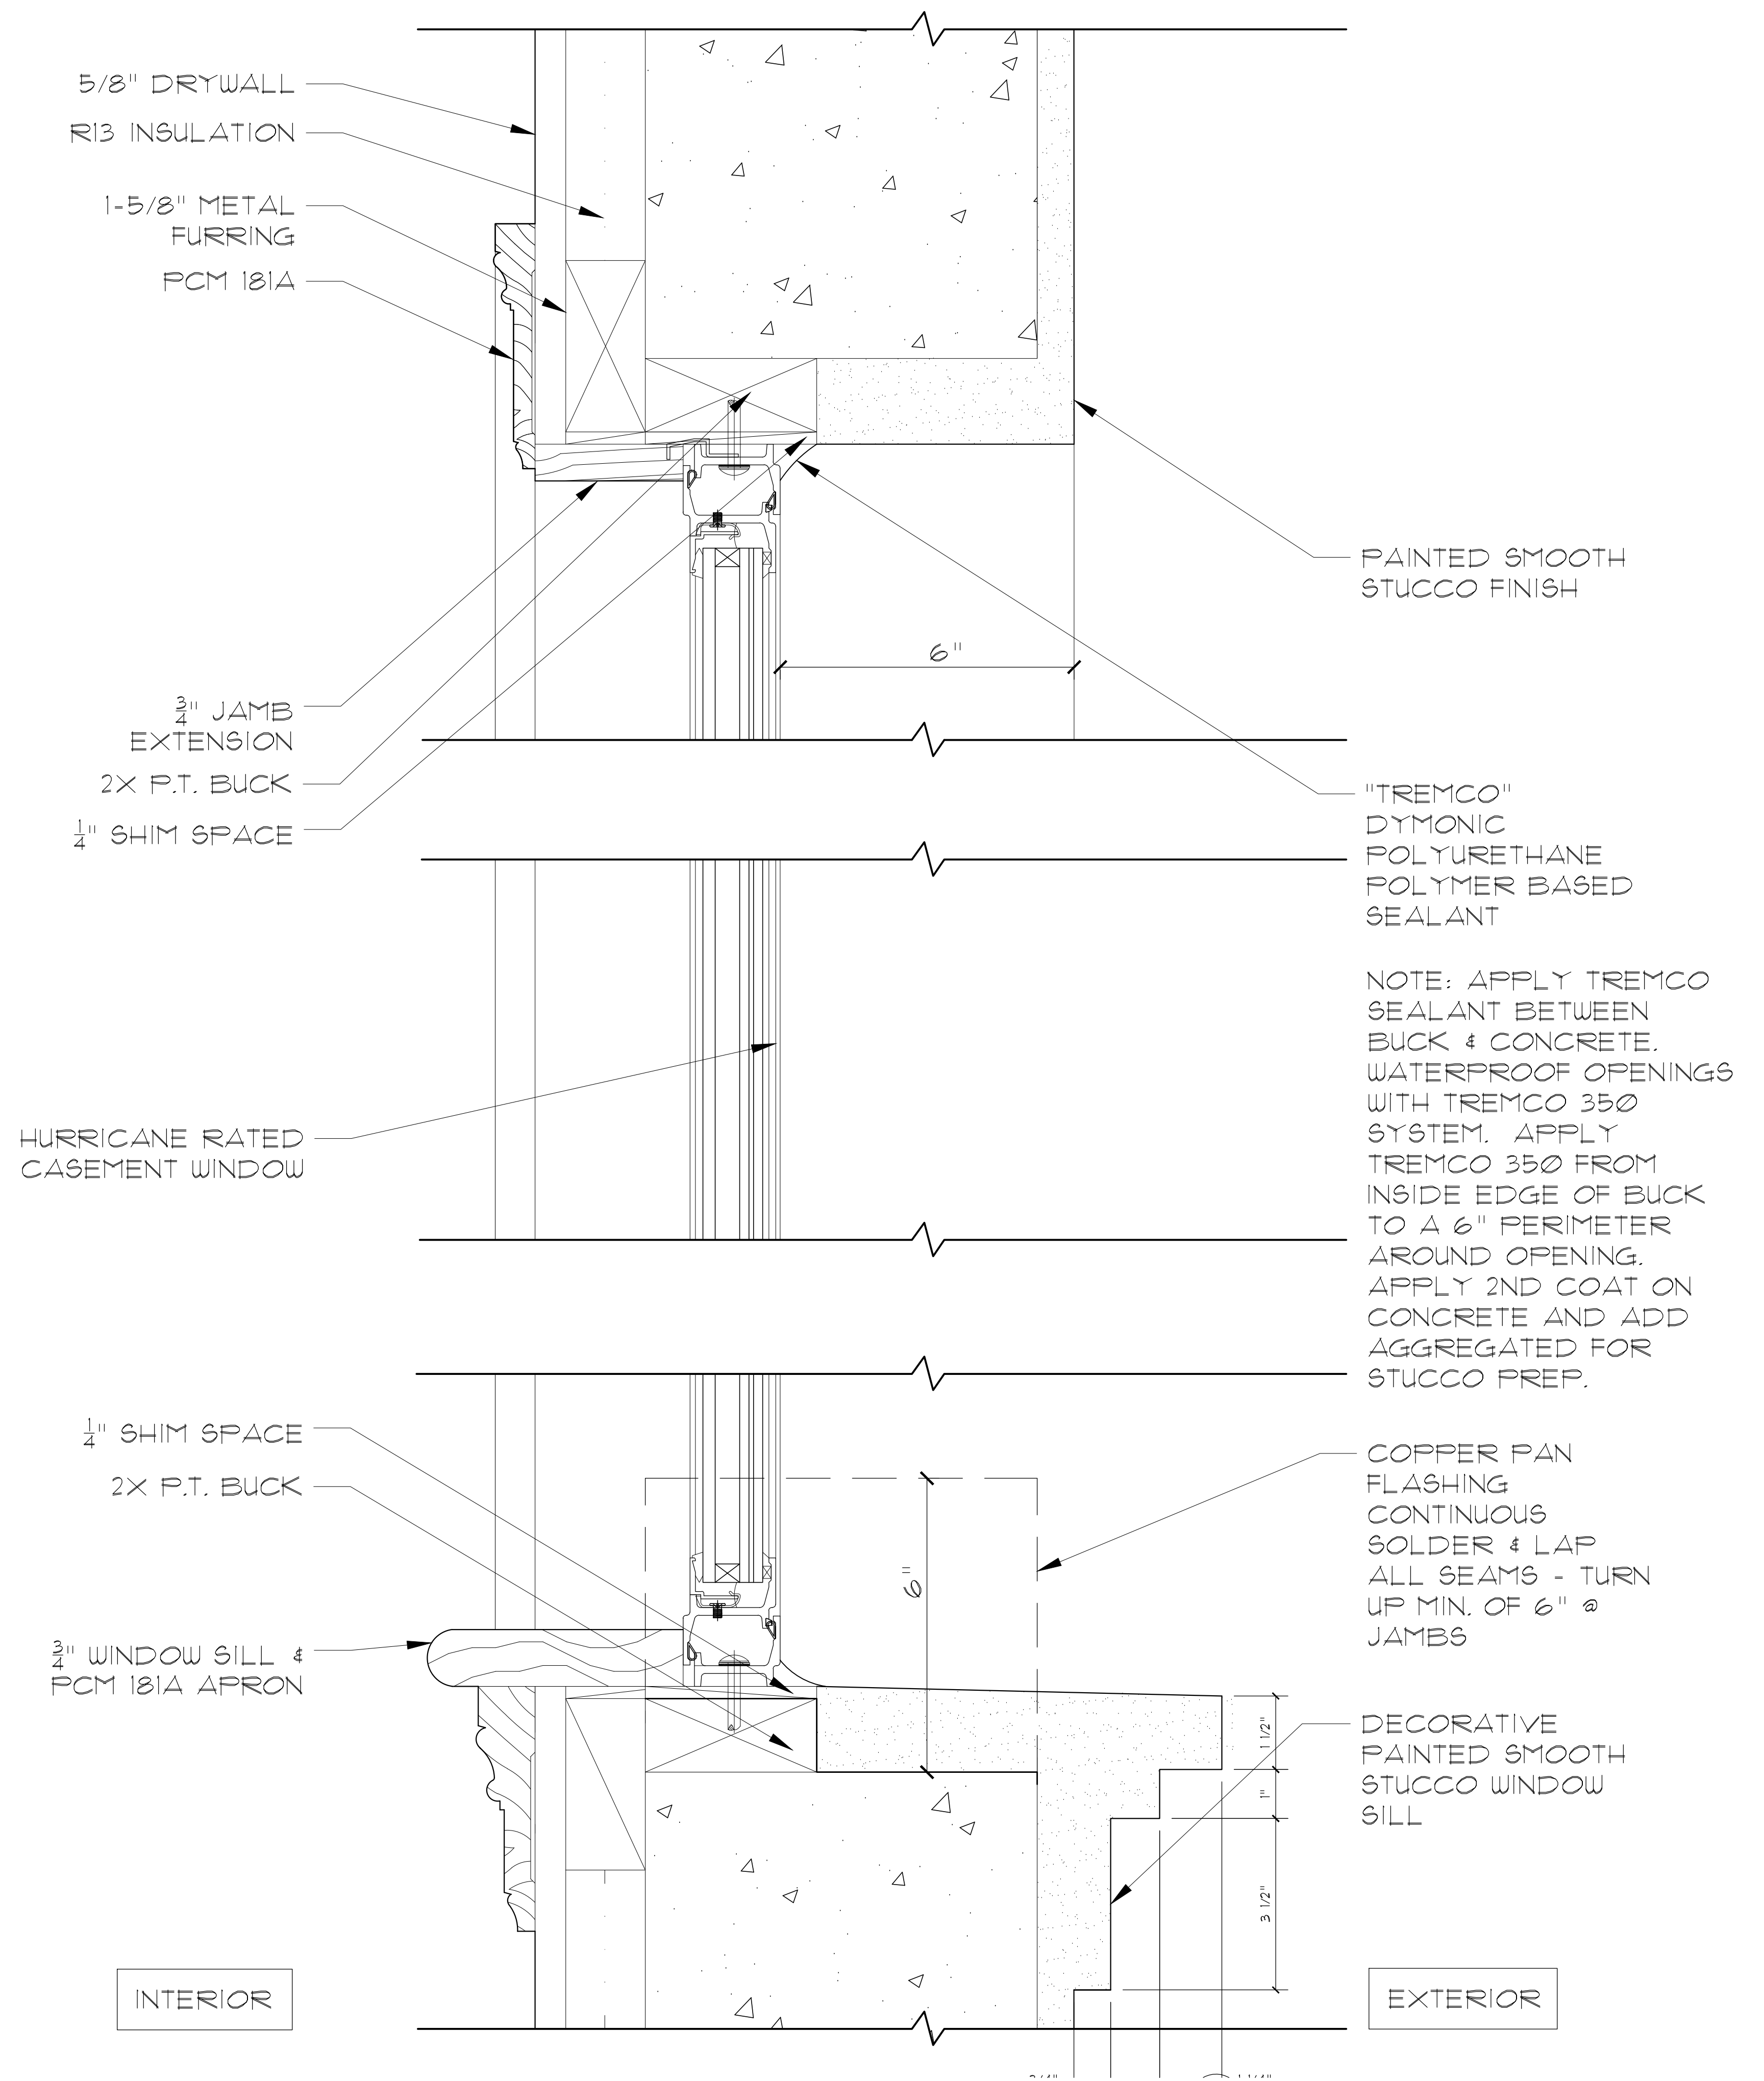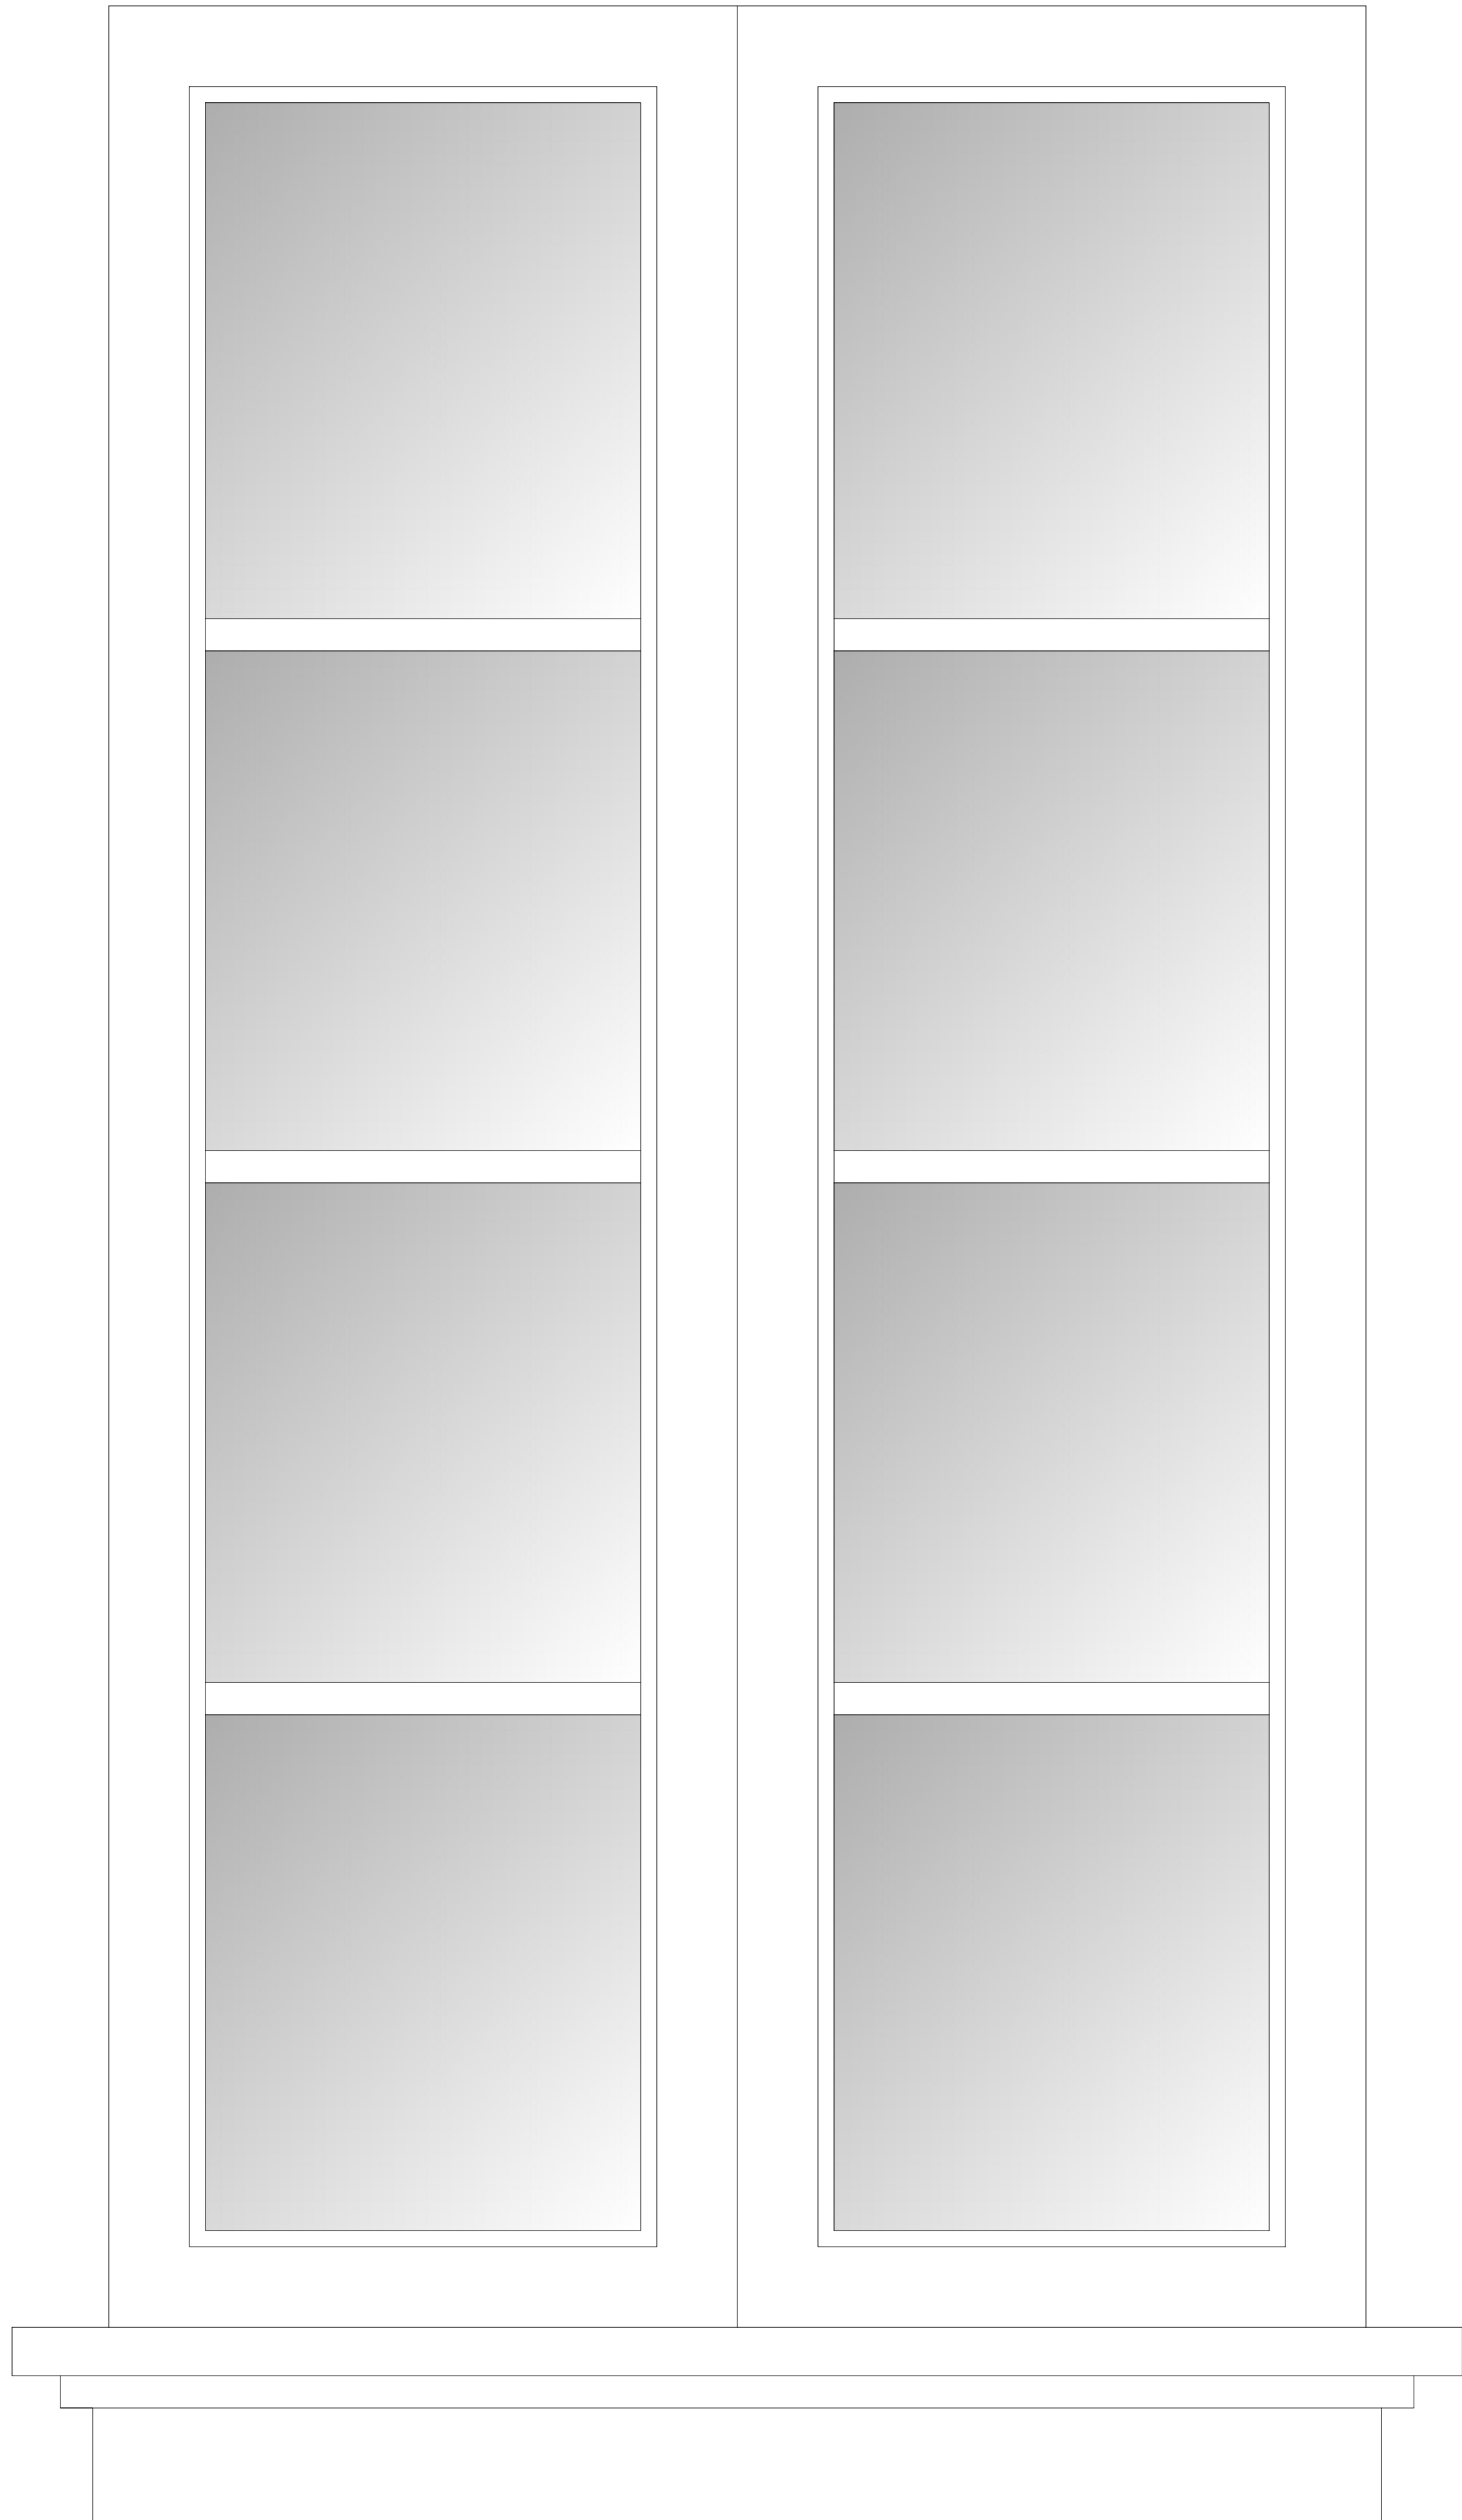

## Window Details

Scale

6"=1'-0"

ARC-24-008  
ZON-24-047



COMM NO.  
2314

DATE  
04-24-24


REVISIONS

A New Residence for

264 Dunbar L.L.C.

Palm Beach FL 33480

264 Dunbar Road

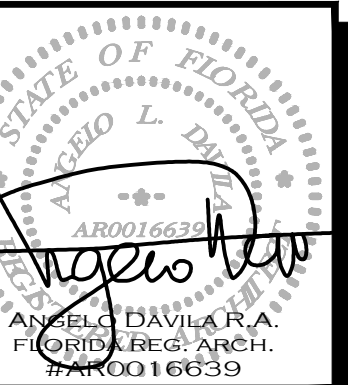

MP DESIGN &  
ARCHITECTURE, INC  
217 PERUVIAN AVENUE, SUITE 4  
PALM BEACH, FLORIDA 33480  
561.833.7575  
AA26001667

SHEET NO.

Window  
Detail



Route To Property:


Enter the Town of Palm Beach thru US HWY 1 over the Flagler Memorial Bridge. Turn left on Bradley Place heading north until reaching subject property on Dunbar Road. Entry point to be at north driveway on Dunbar Road.

Max. Number Of Trips to Subject Property:

80 Building material and dumpster trucks

Maximum Truck Length:

60'

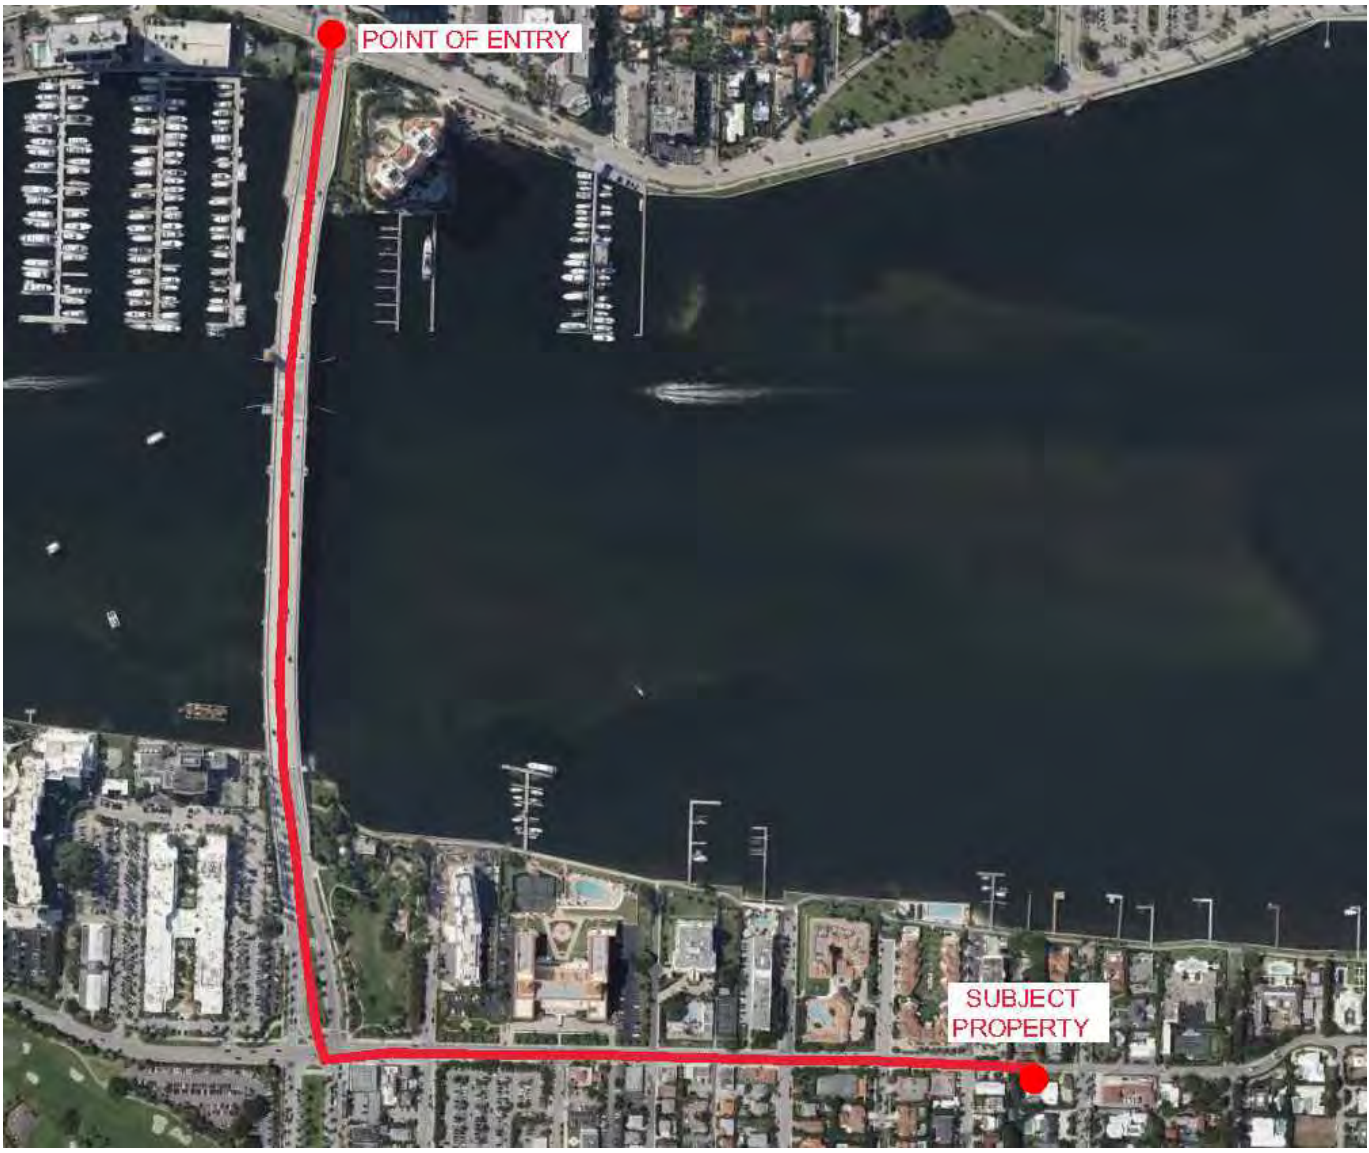

Truck Traffic Map

Scale n.t.s.




Proposed Truck Ingress/Egress Routes Map:

Schedule:

Month 1: Demolition and Cleanup (3-5 days)

Largest Truck:  
10-F5 Dump Trucks for debris removal trailer for excavator/demolition


Landscape Trucks:  
- Sod  
- Irrigation

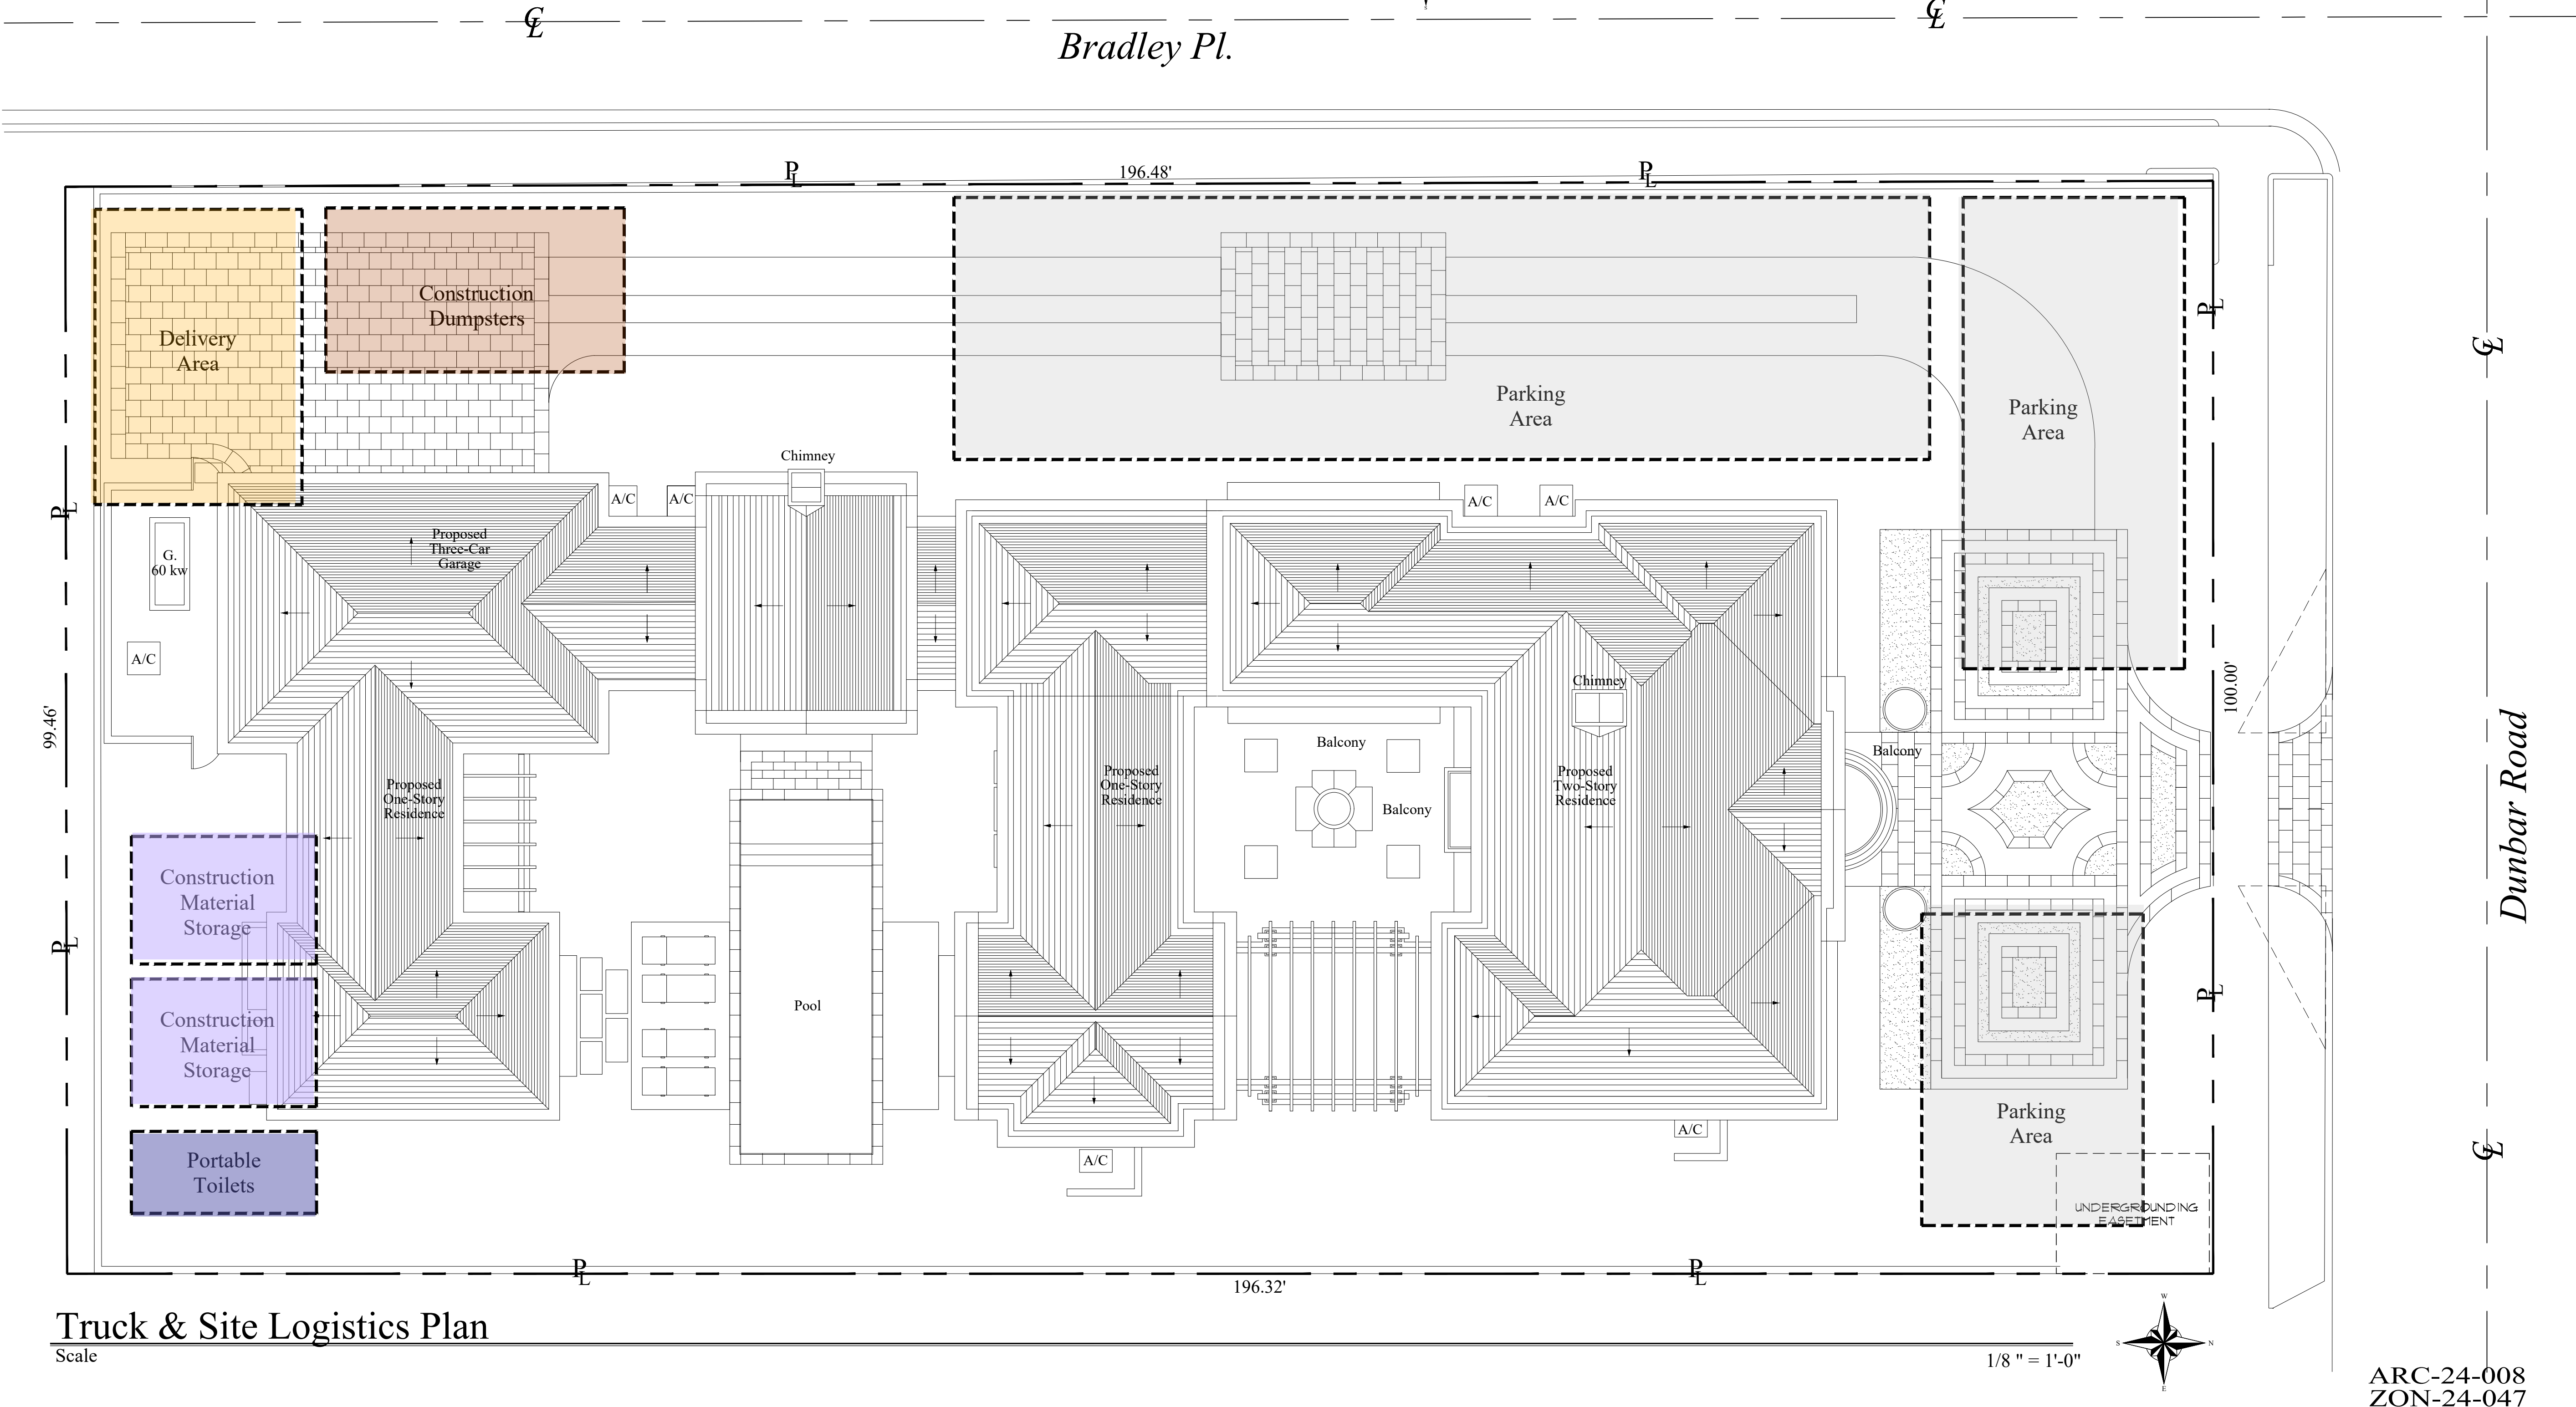

Truck & Site Logistics Plan

Scale

1/8 " = 1'-0"

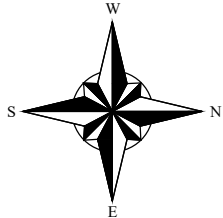

ARC-24-008  
ZON-24-047



COMM NO.  
2314  
DATE  
04-24-24

REVISIONS

A New Residence for  
264 Dunbar L.L.C.  
264 Dunbar Road  
Palm Beach FL 33480



MP DESIGN &  
ARCHITECTURE, INC  
217 PERUVIAN AVENUE, SUITE 4  
PALM BEACH, FLORIDA 33480  
561.833.7575  
AA26001667

SHEET NO.  
A006





## GRUBER CONSULTING ENGINEERS

2475 Mercer Avenue, Suite 305  
West Palm Beach, FL 33401  
☎ 561.312.2041  
✉ office@gruberengineers.com

**48 HOURS BEFORE DIGGING,**  
CALL 1-800-432-4770  
**SUNSHINE STATE ONE**  
**CALL OF FLORIDA, INC.**

Contractor is responsible for  
obtaining location of existing  
utilities prior to commencement  
of construction activities.

Conceptual Site Grading & Drainage Plan For:

## PROPOSED RESIDENCE

264 Dunbar Road  
Palm Beach, Florida

### PROJECT INFORMATION:

|             |              |
|-------------|--------------|
| Project No. | 2011-0072    |
| Issue Date  | 03/21/2024   |
| Scale       | 1/8" = 1'-0" |

### REVISIONS:

|    |  |
|----|--|
| 1  |  |
| 2  |  |
| 3  |  |
| 4  |  |
| 5  |  |
| 6  |  |
| 7  |  |
| 8  |  |
| 9  |  |
| 10 |  |
| 11 |  |
| 12 |  |

**CHAD M. GRUBER**  
FLORIDA P.E. NO. 57466

This item has been electronically  
signed and sealed by Chad M. Gruber  
on the date adjacent to the seal using  
a SHA authentication code.  
Printed copies of this document are  
not considered signed and sealed and  
the SHA authentication code must be  
verified on any electronic copies.


**SHEET NUMBER:**

# C-1

Plan Background from Hardscape Plan by  
Nievera Williams Design Received 3/19/24

ARC-24-008

© 2024 Gruber Consulting Engineers, Inc.

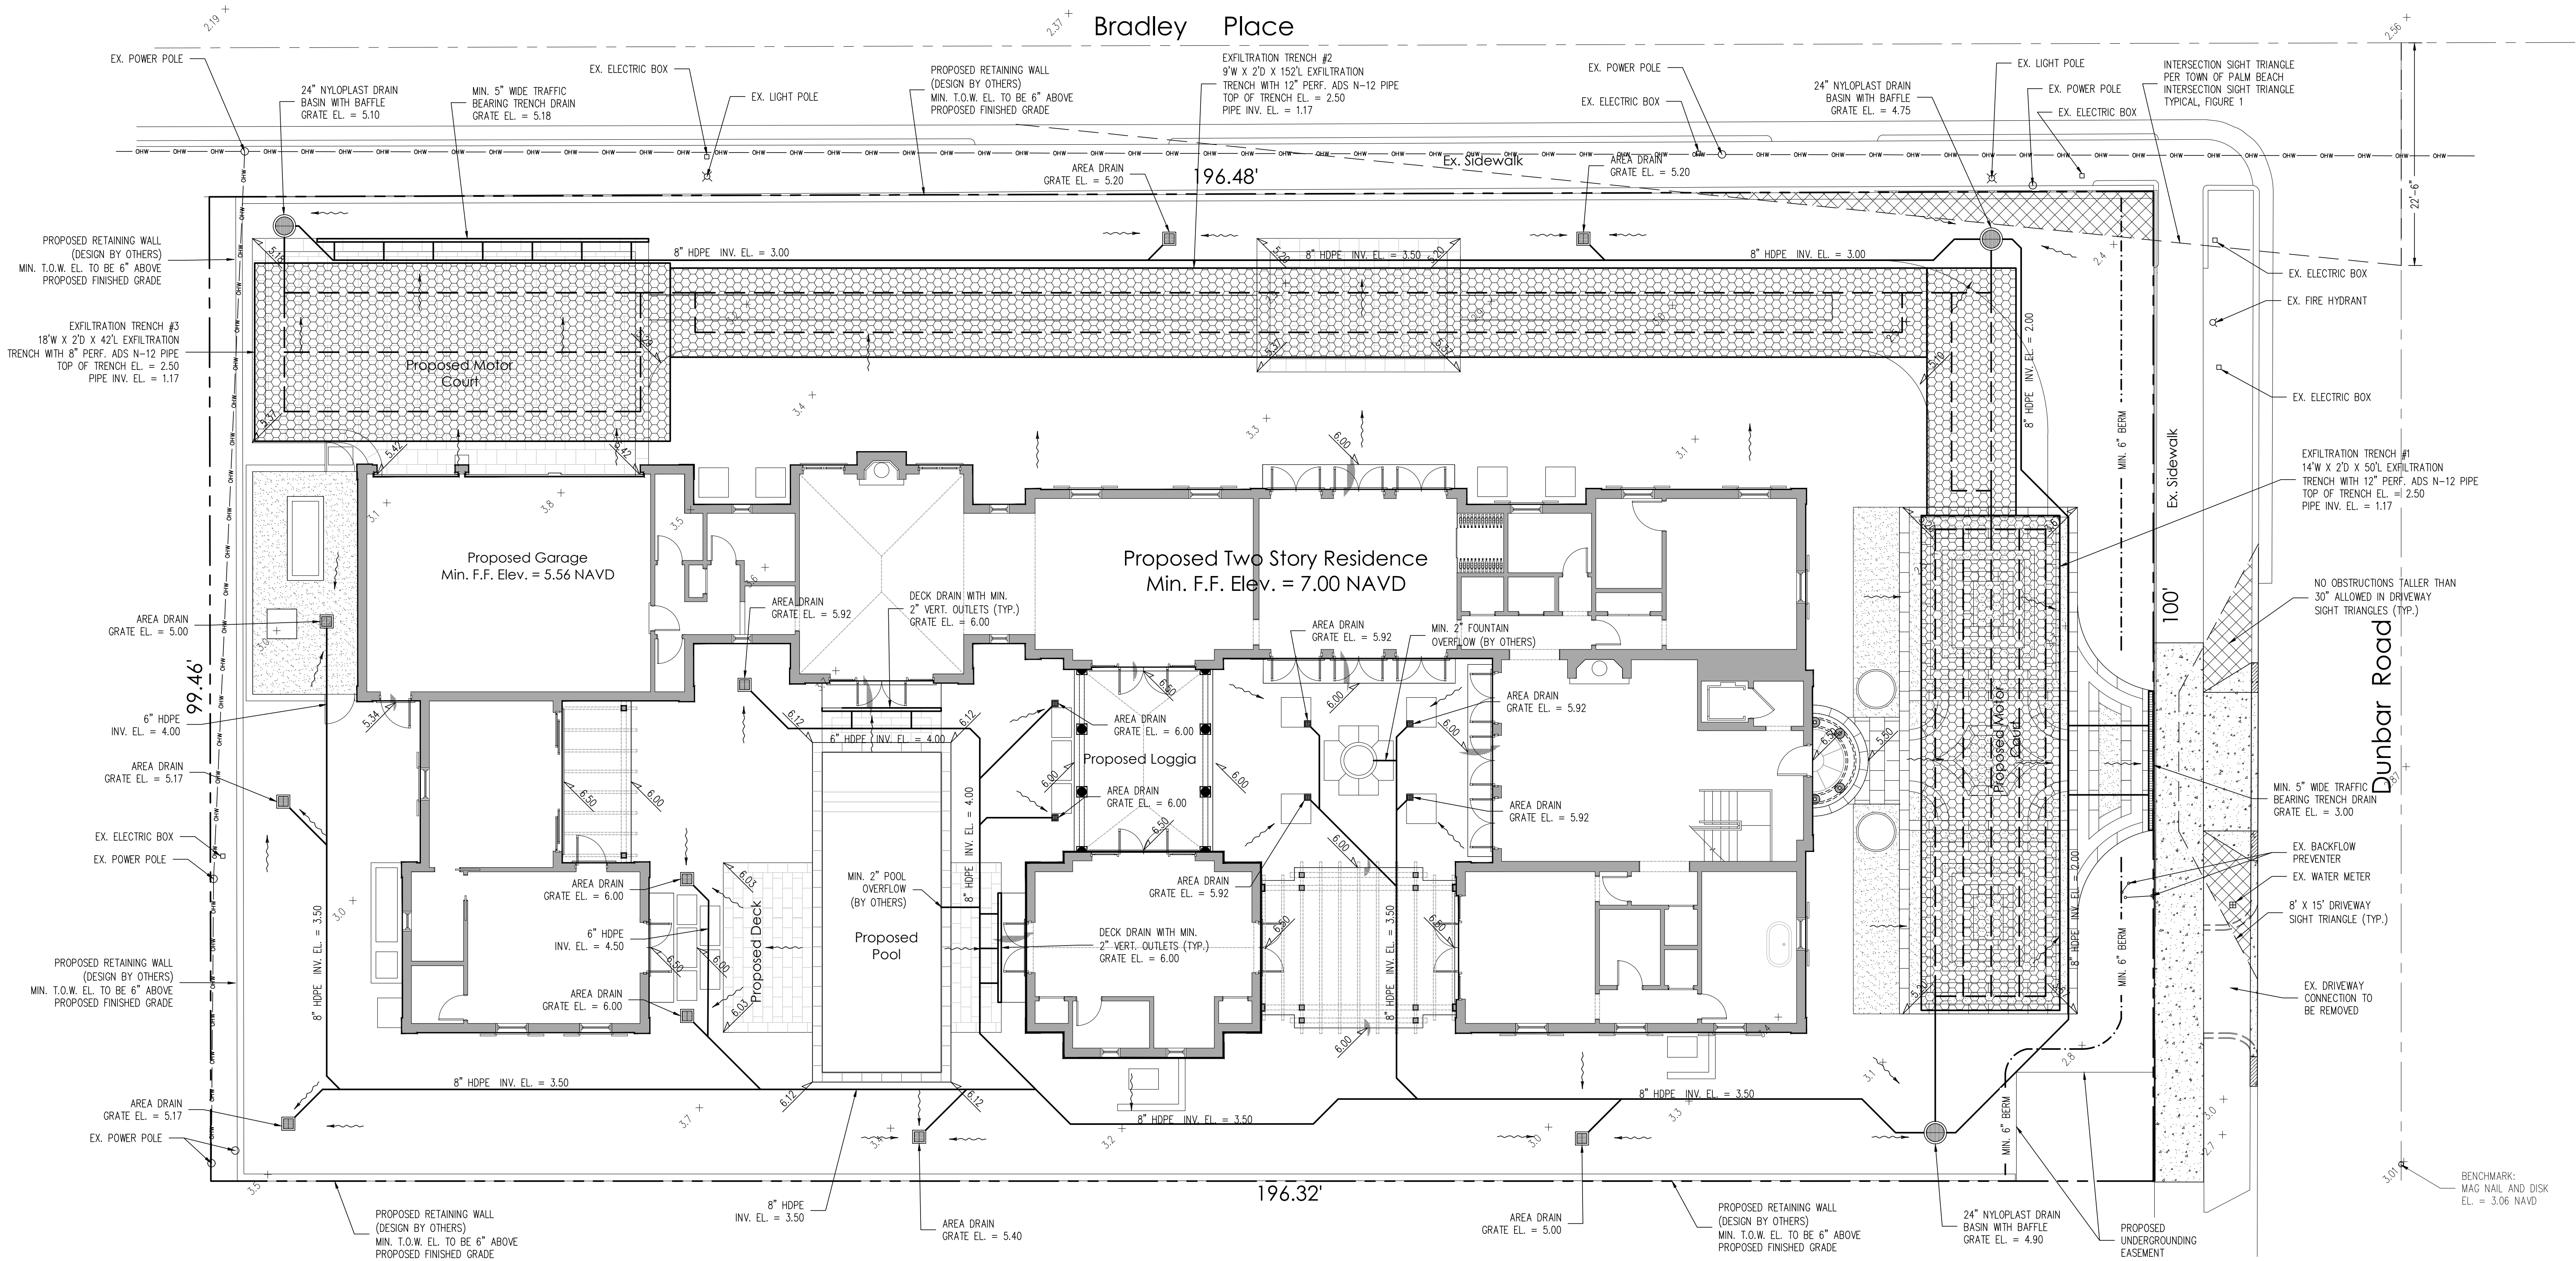

### STORMWATER RETENTION CALCULATIONS

#### A. SITE INFORMATION

Total Property Area = 19,587 sq.ft.  
Drainage Area Impervious Surface = 10,772 sq.ft.  
Drainage Area Pervious Surface = 8,815 sq.ft. \*

\* Minimum required by zoning code without a variance.

#### B. ESTIMATED STORMWATER RETENTION VOLUME

The retention volume is estimated using the Rational Method (Q=CIA)  
where:  
C = 1.0 (impervious surface)  
C = 0.2 (pervious surface)  
i = 2 in/hr

Impervious Surface Runoff Volume:  
1.0 x 2 in/hr x 10,772 sq.ft. x 1 ft./12 in. = 1,795 cu.ft.

Pervious Runoff Volume:  
0.2 x 2 in/hr x 8,815 sq.ft. x 1 ft./12 in. = 294 cu.ft.

Total Volume to be Retained = 2,089 cu.ft.

### C. PROPOSED EXFILTRATION TRENCH SIZING

#### Trench #1

|    |   |                                 |   |         |                        |
|----|---|---------------------------------|---|---------|------------------------|
| L  | = | Total Length of Trench Provided | = | 50      | ft                     |
| W  | = | Trench Width                    | = | 1.4     | ft                     |
| K  | = | Hydraulic Conductivity          | = | 0.00005 | cfs/sq.ft./ft. of head |
| H2 | = | Depth to Water Table            | = | 1.50    | ft                     |
| DU | = | Un-Saturated Trench Depth       | = | 1.00    | ft                     |
| DS | = | Saturated Trench Depth          | = | 1.00    | ft                     |

V = Volume Treated = 589 cu.ft.

#### Trench #2

|    |   |                                 |   |         |                        |
|----|---|---------------------------------|---|---------|------------------------|
| L  | = | Total Length of Trench Provided | = | 152     | ft                     |
| W  | = | Trench Width                    | = | 9       | ft                     |
| K  | = | Hydraulic Conductivity          | = | 0.00005 | cfs/sq.ft./ft. of head |
| H2 | = | Depth to Water Table            | = | 1.50    | ft                     |
| DU | = | Un-Saturated Trench Depth       | = | 1.00    | ft                     |
| DS | = | Saturated Trench Depth          | = | 1.00    | ft                     |

V = Volume Treated = 1,201 cu.ft.

#### Trench #3

|    |   |                                 |   |         |                        |
|----|---|---------------------------------|---|---------|------------------------|
| L  | = | Total Length of Trench Provided | = | 42      | ft                     |
| W  | = | Trench Width                    | = | 18      | ft                     |
| K  | = | Hydraulic Conductivity          | = | 0.00005 | cfs/sq.ft./ft. of head |
| H2 | = | Depth to Water Table            | = | 1.50    | ft                     |
| DU | = | Un-Saturated Trench Depth       | = | 1.00    | ft                     |
| DS | = | Saturated Trench Depth          | = | 1.00    | ft                     |

V = Volume Treated = 625 cu.ft.


Total Volume Treated = 2,415 cu.ft.

### Notes:

- Exfiltration trenches and storm piping to be protected from roots with a root barrier.
- Roof drain downspouts are to be connected to the proposed drainage system. Contractor to provide engineer with downspout locations prior to installation of drainage system.
- Exfiltration trench design uses an assumed value of hydraulic conductivity. Client may obtain a site specific test for hydraulic conductivity prior to exfiltration trench installation.
- Contractor shall mill and overlay all roadway cuts a minimum of 50 ft. on either side of the excavation the entire width of each affected lane.
- Contractor is responsible for installing and maintaining erosion control measures during construction.
- Video inspection of storm drainage system required prior to installation of sod.


### Legend

- EXISTING ELEVATION PER WALLACE SURVEYING CORP. (NAVD-88)
- PROPOSED ELEVATION (NAVD-88)
- PROPOSED ELEVATION CONTOUR (NAVD-88)
- FLOW DIRECTION
- EXFILTRATION TRENCH
- AREA DRAIN
- 24" NYLOPLAST DRAIN BASIN WITH BAFFLE

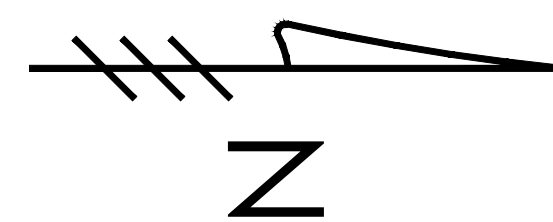


Scale: 1/8" = 1'-0"

Note:  
Maximum amount of fill allowed at any one location within the setbacks is 2.11 ft. Maximum proposed fill proposed in the setbacks is 2.00 ft.

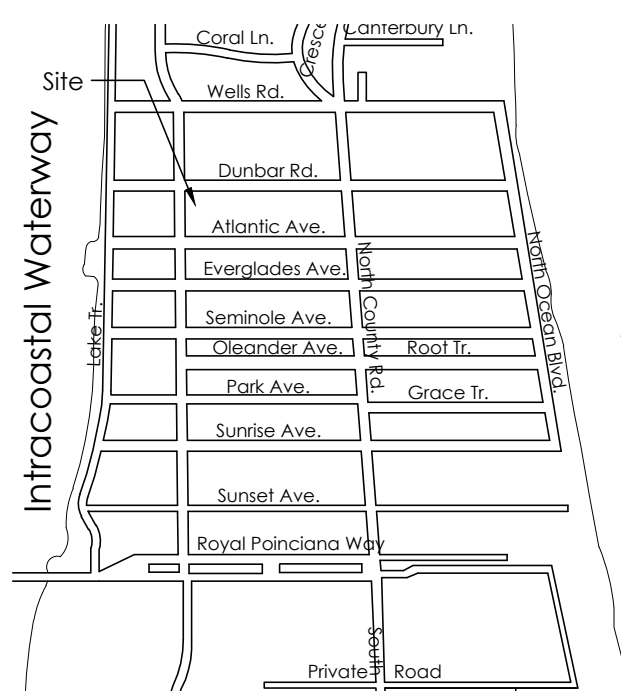


Location Map  
N.T.S.



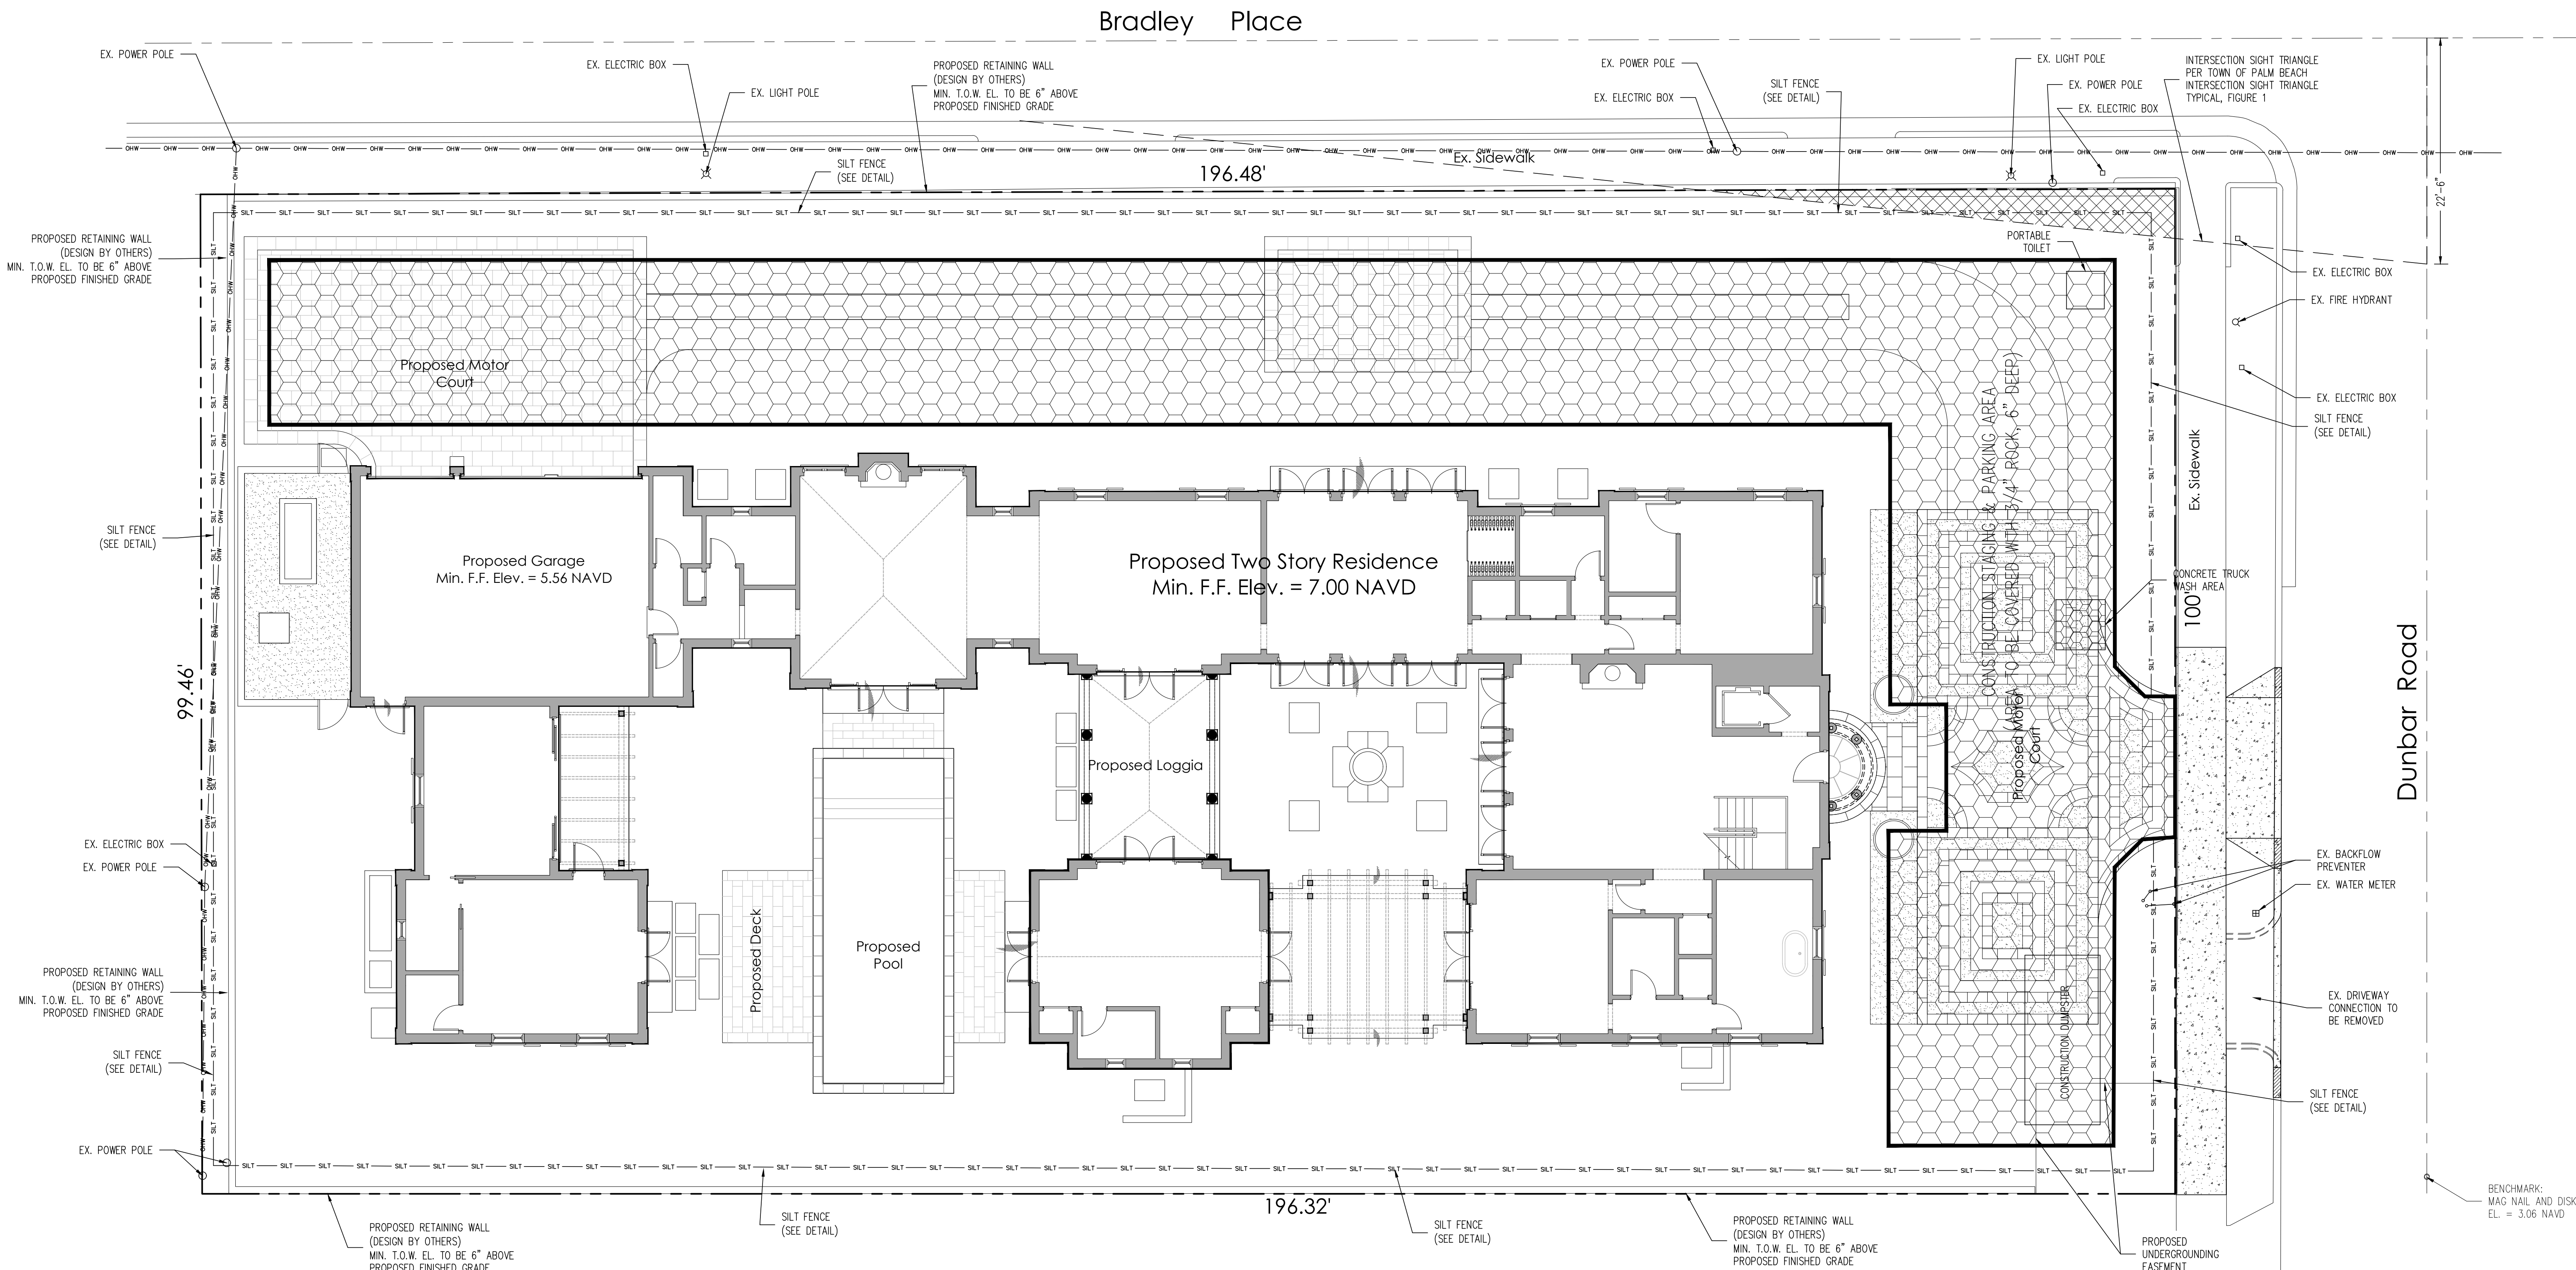

### Notes:

- 1) Contractor is responsible for installing and maintaining erosion control measures during construction.
- 2) Contractor to investigate condition of existing sewer service prior to building permit submittal. If existing service is cast iron, or in poor condition, service will be replaced to main per Town of Palm Beach standards.

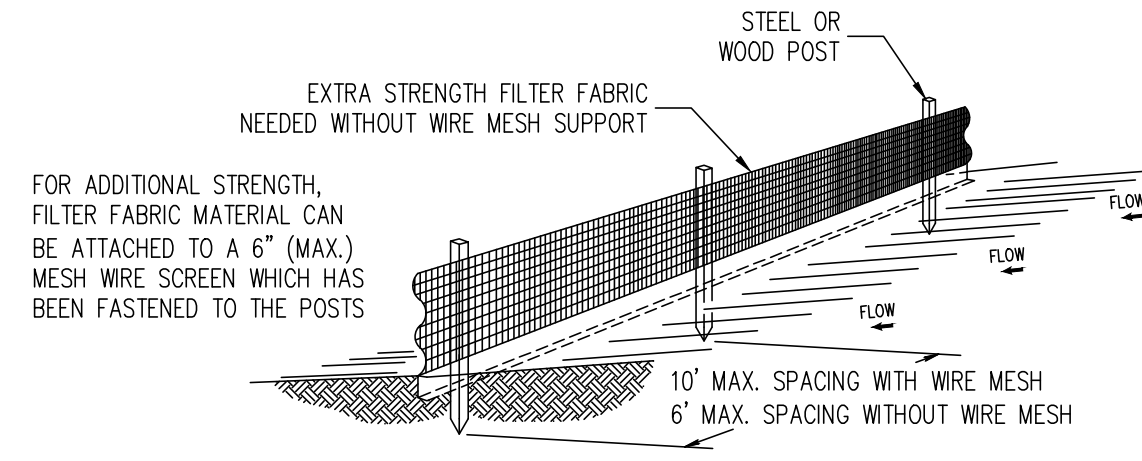


#### Notes:

- 1) The height of a silt fence shall not exceed 36".
- 2) Filter fabric shall be purchased in a continuous roll cut to the length of the barrier to avoid the use of joints.
- 3) Posts shall be spaced a maximum of 10' apart at the barrier location and driven securely into the ground a minimum of 12". When extra strength fabric is used without the wire support fence, post spacing shall not exceed 6'.
- 4) A trench shall be excavated approximately 4" wide and 4" deep along the line of posts and upslope from the barrier.
- 5) When standard strength filter fabric is used, a wire mesh support fence shall be fastened securely to the upslope side of the posts using heavy duty wire staples at least 1" long, tie wires, or hog rings. The wire shall extend into the trench a minimum of 2" and shall not extend more than 36" above the original ground surface.
- 6) The standard strength filter fabric shall be stapled or wired to the fence, and 8" of the fabric shall be extended into the trench. The fabric shall not extend more than 36" above the original ground surface.
- 7) The trench shall be backfilled and the soil compacted over the filter fabric.


#### SILT FENCE DETAIL

N.T.S.

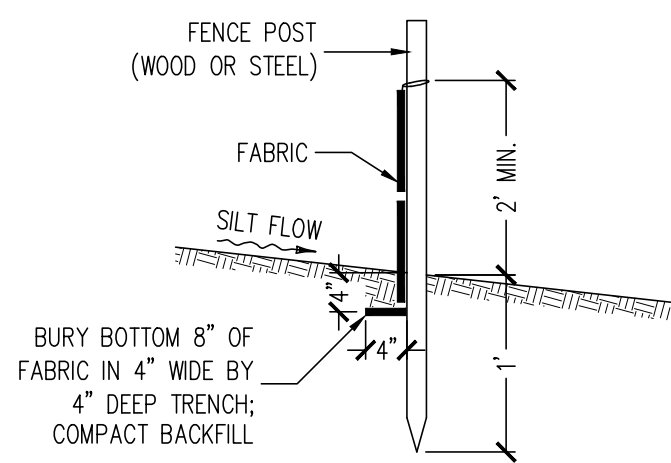

#### SILT FENCE SECTION



N.T.S.

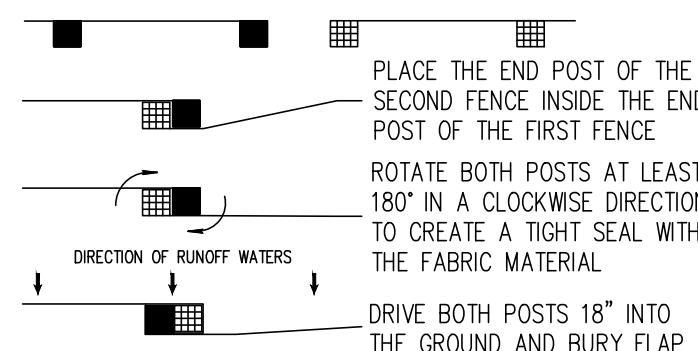


#### ATTACHING TWO SILT FENCES

N.T.S.

### Legend

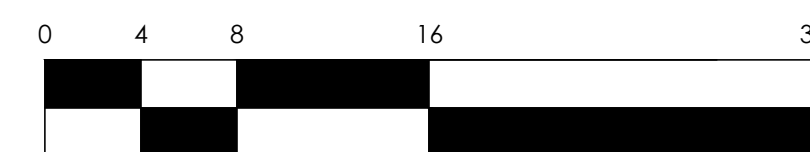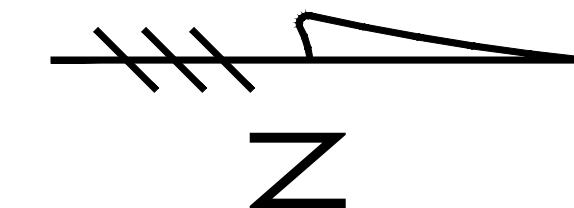

Scale: 1/8" = 1'-0"

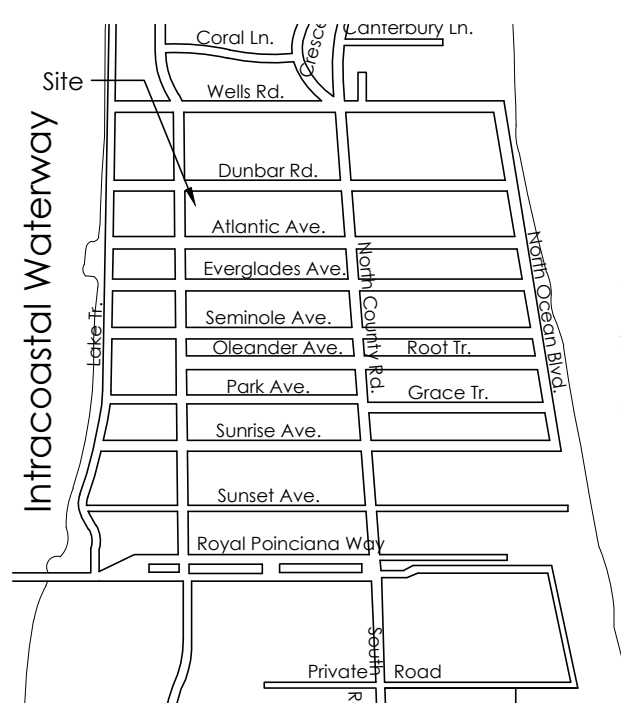

#### Location Map

N.T.S.



### GRUBER CONSULTING ENGINEERS

2475 Mercer Avenue, Suite 305  
West Palm Beach, FL 33401  
☎ 561.312.2041  
✉ office@gruberengineers.com

48 HOURS BEFORE DIGGING,  
CALL 1-800-432-4770  
SUNSHINE STATE ONE  
CALL OF FLORIDA, INC.

Contractor is responsible for  
obtaining location of existing  
utilities prior to commencement  
of construction activities.

Conceptual Construction Staging Plan For:

## PROPOSED RESIDENCE

264 Dunbar Road  
Palm Beach, Florida

#### PROJECT INFORMATION:

|             |              |
|-------------|--------------|
| Project No. | 2011-0072    |
| Issue Date  | 03/21/2024   |
| Scale       | 1/8" = 1'-0" |

#### REVISIONS:

|    |  |
|----|--|
| 1  |  |
| 2  |  |
| 3  |  |
| 4  |  |
| 5  |  |
| 6  |  |
| 7  |  |
| 8  |  |
| 9  |  |
| 10 |  |
| 11 |  |
| 12 |  |

CHAD M. GRUBER  
FLORIDA P.E. NO. 57466

This item has been electronically  
signed and sealed by Chad M. Gruber  
on the date adjacent to the seal using  
a SHA authentication code.  
Printed copies of this document are  
not considered signed and sealed and  
the SHA authentication code must be  
verified on any electronic copies.

SHEET NUMBER:

# EC-1

Plan Background from Hardscape Plan by  
Nievera Williams Design Received 3/19/24

ARC-24-008

© 2024 Gruber Consulting Engineers, Inc.