


RECEIVED
By yfigueroa at 2:14 pm, Apr 15, 2024

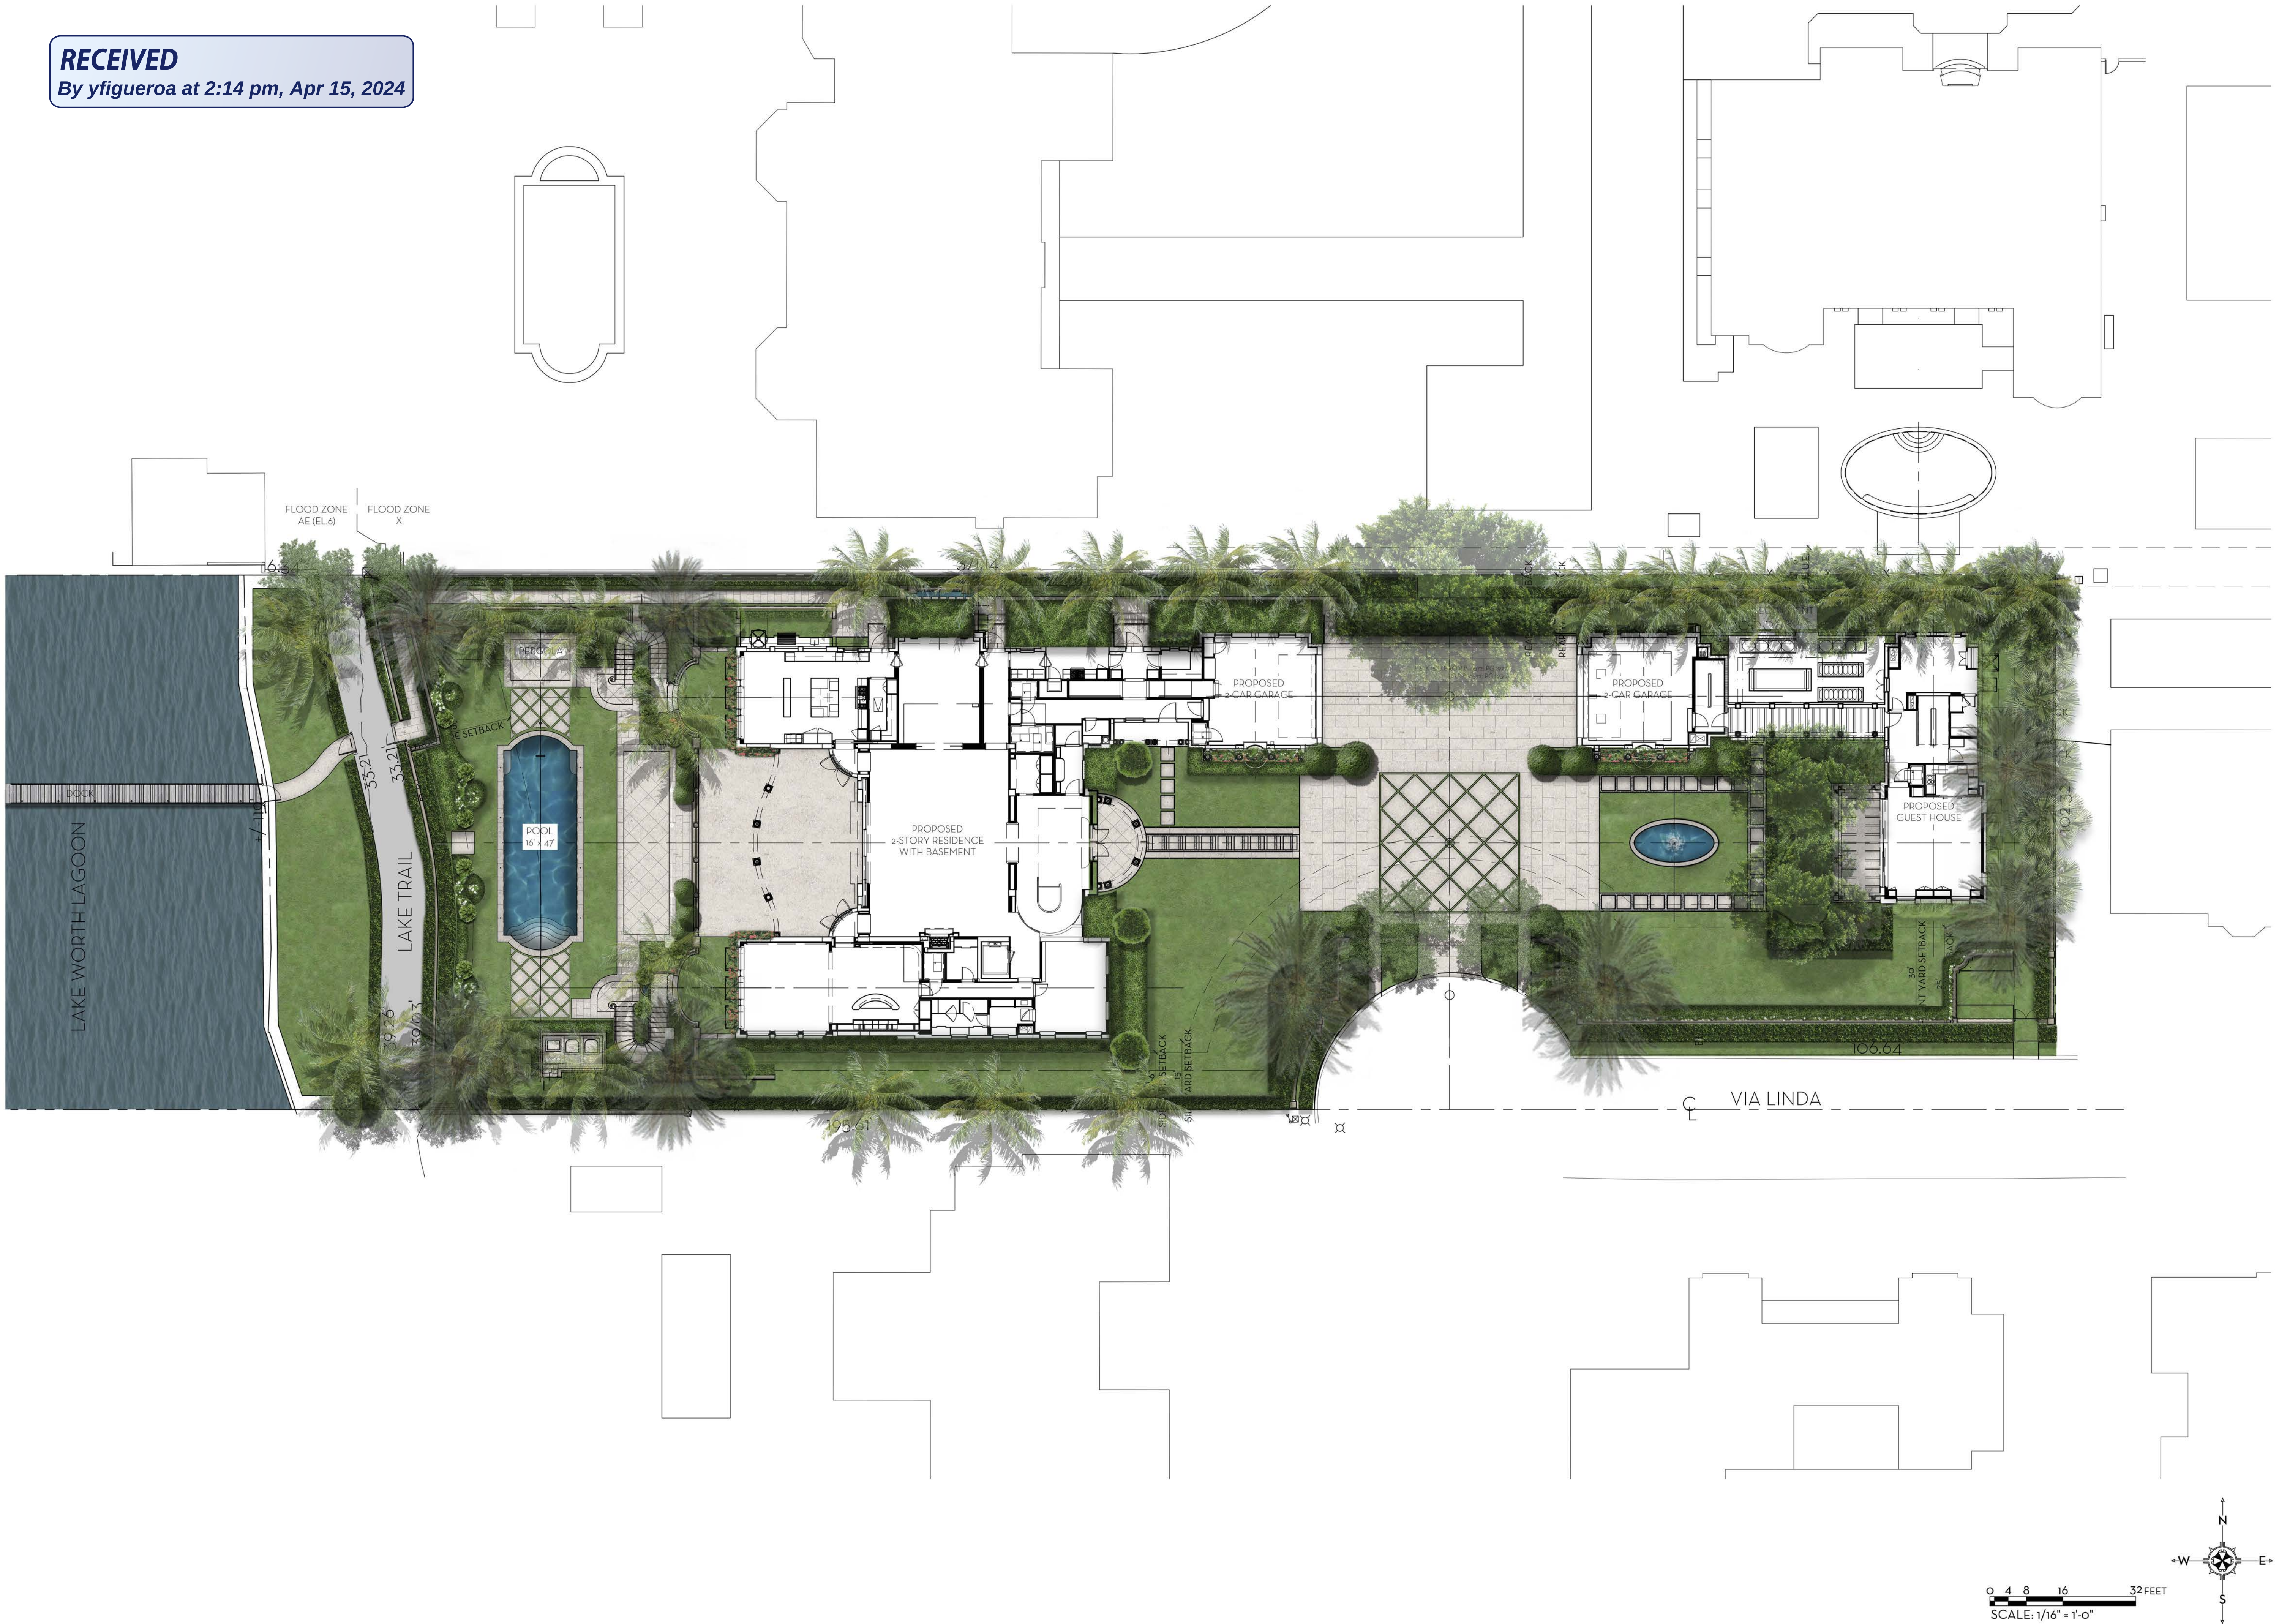


MARIO F. NIEVERA
State of Florida
Landscape Architect
Registration No.
6666856

SITE PLAN
THREE PALM TREES, LLC

325 VIA LINDA, PALM BEACH, FL.

01 APRIL 2024
27 FEBRUARY 2024
15 FEBRUARY 2024

SCALE: 1/16" = 1'-0"

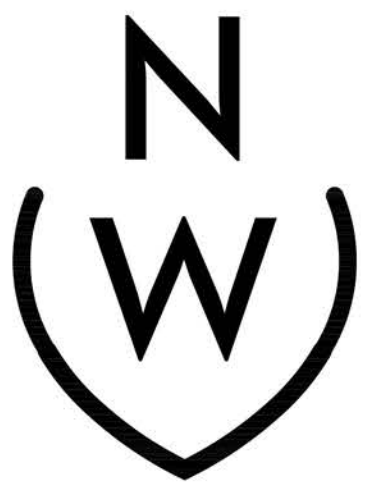

NIEVERA WILLIAMS
DESIGN

625 N. Flagler Drive
Suite 502
West Palm Beach, FL 33401
P: 561-659-2820
F: 561-659-2113

NIEVERAWILLIAMS.COM

SITE

ARC-24-074



1 SOUTH ELEVATION
EL1 SCALE: 1/16"=1'-0"

MARIO F. NIEVERA


State of Florida
Landscape Architect
Registration No.
6666856

SOUTH ELEVATION
THREE PALM TREES, LLC

325 VIA LINDA, PALM BEACH, FL

01 APRIL 2024
27 FEBRUARY 2024
15 FEBRUARY 2024

SCALE: 1/16" = 1'-0"

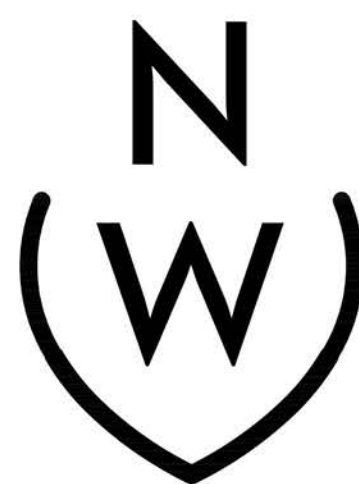

NIEVERA WILLIAMS
DESIGN

625 N. Flagler Drive
Suite 502
West Palm Beach, FL 33401
P: 561-659-2820
F: 561-659-2113

NIEVERAWILLIAMS.COM

EL1

ARC-24-074

MARIO F. NIEVERA

State of Florida
Landscape Architect
Registration No.
6666856

NORTH ELEVATION
THREE PALM TREES, LLC

325 VIA LINDA, PALM BEACH, FL

01 APRIL 2024
27 FEBRUARY 2024
15 FEBRUARY 2024

SCALE: 1/16" = 1'-0"




NIEVERA WILLIAMS
DESIGN

625 N. Flagler Drive
Suite 502
West Palm Beach, FL 33401
P: 561-659-2820
F: 561-659-2113

NIEVERAWILLIAMS.COM

EL2

ARC-24-074

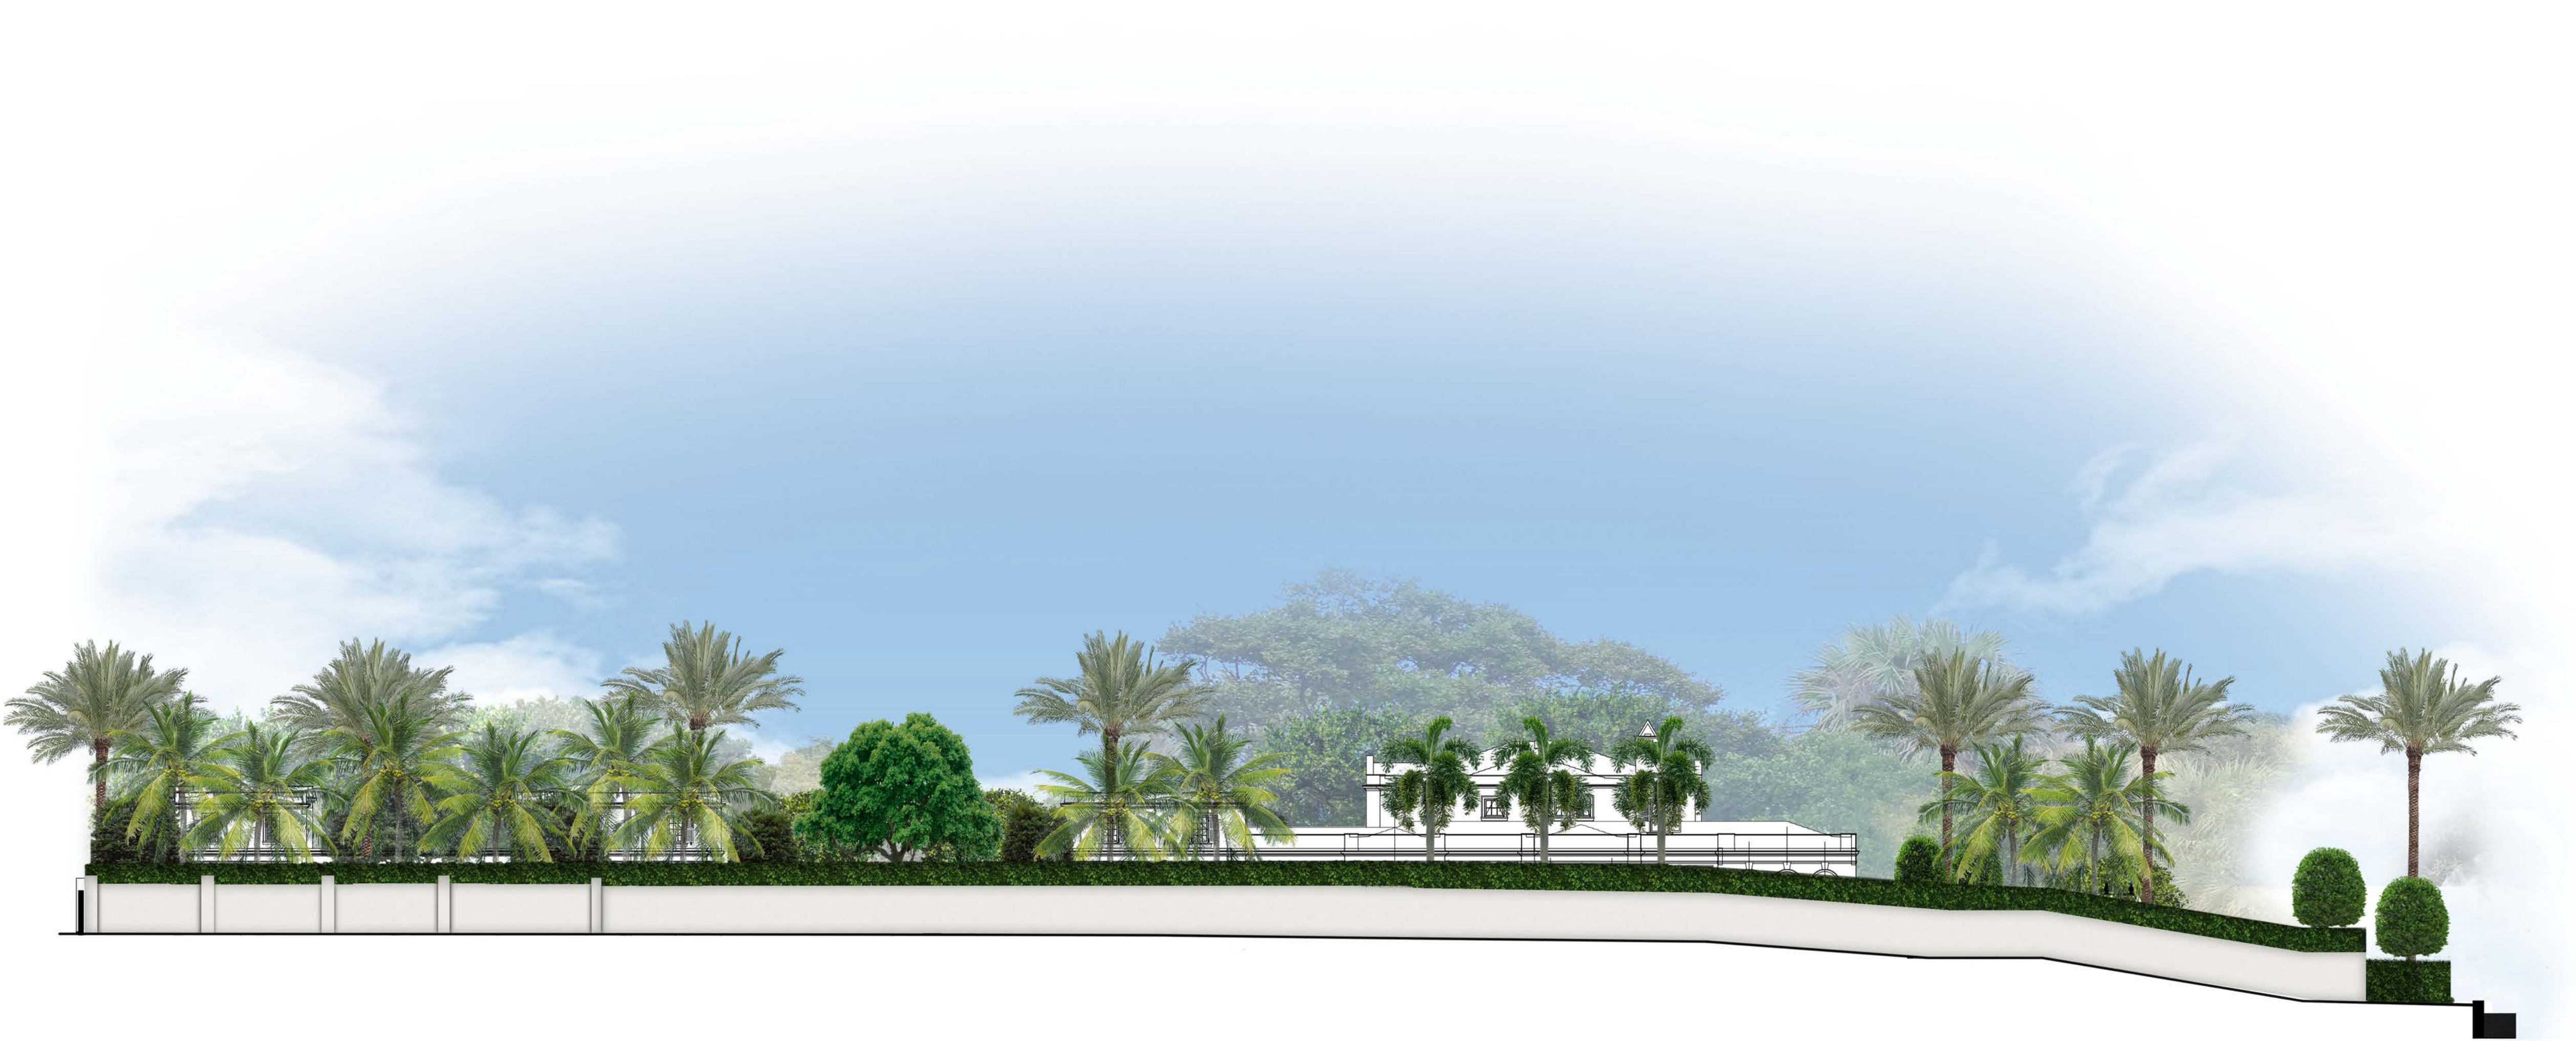

1 NORTH ELEVATION
EL2 SCALE: 1/16"=1'-0"

1 WEST ELEVATION
EL3 SCALE: 3/16"=1'-0"



MARIO F. NIEVERA

State of Florida
Landscape Architect
Registration No.
6666856

WEST ELEVATION
THREE PALM TREES, LLC
325 VIA LINDA, PALM BEACH, FL.

01 APRIL 2024
27 FEBRUARY 2024
15 FEBRUARY 2024

SCALE: 3/16" = 1'-0"



NIEVERA WILLIAMS
DESIGN

625 N. Flagler Drive
Suite 502
West Palm Beach, FL 33401
P: 561-659-2820
F: 561-659-2113

NIEVERAWILLIAMS.COM

EL3

ARC-24-074



1 EAST ELEVATION
EL4 SCALE: 3/16"=1'-0"

MARIO F. NIEVERA


State of Florida
Landscape Architect
Registration No.
6666856

EAST ELEVATION
THREE PALM TREES, LLC

325 VIA LINDA, PALM BEACH, FL

01 APRIL 2024
27 FEBRUARY 2024
15 FEBRUARY 2024

SCALE: 3/16" = 1'-0"

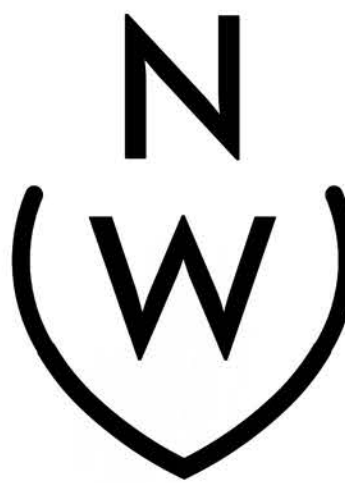


NIEVERA WILLIAMS
DESIGN

625 N. Flagler Drive
Suite 502
West Palm Beach, FL 33401
P: 561-659-2820
F: 561-659-2113


NIEVERAWILLIAMS.COM

EL4

ARC-24-074

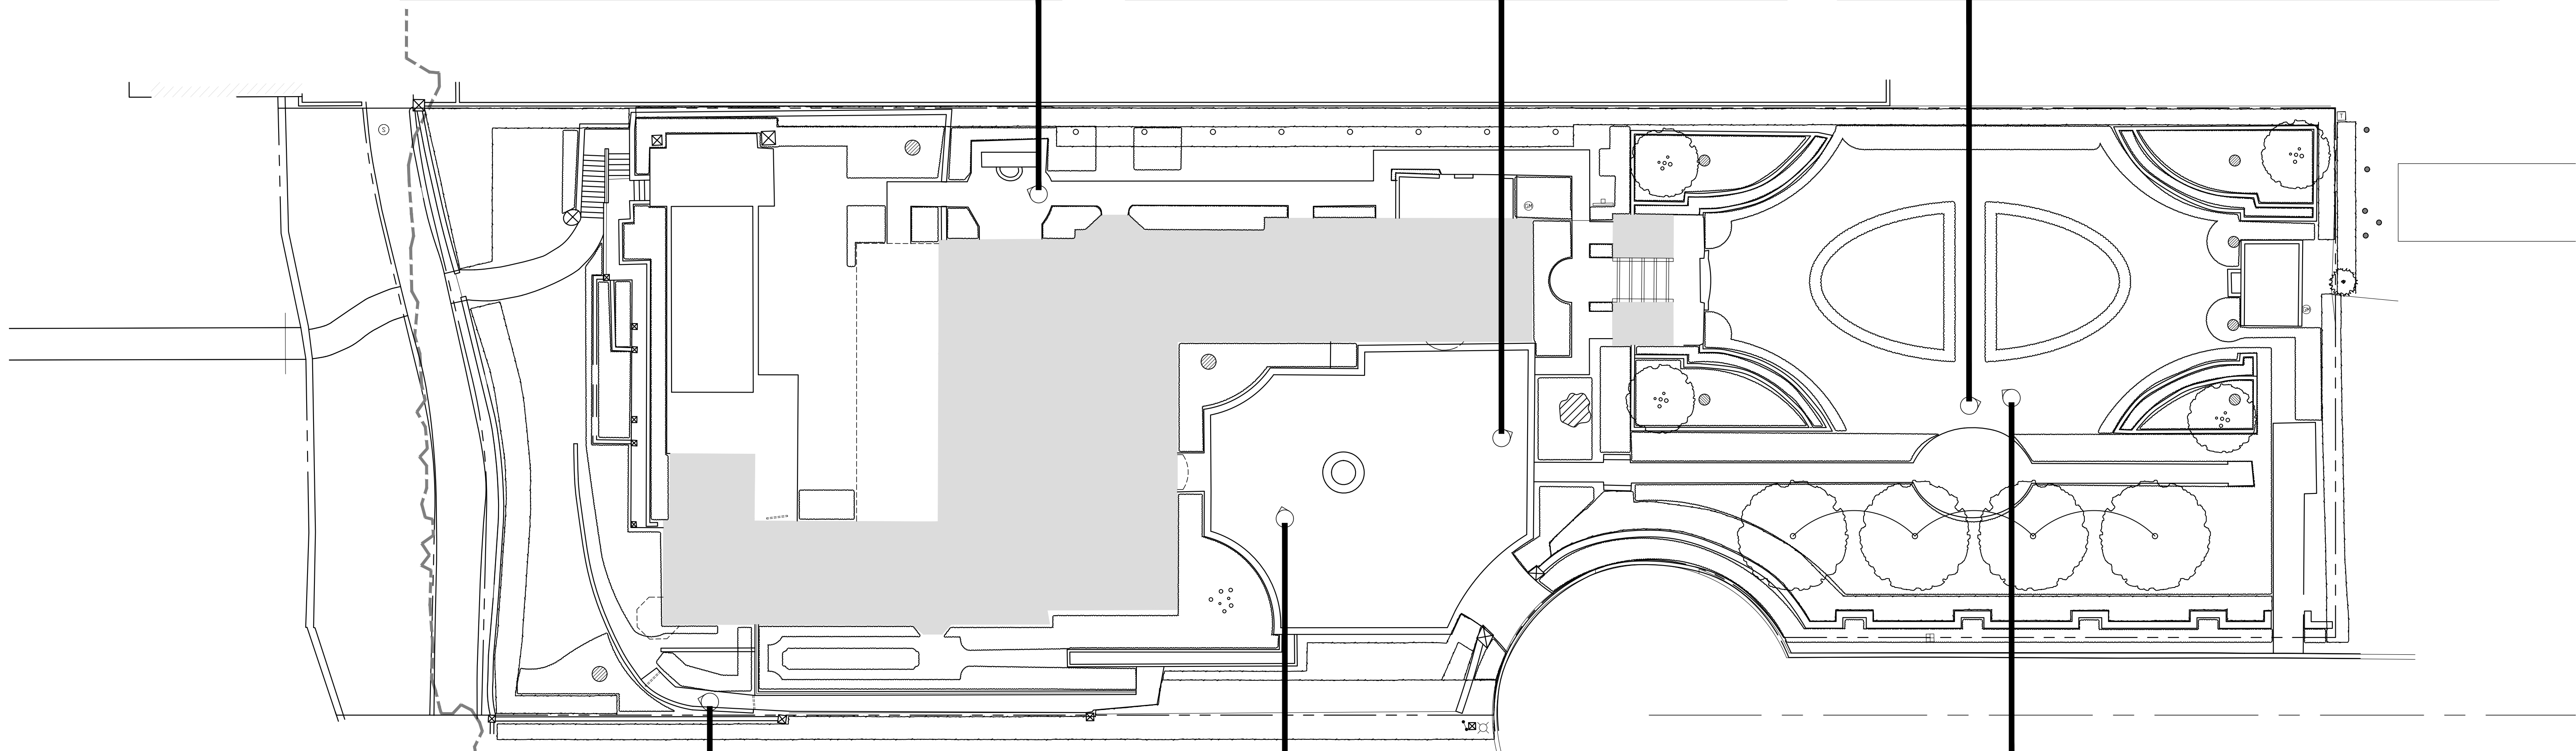

0 4 8 16 32 FEET
SCALE: 1/16" = 1'-0"

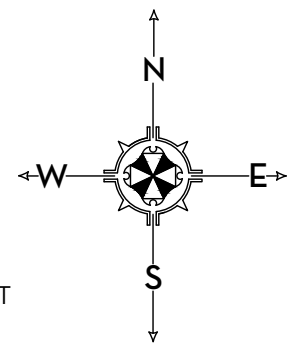


MARIO F. NIEVERA

State of Florida
Landscape Architect
Registration No.
6666856

EXISTING SITE PHOTOS
THREE PALM TREES, LLC

325 VIA LINDA, PALM BEACH, FL

15 APRIL 2024
27 FEBRUARY 2024
15 FEBRUARY 2024

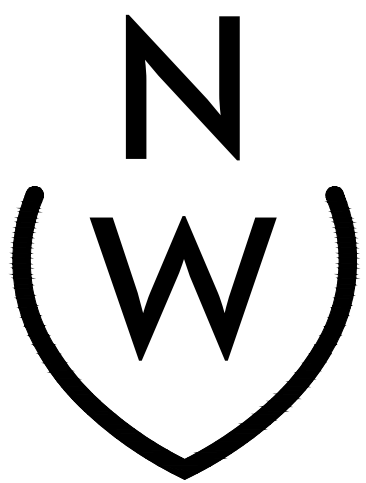

NIEVERA WILLIAMS
DESIGN

625 N. Flagler Drive
Suite 502
West Palm Beach, FL 33401
P: 561-659-2820
F: 561-659-2113

NIEVERAWILLIAMS.COM

EXo

ARC-24-074


SCALE: 1/16" = 1'-0"

State of Florida
Landscape Architect
Registration No.
6666856

325 VIA LINDA, PALM BEACH, FL.

15 APRIL 2024
27 FEBRUARY 2024
15 FEBRUARY 2024

SCALE: 1/16" = 1'-0"

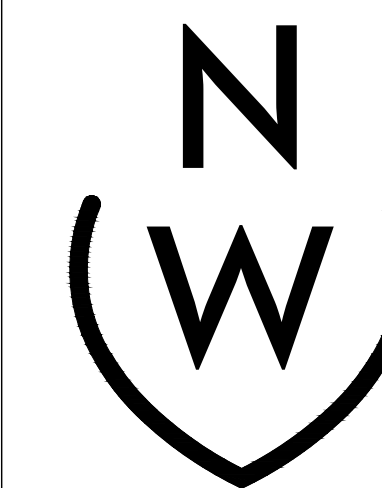


NIEVERA WILLIAMS
DESIGN

625 N. Flagler Drive
Suite 502
West Palm Beach, FL 33401
P: 561-659-2820
F: 561-659-2113


NIEVERAWILLIAMS.COM

EXT

ARC-24-074

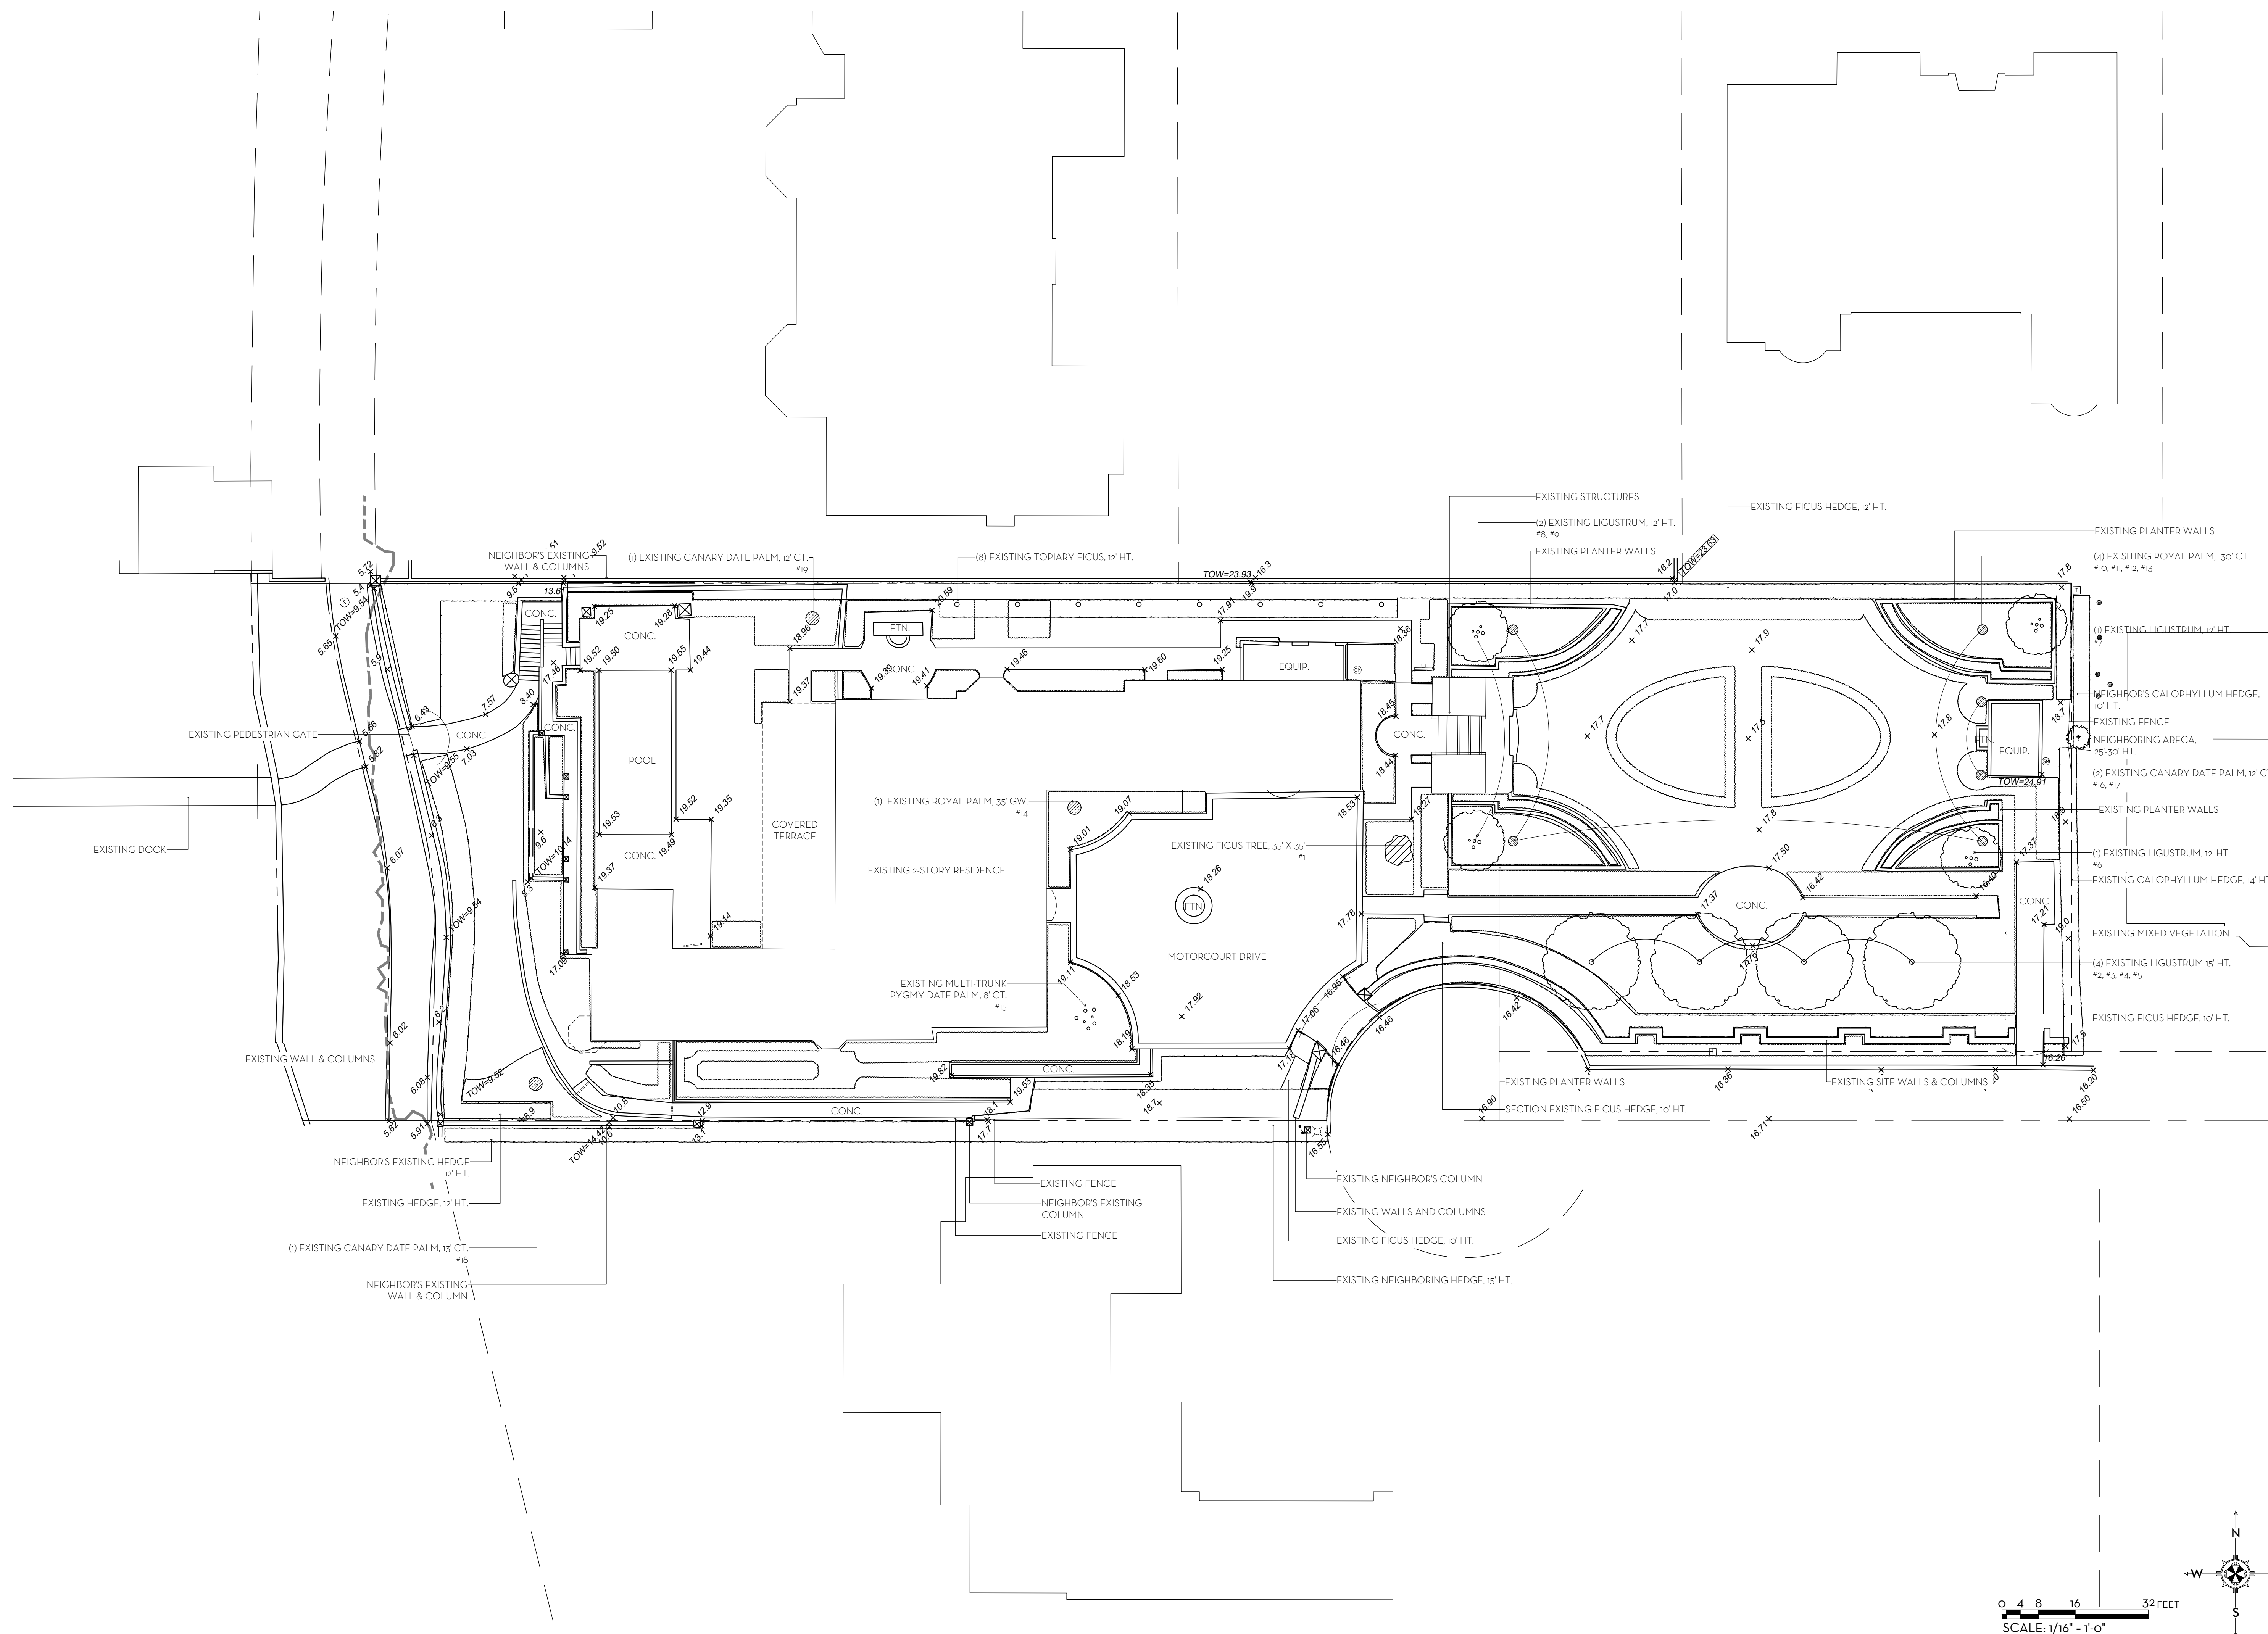

NW NIEVERA WILLIAMS DESIGN		325 Via Linda, Palm Beach, FL 33480		
		1/12/2023		
TREE DISPOSITION				
ITEM NO.	COMMON NAME	BOTANICAL NAME	HEIGHT	DISPOSITION
1	FICUS TREE	Ficus altissima	30' x 30' HT.	RELOCATE
2	LIGUSTRUM TREE	Ligustrum lucidum	15' HT.	REMOVE
3	LIGUSTRUM TREE	Ligustrum lucidum	15' HT.	REMOVE
4	LIGUSTRUM TREE	Ligustrum lucidum	15' HT.	REMOVE
5	LIGUSTRUM TREE	Ligustrum lucidum	15' HT.	REMOVE
6	LIGUSTRUM TREE	Ligustrum lucidum	12' HT.	REMOVE
7	LIGUSTRUM TREE	Ligustrum lucidum	12' HT.	REMOVE
8	LIGUSTRUM TREE	Ligustrum lucidum	12' HT.	REMOVE
9	LIGUSTRUM TREE	Ligustrum lucidum	12' HT.	REMOVE
10	ROYAL PALM TREE	Roystonea regia	30' HT.	REMOVE
11	ROYAL PALM TREE	Roystonea regia	30' HT.	REMOVE
12	ROYAL PALM TREE	Roystonea regia	30' HT.	REMOVE
13	ROYAL PALM TREE	Roystonea regia	30' HT.	REMOVE
14	ROYAL PALM TREE	Roystonea regia	35' HT.	REMOVE
15	PYGMY DATE PALM	Phoenix roebelenii	8' C.T.	REMOVE
16	CANARY DATE PALM	Phoenix canariensis	12' C.T.	REMOVE
17	CANARY DATE PALM	Phoenix canariensis	12' C.T.	REMOVE
18	CANARY DATE PALM	Phoenix canariensis	15' C.T.	REMOVE
19	CANARY DATE PALM	Phoenix canariensis	12' C.T.	REMOVE

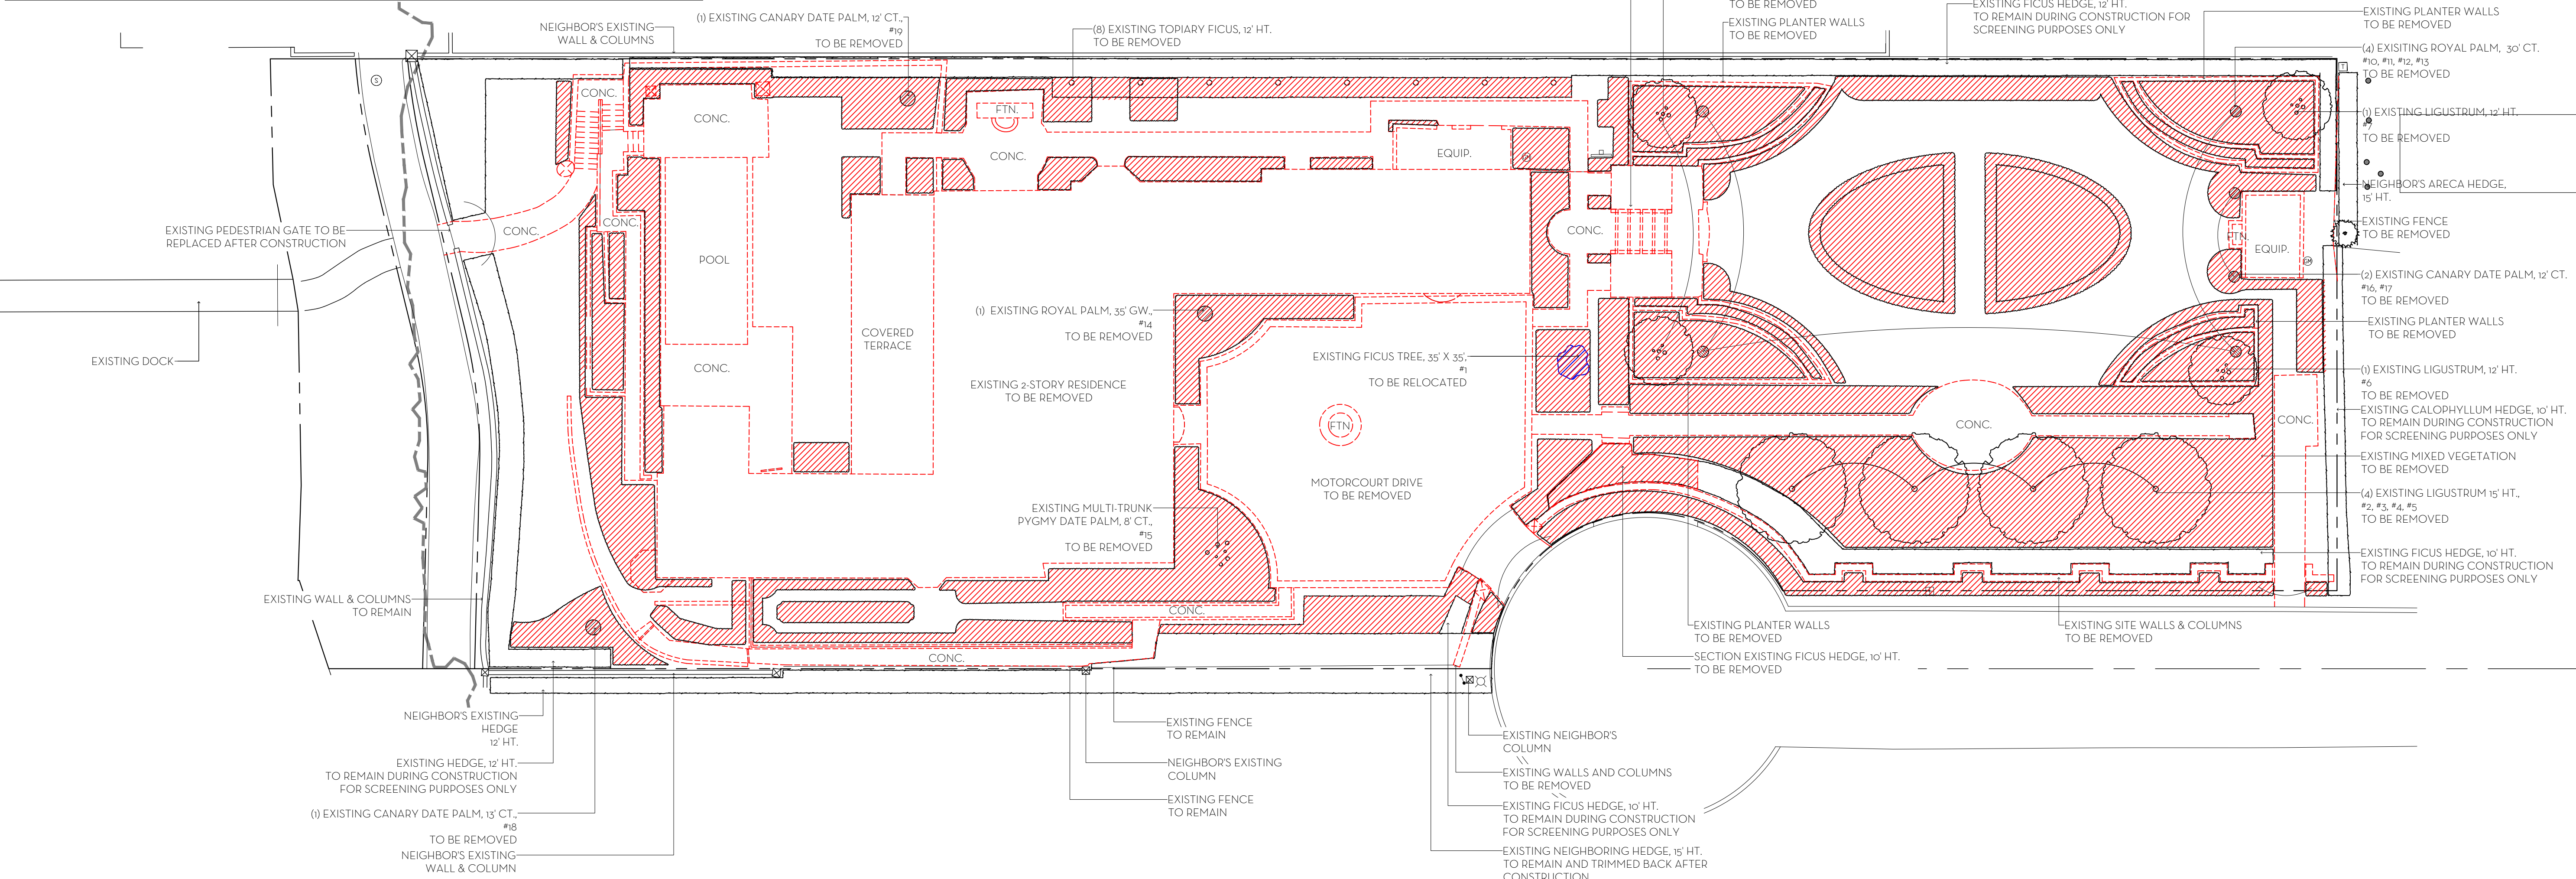


MARIO F. NIEVERA

State of Florida
Landscape Architect
Registration No.
6666856

DEMOLITION PLAN
THREE PALM TREES, LLC

325 VIA LINDA, PALM BEACH, FL.

15 APRIL 2024
27 FEBRUARY 2024
15 FEBRUARY 2024

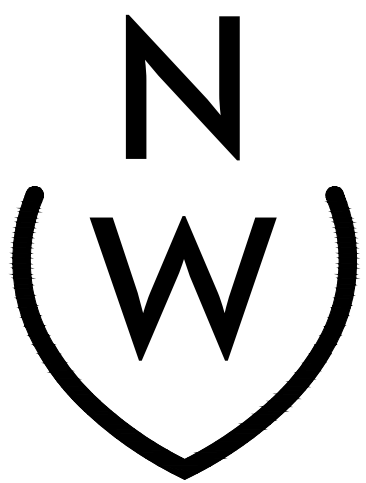


NIEVERA WILLIAMS
DESIGN

625 N. Flagler Drive
Suite 502
West Palm Beach, FL 33401
P: 561-659-2820
F: 561-659-2113

NIEVERAWILLIAMS.COM

DM1

ARC-24-074

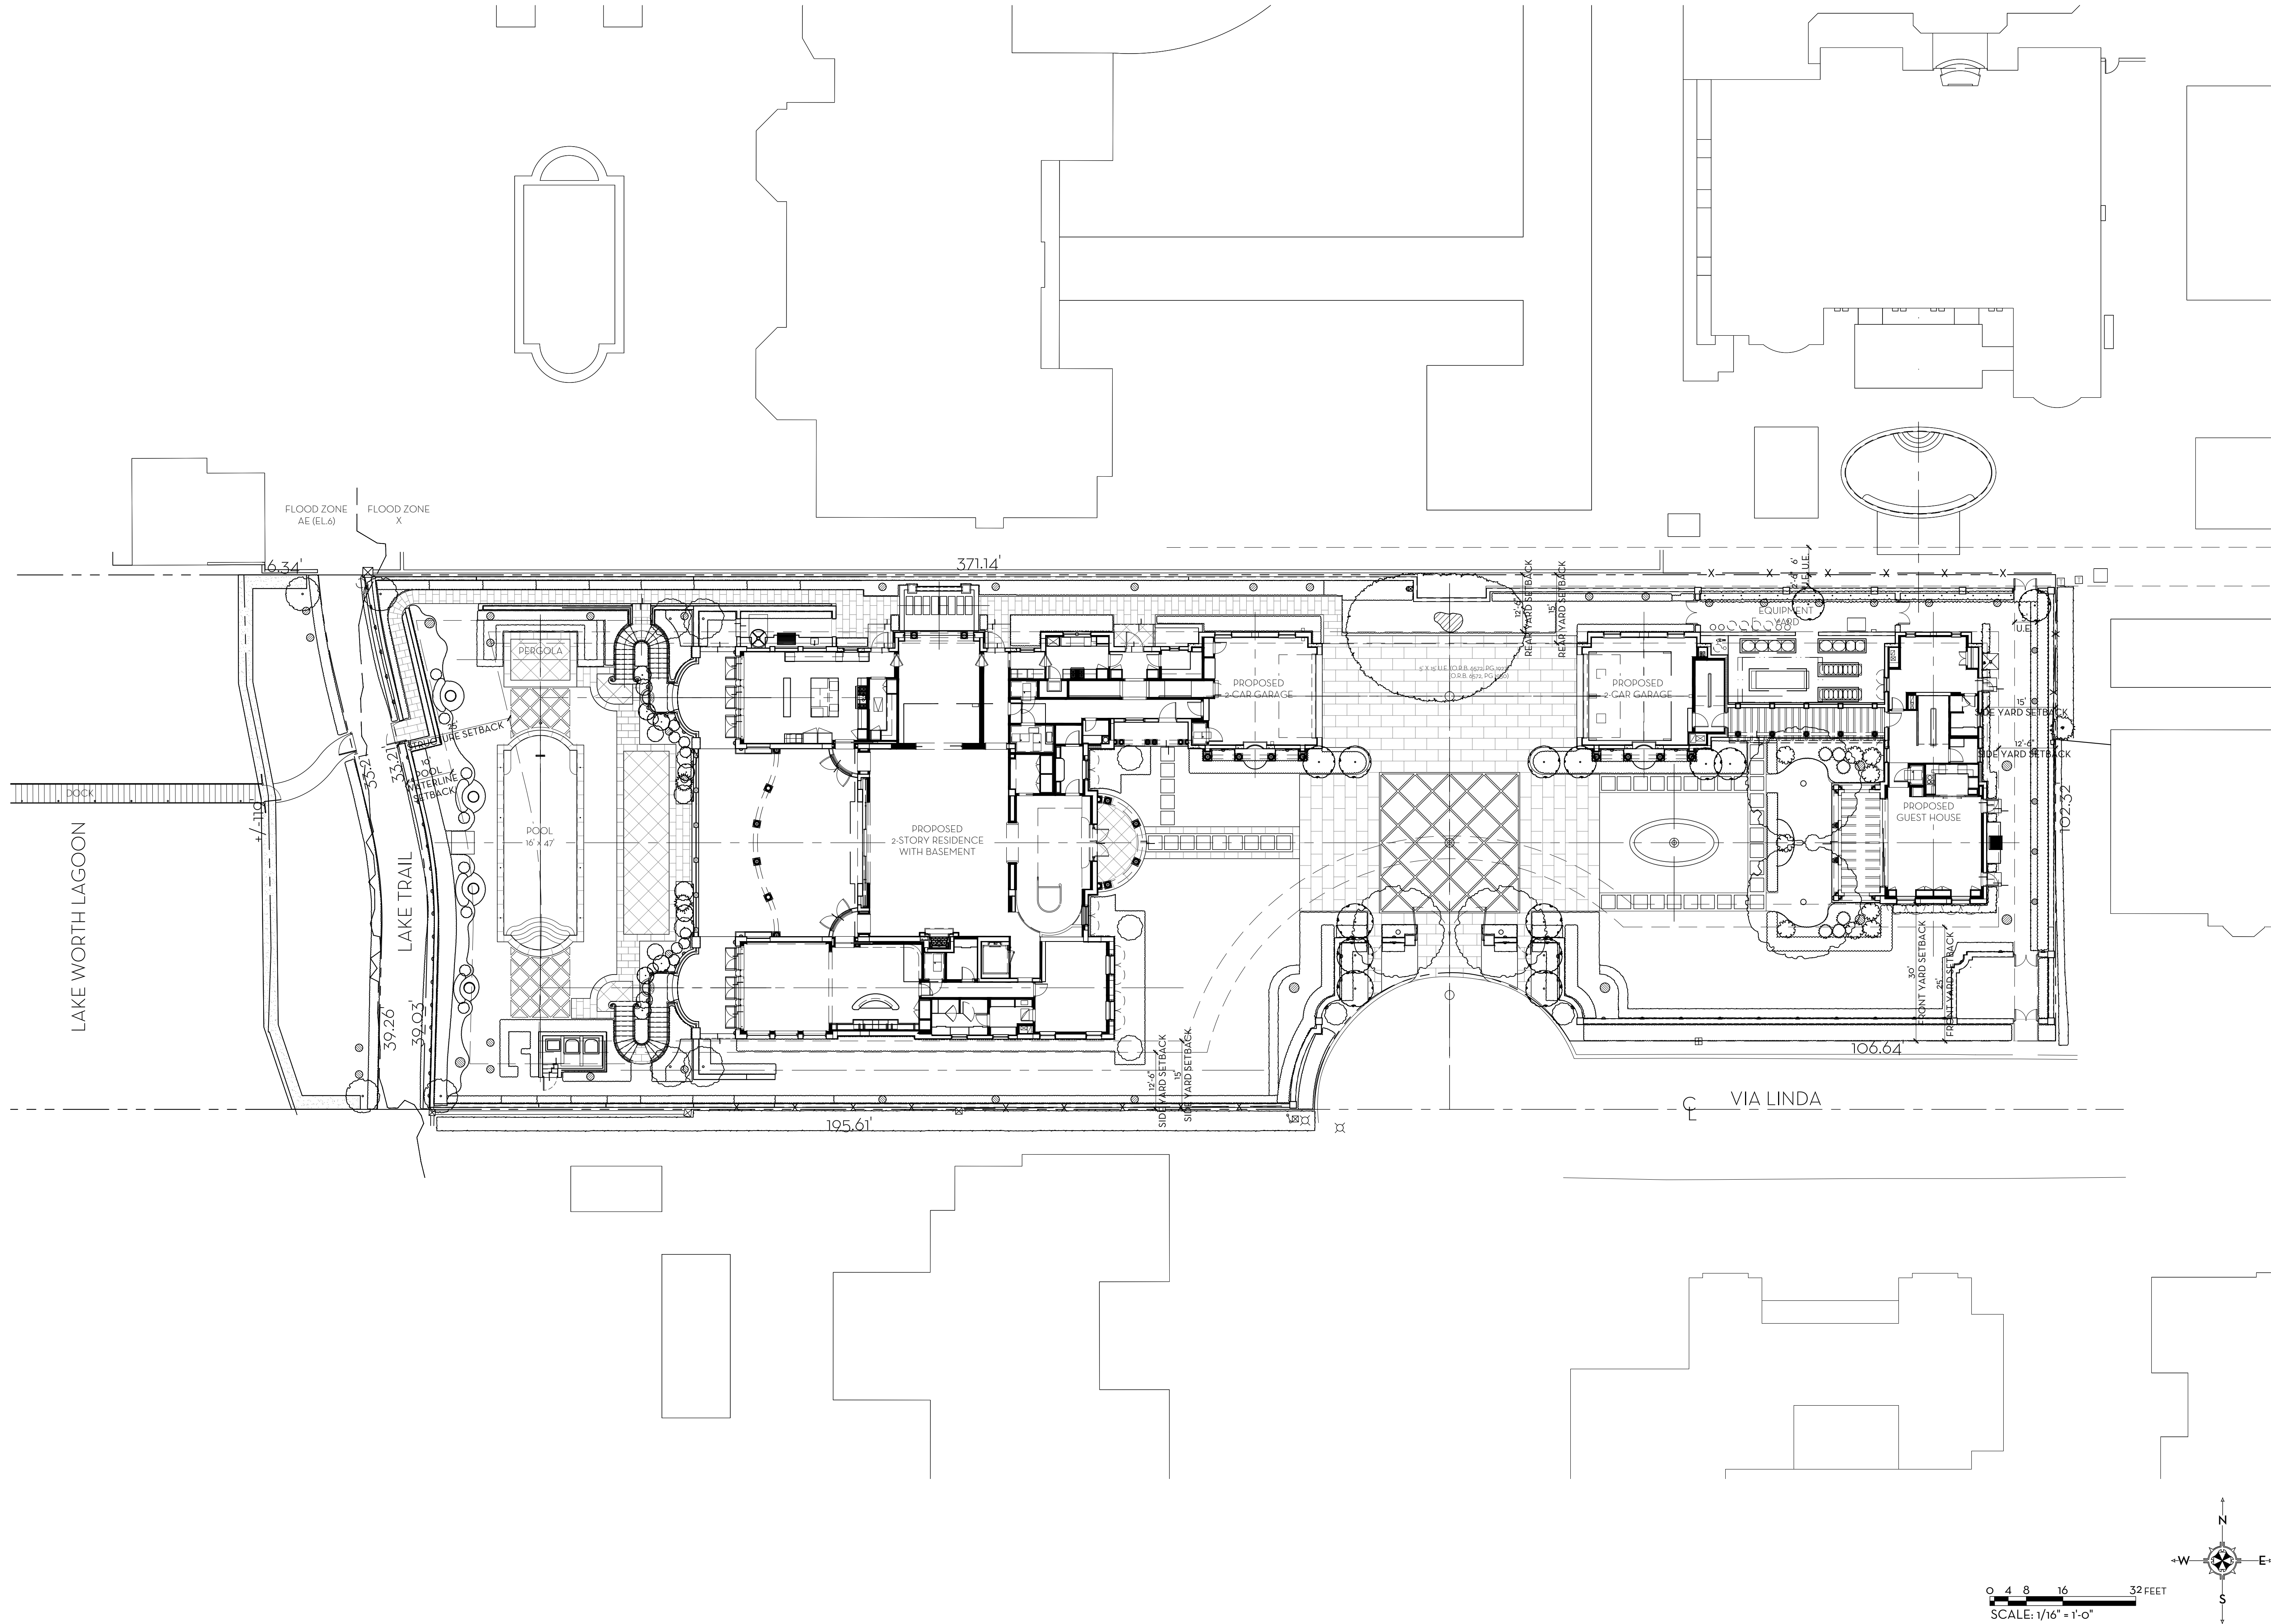


MARIO F. NIEVERA
State of Florida
Landscape Architect
Registration No.
6666856

SITE PLAN
THREE PALM TREES, LLC

325 VIA LINDA, PALM BEACH, FL.

15 APRIL 2024
27 FEBRUARY 2024
15 FEBRUARY 2024

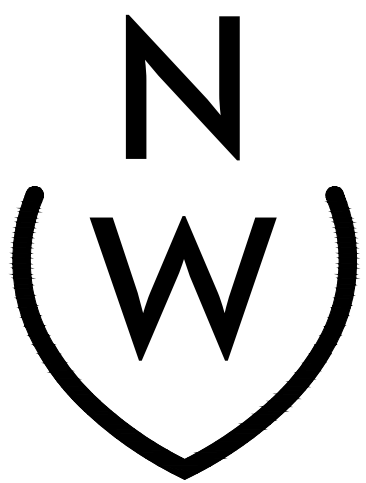

NIEVERA WILLIAMS
DESIGN

625 N. Flagler Drive
Suite 502
West Palm Beach, FL 33401
P: 561-659-2820
F: 561-659-2113

NIEVERAWILLIAMS.COM

SITE

ARC-24-074


SCALE: 1/16" = 1'-0"

State of Florida
Landscape Architect
Registration No.
6666856

325 VIA LINDA, PALM BEACH, FL.

15 APRIL 2024
27 FEBRUARY 2024
15 FEBRUARY 2024

SCALE: 1/16" = 1'-0"

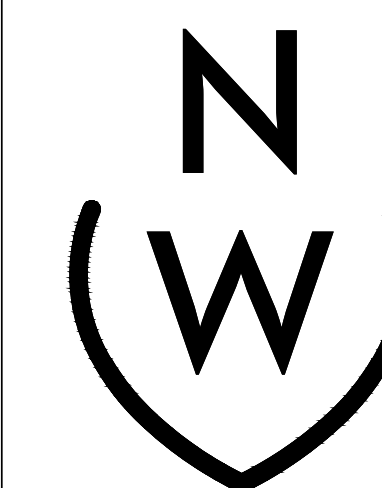


NIEVERA WILLIAMS
DESIGN


625 N. Flagler Drive
Suite 502
West Palm Beach, FL 33401
P: 561-659-2820
F: 561-659-2113

NIEVERAWILLIAMS.COM

Lo

ARC-24-074

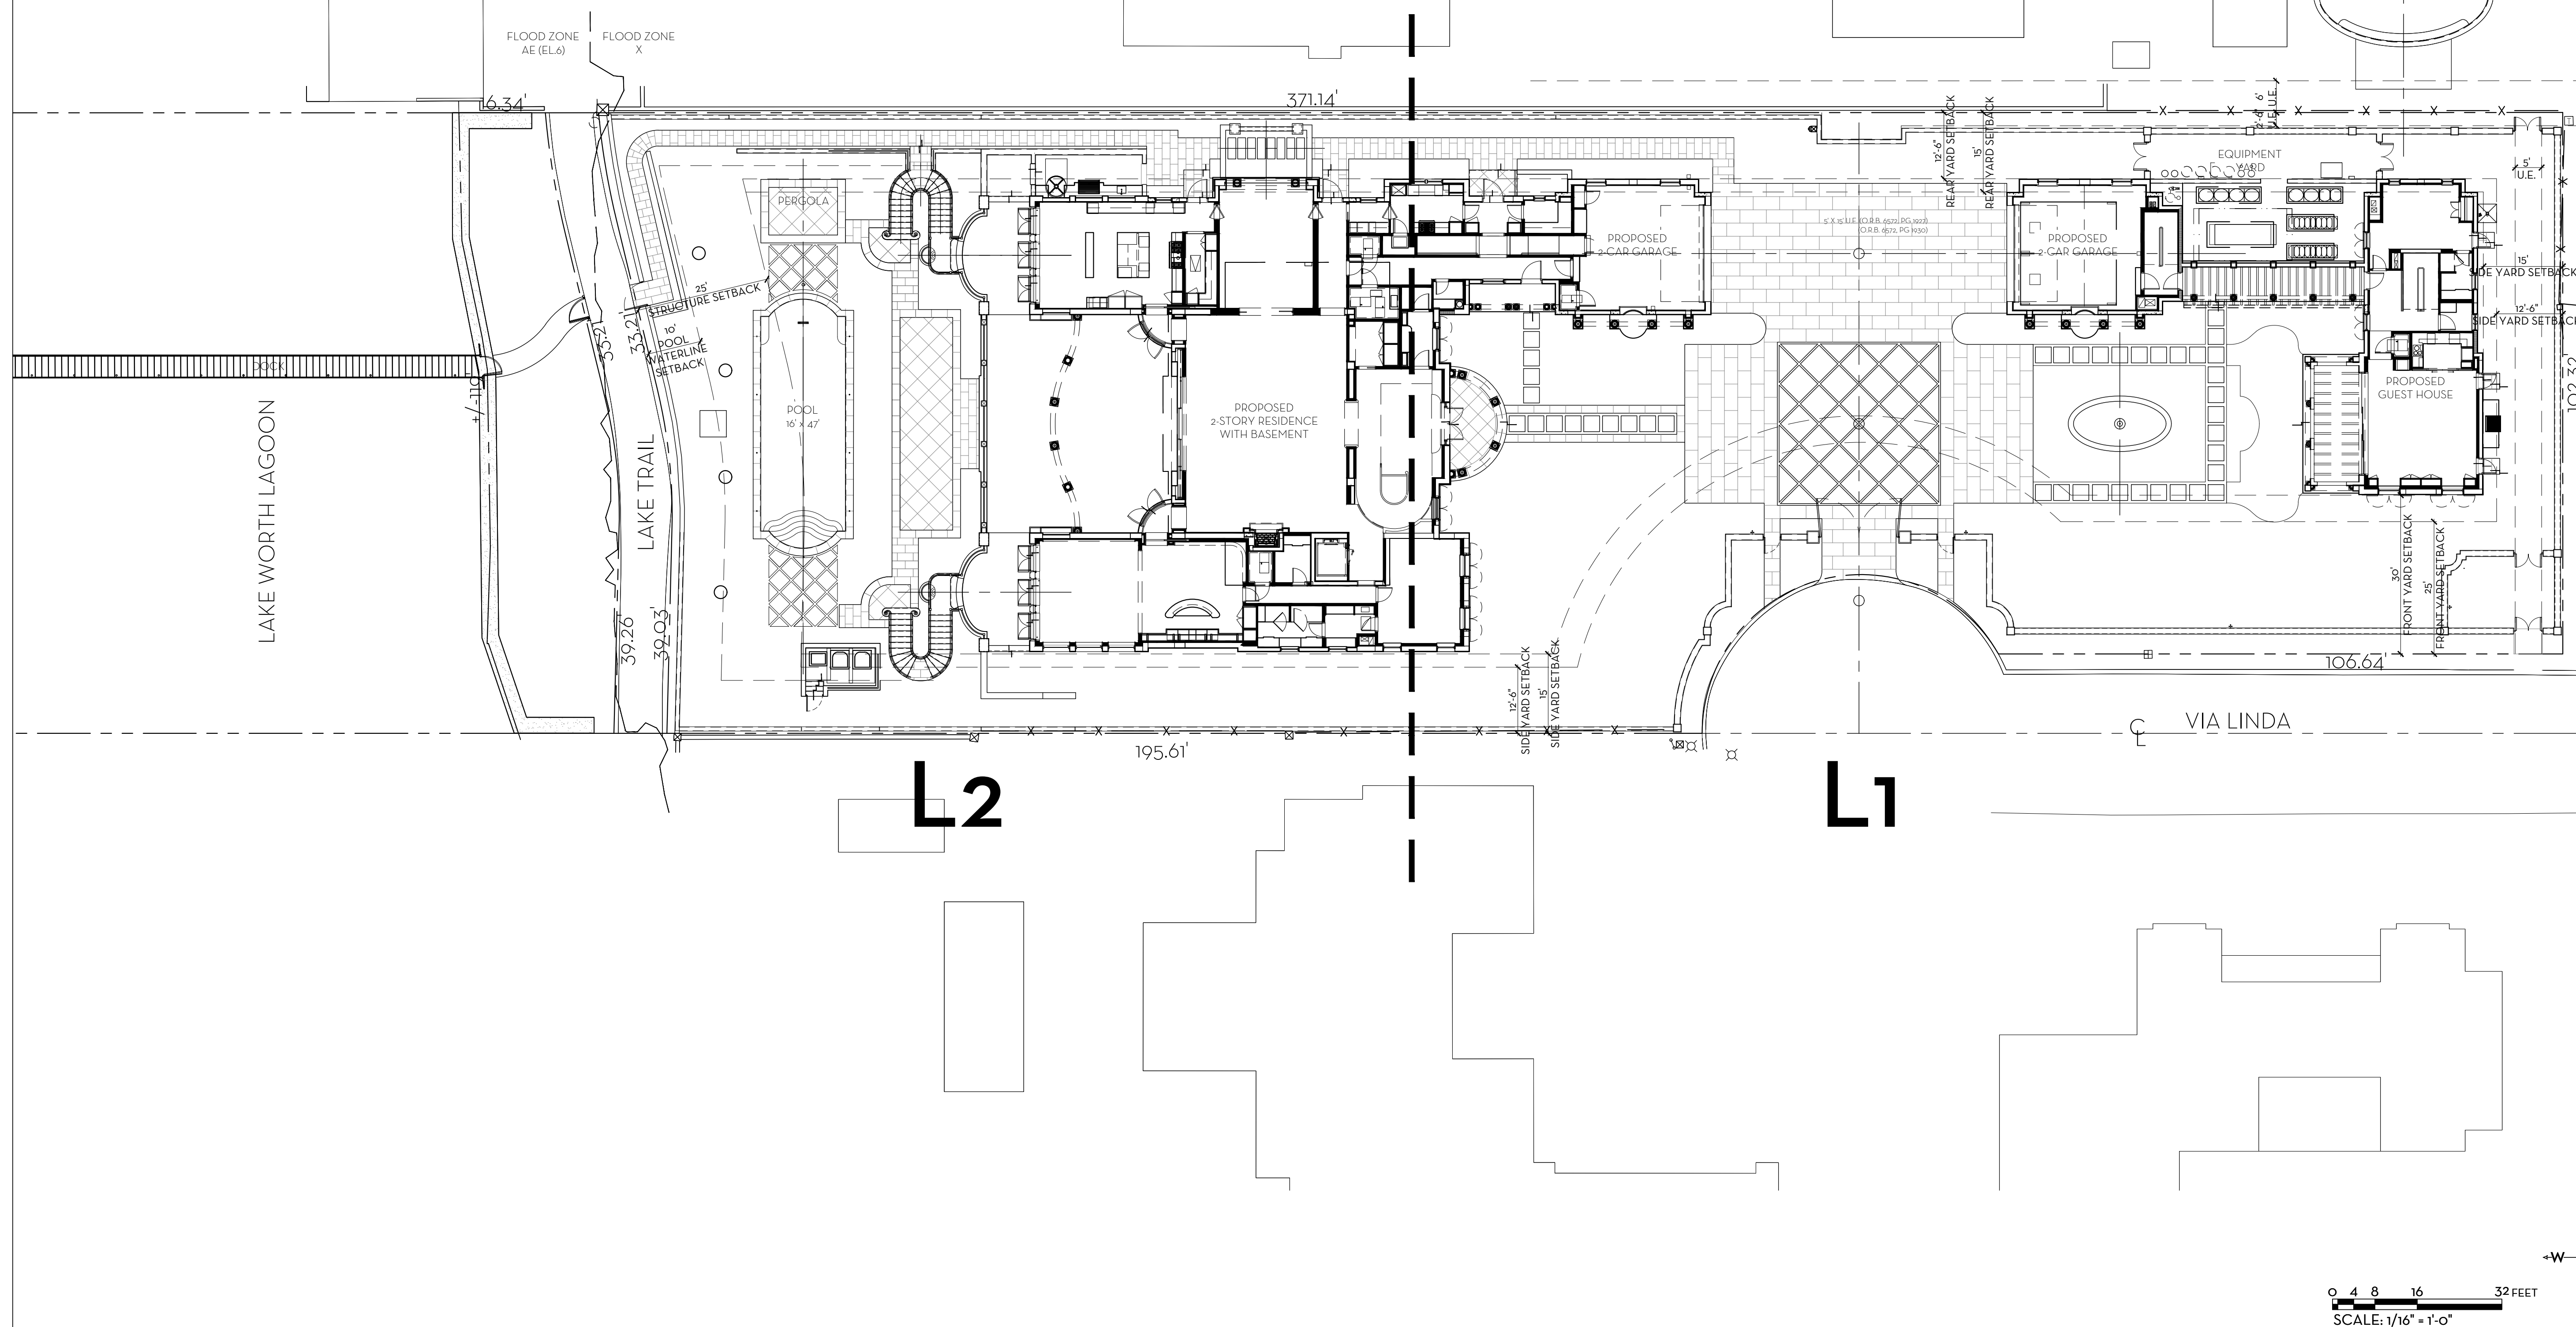

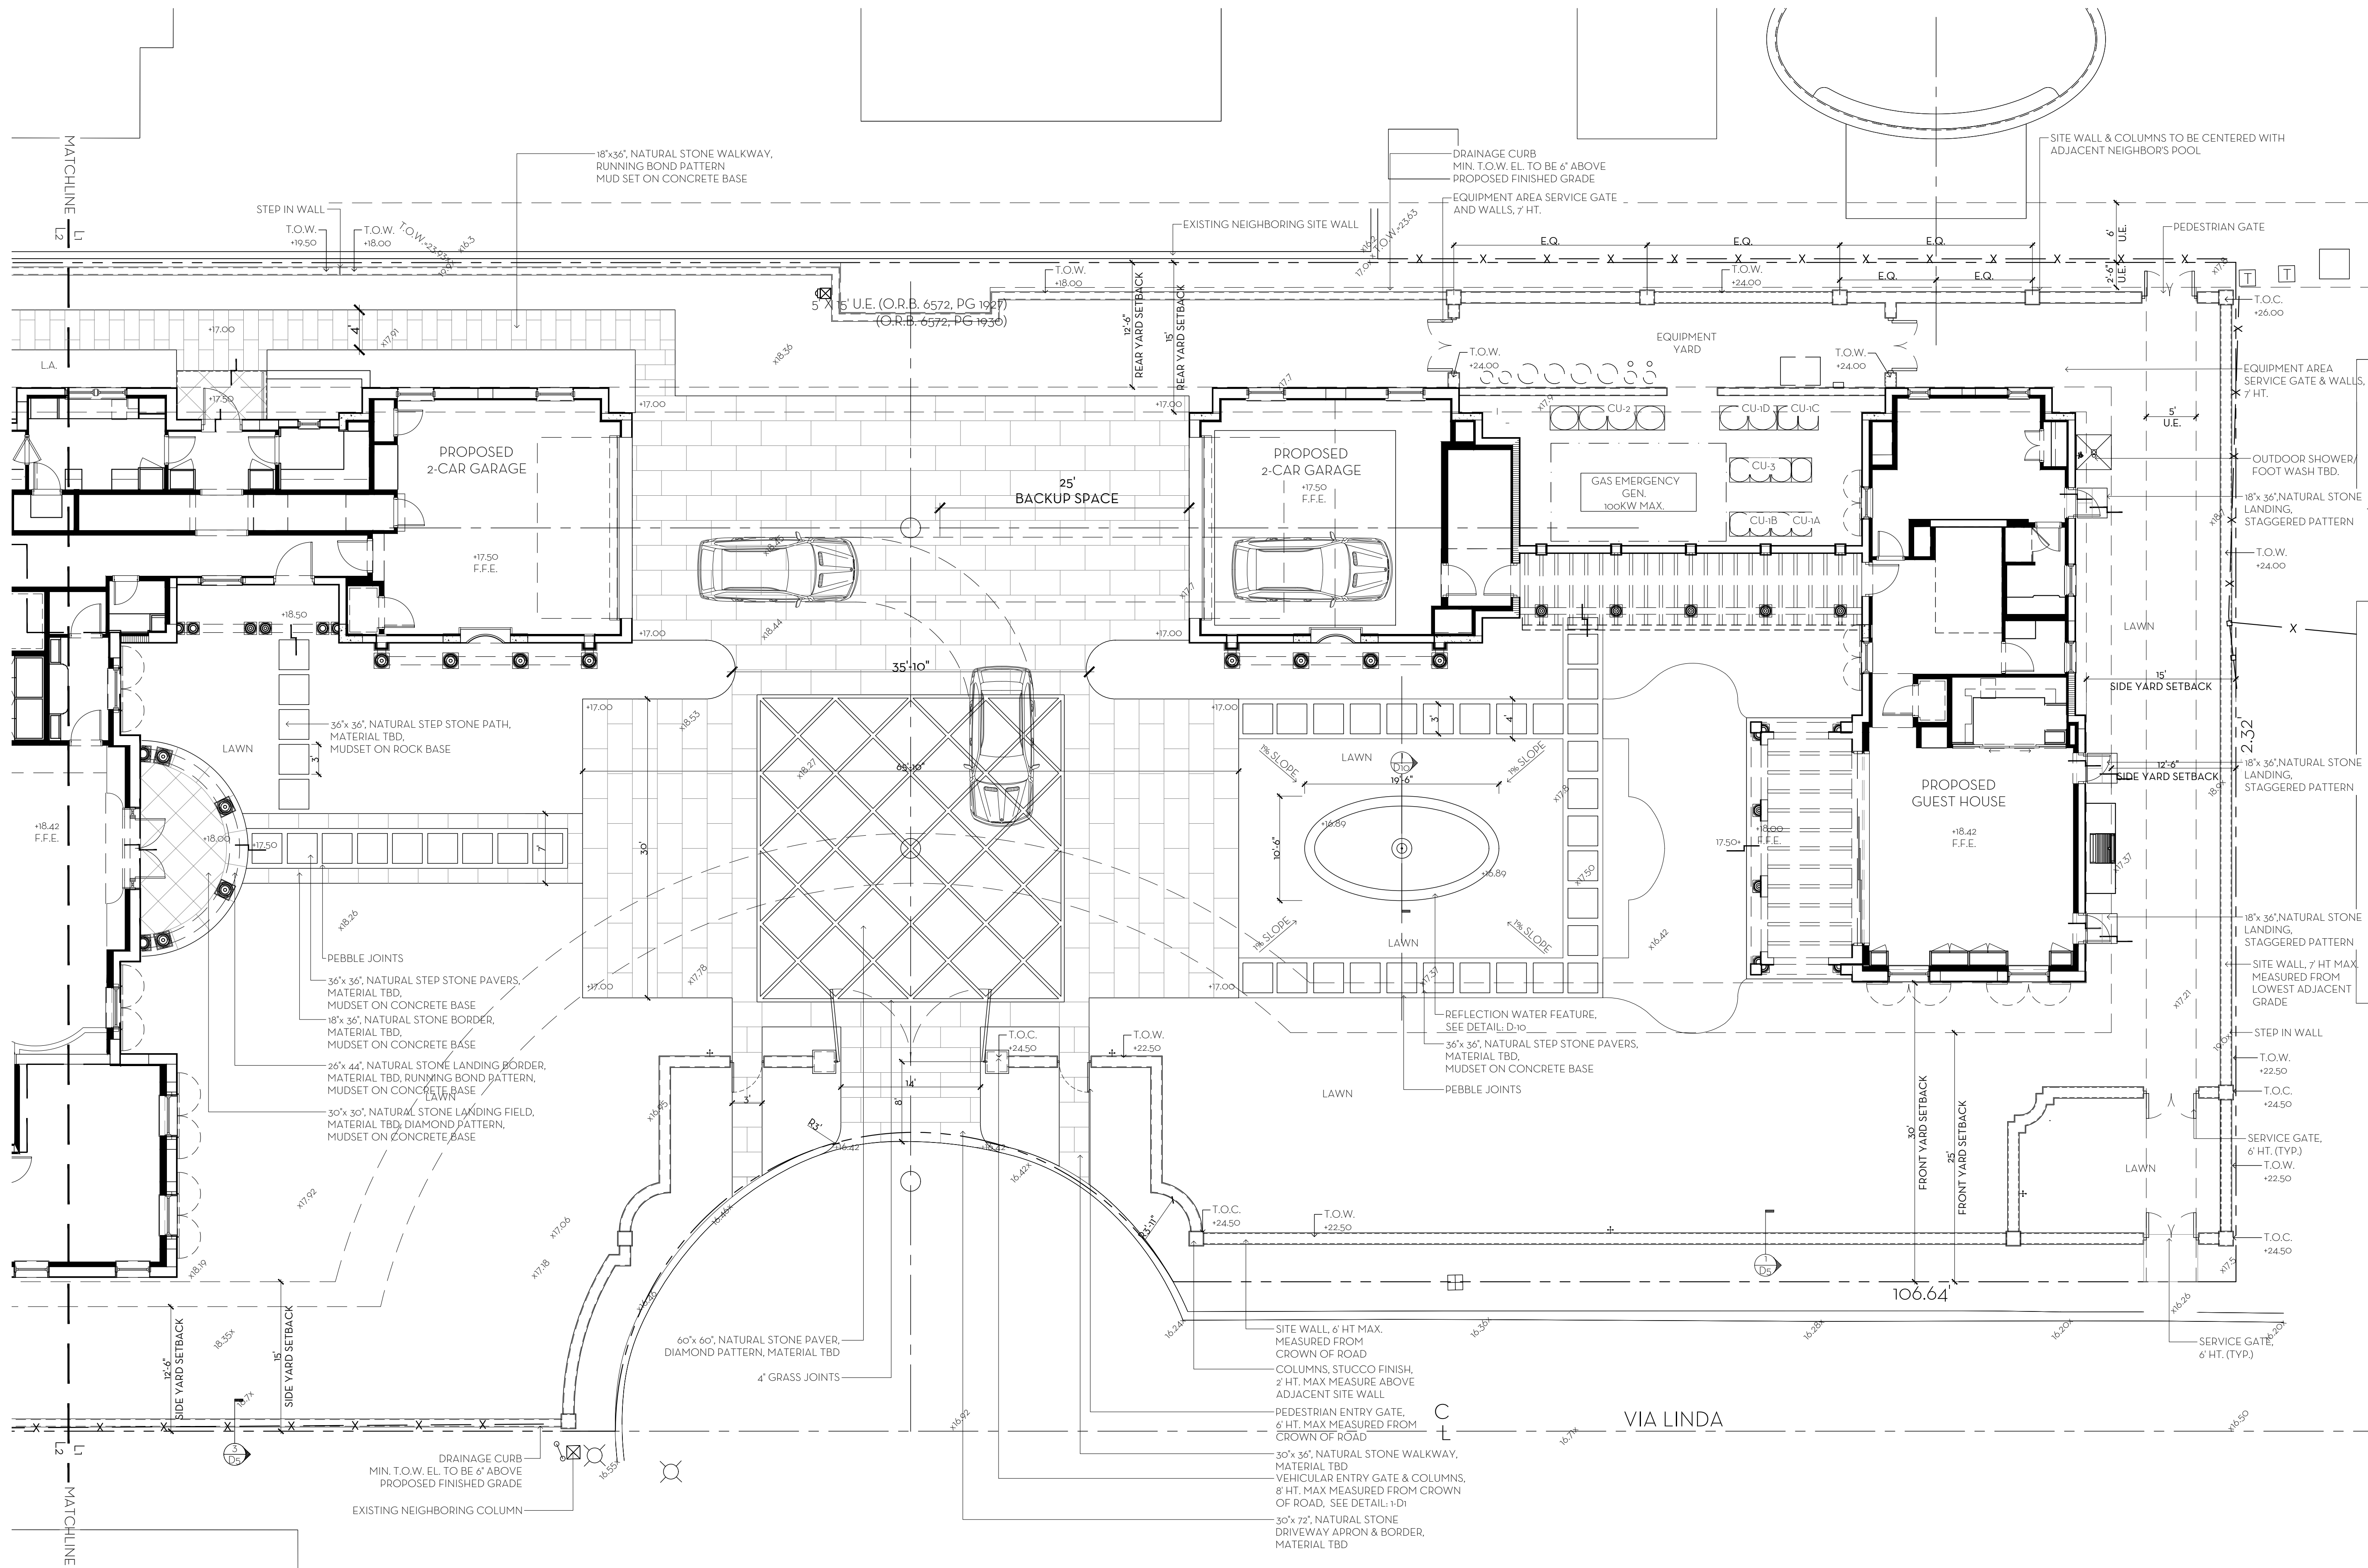


MARIO F. NIEVERA

State of Florida
Landscape Architect
Registration No.
6666856

HARDSCAPE PLAN
THREE PALM TREES, LLC

325 VIA LINDA, PALM BEACH, FL.

15 APRIL 2024
27 FEBRUARY 2024
15 FEBRUARY 2024

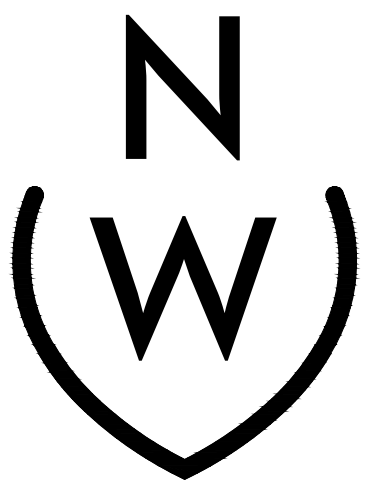


NIEVERA WILLIAMS
DESIGN

625 N. Flagler Drive
Suite 502
West Palm Beach, FL 33401
P: 561-659-2820
F: 561-659-2113

NIEVERAWILLIAMS.COM




ARC-24-074

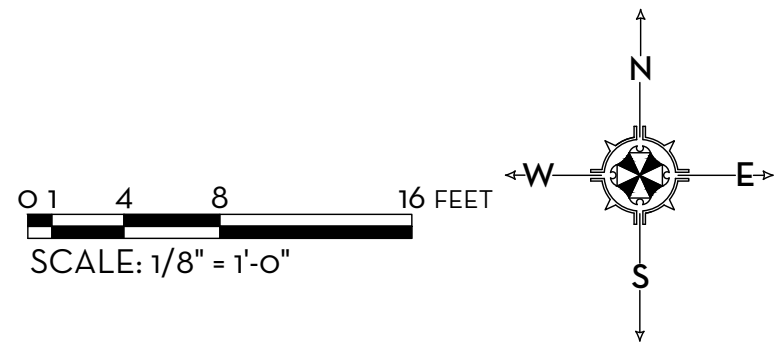

State of Florida
Landscape Architect
Registration No.
6666856

325 VIA LINDA, PALM BEACH, FL.

15 APRIL 2024
27 FEBRUARY 2024
15 FEBRUARY 2024

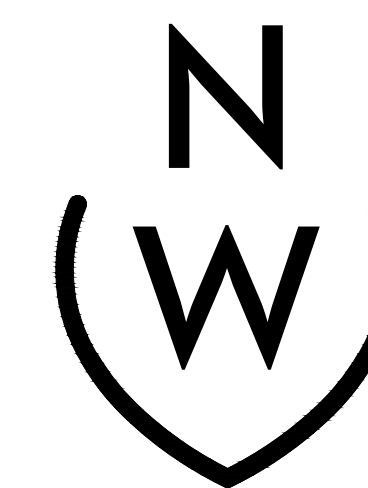


NIEVERA WILLIAMS
DESIGN


625 N. Flagler Drive
Suite 502
West Palm Beach, FL 33401
P: 561-659-2820
F: 561-659-2113

NIEVERAWILLIAMS.COM

L2

ARC-24-074

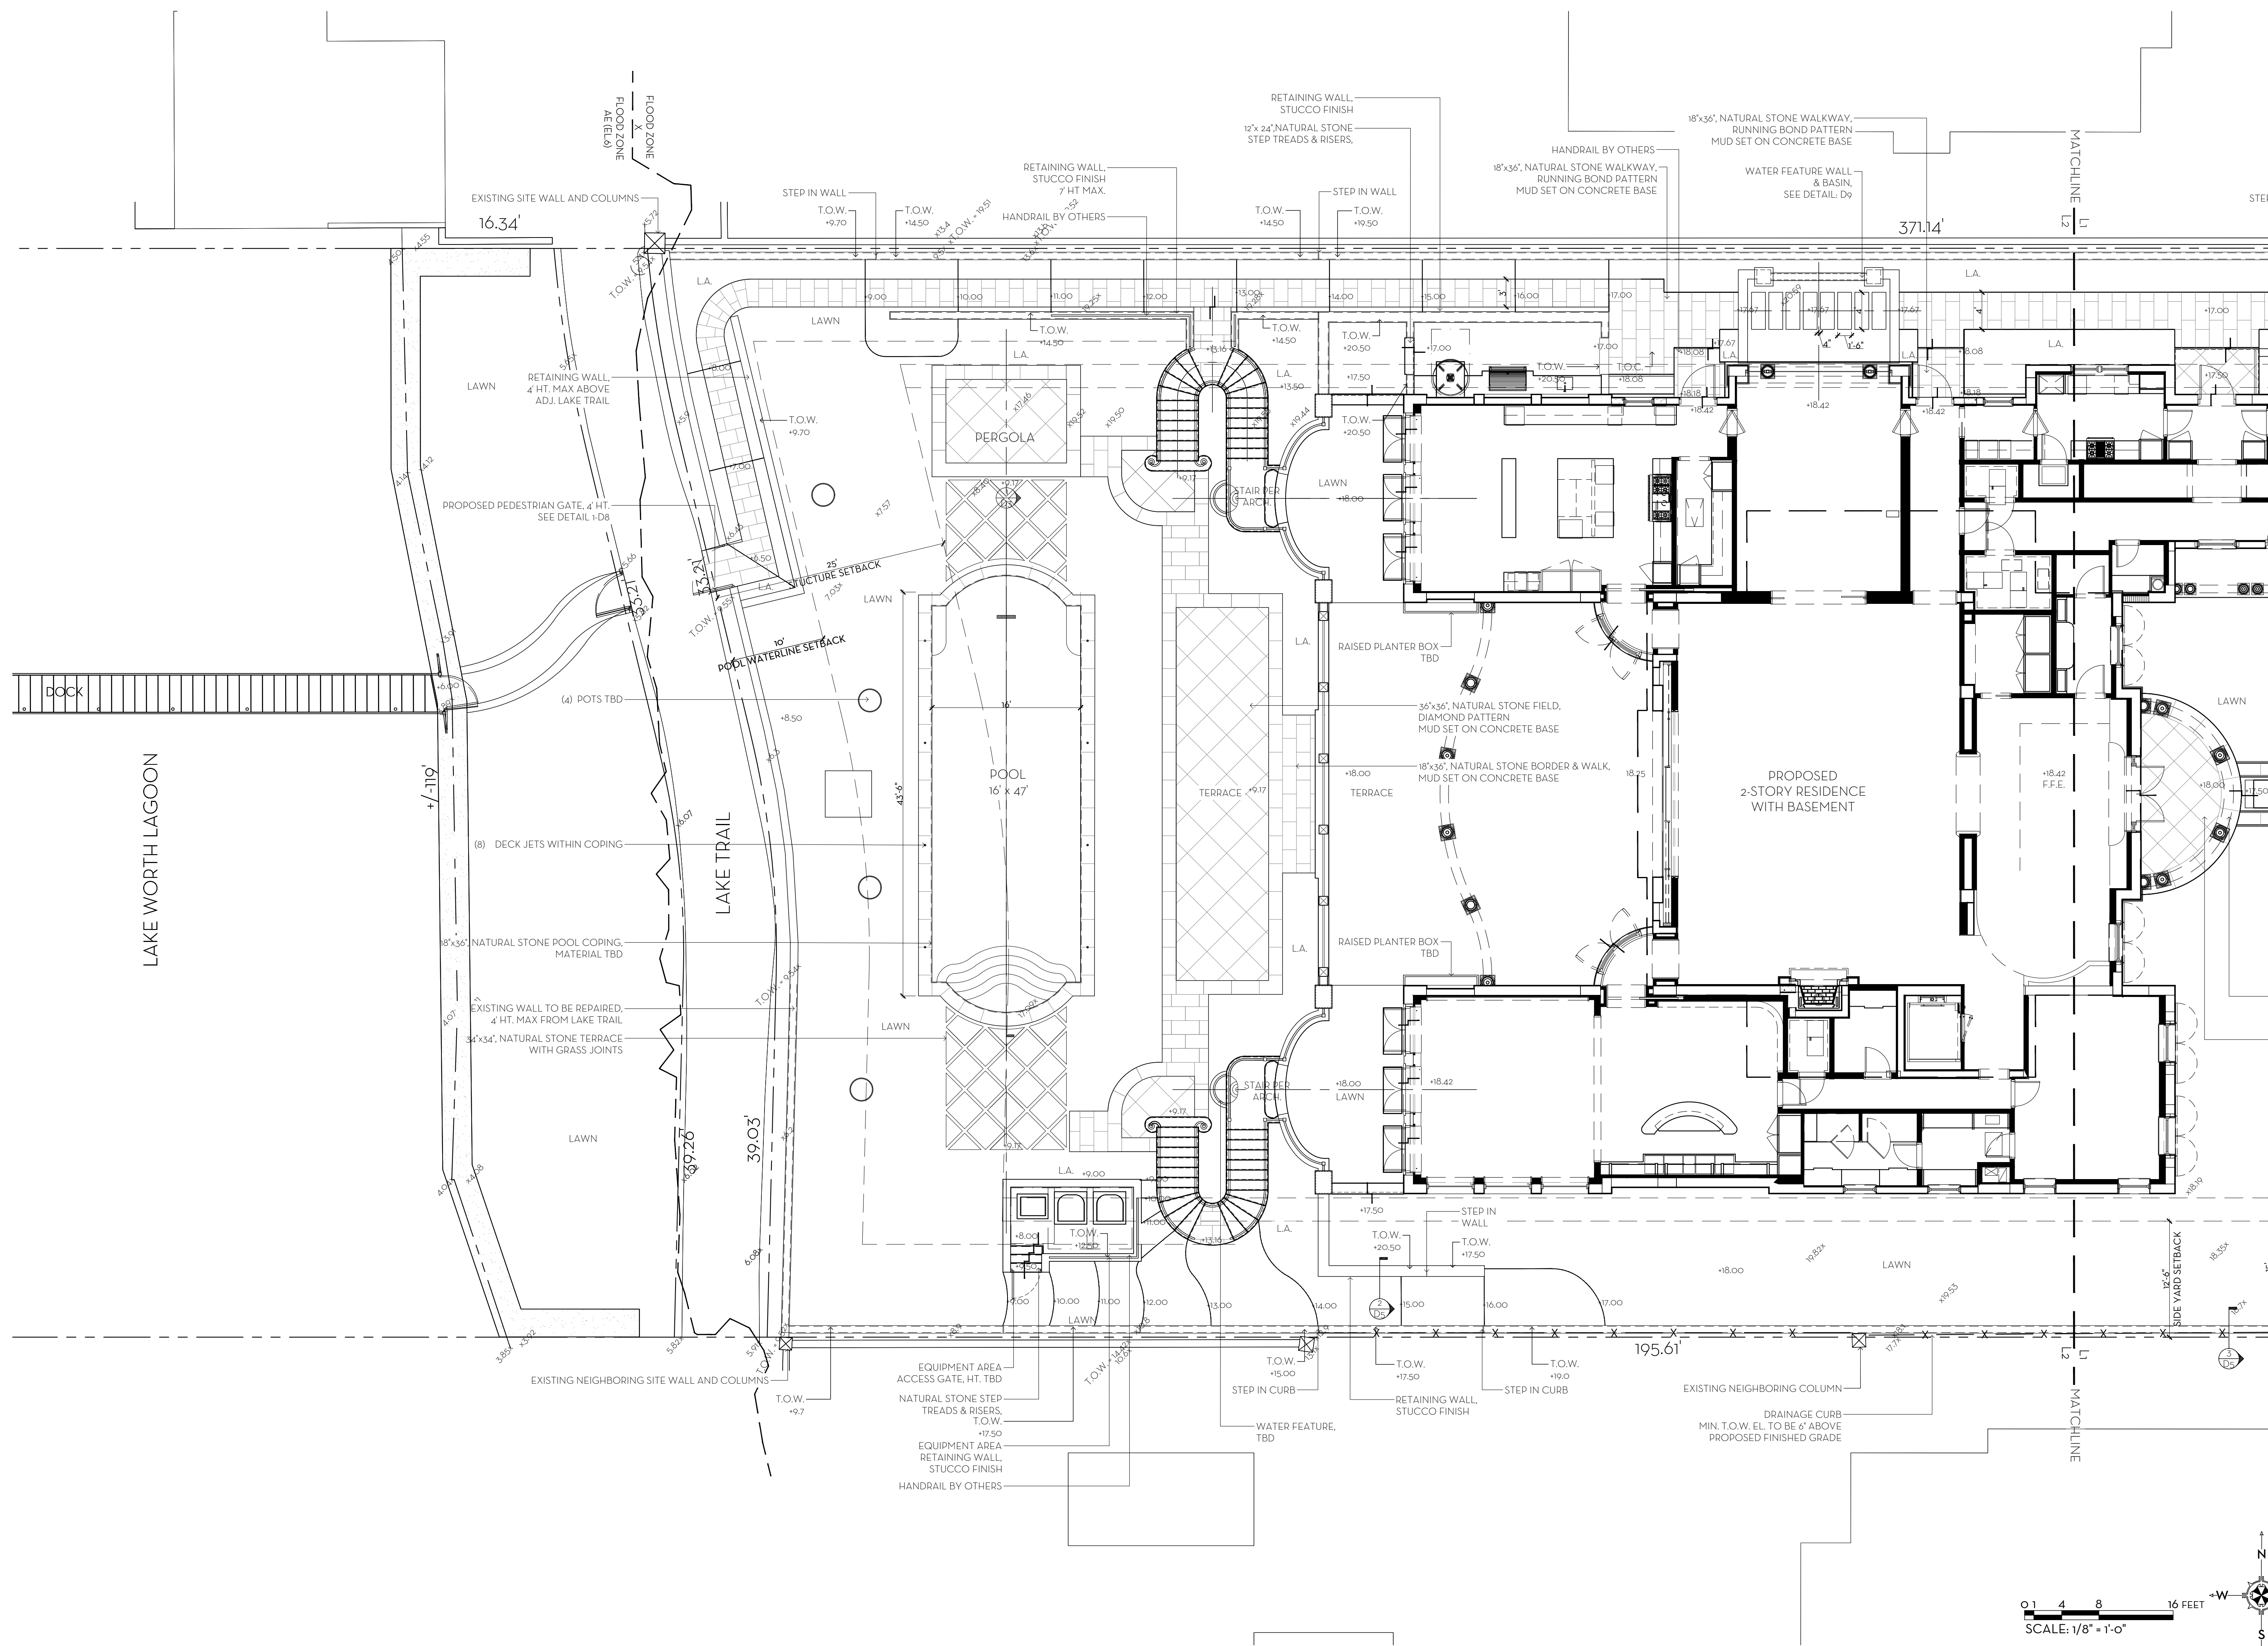

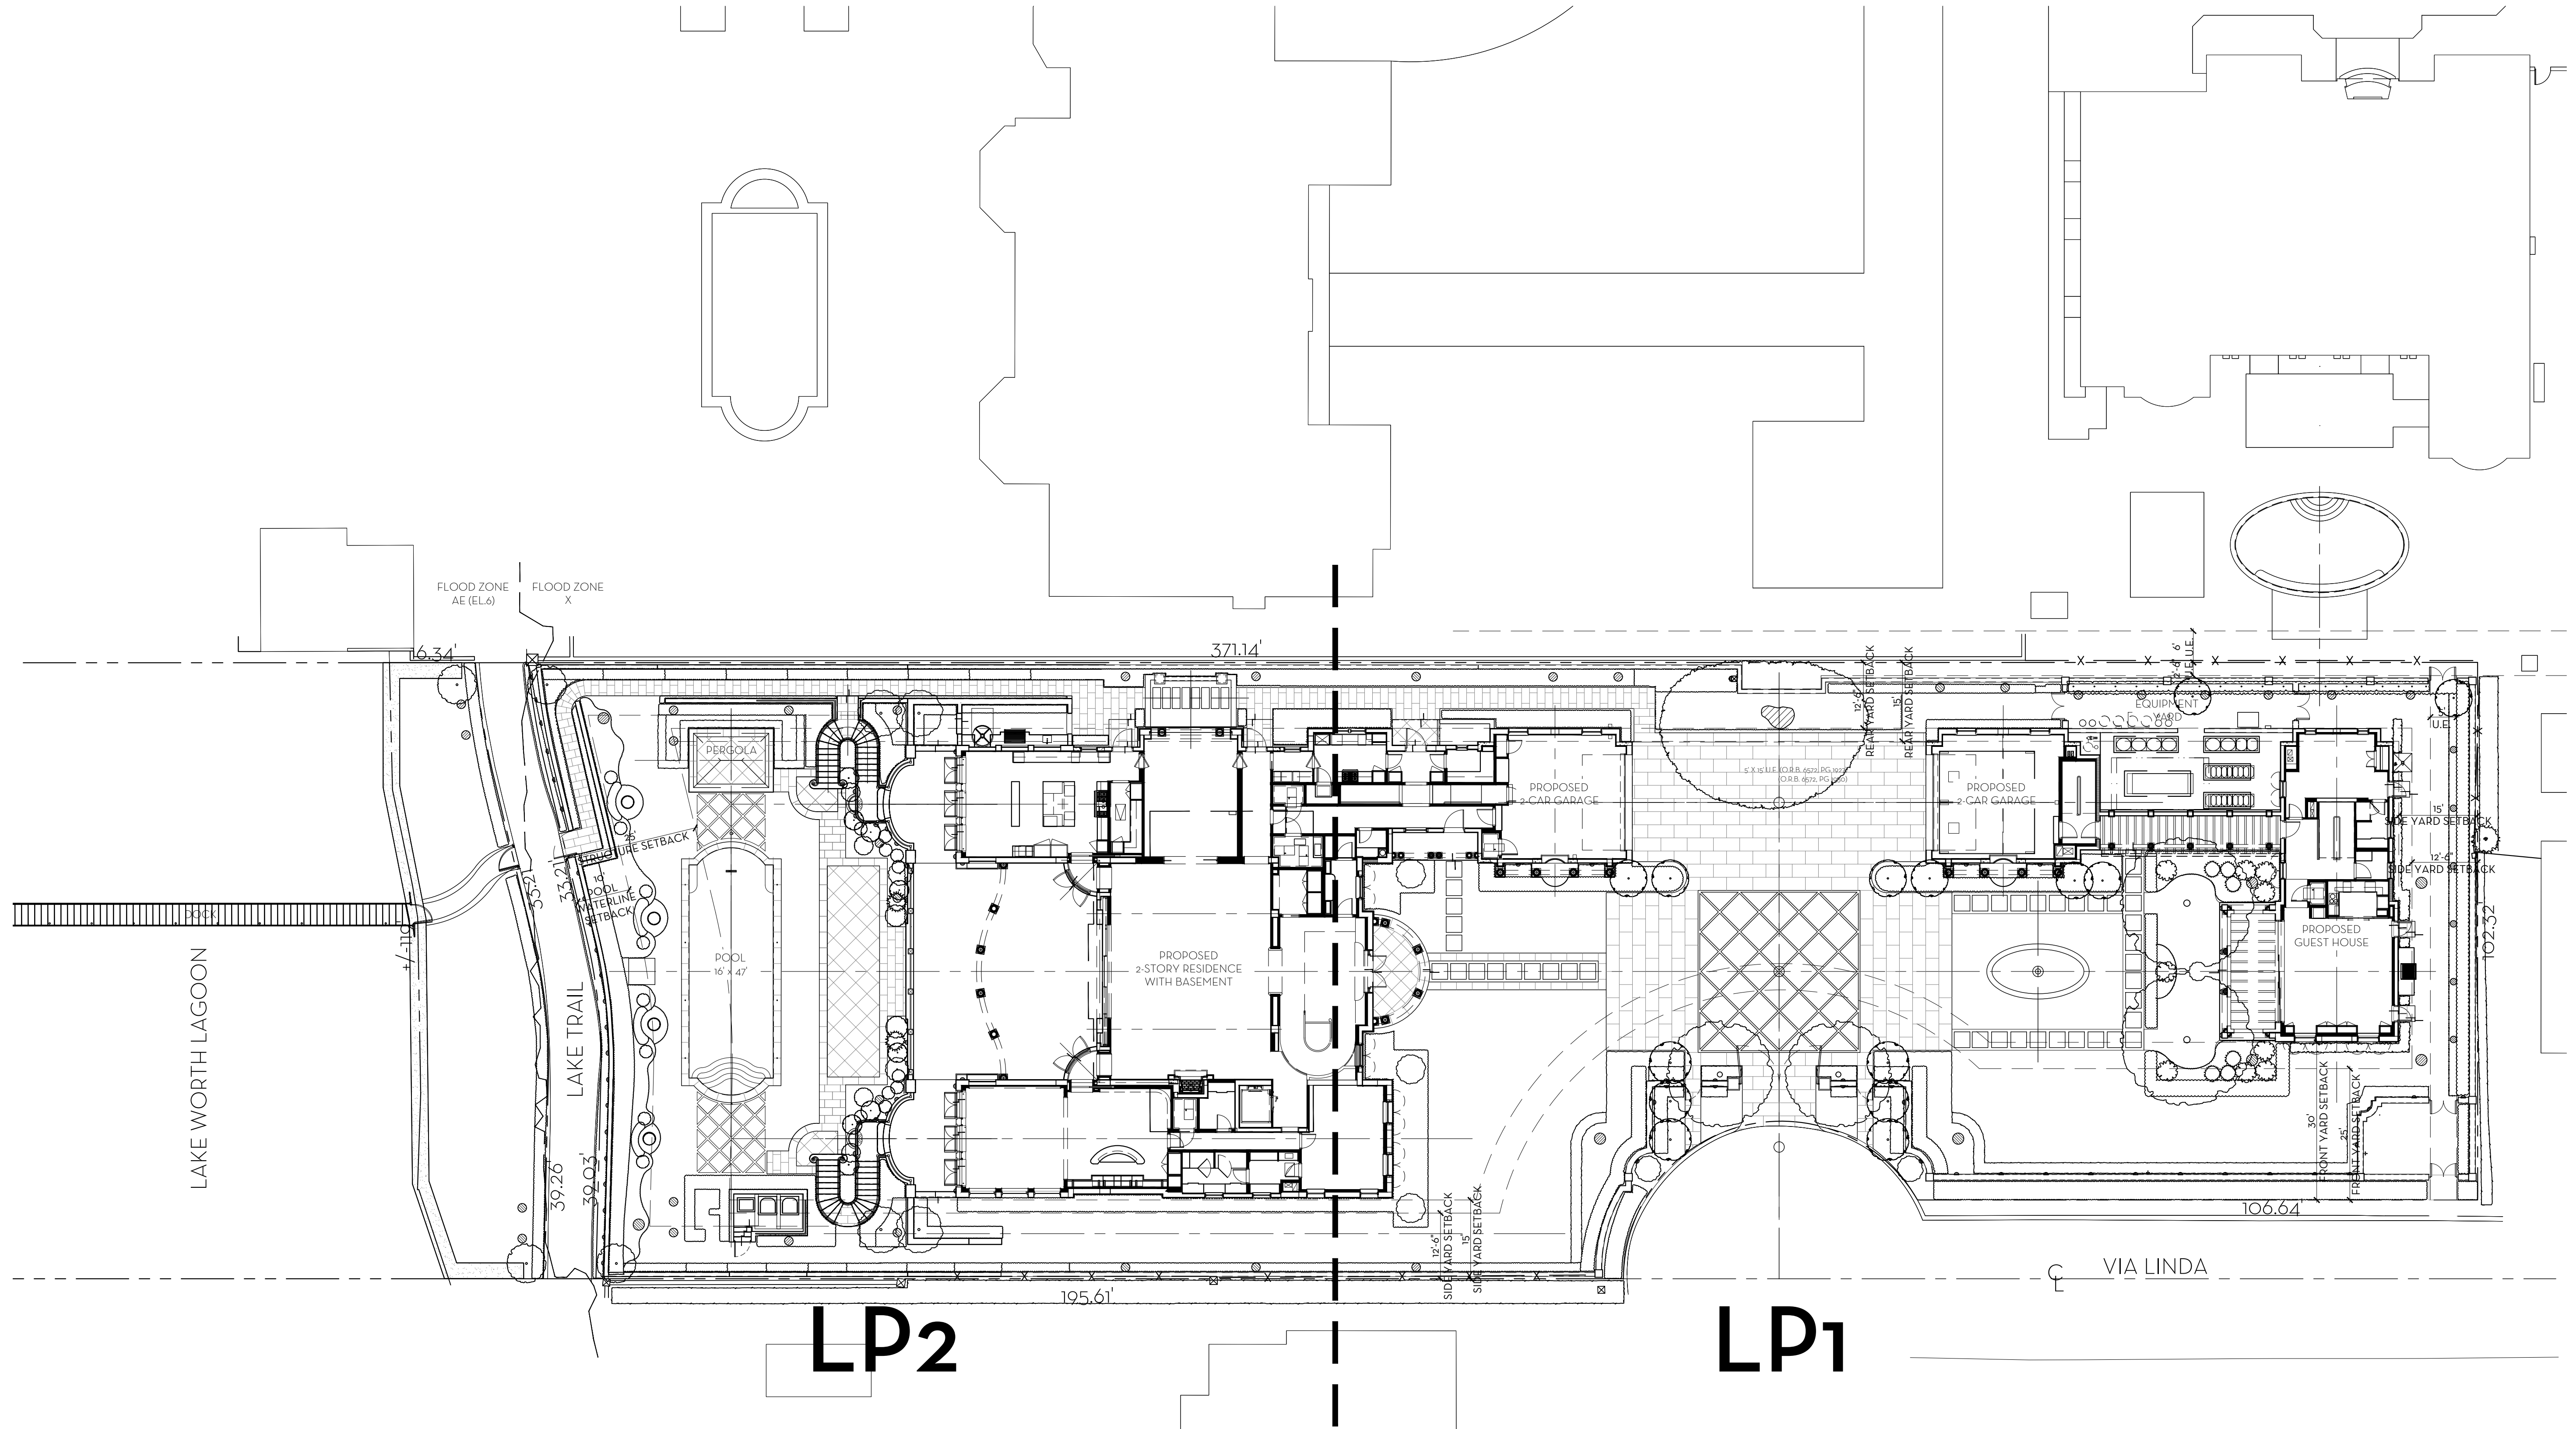


MARIO F. NIEVERA
State of Florida
Landscape Architect
Registration No.
6666856

LANDSCAPE KEY
THREE PALM TREES, LLC

325 VIA LINDA, PALM BEACH, FL

15 APRIL 2024
27 FEBRUARY 2024
15 FEBRUARY 2024

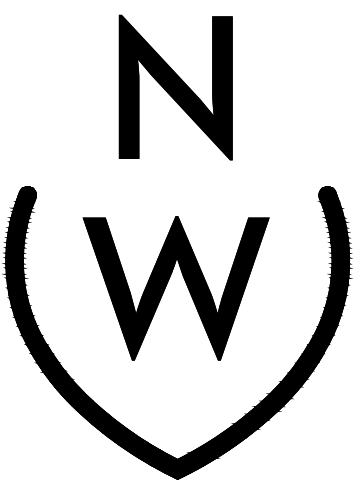

NIEVERA WILLIAMS
DESIGN


625 N. Flagler Drive
Suite 502
West Palm Beach, FL 33401
P: 561-659-2820
F: 561-659-2113

NIEVERAWILLIAMS.COM


LPo

ARC-24-074

0 4 8 16 32 FEET
SCALE: 1/16" = 1'-0"

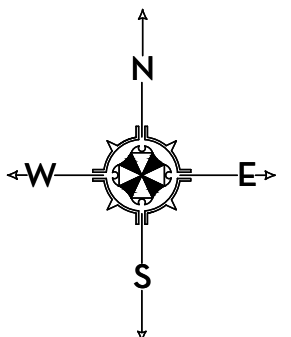

SCALE: 1/16" = 1'-0"

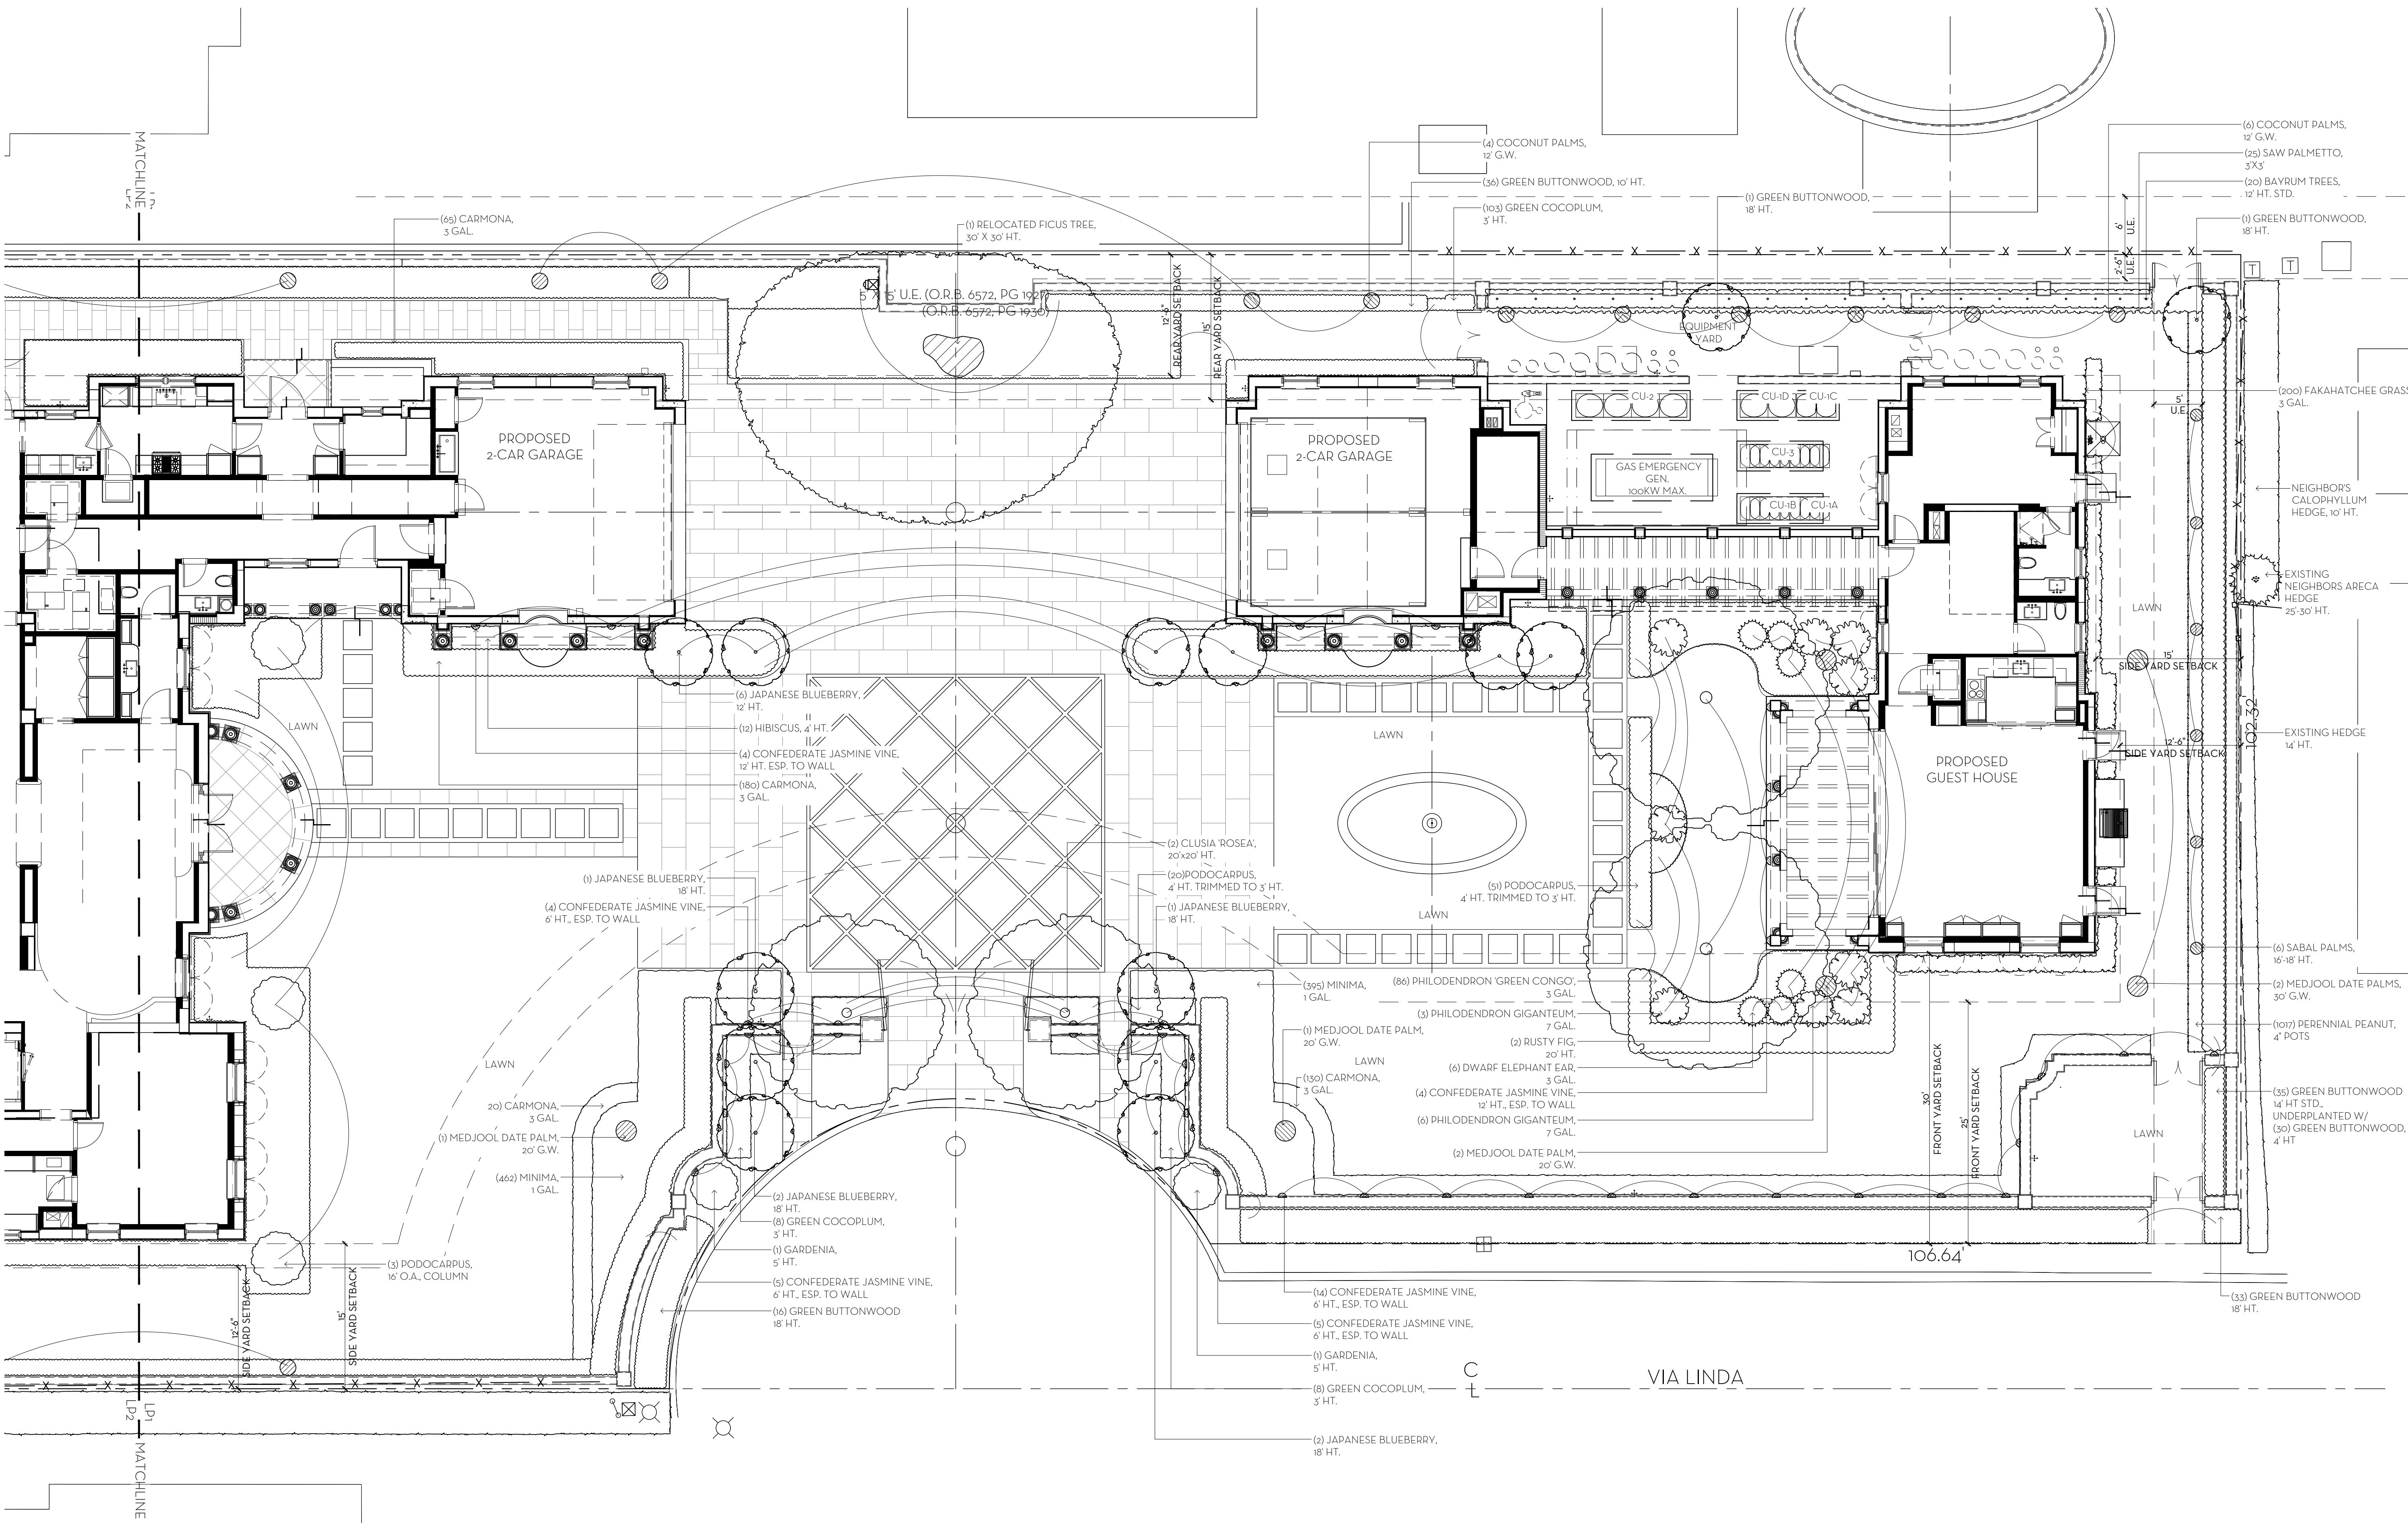


MARIO F. NIEVERA

State of Florida
Landscape Architect
Registration No.
6666856

LANDSCAPE PLAN
THREE PALM TREES, LLC

325 VIA LINDA, PALM BEACH, FL.

15 APRIL 2024
27 FEBRUARY 2024
15 FEBRUARY 2024

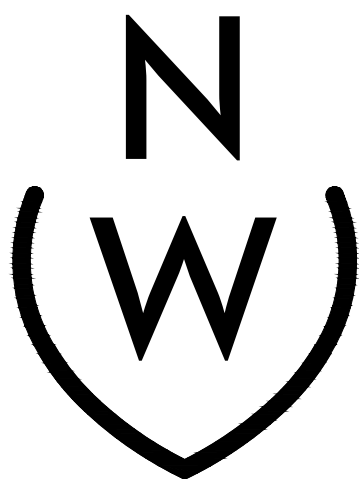

NIEVERA WILLIAMS
DESIGN

625 N. Flagler Drive
Suite 502
West Palm Beach, FL 33401
P: 561-659-2820
F: 561-659-2113

NIEVERAWILLIAMS.COM

LP1

ARC-24-074

SCALE: 1/8" = 1'-0"

State of Florida
Landscape Architect
Registration No.
6666856

325 VIA LINDA, PALM BEACH, FL.

15 APRIL 2024
27 FEBRUARY 2024
15 FEBRUARY 2024




NIEVERA WILLIAMS
DESIGN


625 N. Flagler Drive
Suite 502
West Palm Beach, FL 33401
P: 561-659-2820
F: 561-659-2113

NIEVERAWILLIAMS.COM


LP2

ARC-24-074

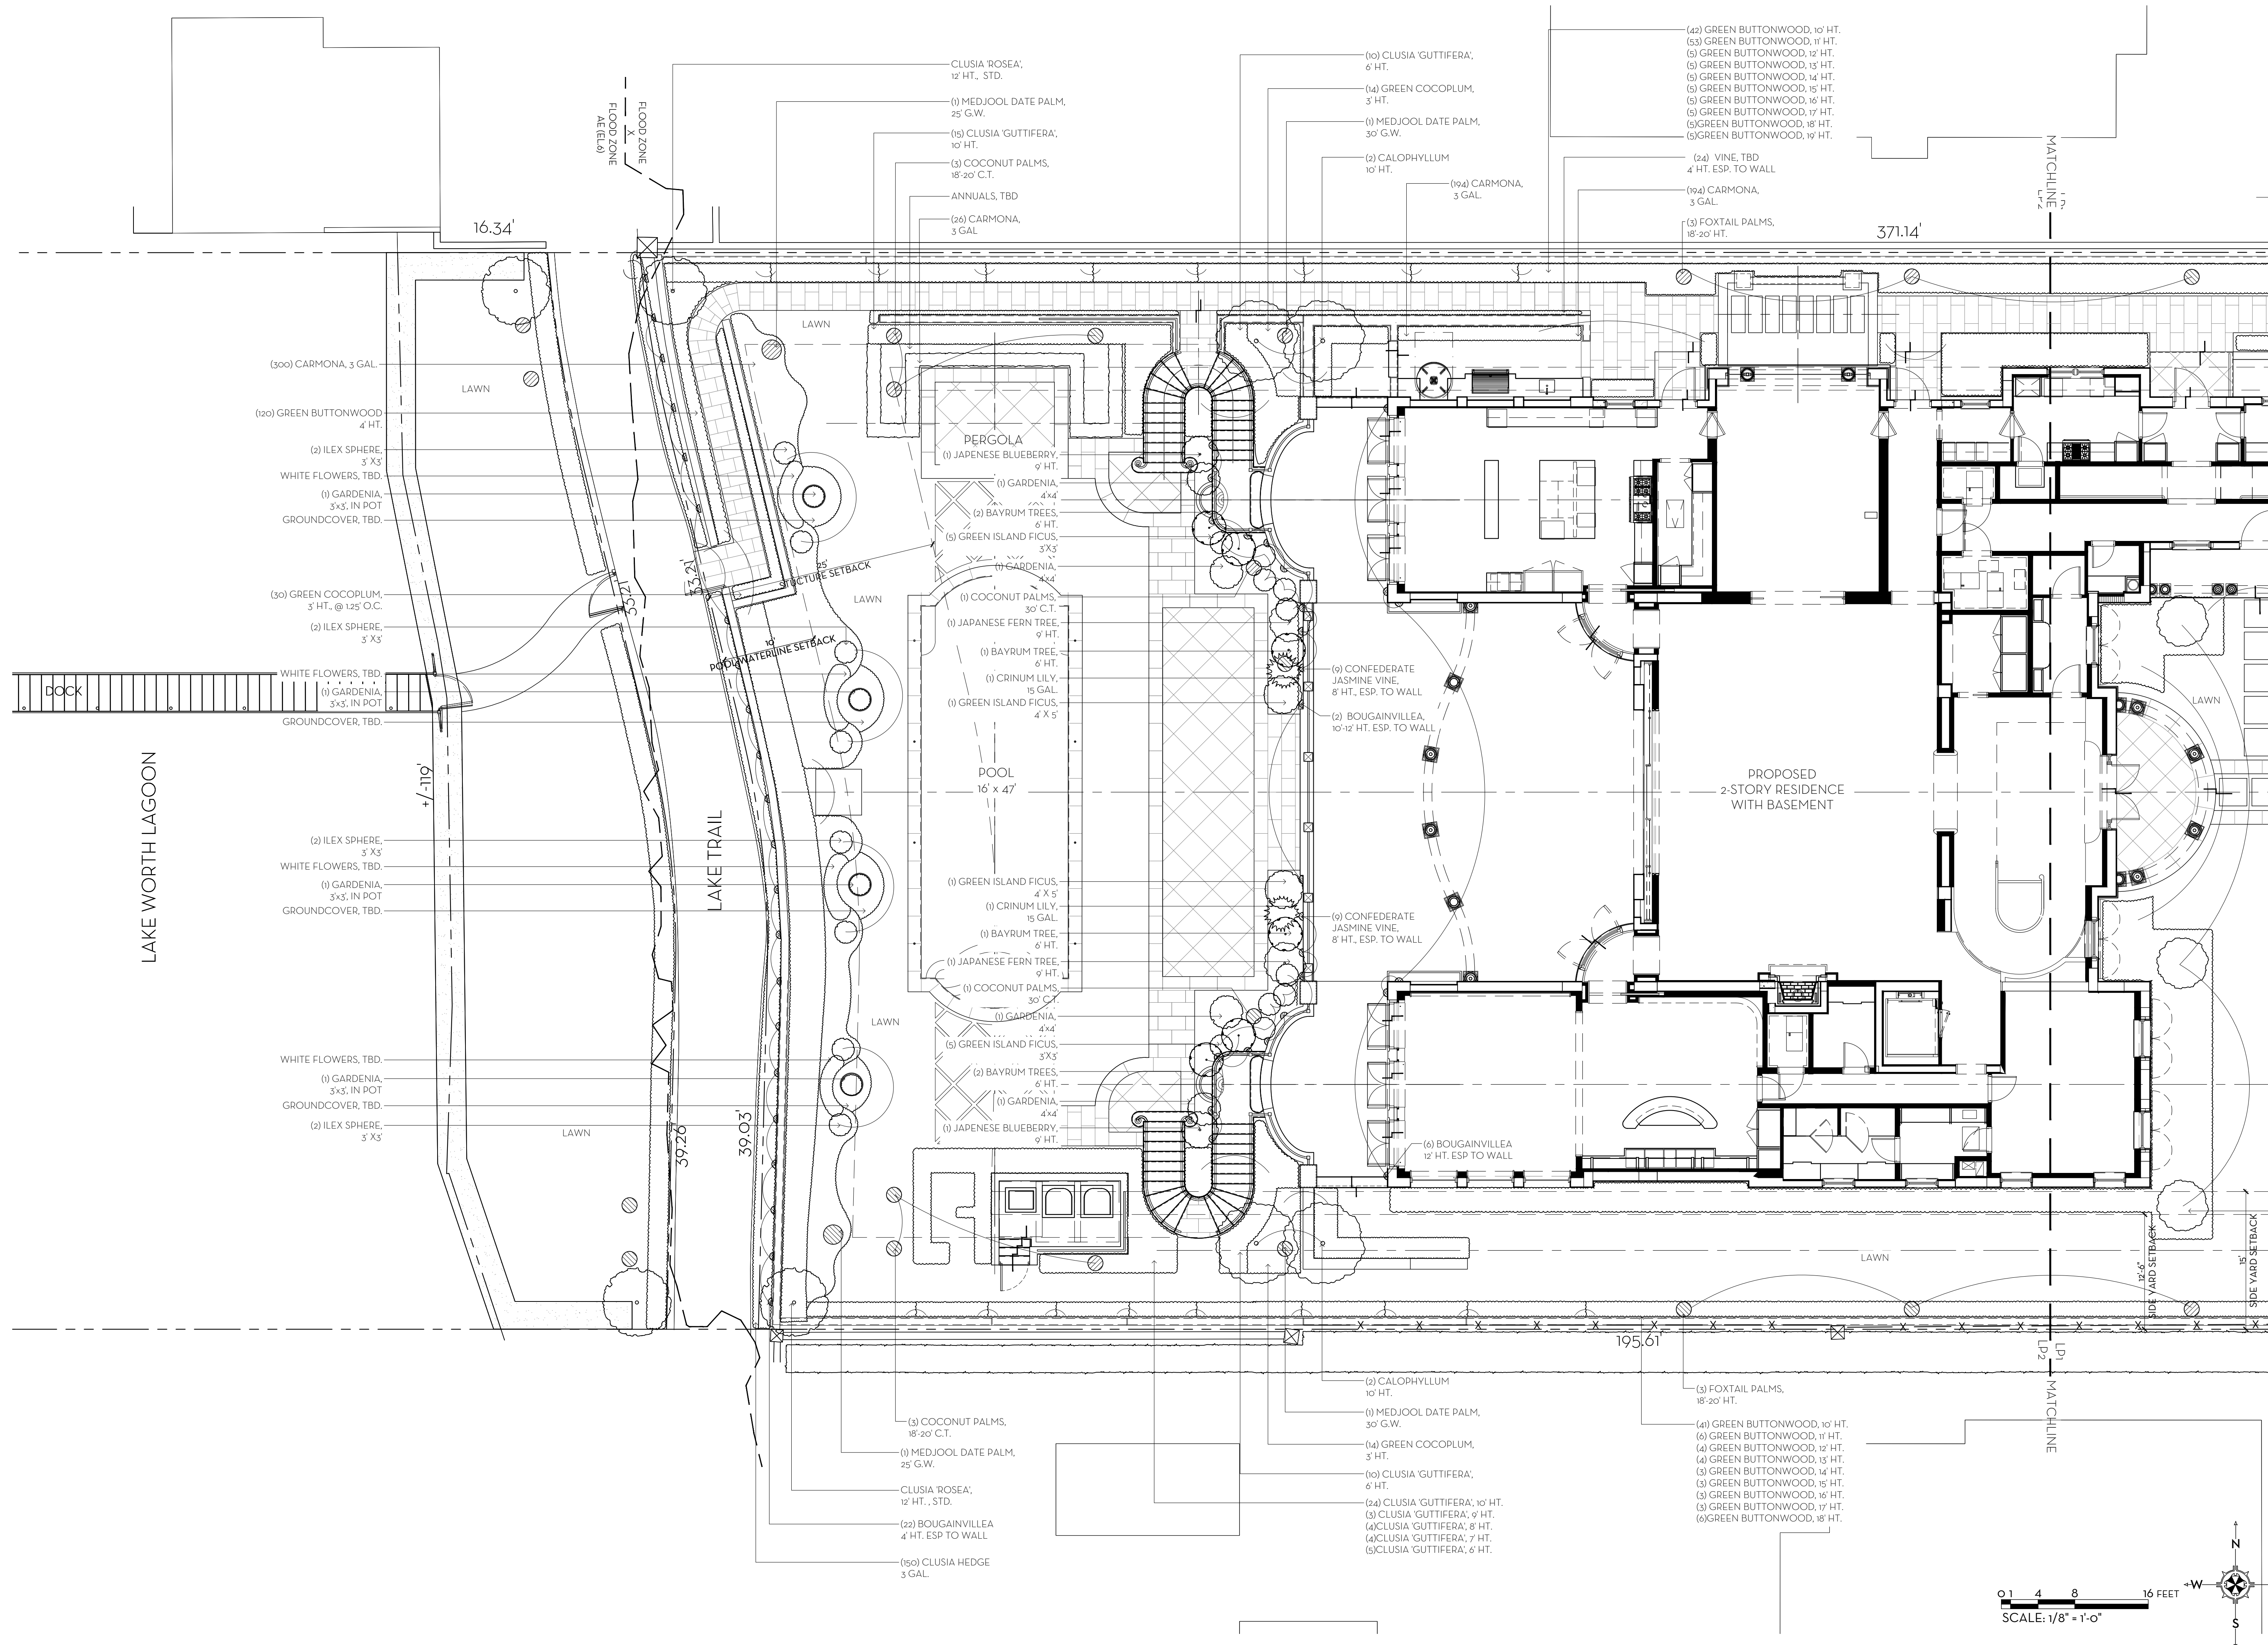

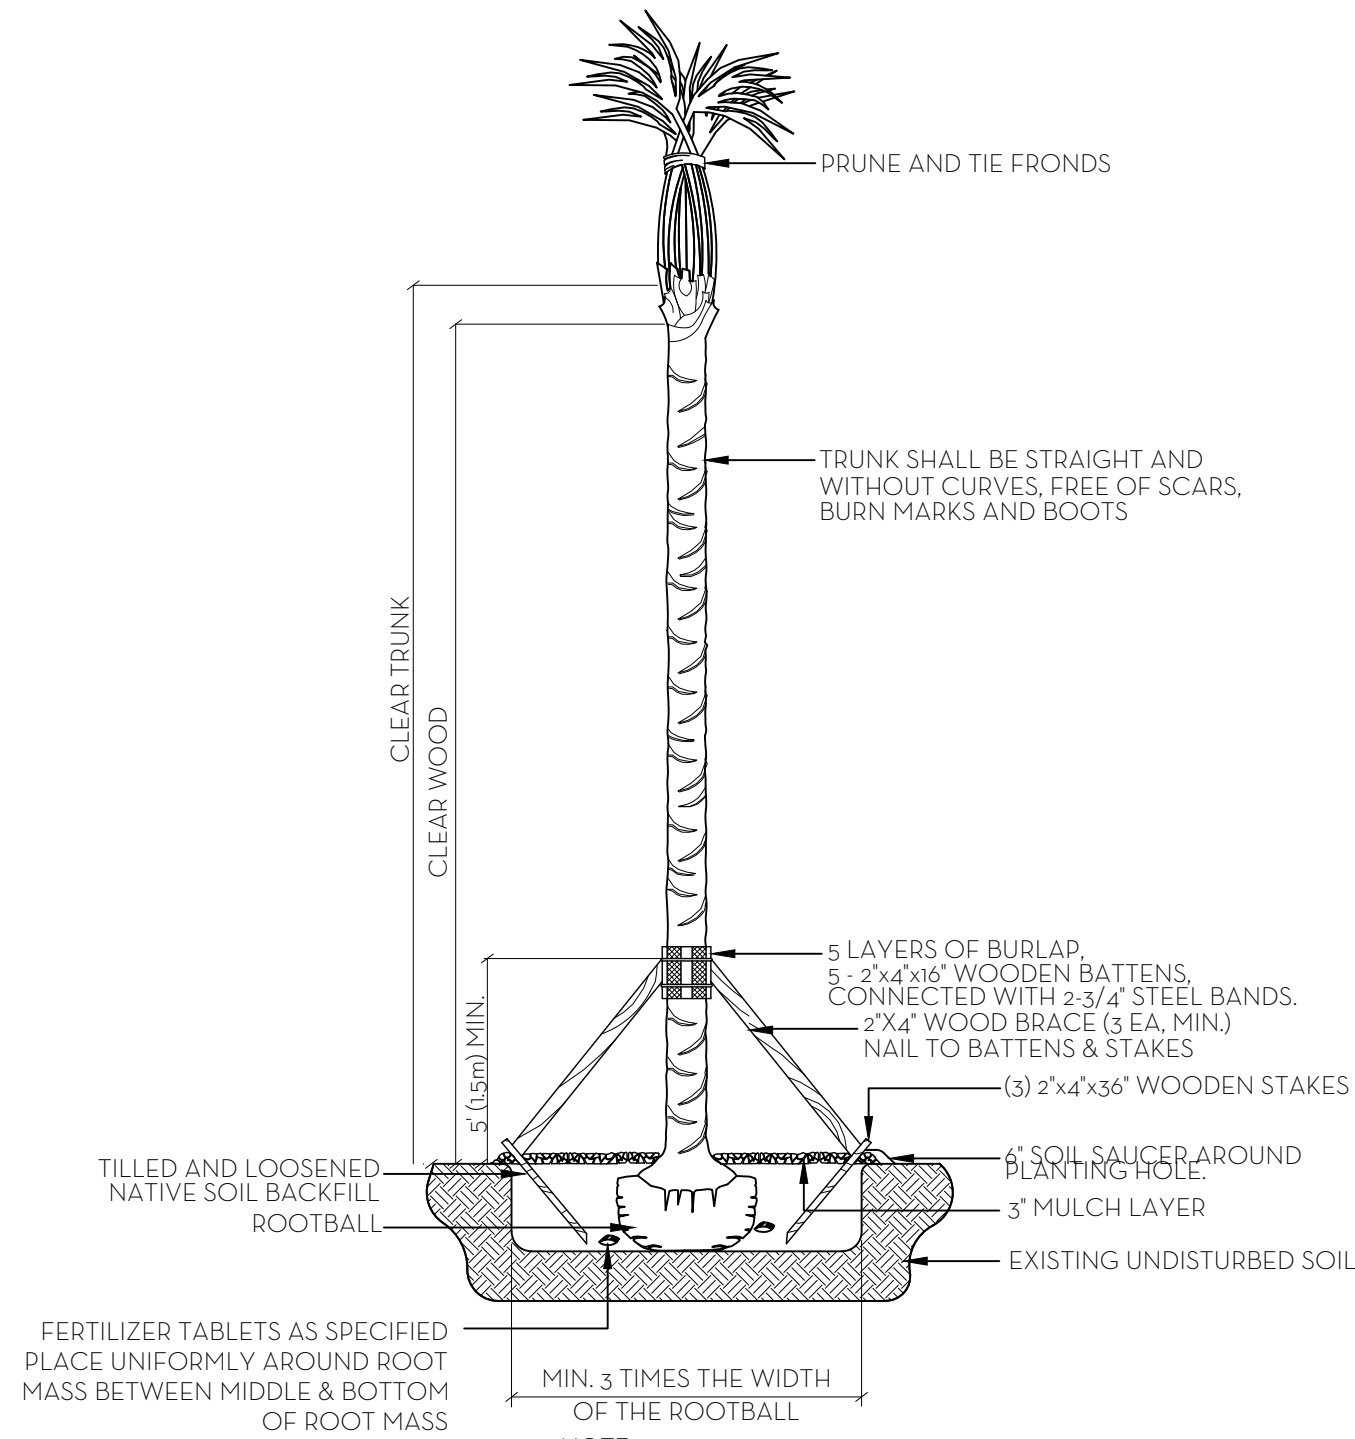


PALM PLANTING DETAIL
N.T.S.

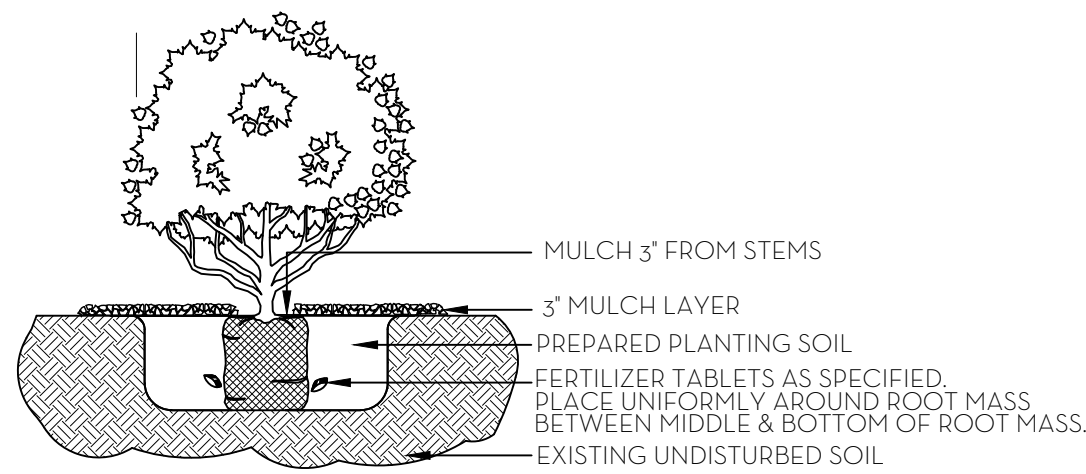

NOTE:
ALL MATERIAL TO BE FLORIDA #1 OR BETTER

SHRUB & GROUNDCOVER PLANTING DETAIL
N.T.S.

NOTE: BUD SHALL BE PERPENDICULAR TO GROUND PLANE. TRUNK SHALL BE STRAIGHT AND WITHOUT CURVES. NO SCARRED OR BLACKENED TRUNKS.

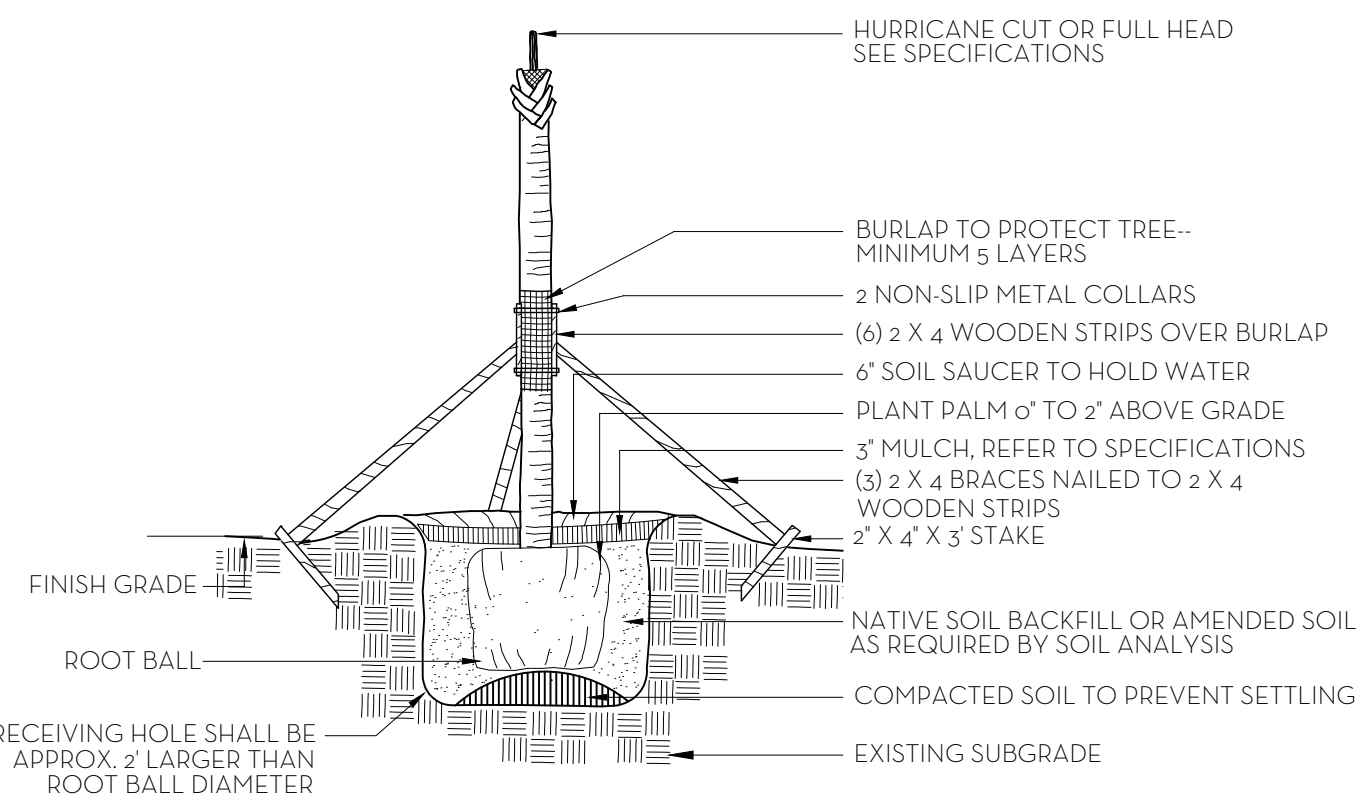

NOTES: STAKING & GUYING REQUIRED FOR PALMS, IF NECESSARY, OR AS DIRECTED BY THE LANDSCAPE ARCHITECT.
ALL PLANT TO BE FLORIDA #1 OR BETTER

PALM TREE PLANTING AND STAKING DETAIL
N.T.S.


FERTILIZATION

SHRUBS AND TREES
ALL TREES AND SHRUBS SHALL BE FERTILIZED WITH 'AGRIFORM' 20-15-5 PLANTING TABLETS AT TIME OF INSTALLATION AND PRIOR TO COMPLETION OF PIT BACKFILLING. TABLETS SHALL BE PLACED UNIFOMLY AROUND THE ROOT MASS OF A DEPTH THAT IS BETWEEN THE MIDDLE AND BOTTOM OF THE ROOT MASS.
APPLICATION RATE:
1 GALLON CAN: 1 - 21 GRAM TABLET
3 GALLON CAN: 2 - 21 GRAM TABLETS
5 GALLON CAN: 3 - 21 GRAM TABLETS
7 GALLON CAN: 4 - 21 GRAM TABLETS
TREES: 3 - 21 GRAM TABLETS EACH 1/2" OF CALIPER
PALMS: 7 - 21 GRAM TABLETS

GROUNDCOVER AREAS
ALL GROUND COVER AREAS SHALL RECEIVE FERTILIZATION WITH 'OZMOCOTE' TIME RELEASE FERTILIZER AS PER MANUFACTURER'S SPECIFICATIONS.


NOTES:

1. ALL WOOD SHALL BE SPRUCE OR PINE-NOT PRESSURE TREATED.
2. CROSS TIES SHALL NOT CROSS OVER WOODY ROOTS.
3. REMOVE ALL STRING &/OR WIRE WRAPPED AROUND TRUNK.
4. REMOVE ALL STRAPS, ROPES, WIRE, &/OR STRINGS USED TO LIFT THE ROOTBALL.
5. REMOVE ALL BURLAP &/OR WIRE FROM THE TOP OF THE ROOT BALL.
6. TOP OF ROOTBALL TO BE SET 2' BELOW FINISH SURROUNDING FINISH GRADE.

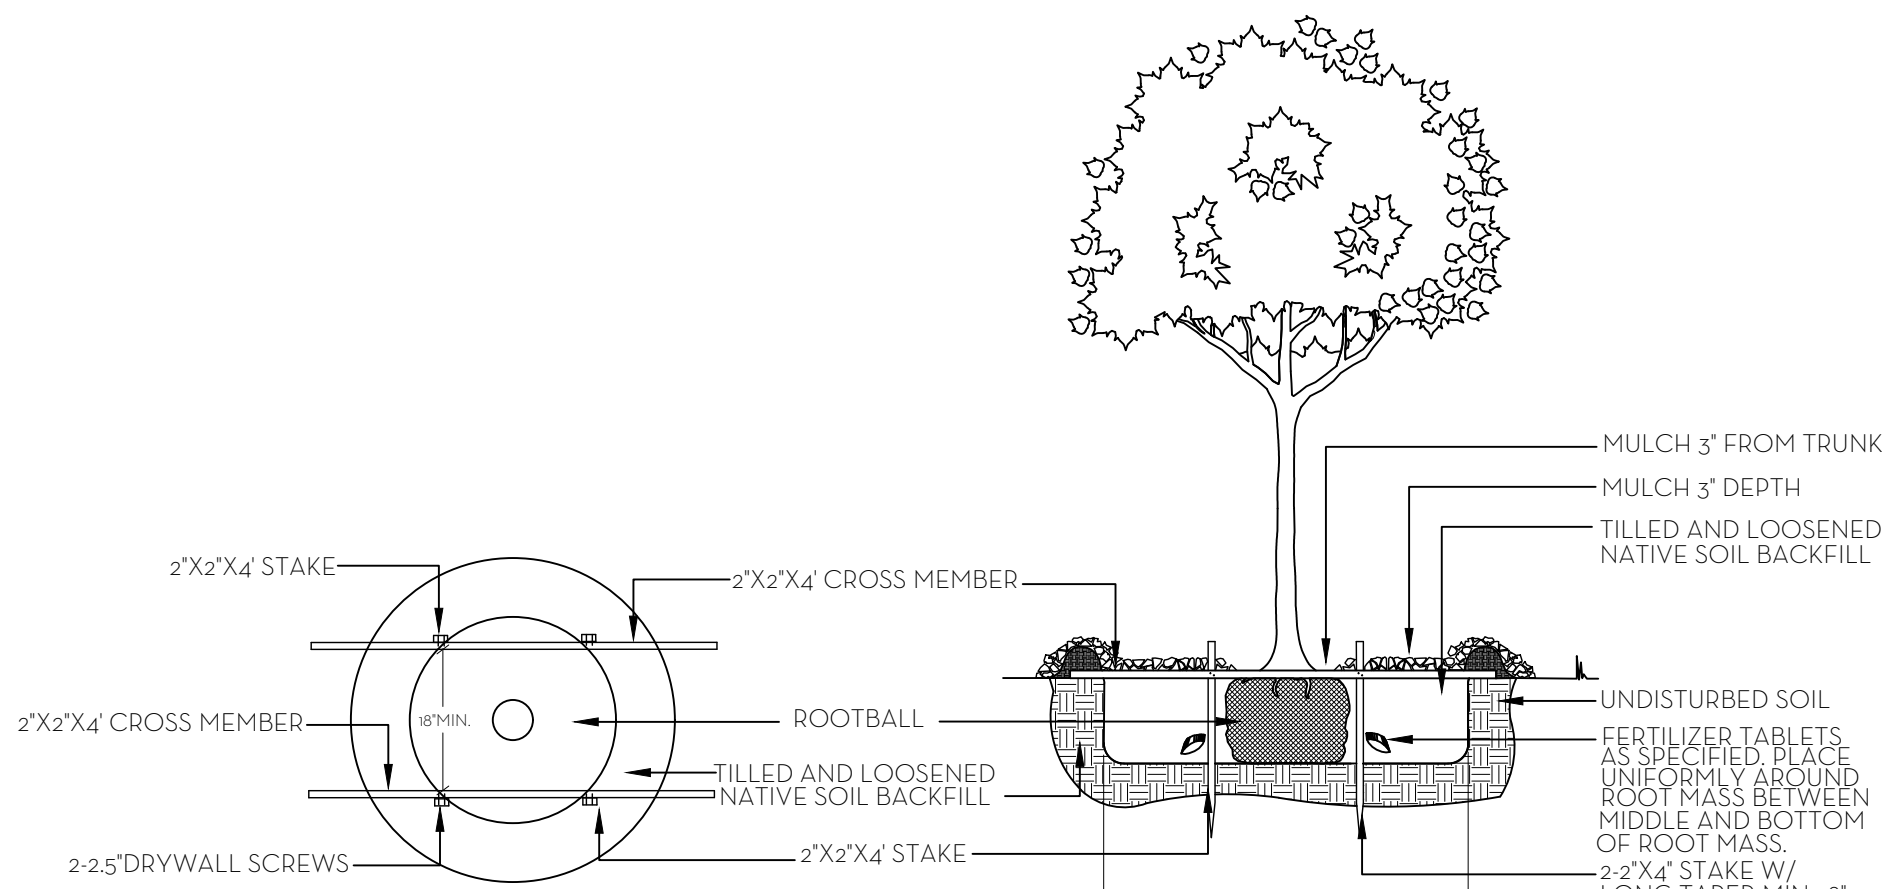

NOTE:
ALL PLANT TO BE FLORIDA #1 GRADE OR BETTER


TREE PLANTING DETAIL
N.T.S.

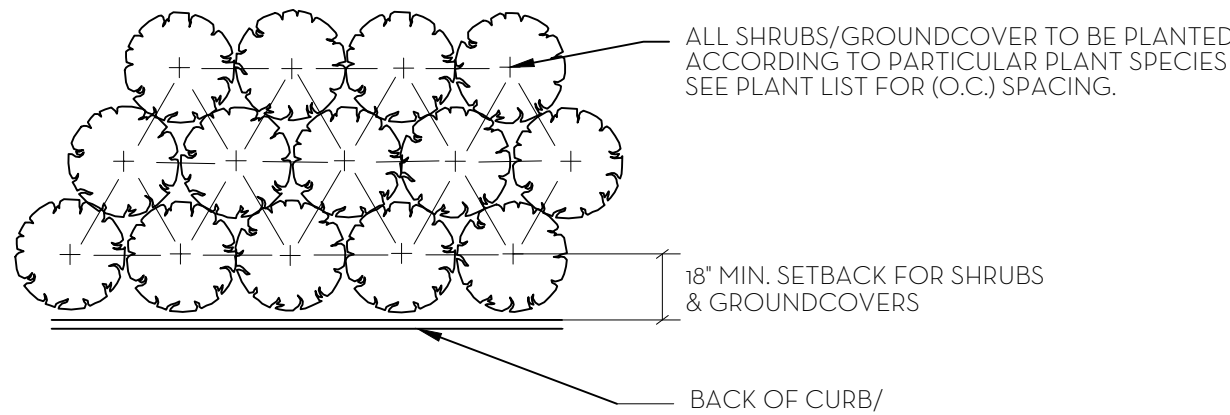


NOTE:
ALL PLANT TO BE FLORIDA #1 OR BETTER

PLANT SPACING DETAIL
N.T.S.

SOD NOTES:
1. ROUGH GRADE PROVIDED BY CONTRACTOR 4'-5" BELOW GRADE
2. BAKE AND REMOVE ALL CONSTRUCTION DEBRIS
3. PRIOR TO LAYING SOD ADD 80% HORTANA AND 20% CANADIAN PEAT, 2" MIN.
4. AFTER LAYING SOD APPLY NECESSARY PESTICIDES AND FUNGICIDES.
5. IRRIGATE REGULARLY, REFER TO IRRIGATION DRAWINGS

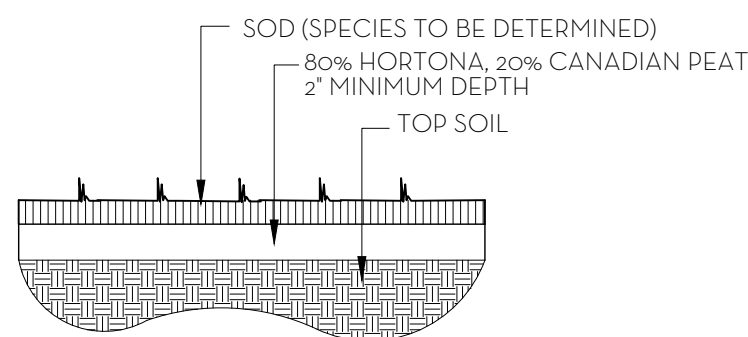

SOD PLANTING DETAIL
N.T.S.

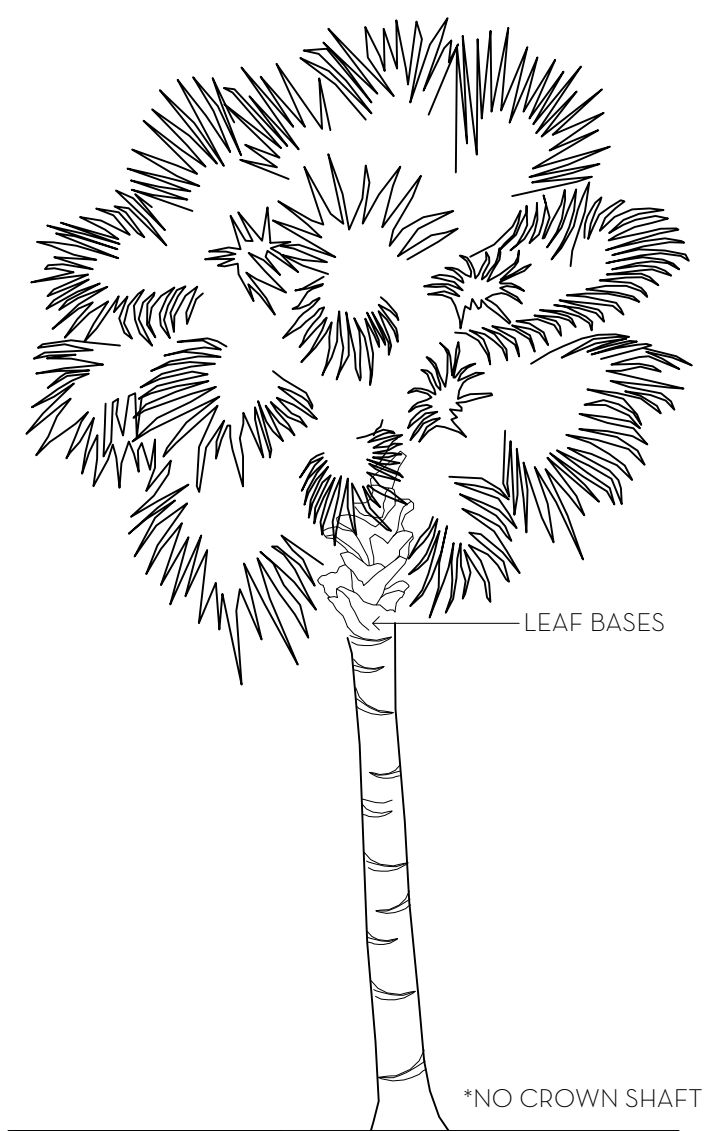

PALM SPECIFICATION DETAIL
N.T.S.


Kanders 325 Via Linda					
Palm Beach Fl					
04/01/2024					
Landscape Material Schedule					
Item No.	Common Name	Botanical Name	Quantity	Native	Specification
TREES					
1	Bayrum Tree	Pimenta racemosa	20		12' HT. STANDARD
2	Bayrum Tree	Pimenta Racemosa	6		6' HT.
3	Calophyllum	Calophyllum Inophyllum	4		10' HT.
4	Clusia Tree	Clusia Rosea	2	*	20'x20'
5	Clusia Tree	Clusia Rosea	4	*	12' HT. STANDARD
6	Green Buttonwood	Conocarpus Erectus	2	*	18' HT.
7	Green Buttonwood	Conocarpus Erectus	35	*	1/4' HT. STD.
8	Japanese Blueberry	Elaeocarpus decipiens	6		18' HT.
9	Japanese Blueberry	Elaeocarpus decipiens	6		12' HT.
10	Japanese Blueberry	Elaeocarpus decipiens	2		9' HT.
11	Podocarpus	Podocarpus Latifolius	3		16' O.A. HT.
12	Rusty Fig	Ficus Rubiginosa	2		20' HT.
			94	46%	
PALMS					
13	Medjool Date Palm	Phoenix Dactylifera	4		20' HT. G.W.
14	Coconut Palms	Cocos nucifera	10		12' G.W.
15	Coconut Palms	Cocos nucifera	6		18'-20' C.T.
16	Coconut Palms	Cocos nucifera	4		22'-25' C.T.
17	Coconut Palms	Cocos nucifera	2		30' C.T.
18	Medjool Date Palm	Phoenix Dactylifera	2		25' HT. G.W.
19	Foxtail Palms	Wodyetia bifurcata	6		18'-20' HT.
20	Medjool Date Palm	Phoenix Dactylifera	4		30' HT. G.W.
21	Saw Palmetto	Serenoa repens	25	*	3'x3' HT.
22	Sabal Palms	Sabal Palmetto	6	*	16'-18' HT.
			69	45%	
HEDGE/SHRUB					
23	Clusia 'Guttifera'	Clusia guttifera	150		3 GAL.
24	Clusia 'Guttifera'	Clusia guttifera	150		4' HT.
25	Clusia 'Guttifera'	Clusia guttifera	25		6' HT.
26	Clusia 'Guttifera'	Clusia guttifera	4		7' HT.
27	Clusia 'Guttifera'	Clusia guttifera	4		8' HT.
28	Clusia 'Guttifera'	Clusia guttifera	3		9' HT.
29	Clusia 'Guttifera'	Clusia guttifera	39		10' HT.
30	Carmona	Carmona Microphylla	109		3 GAL. 18" O.C.
31	Crinum Lily	Crinum Asiaticum	2		15 GAL.
32	Dwarf Elephant Ear	Alocasia Gagaena 'California'	6		3 GAL. FULL, 2' O.C.
33	Fakahatchee Grass	Tripsacum dactyloides	200	*	3 GAL.
34	Gardenia	Gardenia Jasminoides	4		4'x4'
35	Gardenia	Gardenia Jasminoides	2		5'x5' SPHERE
36	Gardenia	Gardenia Jasminoides	4		3'x3' HT.
37	Green Buttonwood	Conocarpus Erectus	83	*	10' HT. FTB.
38	Green Buttonwood	Conocarpus Erectus	59	*	11' HT. FTB.
39	Green Buttonwood	Conocarpus Erectus	9	*	12' HT. FTB.
40	Green Buttonwood	Conocarpus Erectus	9	*	13' HT. FTB.
41	Green Buttonwood	Conocarpus Erectus	8	*	14' HT. FTB.
42	Green Buttonwood	Conocarpus Erectus	8	*	15' HT. FTB.
43	Green Buttonwood	Conocarpus Erectus	8	*	16' HT. FTB.
44	Green Buttonwood	Conocarpus Erectus	8	*	17' HT. FTB.
45	Green Buttonwood	Conocarpus Erectus	44	*	18' HT. FTB.
46	Green Buttonwood	Conocarpus Erectus	5	*	19' HT. FTB.
47	Green Buttonwood	Conocarpus Erectus	150	*	4' HT. 2' O.C.
48	Green Buttonwood	Conocarpus Erectus	49	*	18' HT. FTB.
49	Green Cocoplum	Chrysobalanus Icaco	30	*	3' HT. 15' O.C.
50	Green Cocoplum	Chrysobalanus Icaco	147	*	3' HT. 3' O.C.
51	Green Island Ficus	Ficus Microcarpa	2		4'x5'
52	Green Island Ficus	Ficus Microcarpa	10		3'x3'
53	Hibiscus	Hibiscus Rosa-Sinensis	12		4' HT. 2' O.C.
54	Philodendron 'Giganteum'	Philodendron 'Giganteum'	9		7 GAL. 3' O.C.
55	Philodendron 'Green Congo'	Philodendron 'Congo'	86		3 GAL. 2' O.C.
56	Ilex Sphere	Ilex Cassine	8		3'x3' HT.
57	Podocarpus	Podocarpus Macrophyllus	71		4' HT. Trimmed to 3'. 2' O.C.
			2367	35%	
GROUND COVER/ VINES					
58	Minima	Trachelospermum asiaticum	857		1 GAL. 9" O.C.
59	Perennial Peanut	Arachis glabrata	1017	*	4' POTS
60	Confederate Jasmine	Trachelospermum Jasminoides	8		12' HT. ESP TO WALL
61	Confederate Jasmine	Trachelospermum Jasminoides	18		8' HT. ESP TO WALL
62	Confederate Jasmine	Trachelospermum Jasminoides	28		6' HT. ESP TO WALL
63	Bougainvillea vine	Bougainvillea SP.	2		10'-12' HT. ESP TO WALL
64	Bougainvillea vine	Bougainvillea SP.	22		4' HT. ESP TO WALL
65	Bougainvillea vine	Bougainvillea SP.	6		12' HT. ESP TO WALL
66	TBD		6		12' HT. ESP TO WALL
			1938	52%	

MARIO F. NIEVERA

State of Florida
Landscape Architect
Registration No.
6666856

PLANT LIST AND DETAILS
THREE PALM TREES, LLC
325 VIA LINDA, PALM BEACH, FL.

15 APRIL 2024
27 FEBRUARY 2024
15 FEBRUARY 2024

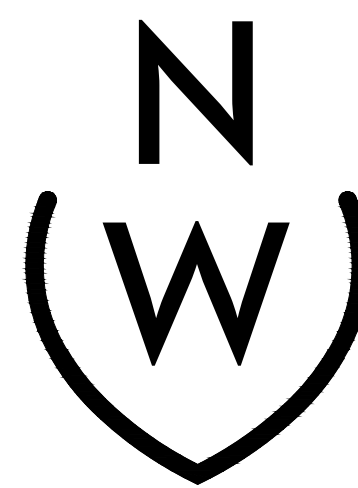

NIEVERA WILLIAMS
DESIGN

625 N. Flagler Drive
Suite 502
West Palm Beach, FL 33401
P: 561-659-2820
F: 561-659-2113

NIEVERAWILLIAMS.COM

LP4

ARC-24-074


MARIO F. NIEVERA

State of Florida
Landscape Architect
Registration No.
6666856

DETAILS
THREE PALM TREES, LLC

325 VIA LINDA, PALM BEACH, FL.

15 APRIL 2024
27 FEBRUARY 2024
15 FEBRUARY 2024

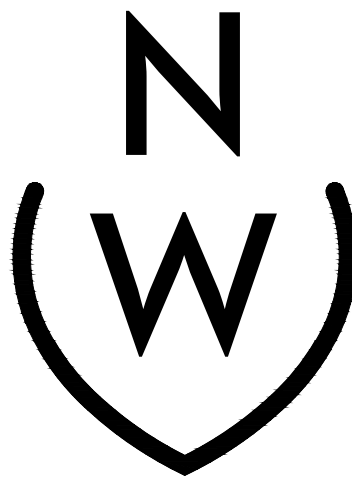

NIEVERA WILLIAMS
DESIGN


625 N. Flagler Drive
Suite 502
West Palm Beach, FL 33401
P: 561-659-2820
F: 561-659-2113

NIEVERAWILLIAMS.COM


D1

ARC-24-074

SCALE: 1" = 1'-0"

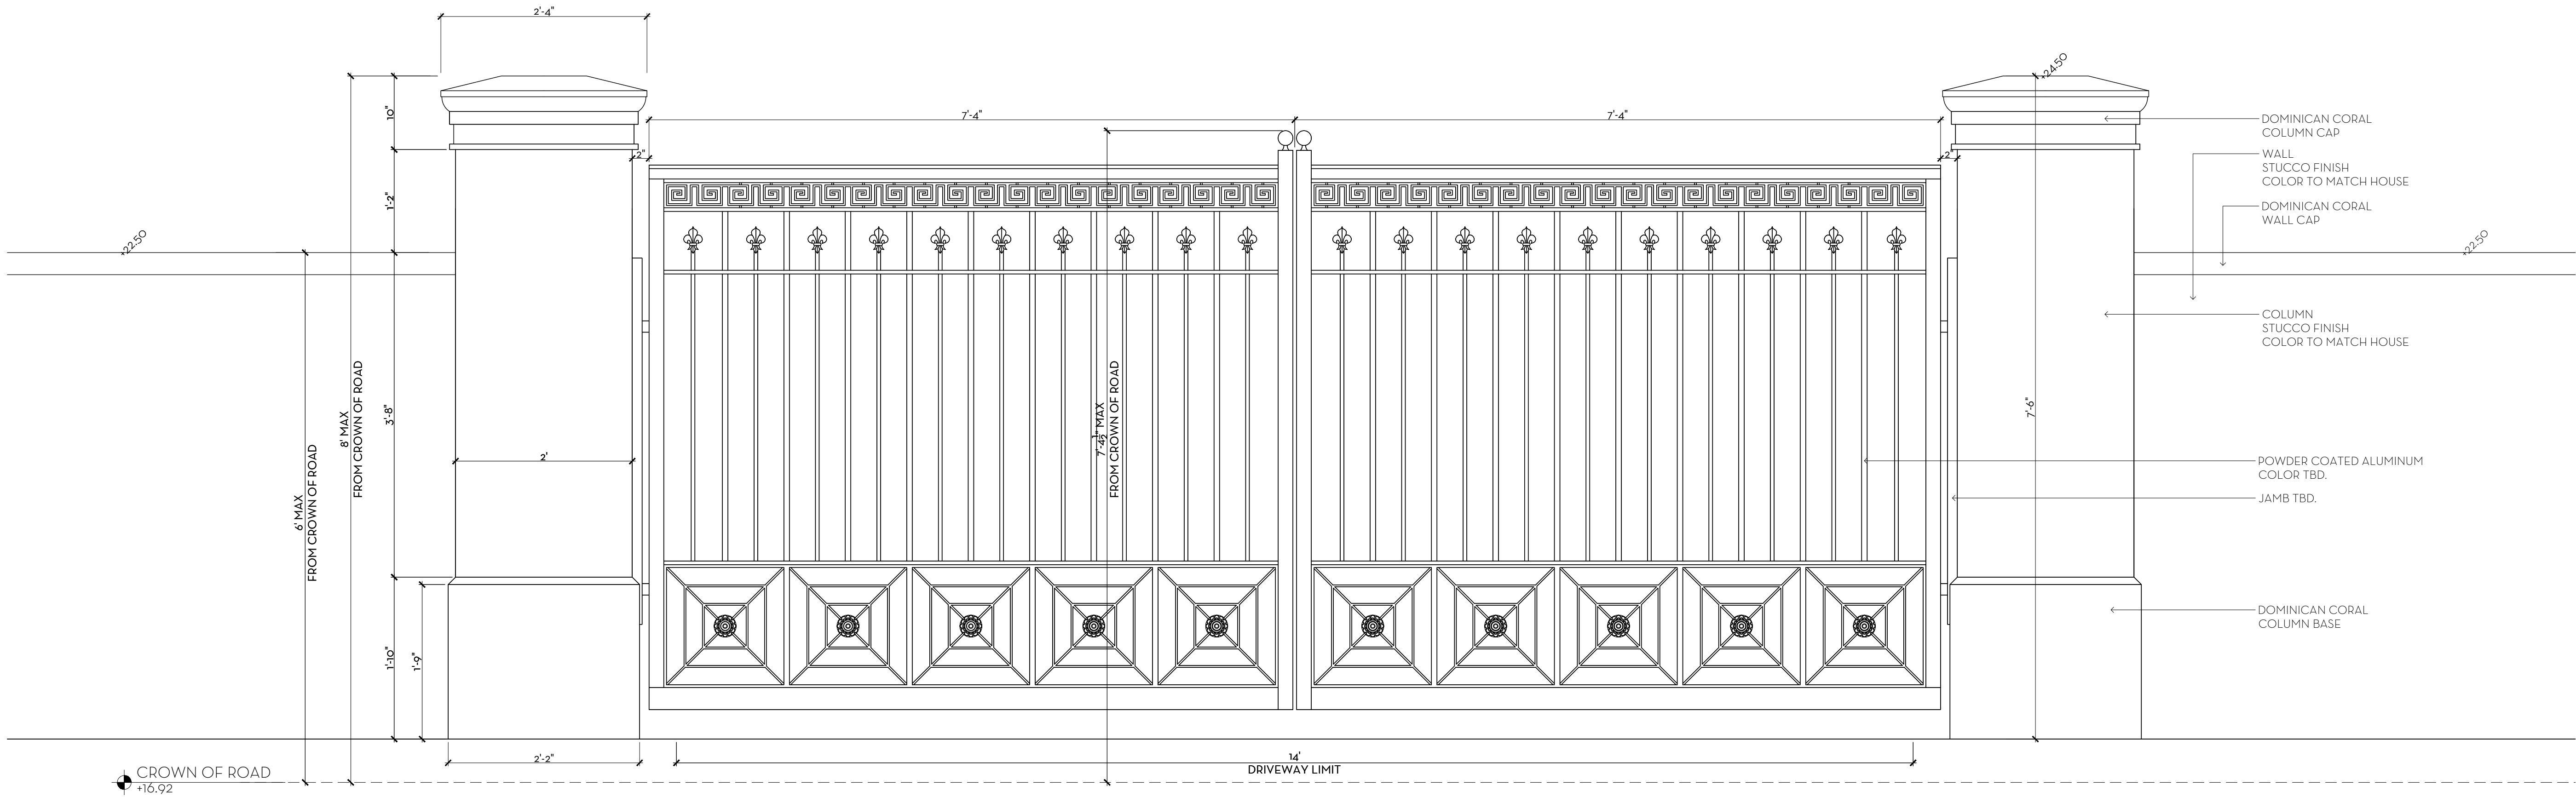

1 DRIVEWAY GATE DETAIL- ELEVATION
D1 SCALE: 1"=1'-0"

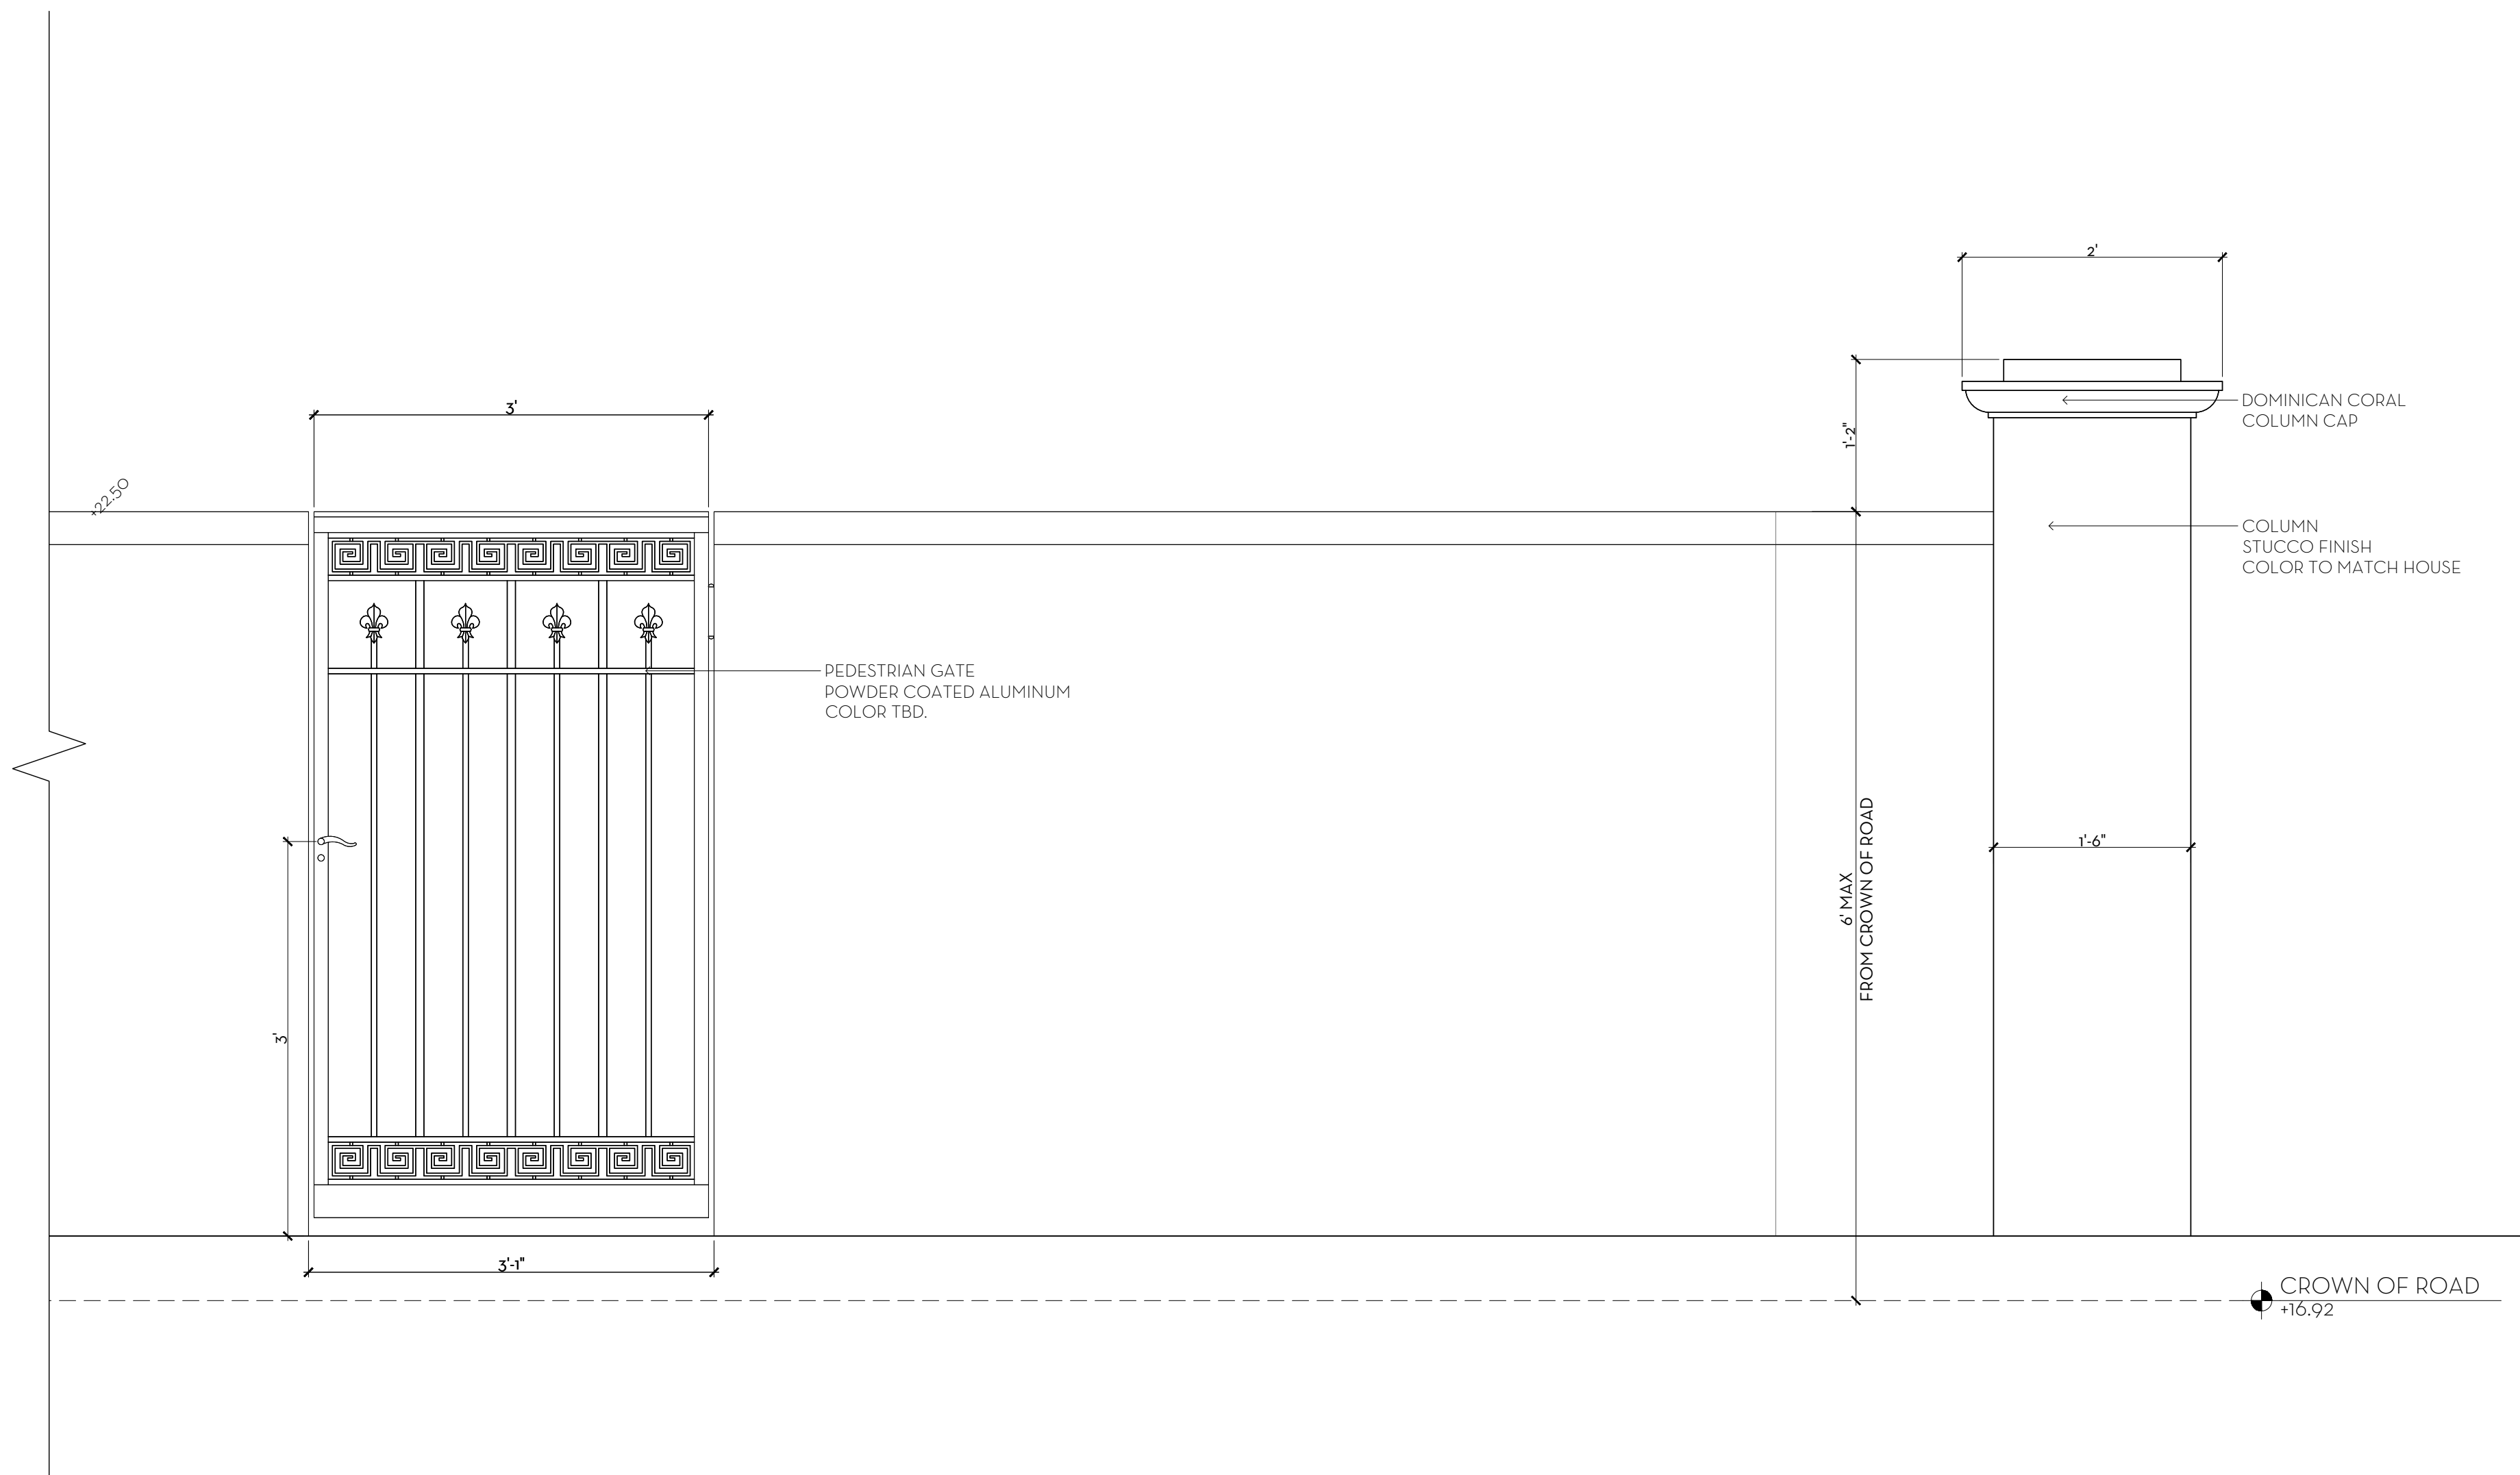

1 DRIVEWAY PEDESTRIAN GATE DETAIL- ELEVATION
D1.1 SCALE: 1"=1'-0"

MARIO F. NIEVERA


State of Florida
Landscape Architect
Registration No.
6666856

DETAILS
THREE PALM TREES, LLC

325 VIA LINDA, PALM BEACH, FL

15 APRIL 2024
27 FEBRUARY 2024
15 FEBRUARY 2024

SCALE: 1" = 1'-0"

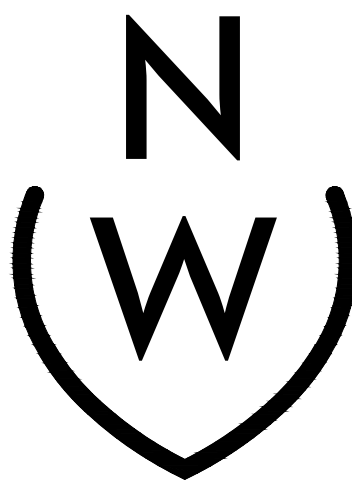


NIEVERA WILLIAMS
DESIGN

625 N. Flagler Drive
Suite 502
West Palm Beach, FL 33401
P: 561-659-2820
F: 561-659-2113


NIEVERAWILLIAMS.COM

D1.1


ARC-24-074

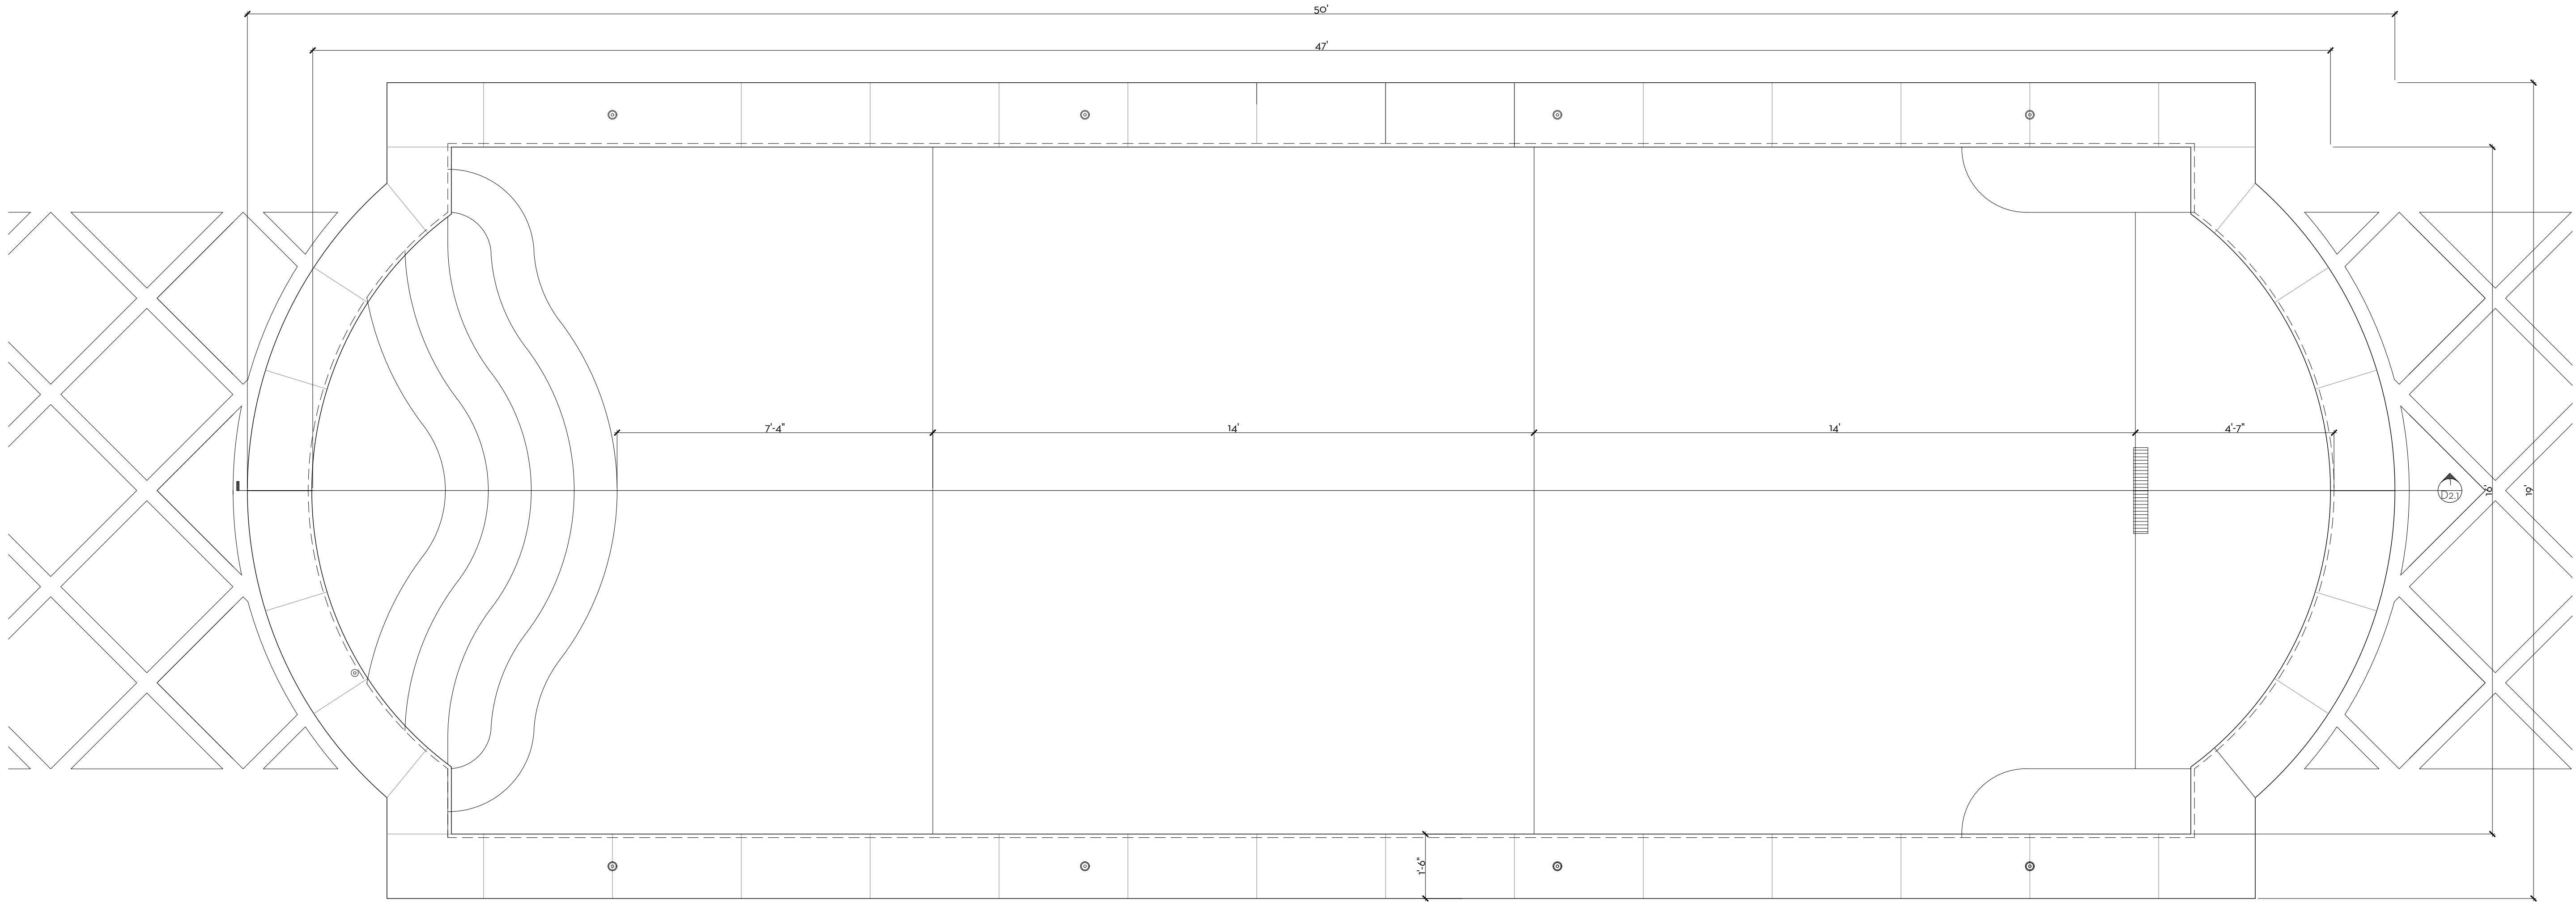

POOL PLAN VIEW
D3
SCALE: 1/2"=1'-0"

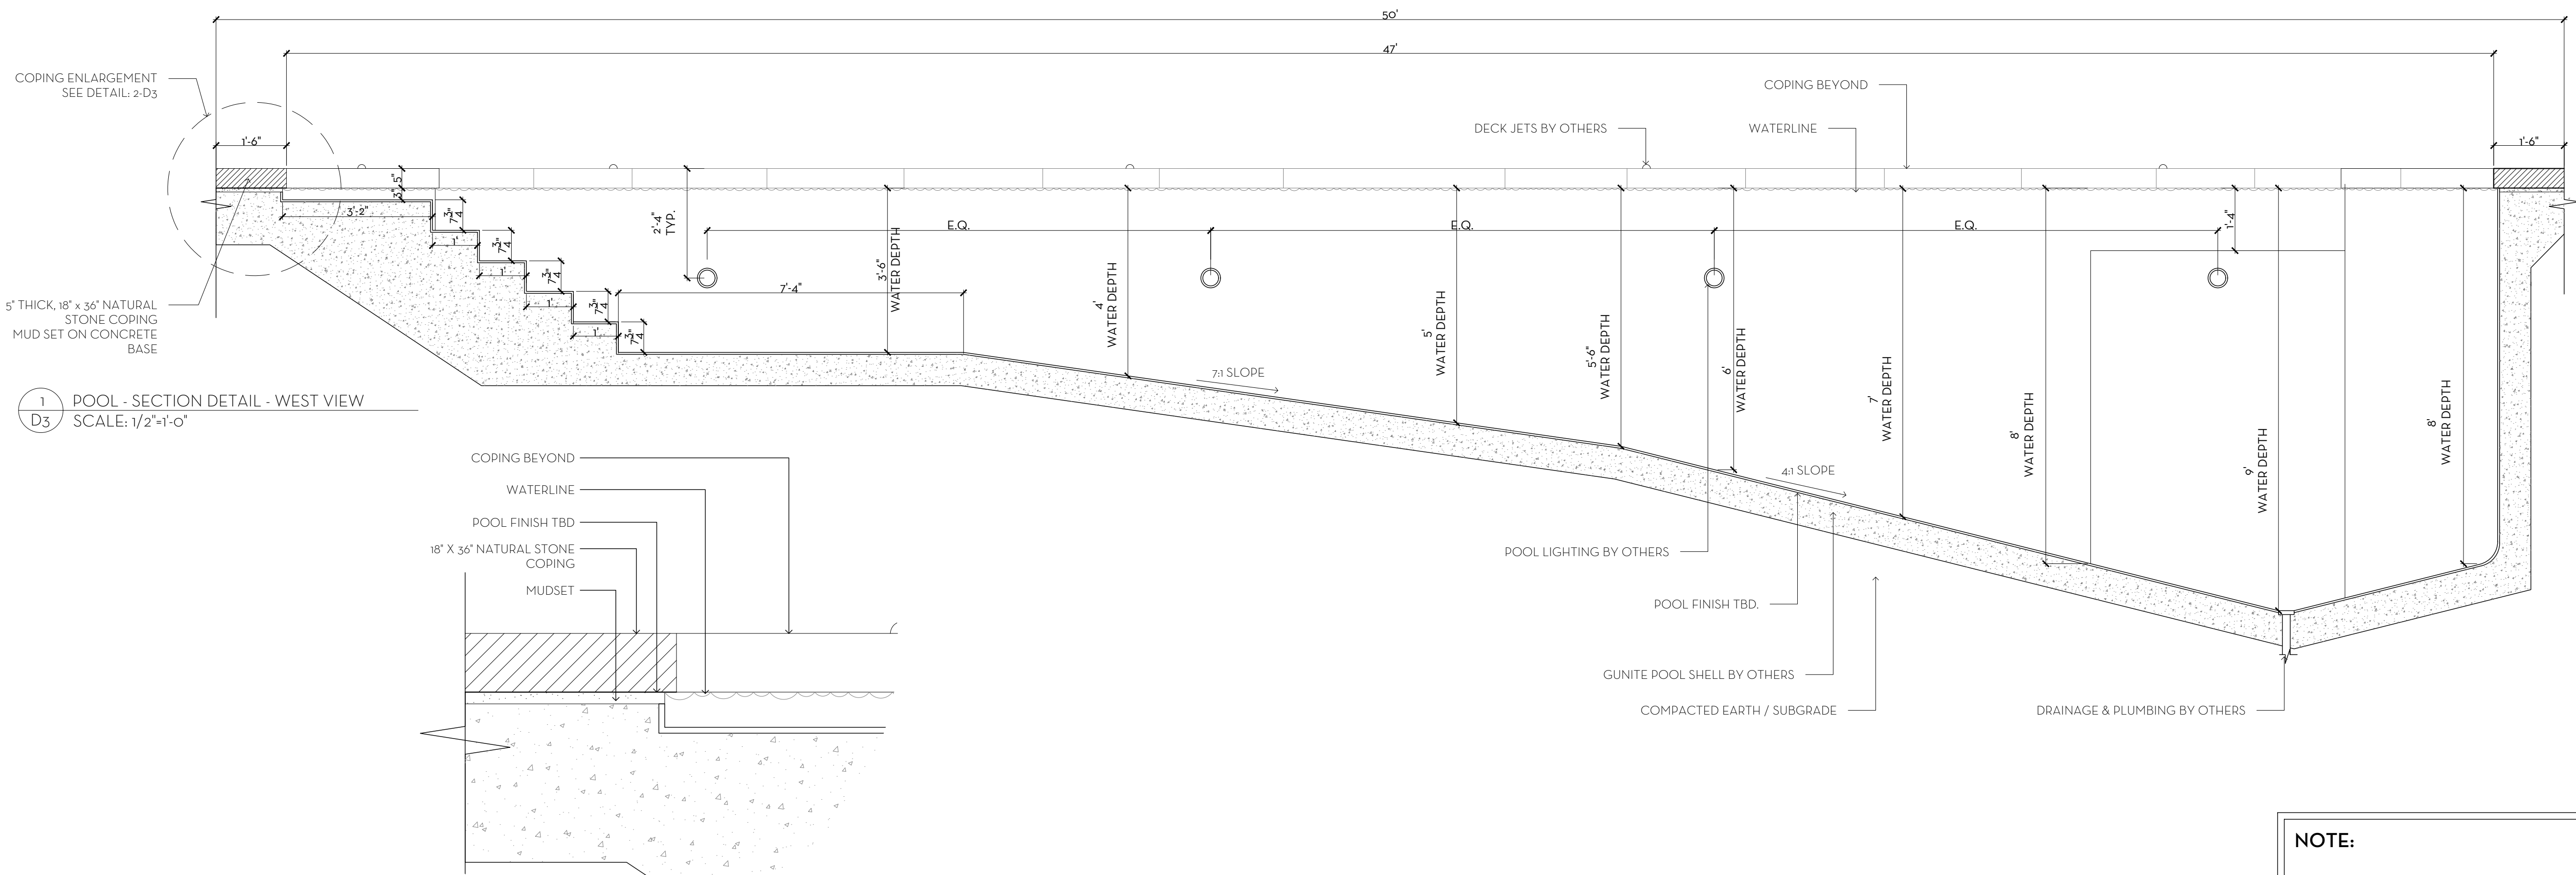

POOL - SECTION DETAIL - WEST VIEW
D3
SCALE: 1/2"=1'-0"

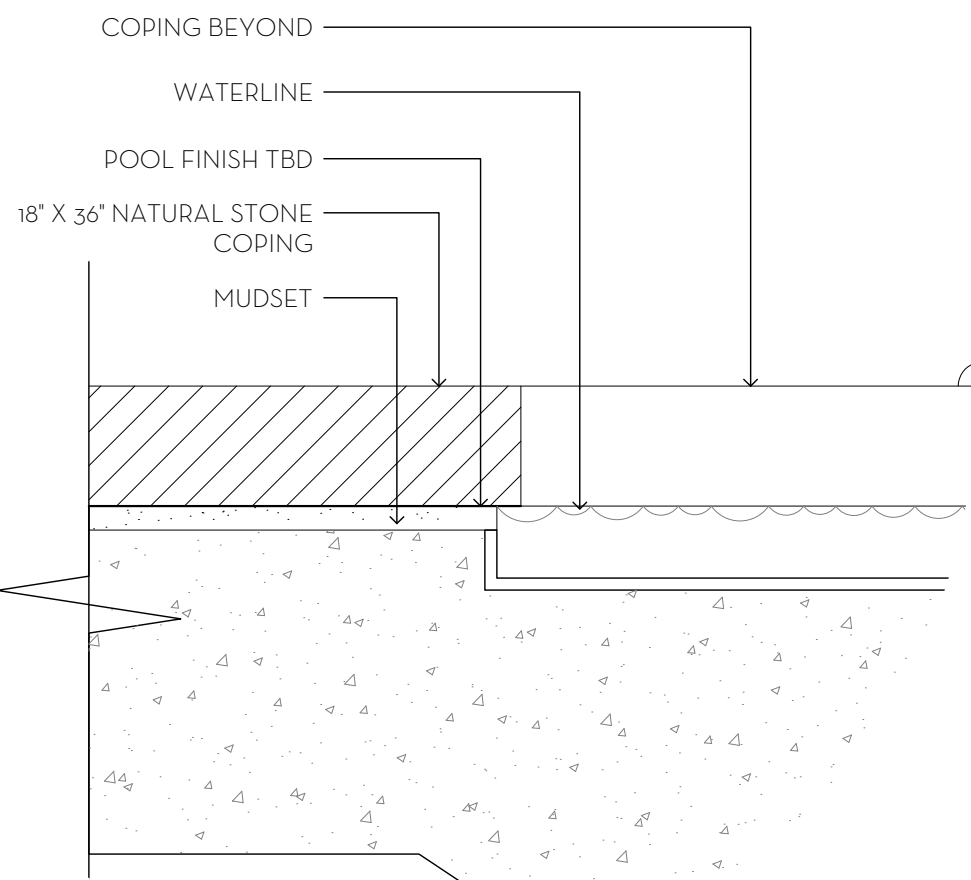

POOL COPING - SECTION DETAIL
D3
SCALE: 1-1/2"=1'-0"

NOTE:
REFER TO POOL ENGINEER DRAWINGS FOR FINAL
DESIGN & LAYOUT.

MARIO F. NIEVERA


State of Florida
Landscape Architect
Registration No.
6666856

DETAILS
THREE PALM TREES, LLC

325 VIA LINDA, PALM BEACH, FL.

15 APRIL 2024
27 FEBRUARY 2024
15 FEBRUARY 2024

SCALE: AS NOTED

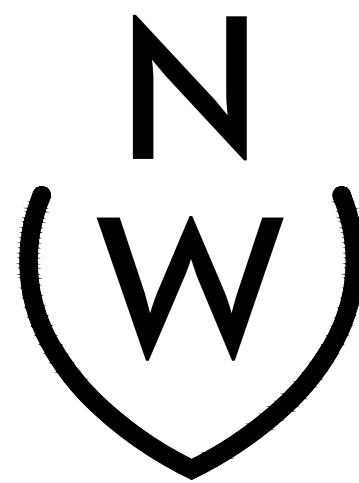


NIEVERA WILLIAMS
DESIGN

625 N. Flagler Drive
Suite 502
West Palm Beach, FL 33401
P: 561-659-2820
F: 561-659-2113


NIEVERAWILLIAMS.COM

D3


ARC-24-074

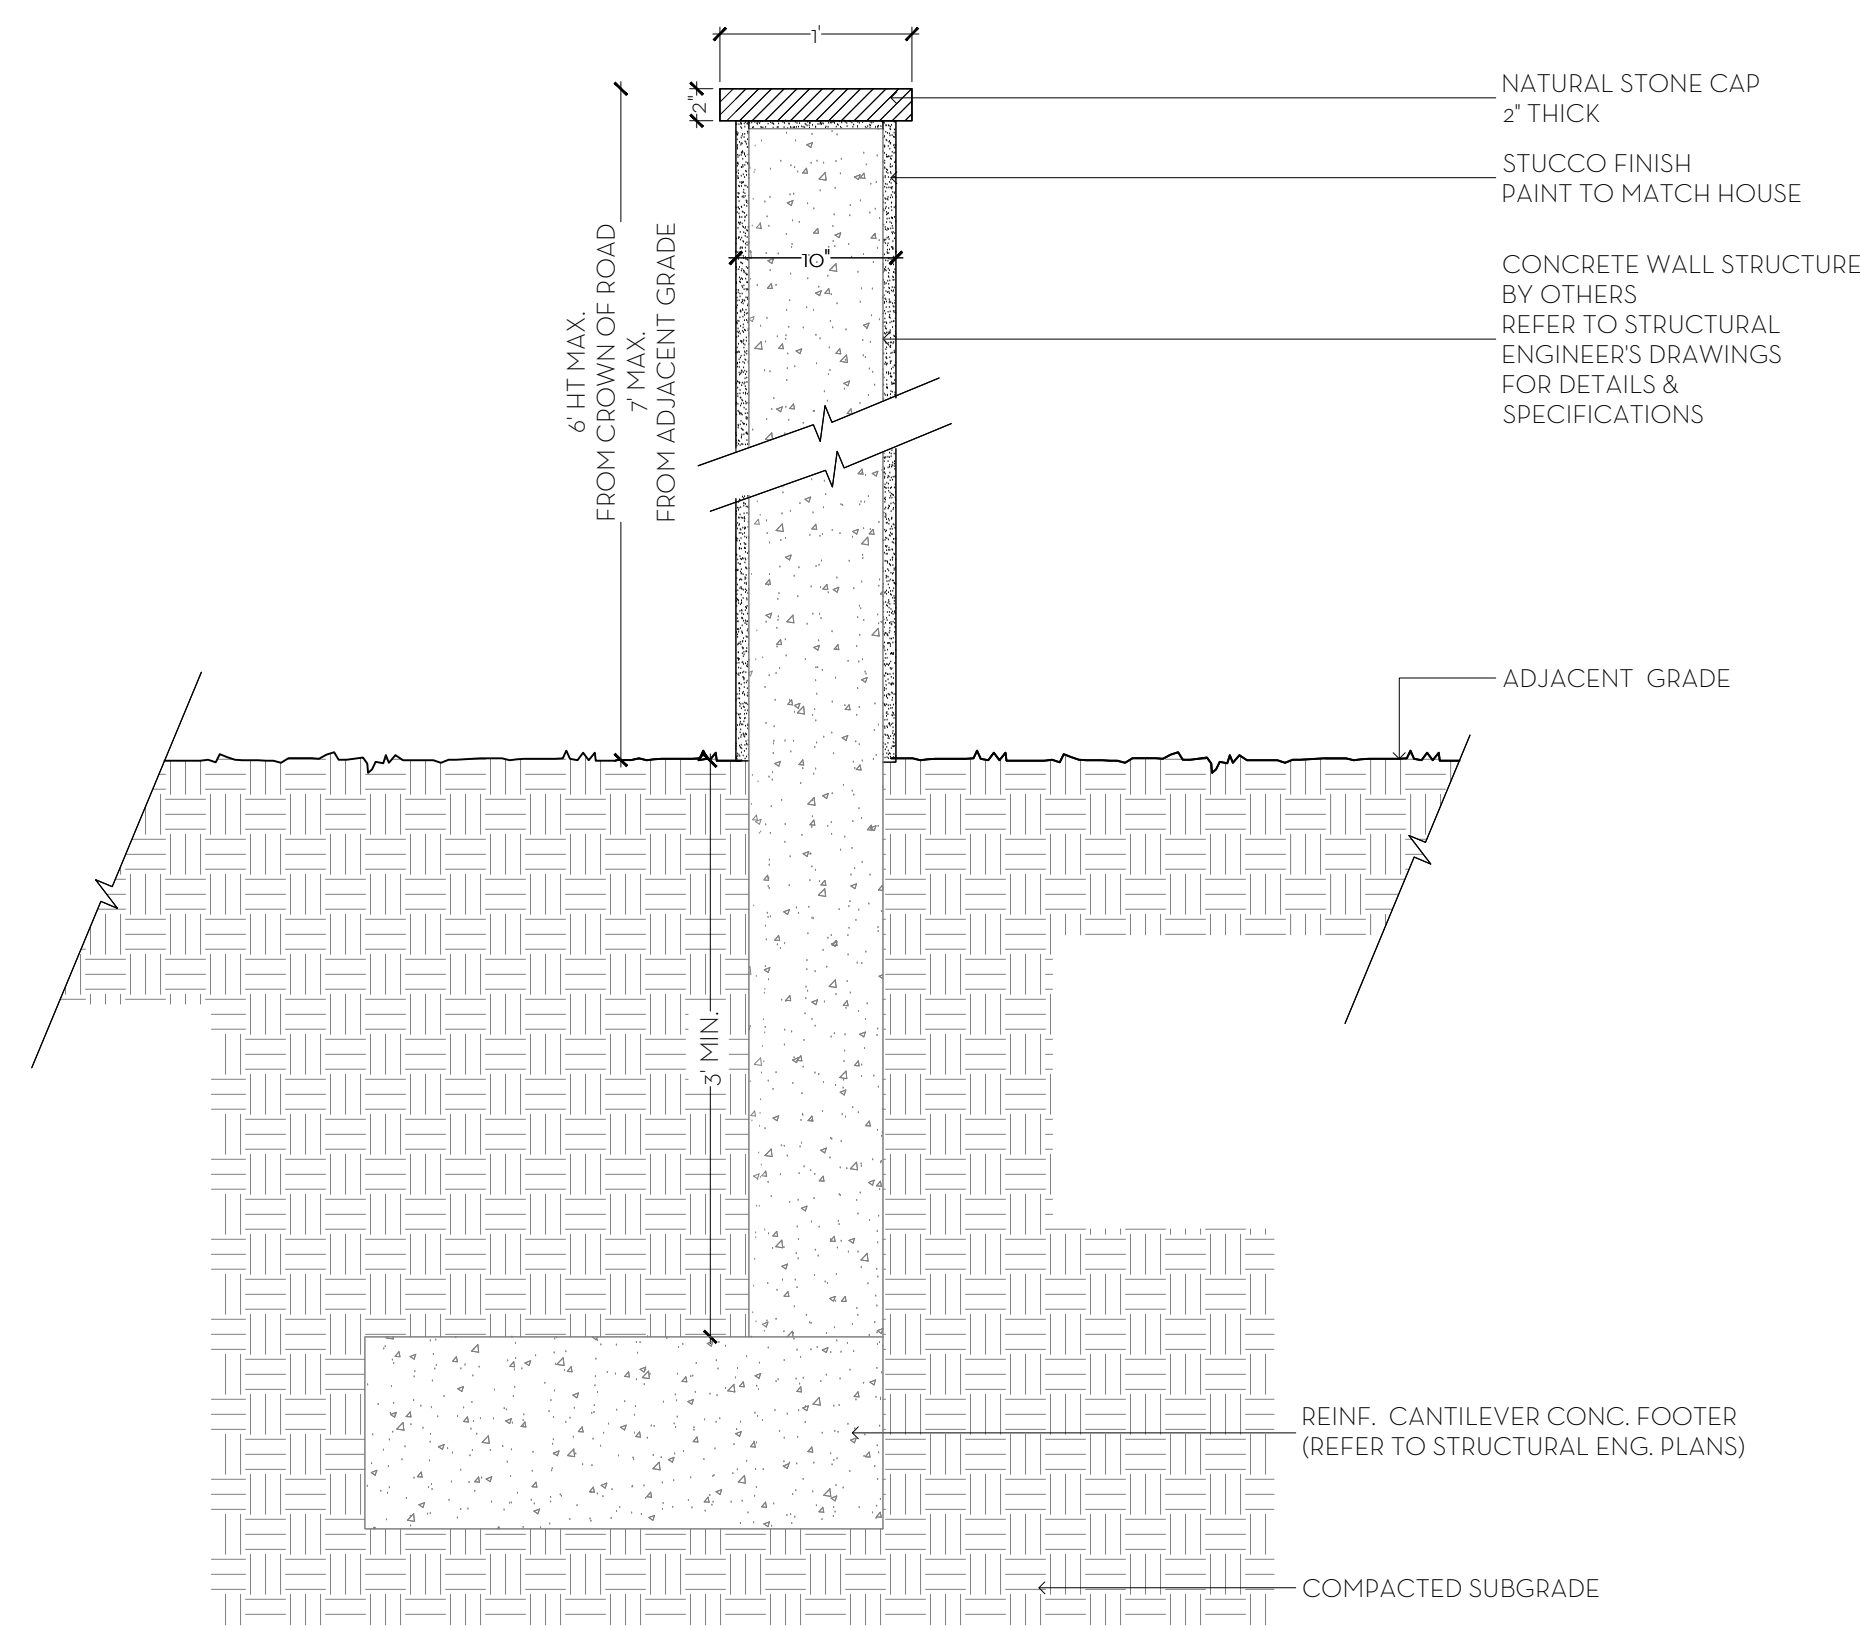

1 PERIMETER SITE WALL- SECTION DETAIL
SCALE: 1" = 1'-0"

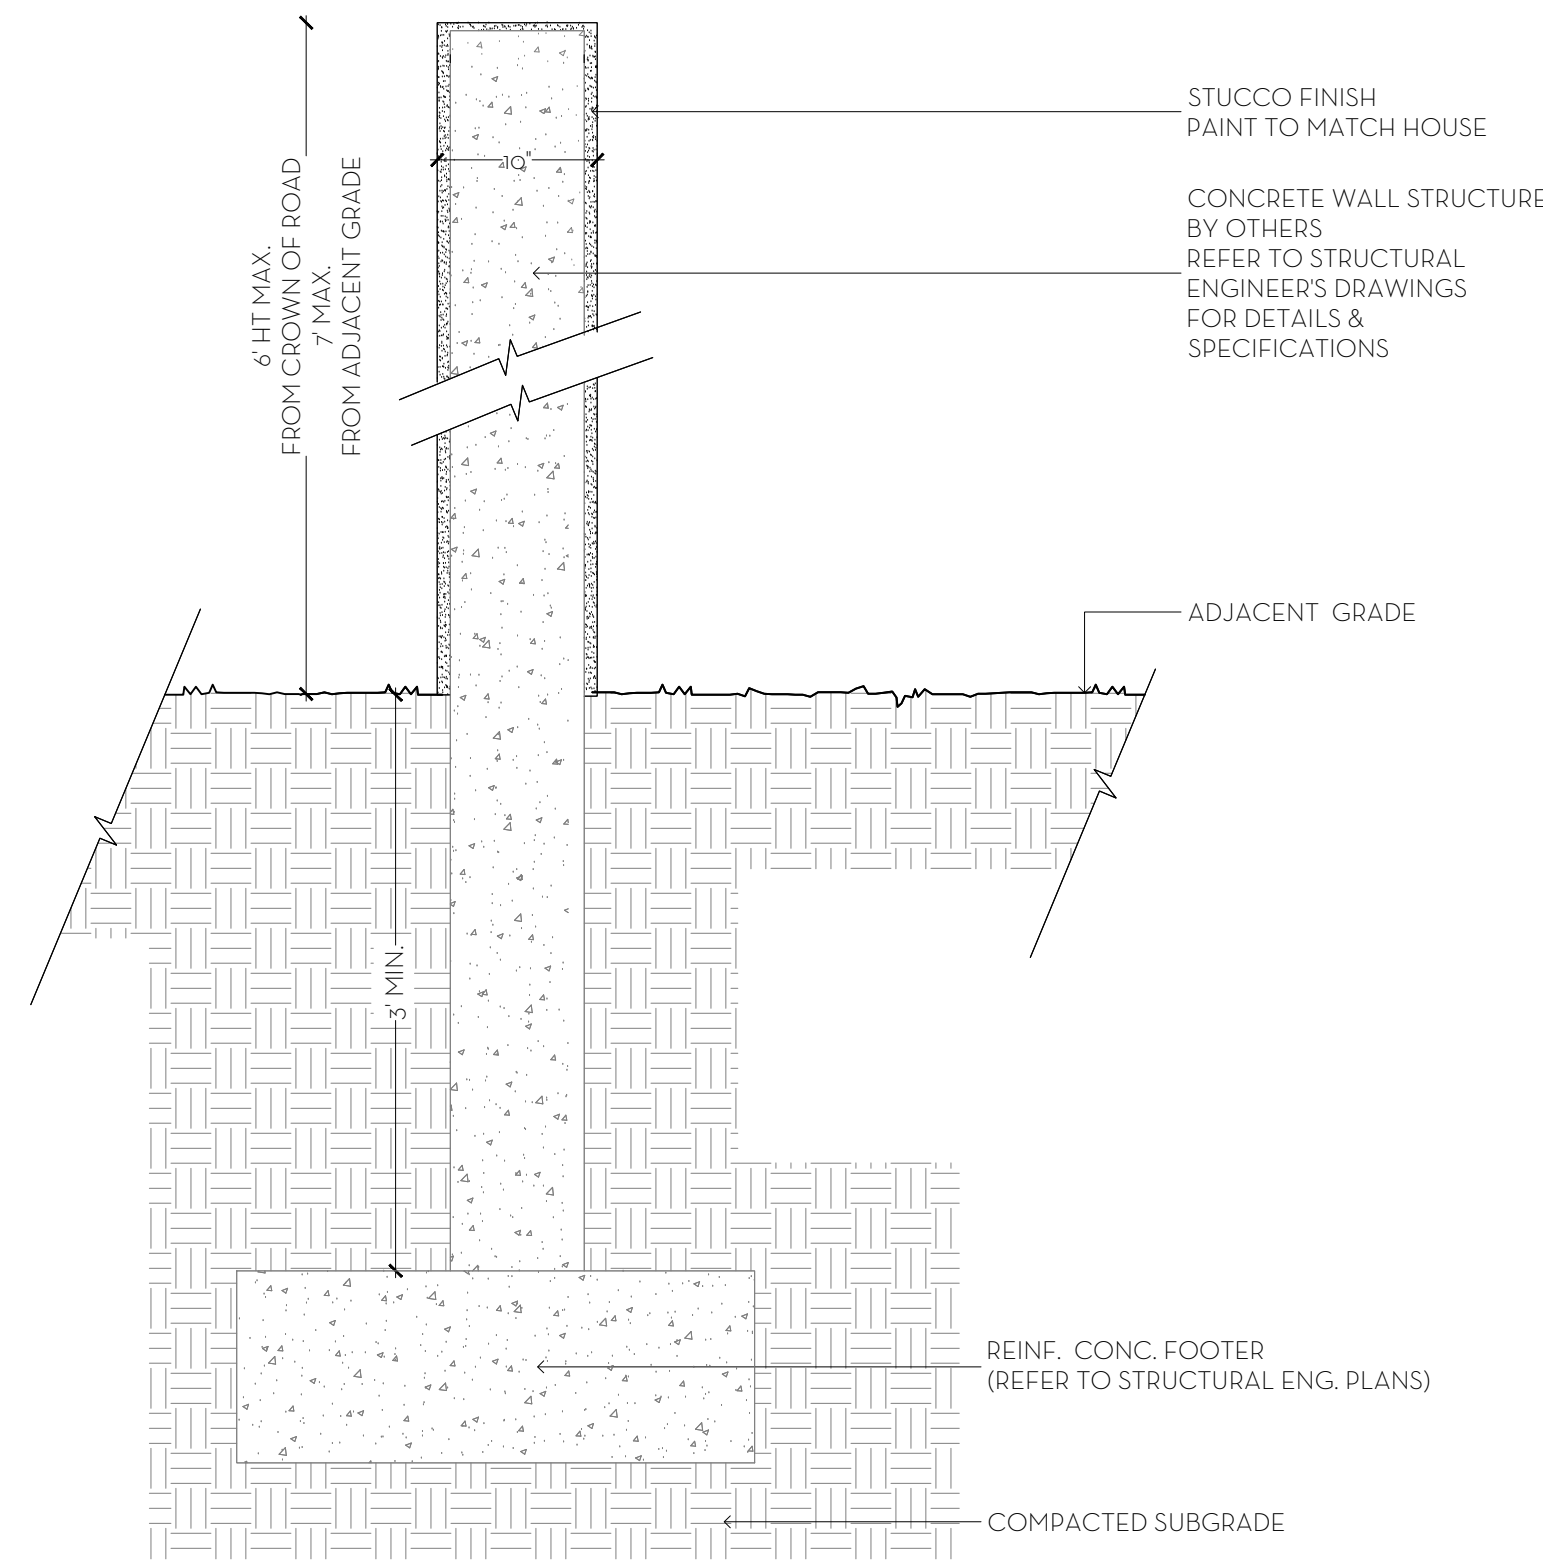

2 INTERIOR SITE WALL DETAIL
SCALE: 1" = 1'-0"

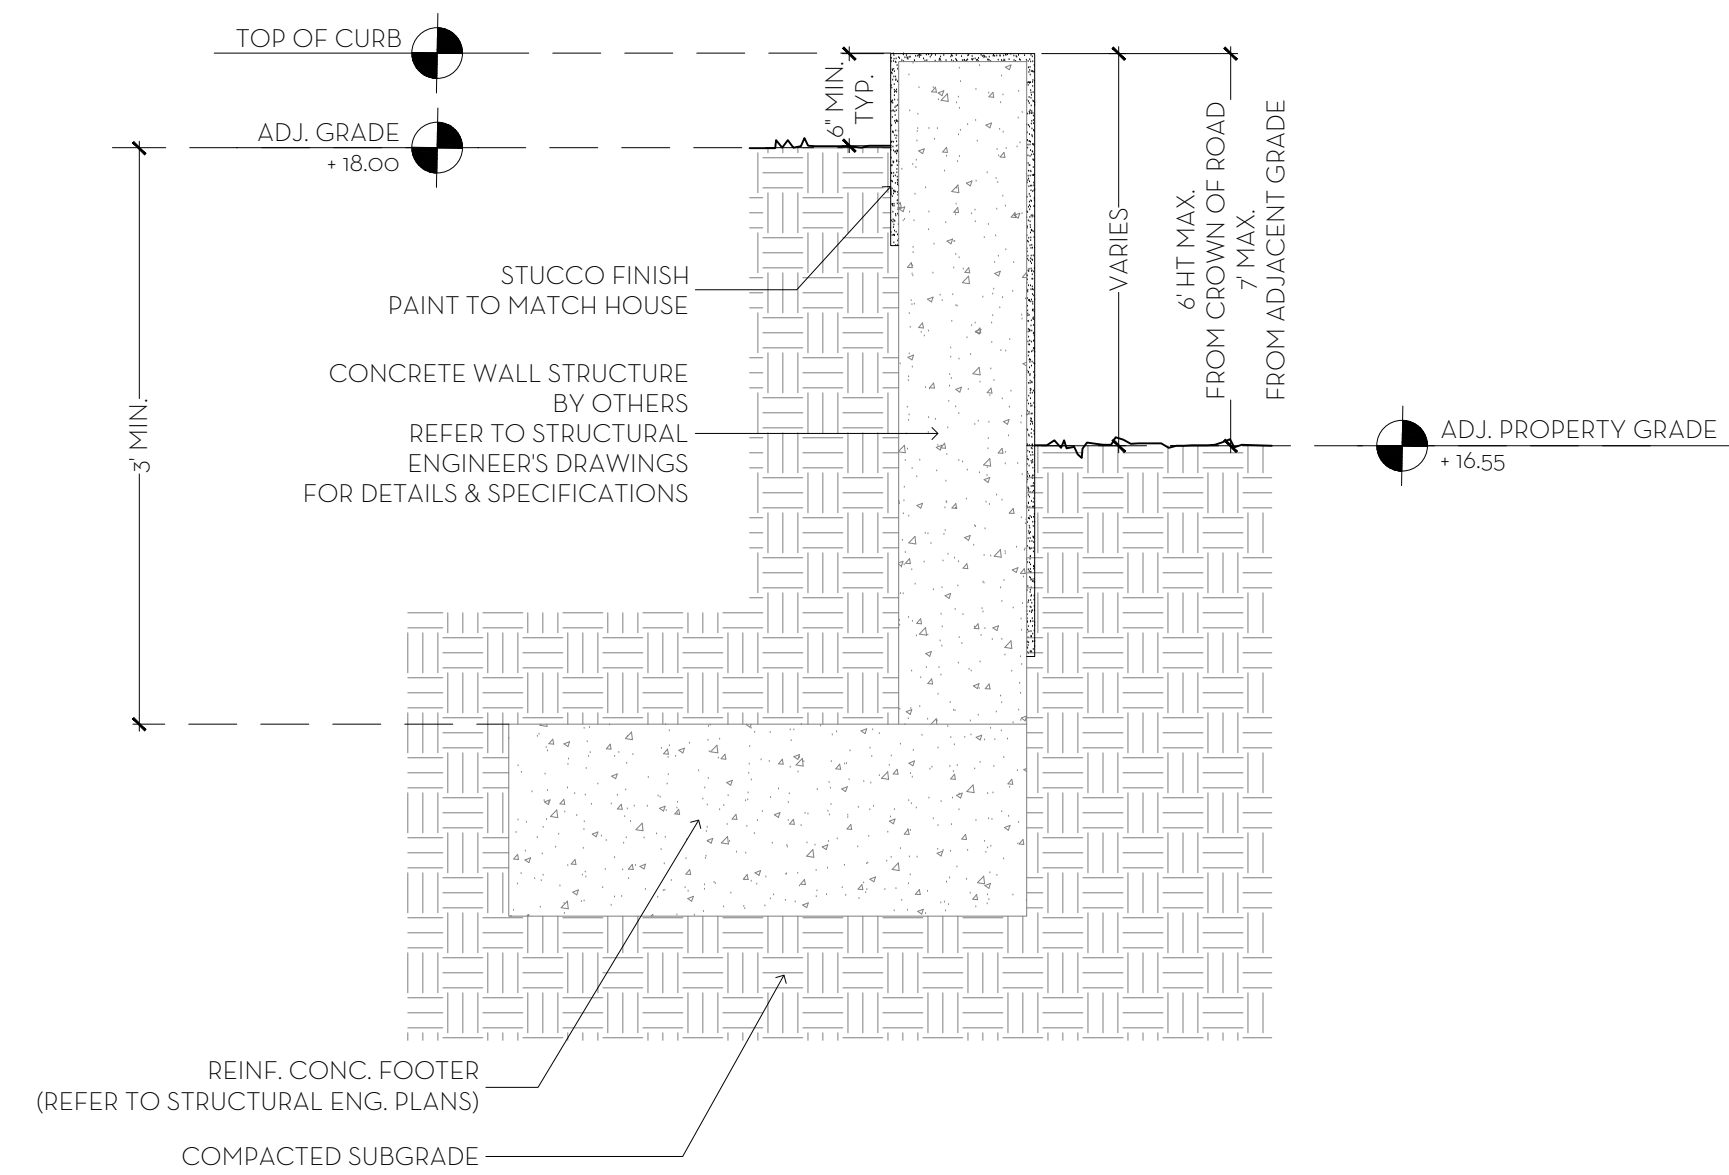


3 SOUTH SITE WALL- SECTION DETAIL
SCALE: 1" = 1'-0"

MARIO F. NIEVERA

State of Florida
Landscape Architect
Registration No.
6666856

DETAILS
THREE PALM TREES, LLC
325 VIA LINDA, PALM BEACH, FL.

15 APRIL 2024
27 FEBRUARY 2024
15 FEBRUARY 2024

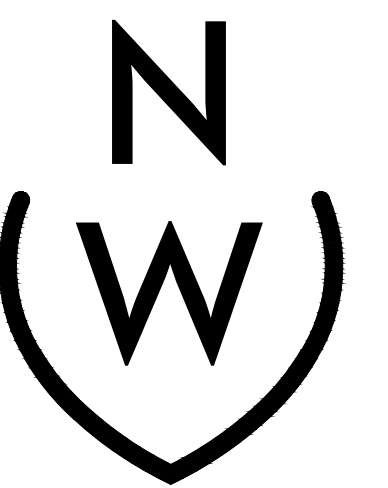


NIEVERA WILLIAMS
DESIGN

625 N. Flagler Drive
Suite 502
West Palm Beach, FL 33401
P: 561-659-2820
F: 561-659-2113

NIEVERAWILLIAMS.COM

D5

ARC-24-074

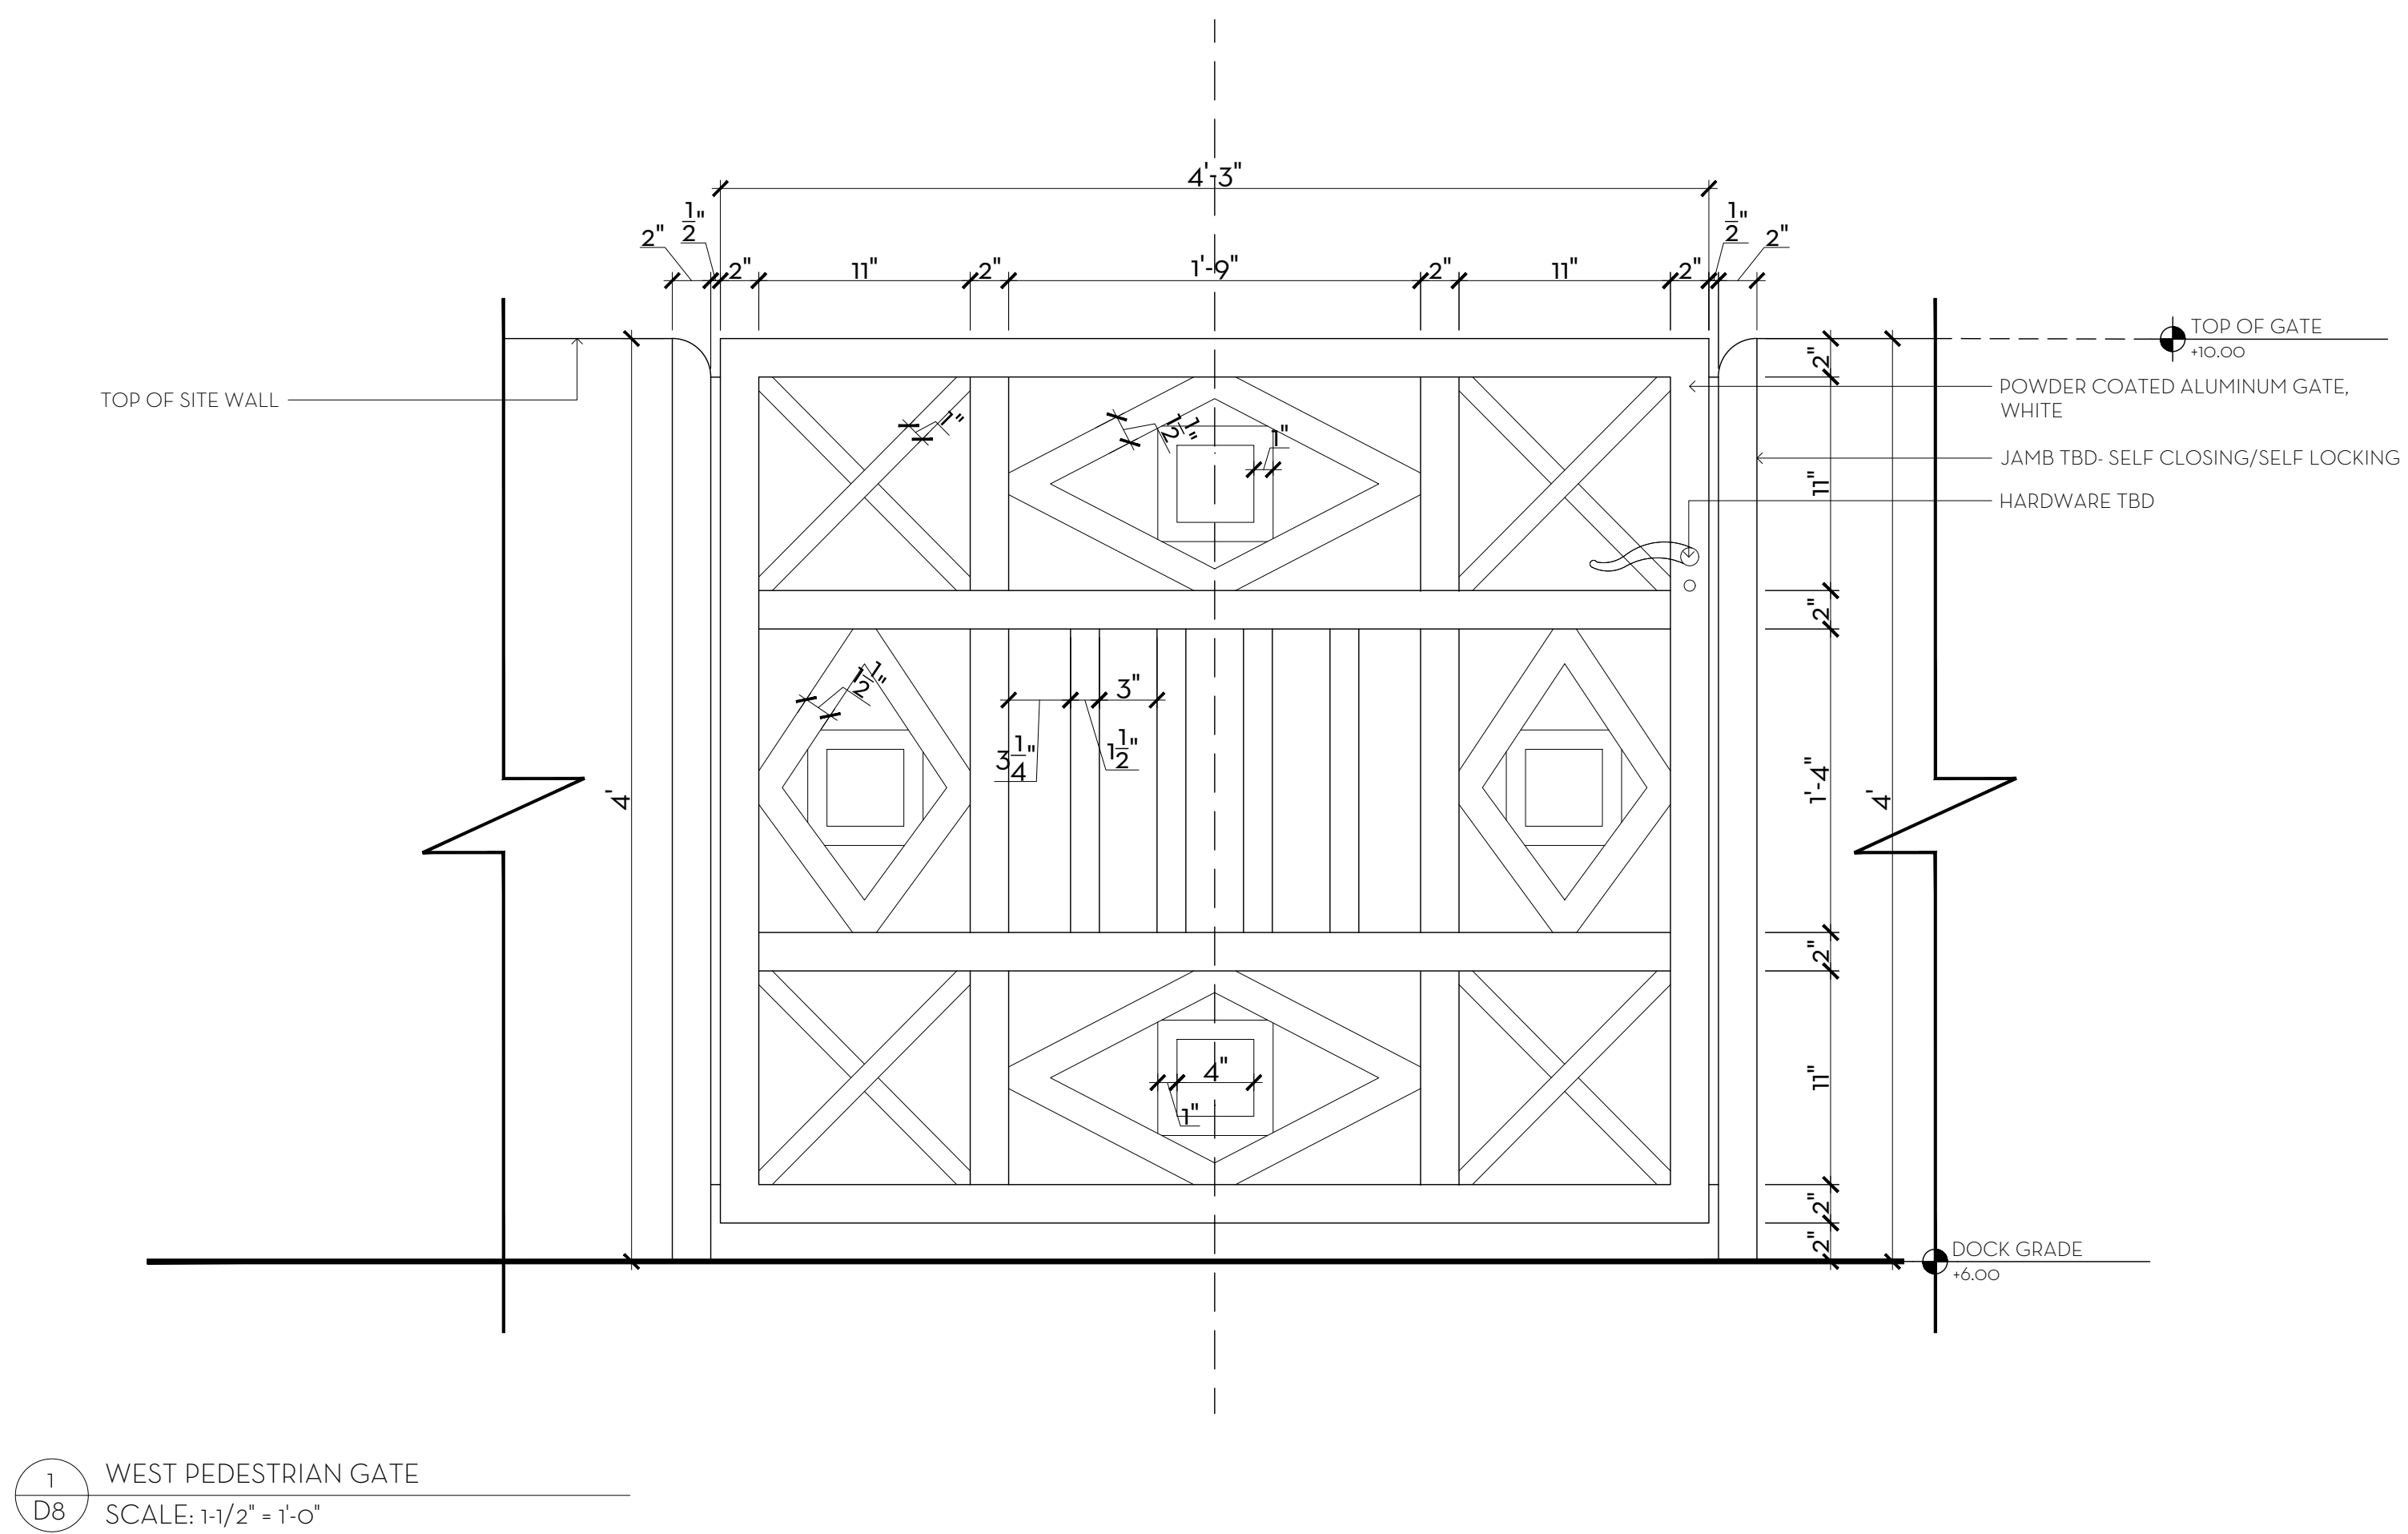

1 WEST PEDESTRIAN GATE
D8 SCALE: 1-1/2" = 1'-0"

MARIO F. NIEVERA


State of Florida
Landscape Architect
Registration No.
6666856

GATE DETAILS
THREE PALM TREES, LLC

325 VIA LINDA, PALM BEACH, FL.

15 APRIL 2024
27 FEBRUARY 2024
15 FEBRUARY 2024

SCALE: AS NOTED

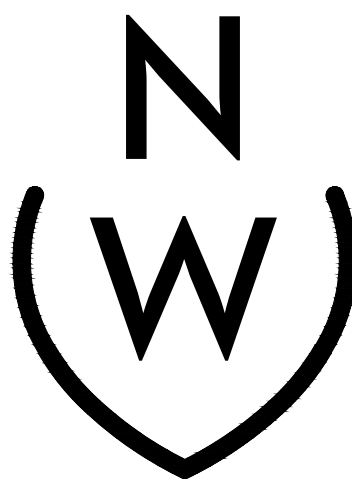

NIEVERA WILLIAMS
DESIGN

625 N. Flagler Drive
Suite 502
West Palm Beach, FL 33401
P: 561-659-2820
F: 561-659-2113

NIEVERAWILLIAMS.COM

D8

ARC-24-074

State of Florida
Landscape Architect
Registration No.
6666856

SCALE: 1" = 1'-0"

DETAILS

THREE PALM TREES, LLC

3325 VIA LINDA, PALM BEACH, FL.


15 APRIL 2024
27 FEBRUARY 2024
15 FEBRUARY 2024




625 N. Flagler Drive
Suite 502
West Palm Beach, FL 33401
P: 561-659-2820
F: 561-659-2113

D9

ARC-24-074

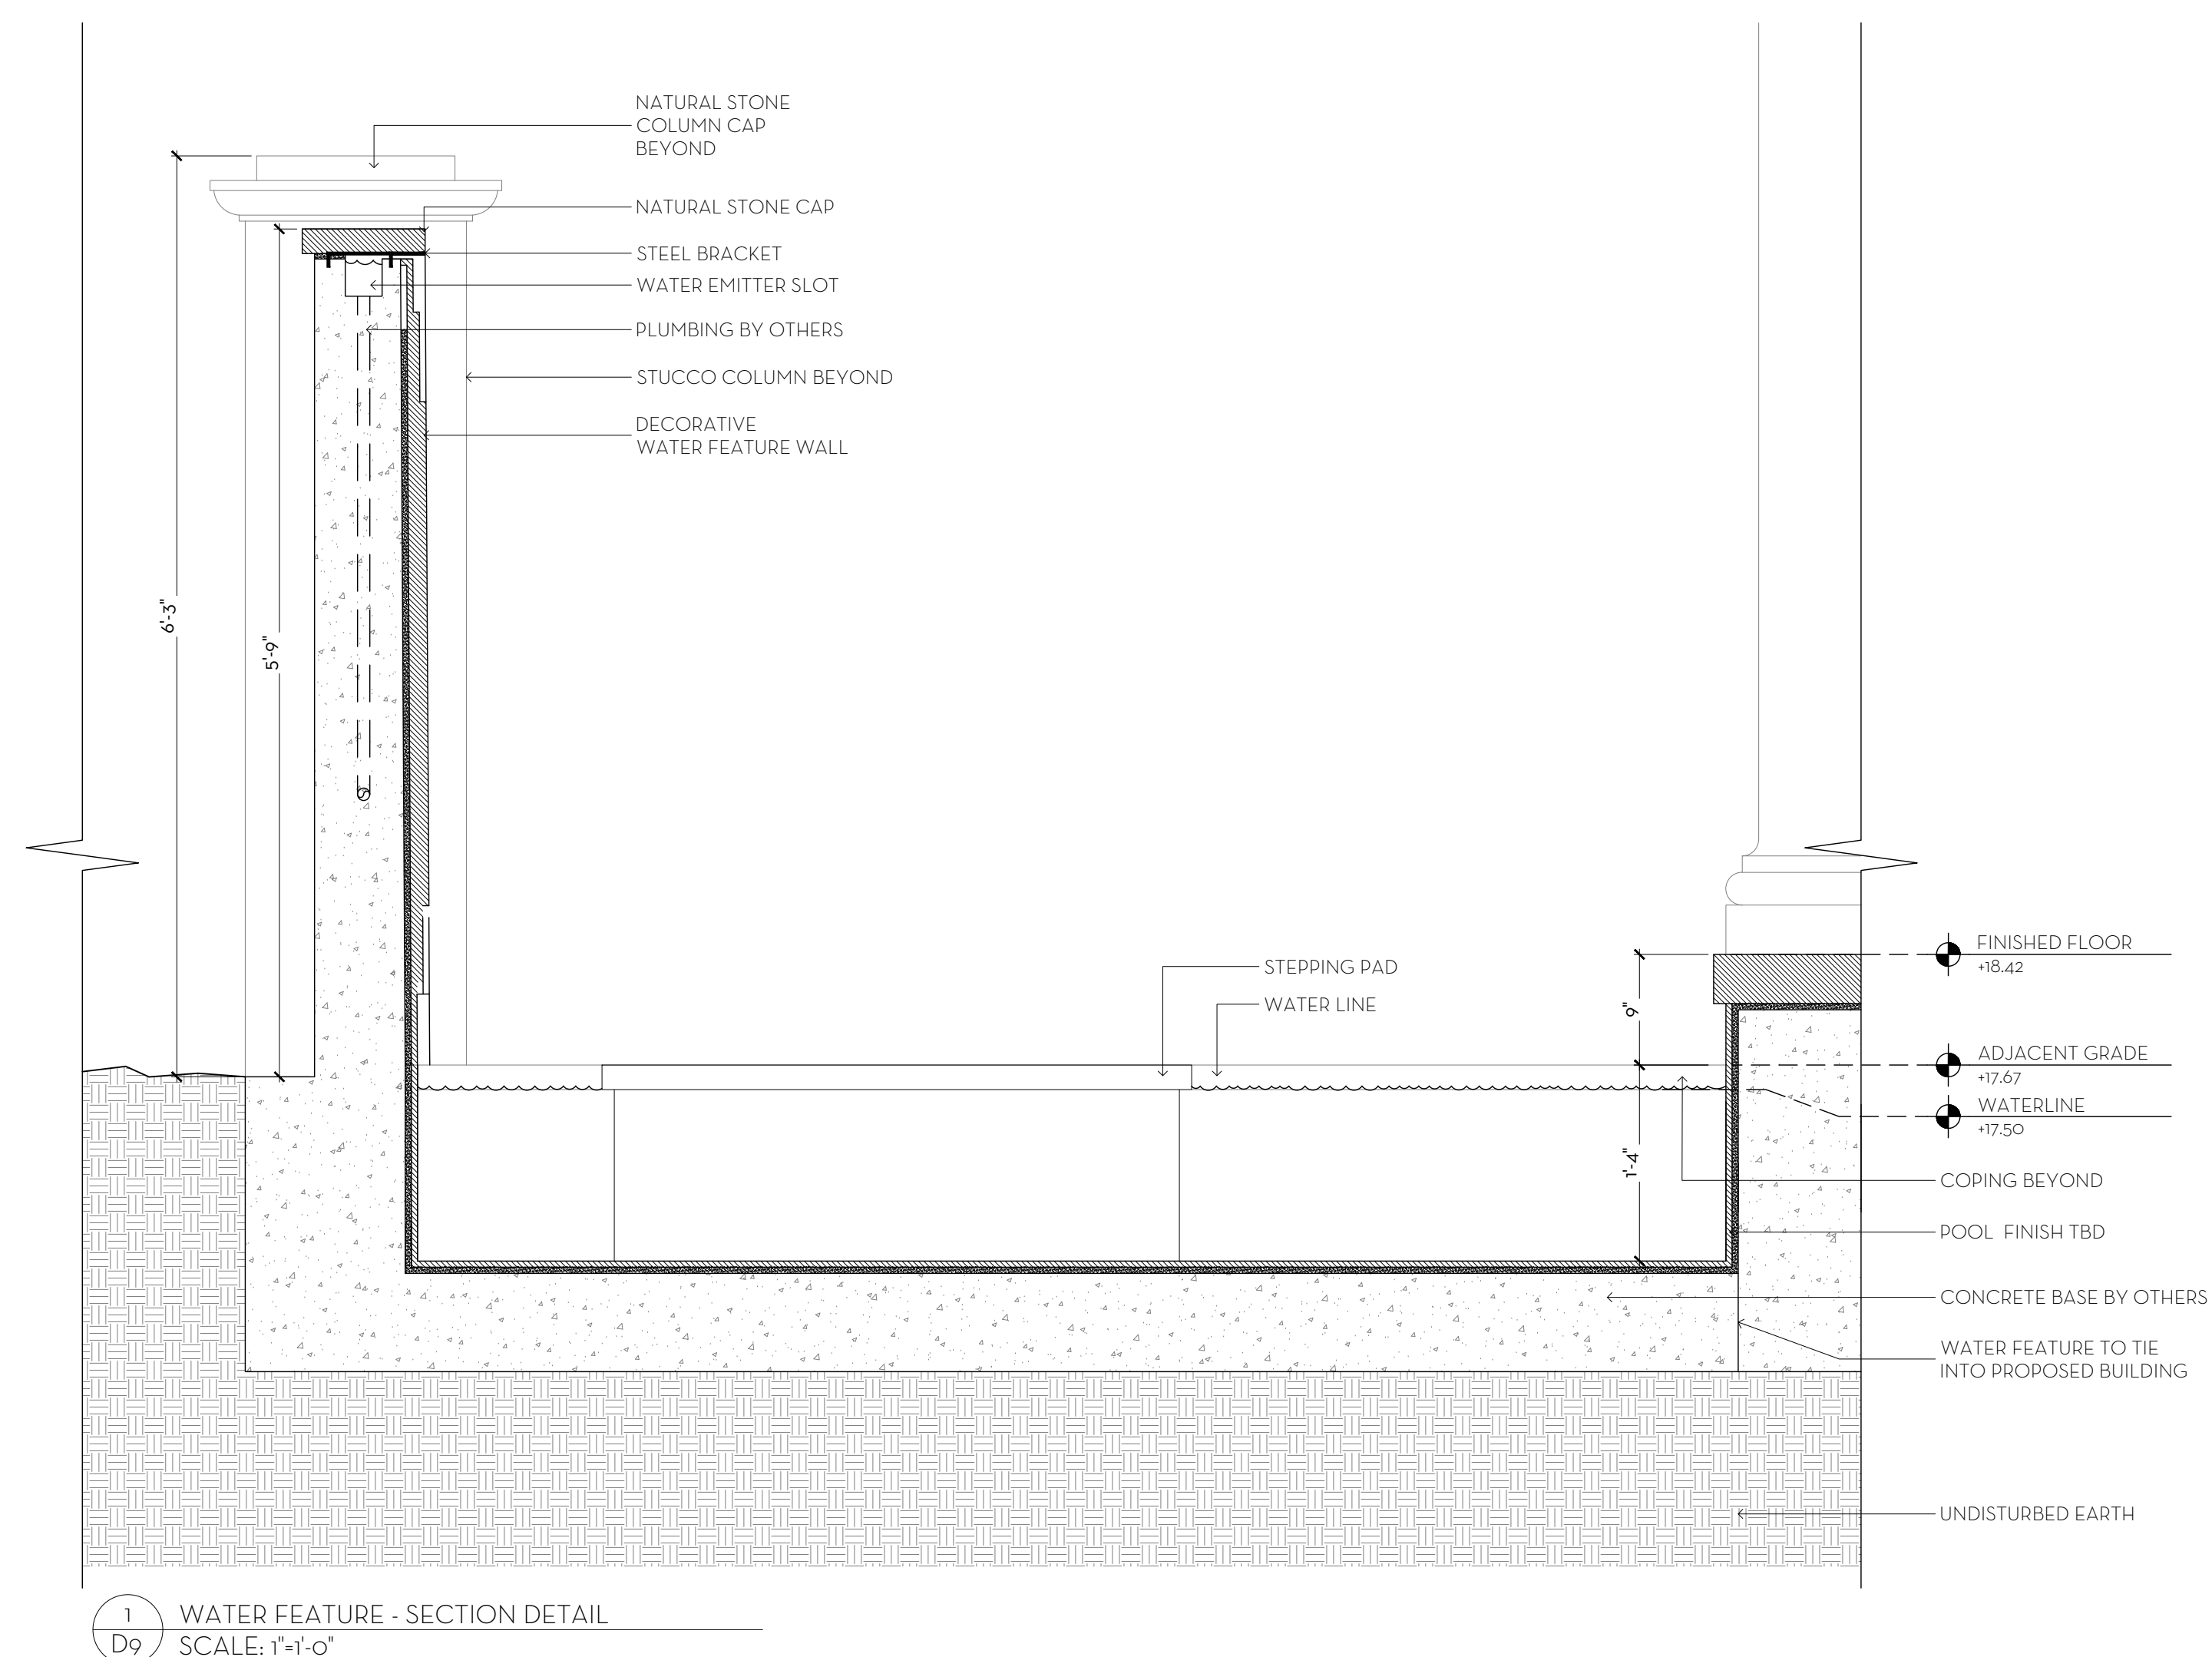

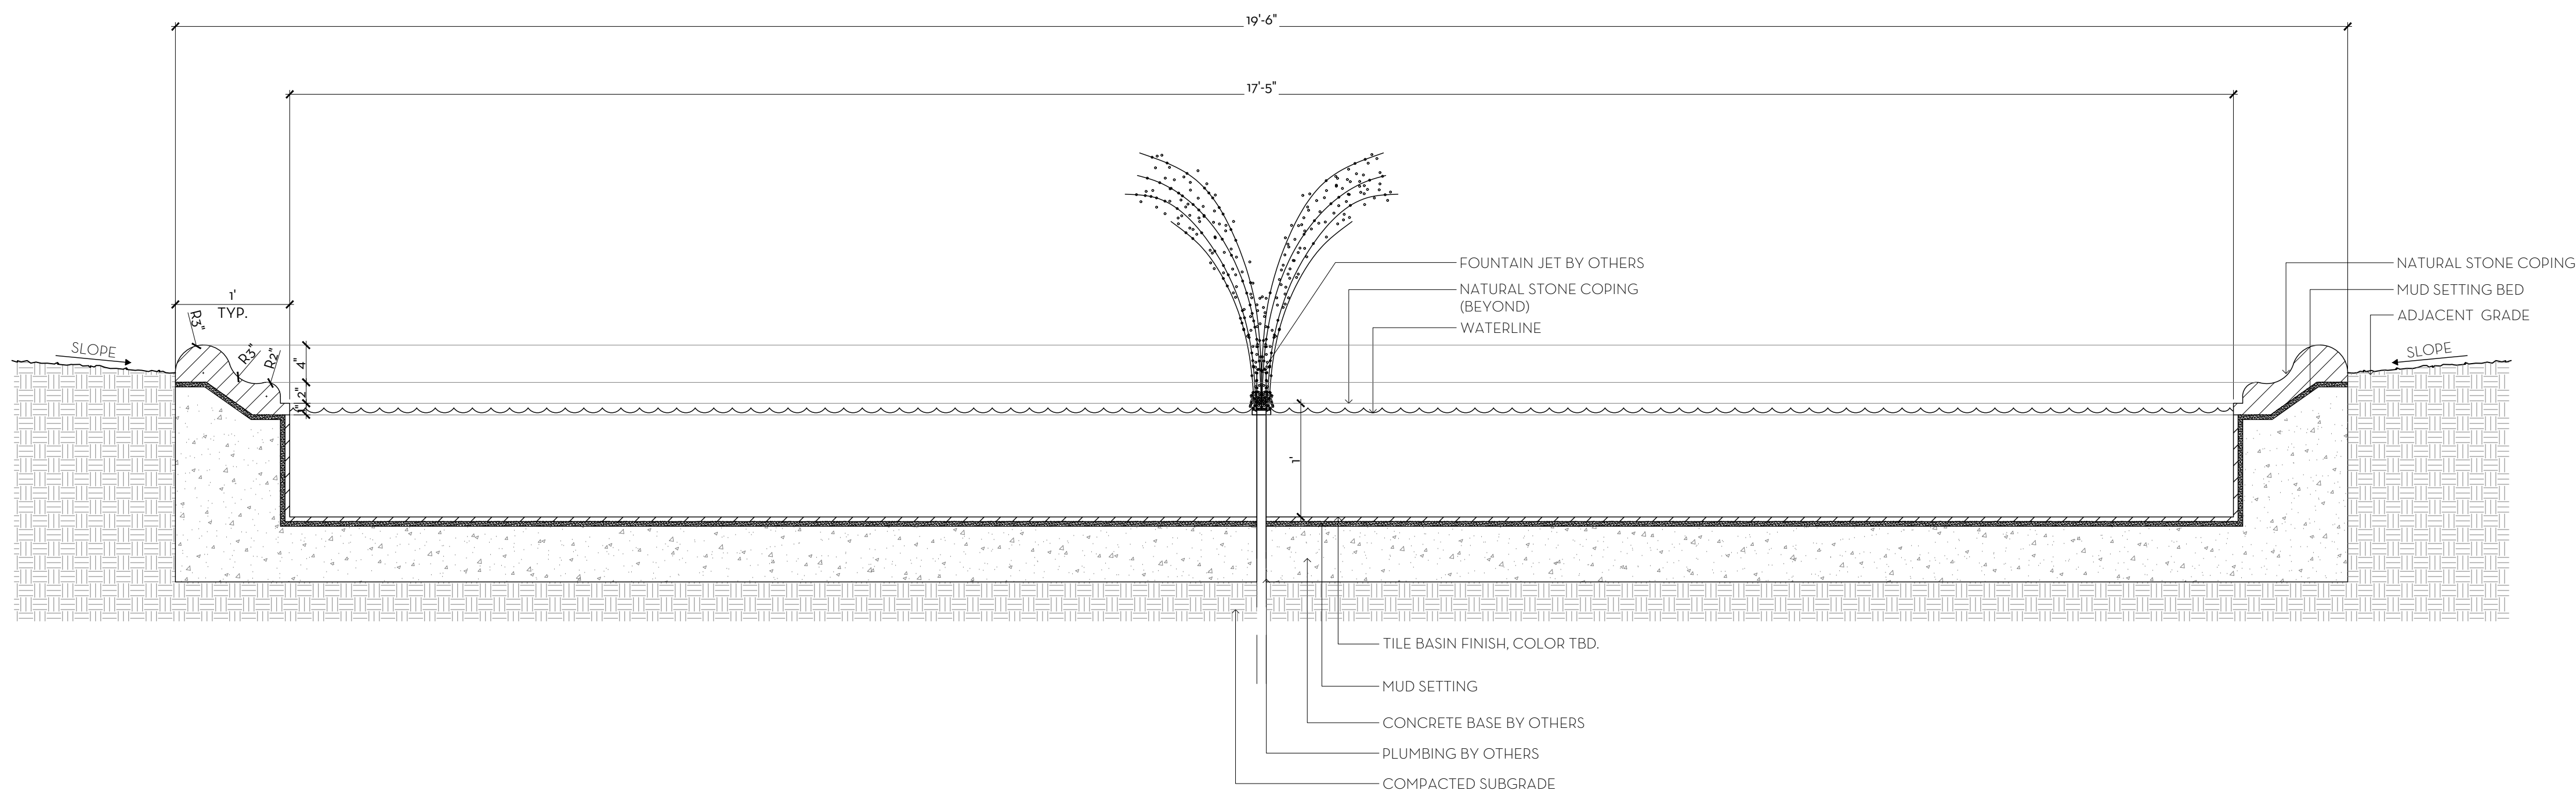

1 REFLECTION POND - SECTION DETAIL
D10 SCALE: 1"=1'-0"


MARIO F. NIEVERA

State of Florida
Landscape Architect
Registration No.
6666856

DETAILS
THREE PALM TREES, LLC

325 VIA LINDA, PALM BEACH, FL.

15 APRIL 2024
27 FEBRUARY 2024
15 FEBRUARY 2024

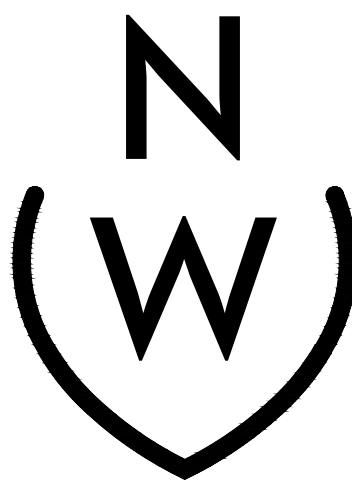


NIEVERA WILLIAMS
DESIGN

625 N. Flagler Drive
Suite 502
West Palm Beach, FL 33401
P: 561-659-2820
F: 561-659-2113

NIEVERAWILLIAMS.COM

D10

ARC-24-074

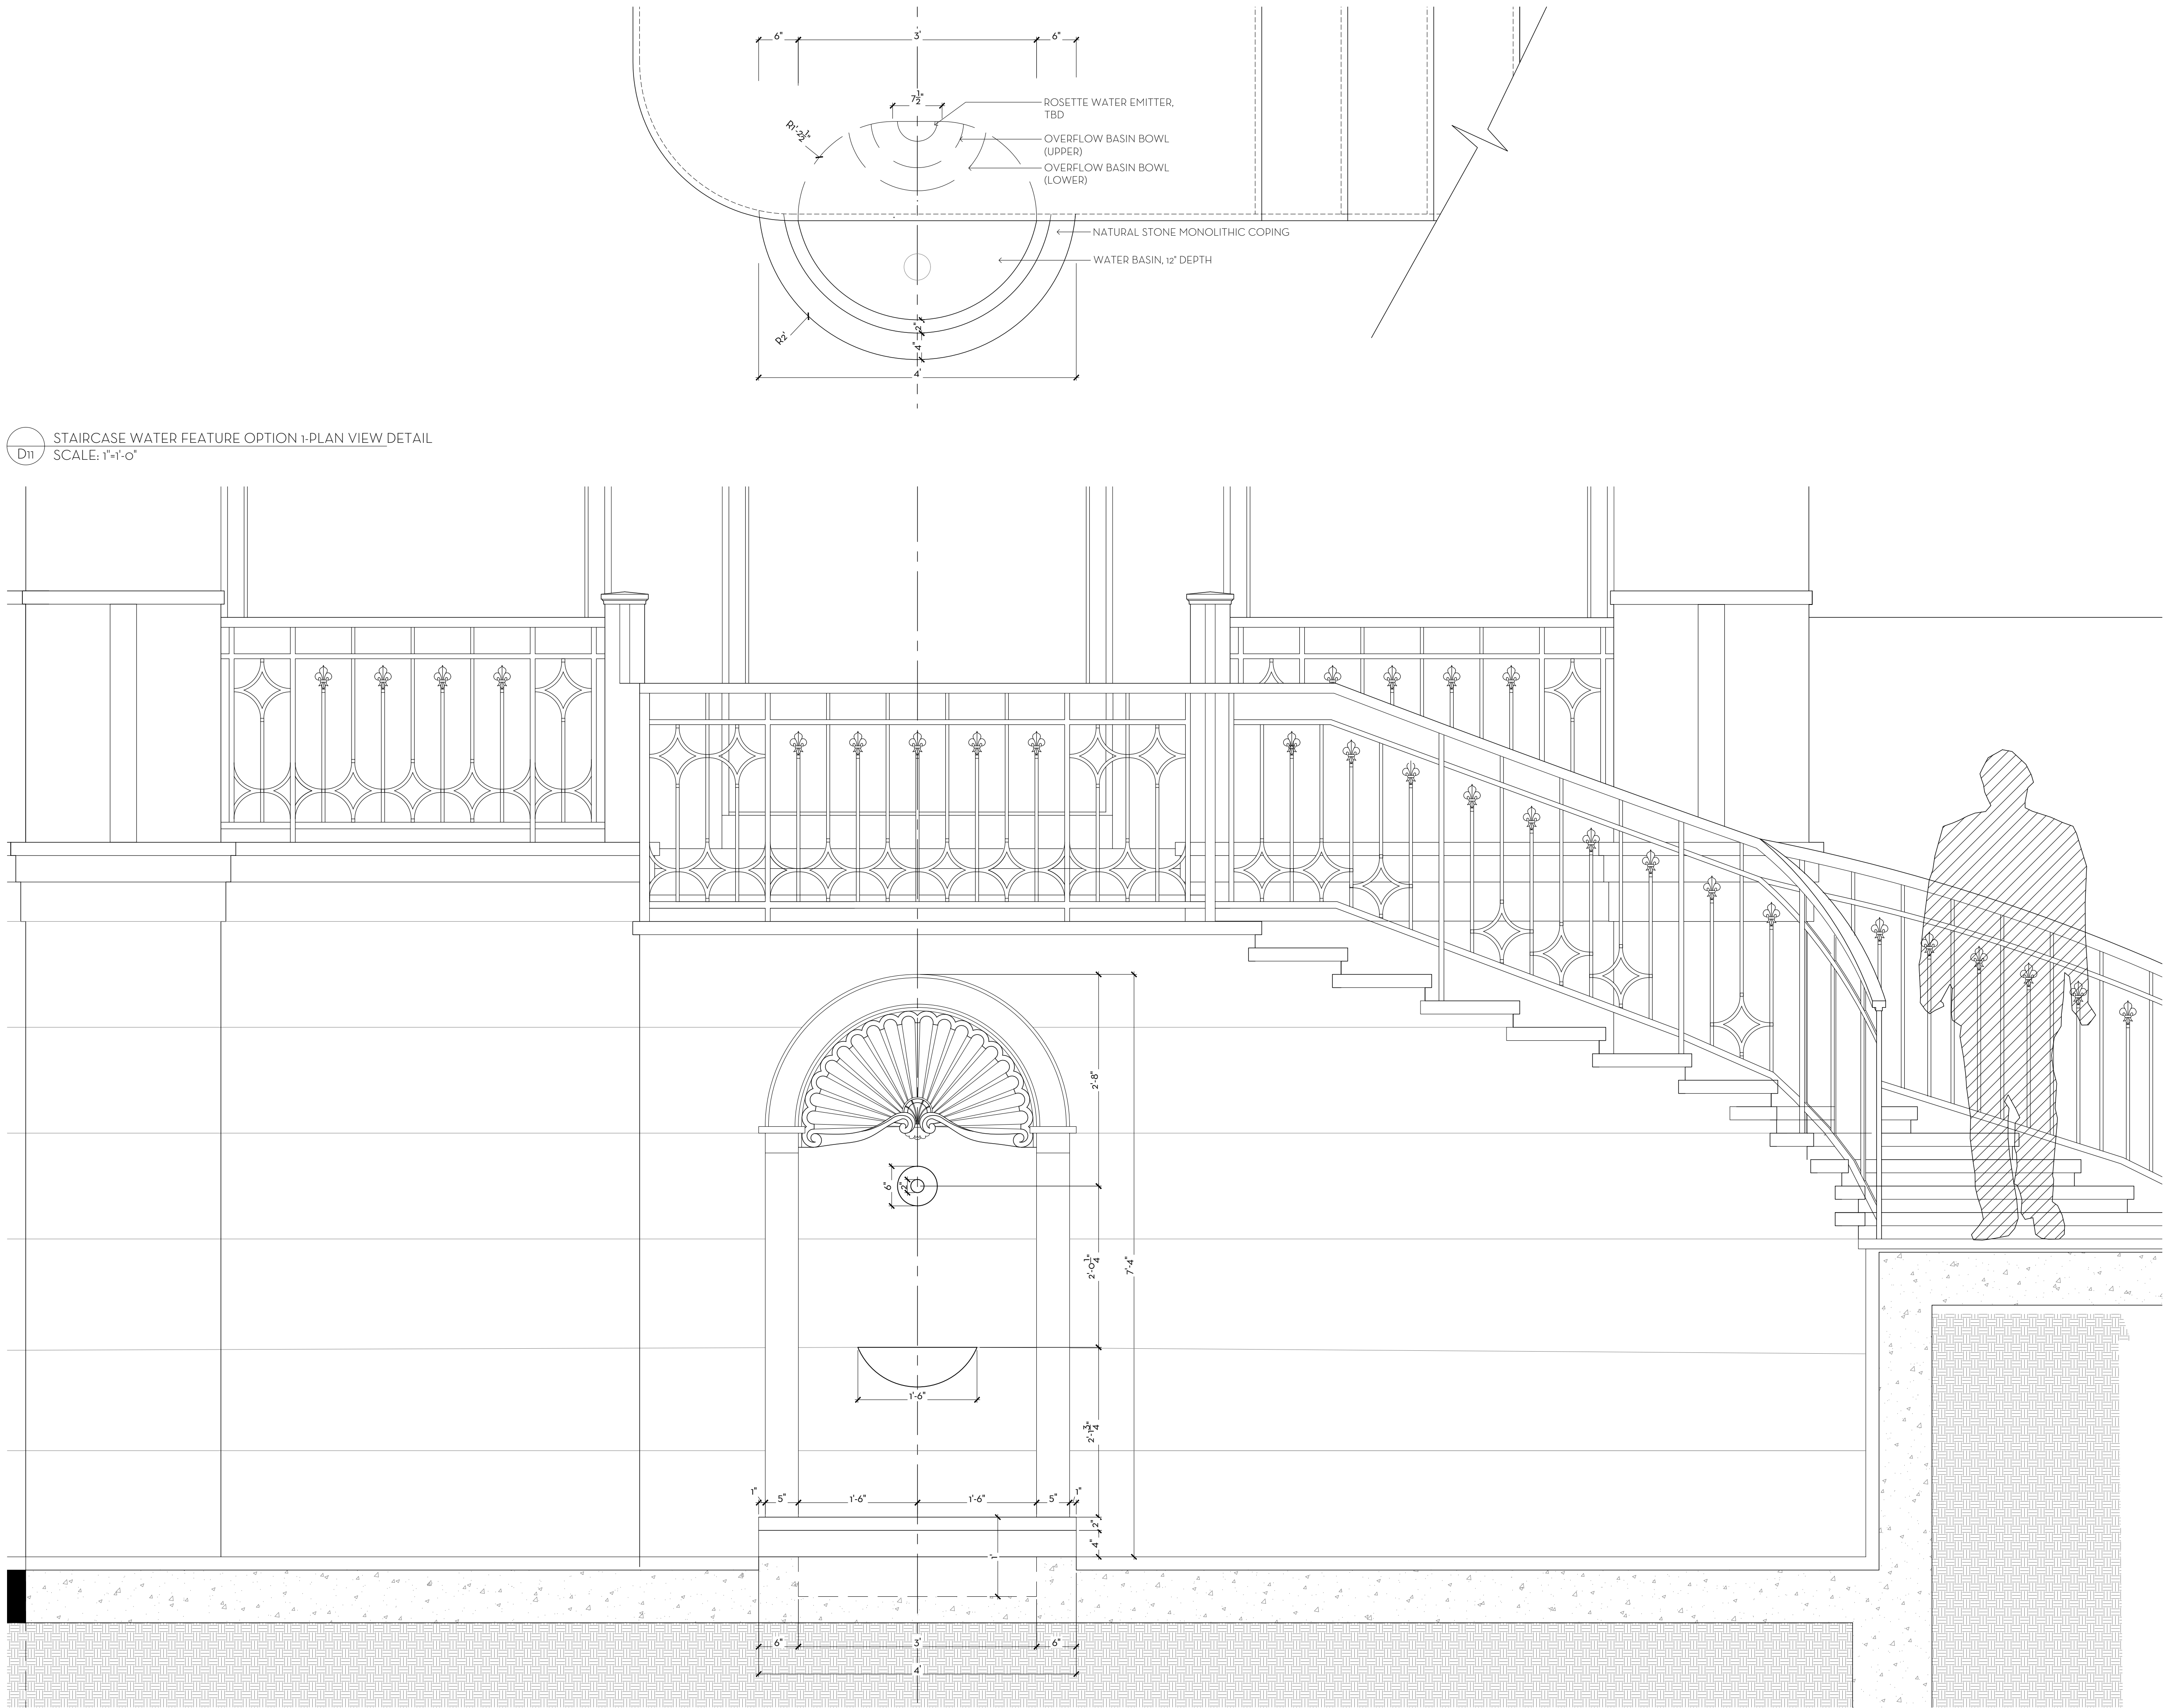

D11 STAIRCASE WATER FEATURE OPTION 1-PLAN VIEW DETAIL
SCALE: 1"=1'-0"

1 STAIRCASE WATER FEATURE OPTION 1-SECTION ELEVATION
D11 SCALE: 1"=1'-0"


MARIO F. NIEVERA

State of Florida
Landscape Architect
Registration No.
6666856

DETAILS
THREE PALM TREES, LLC

325 VIA LINDA, PALM BEACH, FL

15 APRIL 2024
27 FEBRUARY 2024
15 FEBRUARY 2024

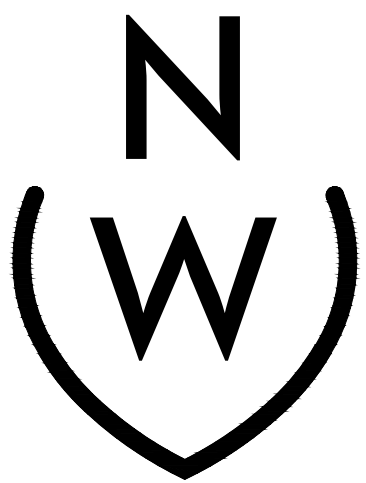


NIEVERA WILLIAMS
DESIGN

625 N. Flagler Drive
Suite 502
West Palm Beach, FL 33401
P: 561-659-2820
F: 561-659-2113

NIEVERAWILLIAMS.COM


D11

ARC-24-074

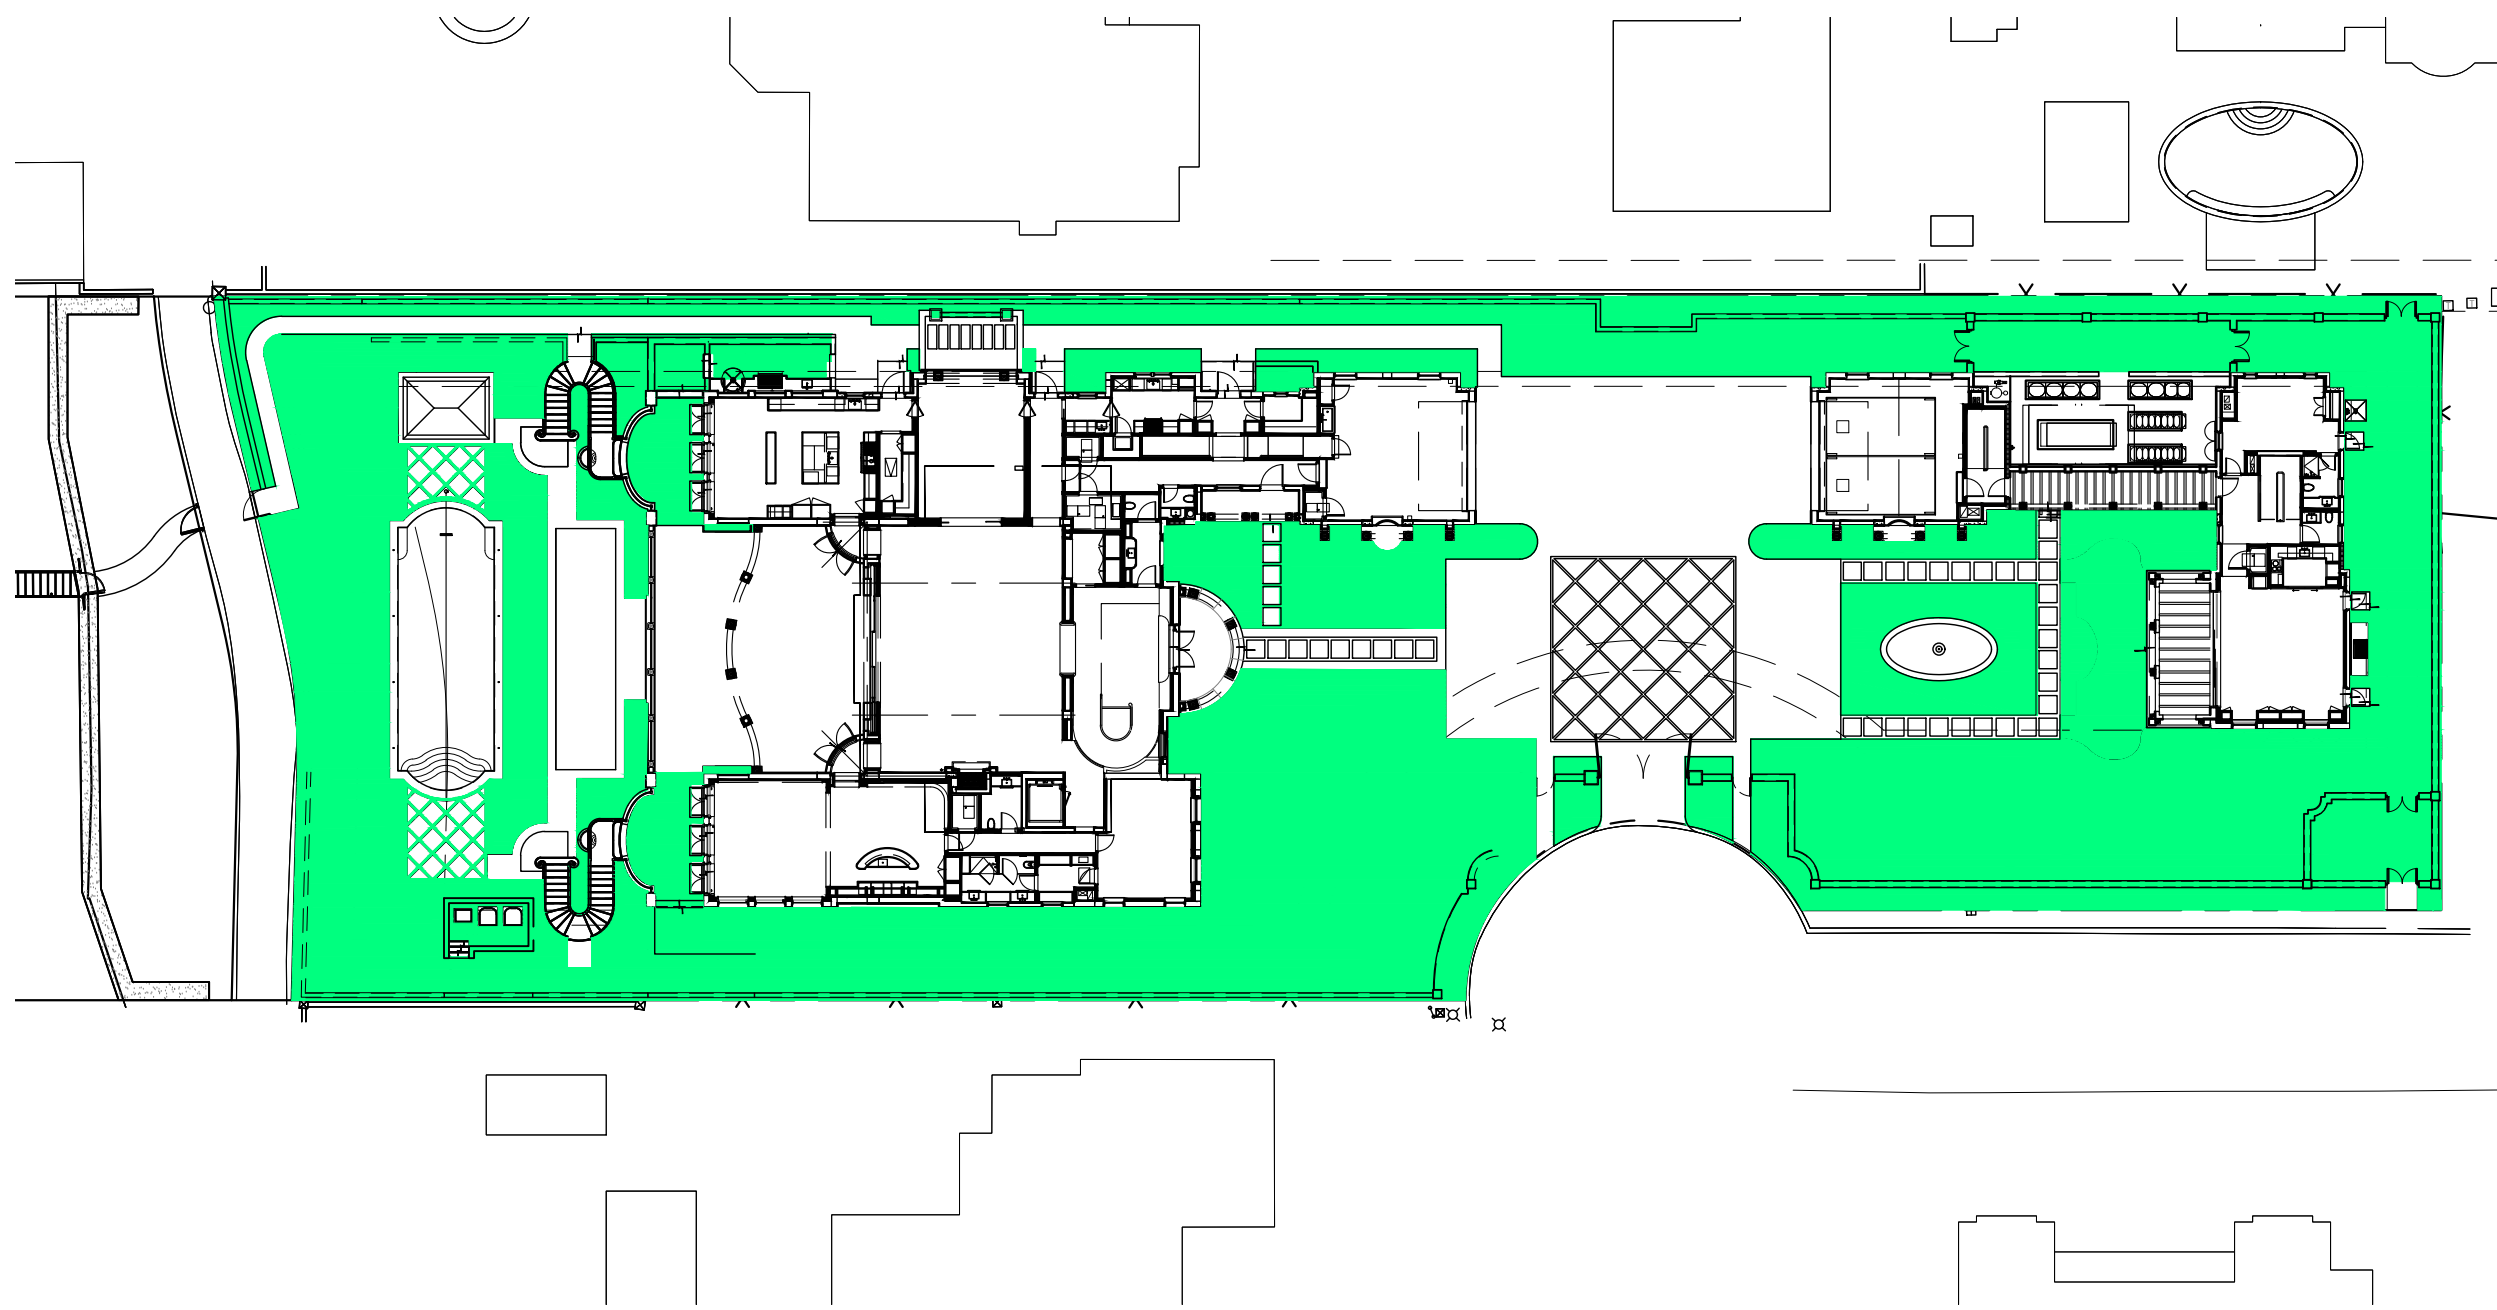


OVERALL R-B SITE CALCULATIONS:

SITE AREA =	39,434	SQ FT	100%
MINIMUM LANDSCAPE:			
REQUIRED =	17,745	SQ FT	45%
EXISTING =	22,518	SQ FT	57%
PROPOSED =	18,599	SQ FT	47%

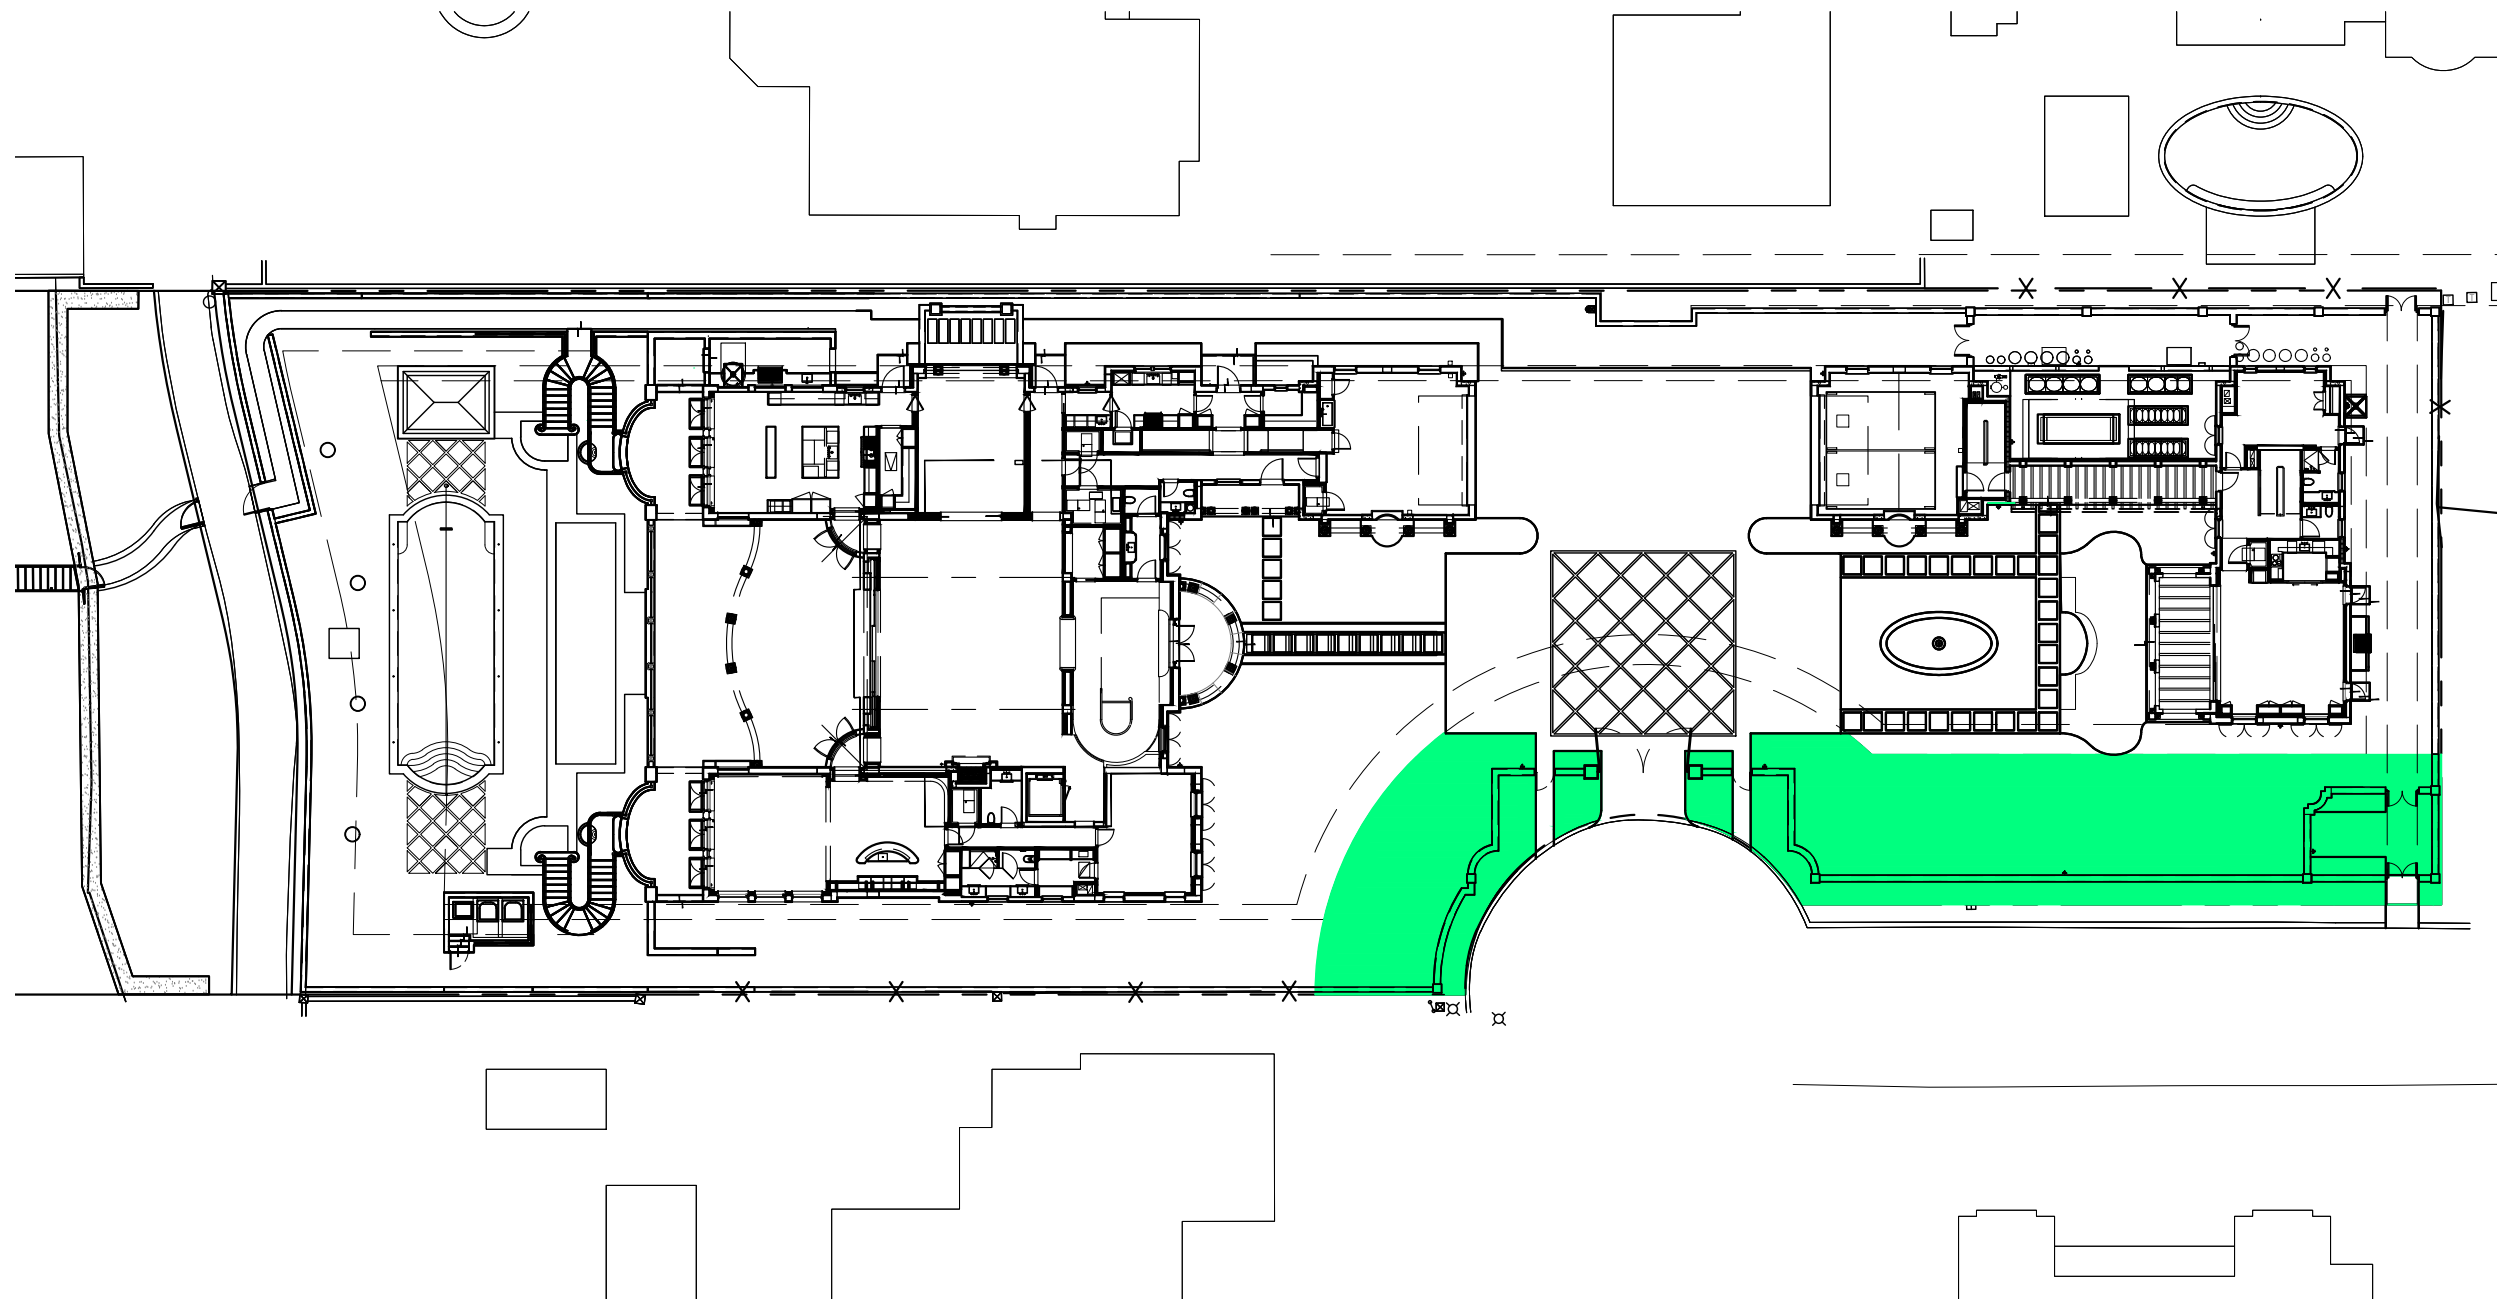

FRONT SETBACK SITE CALCULATIONS:

25' SETBACK AREA =	5,097	SQ FT	100%
MINIMUM LANDSCAPE:			
REQUIRED =	2,038	SQ FT	40%
EXISTING =	3,800	SQ FT	74%
PROPOSED =	4,187	SQ FT	82%

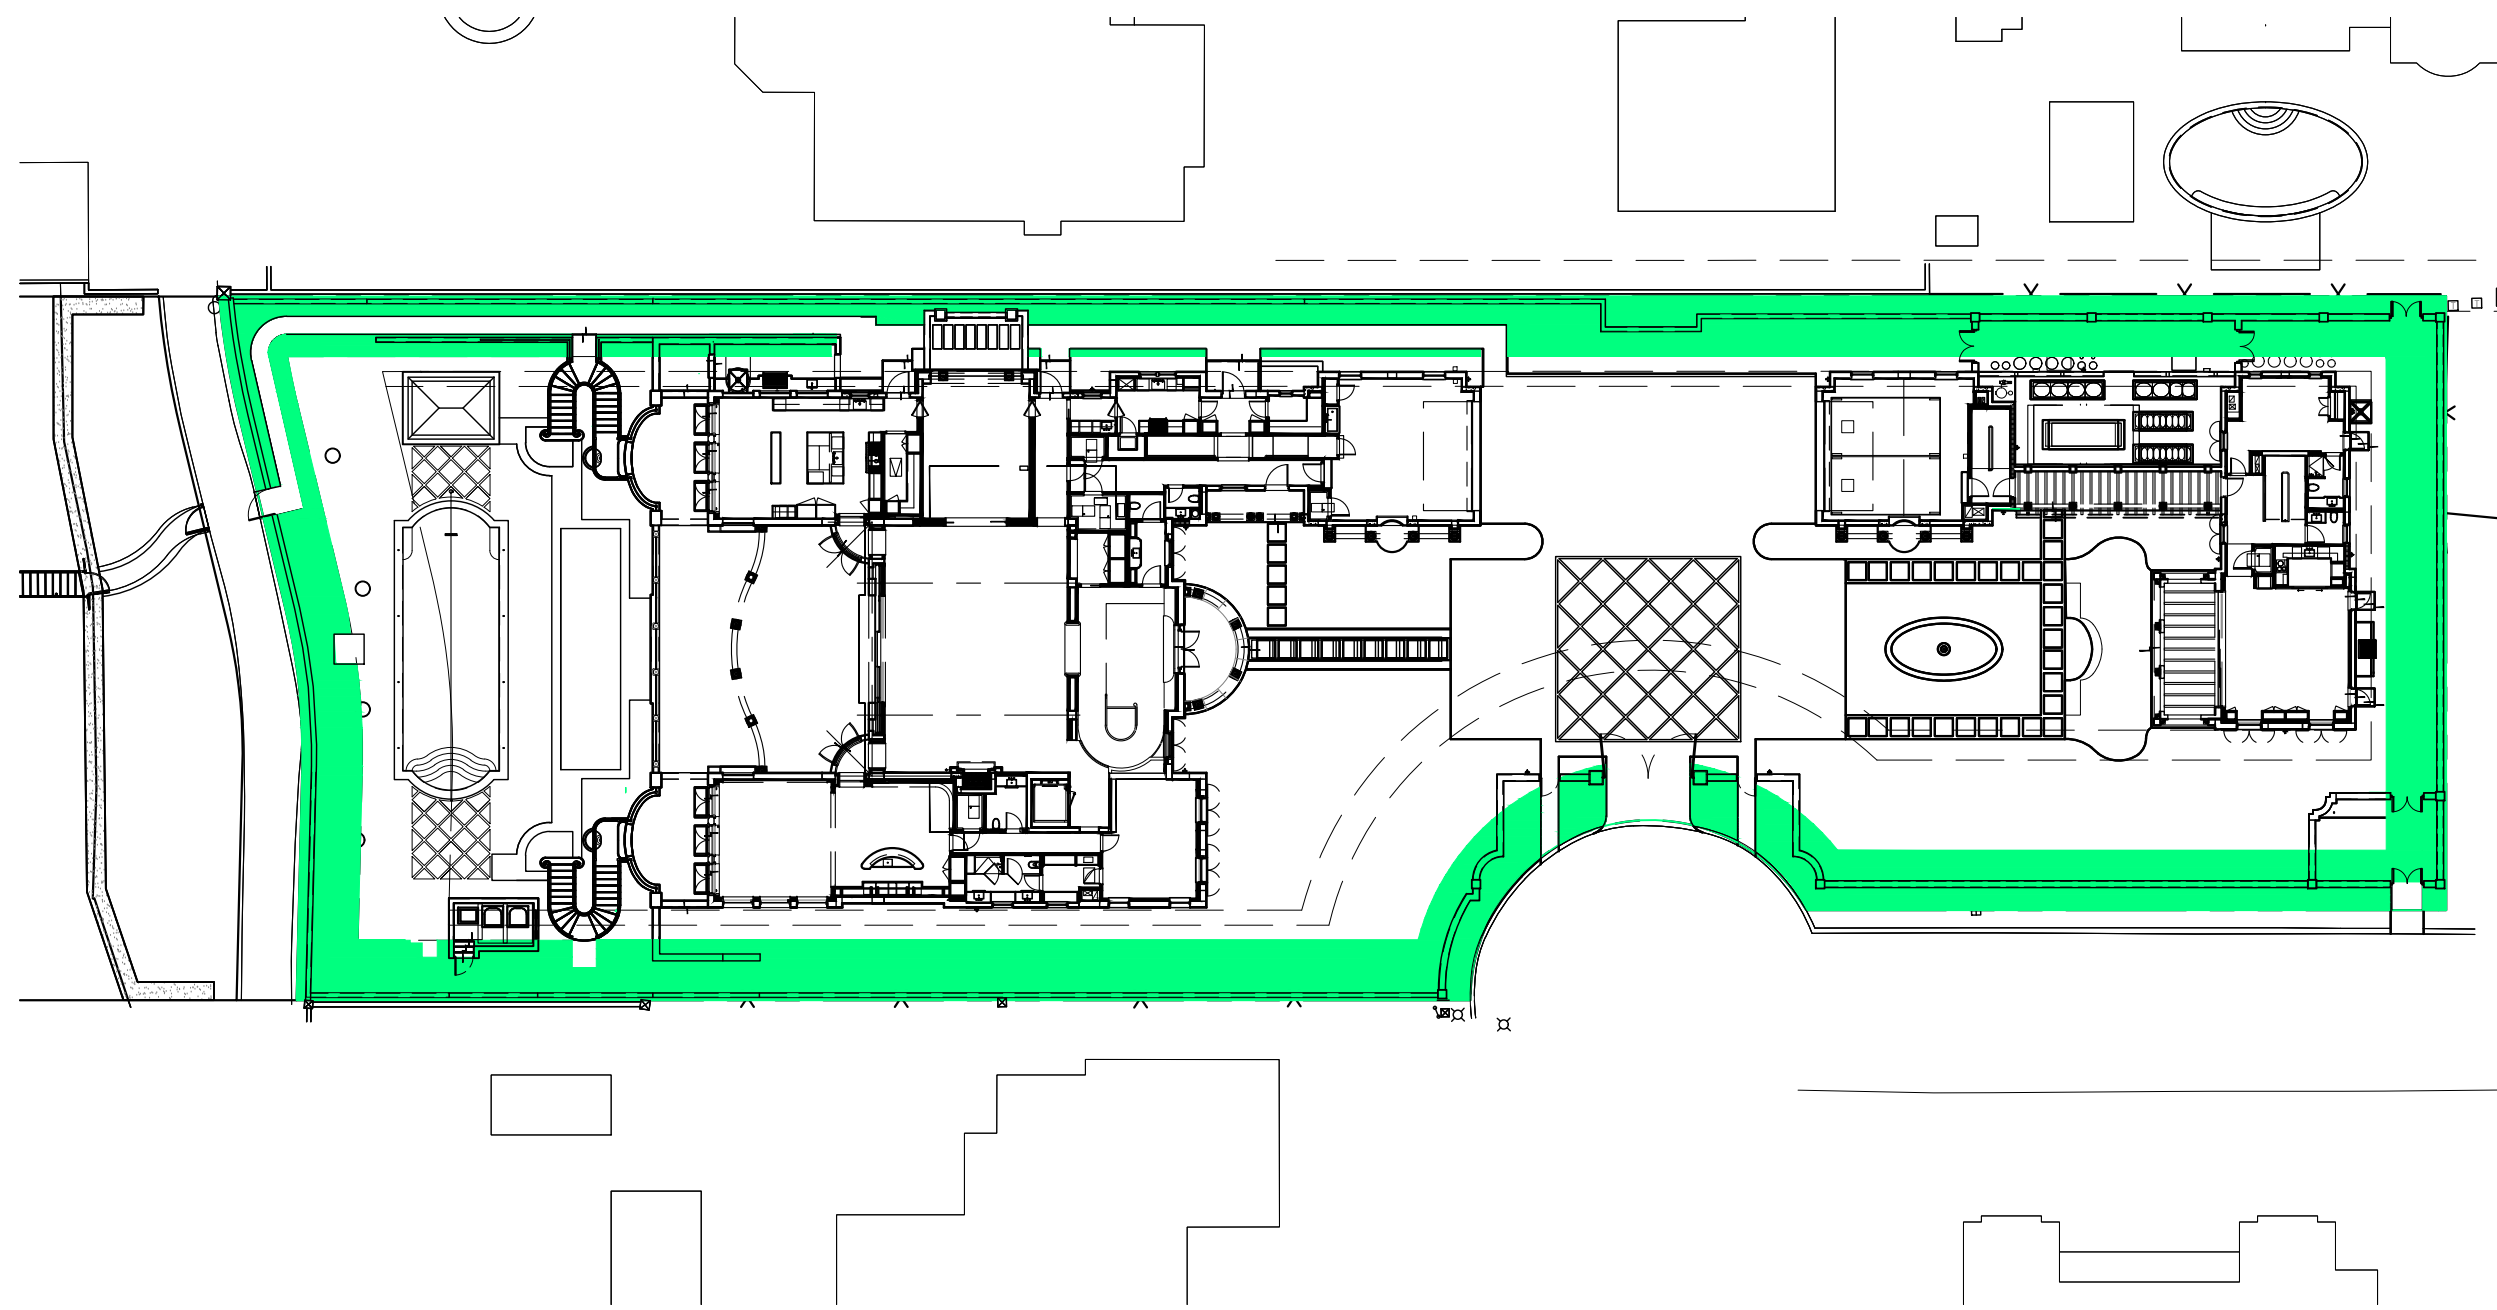


10' PERIMETER SITE CALCULATIONS:

PERIMETER AREA =	9,299	SQ FT
MINIMUM LANDSCAPE:	N/A	

Landscape Legend		
1	Property Address:	325 Via Linda
4		Required Proposed
5	Lot Size (sq ft)	39,434 SF 39,434 SF
6	Landscape Open Space (LOS) (Sq Ft and %)	17,745SF/45% MIN 18,599/ 47%
7	Perimeter LOS (Sq Ft and %)	5,097SF / 40% MIN N/A
8	Front Yard LOS (Sq Ft and %)	2,038 SF/ 40% MIN 4,214SF/82%
9	Native* Trees %	35% 46%
10	Native* Palms %	35% 45%
11	Native* Shrubs %	35% 35%
12	Native* Vines / Ground Cover %	35% 54%

*To determine appropriate native vegetation, the Institute for Regional Conservation ("IRC"), Natives for Your Neighborhood guide shall be used.

NATIVE VEGETATION REQUIREMENT

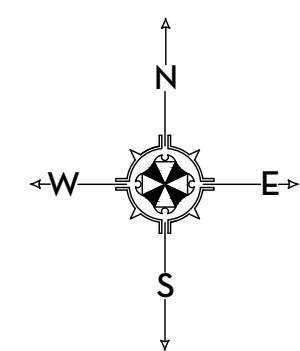


MARIO F. NIEVERA

State of Florida
Landscape Architect
Registration No.
6666856

OPEN SPACE & NATIVE LANDSCAPE CALCULATIONS
THREE PALM TREES, LLC

325 VIA LINDA, PALM BEACH, FL.

15 APRIL 2024
27 FEBRUARY 2024
15 FEBRUARY 2024

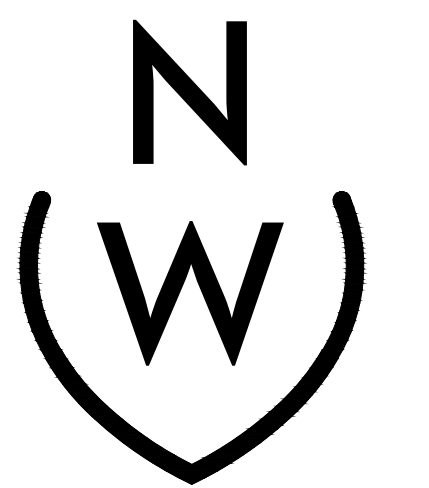

NIEVERA WILLIAMS
DESIGN

625 N. Flagler Drive
Suite 502
West Palm Beach, FL 33401
P: 561-659-2820
F: 561-659-2113

NIEVERAWILLIAMS.COM

OS1

ARC-24-074

SCALE: 1/32" = 1'-0"


MARIO F. NIEVERA

State of Florida
Landscape Architect
Registration No.
6666856

CONSTRUCTION SCREENING / STAGING PLAN
THREE PALM TREES, LLC

325 VIA LINDA, PALM BEACH, FL.

15 APRIL 2024
27 FEBRUARY 2024
15 FEBRUARY 2024

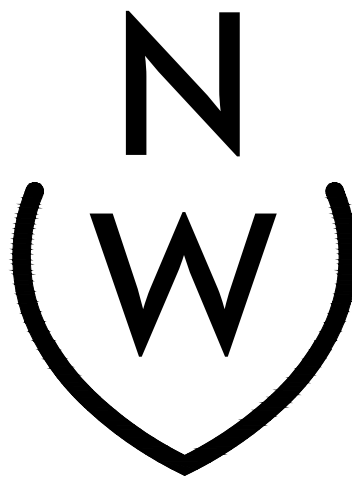

NIEVERA WILLIAMS
DESIGN

625 N. Flagler Drive
Suite 502
West Palm Beach, FL 33401
P: 561-659-2820
F: 561-659-2113

NIEVERAWILLIAMS.COM



CSP

ARC-24-074


TRUCK ROUTE MAP

MAXIMUM TRUCK SIZE: 30 FEET


BEST ROUTE TO PROPERTY:
ROYAL PARK BRIDGE TO COUNTY ROAD, NORTH
LAKE WAY, LEFT TO VIA LINDA
ESTIMATED NUMBER OF LARGE TRUCK TRIPS: 60

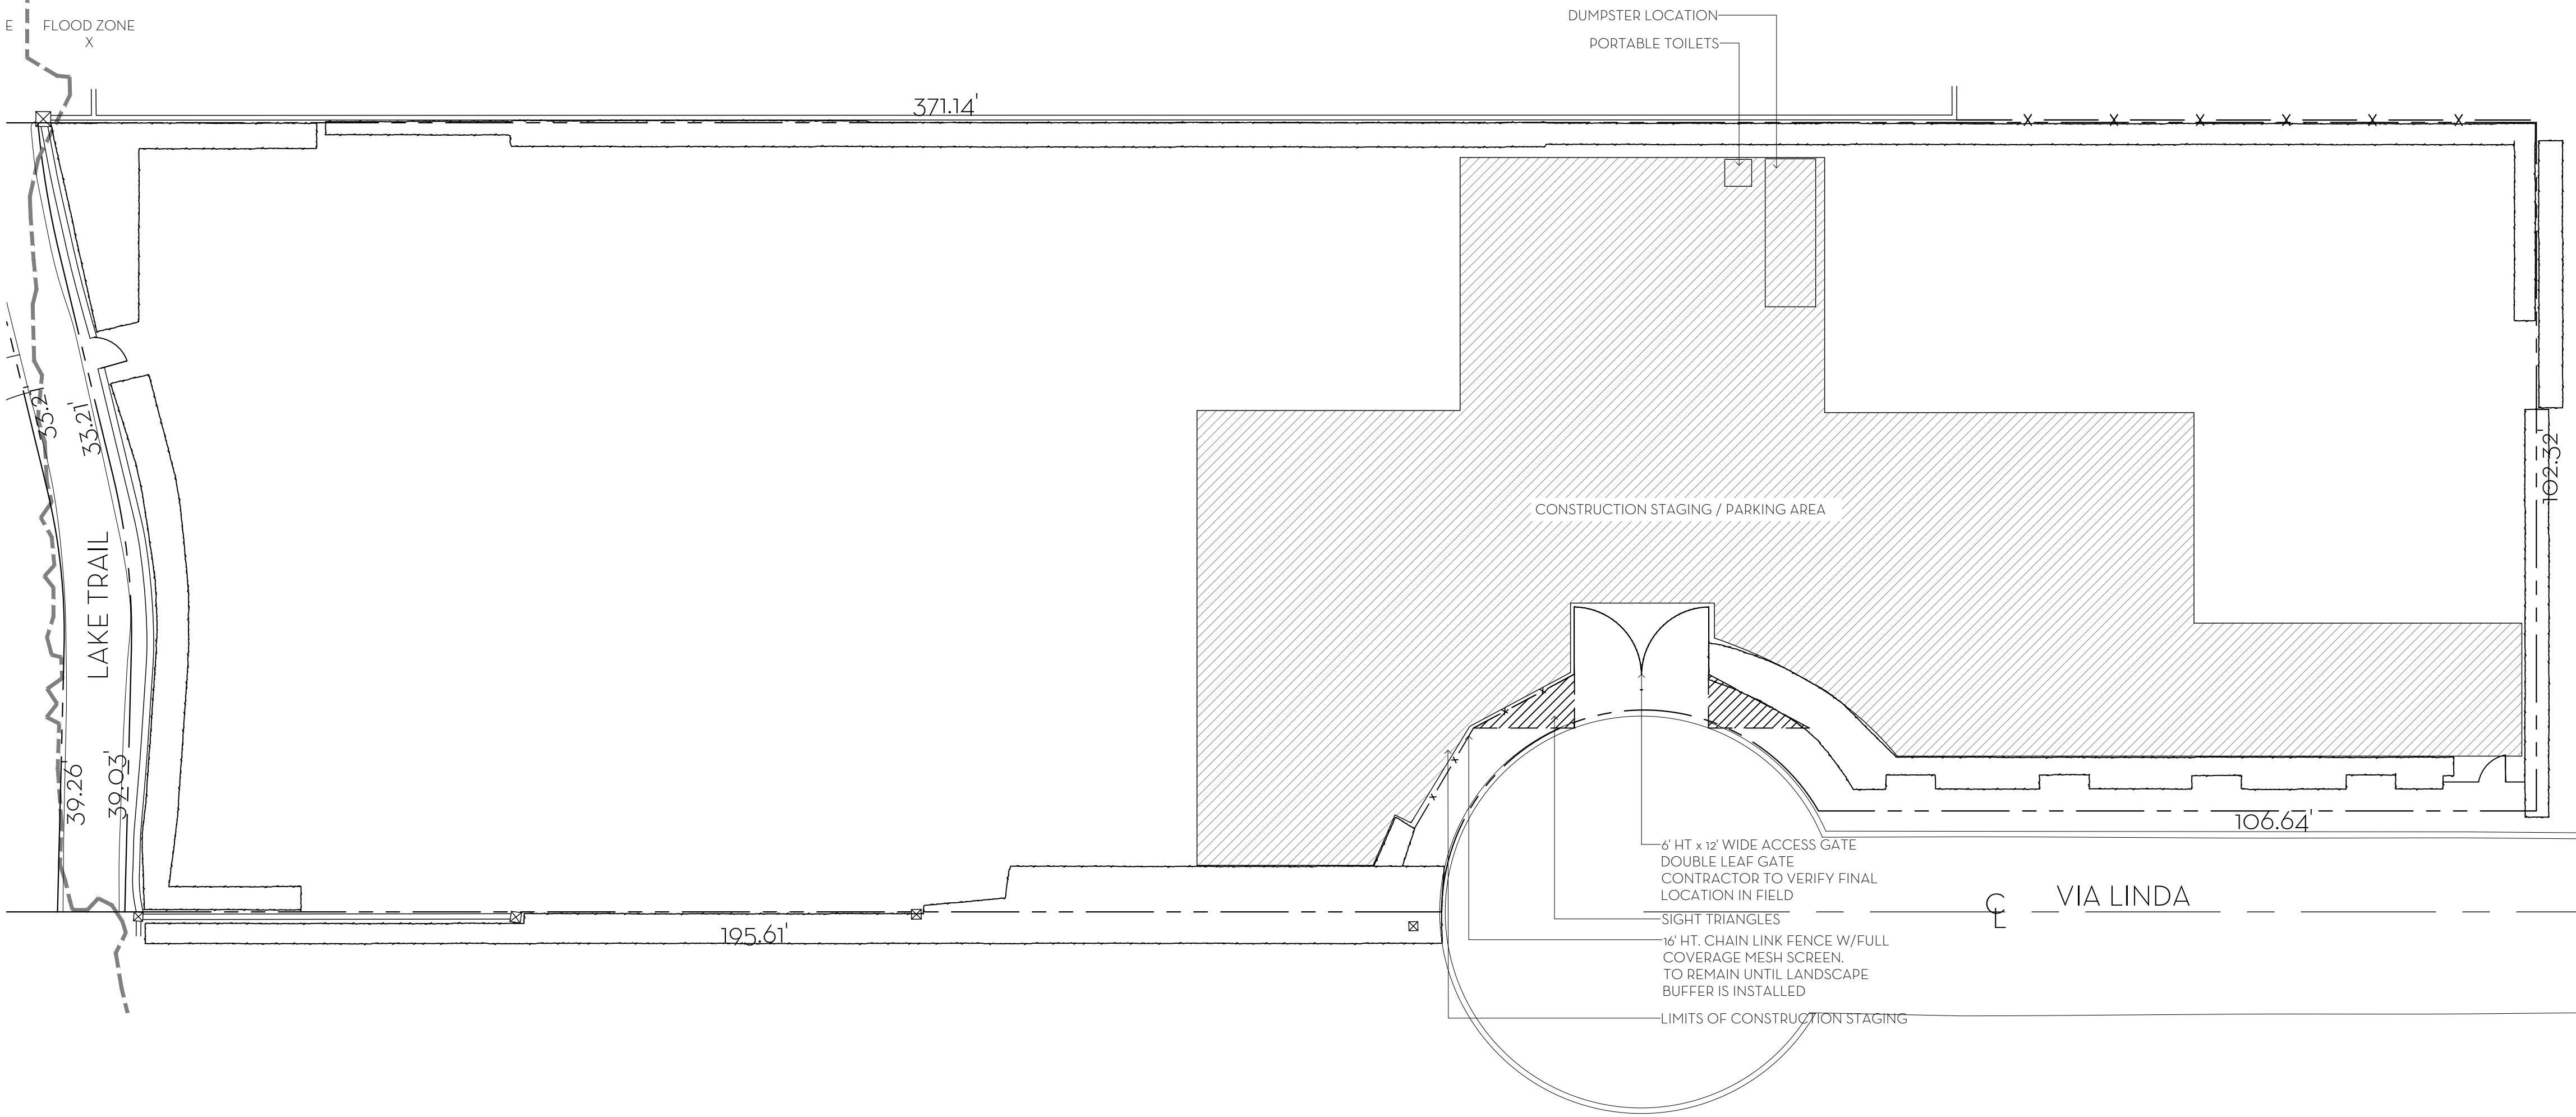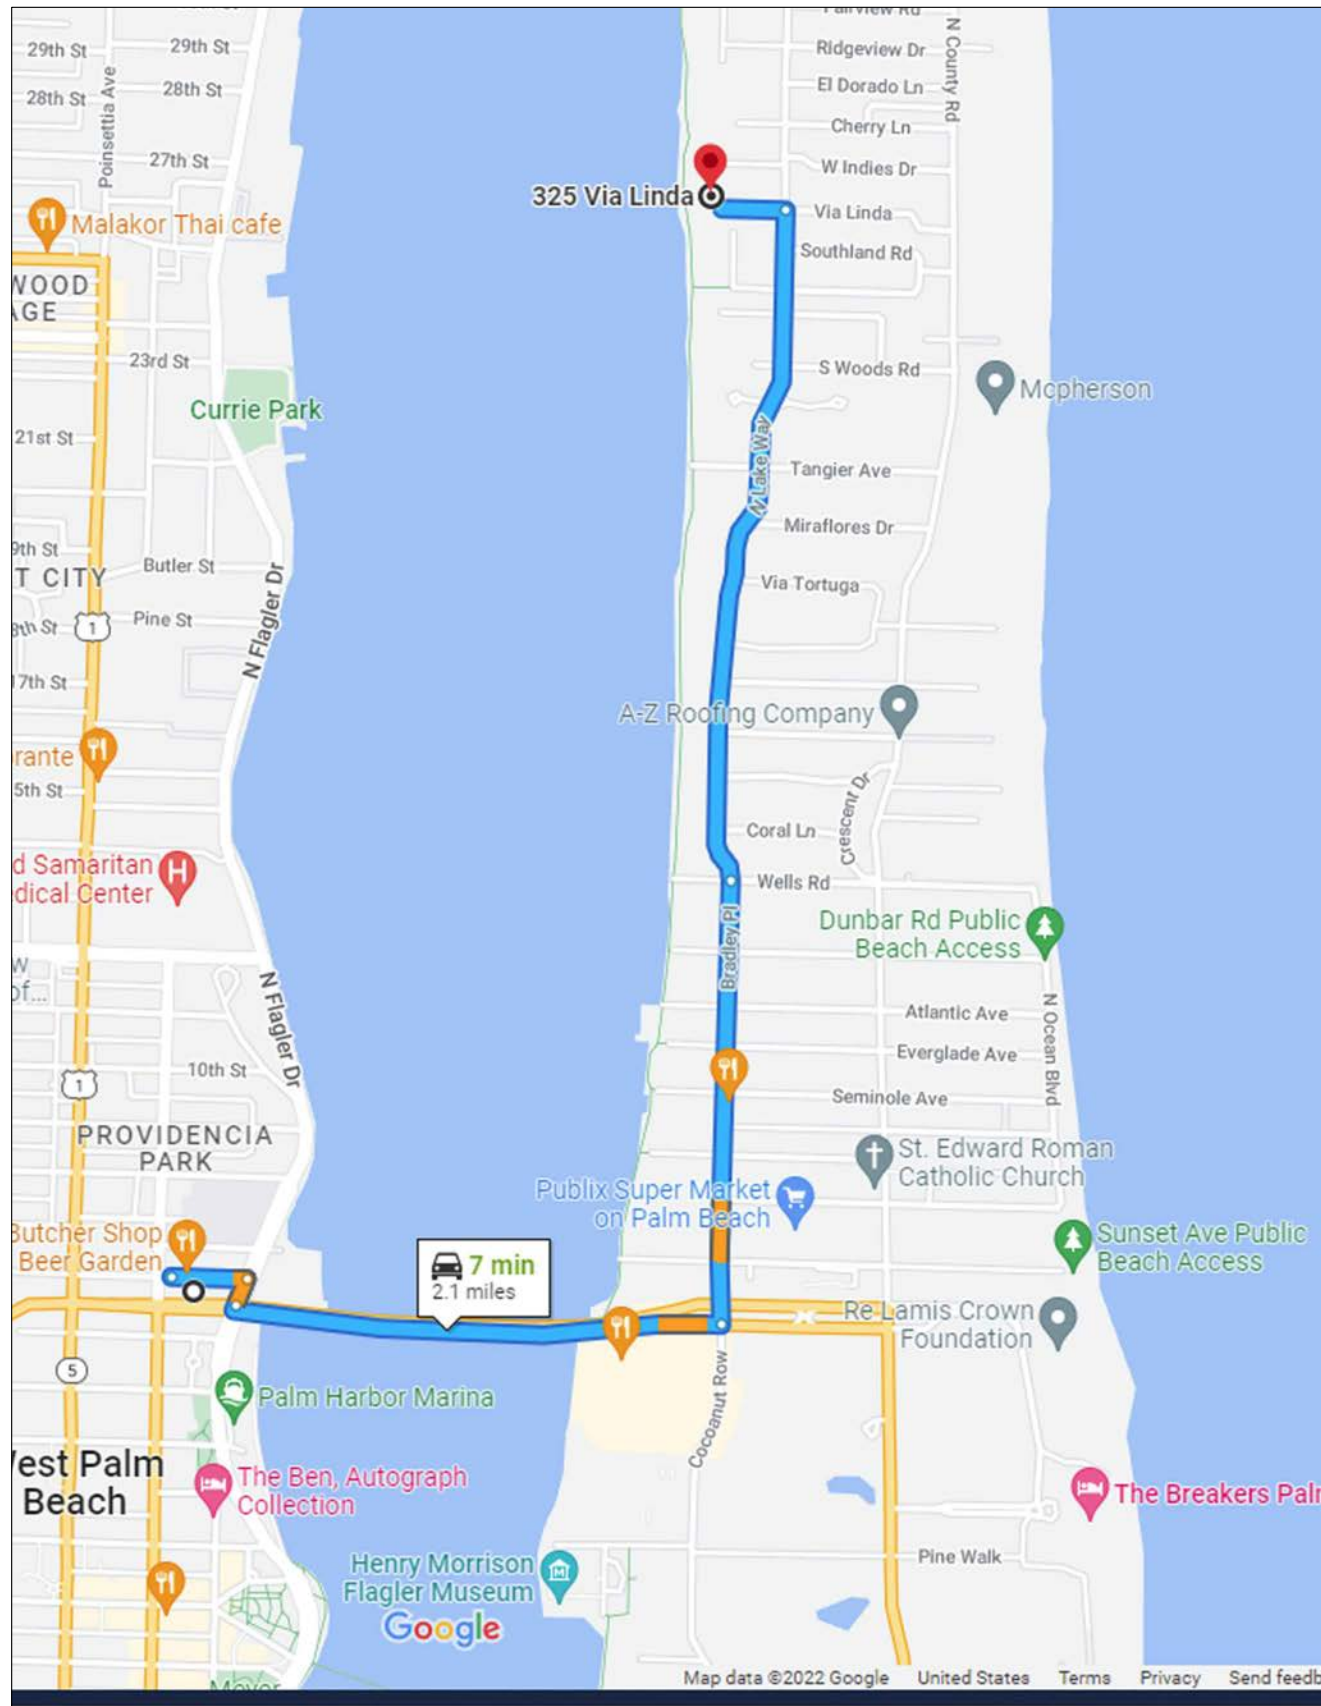

NOTE: CONSTRUCTION FENCING MUST BE INSTALLED
AND INSPECTED/APPROVED PRIOR TO THE DEMOLITION
OF THE BUILDING.

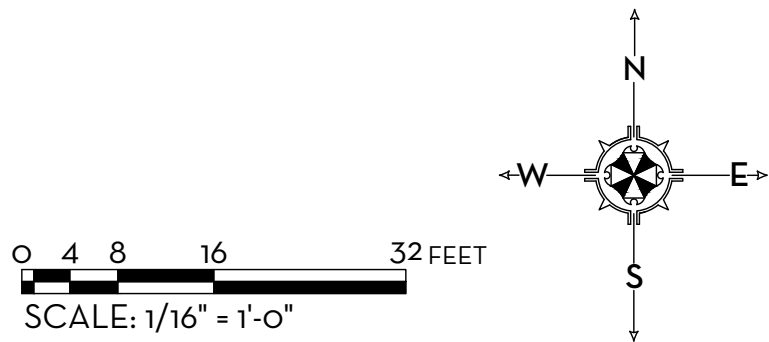

PREVIOUSLY APPROVED

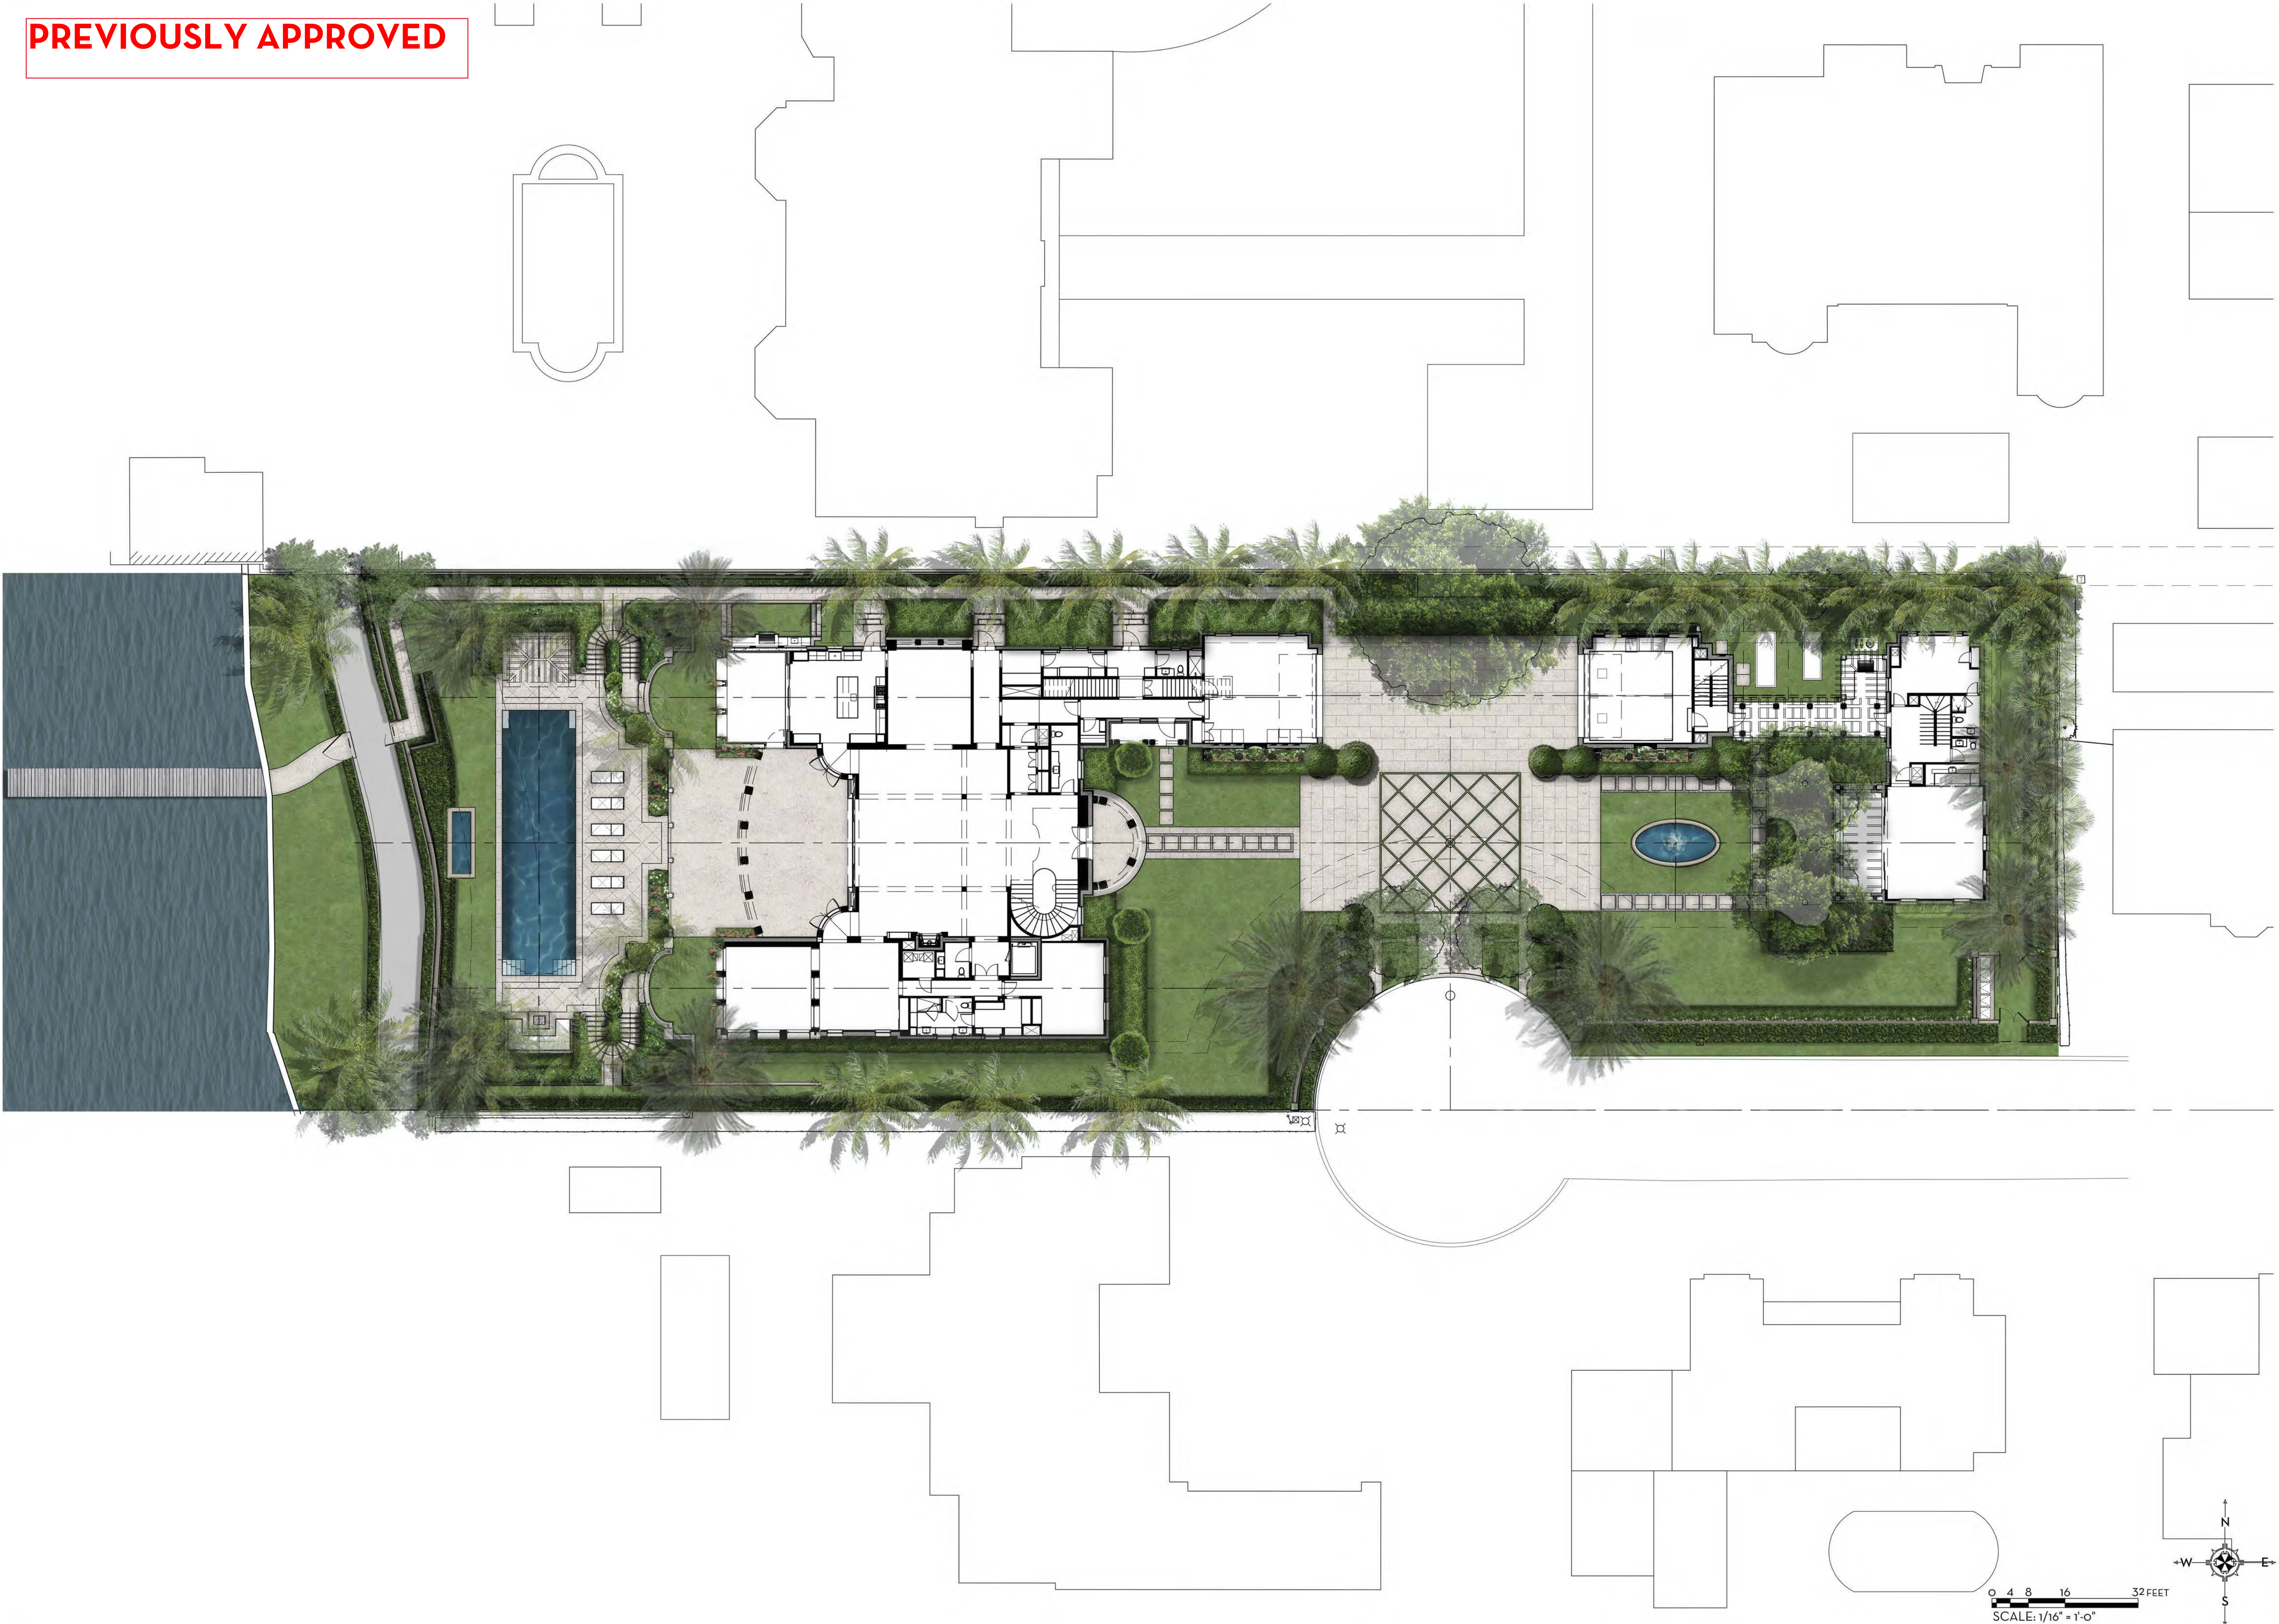


MARIO F. NIEVERA

State of Florida
Landscape Architect
Registration No.
6666856

SITE PLAN
KANDERS RESIDENCE

325 VIA LINDA, PALM BEACH, FL.

26 APRIL 2023
06 MARCH 2023
12 JANUARY 2023
27 DECEMBER 2022
28 NOVEMBER 2022
07 NOVEMBER 2022
24 OCTOBER 2022

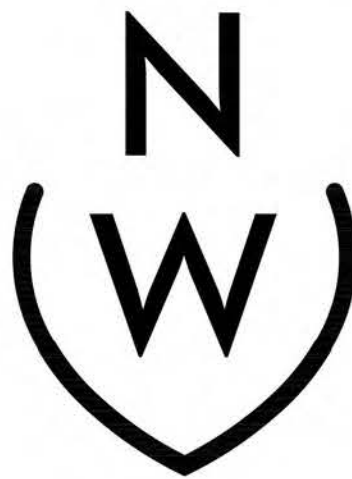

NIEVERA WILLIAMS
DESIGN

625 N. Flagler Drive
Suite 502
West Palm Beach, FL 33401
P: 561-659-2820
F: 561-659-2113


NIEVERAWILLIAMS.COM

SITE



ARC-23-014
ZON-23-029

SCALE: 1/16" = 1'-0"


0 4 8 16 32 FEET
SCALE: 1/16" = 1'-0"

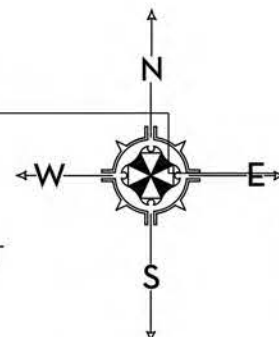

PREVIOUSLY APPROVED

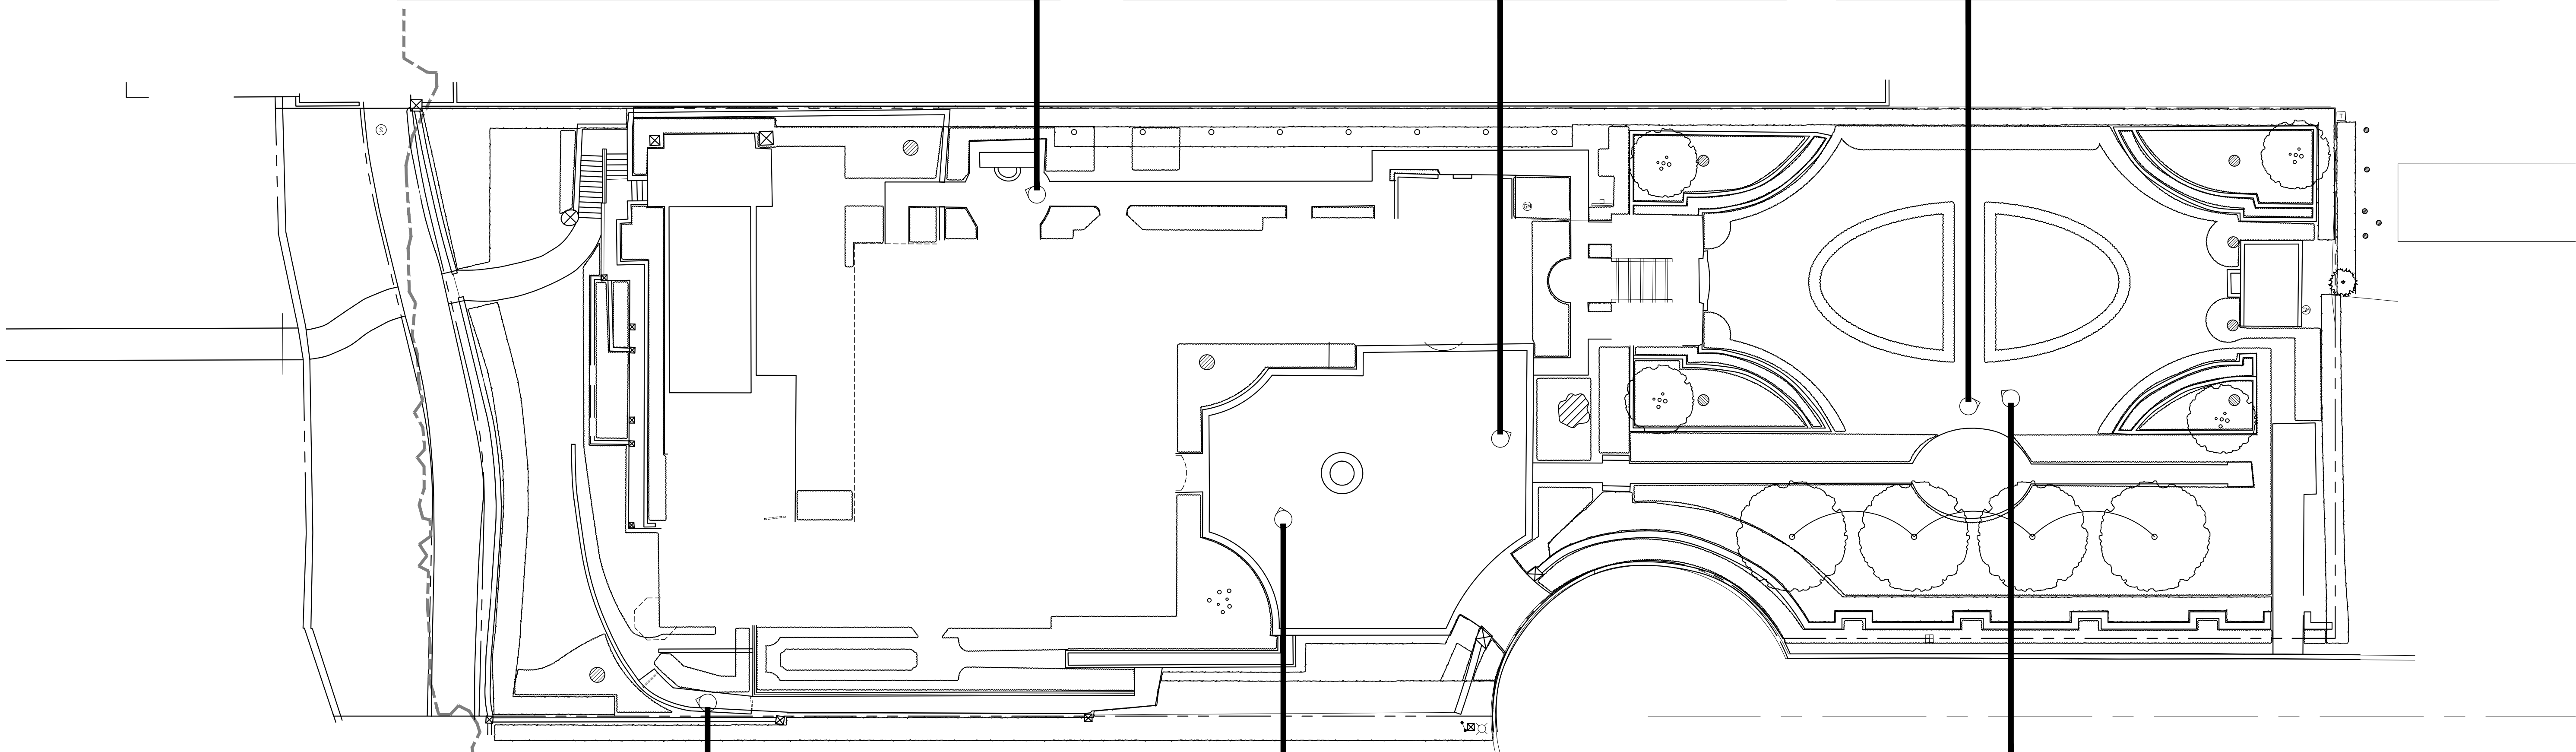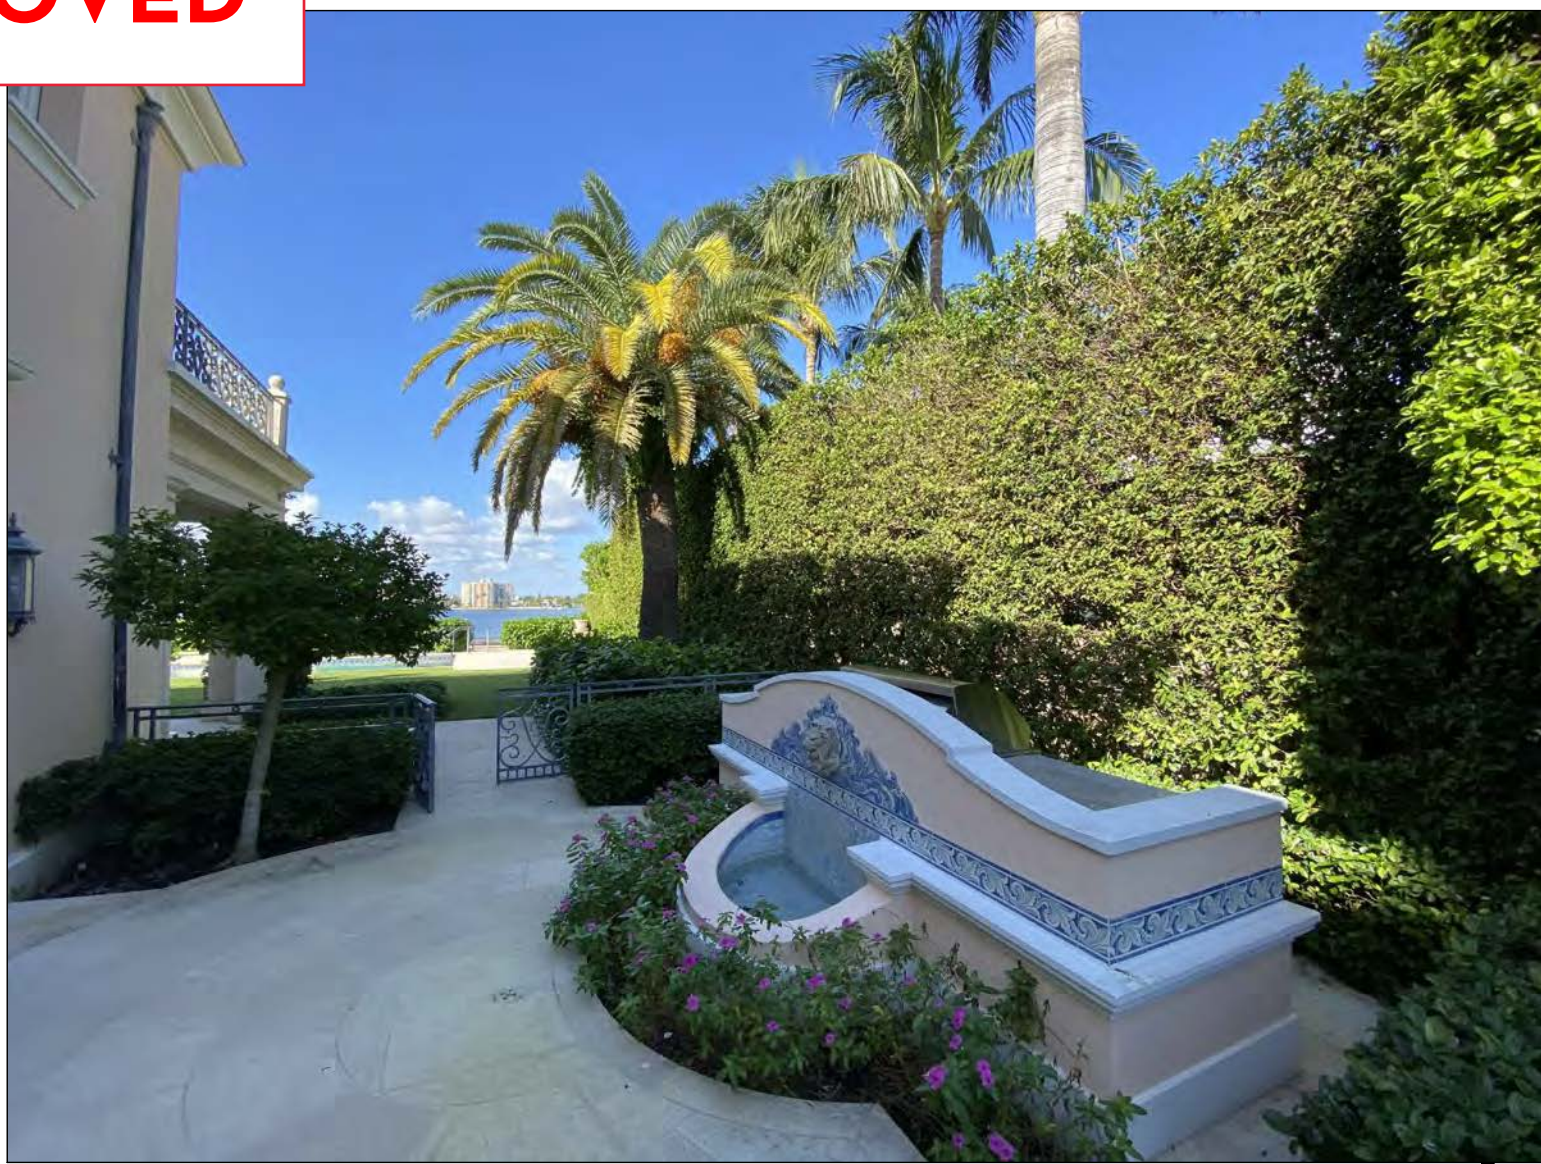

0 4 8 16 32 FEET
SCALE: 1/16" = 1'-0"

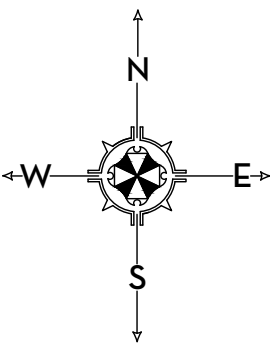


MARIO F. NIEVERA

State of Florida
Landscape Architect
Registration No.
6666856

EXISTING SITE PHOTOS
KANDERS RESIDENCE

325 VIA LINDA, PALM BEACH, FL

26 APRIL 2023
06 MARCH 2023
12 JANUARY 2023
27 DECEMBER 2022
28 NOVEMBER 2022
07 NOVEMBER 2022
24 OCTOBER 2022

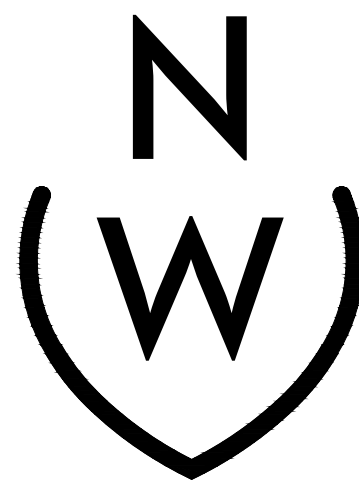

NIEVERA WILLIAMS
DESIGN

625 N. Flagler Drive
Suite 502
West Palm Beach, FL 33401
P: 561-659-2820
F: 561-659-2113


NIEVERAWILLIAMS.COM

EXo

ARC-23-014
ZON-23-029

SCALE: 1/16" = 1'-0"

PREVIOUSLY APPROVED

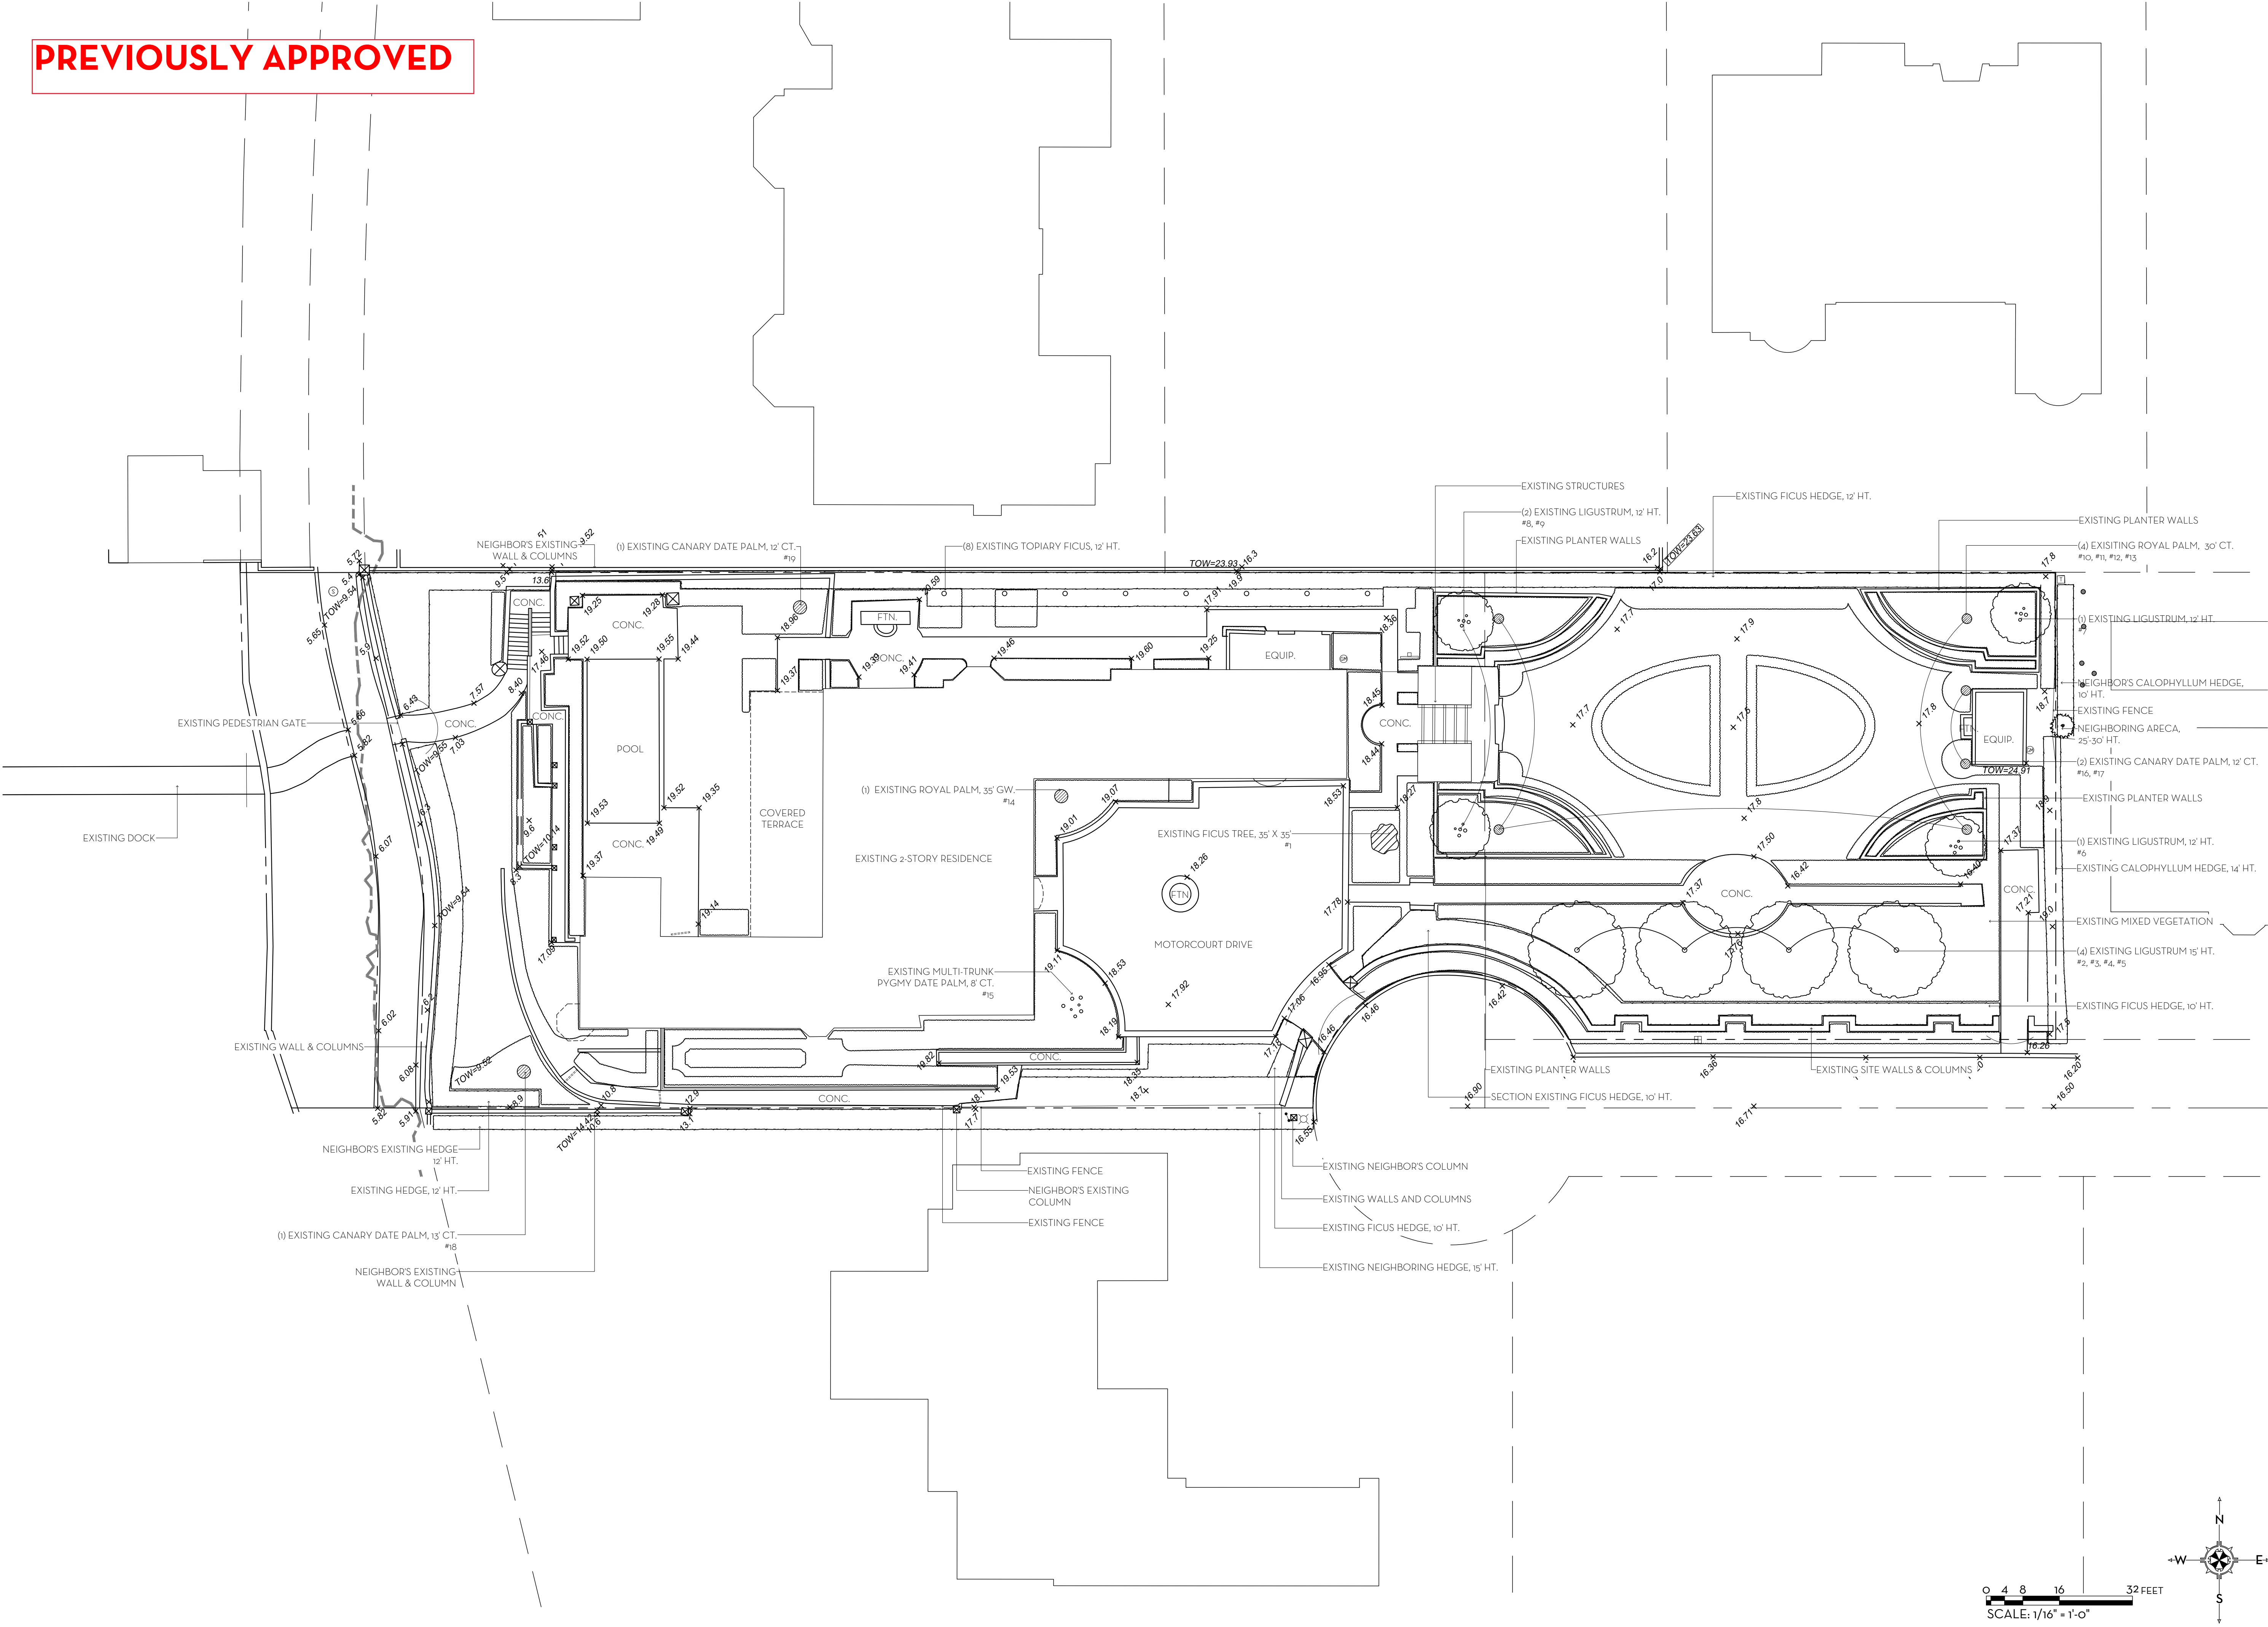


MARIO F. NIEVERA

State of Florida
Landscape Architect
Registration No.
6666856

EXISTING CONDITIONS / SURVEY PLAN
KANDERS RESIDENCE

325 VIA LINDA, PALM BEACH, FL.

26 APRIL 2023
06 MARCH 2023
12 JANUARY 2023
27 DECEMBER 2022
28 NOVEMBER 2022
07 NOVEMBER 2022
24 OCTOBER 2022

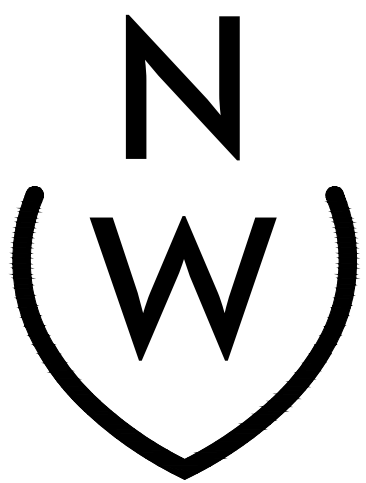

NIEVERA WILLIAMS
DESIGN

625 N. Flagler Drive
Suite 502
West Palm Beach, FL 33401
P: 561-659-2820
F: 561-659-2113

NIEVERAWILLIAMS.COM

EX1

ARC-23-014
ZON-23-029


SCALE: 1/16" = 1'-0"

N

PREVIOUSLY APPROVED

325 Via Linda, Palm Beach, FL 33480
1/12/2023

TREE DISPOSITION				
ITEM NO.	COMMON NAME	BOTANICAL NAME	HEIGHT	DISPOSITION
1	FICUS TREE	Ficus altissima	35' x 35' HT.	RELOCATE
2	LIGUSTRUM TREE	Ligustrum lucidum	15' HT.	REMOVE
3	LIGUSTRUM TREE	Ligustrum lucidum	15' HT.	REMOVE
4	LIGUSTRUM TREE	Ligustrum lucidum	15' HT.	REMOVE
5	LIGUSTRUM TREE	Ligustrum lucidum	15' HT.	REMOVE
6	LIGUSTRUM TREE	Ligustrum lucidum	12' HT.	REMOVE
7	LIGUSTRUM TREE	Ligustrum lucidum	10' HT.	REMOVE
8	LIGUSTRUM TREE	Ligustrum lucidum	12' HT.	REMOVE
9	LIGUSTRUM TREE	Ligustrum lucidum	12' HT.	REMOVE
10	ROYAL PALM TREE	Roystonia regia	35' HT.	REMOVE
11	ROYAL PALM TREE	Roystonia regia	35' HT.	REMOVE
12	ROYAL PALM TREE	Roystonia regia	35' HT.	REMOVE
13	ROYAL PALM TREE	Roystonia regia	35' HT.	REMOVE
14	ROYAL PALM TREE	Roystonia regia	35' HT.	REMOVE
15	PYGMY DATE PALM	Phoenix roebelenii	8' C.T.	REMOVE
16	CANARY DATE PALM	Phoenix canariensis	12' C.T.	REMOVE
17	CANARY DATE PALM	Phoenix canariensis	12' C.T.	REMOVE
18	CANARY DATE PALM	Phoenix canariensis	12' C.T.	REMOVE
19	CANARY DATE PALM	Phoenix canariensis	12' C.T.	REMOVE

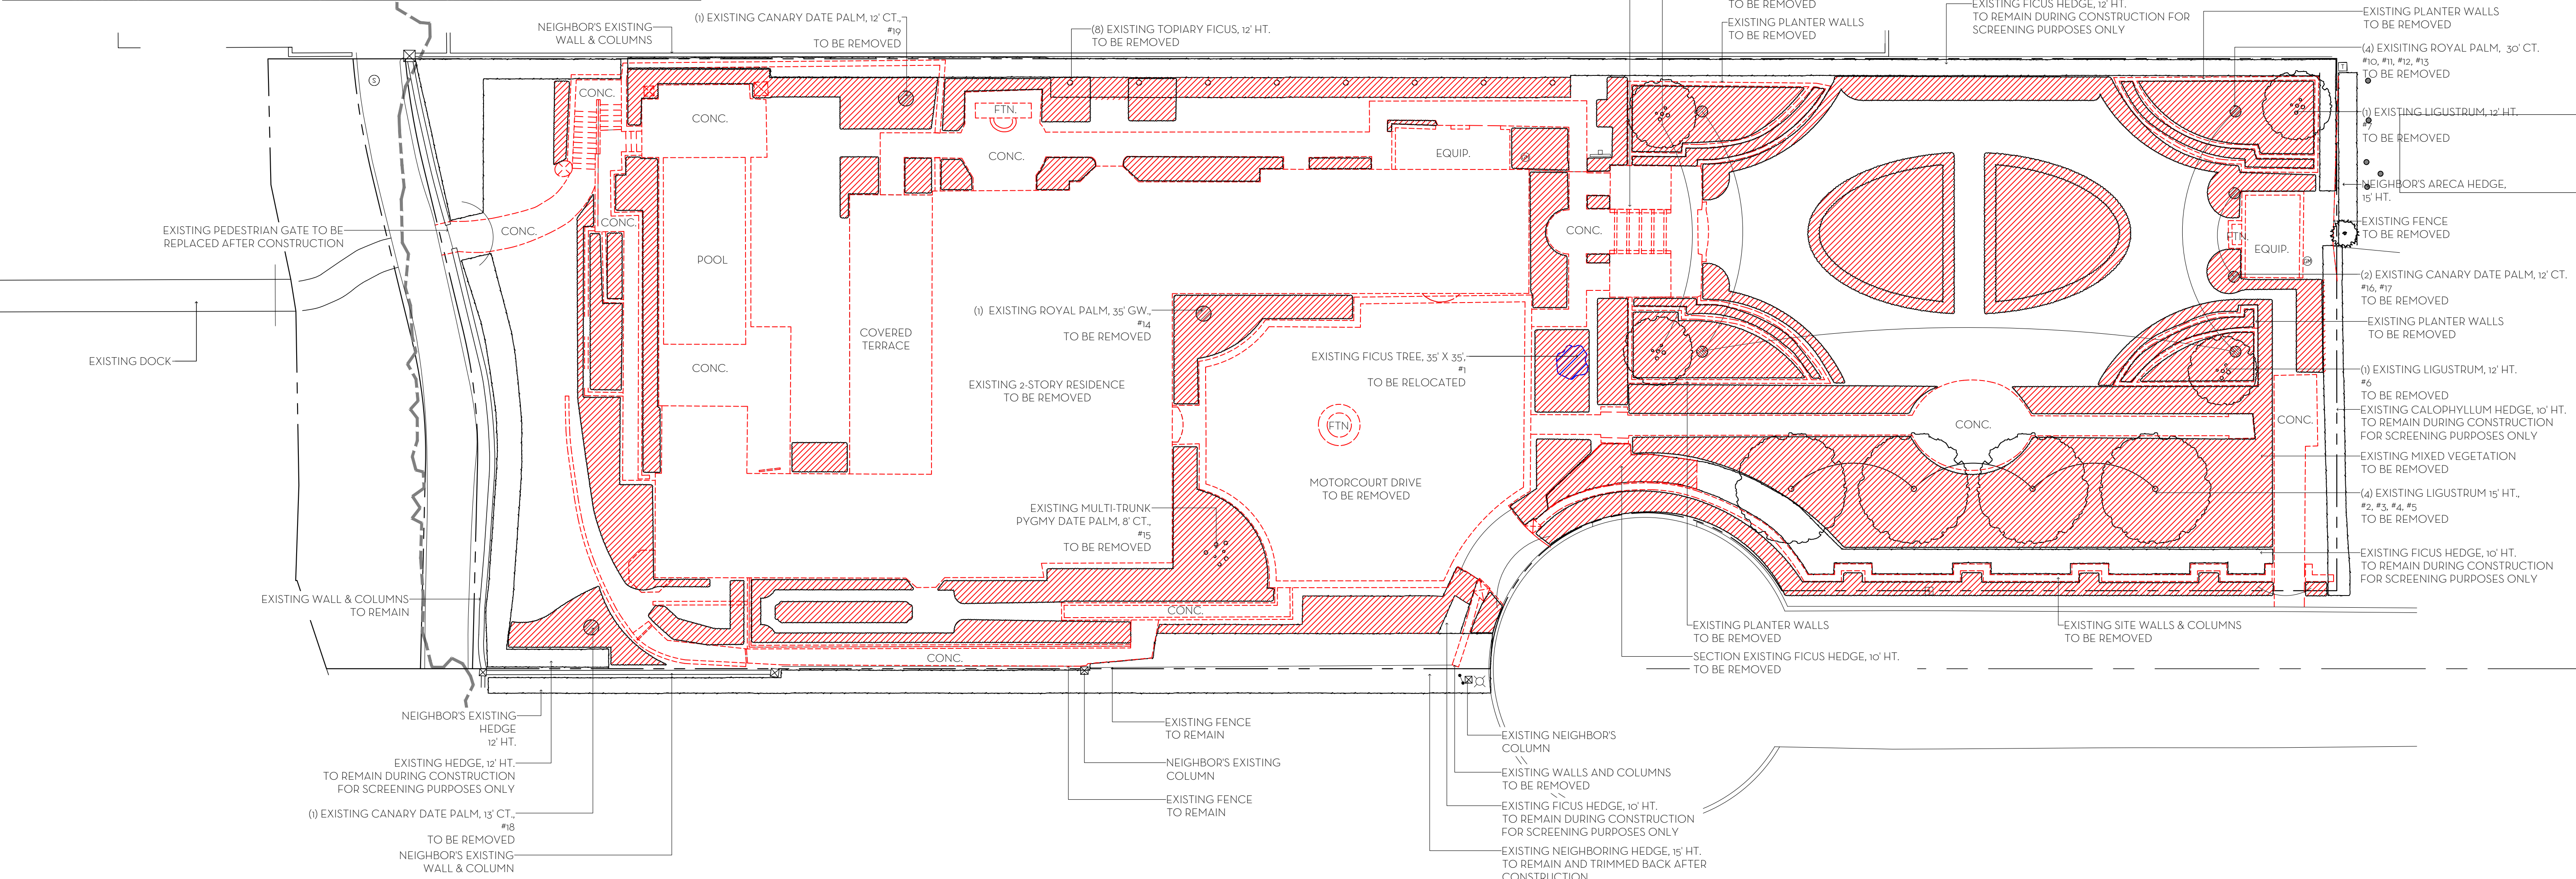

- TO BE RELOCATED
- HARDSCAPE TO BE REMOVED
- VEGETATION TO BE REMOVED

MARIO F. NIEVERA


State of Florida
Landscape Architect
Registration No.
6666856

DEMOLITION PLAN

KANDERS RESIDENCE

325 VIA LINDA, PALM BEACH, FL.

26 APRIL 2023
06 MARCH 2023
12 JANUARY 2023
27 DECEMBER 2022
28 NOVEMBER 2022
07 OCTOBER 2022

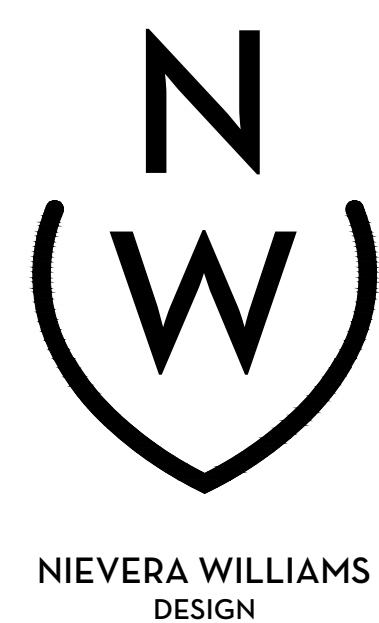


625 N. Flagler Drive
Suite 502
West Palm Beach, FL 33401
P: 561-659-2820
F: 561-659-2113


NIEVERAWILLIAMS.COM

DM1

ARC-23-014
ZON-23-029

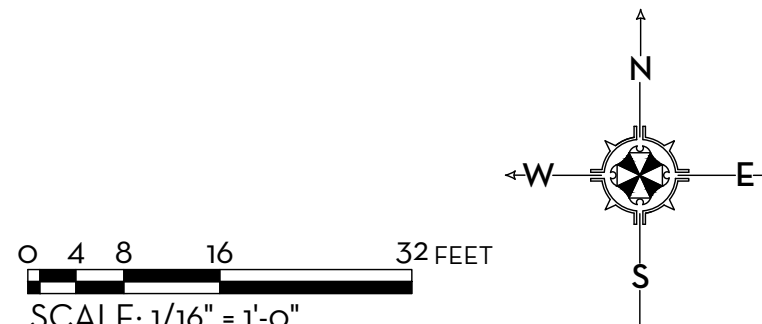

PREVIOUSLY APPROVED

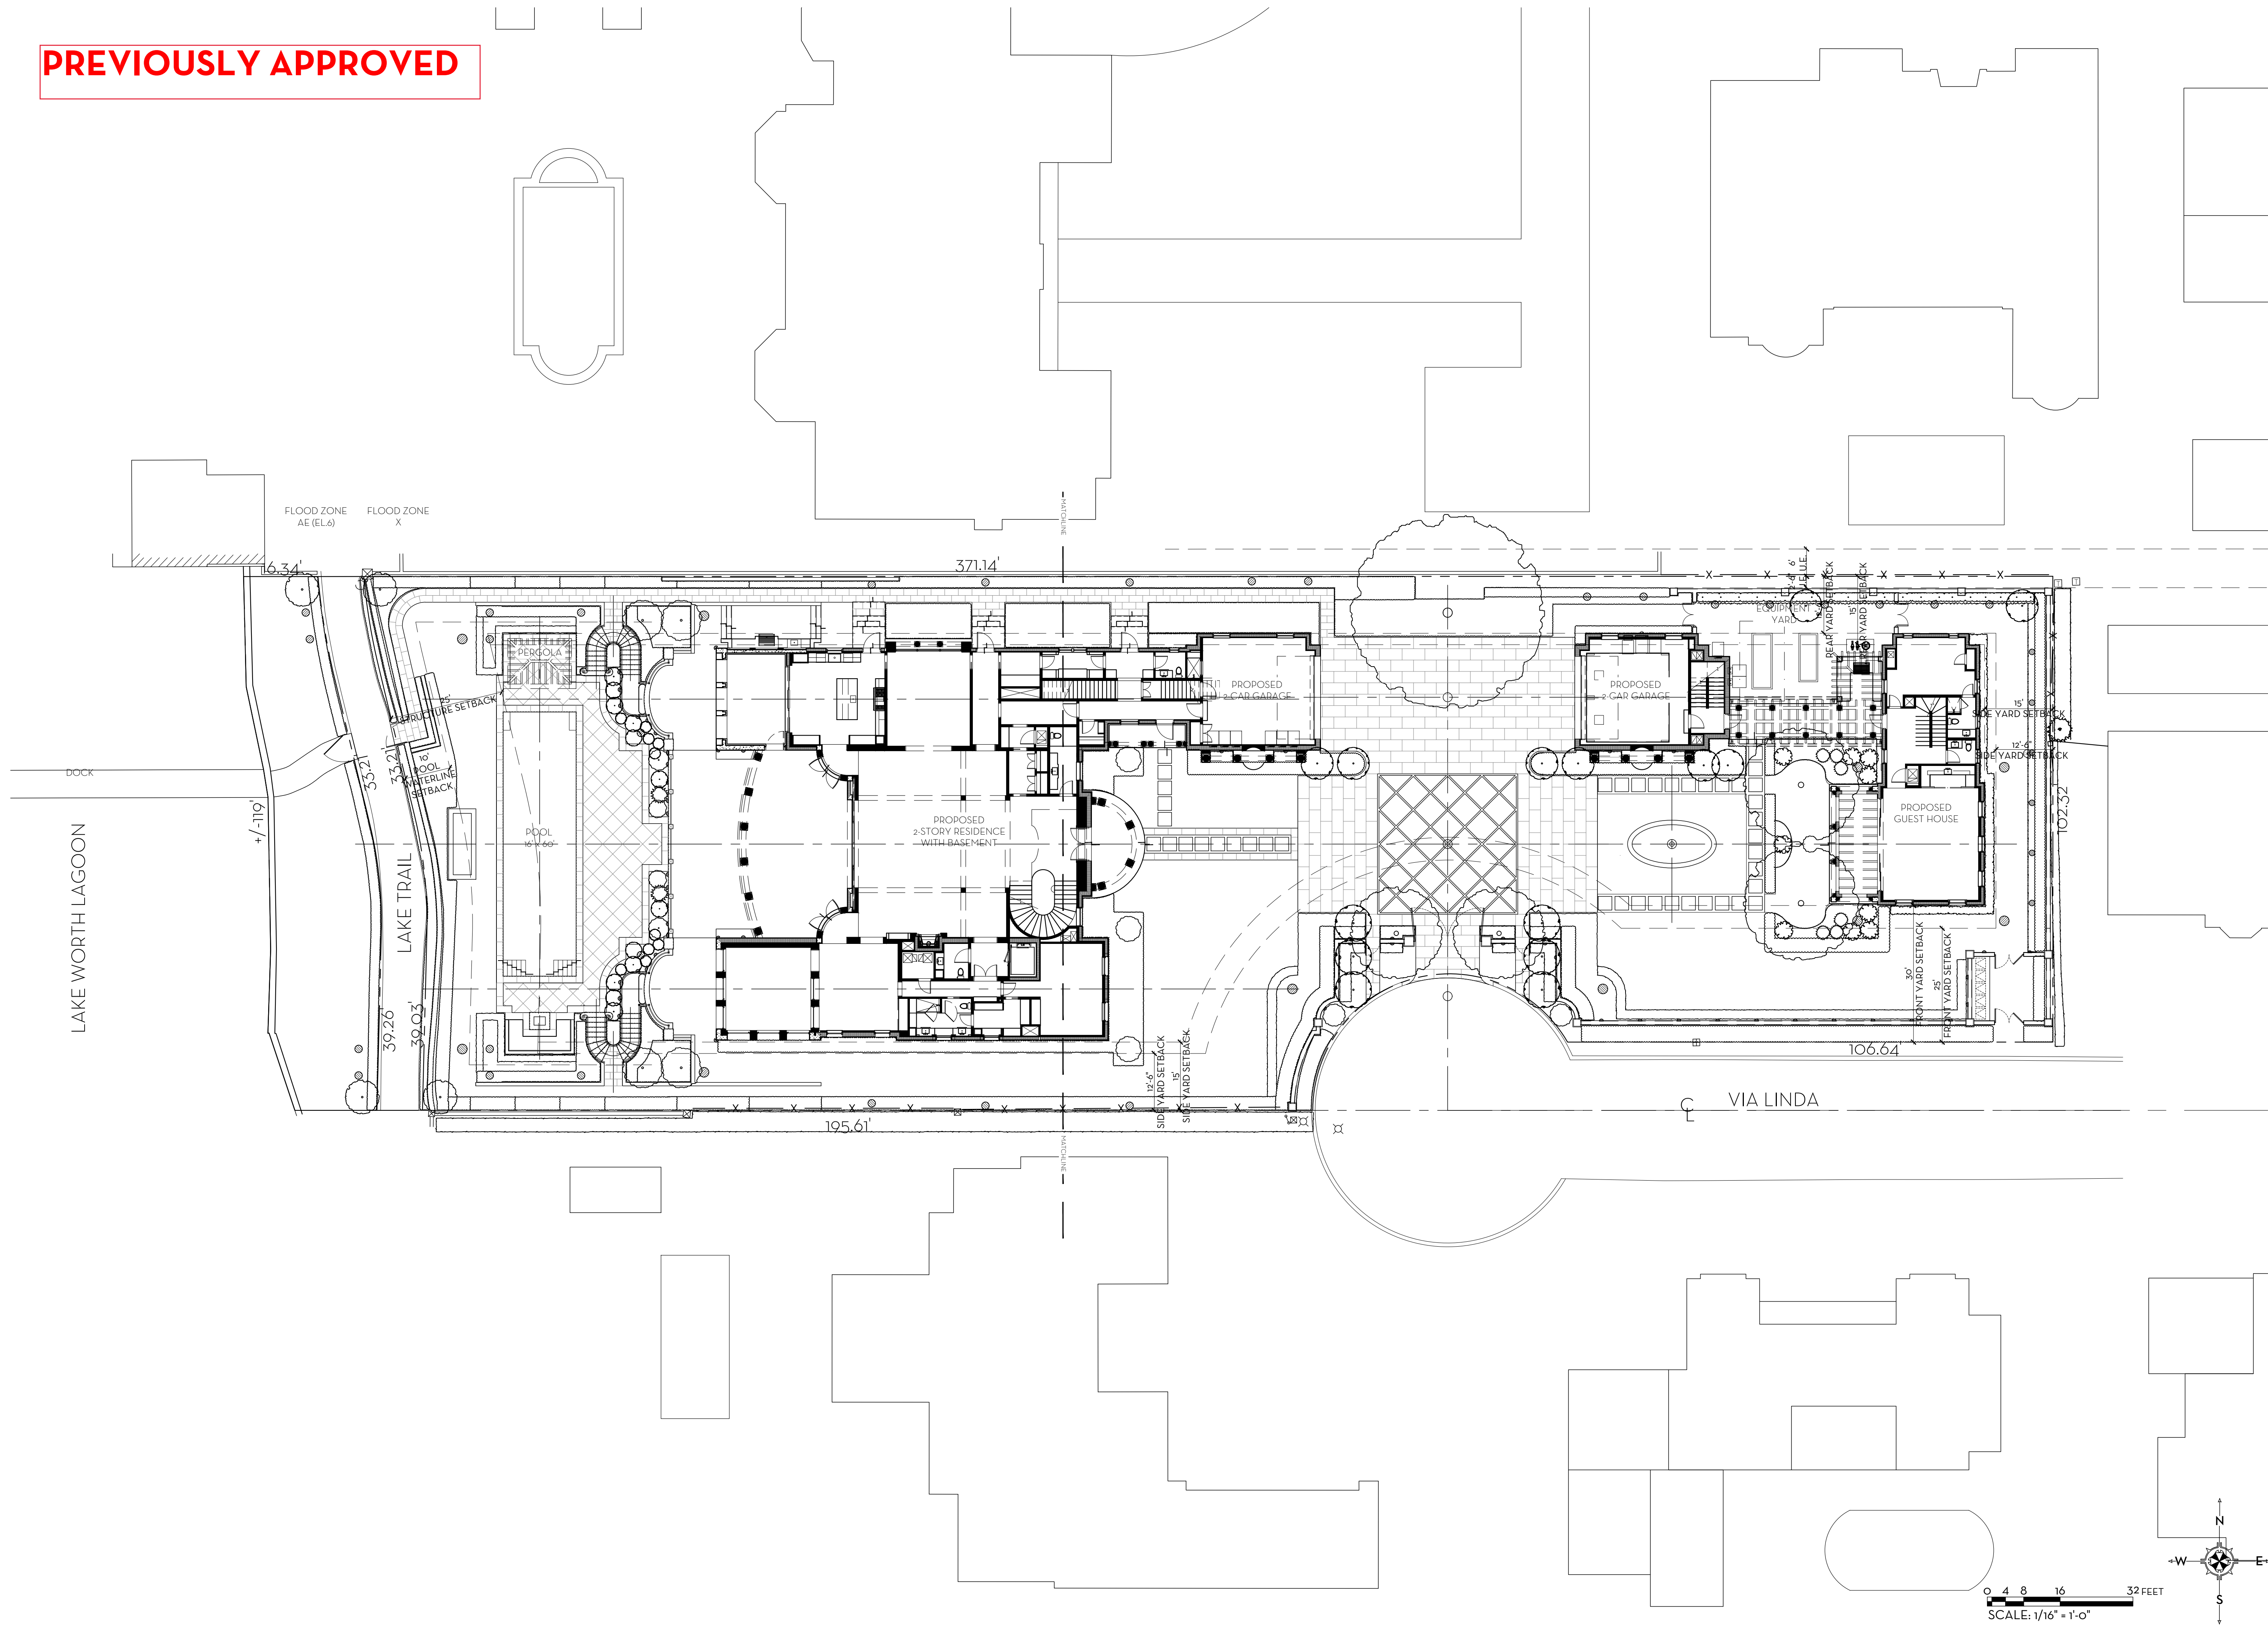


MARIO F. NIEVERA
State of Florida
Landscape Architect
Registration No.
6666856

SITE PLAN
KANDERS RESIDENCE

325 VIA LINDA, PALM BEACH, FL.

26 APRIL 2023
06 MARCH 2023
12 JANUARY 2023
27 DECEMBER 2022
28 NOVEMBER 2022
07 NOVEMBER 2022
24 OCTOBER 2022

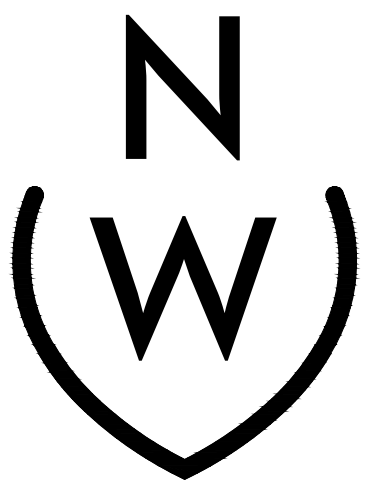

NIEVERA WILLIAMS
DESIGN

625 N. Flagler Drive
Suite 502
West Palm Beach, FL 33401
P: 561-659-2820
F: 561-659-2113


NIEVERAWILLIAMS.COM

SITE


ARC-23-014
ZON-23-029

SCALE: 1/16" = 1'-0"

0 4 8 16 32 FEET
SCALE: 1/16" = 1'-0"

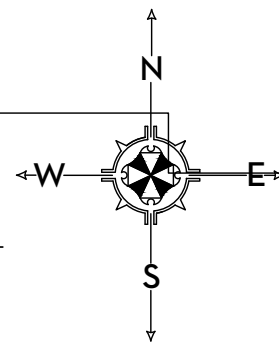

PREVIOUSLY APPROVED

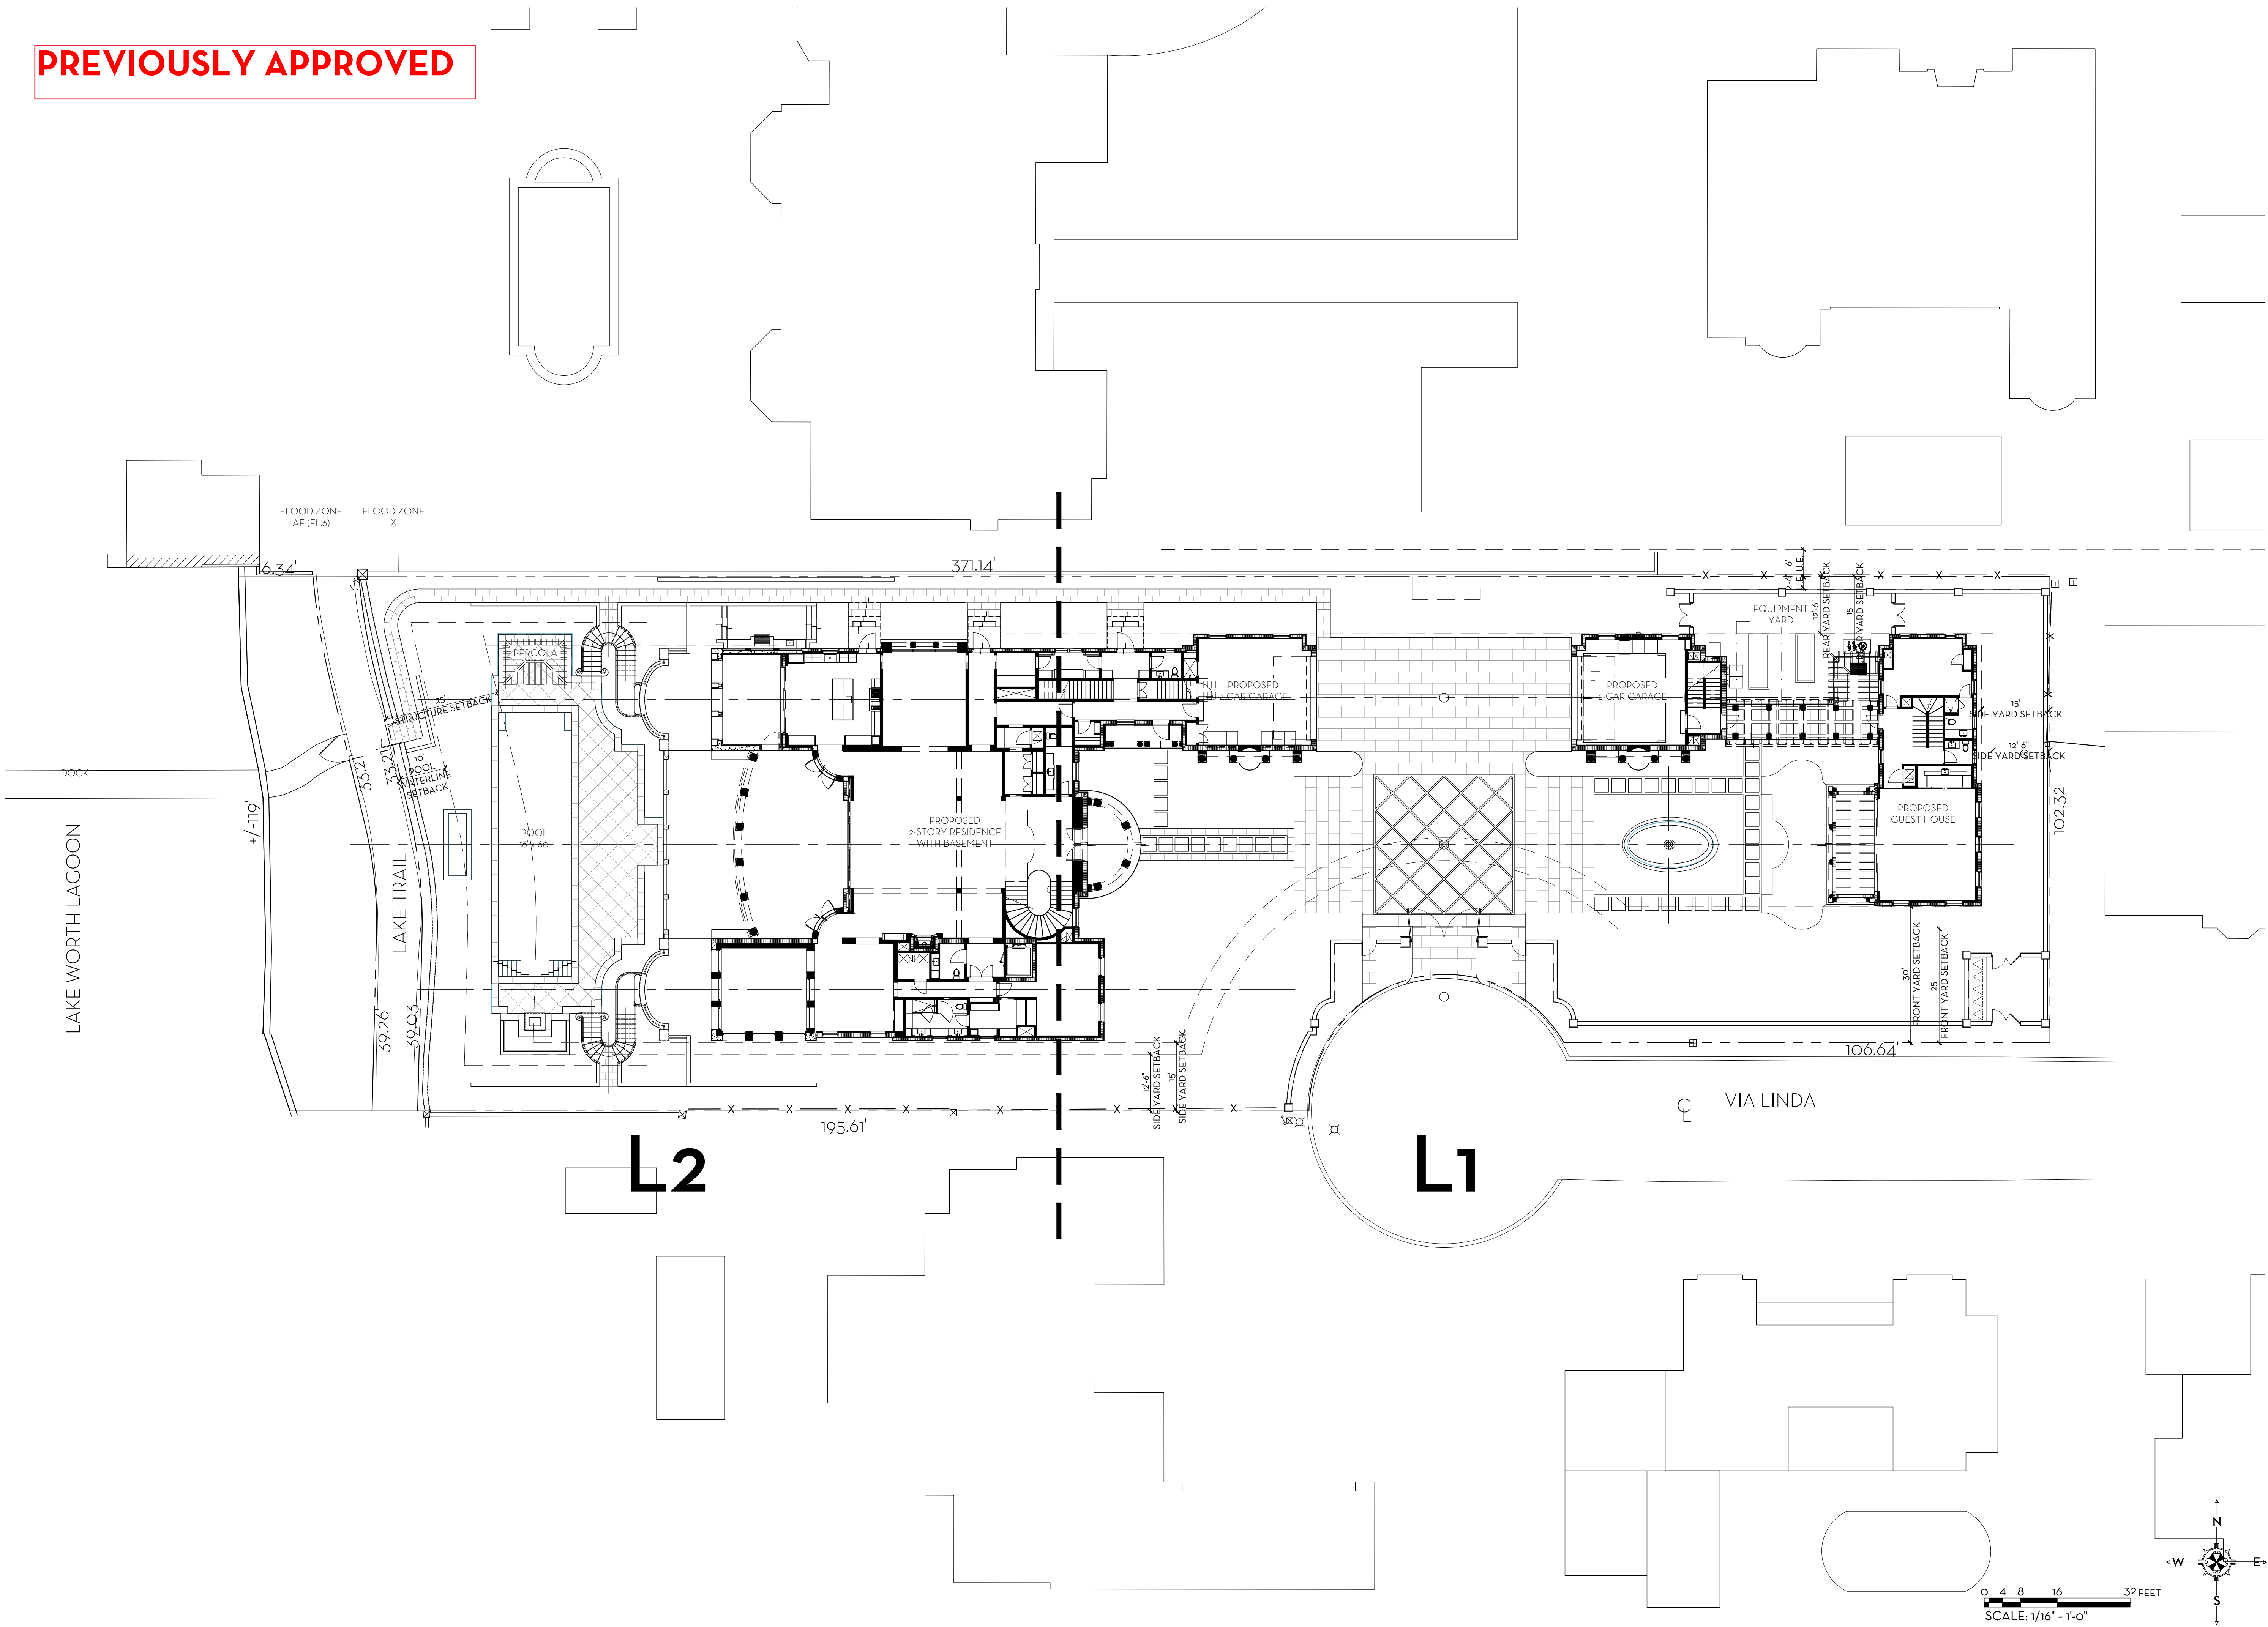


MARIO F. NIEVERA

State of Florida
Landscape Architect
Registration No.
6666856

HARDSCAPE KEY
KANDERS RESIDENCE

325 VIA LINDA, PALM BEACH, FL

26 APRIL 2023
06 MARCH 2023
12 JANUARY 2023
27 DECEMBER 2022
28 NOVEMBER 2022
07 NOVEMBER 2022
24 OCTOBER 2022

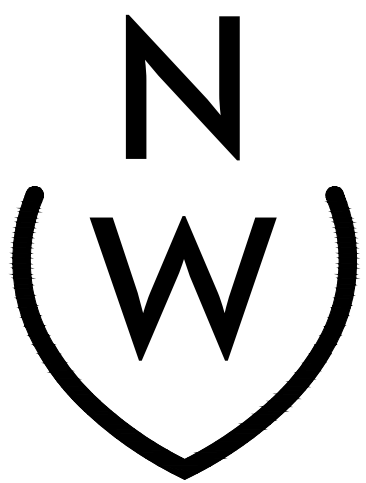

NIEVERA WILLIAMS
DESIGN

625 N. Flagler Drive
Suite 502
West Palm Beach, FL 33401
P: 561-659-2820
F: 561-659-2113


NIEVERAWILLIAMS.COM

Lo


ARC-23-014
ZON-23-029

SCALE: 1/16" = 1'-0"

0 4 8 16 32 FEET
SCALE: 1/16" = 1'-0"

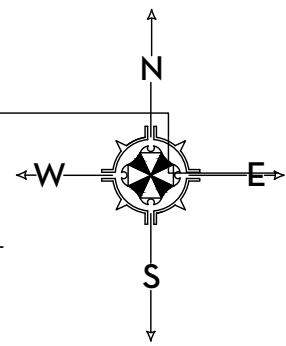

PREVIOUSLY APPROVED

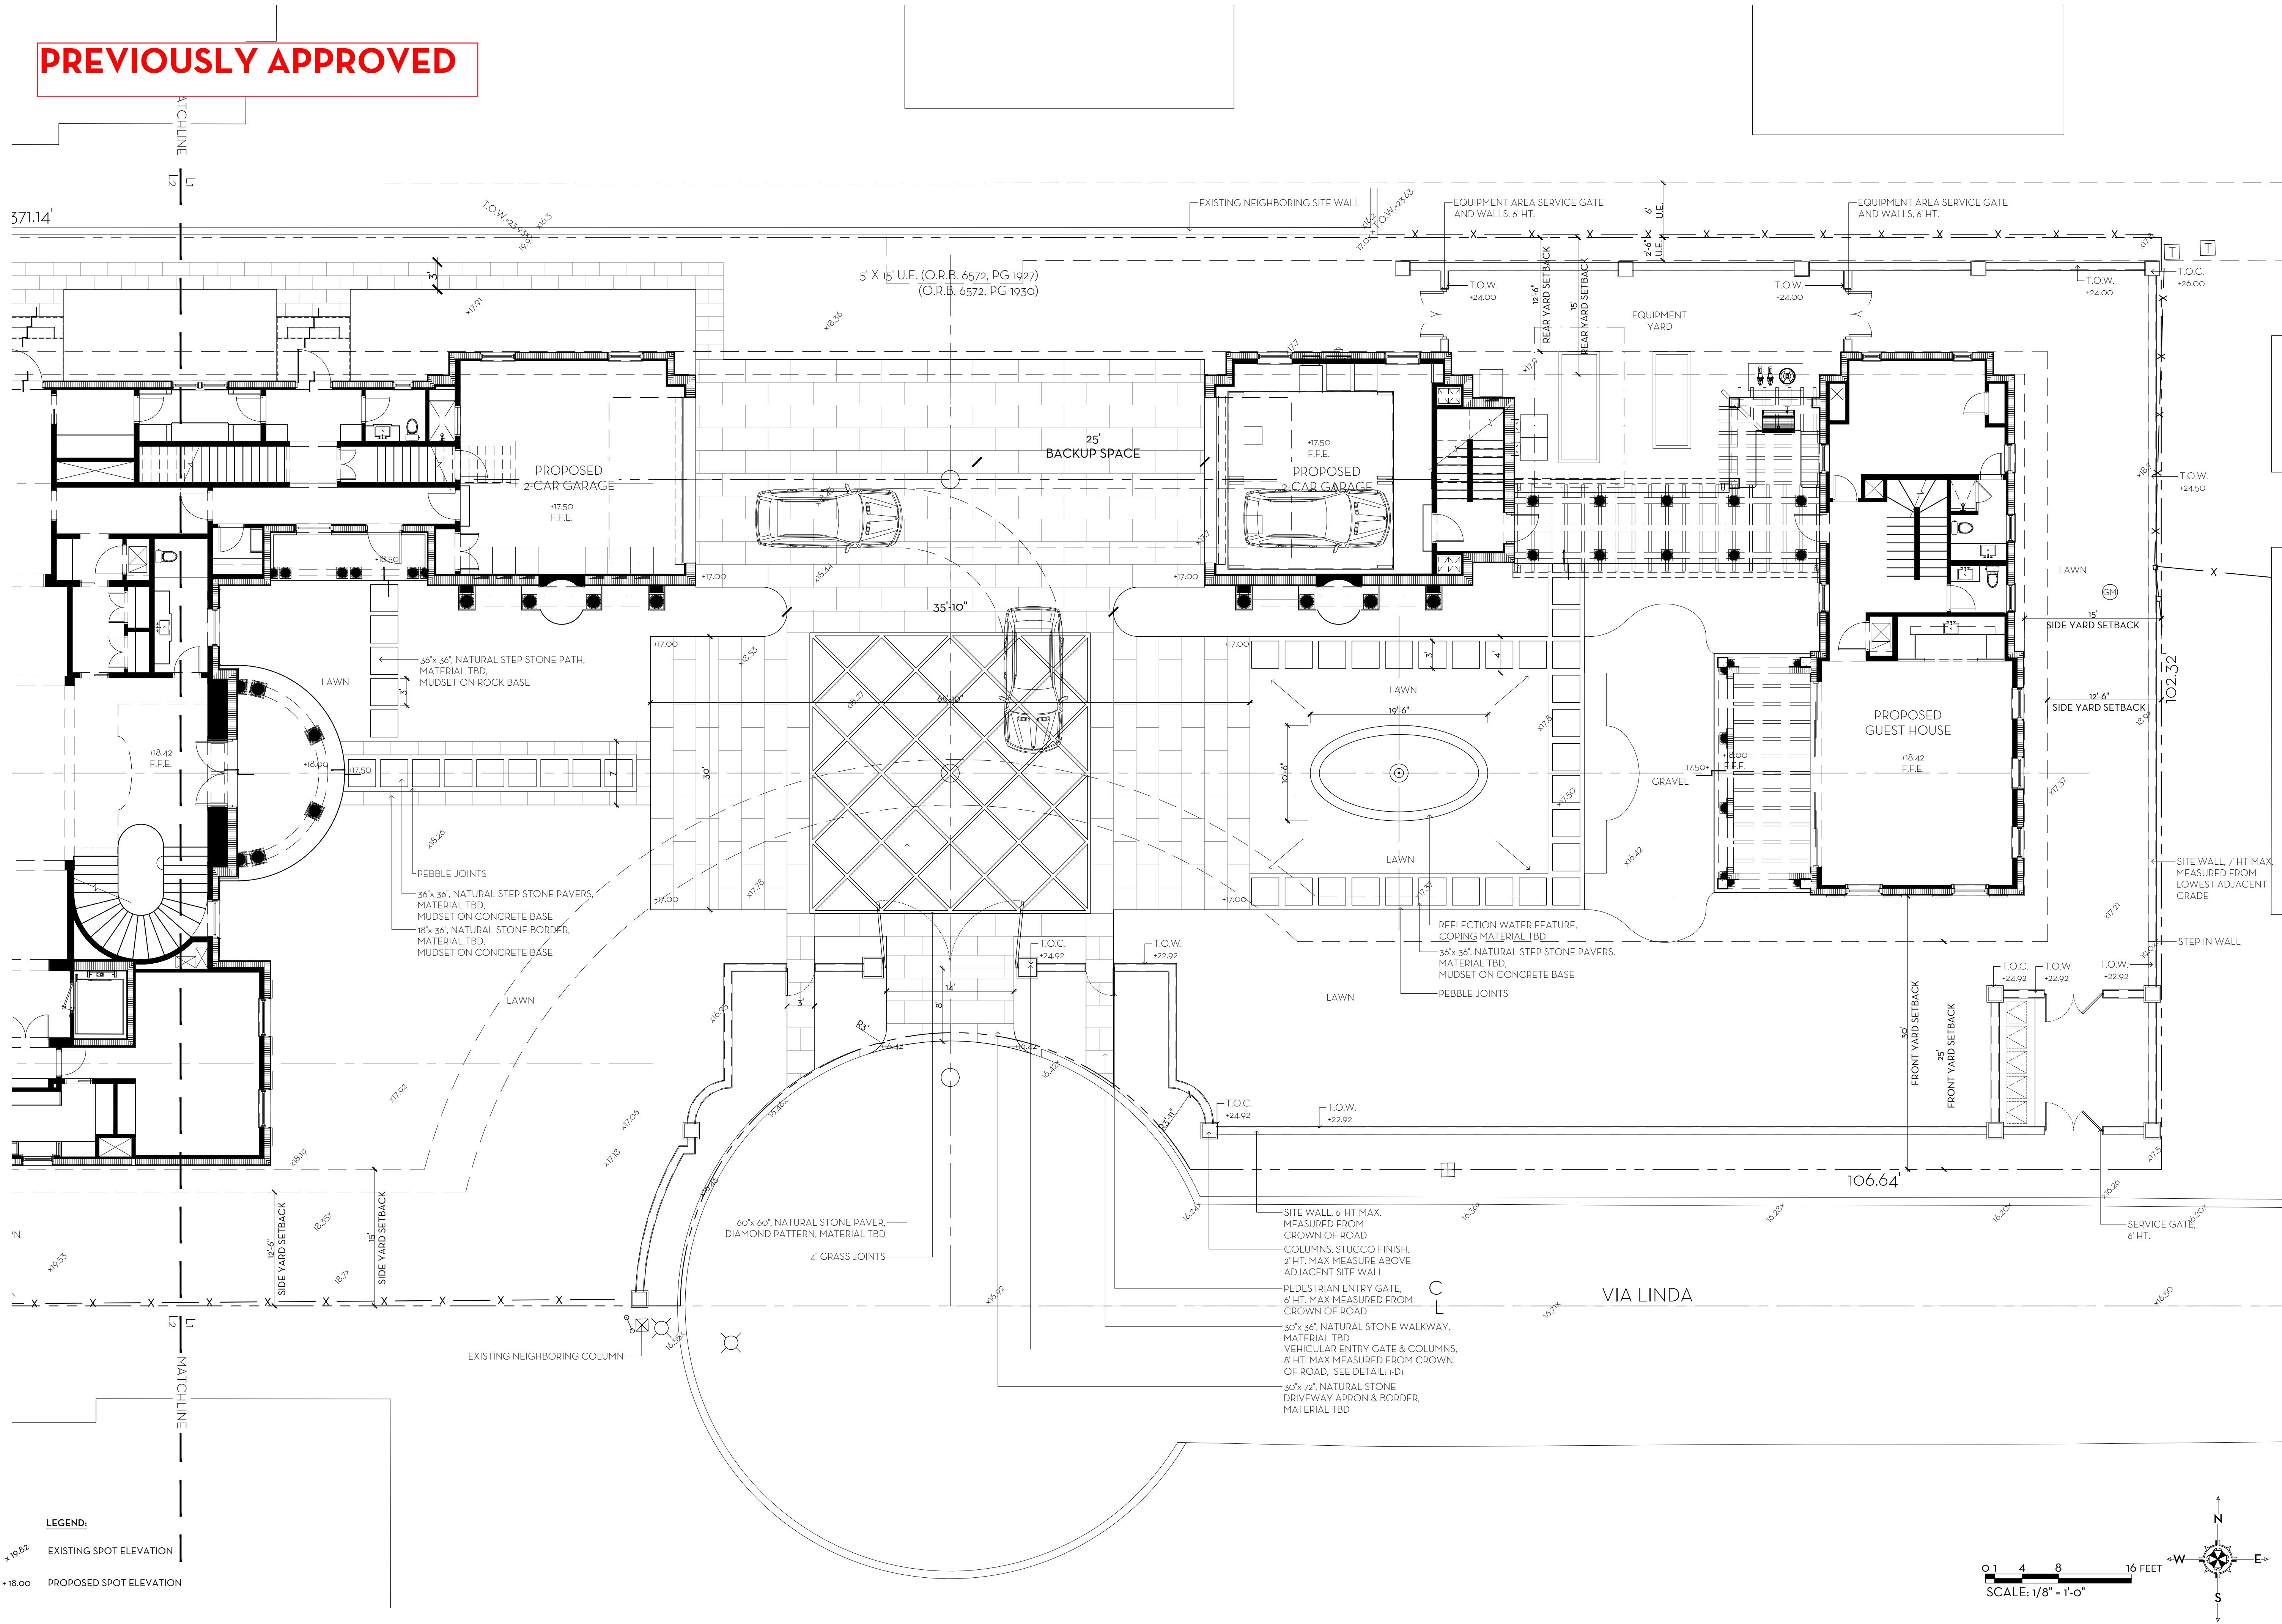


MARIO F. NIEVERA

State of Florida
Landscape Architect
Registration No.
6666856

HARDSCAPE PLAN
KANDERS RESIDENCE

325 VIA LINDA, PALM BEACH, FL.

26 APRIL 2023
06 MARCH 2023
12 JANUARY 2023
27 DECEMBER 2022
28 NOVEMBER 2022
24 OCTOBER 2022

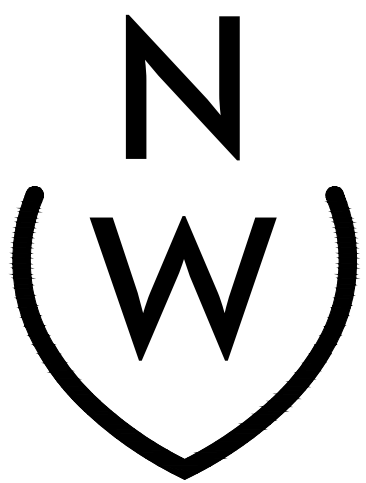

NIEVERA WILLIAMS
DESIGN


625 N. Flagler Drive
Suite 502
West Palm Beach, FL 33401
P: 561-659-2820
F: 561-659-2113

NIEVERAWILLIAMS.COM



ARC-23-014
ZON-23-029

PREVIOUSLY APPROVED

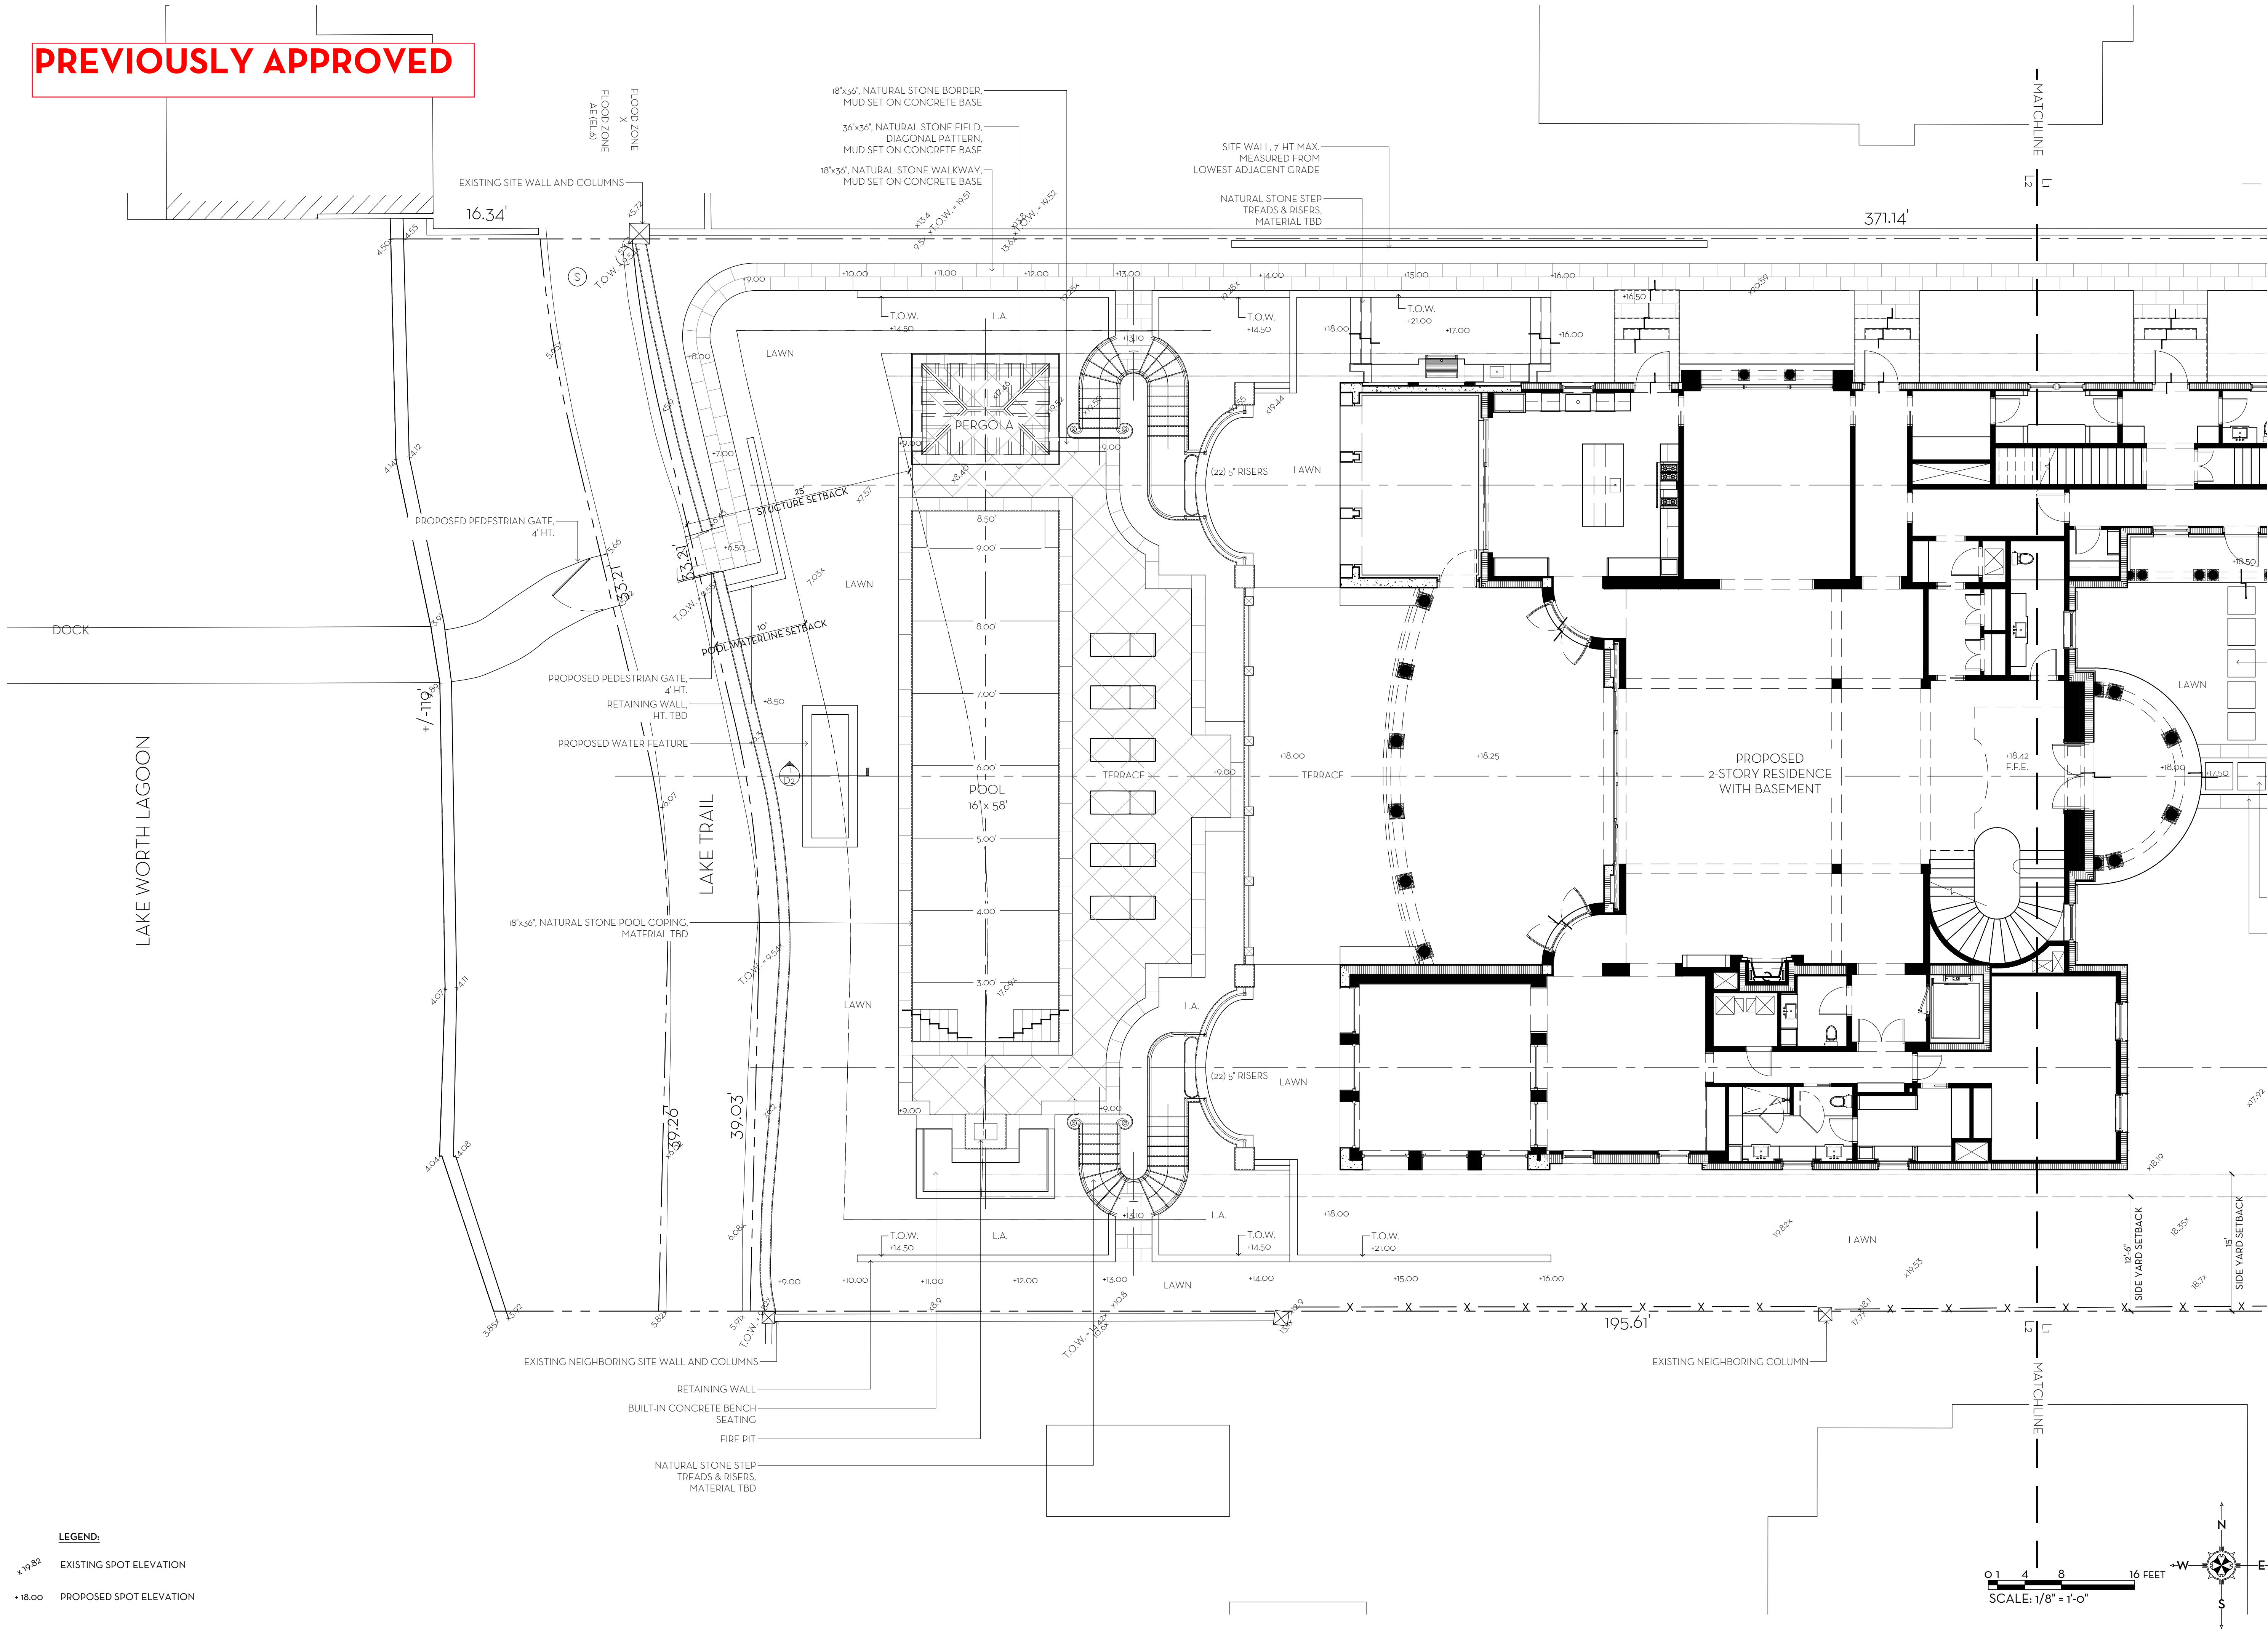

LEGEND:

- +19.82 EXISTING SPOT ELEVATION
- +18.00 PROPOSED SPOT ELEVATION


MARIO F. NIEVERA

State of Florida
Landscape Architect
Registration No.
6666856

HARDSCAPE PLAN
KANDERS RESIDENCE

325 VIA LINDA, PALM BEACH, FL.

26 APRIL 2023
06 MARCH 2023
12 JANUARY 2023
27 DECEMBER 2022
28 NOVEMBER 2022
07 OCTOBER 2022

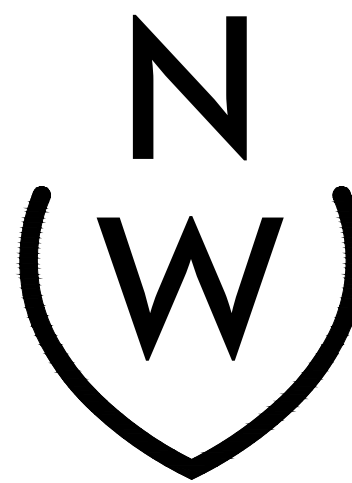

NIEVERA WILLIAMS
DESIGN

625 N. Flagler Drive
Suite 502
West Palm Beach, FL 33401
P: 561-659-2820
F: 561-659-2113


NIEVERAWILLIAMS.COM

L2

ARC-23-014
ZON-23-029

SCALE: 1/8" = 1'-0"

PREVIOUSLY APPROVED

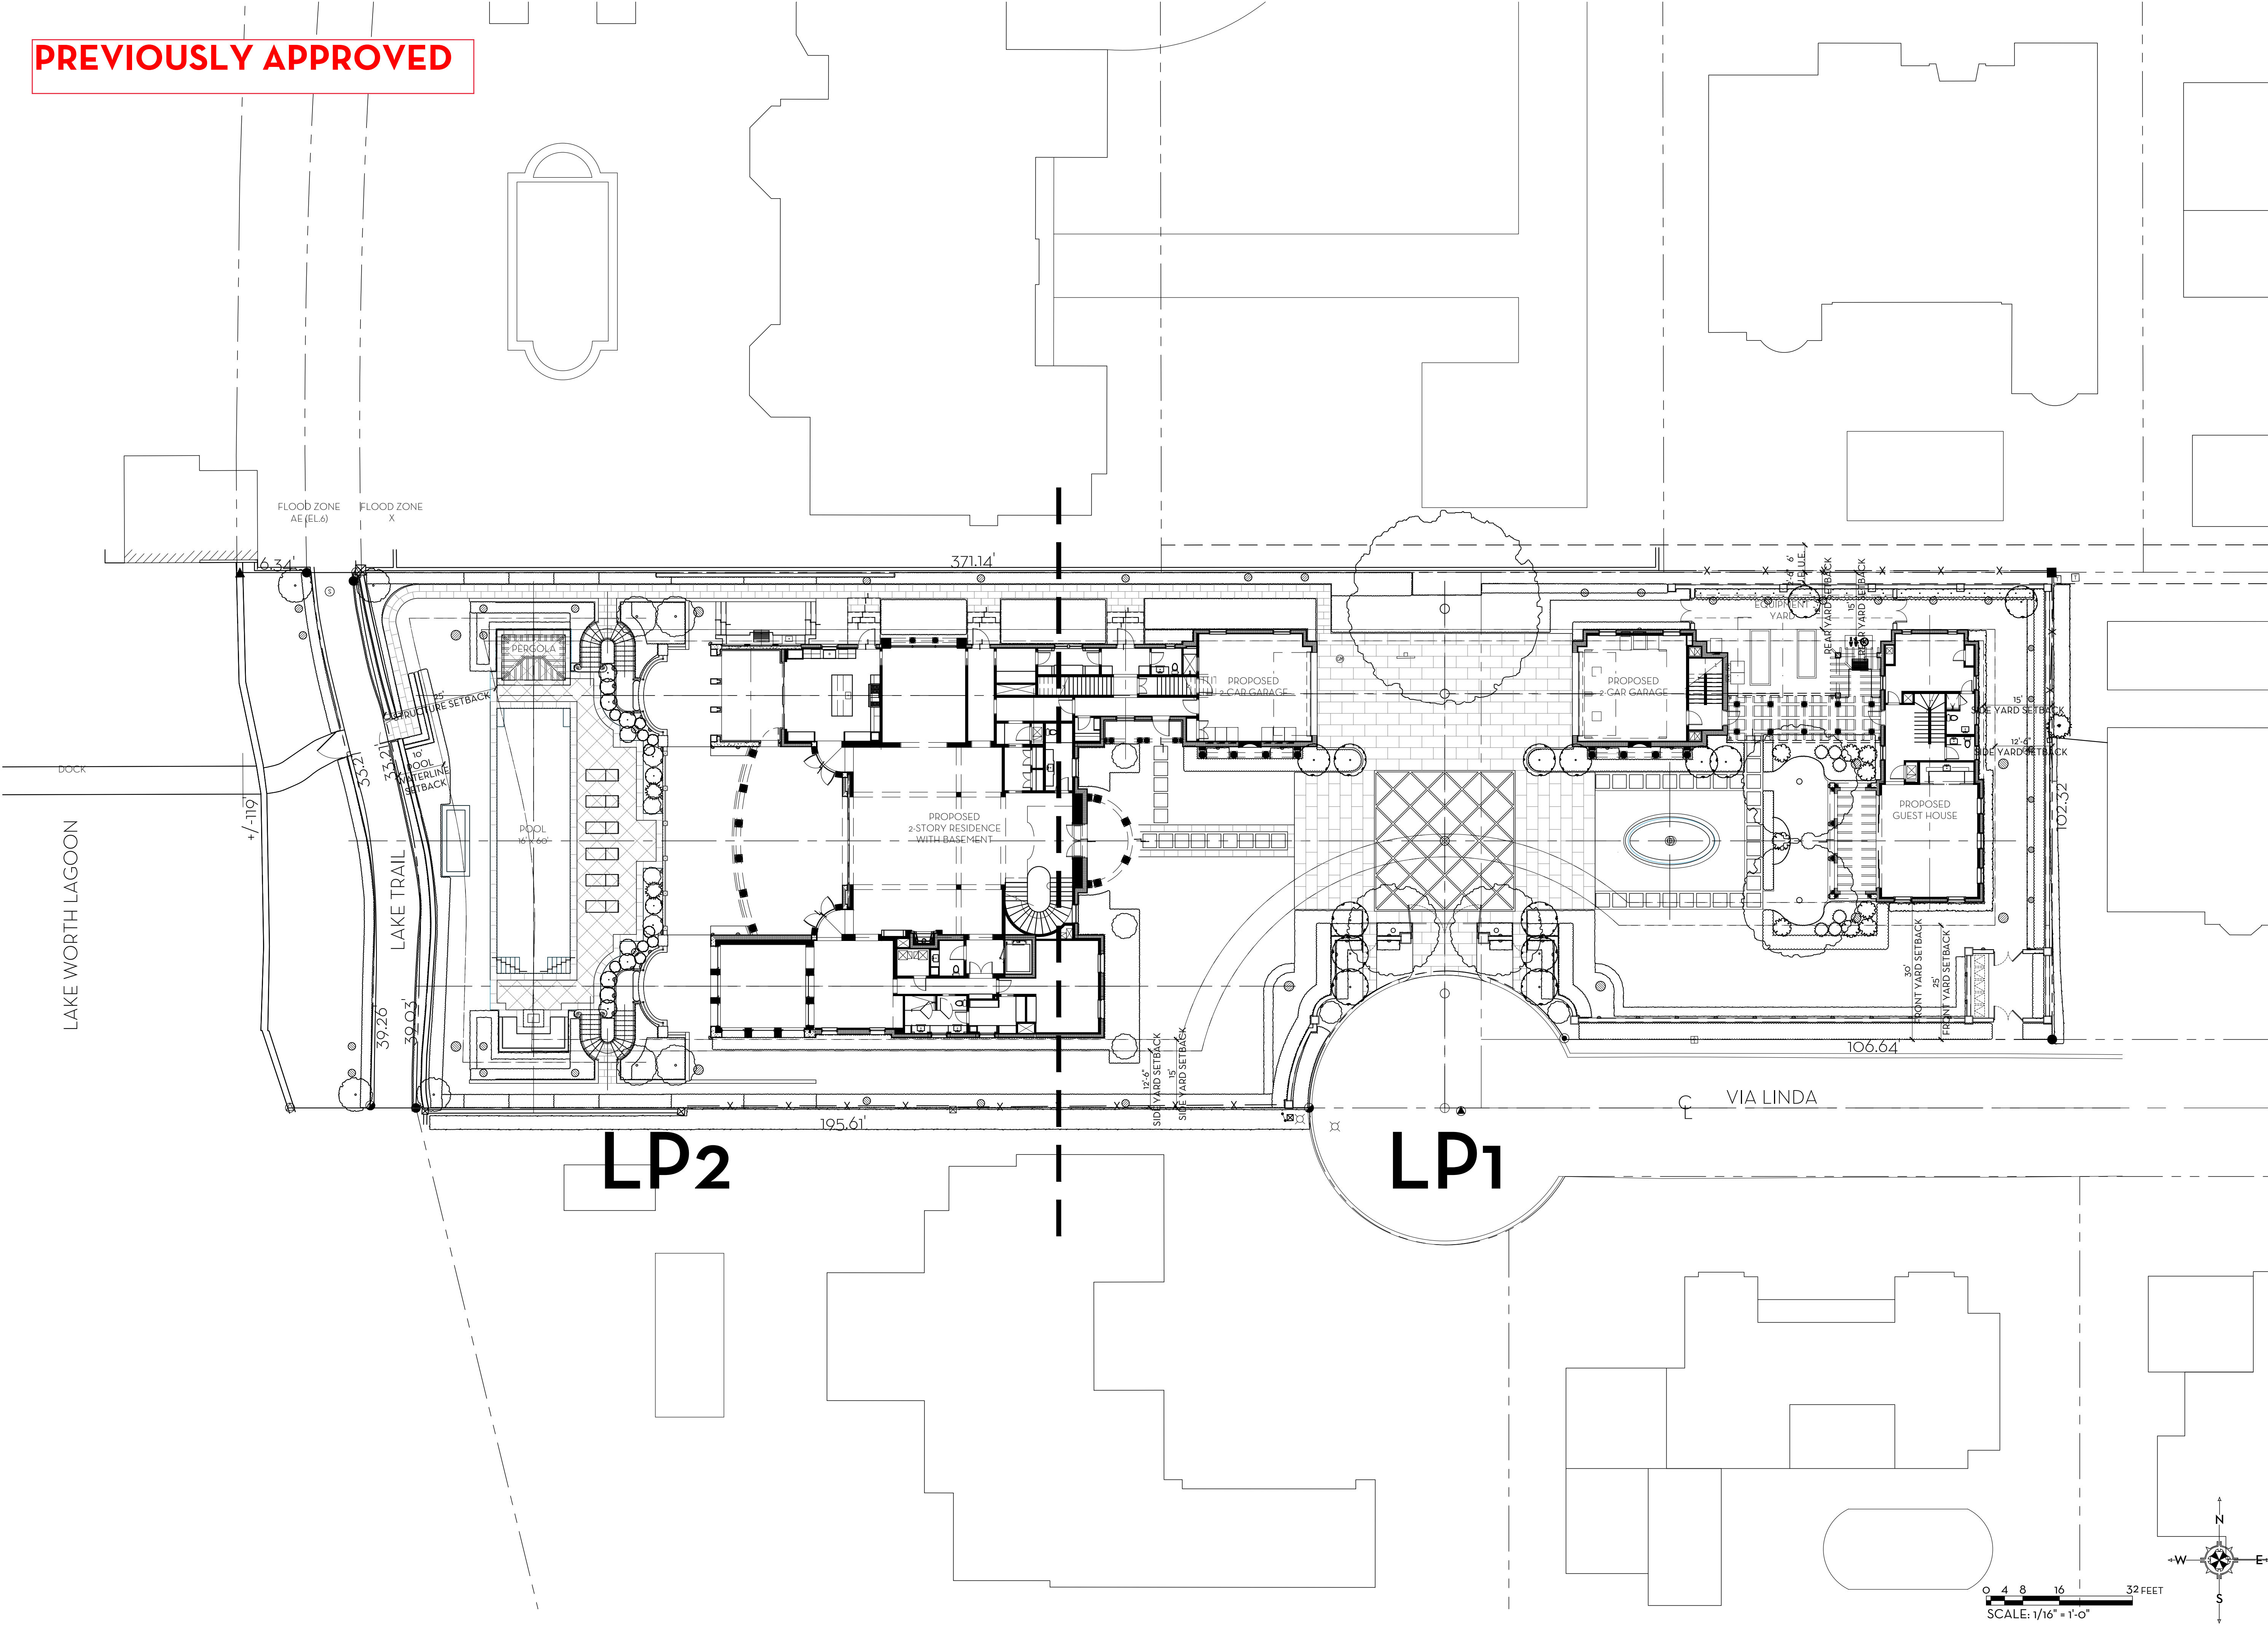


MARIO F. NIEVERA

State of Florida
Landscape Architect
Registration No.
6666856

LANDSCAPE KEY
KANDERS RESIDENCE

325 VIA LINDA, PALM BEACH, FL.

26 APRIL 2023
06 MARCH 2023
12 JANUARY 2023
27 DECEMBER 2022
28 NOVEMBER 2022
07 NOVEMBER 2022
24 OCTOBER 2022

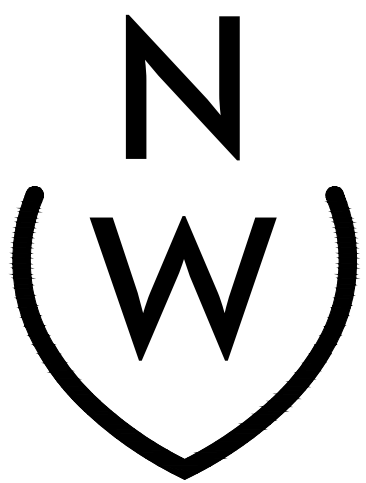

NIEVERA WILLIAMS
DESIGN

625 N. Flagler Drive
Suite 502
West Palm Beach, FL 33401
P: 561-659-2820
F: 561-659-2113


NIEVERAWILLIAMS.COM

LPo

ARC-23-014
ZON-23-029

SCALE: 1/16" = 1'-0"

0 4 8 16 32 FEET
SCALE: 1/16" = 1'-0"

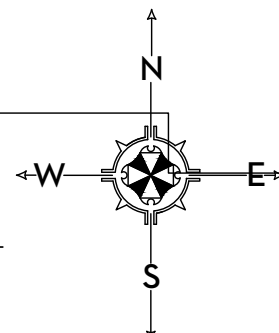


PREVIOUSLY APPROVED

State of Florida
Landscape Architect
Registration No.
6666856

LANDSCAPE PLAN

06 MARCH 2023
12 JANUARY 2023
27 DECEMBER 2022
28 NOVEMBER 2022
07 NOVEMBER 2022
24 OCTOBER 2022

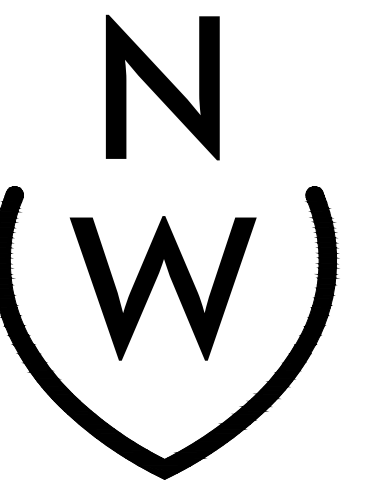



NIEVERA WILLIAMS
DESIGN

625 N. Flagler Drive
Suite 502
West Palm Beach, FL 33401
P: 561-659-2820
F: 561-659-2113

NIEVERAWILLIAMS.COM

LP1

ARC-23-014
CON-23-029

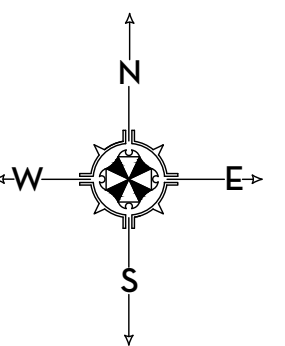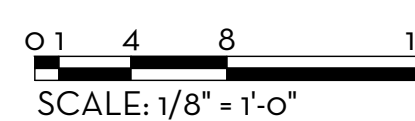

PREVIOUSLY APPROVED

State of Florida
Landscape Architect
Registration No.
6666856

SCALE: 1/8" = 1'-0"

LANDSCAPE PLAN

325 VIA LINDA, PALM BEACH, FL.


06 MARCH 20:

12 JANUARY 2023

27 DECEMBER 2022

26 NOVEMBER 2022

24 OCTOBER 2022

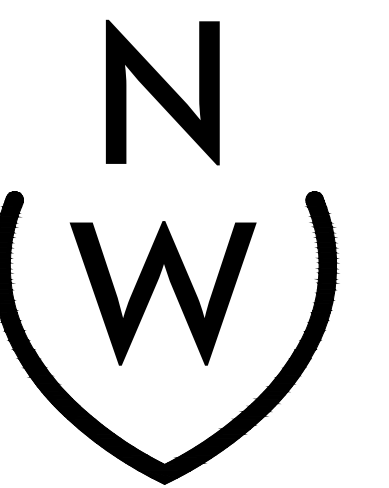


NIEVERA WILLIAMS
DESIGN

625 N. Flagler Drive
Suite 502
West Palm Beach, FL 33401
P: 561-659-2820
F: 561-659-2113


NIEVERAWILLIAMS.COM

LP2


RC-23-014
DN-23-029

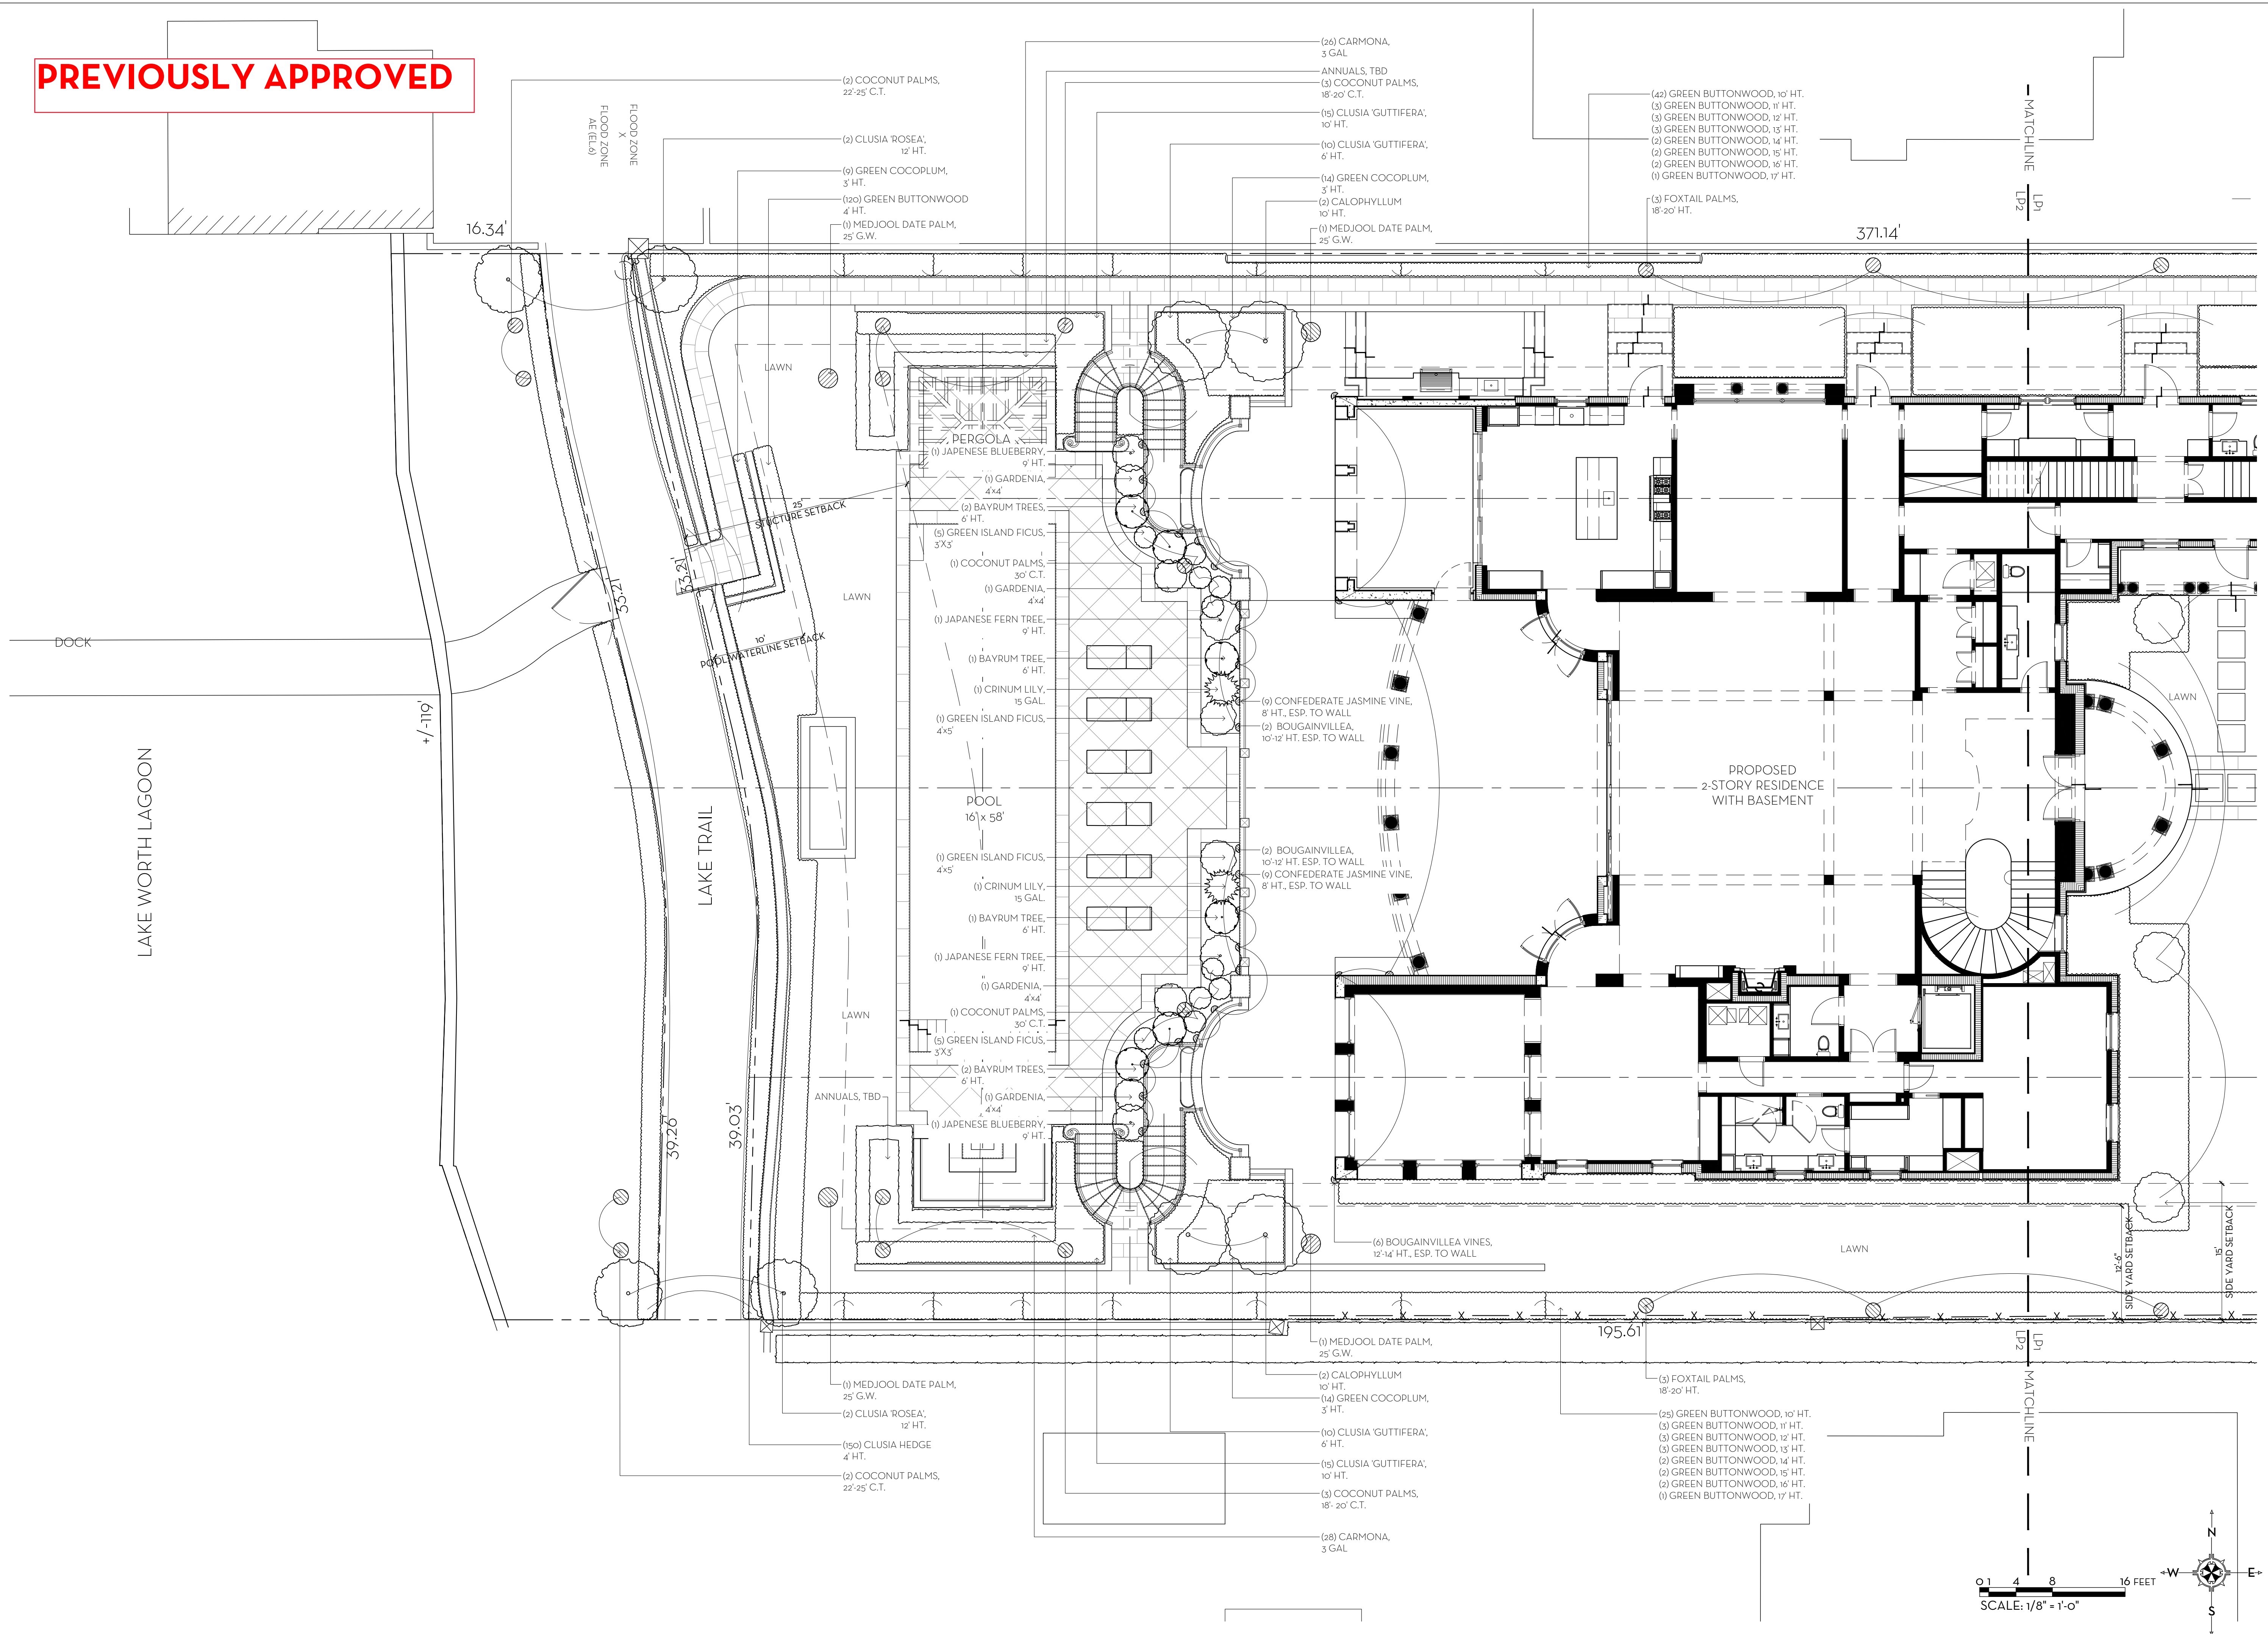


PREVIOUSLY APPROVED

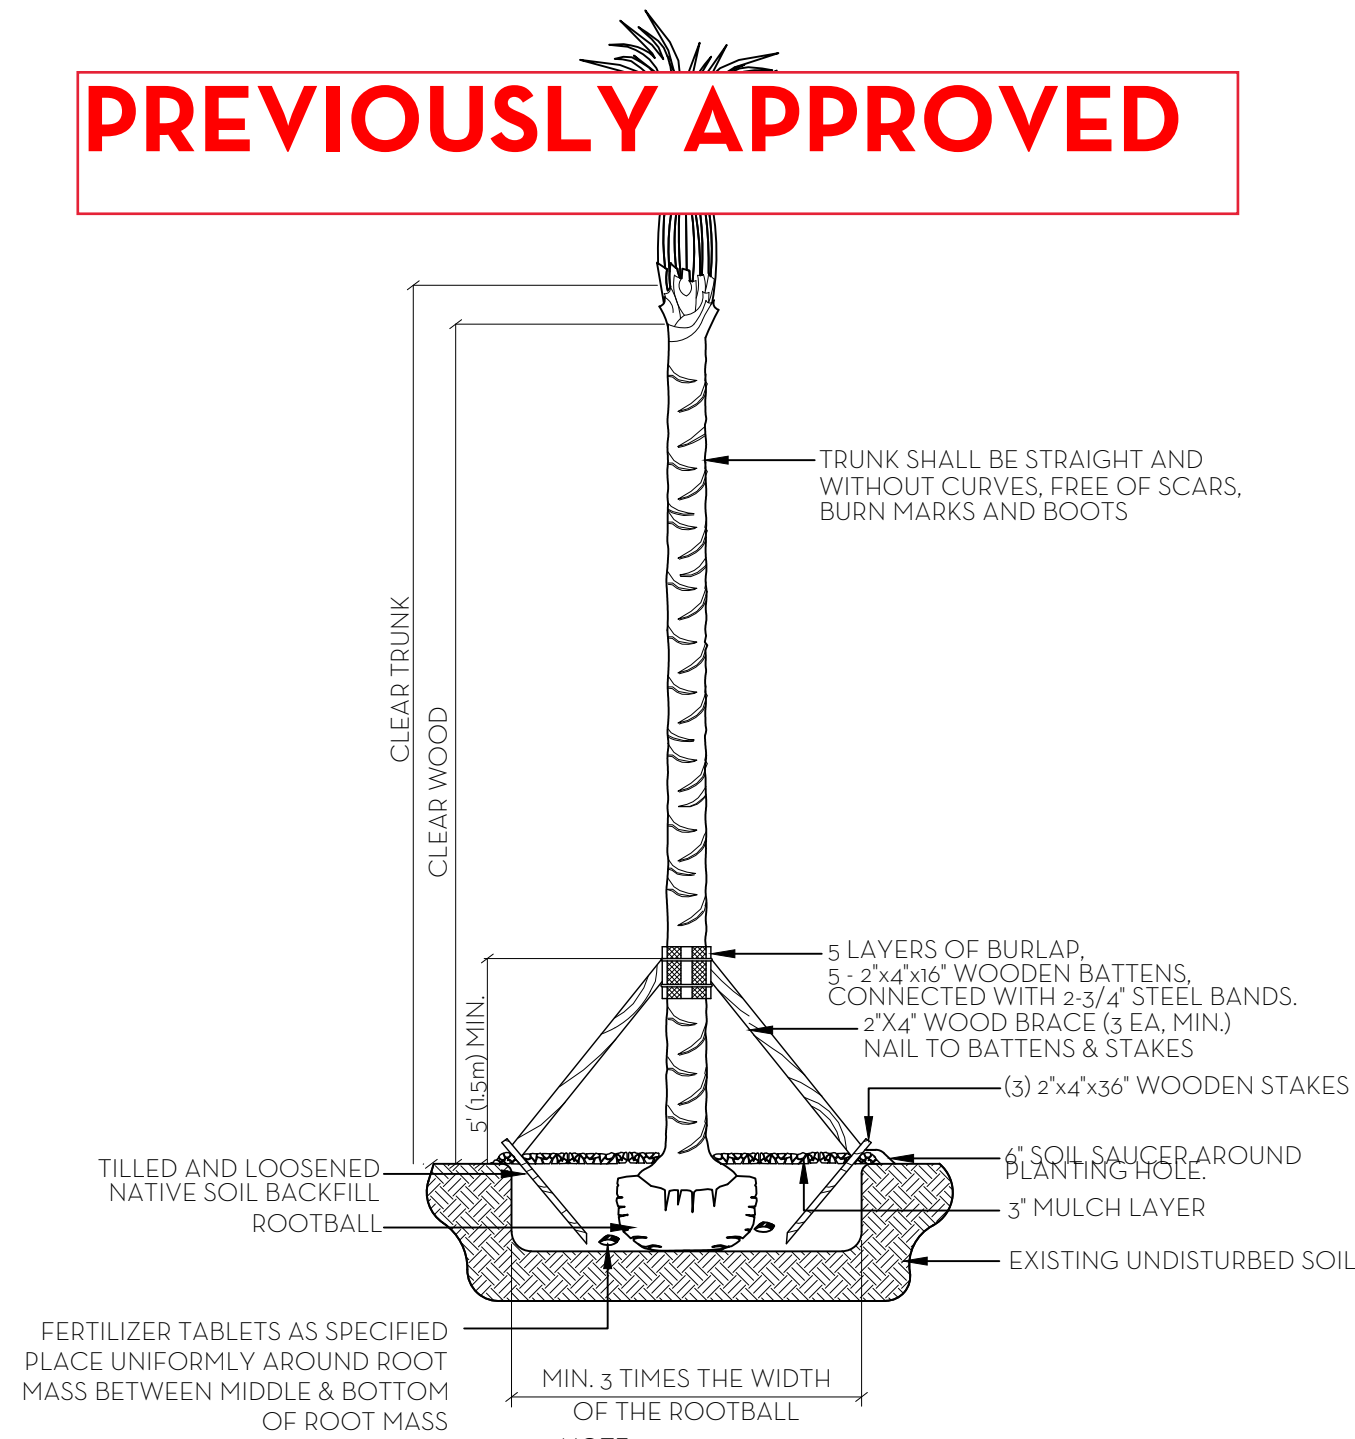

PALM PLANTING DETAIL

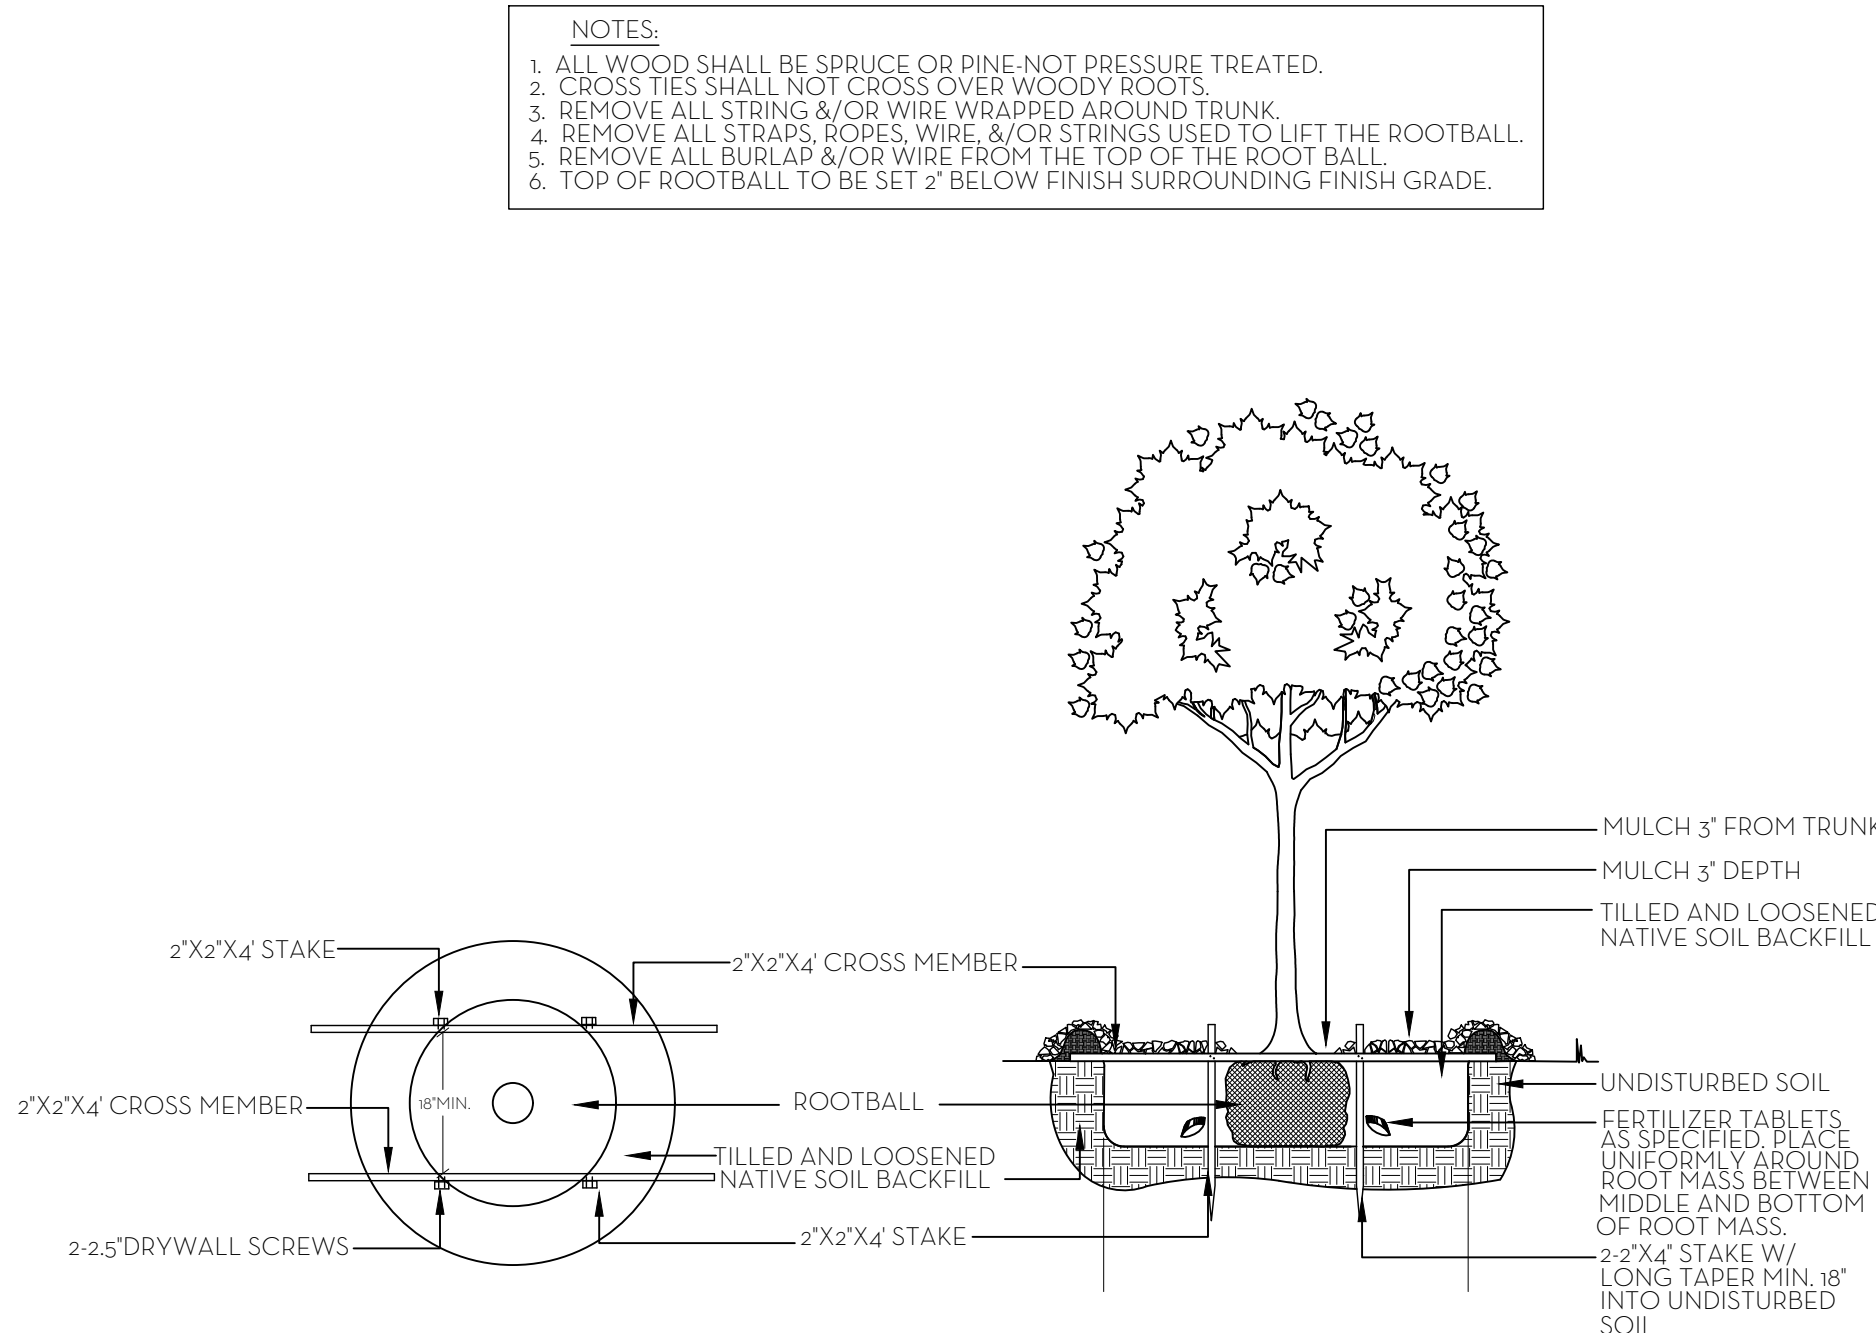


TREE PLANTING DETAIL

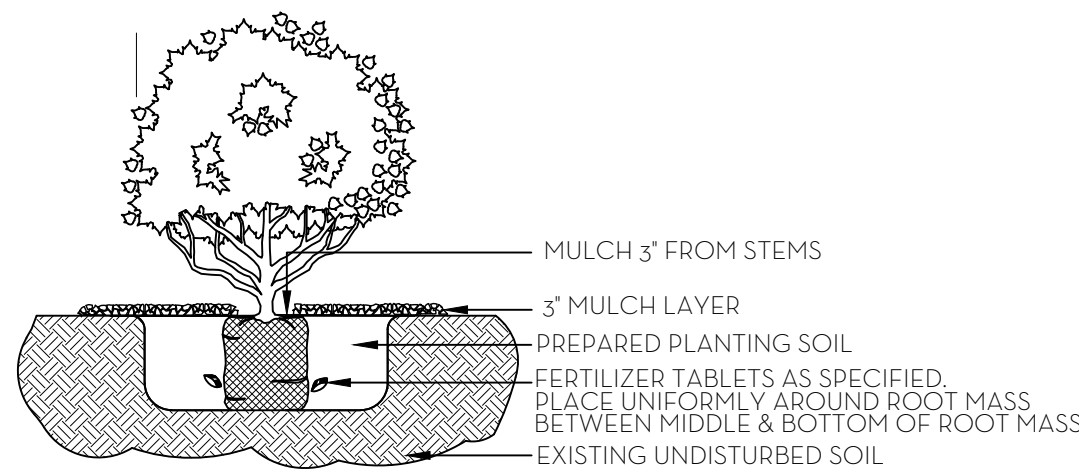

NOTE: ALL MATERIAL TO BE FLORIDA #1 OR BETTER


SHRUB & GROUNDCOVER PLANTING DETAIL

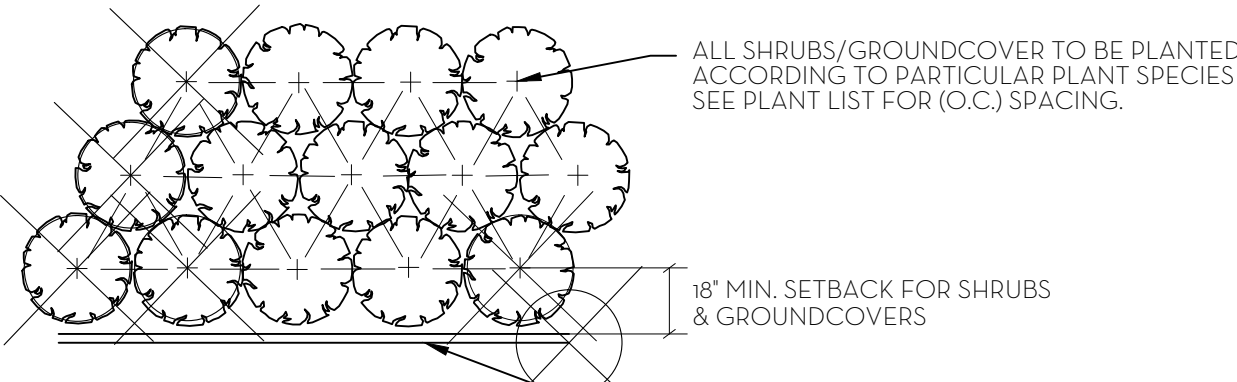


NOTE: ALL PLANT TO BE FLORIDA #1 OR BETTER

PLANT SPACING DETAIL

SOD NOTES:
1. ROUGH GRADE PROVIDED BY CONTRACTOR 4'-5" BELOW GRADE
2. RAKE AND REMOVE ALL CONSTRUCTION DEBRIS
3. PRIOR TO LAYING SOD ADD 80% HORTONA AND 20% CANADIAN PEAT, 2" MIN.
4. AFTER LAYING SOD APPLY NECESSARY PESTICIDES AND FUNGICIDES.
5. IRRIGATE REGULARLY, REFER TO IRRIGATION DRAWINGS

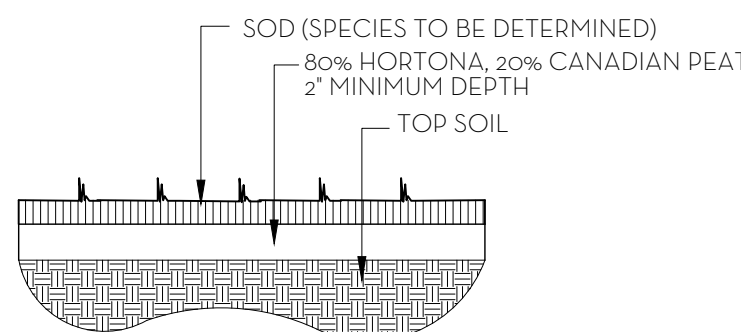


SOD PLANTING DETAIL

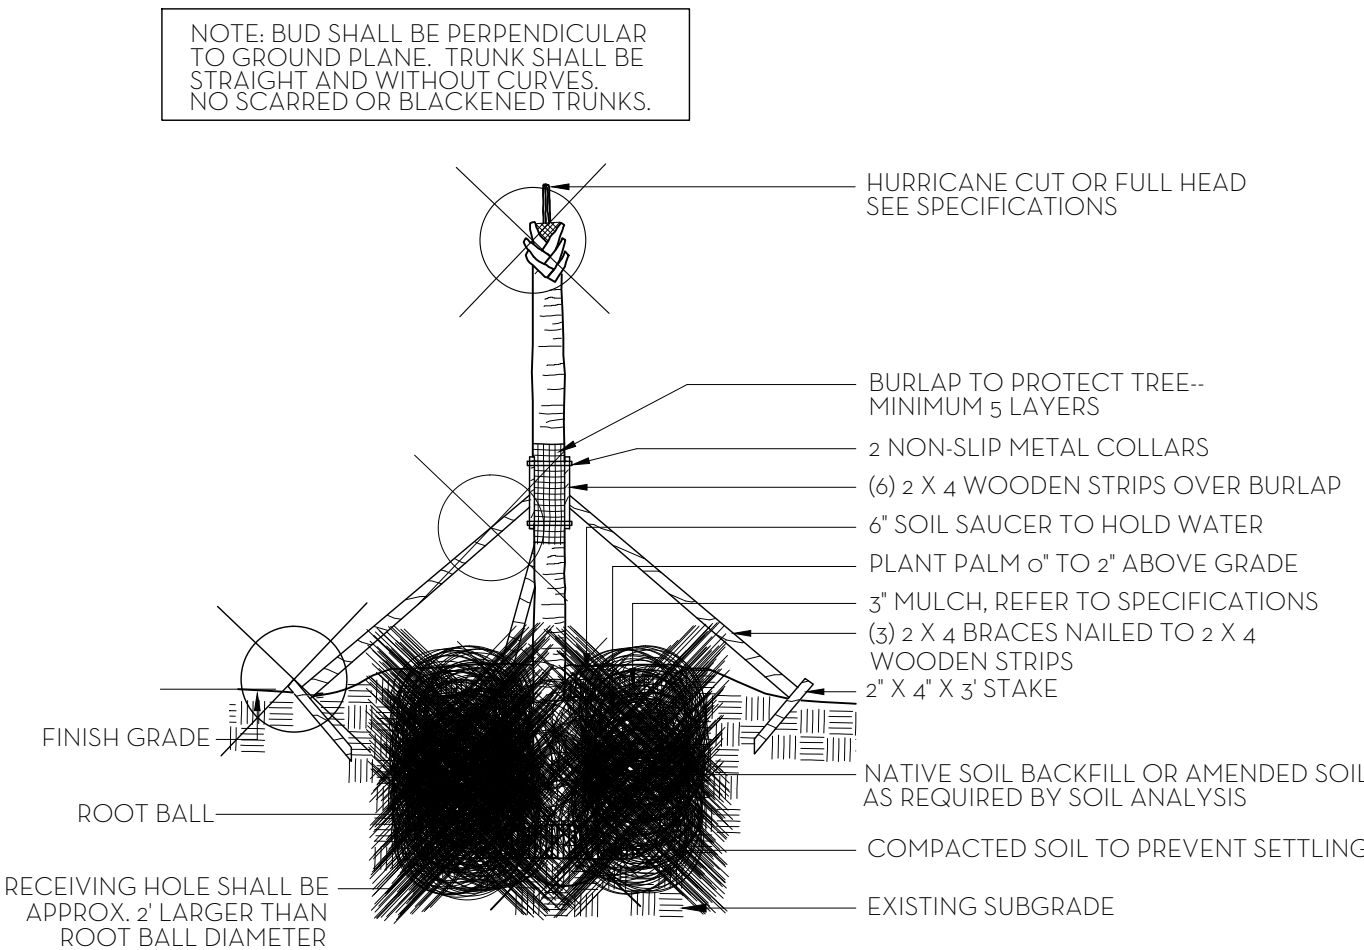


NOTES: STAKING & GUYING REQUIRED FOR PALMS, IF NECESSARY, OR AS DIRECTED BY THE LANDSCAPE ARCHITECT. ALL PLANT TO BE FLORIDA #1 OR BETTER

PALM TREE PLANTING AND STAKING DETAIL

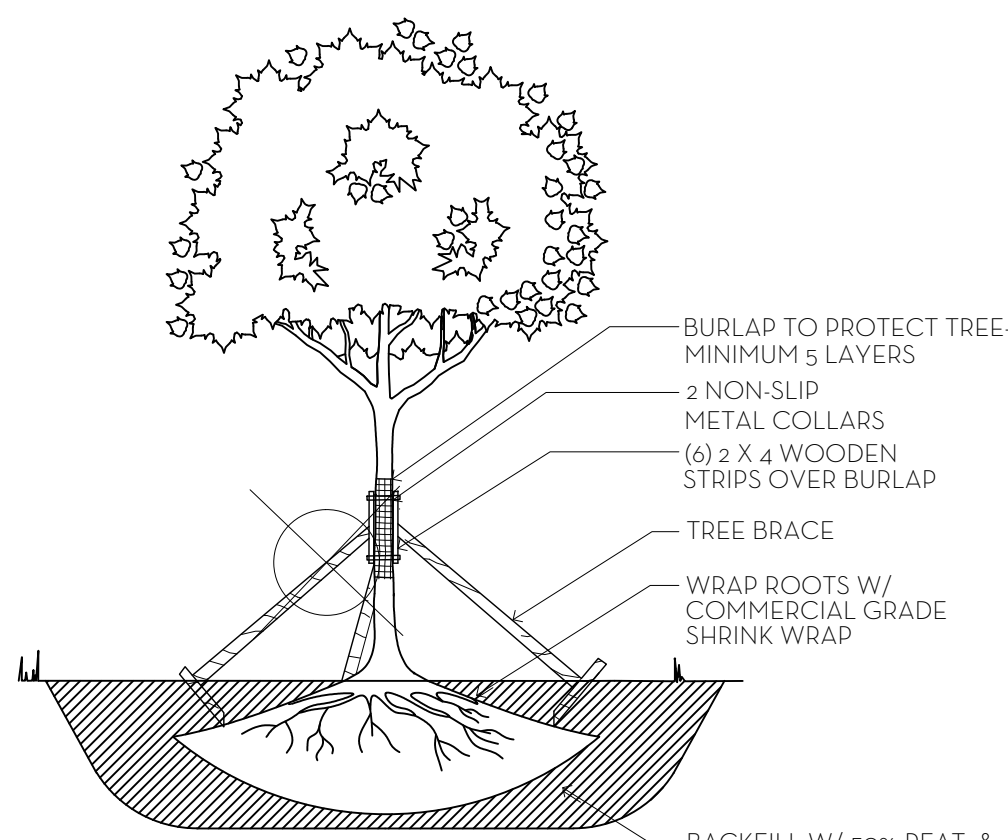

NOTE:
1. ALLOW 4-6 WEEKS BEFORE MOVING TREES.
2. PROVIDE DRIP IRRIGATION.
3. ALL PLANT MATERIAL TO BE FLORIDA #1 GRADE OR BETTER

TREE ROOT PRUNING DETAIL

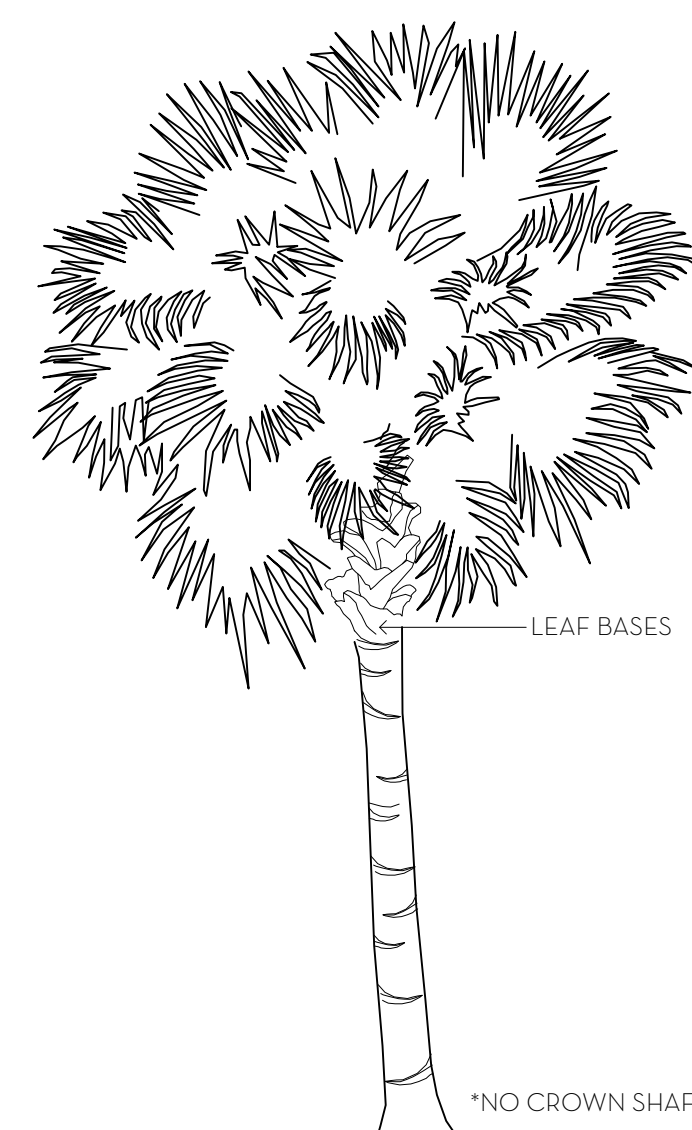

PALM SPECIFICATION DETAIL

FERTILIZATION
SHRUBS AND TREES
ALL TREES AND SHRUBS SHALL BE FERTILIZED WITH 'AGRIFORM' 20-15-5 PLANTING TABLETS AT TIME OF INSTALLATION AND PRIOR TO COMPLETION OF PIT BACKFILLING. TABLETS SHALL BE PLACED UNIFORMLY AROUND THE ROOT MASS OF A DEPTH THAT IS BETWEEN THE MIDDLE AND BOTTOM OF THE ROOT MASS.
APPLICATION RATE:
1 GALLON CAN: 1 - 21 GRAM TABLET
3 GALLON CAN: 2 - 21 GRAM TABLETS
5 GALLON CAN: 3 - 21 GRAM TABLETS
7 GALLON CAN: 4 - 21 GRAM TABLETS
TREES: 3 - 21 GRAM TABLETS EACH 1/2" OF CALIPER
PALMS: 7 - 21 GRAM TABLETS
GROUND COVER AREAS
ALL GROUND COVER AREAS SHALL RECEIVE FERTILIZATION WITH 'OZMOCOTE' TIME RELEASE FERTILIZER AS PER MANUFACTURER'S SPECIFICATIONS.

NW NIEVERA WILLIAMS DESIGN			Kanders 325 Via Linda		
			Palm Beach FL		
			ARCOM		
			04/26/2023		
Landscape Material Schedule					
Item No.	Common Name	Botanical Name	Quantity	Native	Specification
TREES					
22	Bayrum Tree	Pimenta racemosa	20		12' HT. STANDARD
1	Bayrum Tree	Pimenta Racemosa	6		6' HT.
2	Calophyllum	Calophyllum Inophyllum	4		10' HT.
3	Clusia Tree	Clusia Rosea	2	*	20'x20'
4	Clusia Tree	Clusia Rosea	4	*	12' HT. STANDARD
5	Green Buttonwood	Conocarpus Erectus	2	*	18' HT.
35	Green Buttonwood	Conocarpus Erectus	35	*	14' HT. STD.
6	Japanese Blueberry	Elaeocarpus decipiens	6		18' HT.
7	Japanese Blueberry	Elaeocarpus decipiens	6		12' HT.
8	Japanese Blueberry	Elaeocarpus decipiens	2		9' HT.
9	Japanese Fern Tree	Filicium Decipiens	2		9' HT.
10	Podocarpus	Podocarpus Latifolius	3		16' O.A. HT.
11	Rusty Fig	Ficus Rubiginosa	2		20' HT.
			94	35%	
PALMS					
12	Medjool Date Palm	Phoenix Dactylifera	4		20' HT. G.W.
13	Coconut Palms	Cocos nucifera	10		12' G.W
14	Coconut Palms	Cocos nucifera	6		18'-20' C.T.
15	Coconut Palms	Cocos nucifera	4		22'-25' C.T.
16	Coconut Palms	Cocos nucifera	2		30' C.T.
17	Medjool Date Palm	Phoenix Dactylifera	4		25' HT. G.W.
18	Foxtail Palms	Wodyetia bifurcata	6		18'-20' HT.
19	Medjool Date Palm	Phoenix Dactylifera	2		30' HT. G.W.
20	Saw Palmetto	Serenos repens	25	*	3'x3' HT.
21	Sabal Palms	Sabal Palmetto	6	*	16'-18' HT.
			69	46%	
HEDGE/SHRUB					
23	Clusia 'Guttifera'	Clusia guttifera	150		4' HT.
24	Clusia 'Guttifera'	Clusia guttifera	20		6' HT.
25	Clusia 'Guttifera'	Clusia guttifera	30		10' HT.
26	Carmona	Carmona Microphylla	643		18" O.C.
27	Crinum Lily	Crinum Asiaticum	2		15 GAL.
28	Dwarf Elephant Ear	Alocasia Gageana 'California'	6		3 GAL. FULL, 2' O.C.
29	Fakahatchee Grass	Tripsacum dactyloides	176	*	3 GAL.
30	Gardenia	Gardenia Jasminoides	4		4'x4'
31	Gardenia	Gardenia Jasminoides	2		5'x5' SPHERE
32	Green Buttonwood	Conocarpus Erectus	6	*	11' HT. FTB.
33	Green Buttonwood	Conocarpus Erectus	6	*	12' HT. FTB.
34	Green Buttonwood	Conocarpus Erectus	6	*	13' HT. FTB.
35	Green Buttonwood	Conocarpus Erectus	4	*	14' HT. FTB.
36	Green Buttonwood	Conocarpus Erectus	4	*	15' HT. FTB.
37	Green Buttonwood	Conocarpus Erectus	4	*	16' HT. FTB.
38	Green Buttonwood	Conocarpus Erectus	2	*	17' HT. FTB.
39	Green Buttonwood	Conocarpus Erectus	67	*	10' HT. FTB.
40	Green Buttonwood	Conocarpus Erectus	150	*	4' HT. 2' O.C.
41	Green Buttonwood	Conocarpus Erectus	49	*	18' HT. FTB.
42	Green Cocoplum	Chrysobalanus Icac	160	*	3' HT. 30" O.C.
43	Green Island Ficus	Ficus Microcarpa	10		3x3
44	Green Island Ficus	Ficus Microcarpa	2		4x5
45	Hibiscus	Hibiscus Rosa-Sinensis	12		4' HT. 2' O.C.
46	Philodendron 'Giganteum'	Philodendron 'Giganteum'	9		7 GAL. 3' O.C.
47	Philodendron 'Green Congo'	Philodendron 'Congo'	86		3 GAL. 2' O.C.
48	Podocarpus	Podocarpus Macrophyllus	71		4' HT. Trimmed to 3', 2' O.C.
			1681	37%	
GROUND COVER/ VINES					
49	Minima	Trachelospermum asiaticum	857		1 GAL. 9" O.C.
50	Perennial Peanut	Arachis glabrata	1017	*	4' POTS
51	Confederate Jasmine	Trachelospermum Jasminoides	8		12' HT. ESP TO WALL
52	Confederate Jasmine	Trachelospermum Jasminoides	18		8' HT. ESP TO WALL
53	Confederate Jasmine	Trachelospermum Jasminoides	28		6' HT. ESP TO WALL
54	Bougainvillea vine	Bougainvilla SP.	4		10'-12' HT. ESP TO WALL
55	Bougainvillea vine	Bougainvilla SP.	6		12'-14' HT. ESP TO WALL
			1938	52%	

MARIO F. NIEVERA


State of Florida
Landscape Architect
Registration No.
6666856

PLANT LIST AND DETAILS

KANDERS RESIDENCE

325 VIA LINDA, PALM BEACH, FL.

26 APRIL 2023
06 MARCH 2023
12 JANUARY 2023
27 DECEMBER 2022
28 NOVEMBER 2022
07 NOVEMBER 2022
24 OCTOBER 2022

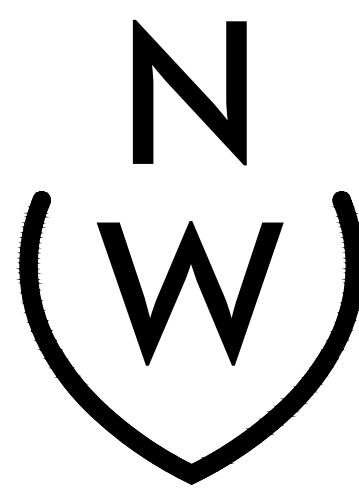

NIEVERA WILLIAMS
DESIGN

625 N. Flagler Drive
Suite 502
West Palm Beach, FL 33401
P: 561-659-2820
F: 561-659-2113

NIEVERAWILLIAMS.COM

LP4

ARC-23-014
ZON-23-029

PREVIOUSLY APPROVED

MARIO F. NIEVERA


State of Florida
Landscape Architect
Registration No.
6666856

SCALE: 1" = 1'-0"

DETAILS
KANDERS RESIDENCE

325 VIA LINDA, PALM BEACH, FL.

26 APRIL 2023
06 MARCH 2023
12 JANUARY 2023
27 DECEMBER 2022
28 NOVEMBER 2022
07 NOVEMBER 2022
24 OCTOBER 2022

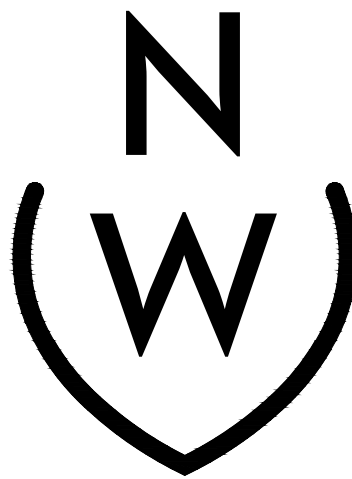


NIEVERA WILLIAMS
DESIGN

625 N. Flagler Drive
Suite 502
West Palm Beach, FL 33401
P: 561-659-2820
F: 561-659-2113

NIEVERAWILLIAMS.COM


D1

ARC-23-014
ZON-23-029

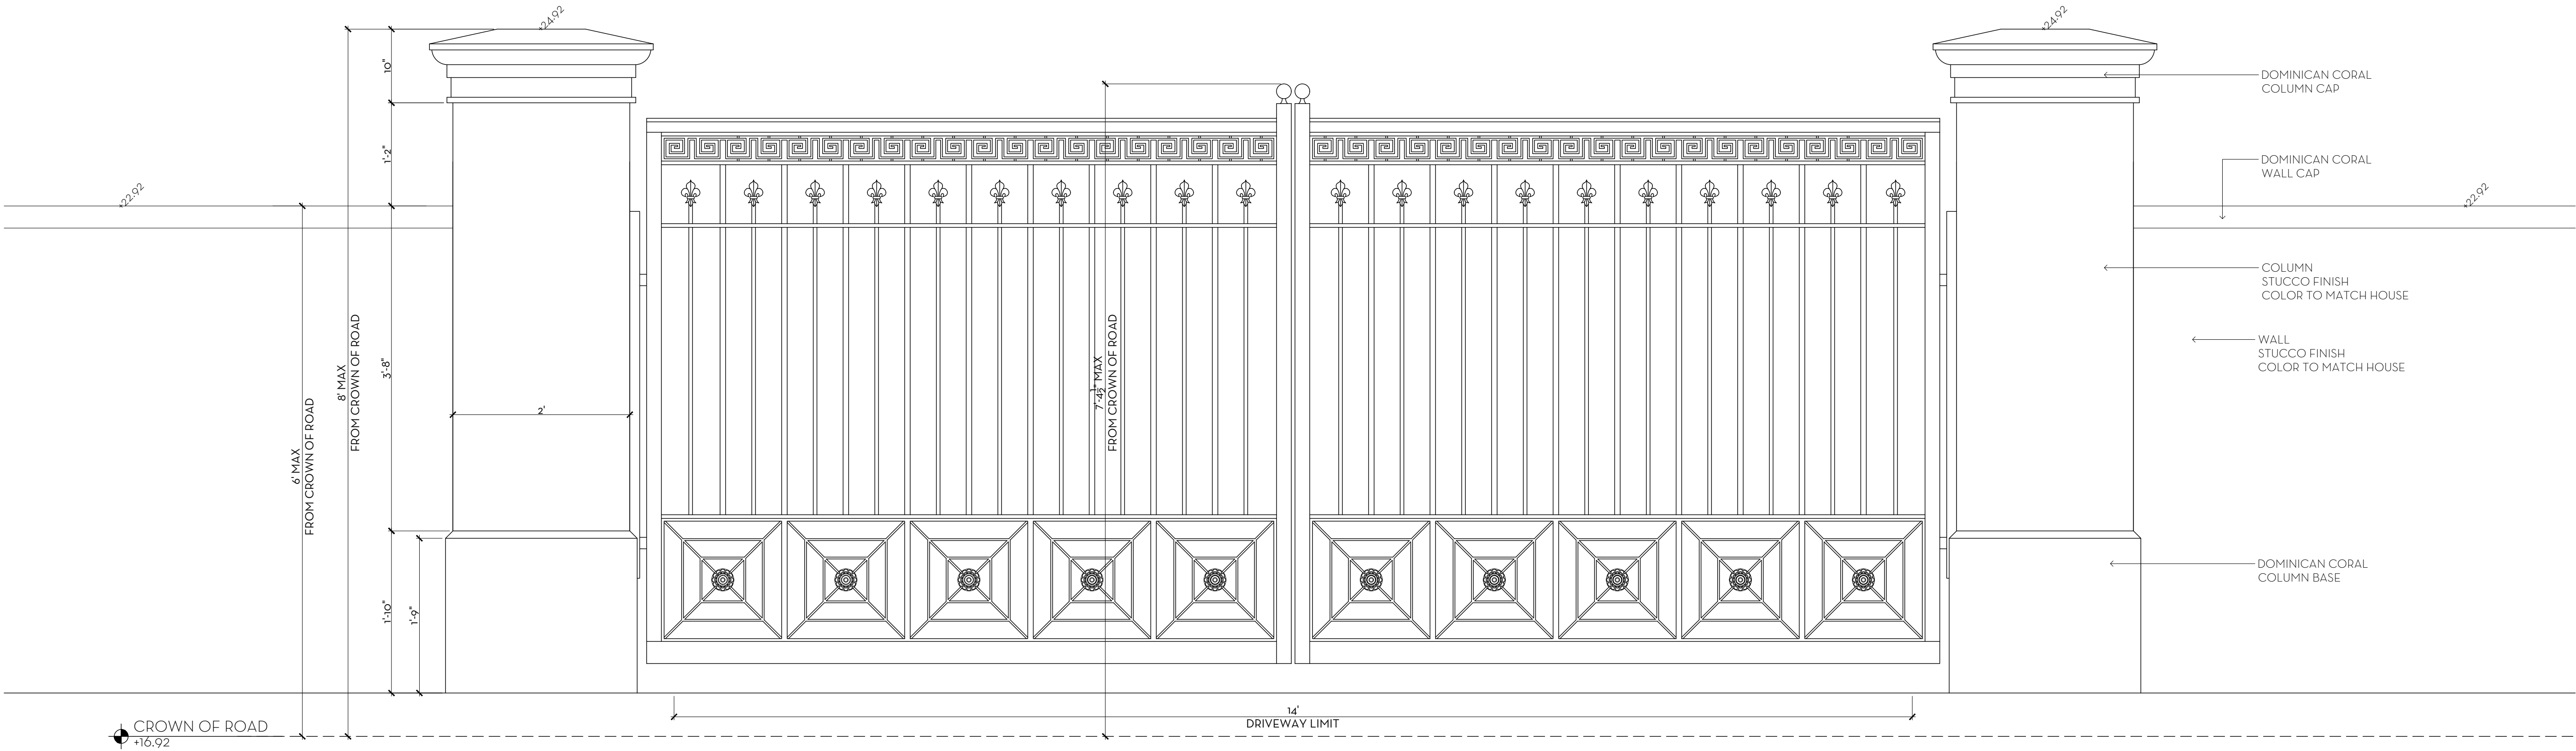

1 DRIVEWAY GATE DETAIL- ELEVATION
D1 SCALE: 1"=1'-0"

PREVIOUSLY APPROVED

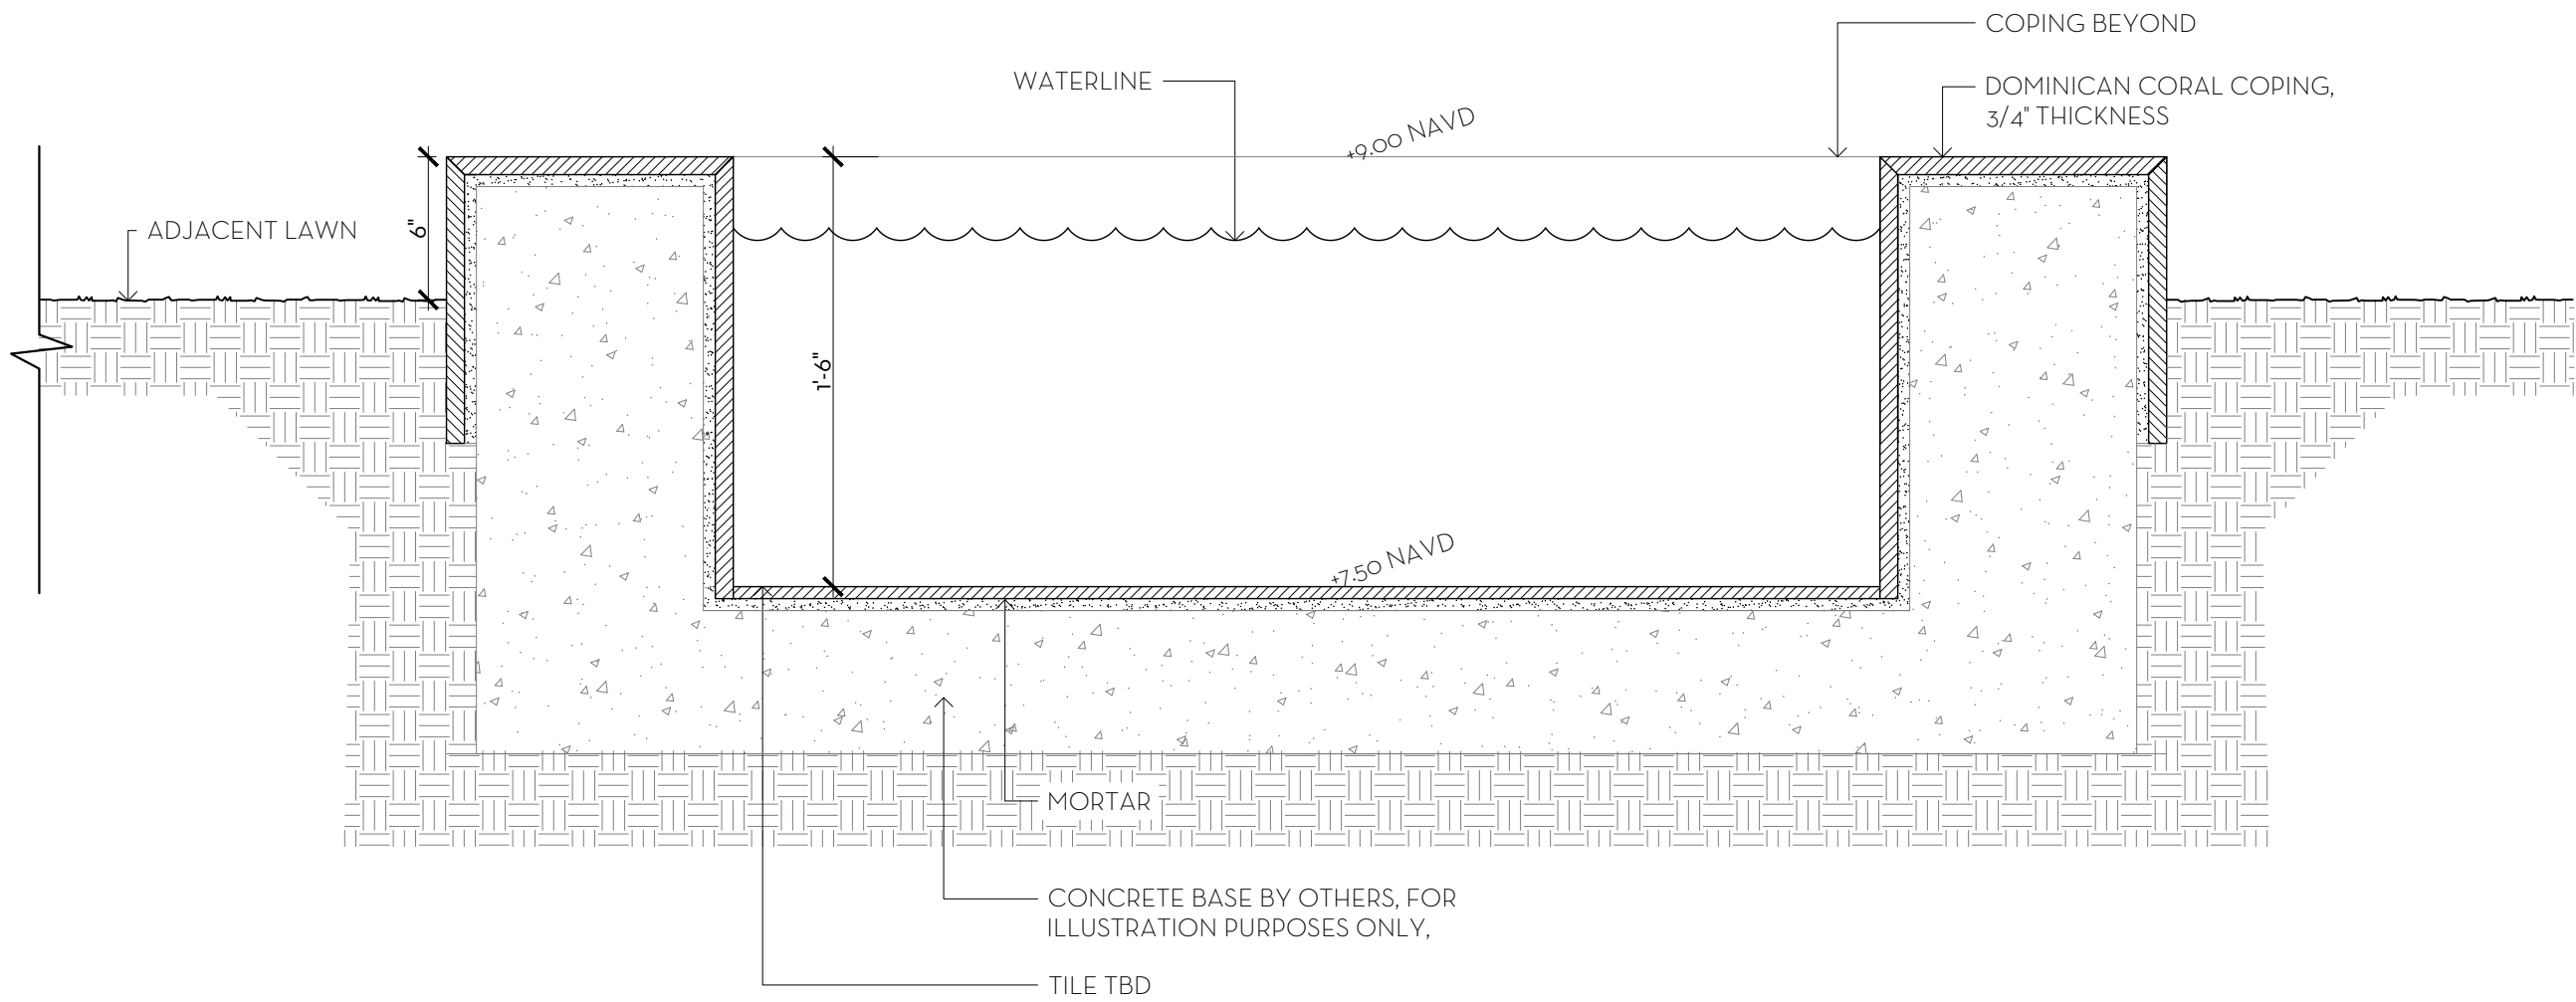

1 WATER FEATURE
D2 SCALE: 1-1/2\"/>


MARIO F. NIEVERA

State of Florida
Landscape Architect
Registration No.
6666856

DETAILS
KANDERS RESIDENCE

325 VIA LINDA, PALM BEACH, FL.

26 APRIL 2023
06 MARCH 2023
12 JANUARY 2023
27 DECEMBER 2022
28 NOVEMBER 2022
07 NOVEMBER 2022
24 OCTOBER 2022

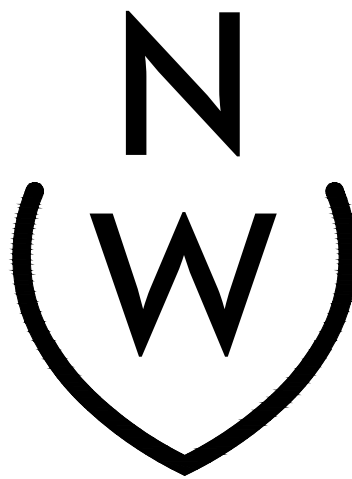

NIEVERA WILLIAMS
DESIGN

625 N. Flagler Drive
Suite 502
West Palm Beach, FL 33401
P: 561-659-2820
F: 561-659-2113


NIEVERAWILLIAMS.COM

D2

ARC-23-014
ZON-23-029


SCALE: 3/8" = 1'-0"

PREVIOUSLY APPROVED

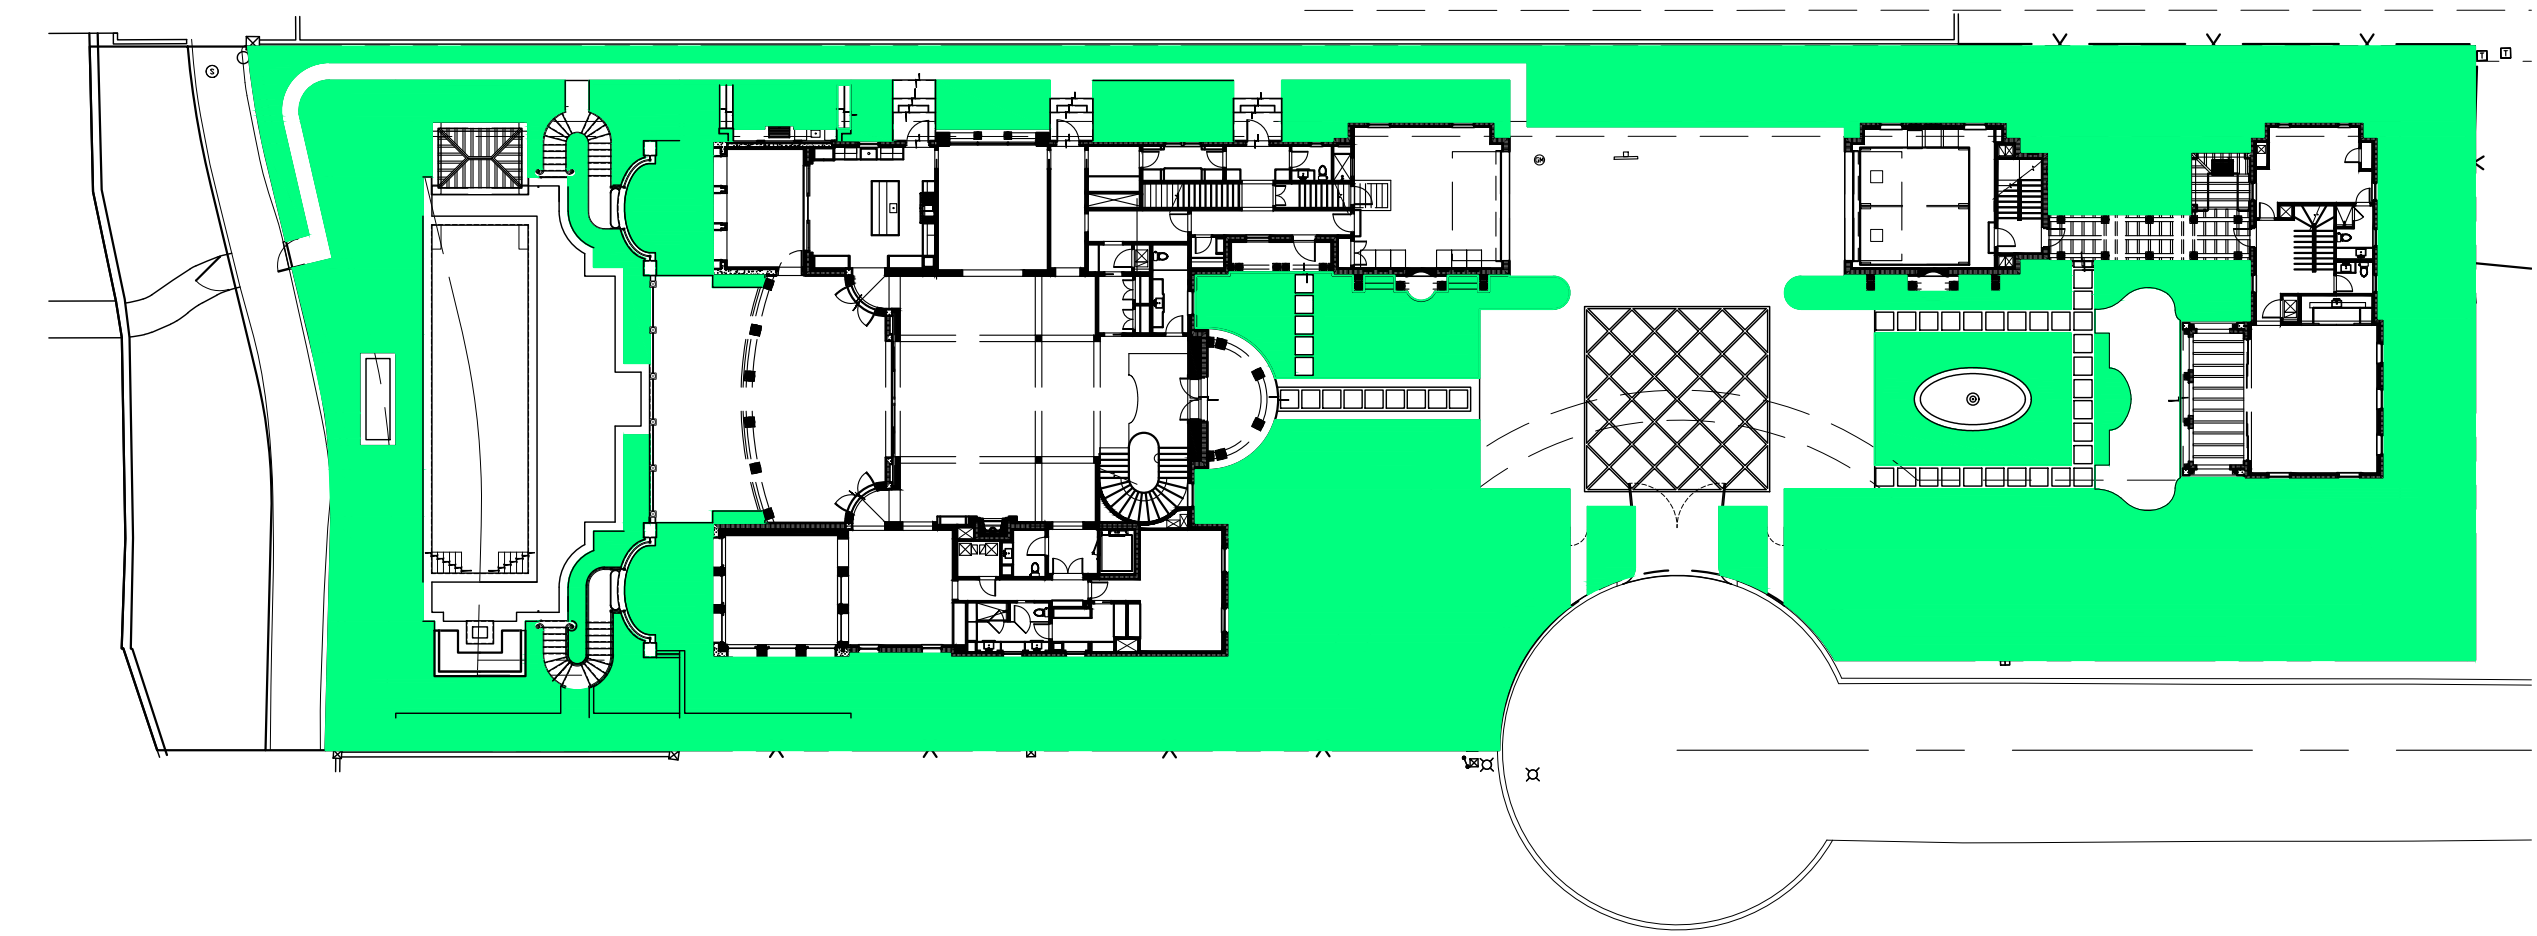


OVERALL R-B SITE CALCULATIONS:

SITE AREA =	39,434	SQ FT	100%
MINIMUM LANDSCAPE:			
REQUIRED =	17,745	SQ FT	45%
EXISTING =	22,518	SQ FT	57%
PROPOSED =	18,295	SQ FT	46%

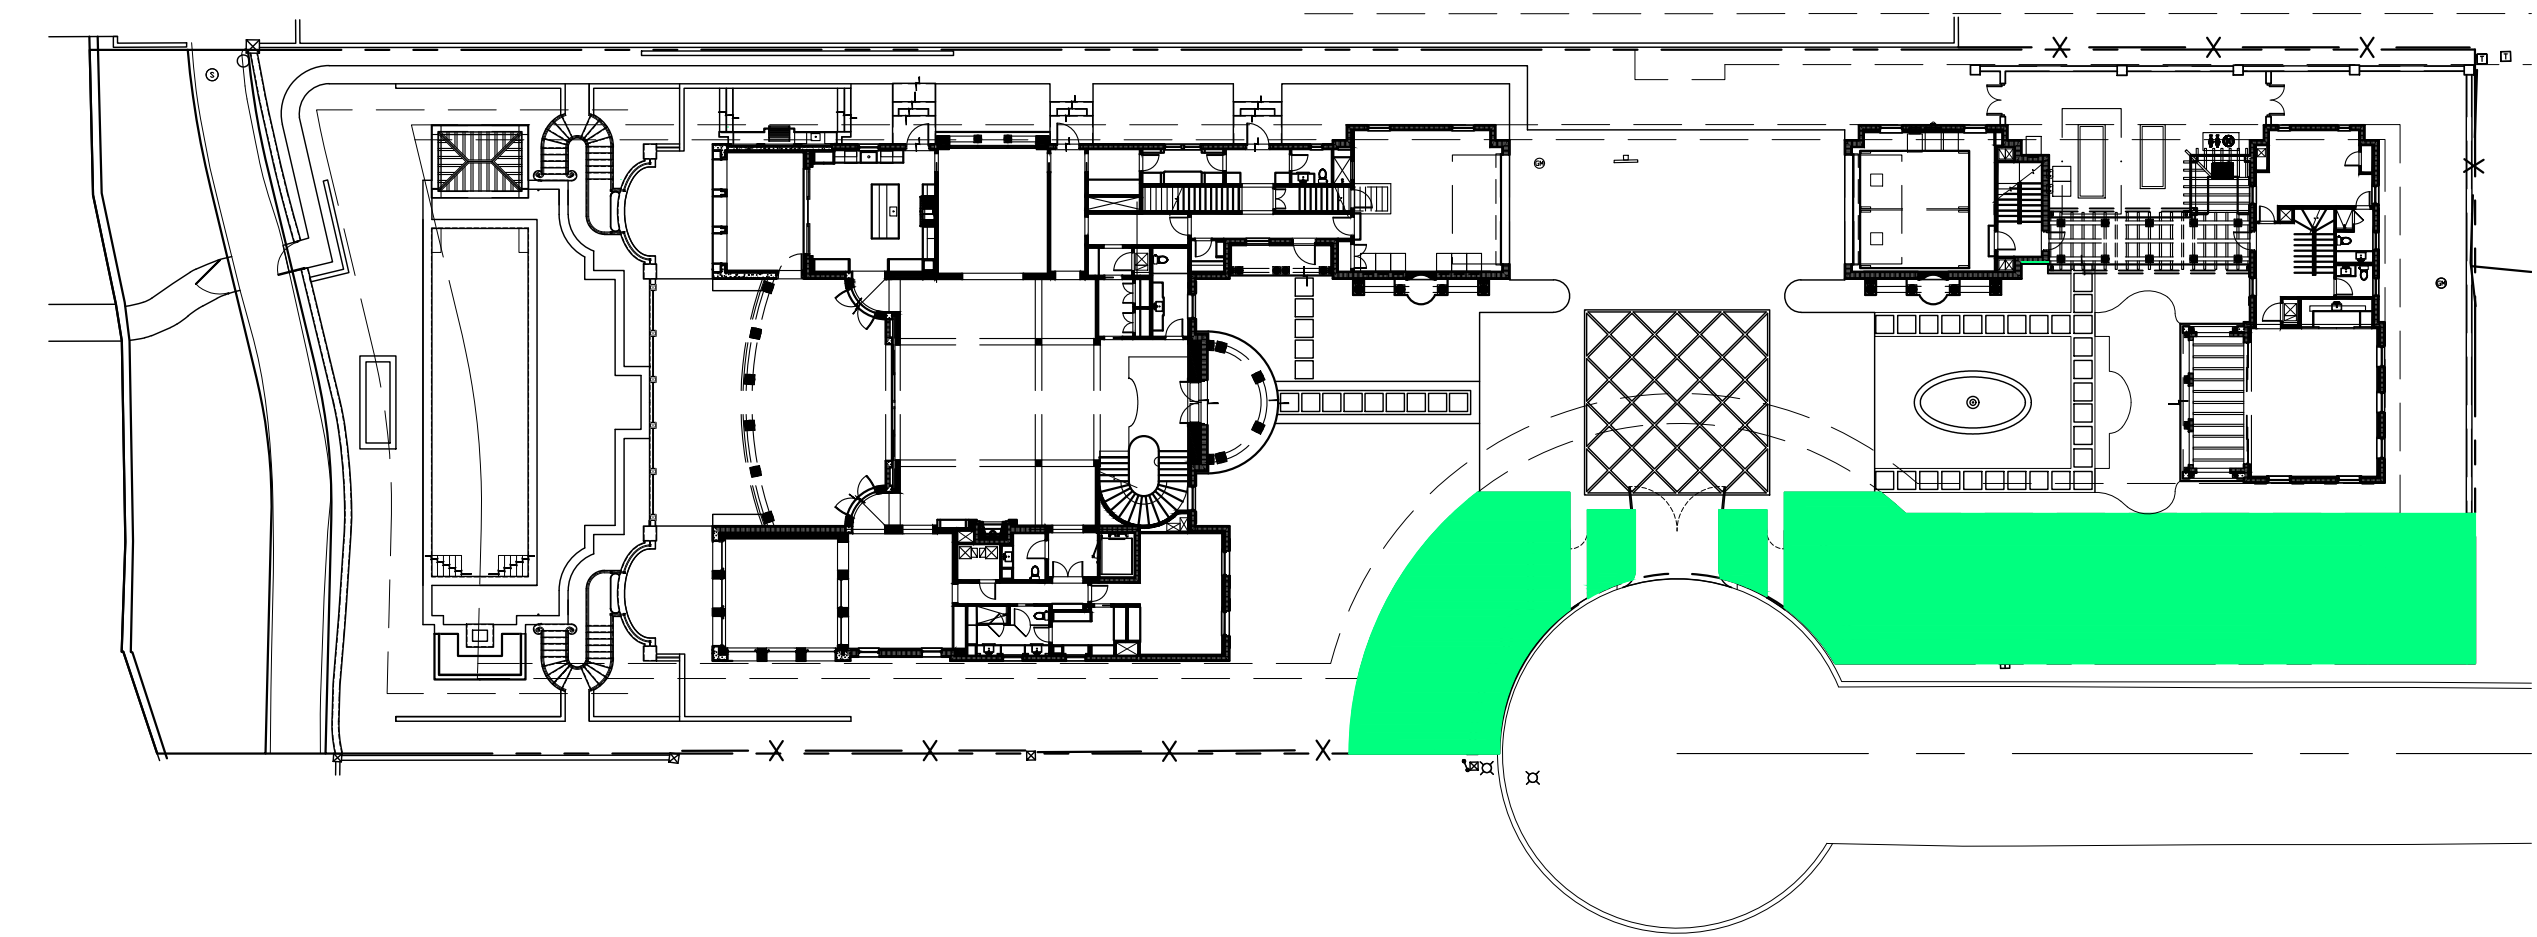

FRONT SETBACK SITE CALCULATIONS:

25' SETBACK AREA =	5,097	SQ FT	100%
MINIMUM LANDSCAPE:			
REQUIRED =	2,038	SQ FT	40%
EXISTING =	3,800	SQ FT	74%
PROPOSED =	4,214	SQ FT	82%

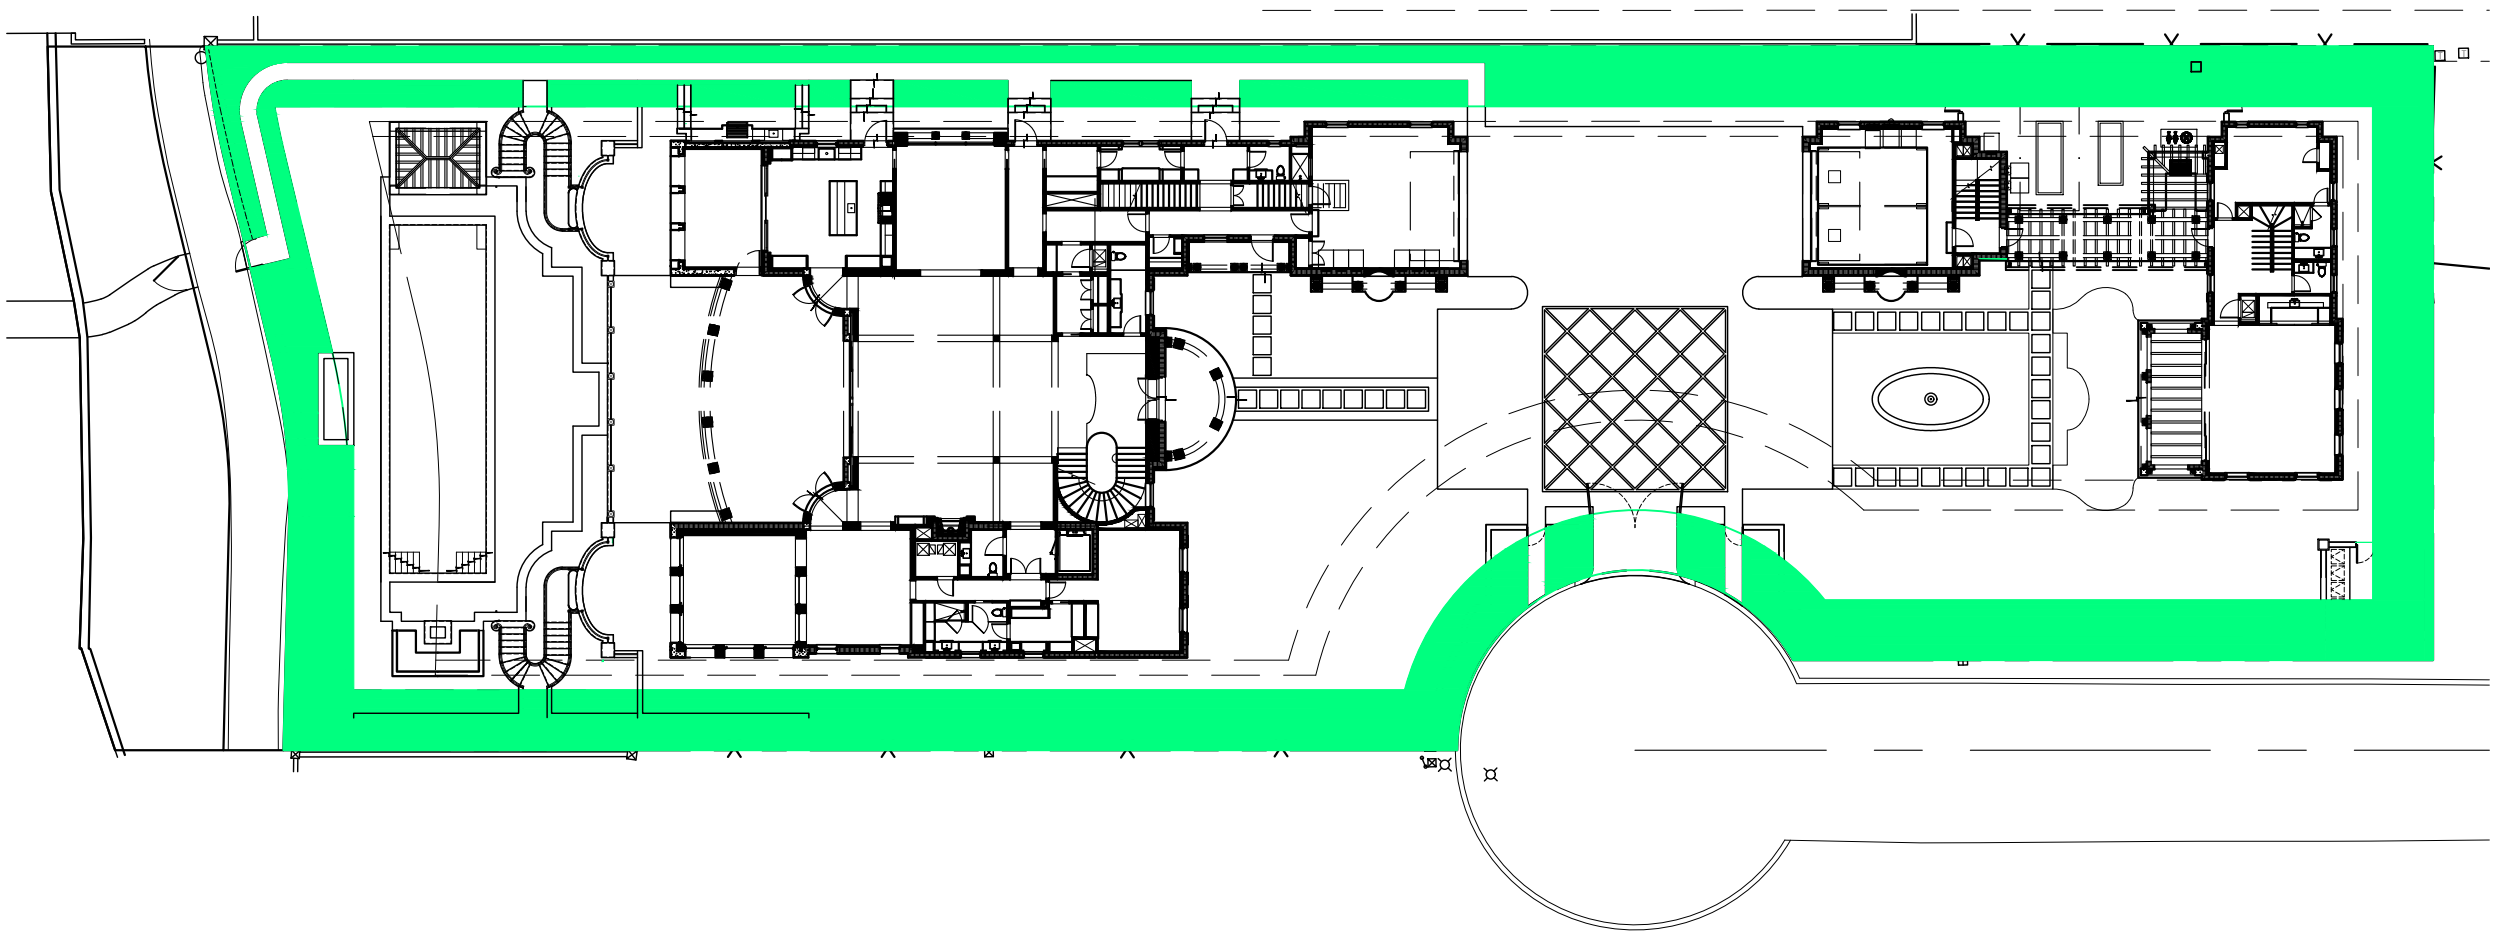


10' PERIMETER SITE CALCULATIONS:

PERIMETER AREA =	9,299	SQ FT
MINIMUM LANDSCAPE:	N/A	

Landscape Legend			
1	Property Address:	325 Via Linda	
4		Required	Proposed
5	Lot Size (sq ft)	39,434 SF	39,434 SF
6	Landscape Open Space (LOS) (Sq Ft and %)	17,745SF/45% MIN	18,452/ 46%
7	Perimeter LOS (Sq Ft and %)	5,097SF / 40% MIN	N/A
8	Front Yard LOS (Sq Ft and %)	2,038 SF/ 40% MIN	4,214SF/82%
9	Native* Trees %	35%	35%
10	Native* Palms %	35%	46%
11	Native* Shrubs %	35%	37%
12	Native* Vines / Ground Cover %	35%	52%
*To determine appropriate native vegetation, the <u>Institute for Regional Conservation ("IRC"), Natives for Your Neighborhood</u> guide shall be used.			

NATIVE VEGETATION REQUIREMENT

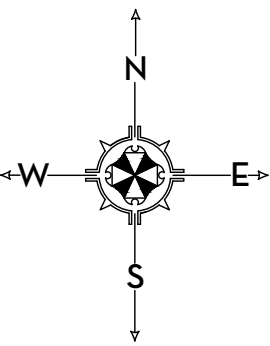

MARIO F. NIEVERA

State of Florida
Landscape Architect
Registration No.
6666856


OPEN SPACE & NATIVE LANDSCAPE CALCULATIONS

KANDERS RESIDENCE

325 VIA LINDA, PALM BEACH, FL.

26 APRIL 2023
06 MARCH 2023
12 JANUARY 2023
27 DECEMBER 2022
28 NOVEMBER 2022
07 NOVEMBER 2022
24 OCTOBER 2022

SCALE: 1/32" = 1'-0"

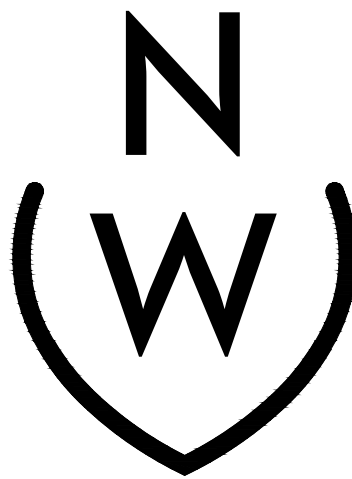

NIEVERA WILLIAMS
DESIGN

625 N. Flagler Drive
Suite 502
West Palm Beach, FL 33401
P: 561-659-2820
F: 561-659-2113

NIEVERAWILLIAMS.COM

OS1



ARC-23-014
ZON-23-029

PREVIOUSLY APPROVED


TRUCK ROUTE MAP

MAXIMUM TRUCK SIZE: 30 FEET

BEST ROUTE TO PROPERTY:
ROYAL PARK BRIDGE TO COUNTY ROAD, NORTH
LAKE WAY, LEFT TO VIA LINDA
ESTIMATED NUMBER OF LARGE TRUCK TRIPS: 60

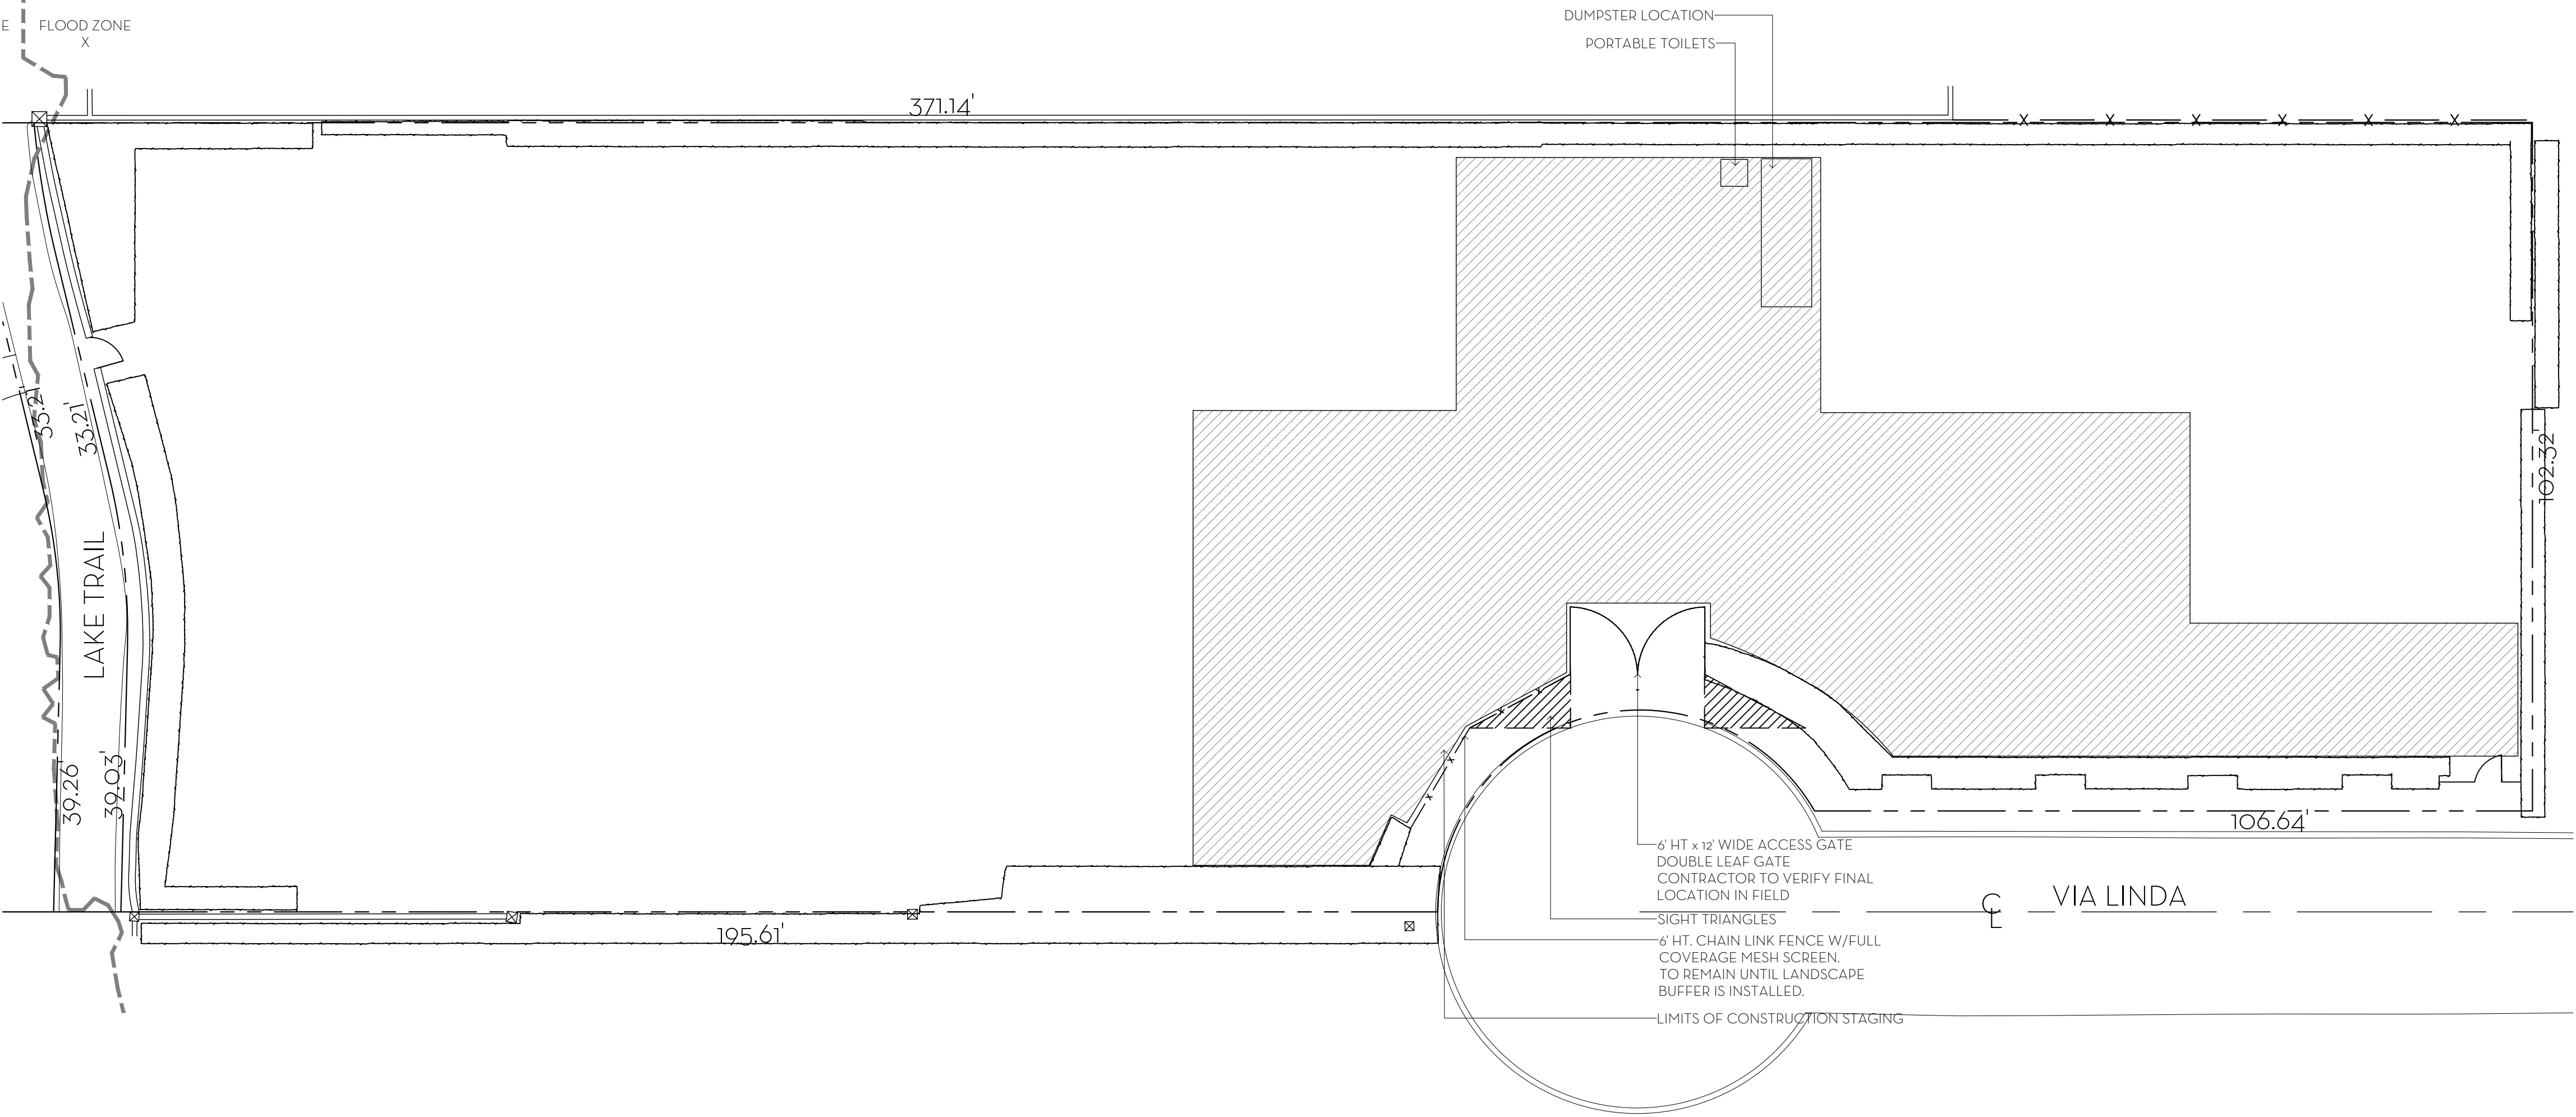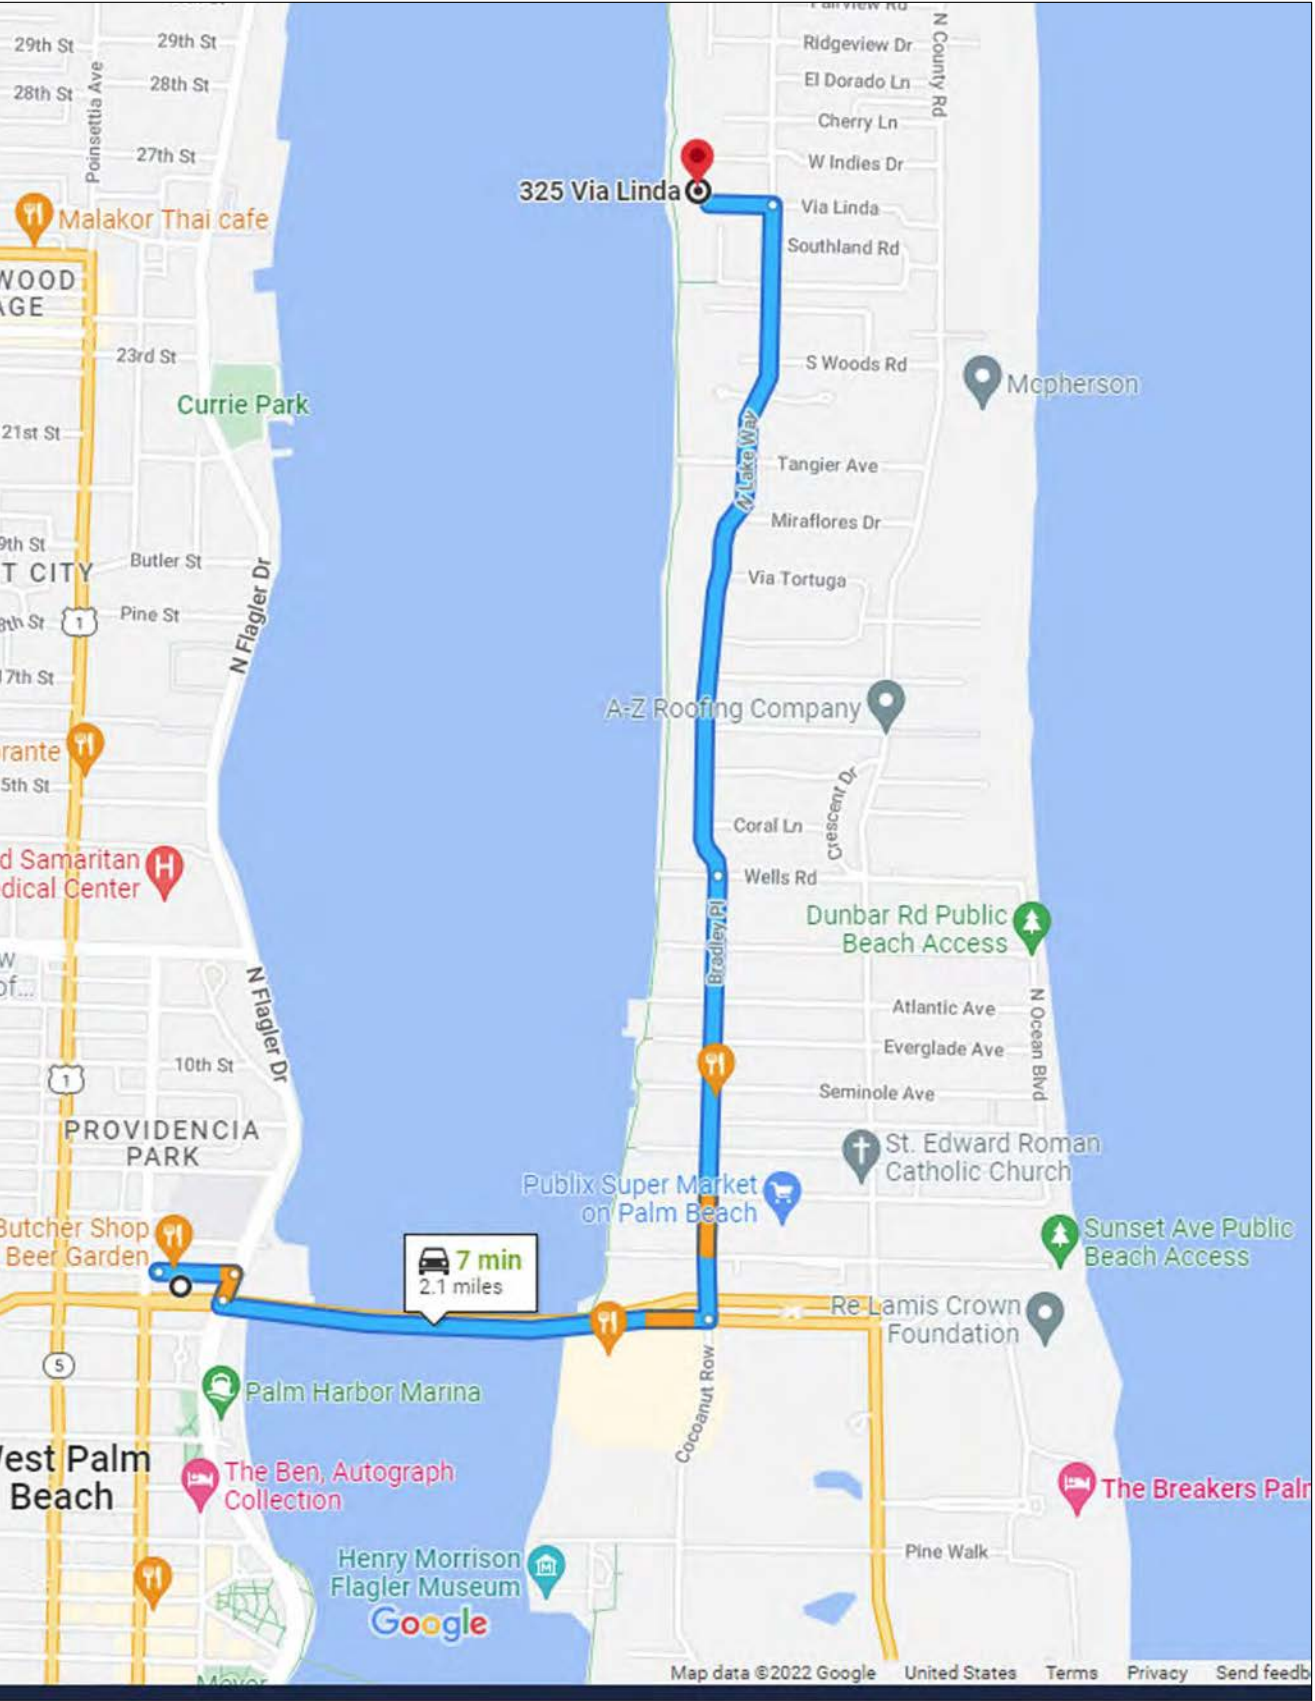

NOTE: CONSTRUCTION FENCING MUST BE INSTALLED
AND INSPECTED/APPROVED PRIOR TO THE DEMOLITION
OF THE BUILDING.

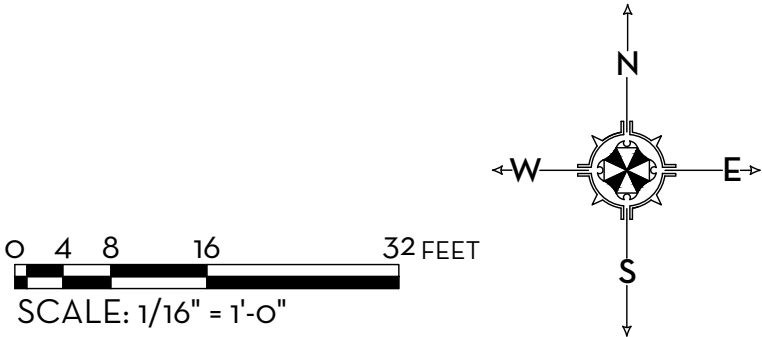


MARIO F. NIEVERA

State of Florida
Landscape Architect
Registration No.
6666856

CONSTRUCTION SCREENING / STAGING PLAN
KANDERS RESIDENCE

325 VIA LINDA, PALM BEACH, FL.

26 APRIL 2023
06 MARCH 2023
12 JANUARY 2023
27 DECEMBER 2022
28 NOVEMBER 2022
07 NOVEMBER 2022
24 OCTOBER 2022

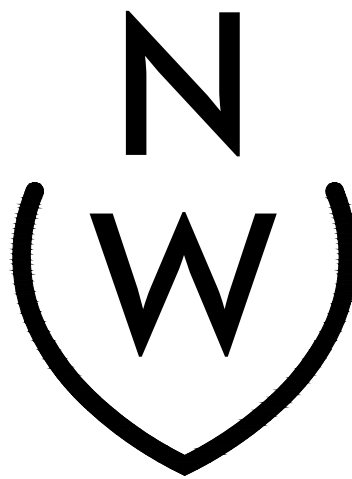

NIEVERA WILLIAMS
DESIGN

625 N. Flagler Drive
Suite 502
West Palm Beach, FL 33401
P: 561-659-2820
F: 561-659-2113

NIEVERAWILLIAMS.COM

CSP

ARC-23-014
ZON-23-029

SCALE: 1/16" = 1'-0"



GRUBER CONSULTING ENGINEERS

2475 Mercer Avenue, Suite 305
West Palm Beach, FL 33401
561.312.2041
office@gruberengineers.com

48 HOURS BEFORE DIGGING,
CALL 1-800-432-4770
SUNSHINE STATE ONE
CALL OF FLORIDA, INC.

Contractor is responsible for
obtaining location of existing
utilities prior to commencement
of construction activities.

PROPOSED RESIDENCE

Site Grading & Drainage Plan For:

325 Via Linda
Palm Beach, Florida

PROJECT INFORMATION:

Project No.	2022-0127
Issue Date	12/15/2023
Scale	1" = 10'

REVISIONS:

1	02/21/2024
2	03/30/2024
3	
4	
5	
6	
7	
8	
9	
10	
11	
12	


CHAD M. GRUBER
FLORIDA P.E. NO. 57466

Digitally
signed by
Chad M
Gruber
Date:
2024.03.30
14:25:36
-04'00'

This item has been electronically
signed and sealed by Chad M. Gruber
on the date adjacent to the seal using
a SHA authentication code.
Printed copies of this document are
not considered signed and sealed and
the SHA authentication code must be
verified on any electronic copies.

SHEET NUMBER:

C-1

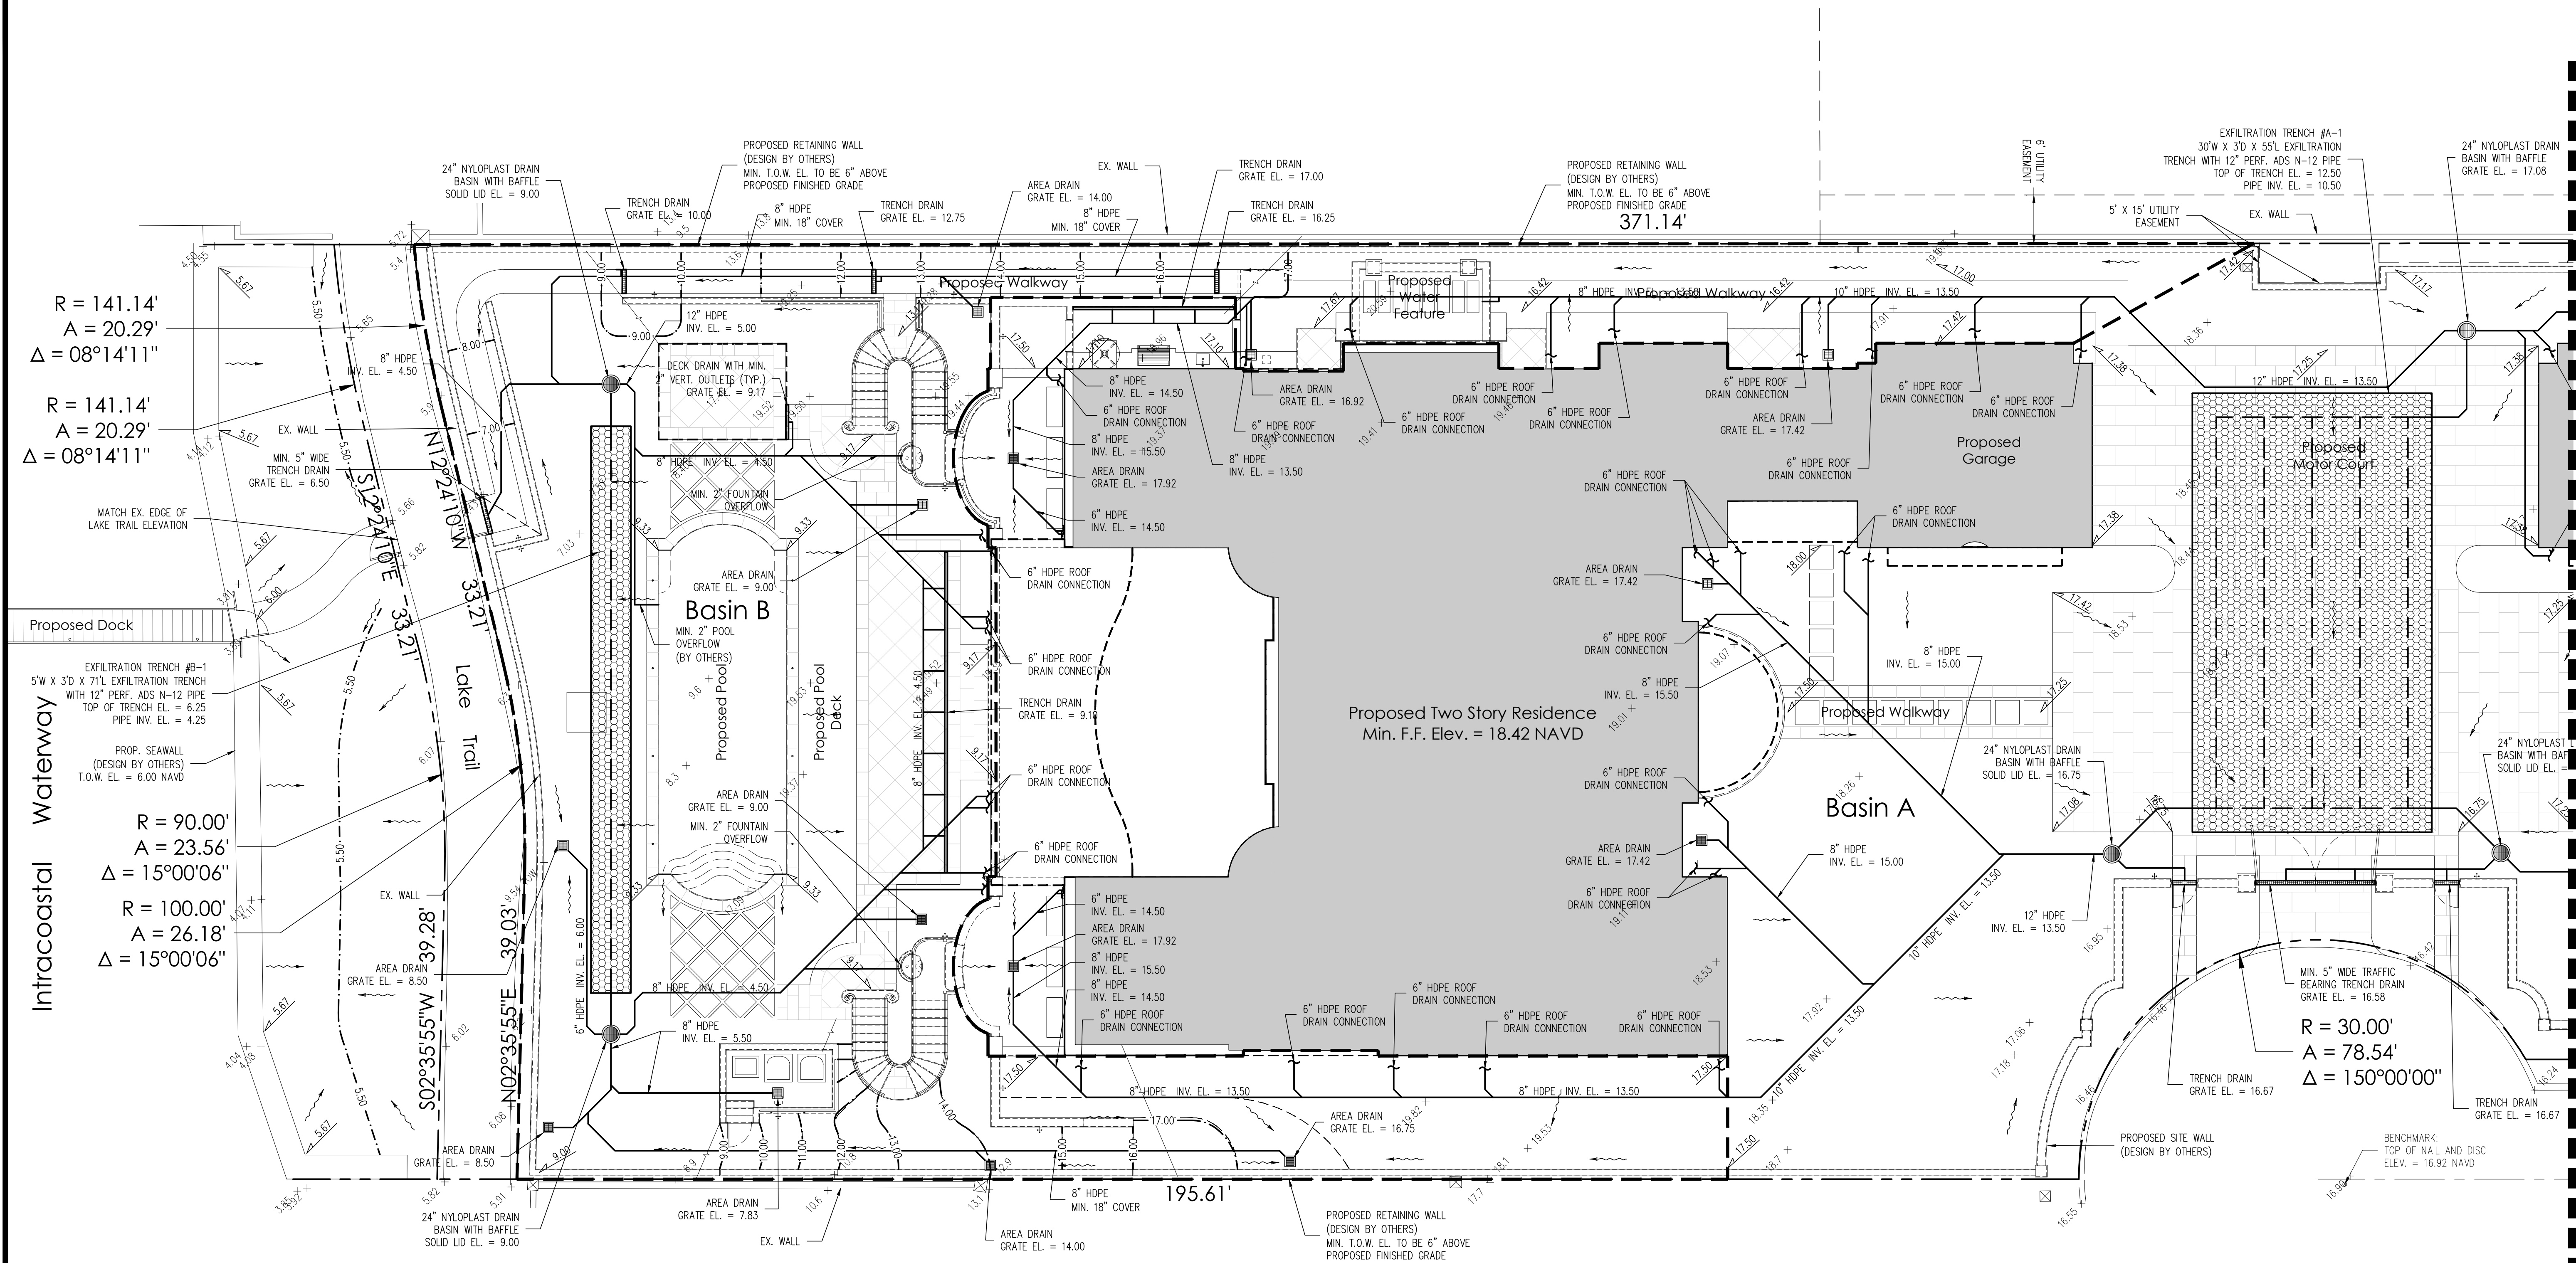

STORMWATER RETENTION CALCULATIONS

Basin B

A. SITE INFORMATION

Total Property Area = 39,435 sq.ft.

Basin B Area = 10,464 sq.ft.

Drainage Area Impervious Surface = 4,418 sq.ft.

Drainage Area Pervious Surface = 6,046 sq.ft.

B. ESTIMATED STORMWATER RETENTION VOLUME

The retention volume is estimated using the Rational Method ($Q=CIA$)

where:

$C = 1.0$ (impervious surface)

$C = 0.2$ (pervious surface)

$i = 2$ in/hr

Impervious Surface Runoff Volume:
 $1.0 \times 2 \text{ in/hr} \times 4,418 \text{ sq.ft.} \times 1 \text{ ft./12 in.} = 737 \text{ cu.ft.}$

Pervious Surface Runoff Volume:
 $0.2 \times 2 \text{ in/hr} \times 6,046 \text{ sq.ft.} \times 1 \text{ ft./12 in.} = 202 \text{ cu.ft.}$


Total Volume to be Retained = 939 cu.ft.

C. PROPOSED EXFILTRATION TRENCH SIZING

L	=	Total Length of Trench Provided	=	71	ft
W	=	Trench Width	=	5	ft
K	=	Hydraulic Conductivity	=	0.00005	cts/sq.ft./ft. of head
H2	=	Depth to Water Table	=	5.00	ft
DU	=	Un-Saturated Trench Depth	=	3.00	ft
DS	=	Saturated Trench Depth	=	0.00	ft
V	=	Volume Treated	=	1,130	cu.ft.

Legend


- EXISTING ELEVATION PER WALLACE SURVEYING CORP. (NAVD-88)
- PROPOSED ELEVATION (NAVD-88)
- PROPOSED ELEVATION CONTOUR (NAVD-88)
- FLOW DIRECTION
- EXFILTRATION TRENCH
- AREA DRAIN
- 24" NYLOPLAST DRAIN BASIN WITH BAFFLE

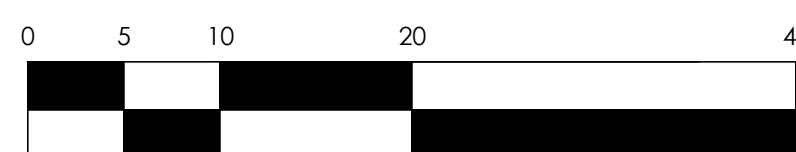

Scale: 1" = 10'

Notes:

- Exfiltration trenches and storm piping to be protected from roots with a root barrier.
- Roof drain downspouts are to be connected to the proposed drainage system. Contractor to provide engineer with downspout locations prior to installation of drainage system.
- Exfiltration trench design uses an assumed value of hydraulic conductivity. Client may obtain a site specific test for hydraulic conductivity prior to exfiltration trench installation.
- Contractor shall mill and overlay all roadway cuts a minimum of 50 ft. on either side of the excavation the entire width of each affected lane.
- Contractor is responsible for installing and maintaining erosion control measures during construction.
- Video inspection of storm drainage system required prior to installation of sod.

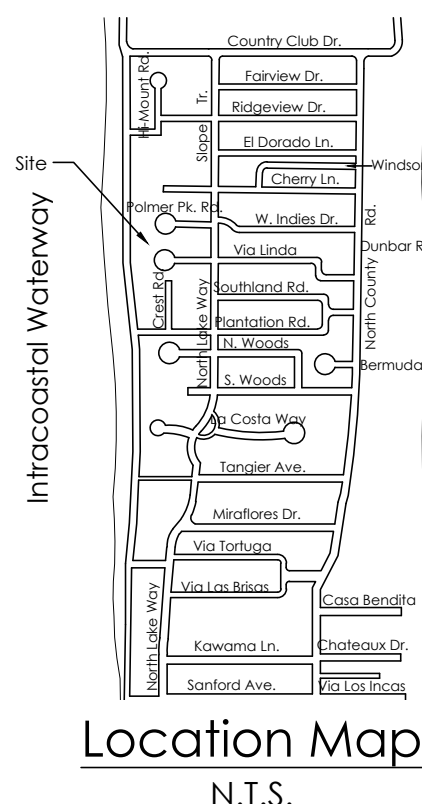

Plan Background from Site Plan by
Dailey Janssen Architects Received 3/26/24

ARC-24-074

© 2024 Gruber Consulting Engineers, Inc.



GRUBER CONSULTING ENGINEERS

2475 Mercer Avenue, Suite 305
West Palm Beach, FL 33401
☎ 561.312.2041
✉ office@gruberengineers.com

48 HOURS BEFORE DIGGING,
CALL 1-800-432-4770
SUNSHINE STATE ONE
CALL OF FLORIDA, INC.

Contractor is responsible for
obtaining location of existing
utilities prior to commencement
of construction activities.

PROPOSED RESIDENCE

Site Grading & Drainage Plan For:

325 Via Linda
Palm Beach, Florida

PROJECT INFORMATION:

Project No.	2022-0127
Issue Date	12/15/2023
Scale	1" = 10'

REVISIONS:

1	02/21/2024	
2	03/30/2024	
3		
4		
5		
6		
7		
8		
9		
10		
11		
12		


CHAD M. GRUBER
FLORIDA P.E. NO. 57466

Digitally
signed by
Chad M
Gruber
Date:
2024.03.30
14:25:06
-04'00"

This item has been electronically
signed and sealed by Chad M. Gruber
on the date adjacent to the seal using
a SHA authentication code.
Printed copies of this document are
not considered signed and sealed and
the SHA authentication code must be
verified on any electronic copies.

SHEET NUMBER:

C-2

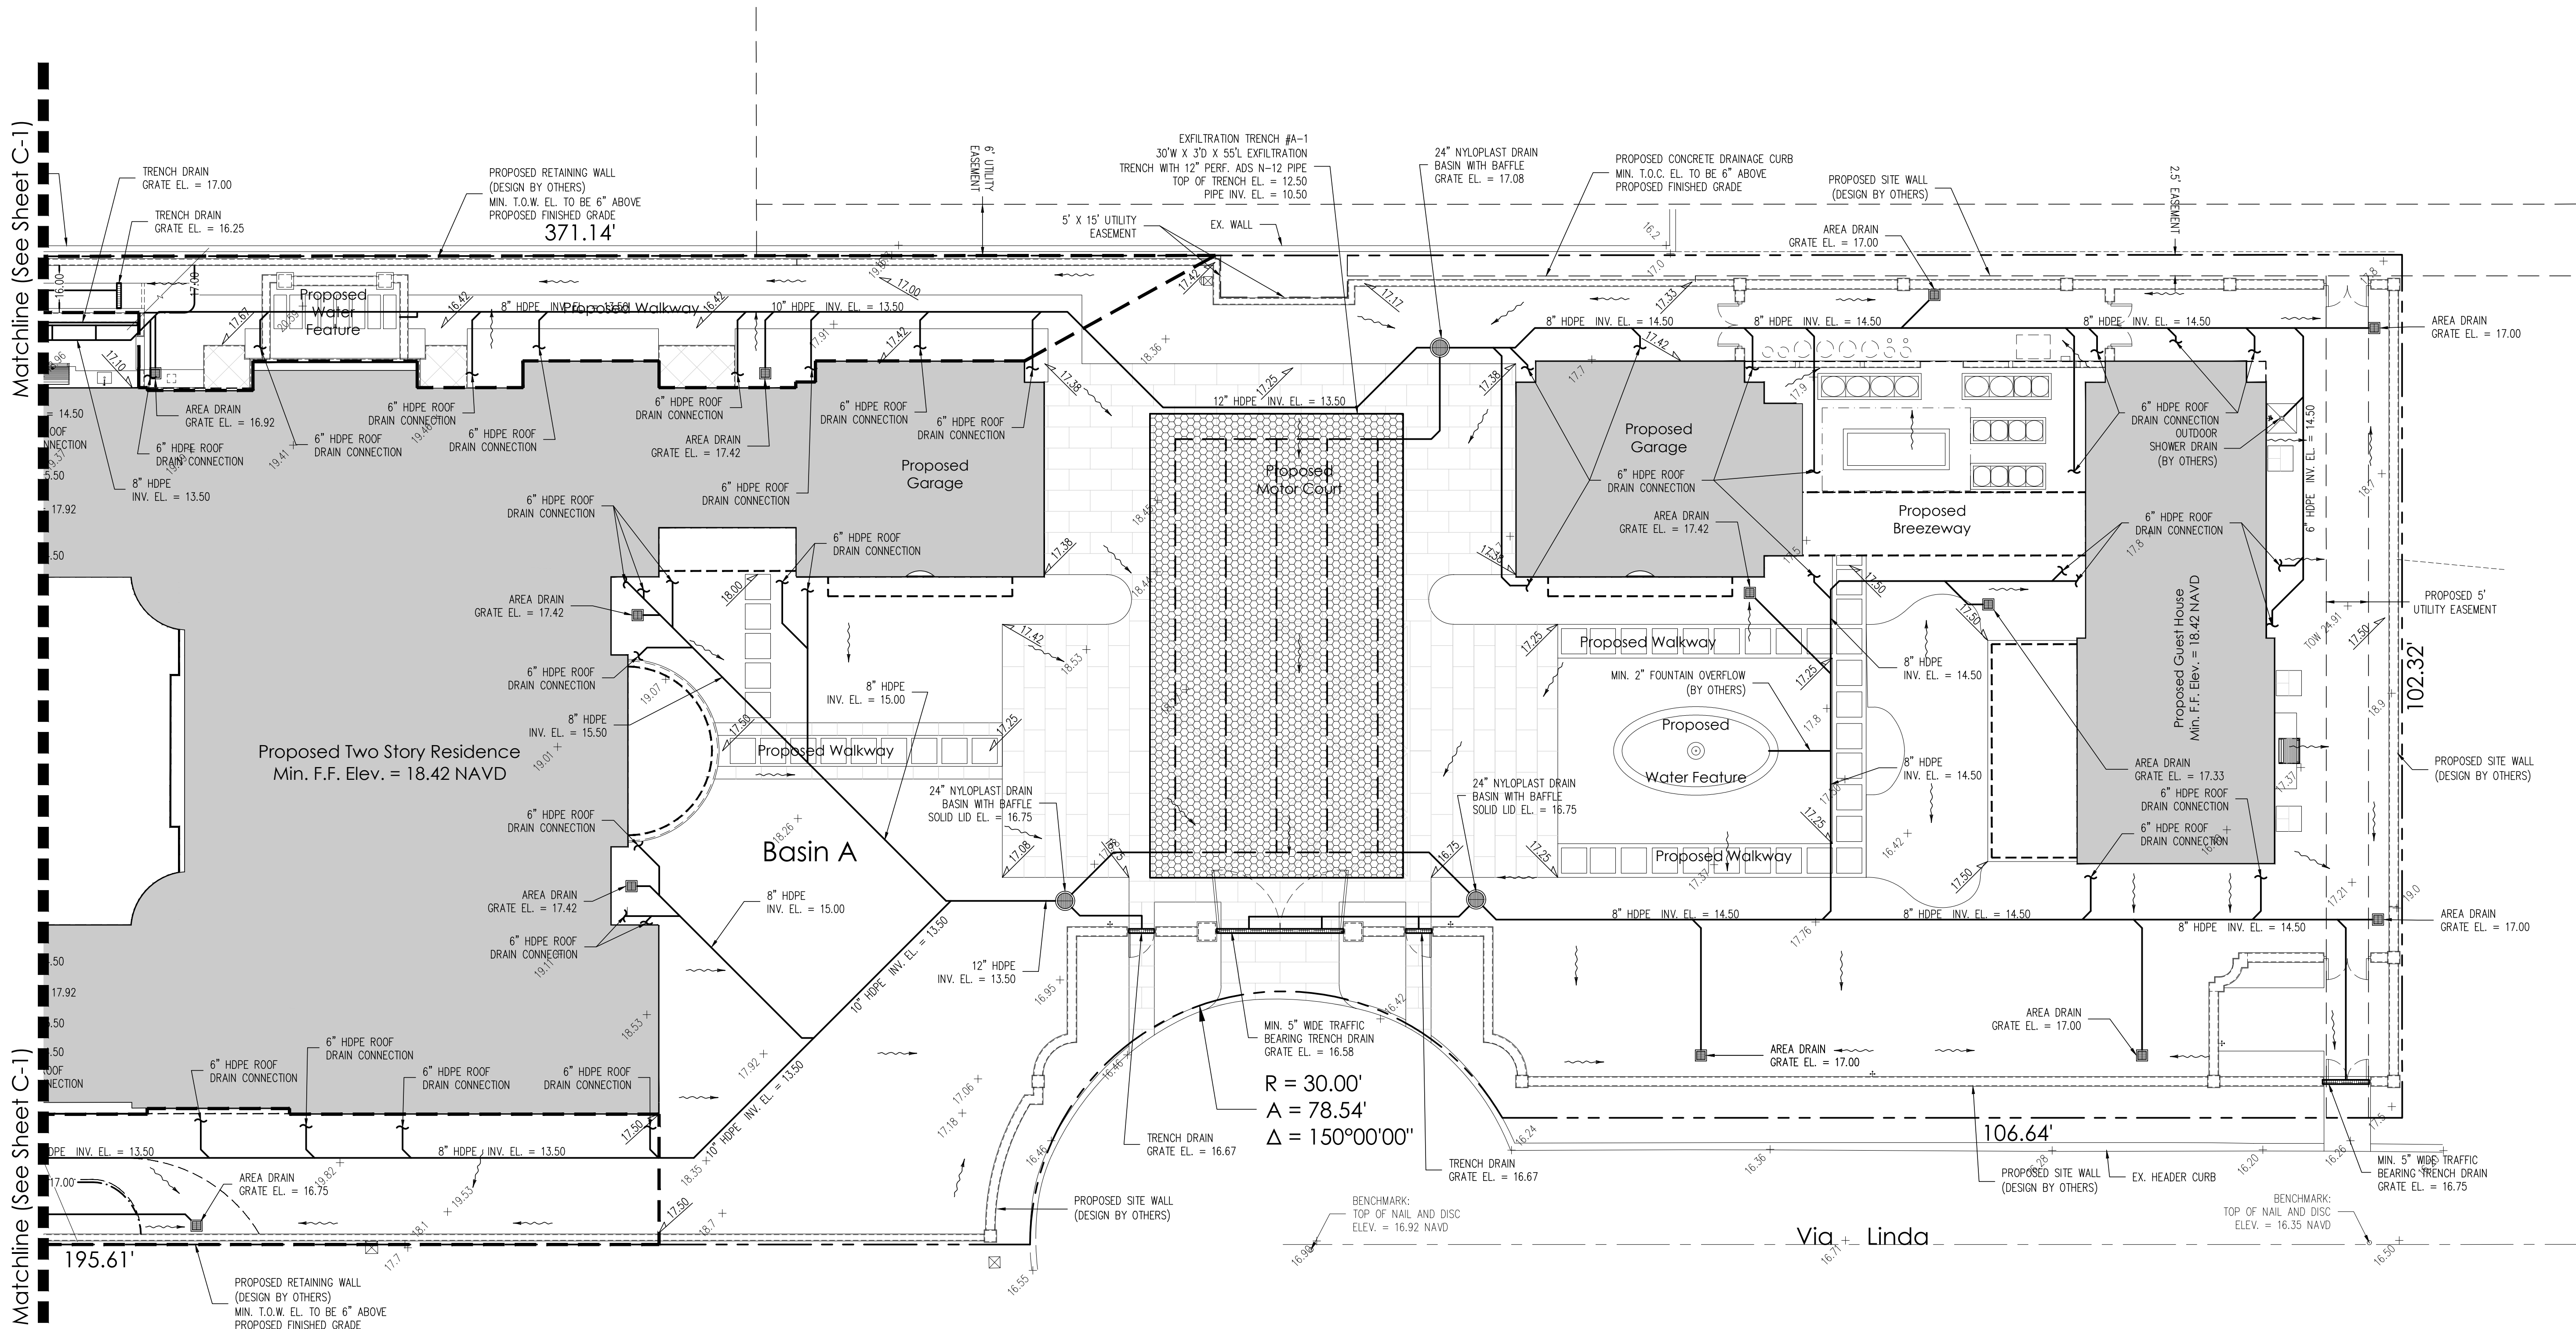

STORMWATER RETENTION CALCULATIONS

Basin A

A. SITE INFORMATION

Total Property Area = 39,435 sq.ft.

Basin A Area = 28,971 sq.ft.

Drainage Area Impervious Surface = 17,271 sq.ft.

Drainage Area Pervious Surface = 11,700 sq.ft.

B. ESTIMATED STORMWATER RETENTION VOLUME

The retention volume is estimated using the Rational Method ($Q=CIA$)
where:
 $C = 1.0$ (impervious surface)
 $C = 0.2$ (pervious surface)
 $i = 2$ in/hr

Impervious Surface Runoff Volume:
 $1.0 \times 2 \text{ in/hr} \times 17,271 \text{ sq.ft.} \times 1 \text{ ft./12 in.} = 2,879 \text{ cu.ft.}$

Pervious Runoff Volume:
 $0.2 \times 2 \text{ in/hr} \times 11,700 \text{ sq.ft.} \times 1 \text{ ft./12 in.} = 390 \text{ cu.ft.}$

Total Volume to be Retained = 3,269 cu.ft.

C. PROPOSED EXFILTRATION TRENCH SIZING

L	=	Total Length of Trench Provided	=	55	ft
W	=	Trench Width	=	30	ft
K	=	Hydraulic Conductivity	=	0.00005	cts/sq.ft./ft. of head
H2	=	Depth to Water Table	=	6.00	ft
DU	=	Un-Saturated Trench Depth	=	3.00	ft
DS	=	Saturated Trench Depth	=	0.00	ft
V	=	Volume Treated	=	4,563	cu.ft.

Legend

+ EXISTING ELEVATION PER WALLACE SURVEYING CORP. (NAVD-88)

PROPOSED ELEVATION (NAVD-88)


---7.00--- PROPOSED ELEVATION CONTOUR (NAVD-88)

--- FLOW DIRECTION

EXFILTRATION TRENCH

AREA DRAIN


24" NYLOPLAST DRAIN BASIN WITH BAFFLE

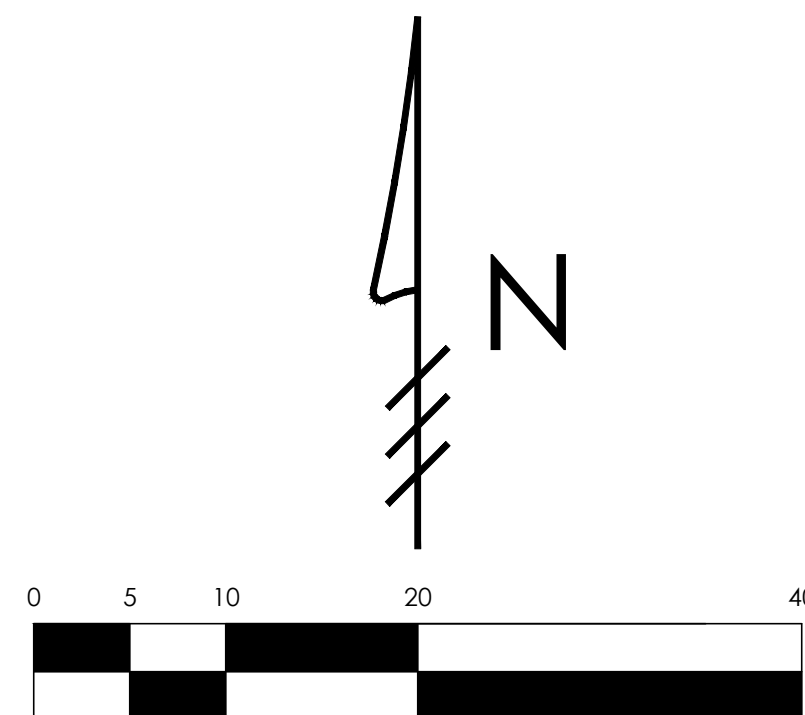

Scale: 1" = 10'

Notes:

- Exfiltration trenches and storm piping to be protected from roots with a root barrier.
- Roof drain downspouts are to be connected to the proposed drainage system. Contractor to provide engineer with downspout locations prior to installation of drainage system.
- Exfiltration trench design uses an assumed value of hydraulic conductivity. Client may obtain a site specific test for hydraulic conductivity prior to exfiltration trench installation.
- Contractor shall mill and overlay all roadway cuts a minimum of 50 ft. on either side of the excavation the entire width of each affected lane.
- Contractor is responsible for installing and maintaining erosion control measures during construction.
- Video inspection of storm drainage system required prior to installation of sod.

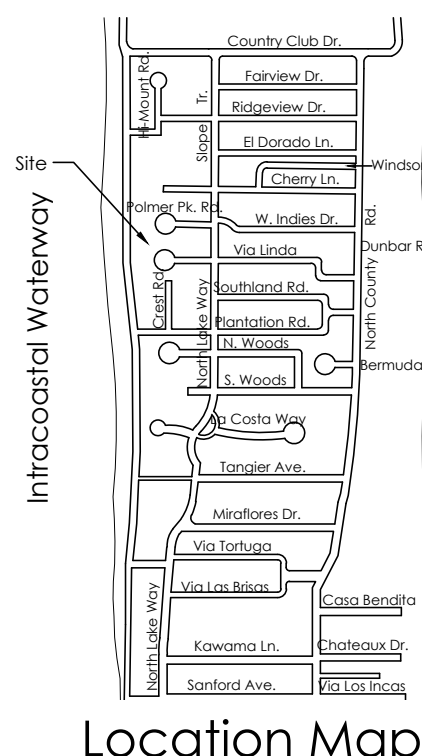

Location Map
N.T.S.