



ROVENSKY BUILDING

BEYER BLINDER BELLE
120 Broadway
20th Floor
New York, NY 10271
212.777.7800
beyerblinderbelle.com

SPINAOROURKE + PARTNERS
285 Banyan Blvd
West Palm Beach
FL 33407
305.884.8844
spinaorourke.com
AA26002399


Architecture • Interior Design
Keith M. Spina #

The Society of the Four Arts -
John E. Rovensky Building
100 Four Arts Plaza, Palm Beach, FL 33480

THESE DRAWINGS ARE FOR THE EXCLUSIVE USE OF SPINA OROURKE + PARTNERS, INC. AND MAY NOT BE DUPLICATED, REPRODUCED OR USED IN ANY MANNER WITHOUT THE EXPRESS WRITTEN CONSENT OF SPINA OROURKE + PARTNERS, INC. ALL RIGHTS ARE RESERVED.

Revisions


Project no: 2953
Date: 2024.10.07
Drawn by: Author
Project Manager: Checker

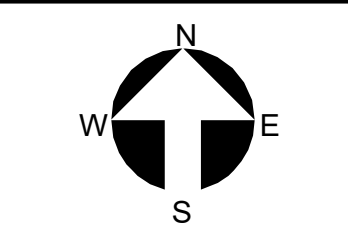


C-0.0.0
Final Submittal

COVER

VIEW FROM SOUTHWEST

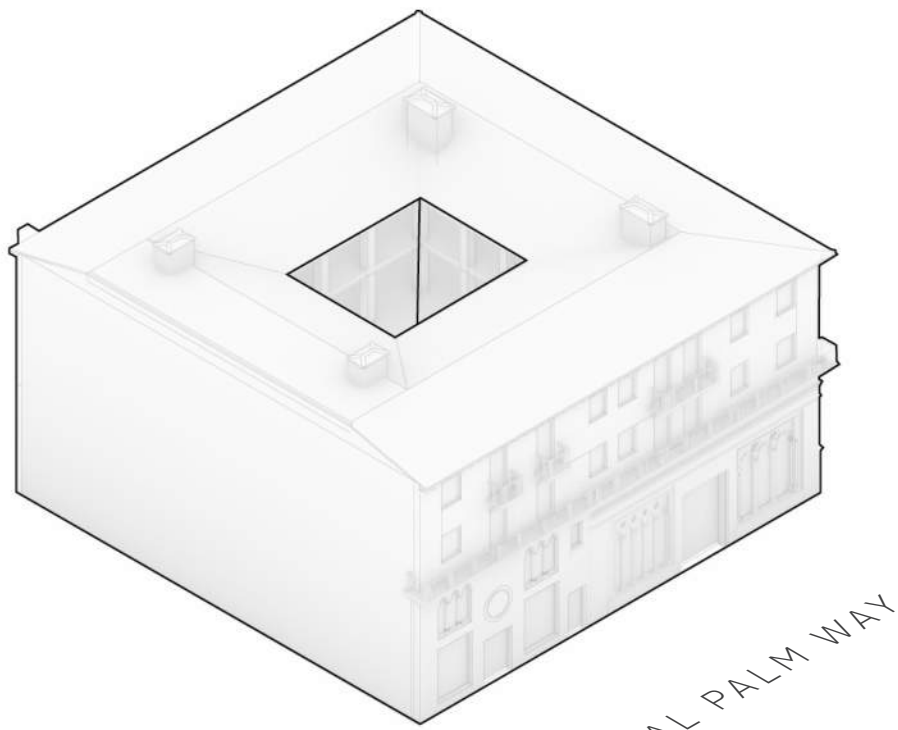

VIEW FROM NORTHEAST

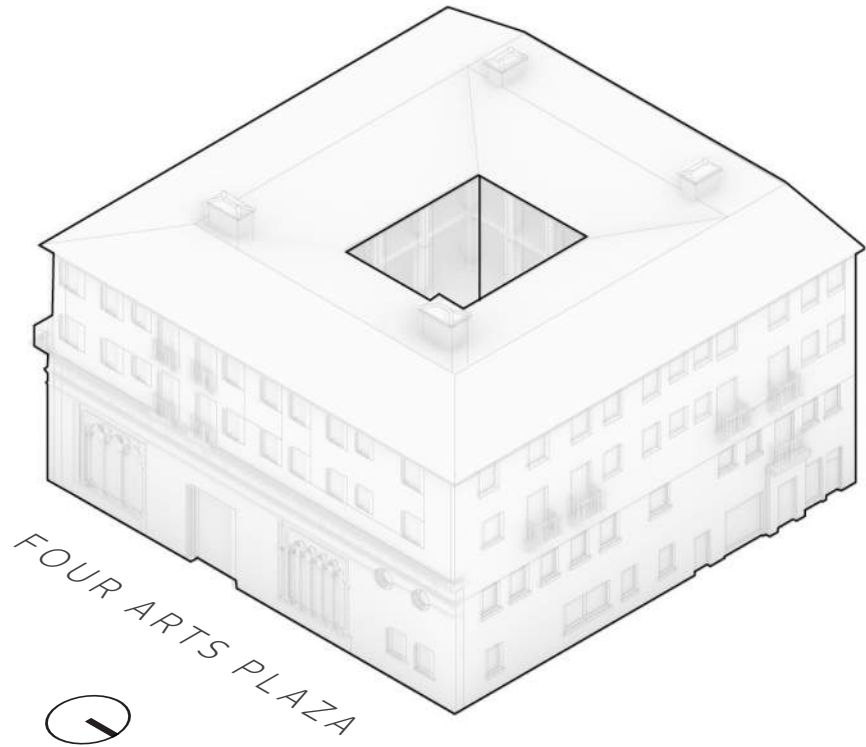


6 AXONOMETRIC DIAGRAMS OF BUILDING IN 1925
C-1.0.0 NTS - DRAWN BY BBB, 2023




5 PHOTOGRAPH OF EXTERIOR, SOUTHEAST CORNER, CIRCA 1925
C-1.0.0 NTS - COURTESY HISTORICAL SOCIETY OF PALM BEACH COUNTY




4 PHOTOGRAPH OF INTERIOR, FOUR ARTS EXHIBITION, 1936
C-1.0.0 NTS - COURTESY HISTORICAL SOCIETY OF PALM BEACH COUNTY

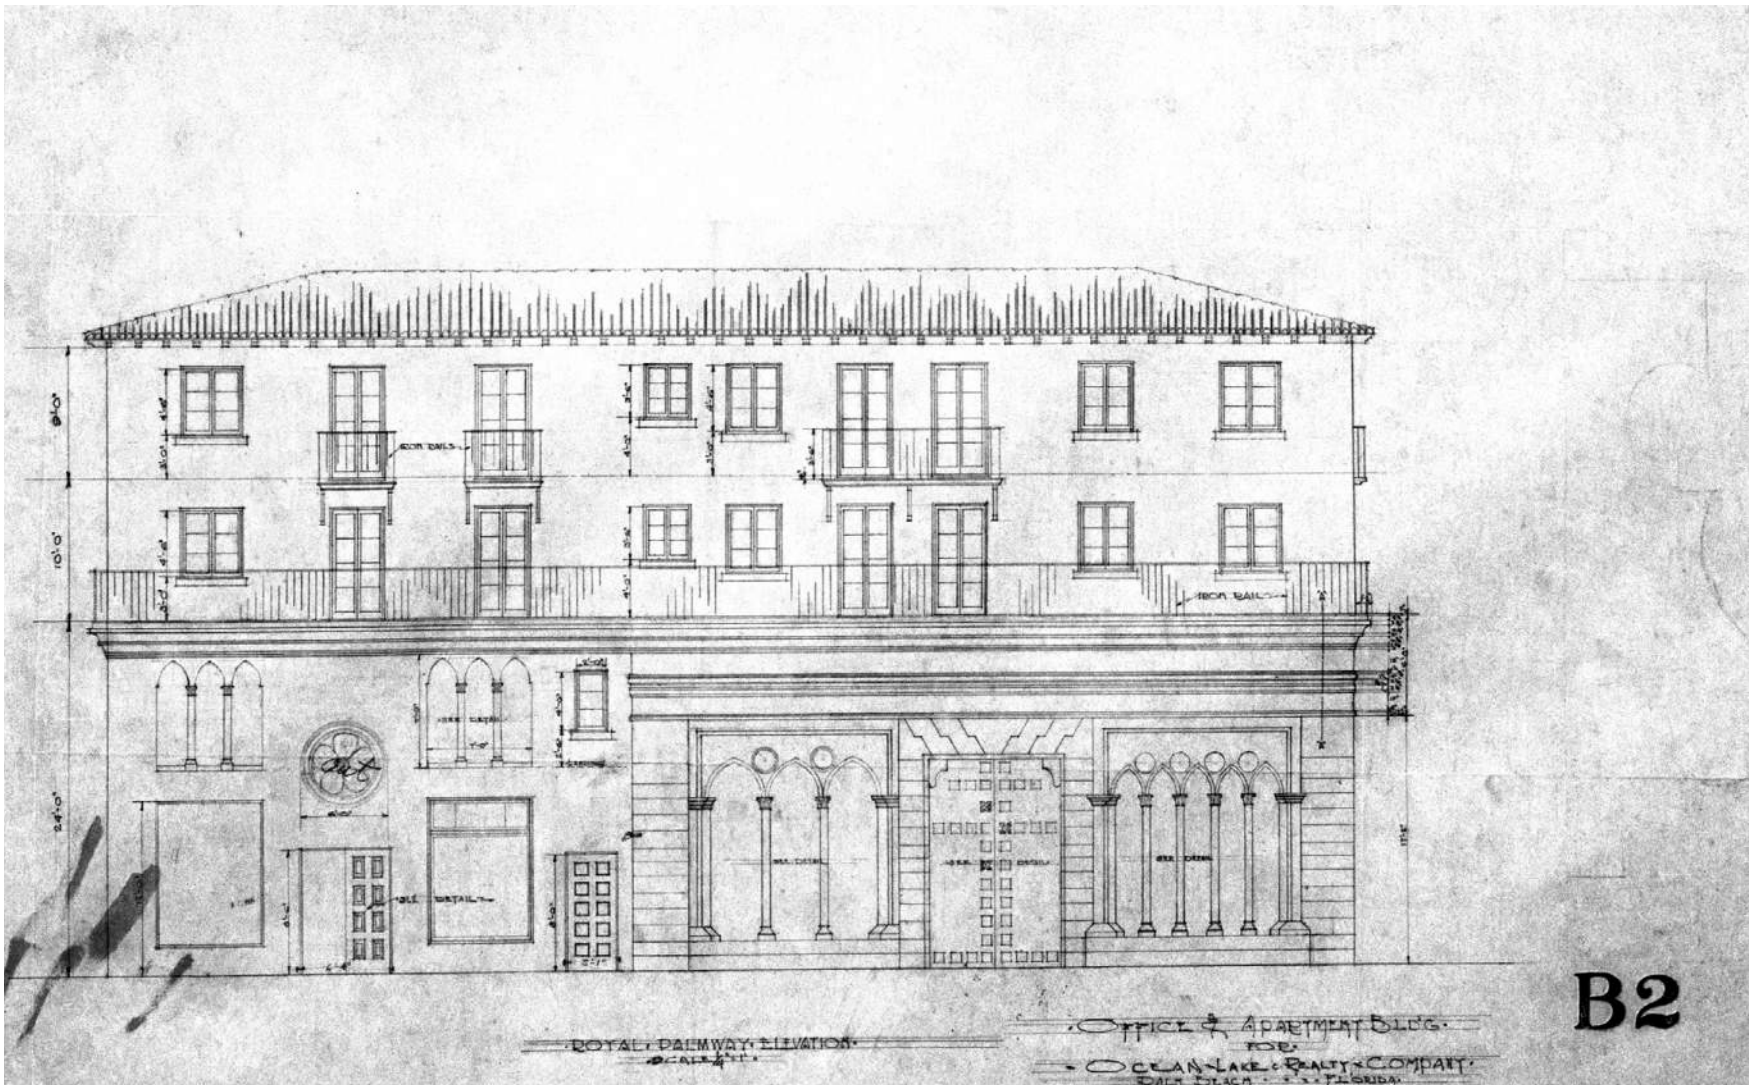


3 SOUTH ELEVATION - ADDISON MIZNER, 1925
C-1.0.0 NTS - COURTESY HISTORICAL SOCIETY OF PALM BEACH COUNTY

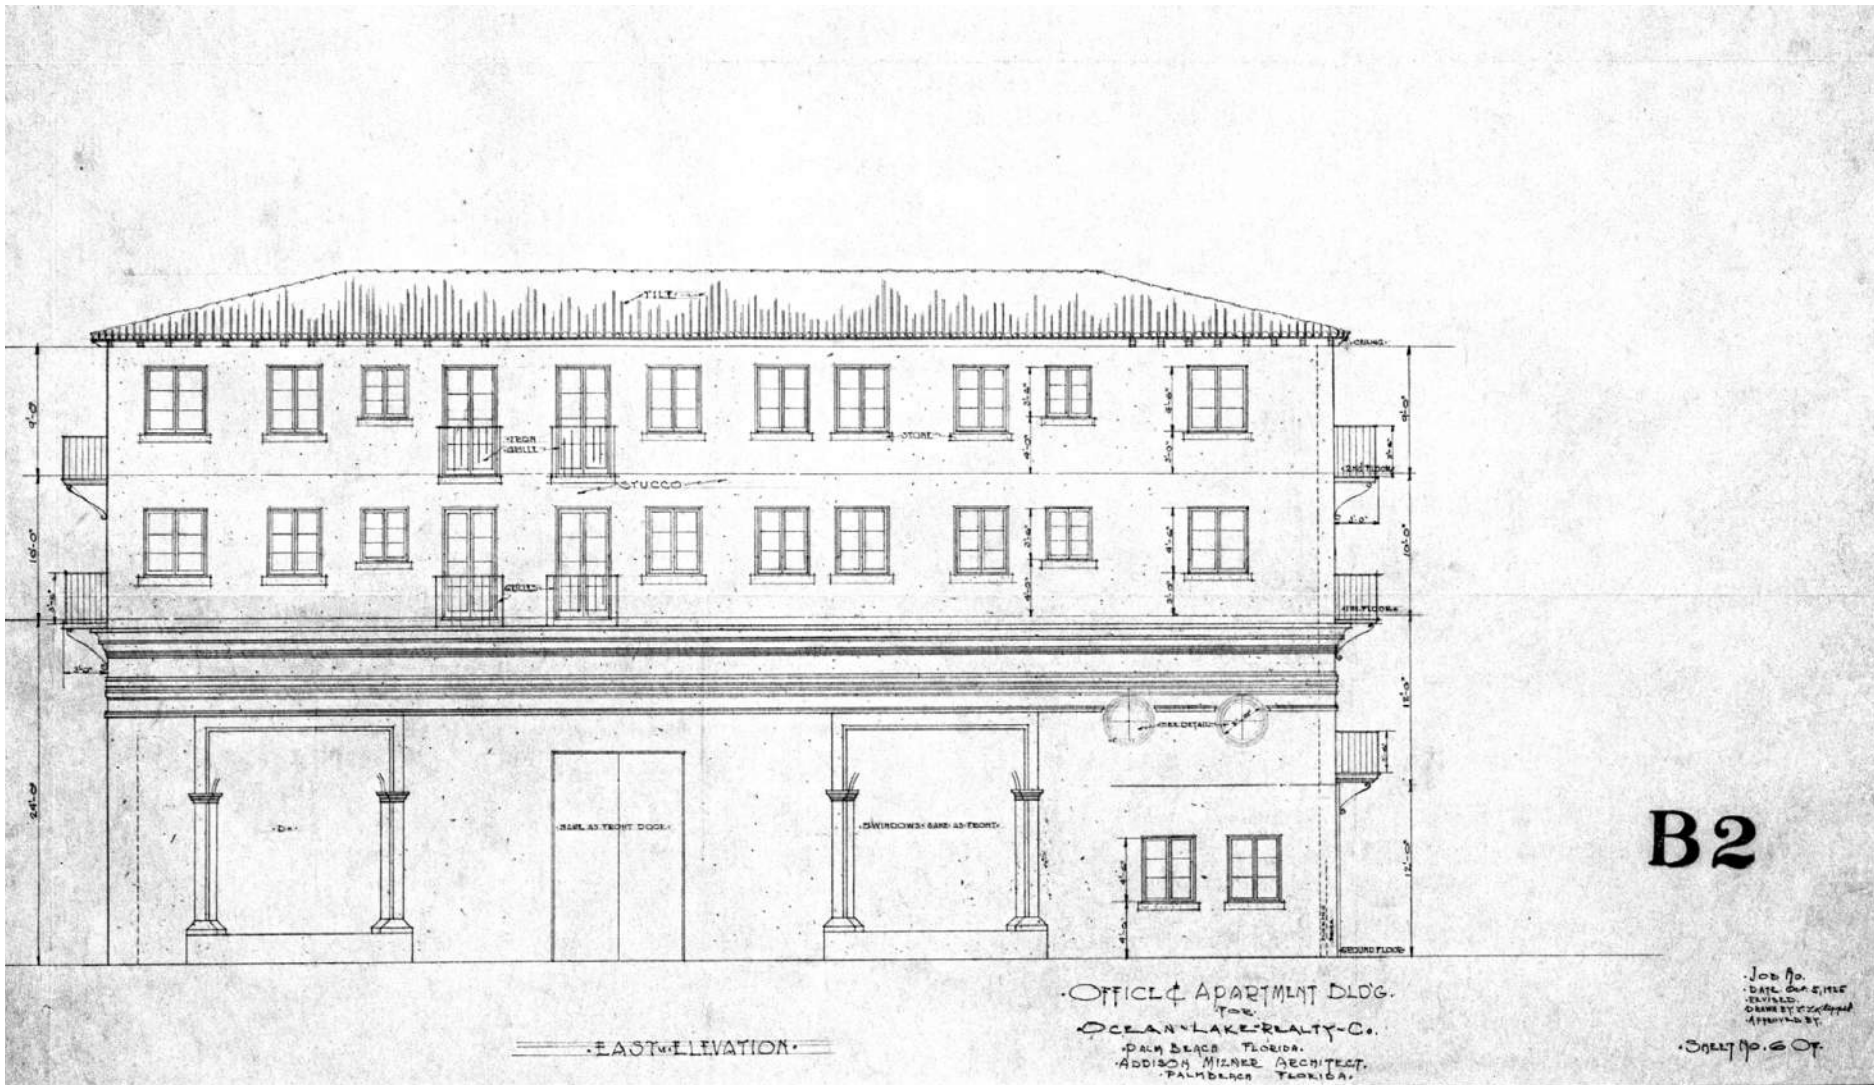


2 EAST ELEVATION - ADDISON MIZNER, 1925
C-1.0.0 NTS - COURTESY HISTORICAL SOCIETY OF PALM BEACH COUNTY

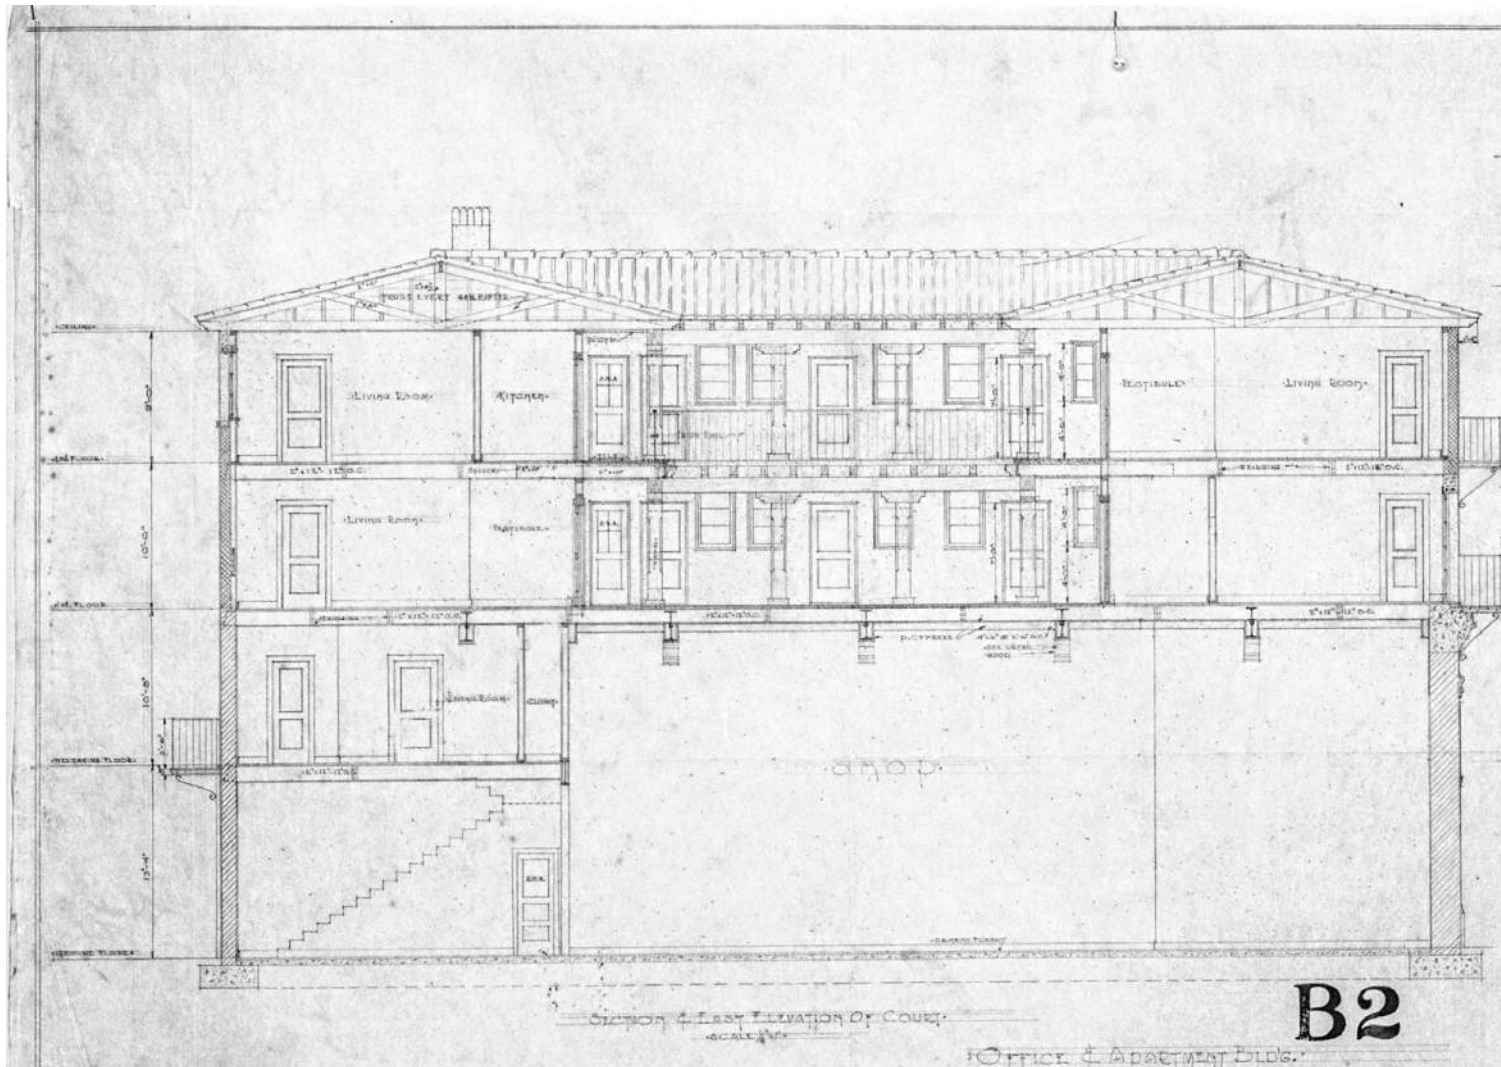

1 N-S SECTION LOOKING EAST - ADDISON MIZNER, 1925
C-1.0.0 NTS - COURTESY HISTORICAL SOCIETY OF PALM BEACH COUNTY

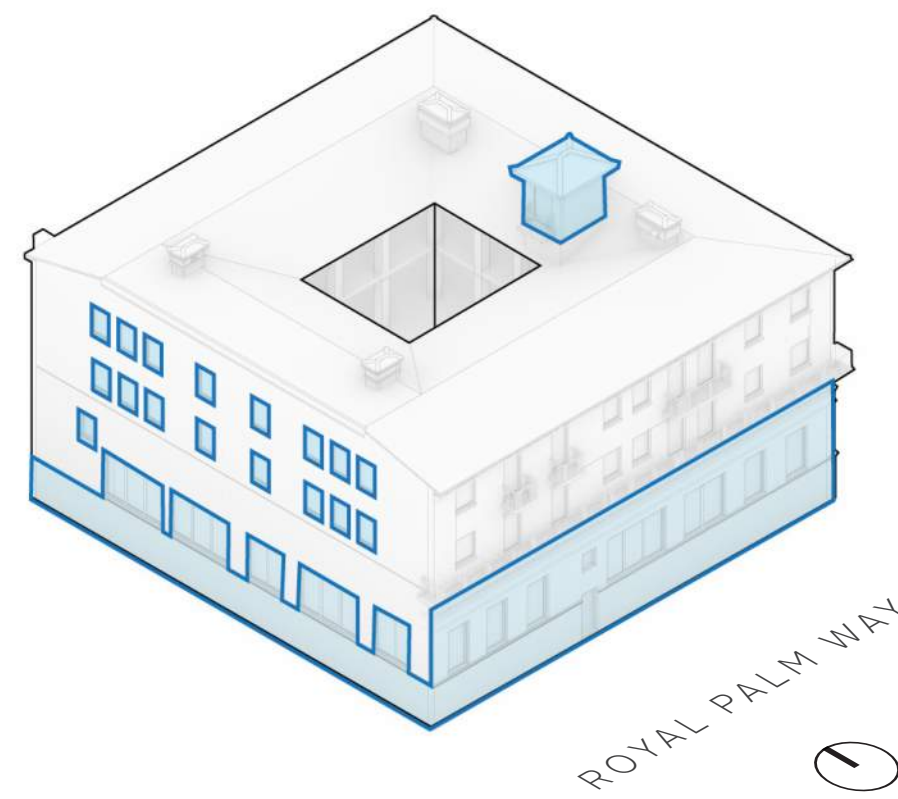

VIEW FROM SOUTHWEST

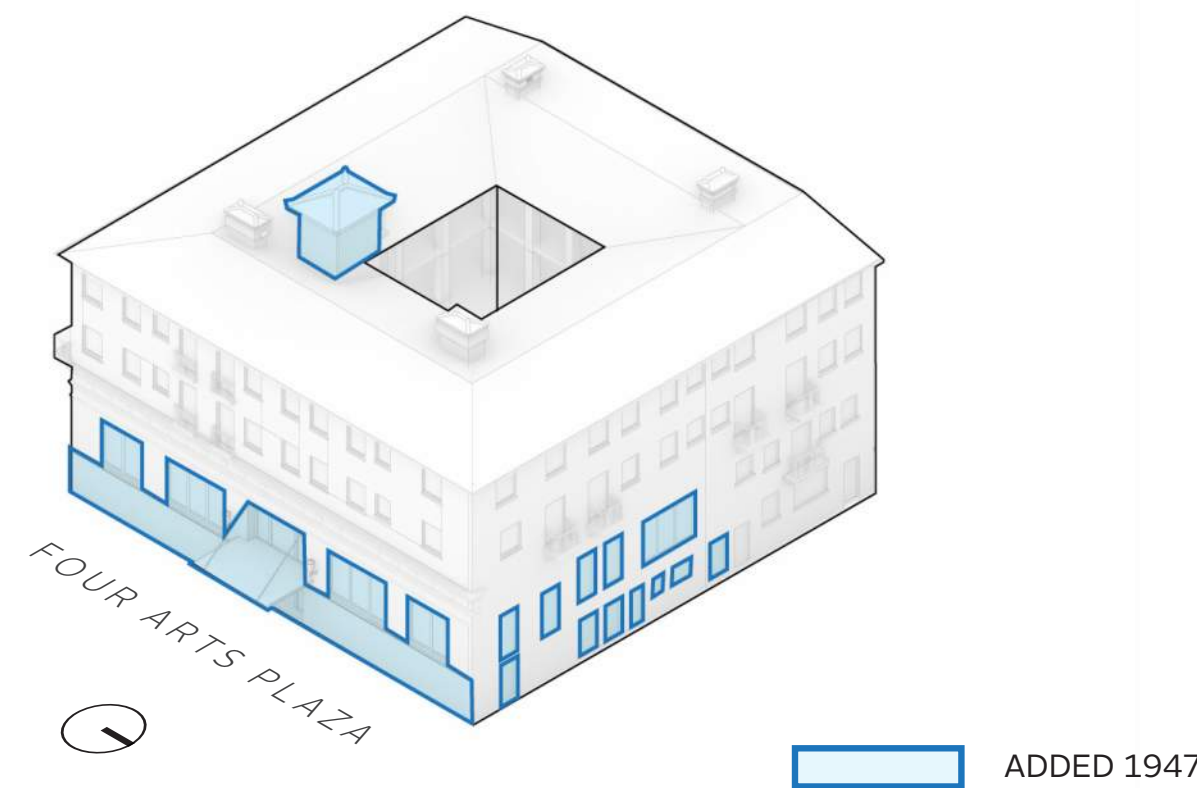

VIEW FROM NORTHEAST




ADDED 1947




C-1.0.1 NTS - DRAWN BY BBB, 2023




5 PHOTOGRAPH OF EXTERIOR, SOUTHEAST CORNER, CIRCA 1947

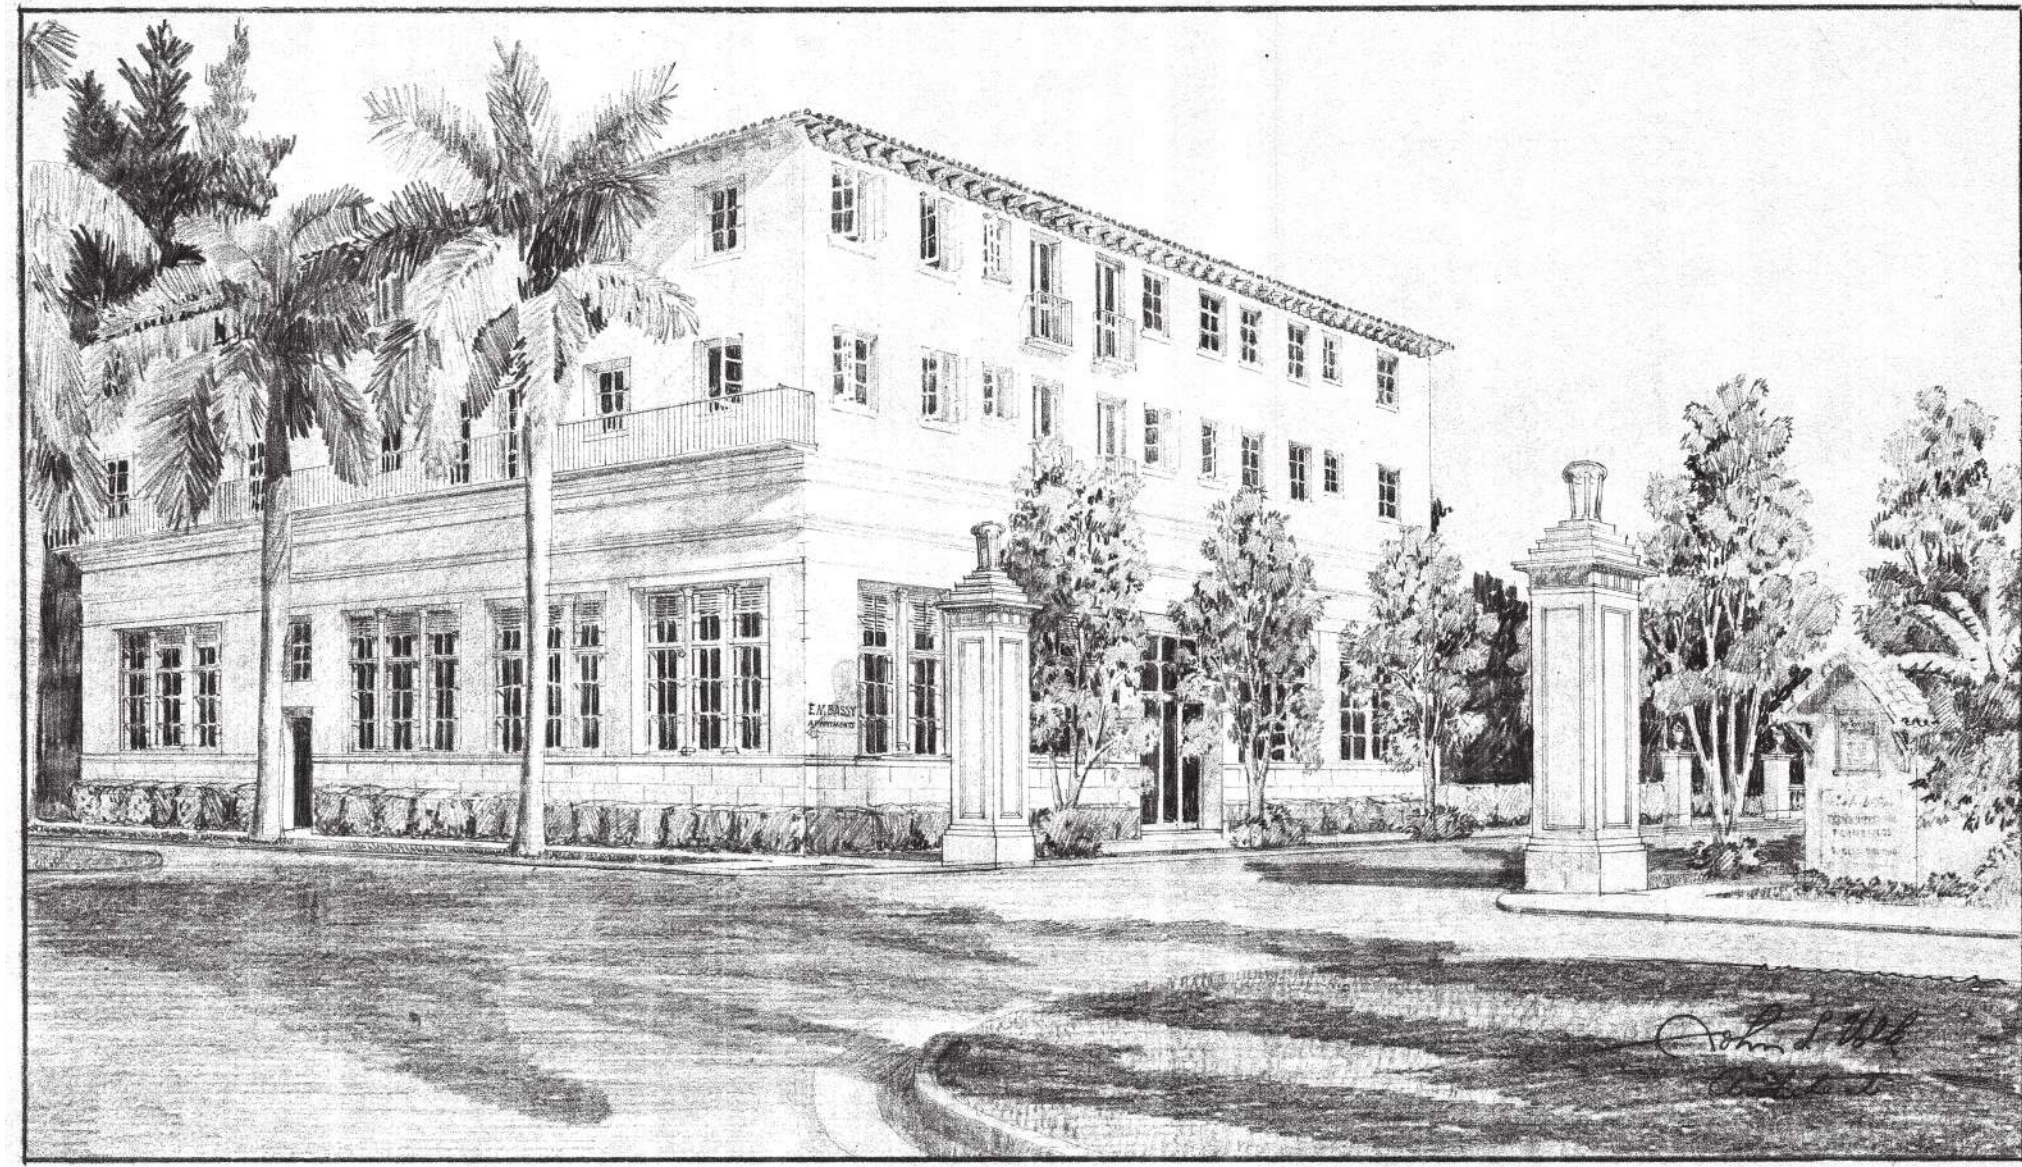


4 INITIAL STUDY CONCEPT, SKETCH RENDERING, JOHN VOLK, CIRCA 1946-47

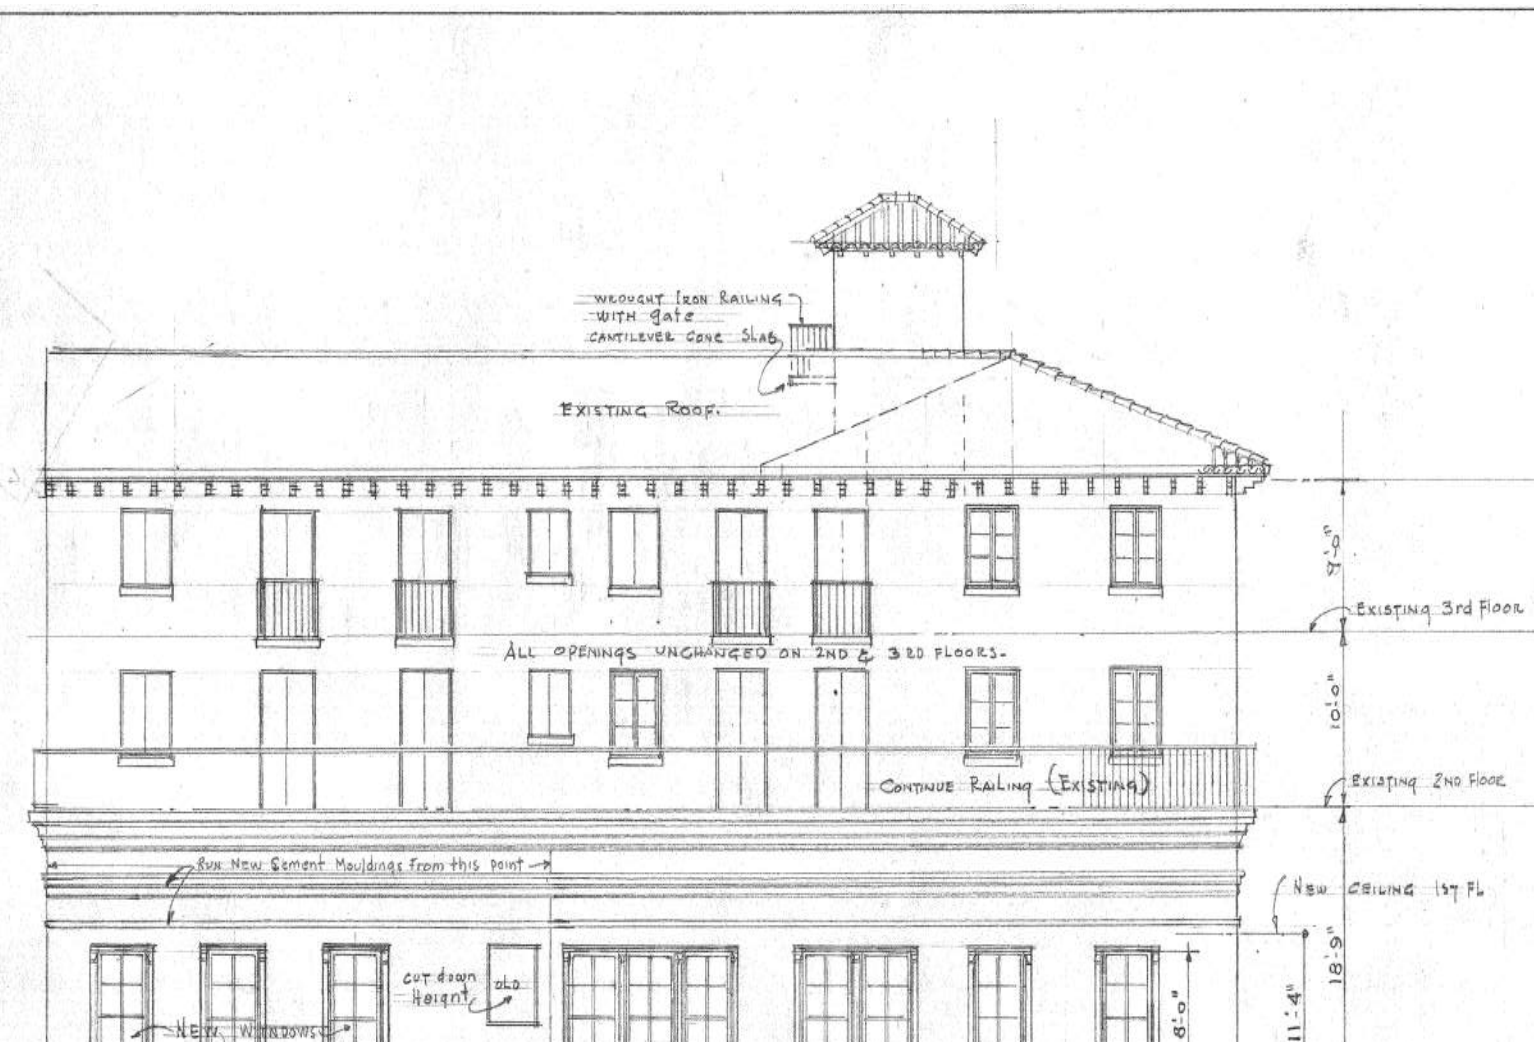


3 SOUTH ELEVATION - JOHN VOLK, 1947

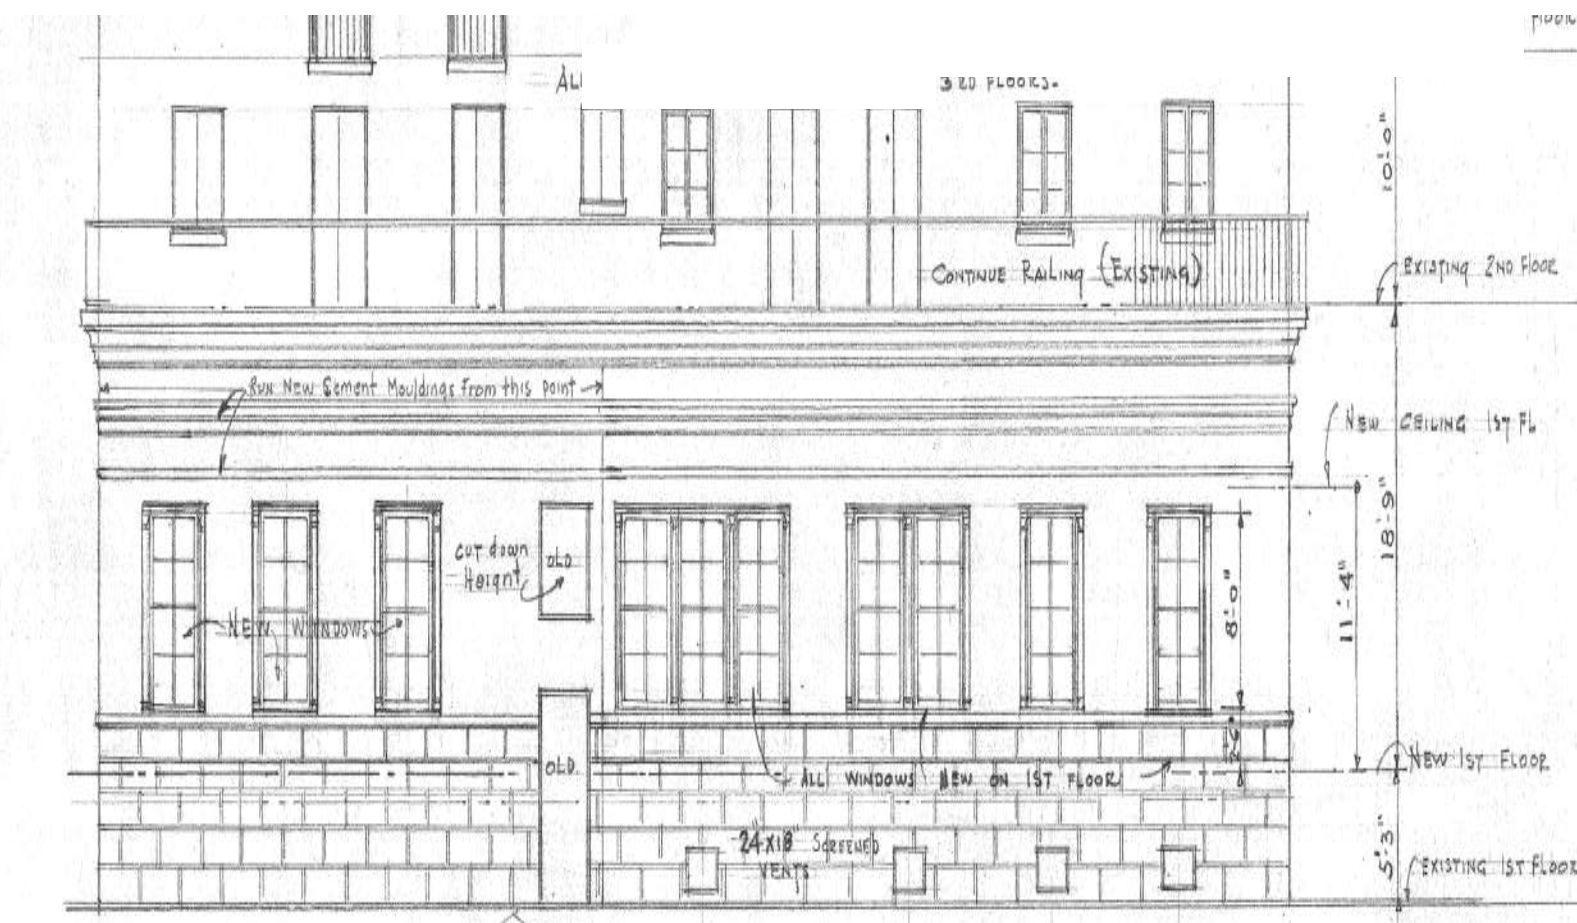

2 EAST ELEVATION - JOHN VOLK, 1947

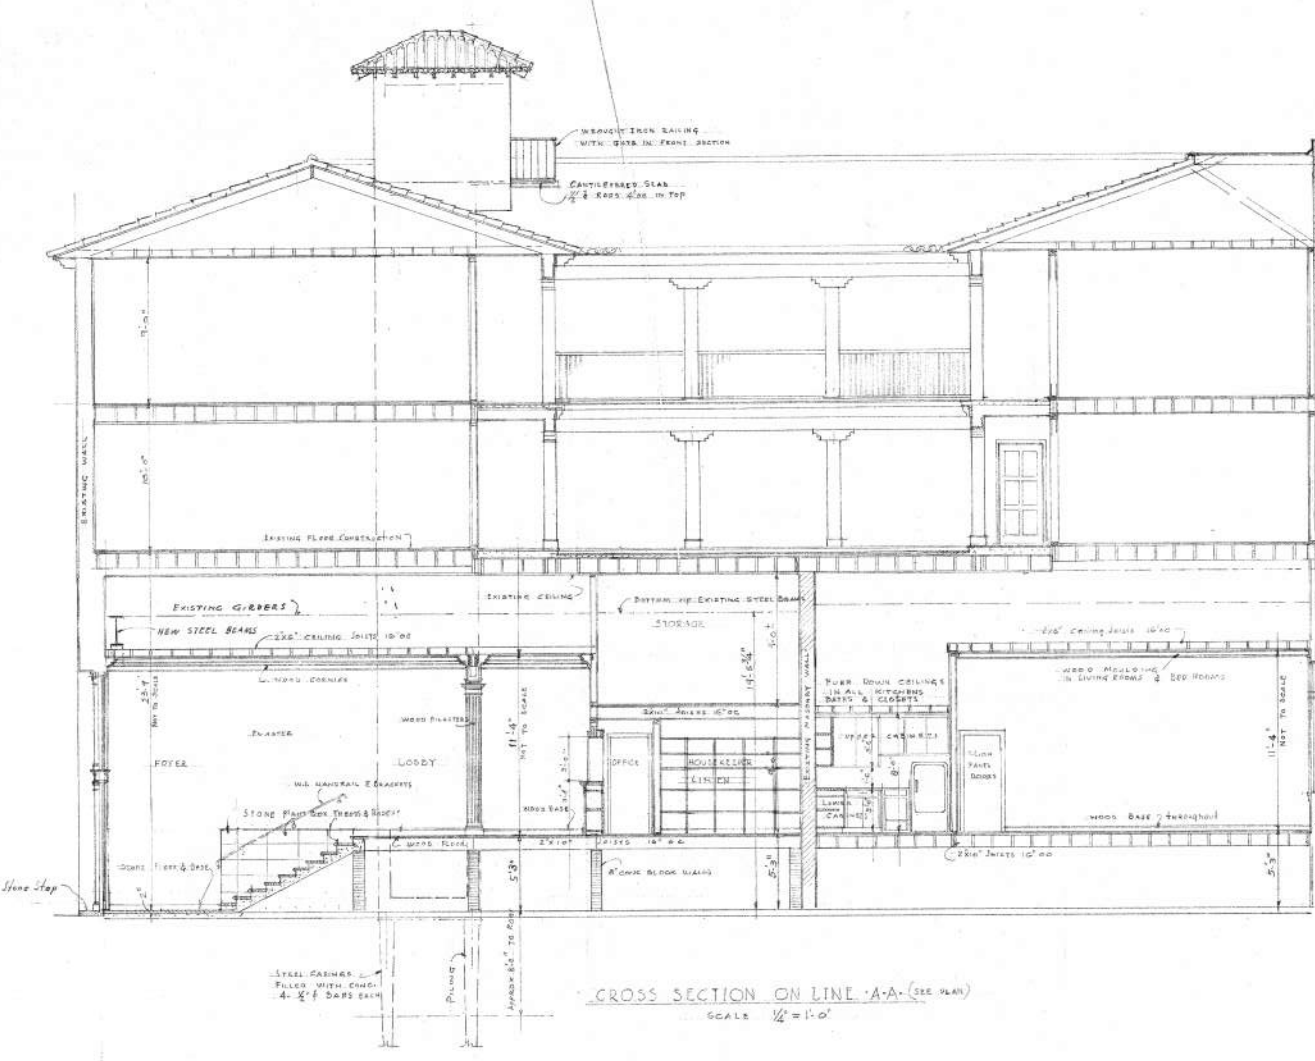


1 E-W SECTION LOOKING SOUTH - JOHN VOLK, 1947

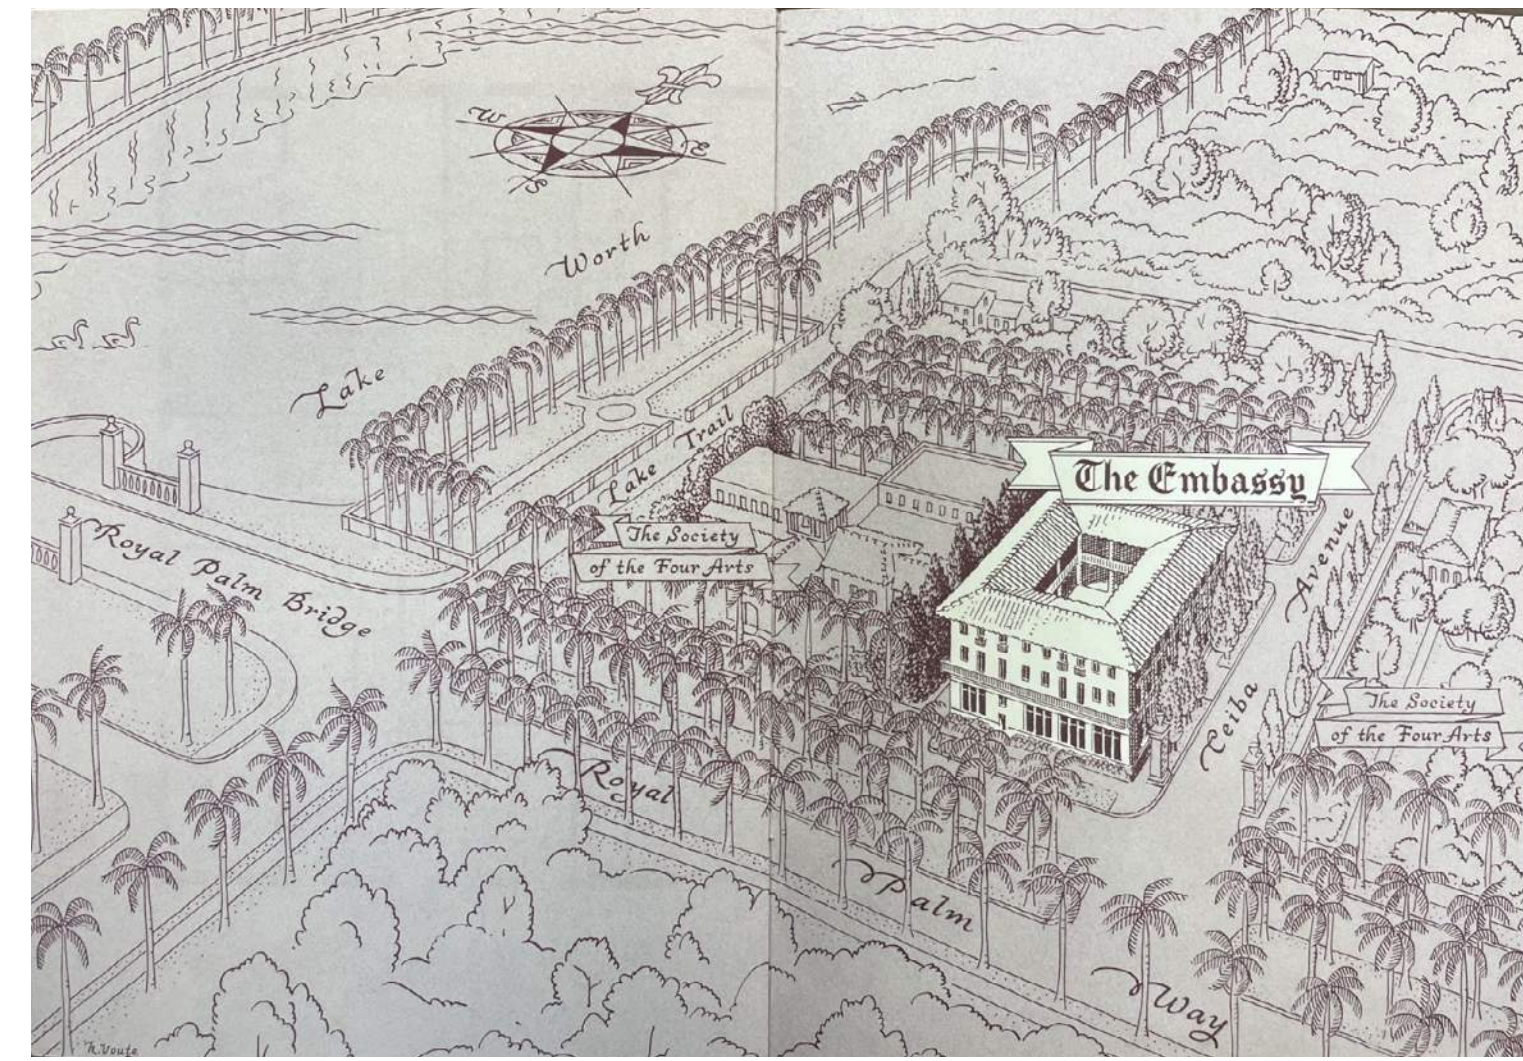


7 BIRD'S EYE SKETCH, EMBASSY APARTMENTS MARKETING BROCHURE



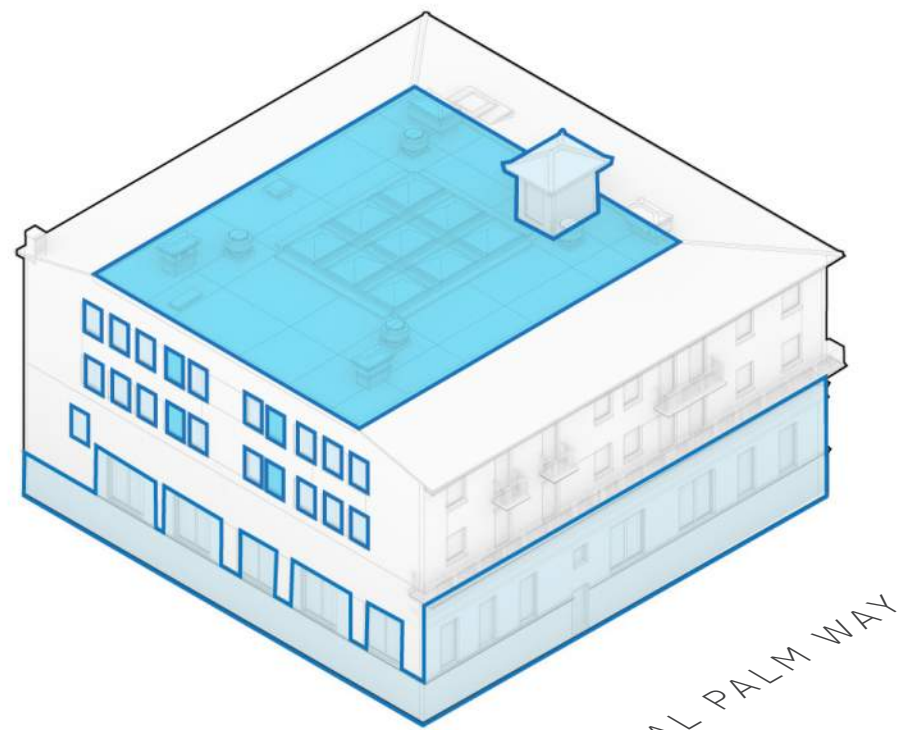

VIEW FROM SOUTHWEST

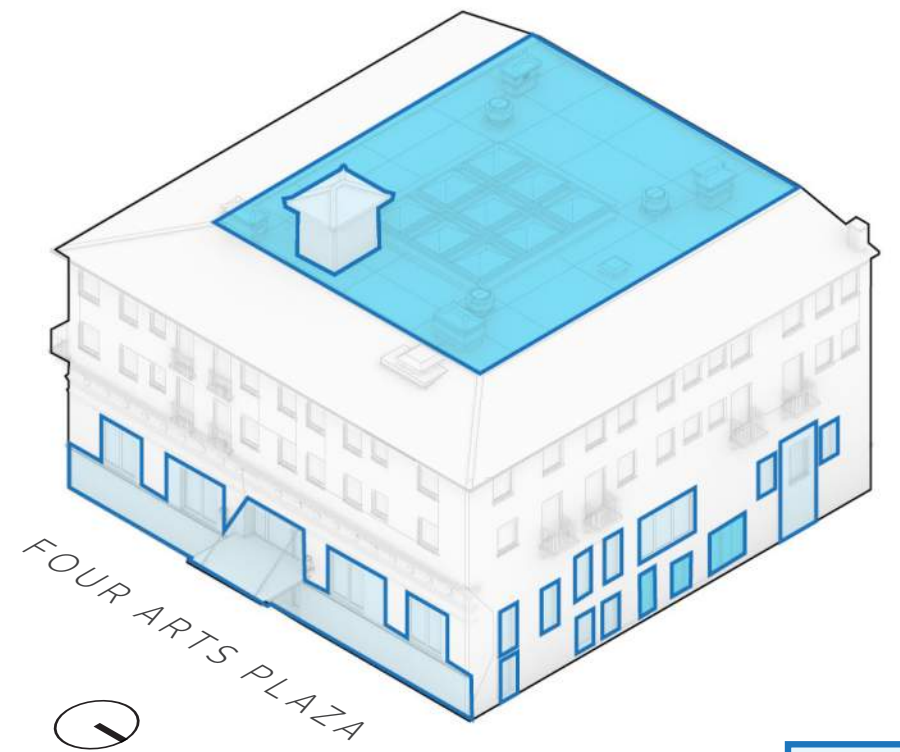

VIEW FROM NORTHEAST

ADDED 1947
ADDED 1992

5 AXONOMETRIC DIAGRAMS OF BUILDING IN 1992

C-1.0.2 NTS - DRAWN BY BBB, 2023



4 PHOTOGRAPH OF EXTERIOR, SOUTHEAST CORNER, CIRCA 1947

C-1.0.2 NTS - COURTESY THE SOCIETY OF THE FOUR ARTS




6 PHOTO - COMPLETED SECOND FLOOR READING ROOM, 1992

C-1.0.2 NTS - COURTESY LEWIS + ASSOCIATES




3 PHOTO - COURTYARD PRIOR TO DEMOLITION, 1992

C-1.0.2 NTS - COURTESY LEWIS + ASSOCIATES

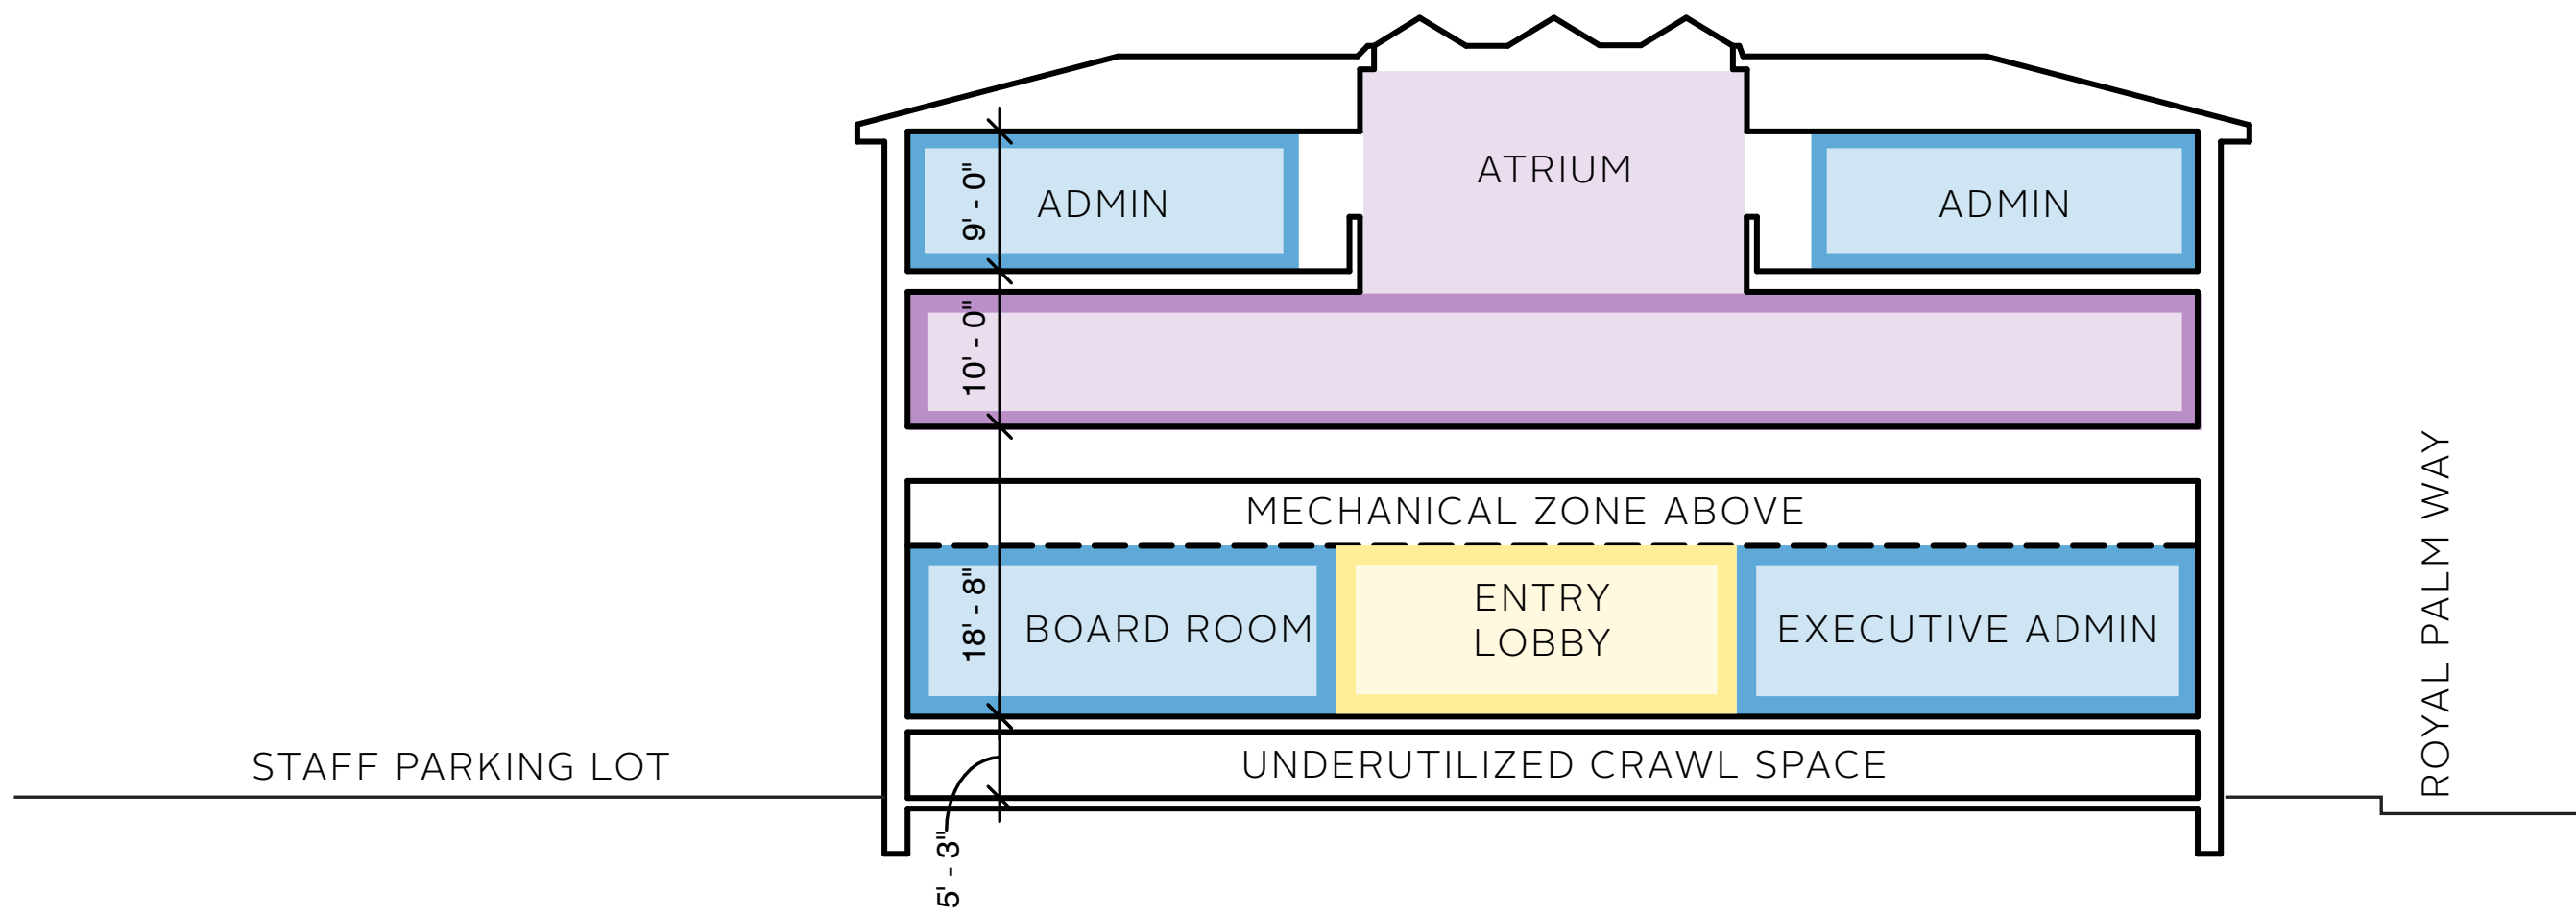


2 SECTION DIAGRAM OF EXISTING CONDITIONS AFTER 1992 RENOVATION

C-1.0.2 NTS - DRAWN BY BBB, 2023

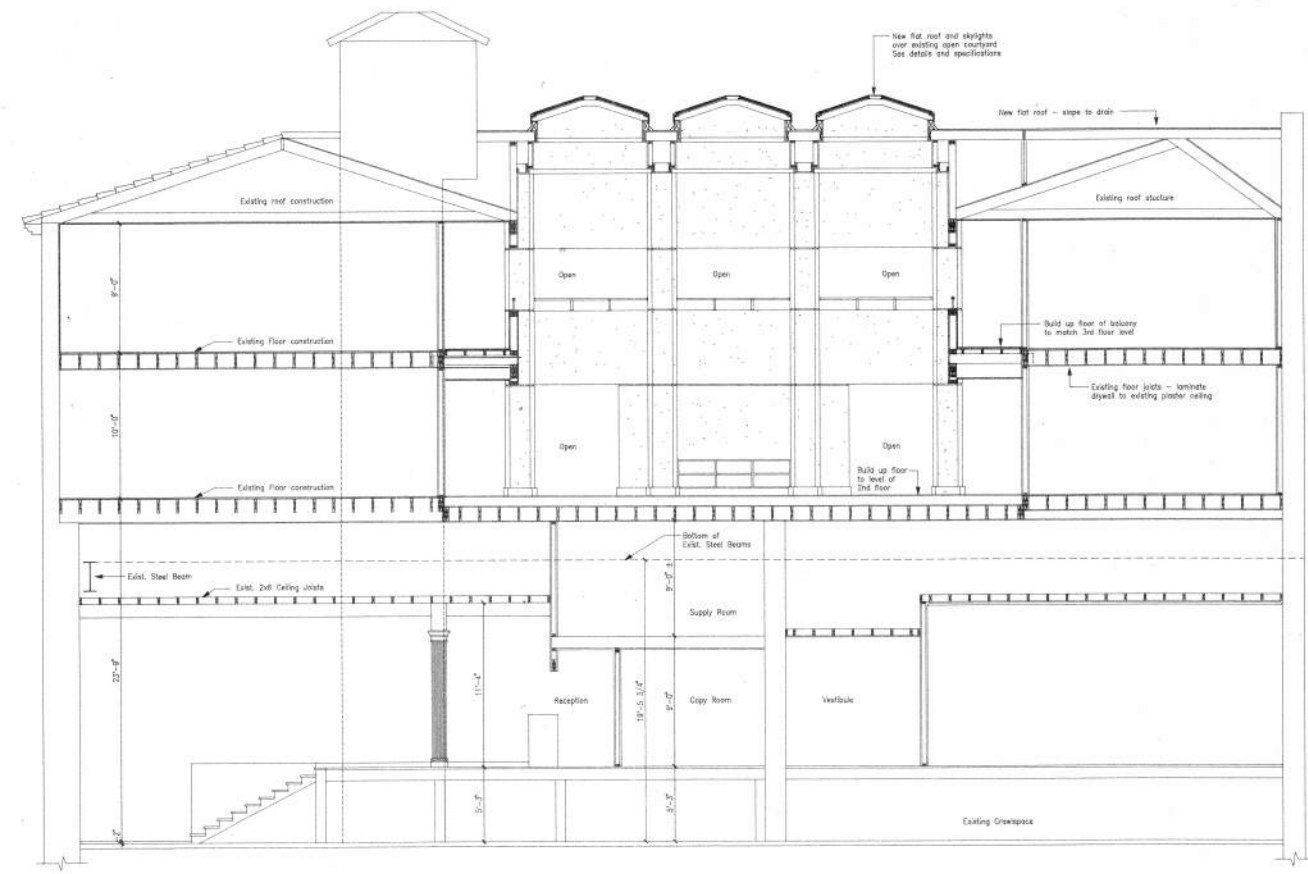


1 E-W SECTION LOOKING SOUTH - LEWIS + ASSOC., 1992


C-1.0.2 NTS - COURTESY THE SOCIETY OF THE FOUR ARTS ARCHIVES

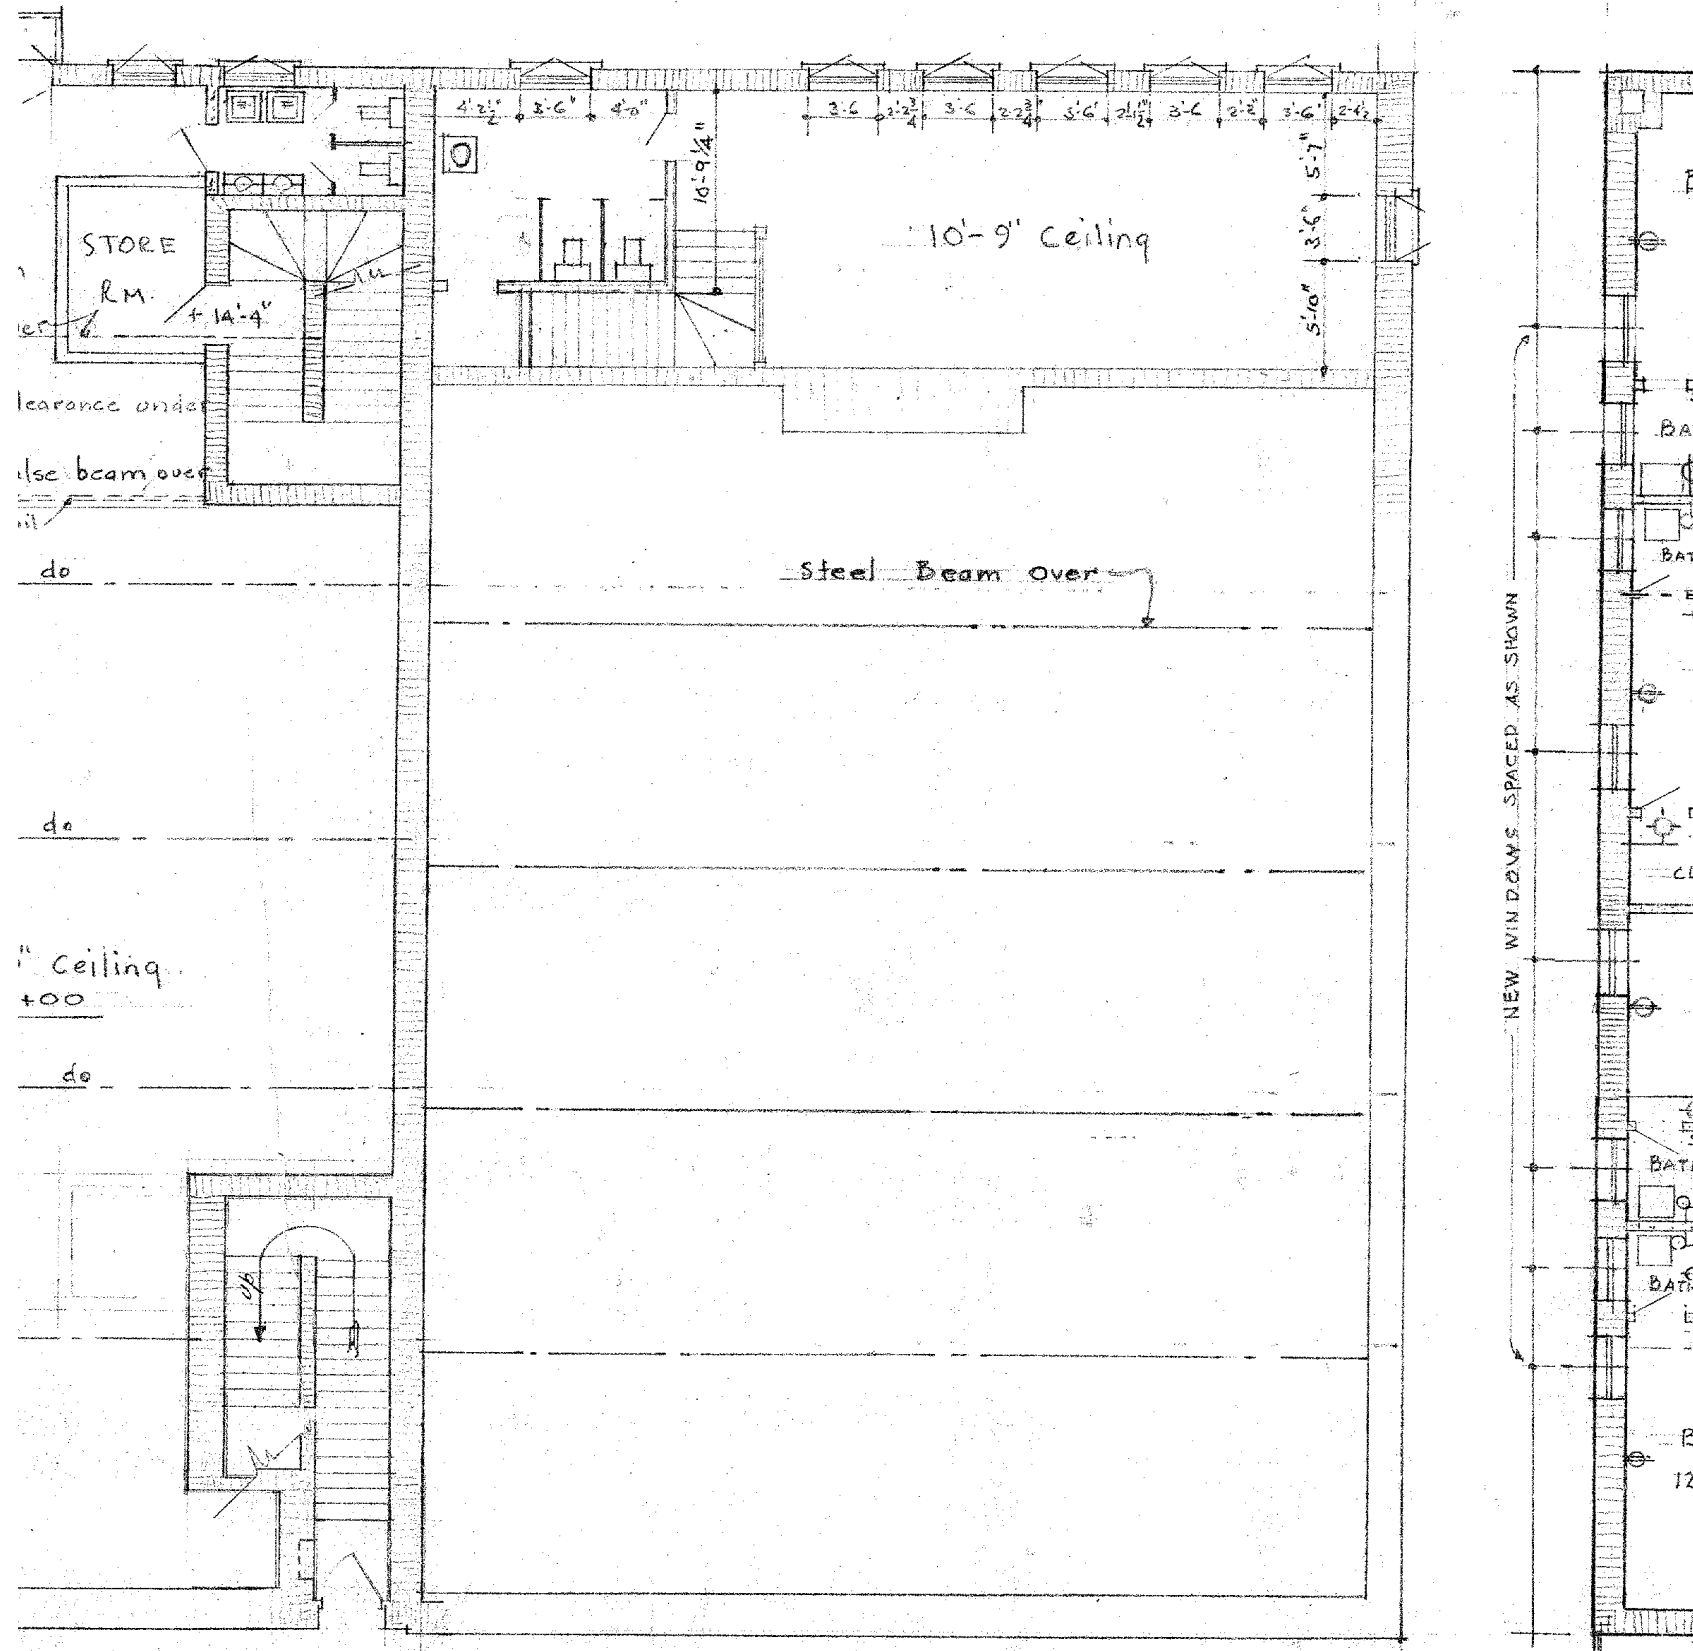


4 EXISTING CONDITIONS SURVEY PLAN OF 1925 MEZZANINE - DRAWN BY VOLK, 1947 (FULLY REMOVED IN 1947)
C-2.1.0 3/32" = 1'-0"

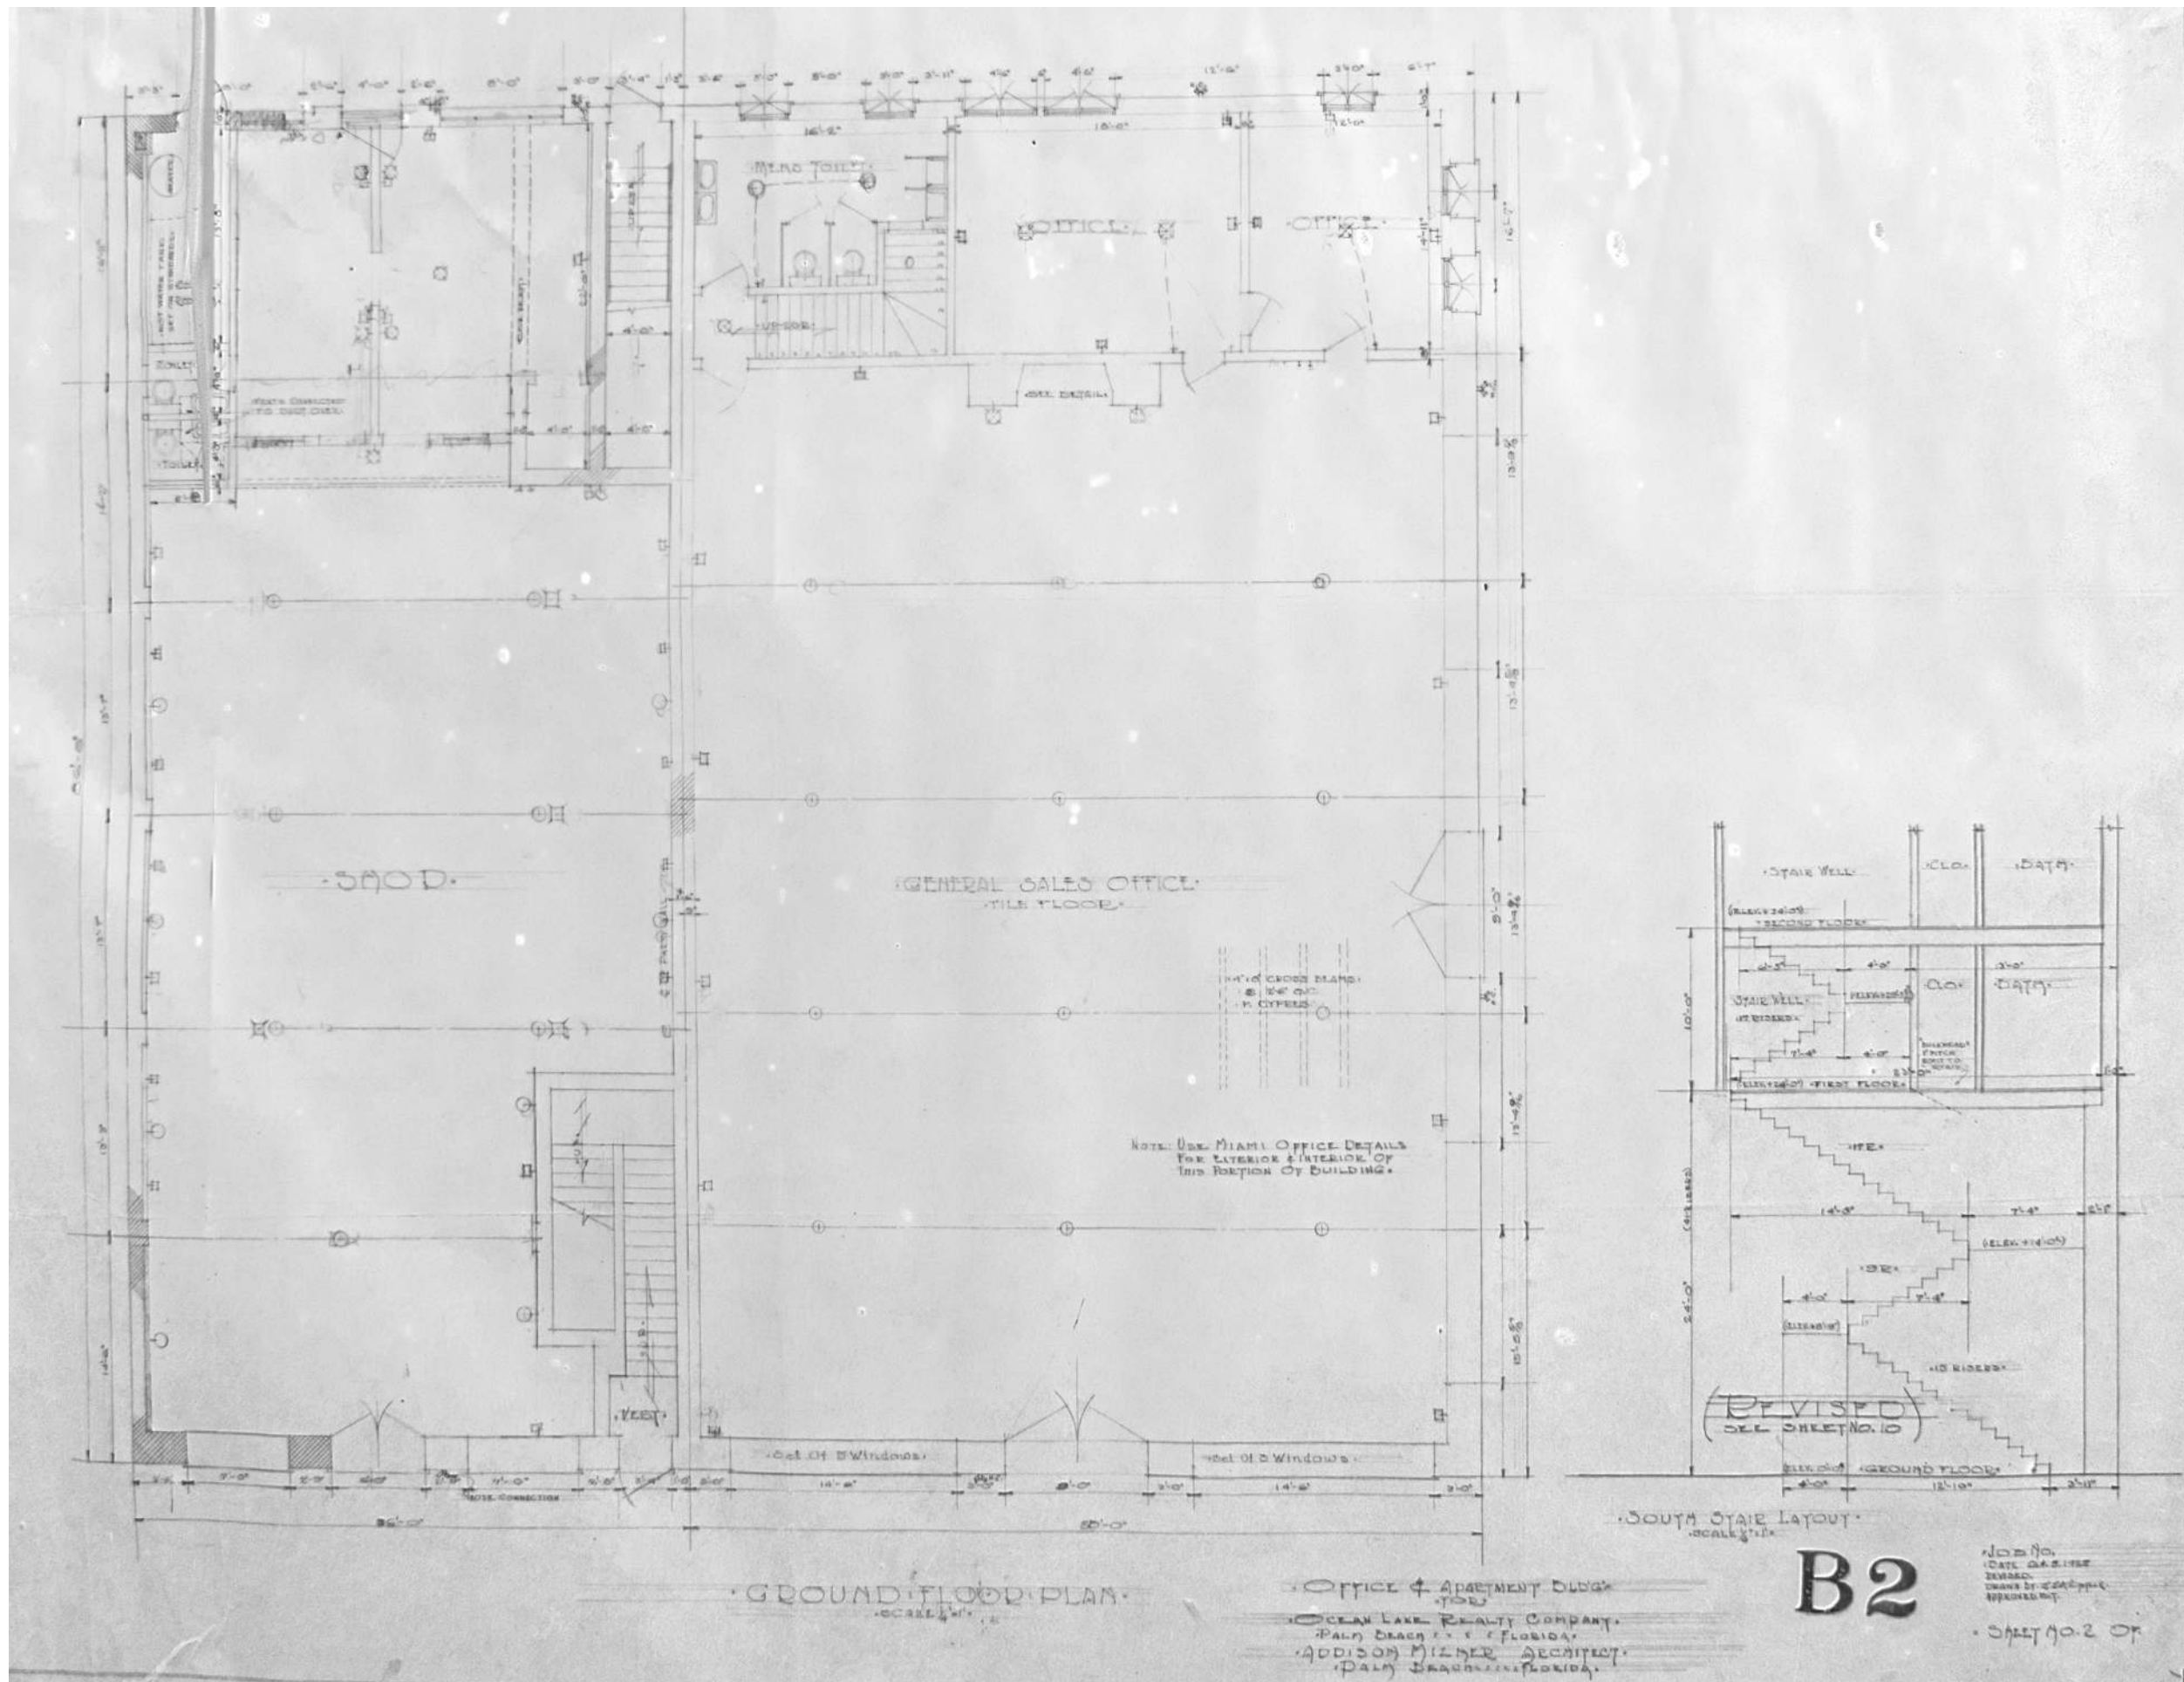


2 GROUND (FIRST) FLOOR PLAN - ADDISON MIZNER, 1925
C-2.1.0 3/32" = 1'-0"

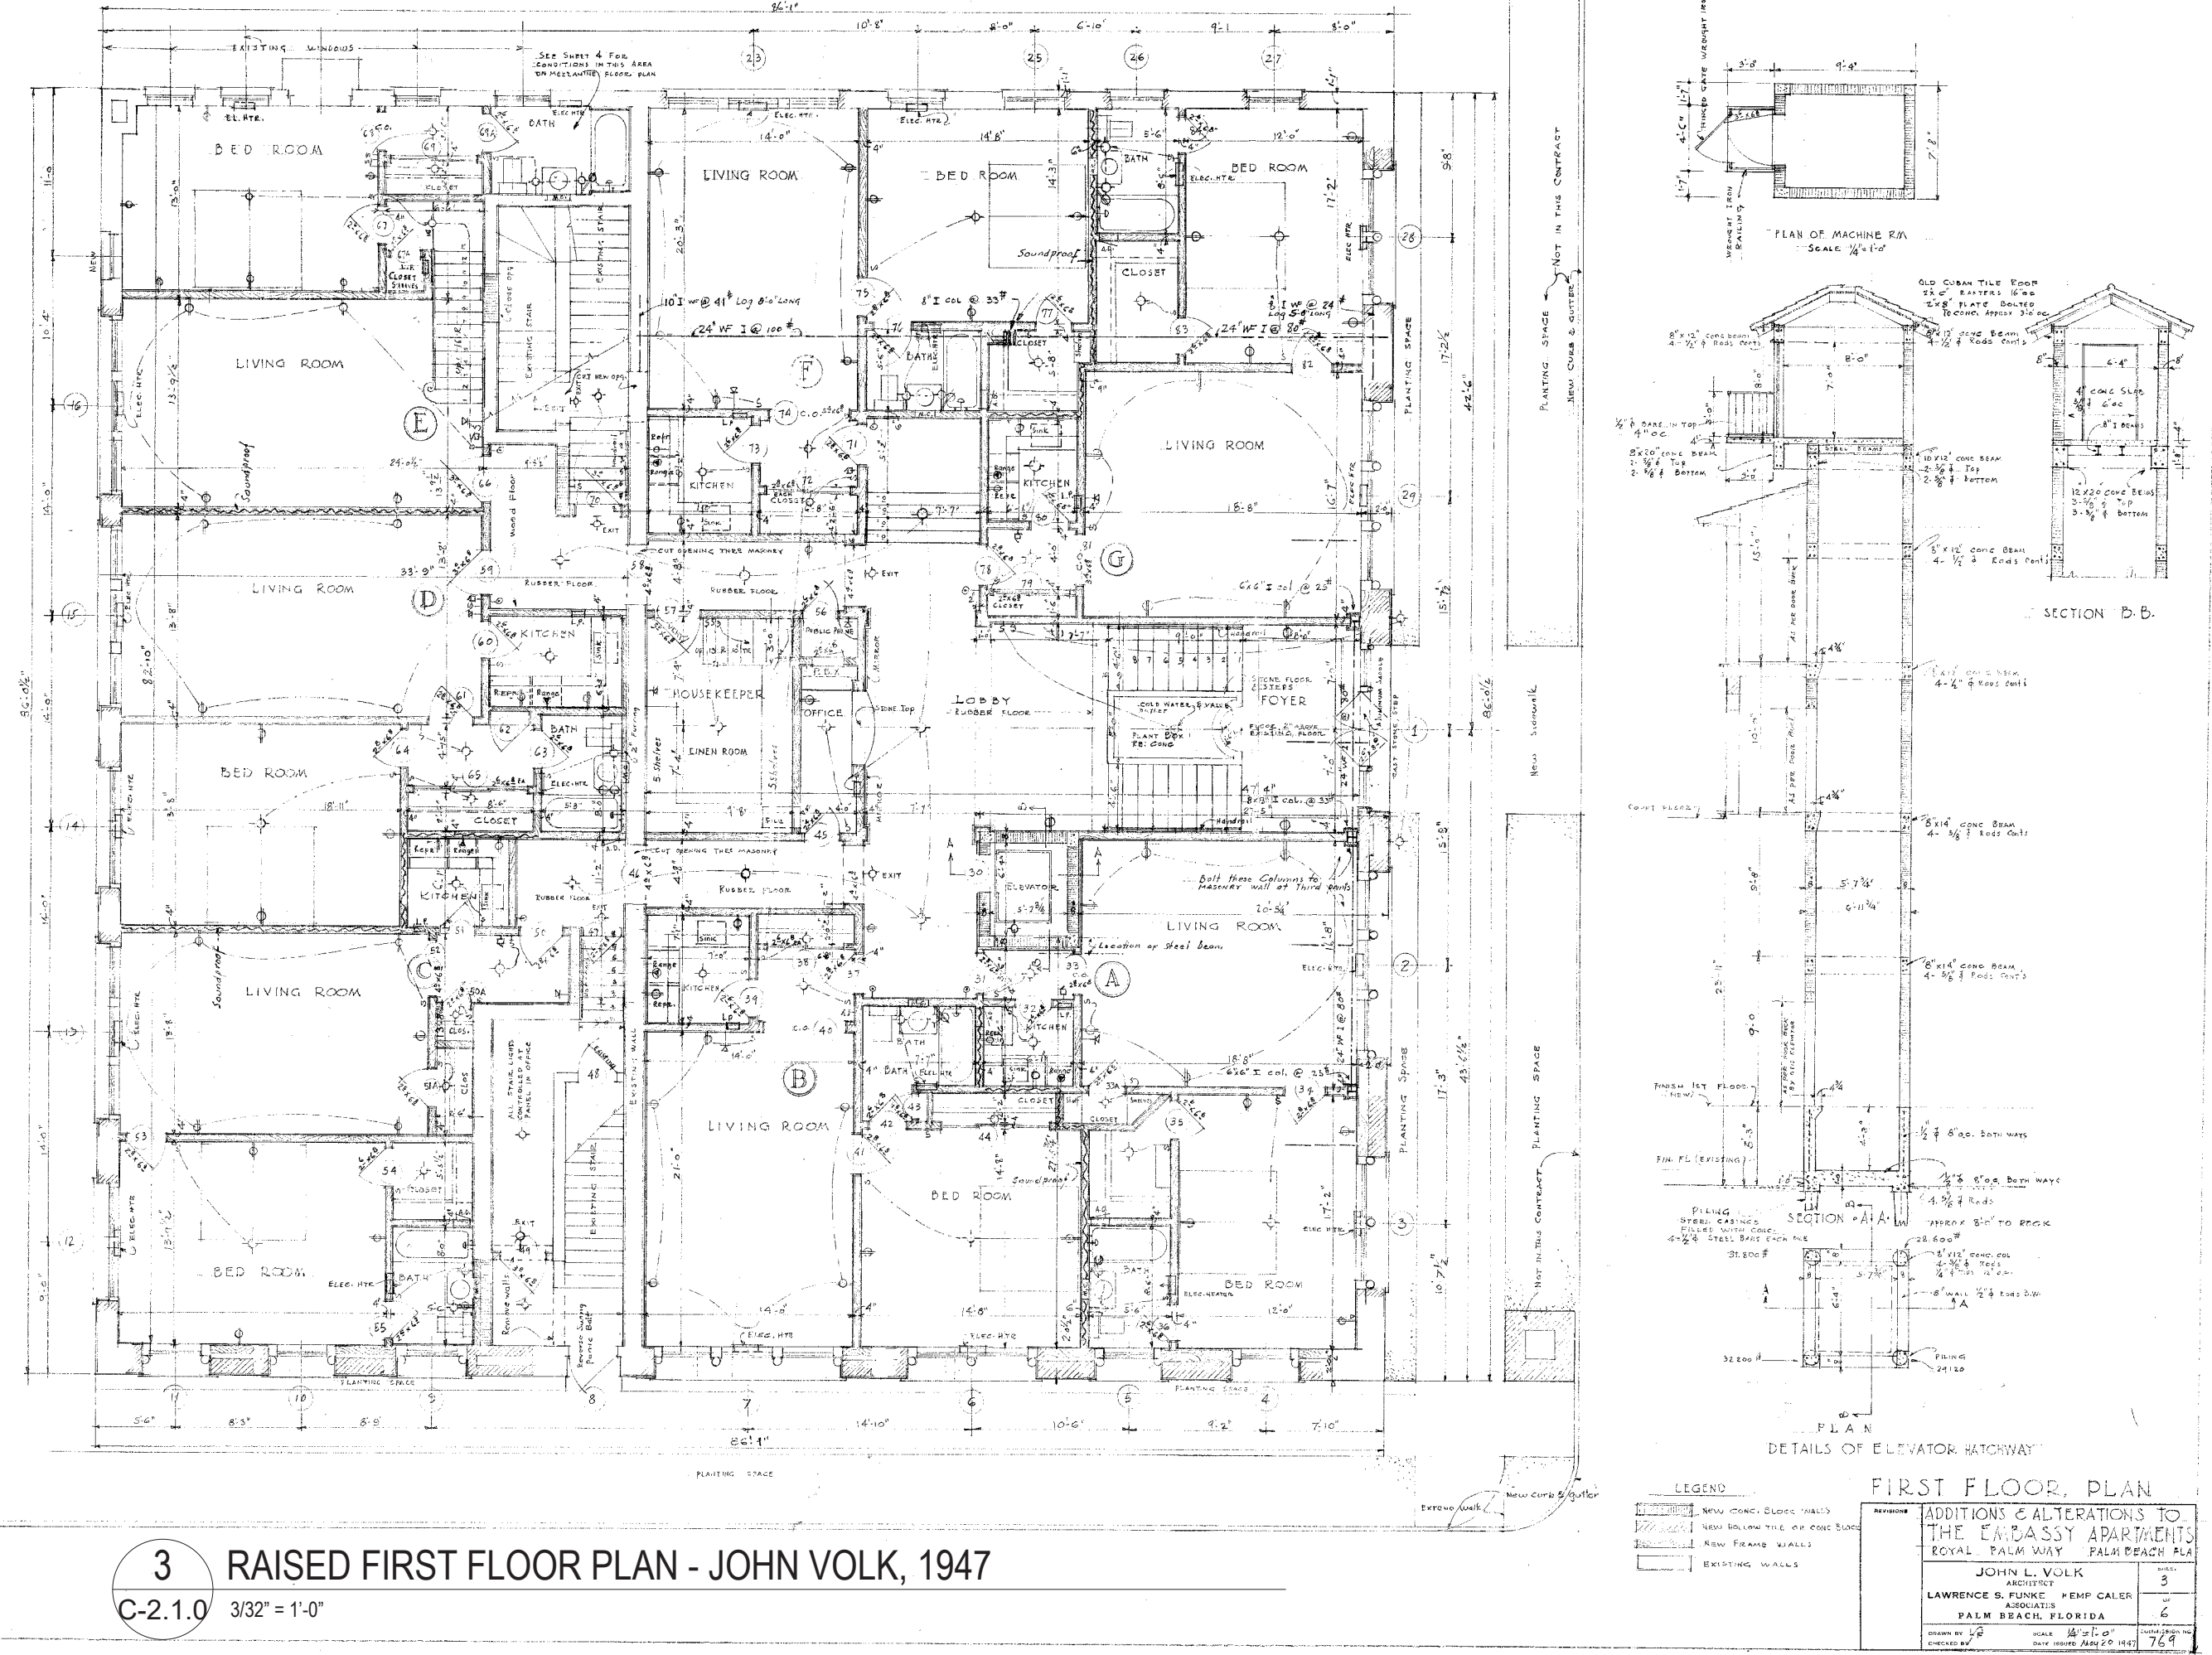


3 RAISED FIRST FLOOR PLAN - JOHN VOLK, 1947
C-2.1.0 3/32" = 1'-0"

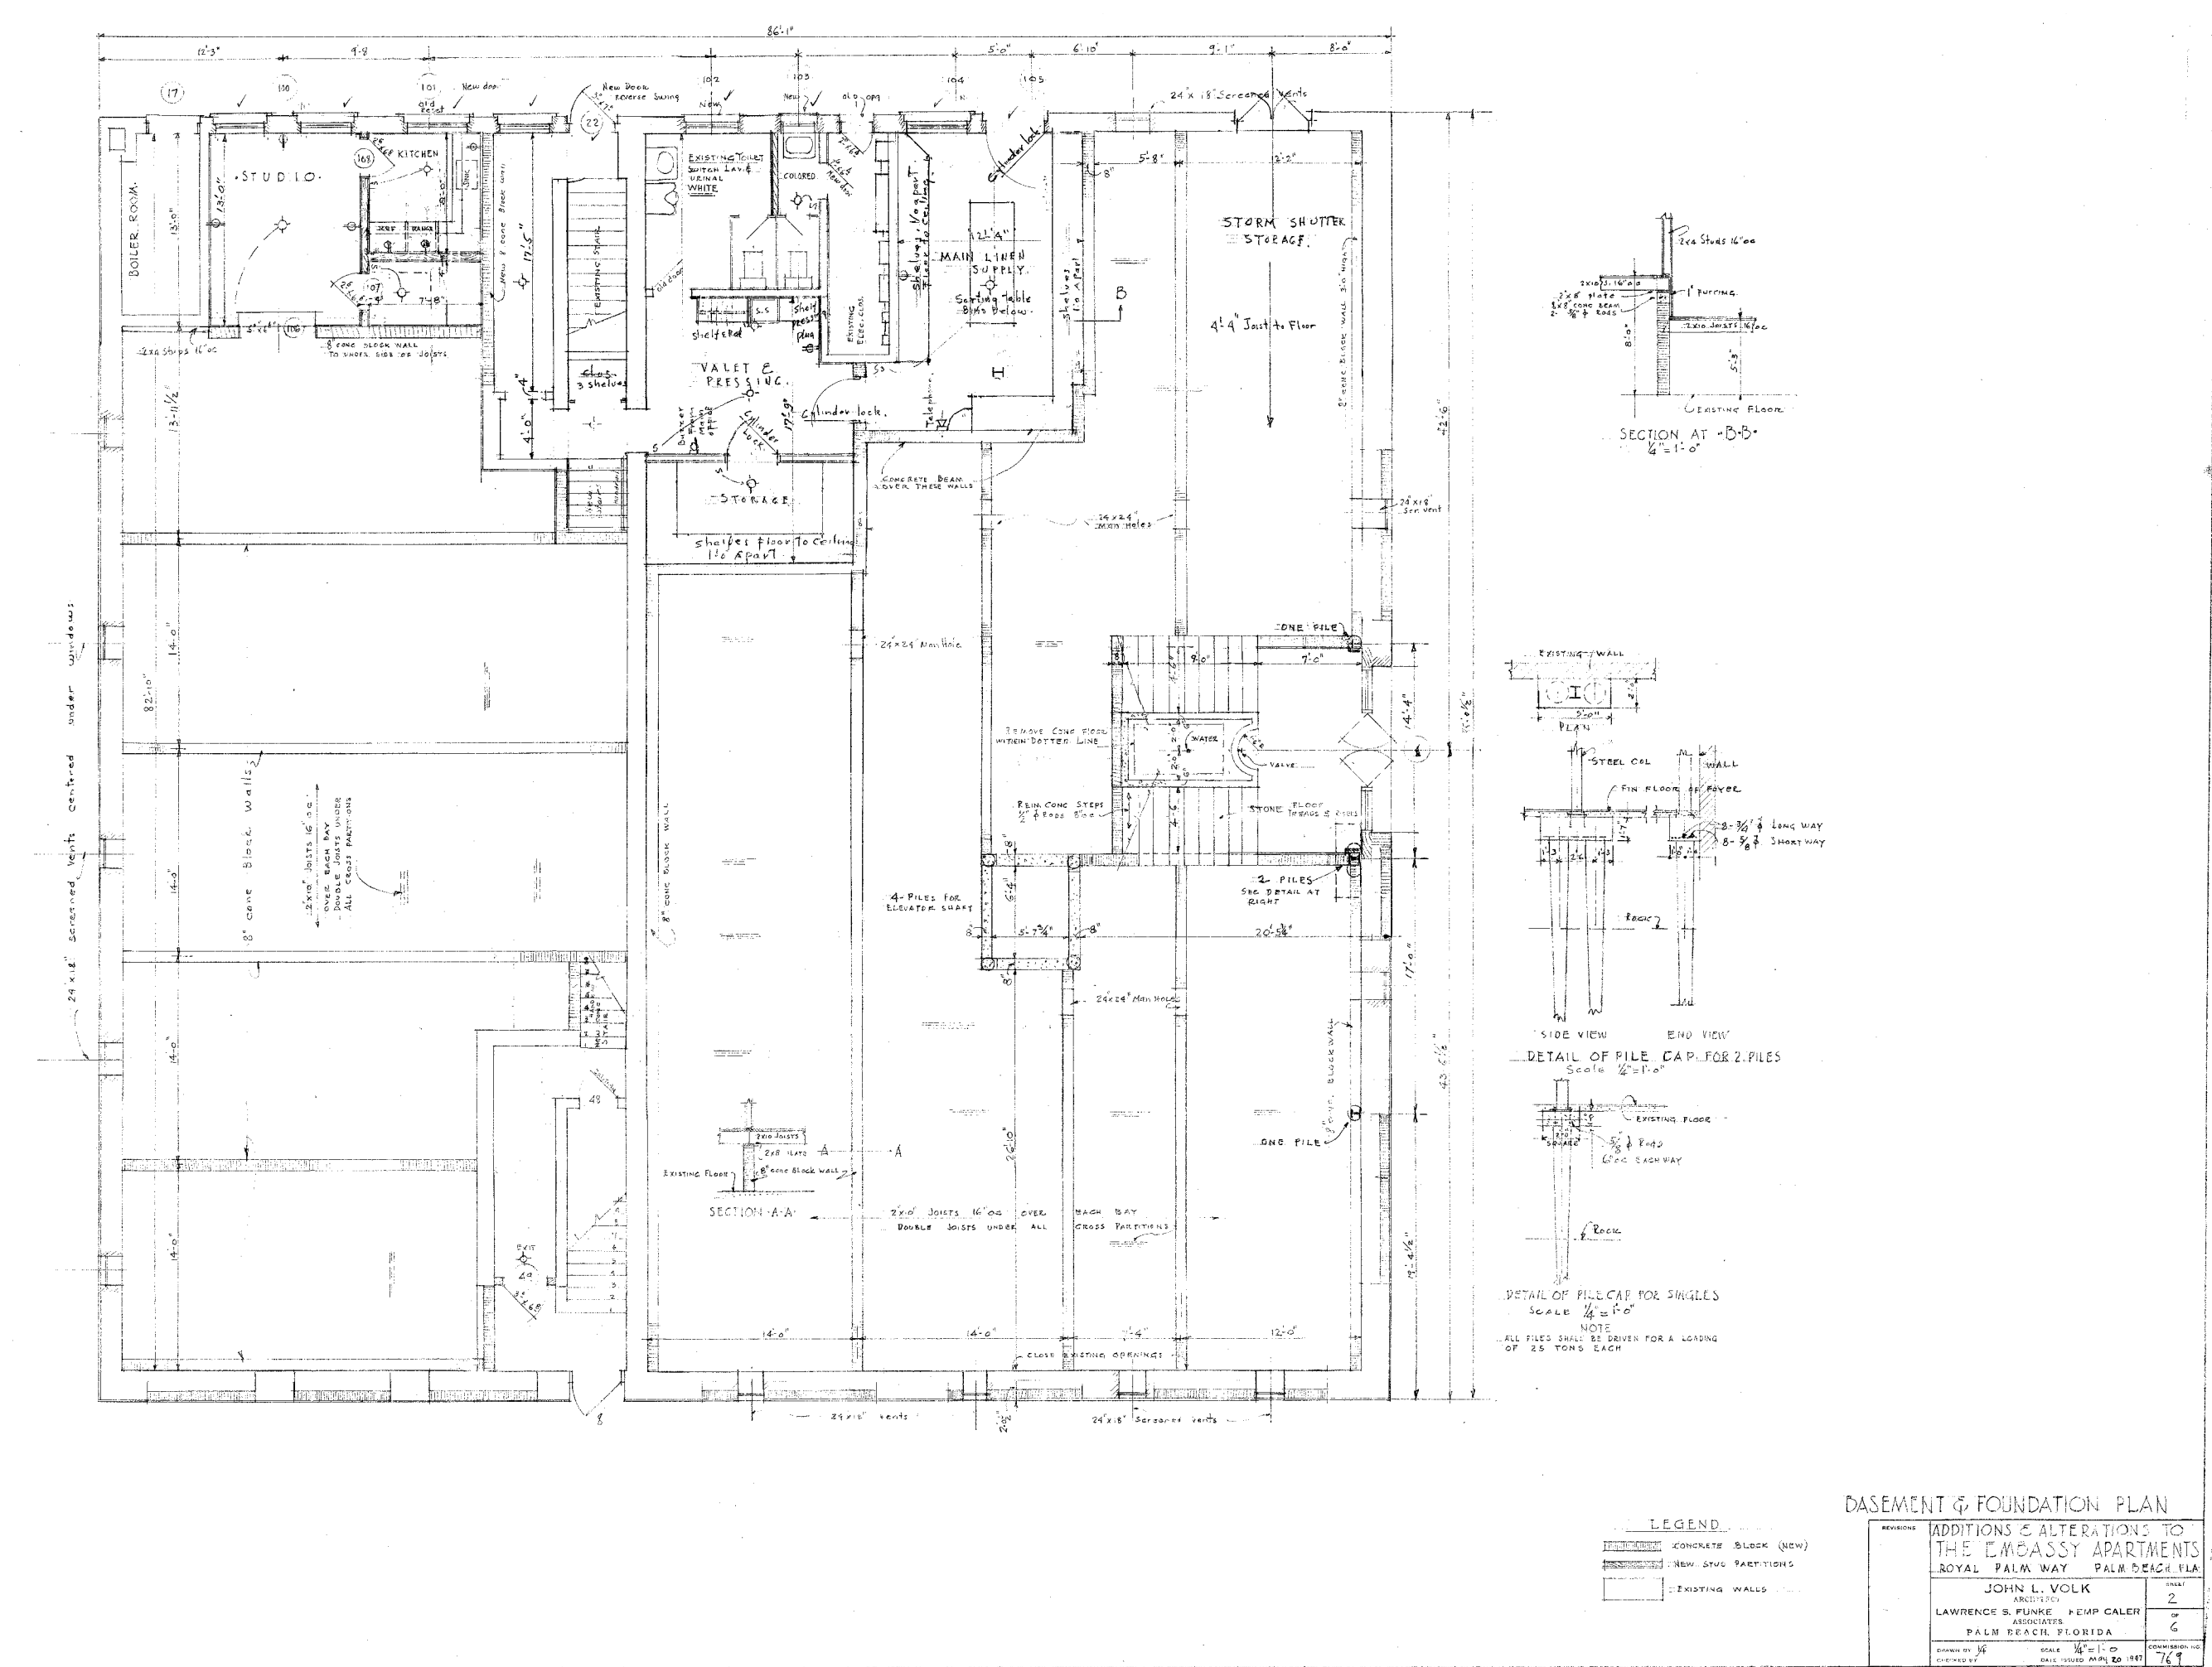

1 BASEMENT/CRAWL SPACE PLAN - JOHN VOLK, 1947
C-2.1.0 3/32" = 1'-0"

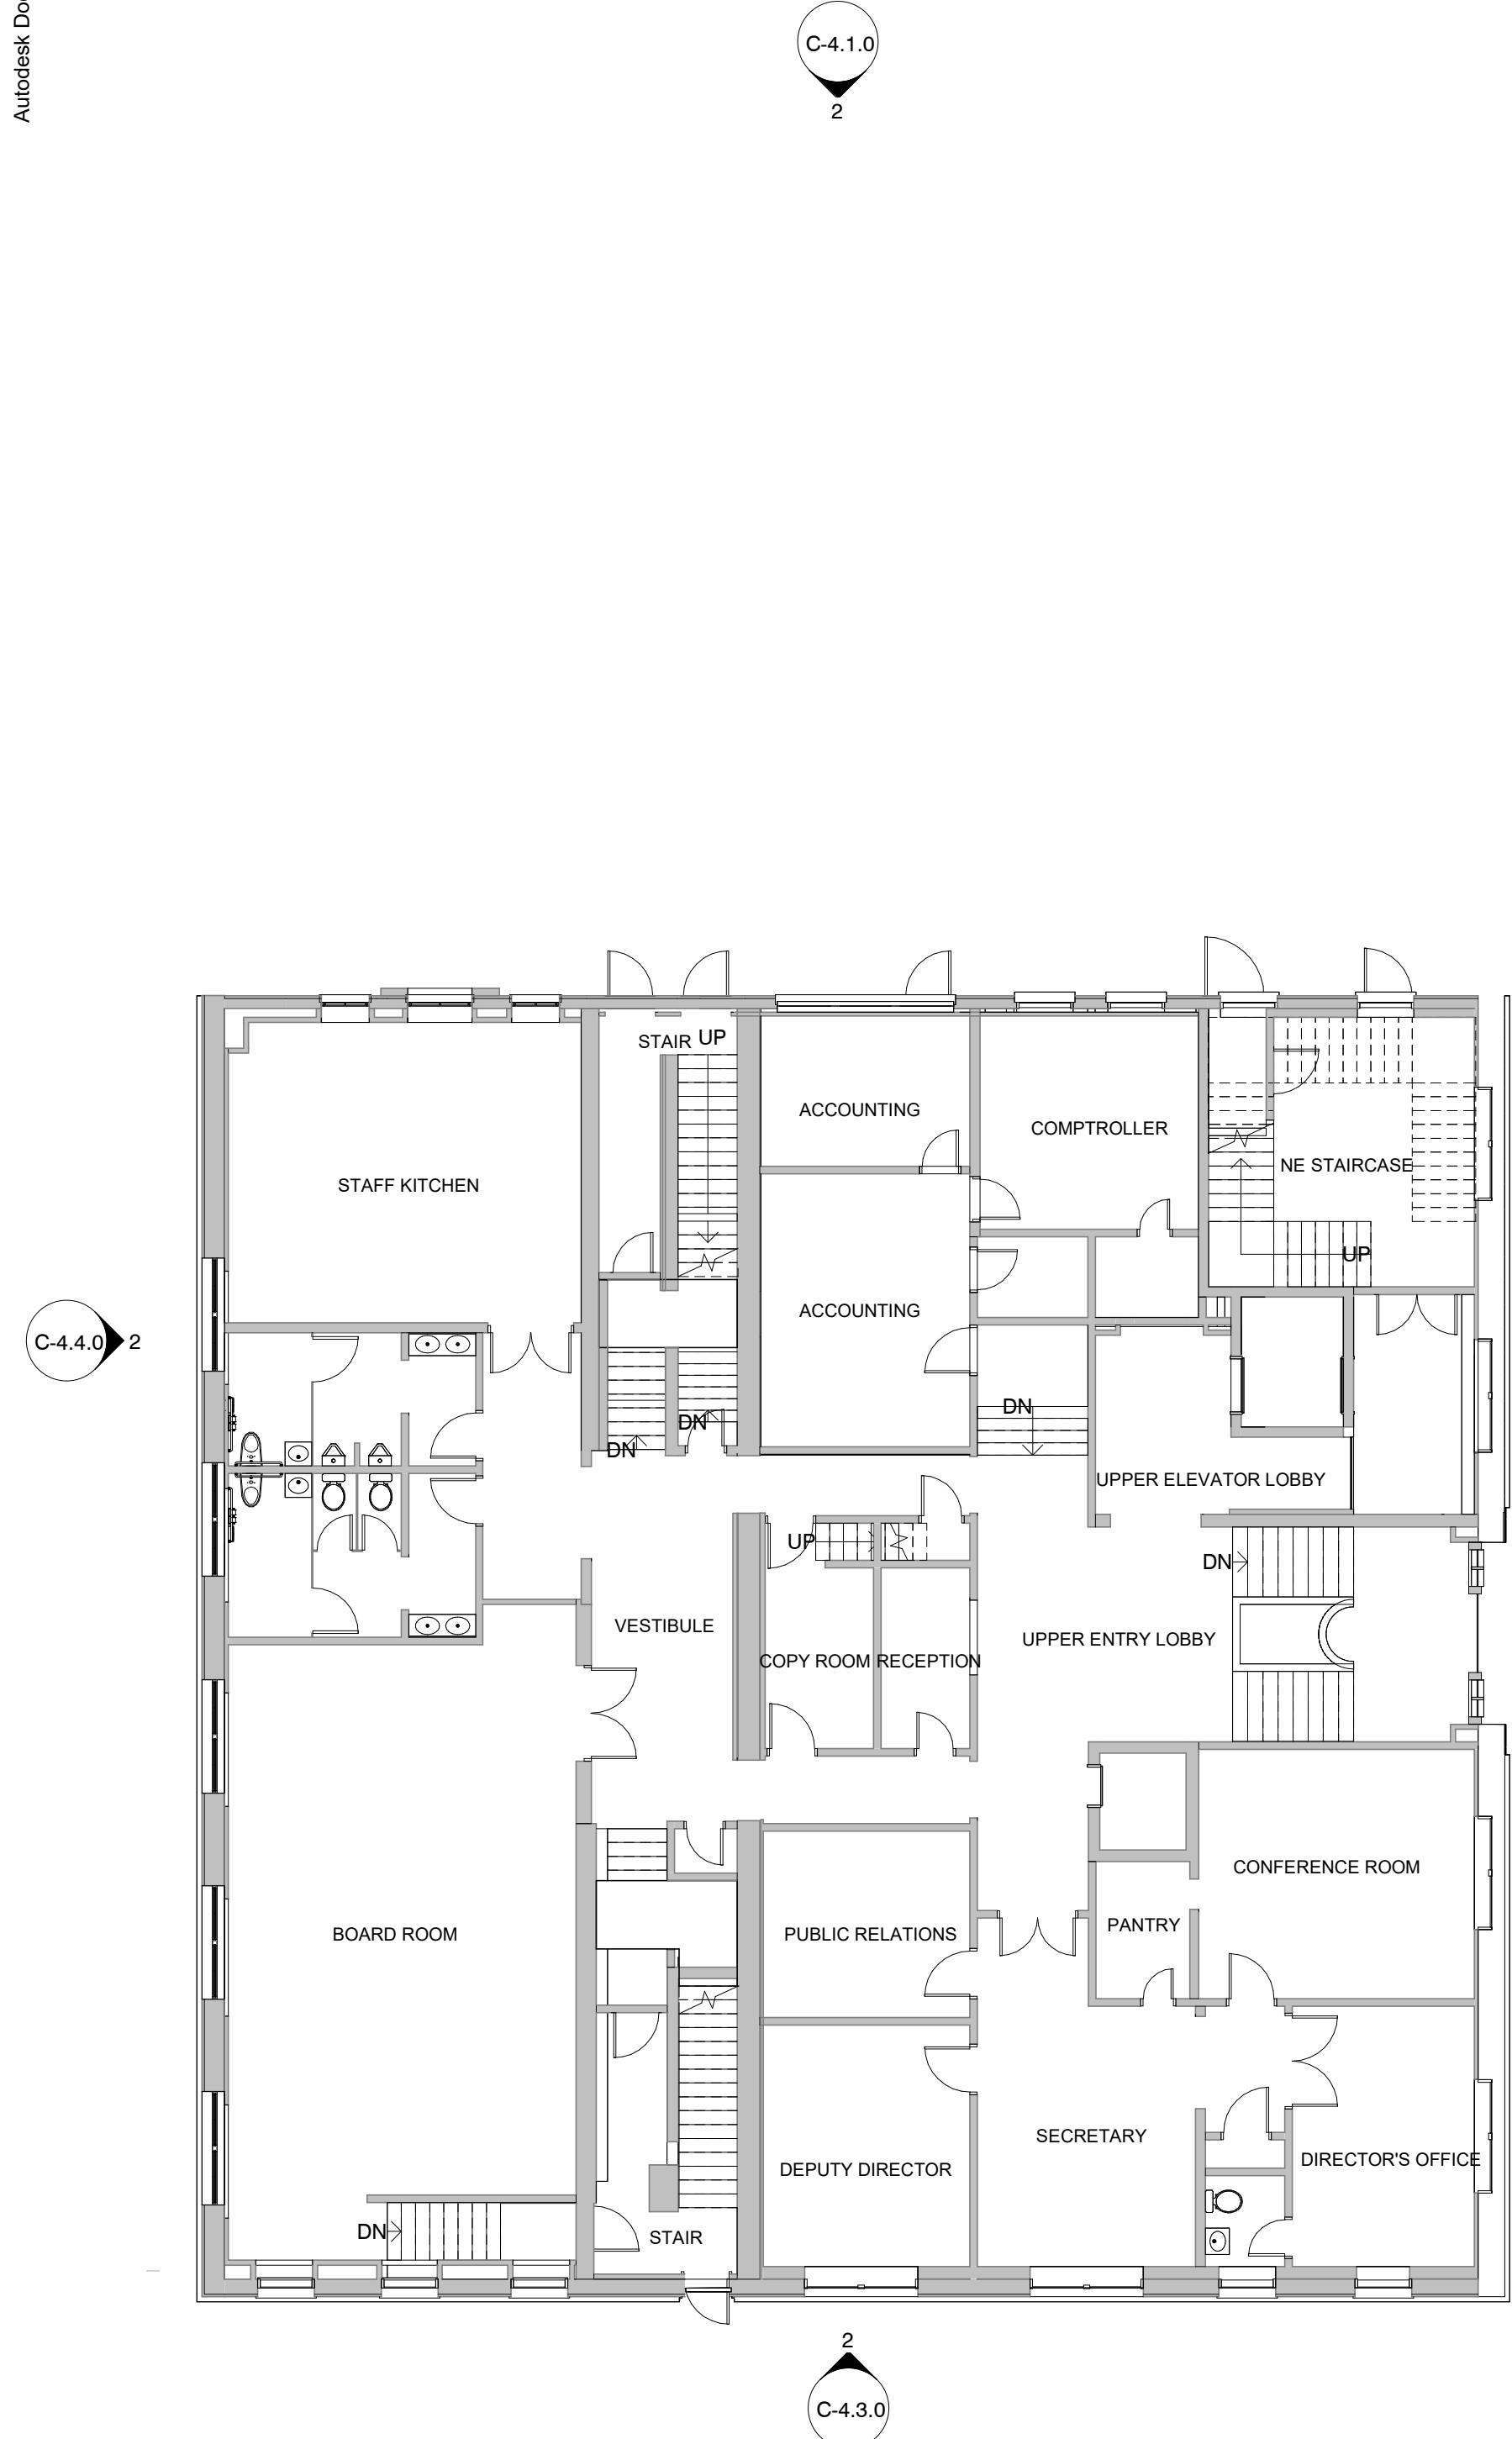


1 EXISTING - FIRST FLOOR
C-2.1.1 3/32" = 1'-0"

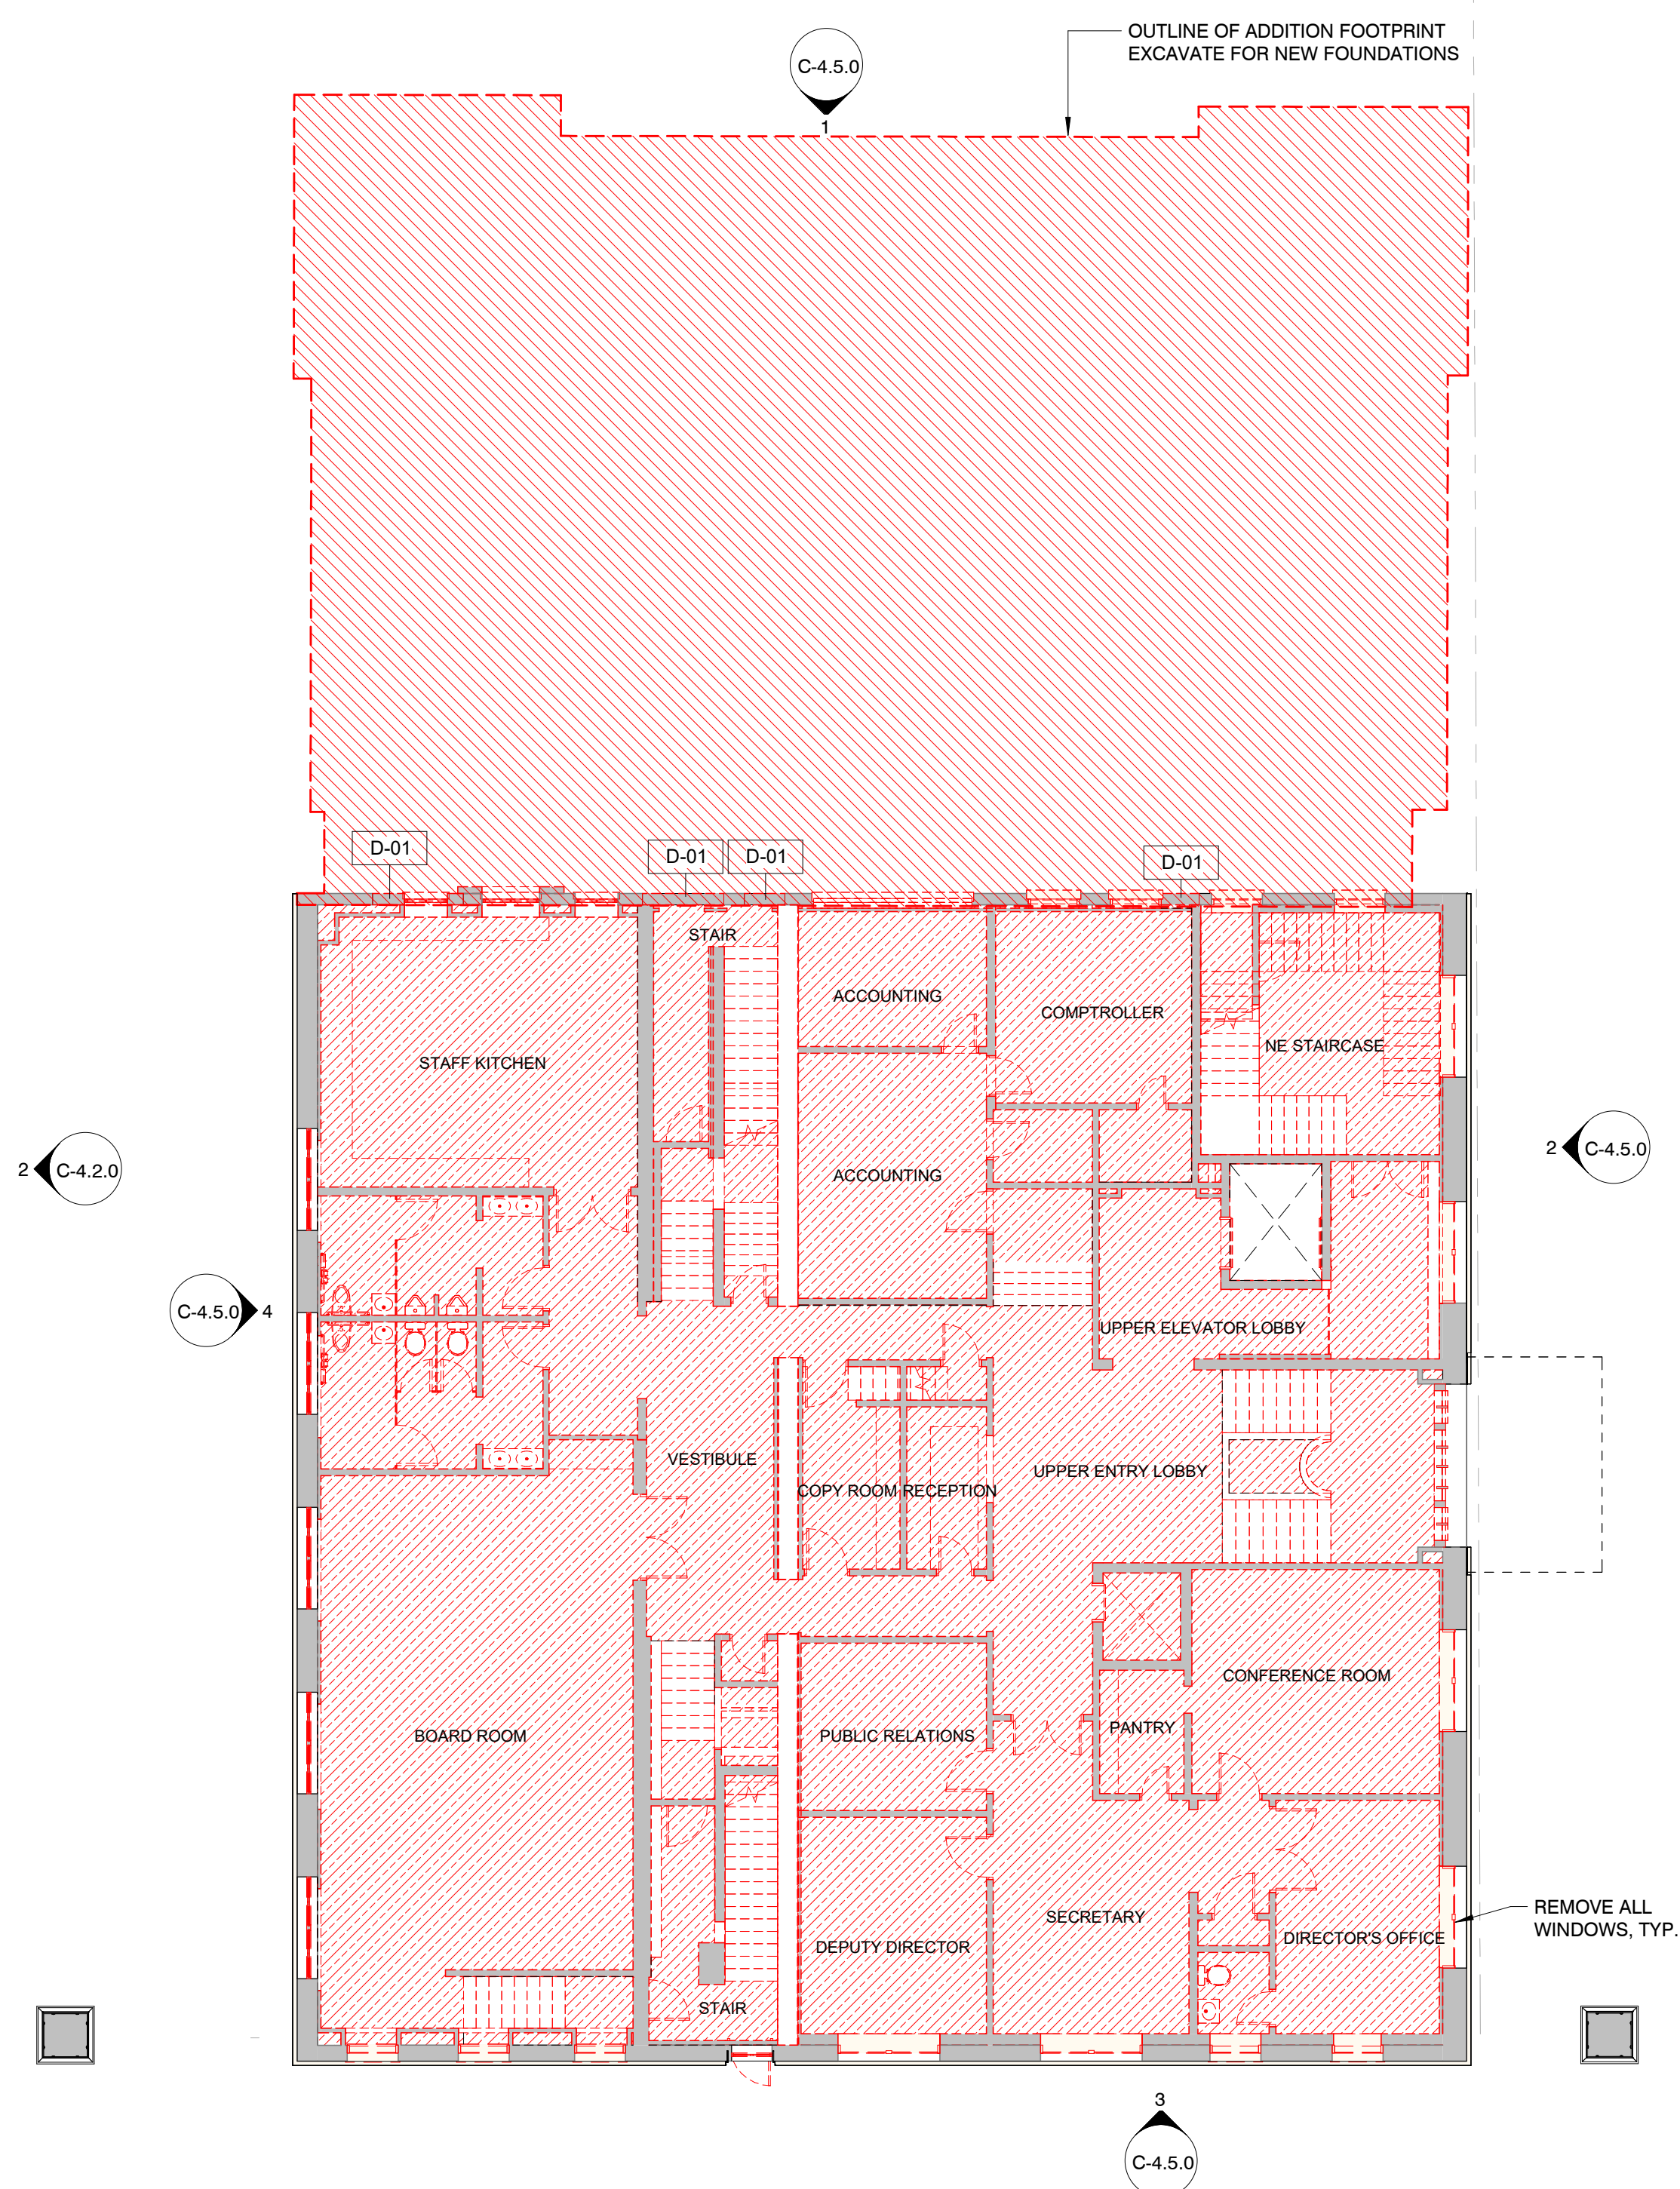


2 MATERIAL REMOVAL - FIRST FLOOR PLAN
C-2.1.1 3/32" = 1'-0"

DEMOLITION LEGEND	
	EXISTING CONSTRUCTION TO REMAIN
	WALLS TO BE REMOVED
	DOORS TO BE REMOVED
	STRUCTURAL SLAB TO BE REMOVED

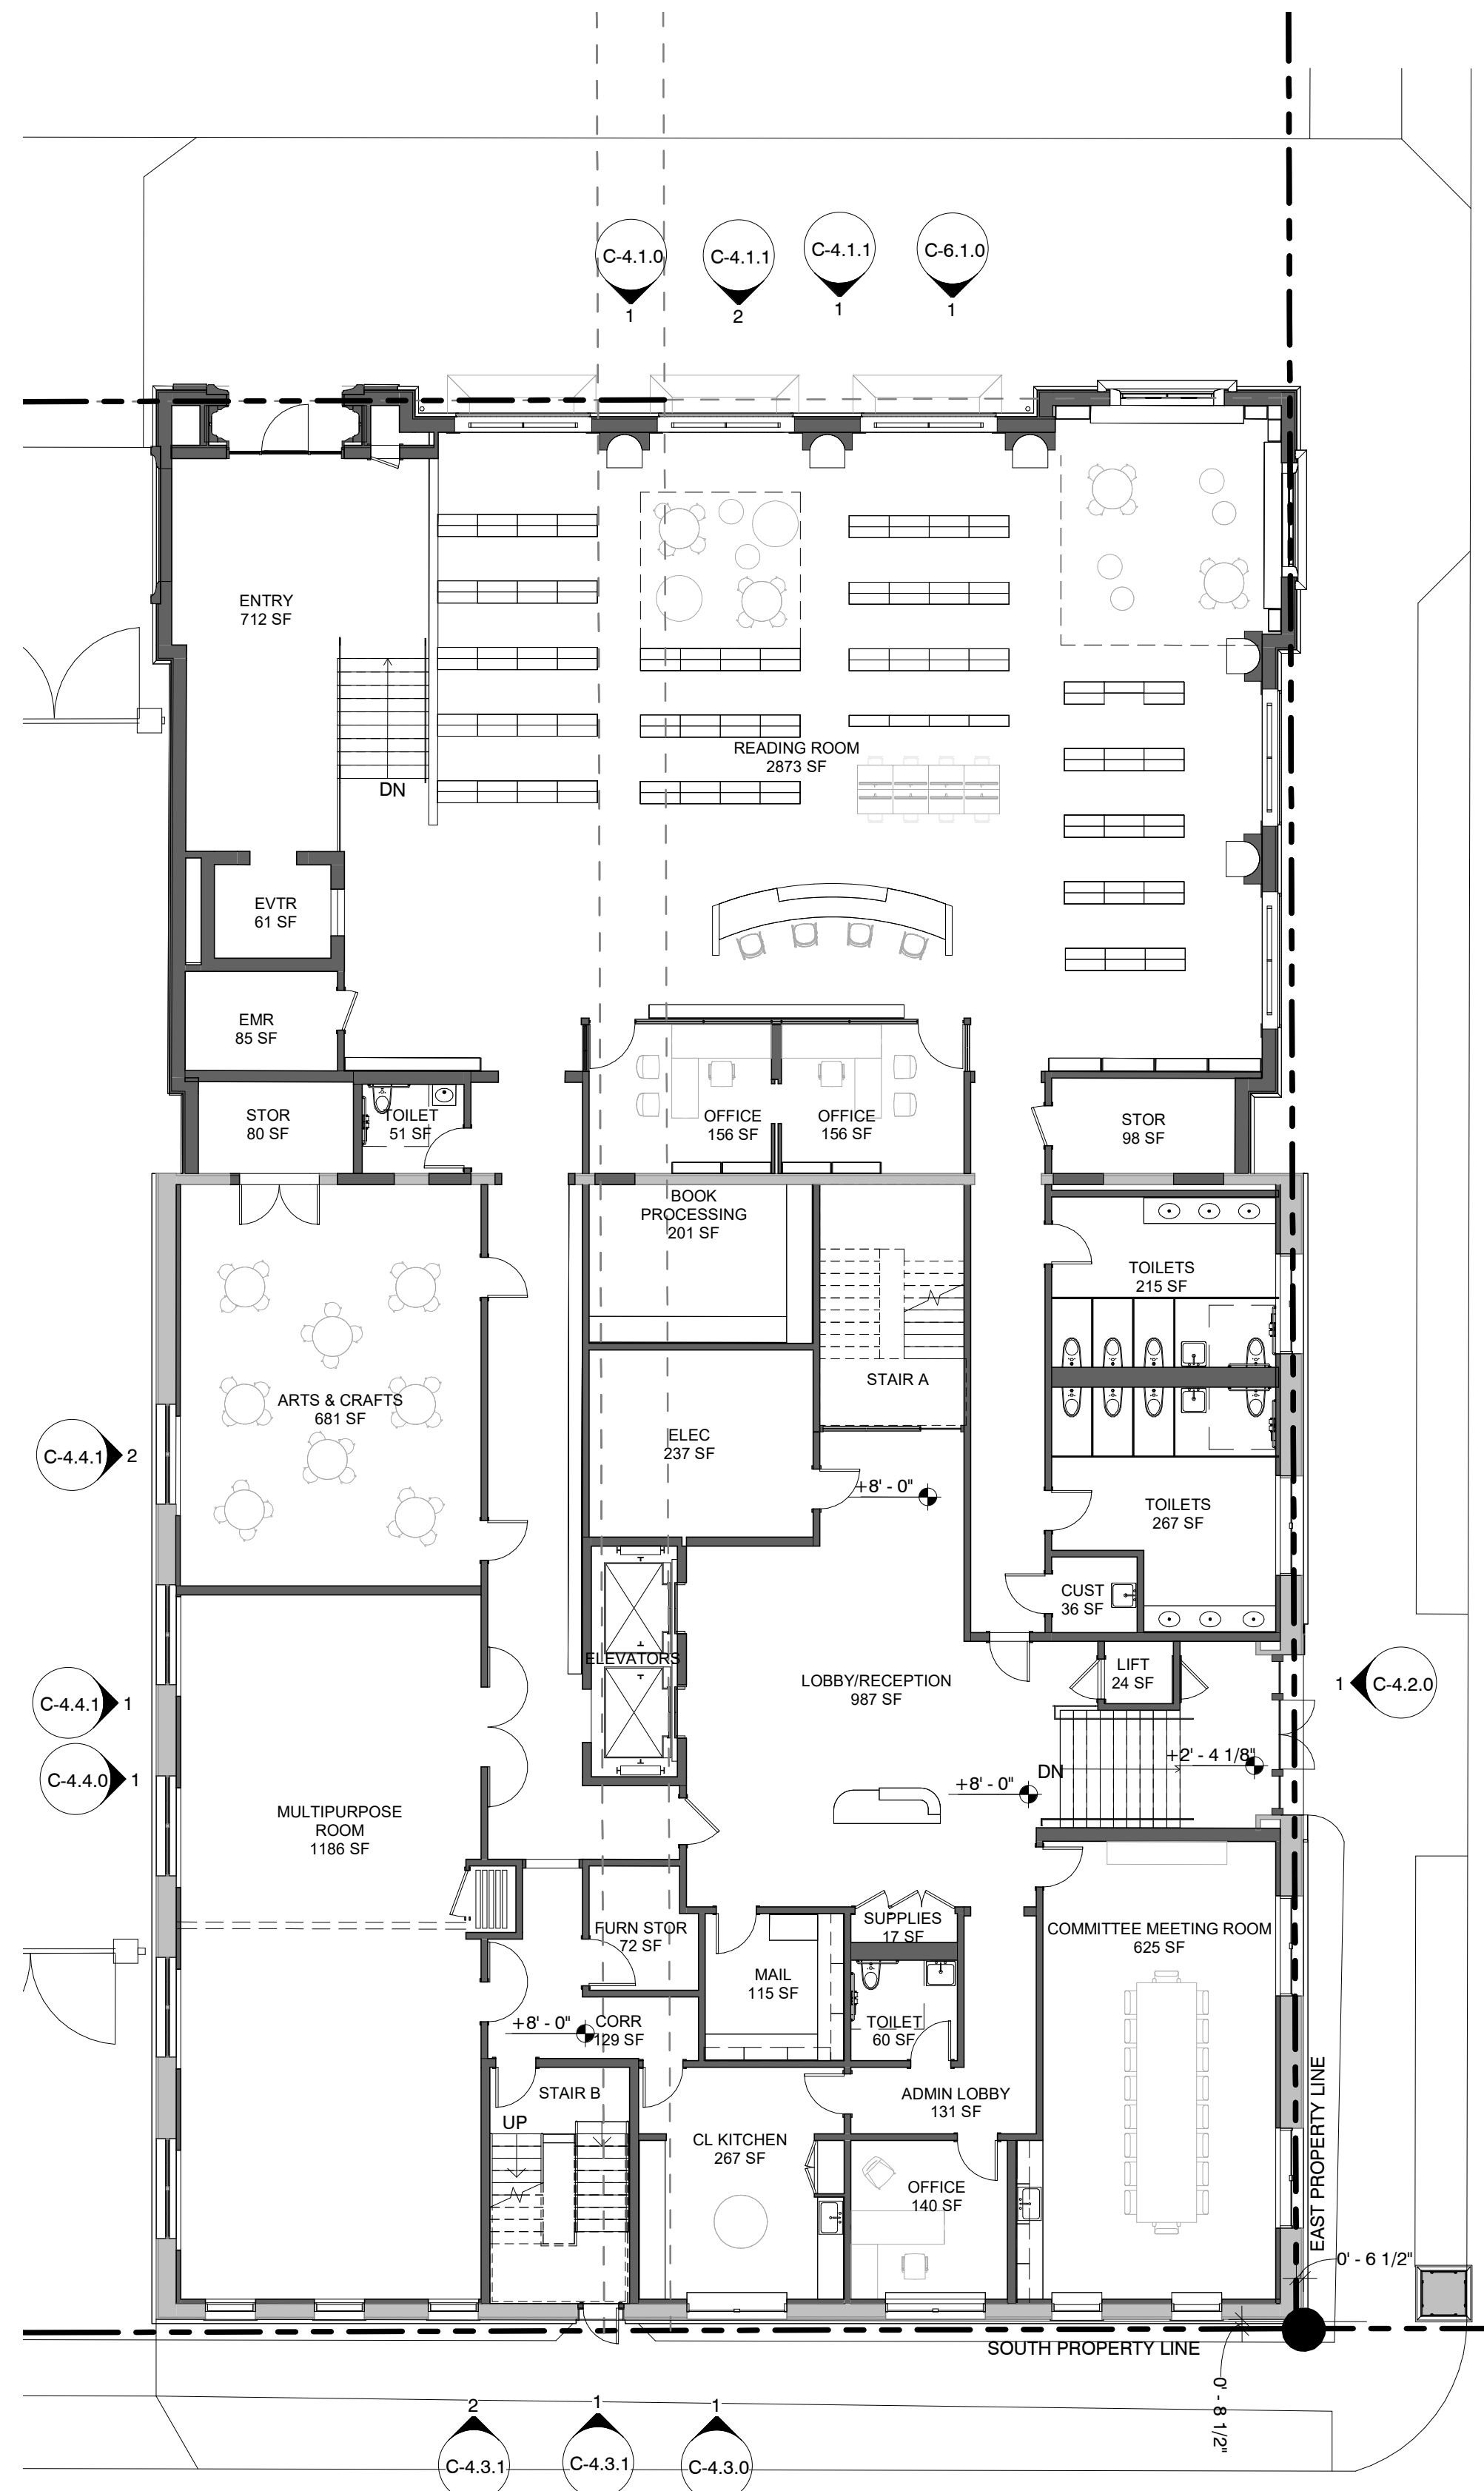

3 PROPOSED - FIRST FLOOR PLAN
C-2.1.1 3/32" = 1'-0"

DEMOLITION & SALVAGE KEYNOTES	
KEYNOTE	DESCRIPTION
D-01	REMOVE PORTION OF MASONRY WALL FOR NEW OPENING

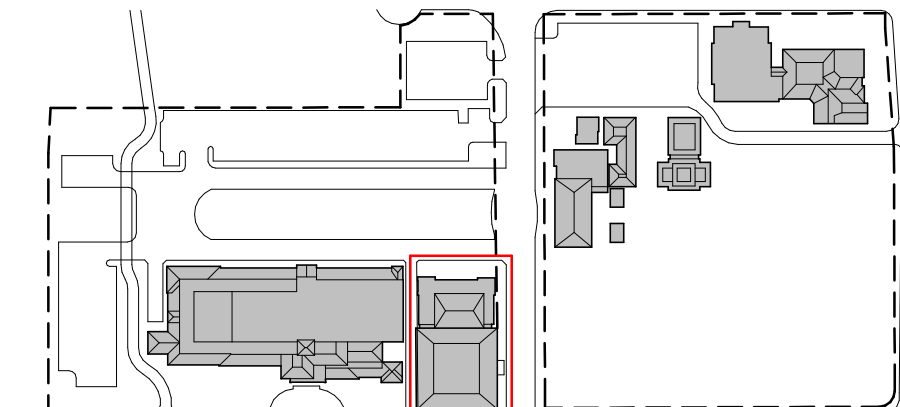

EXISTING, MATERIAL REMOVAL, PROPOSED PLANS - FIRST FLOOR




The Society of the Four Arts -
John E. Rovensky Building
100 Four Arts Plaza, Palm Beach, FL 33480

THESE DRAWINGS ARE FOR THE EXCLUSIVE USE OF SPINA OROURKE + PARTNERS, INC. AND MAY NOT BE REPRODUCED OR USED IN ANY MANNER WITHOUT THE EXPRESS WRITTEN CONSENT OF SPINA OROURKE + PARTNERS, INC. ALL RIGHTS ARE RESERVED.

Revisions

Project no: 2953
Date: 2024.10.07
Drawn by: Author
Project Manager: Checker

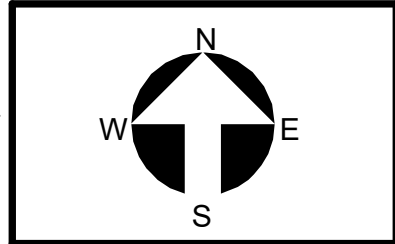

C-2.1.1

Final Submittal




SPINA OROURKE
+ PARTNERS
Architecture • Interior Design
Keith M. Spina #




BEYER
BLINDER
BELLE
285 Banyan Blvd
West Palm Beach
FL 33407
305.884.8844
spinaorourke@bbl.com
AA26002399


120 Broadway
20th Floor
New York, NY 10271
212.777.7800
beyerblinderbelle.com

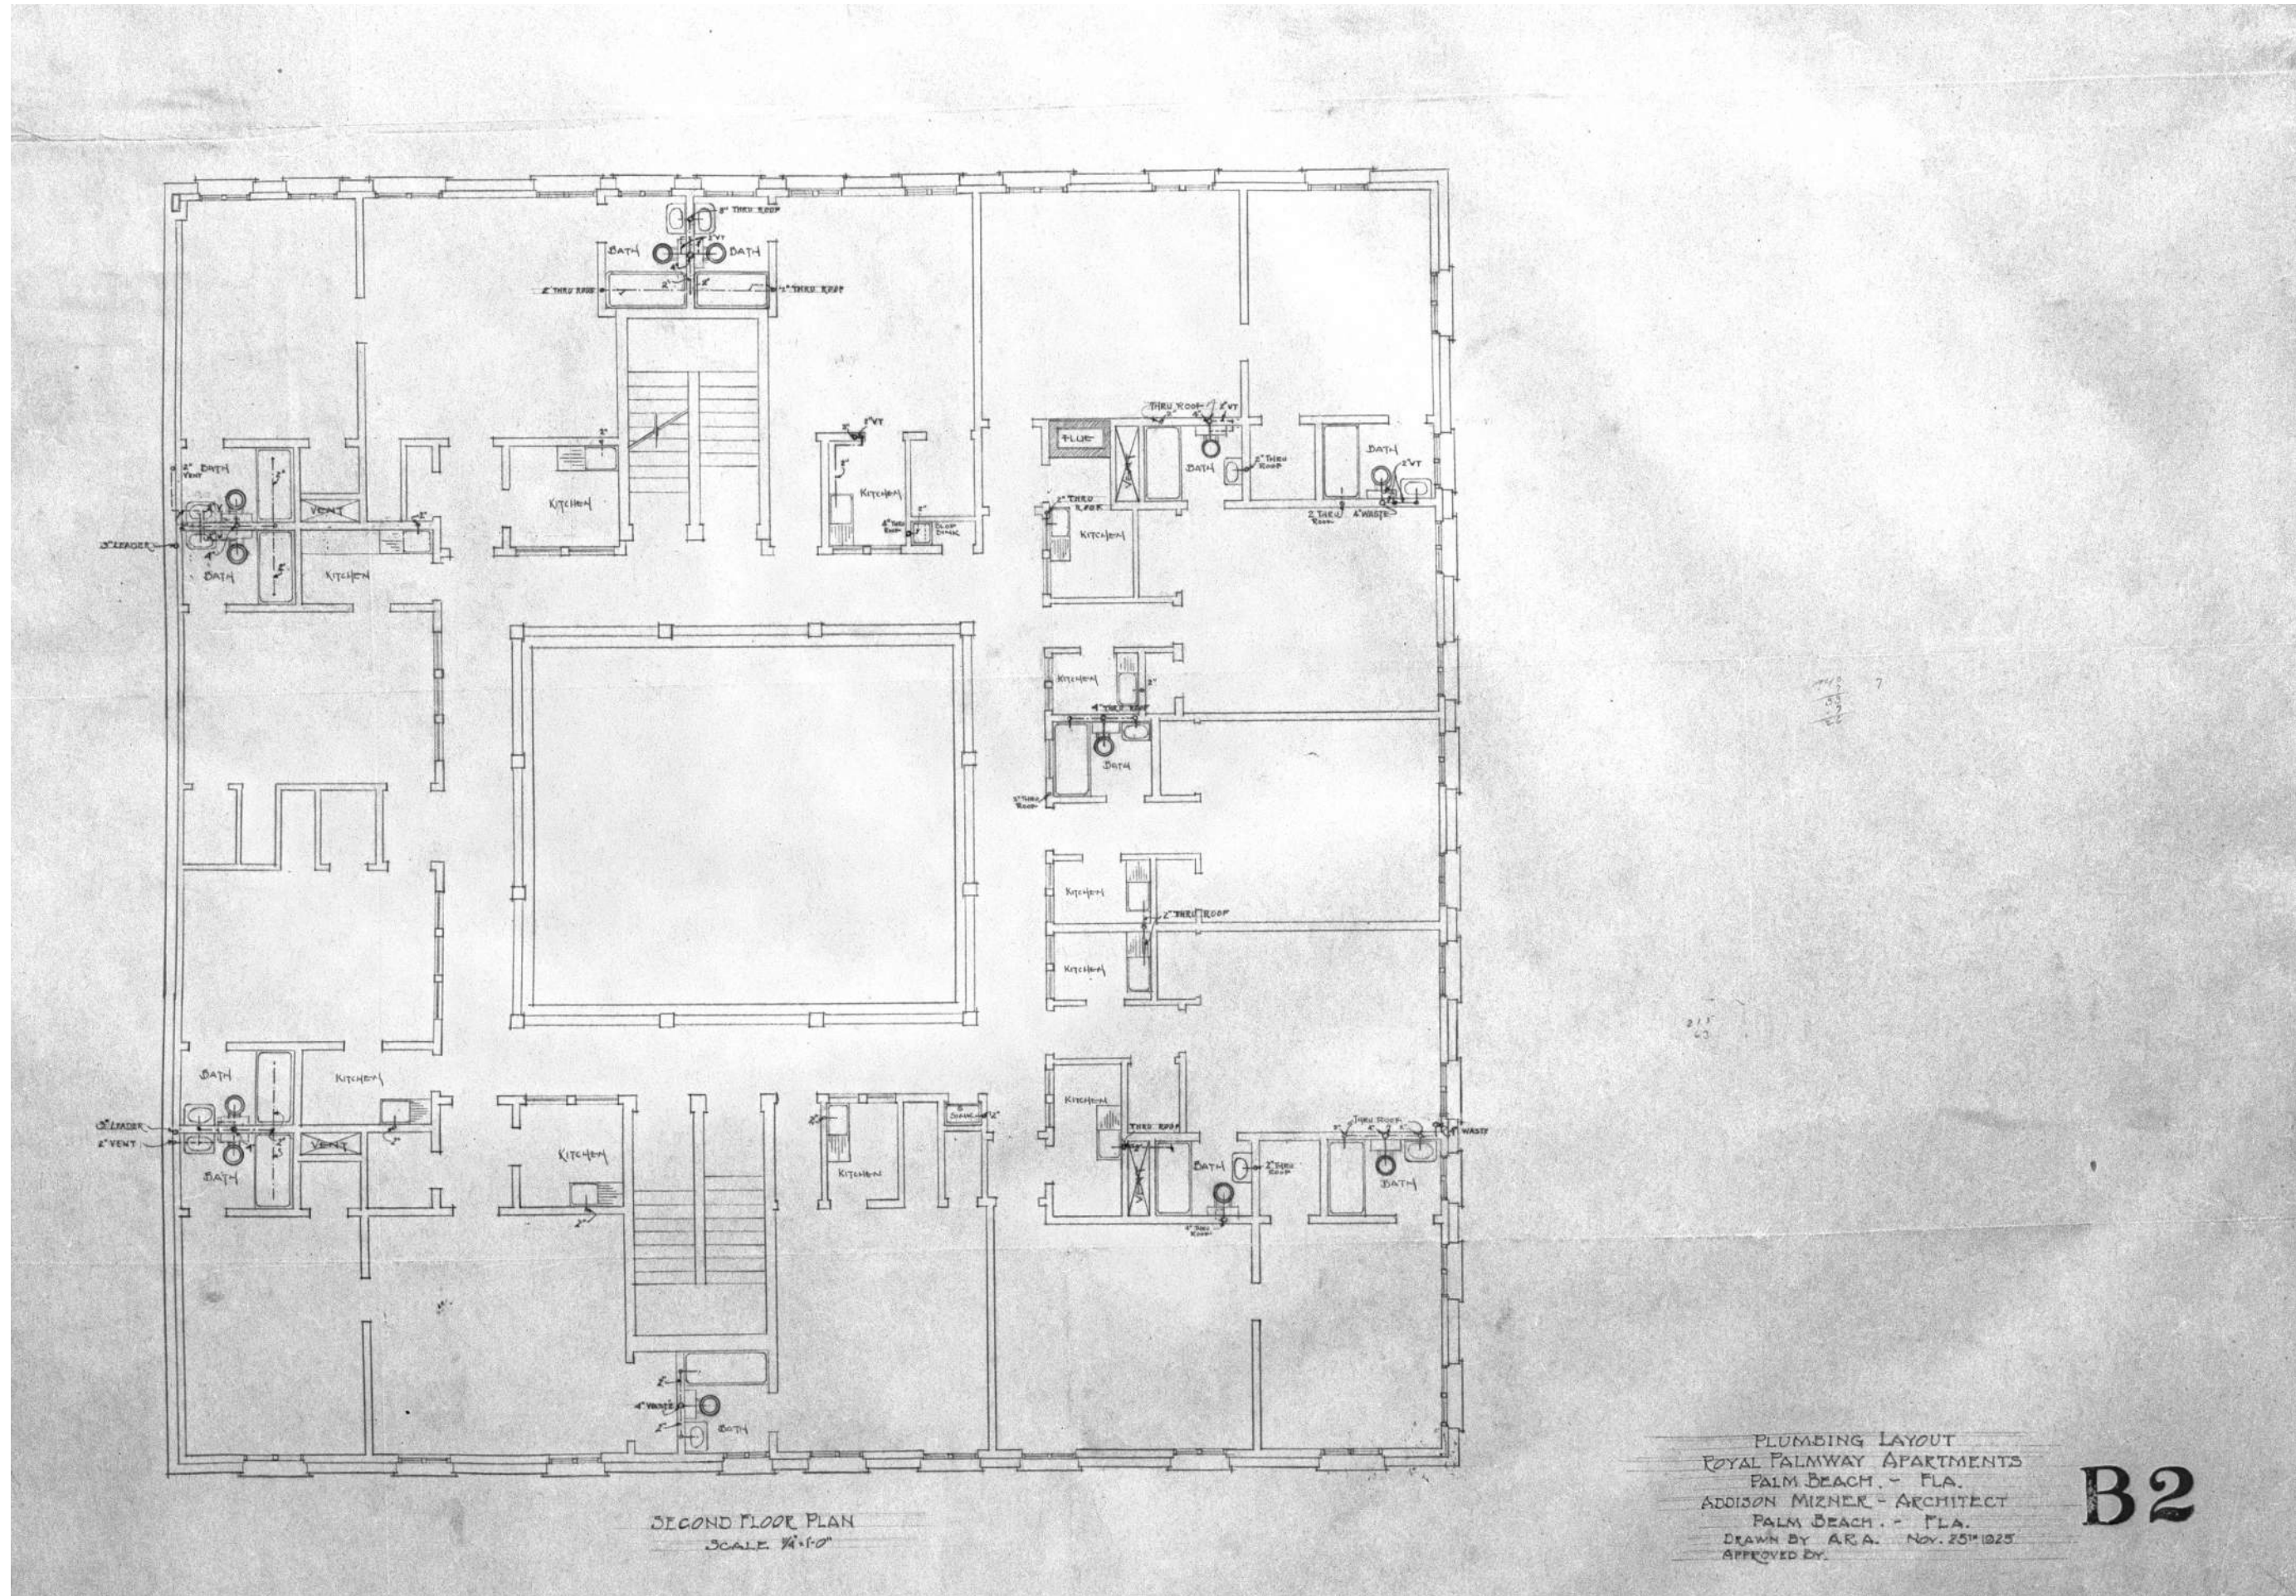


4 THIRD FLOOR PLAN - ADDISON MIZNER, 1925 (LABELED AS SECOND FLOOR PER EUROPEAN CONVENTION)
C-2.2.0 3/32" = 1'-0"

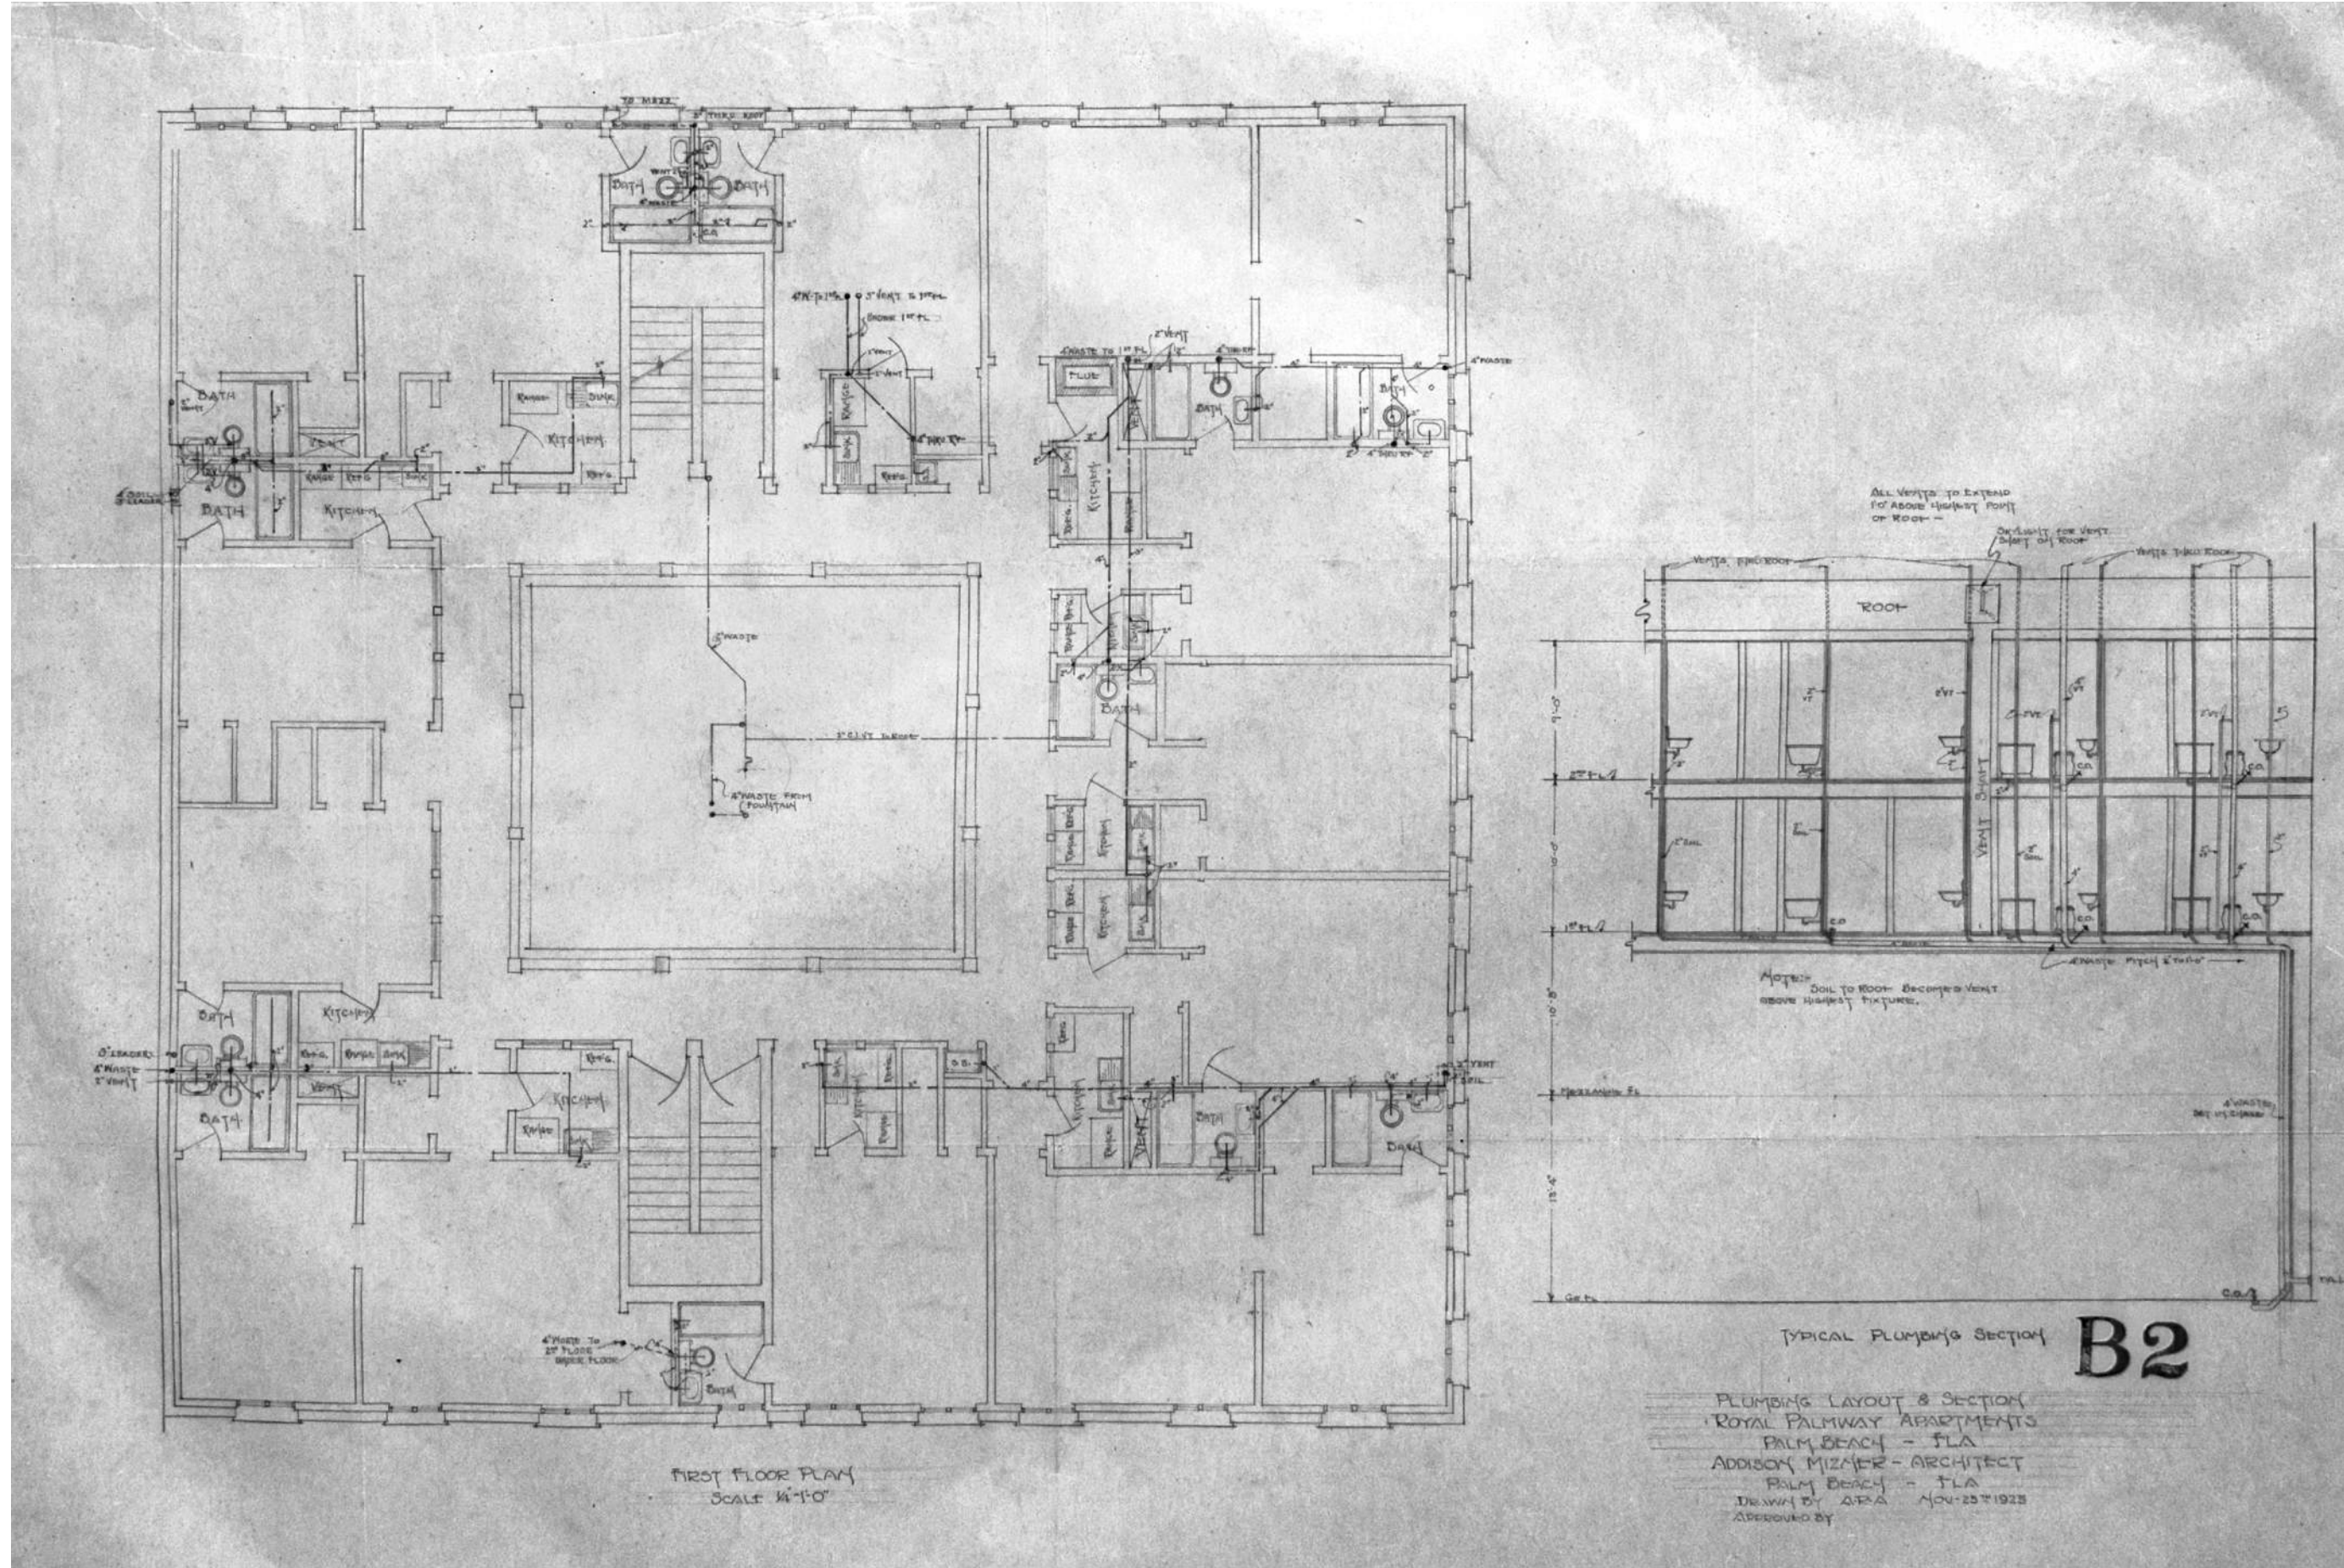


2 SECOND FLOOR PLAN - ADDISON MIZNER, 1925 (LABELED AS FIRST FLOOR PER EUROPEAN CONVENTION)
C-2.2.0 3/32" = 1'-0"

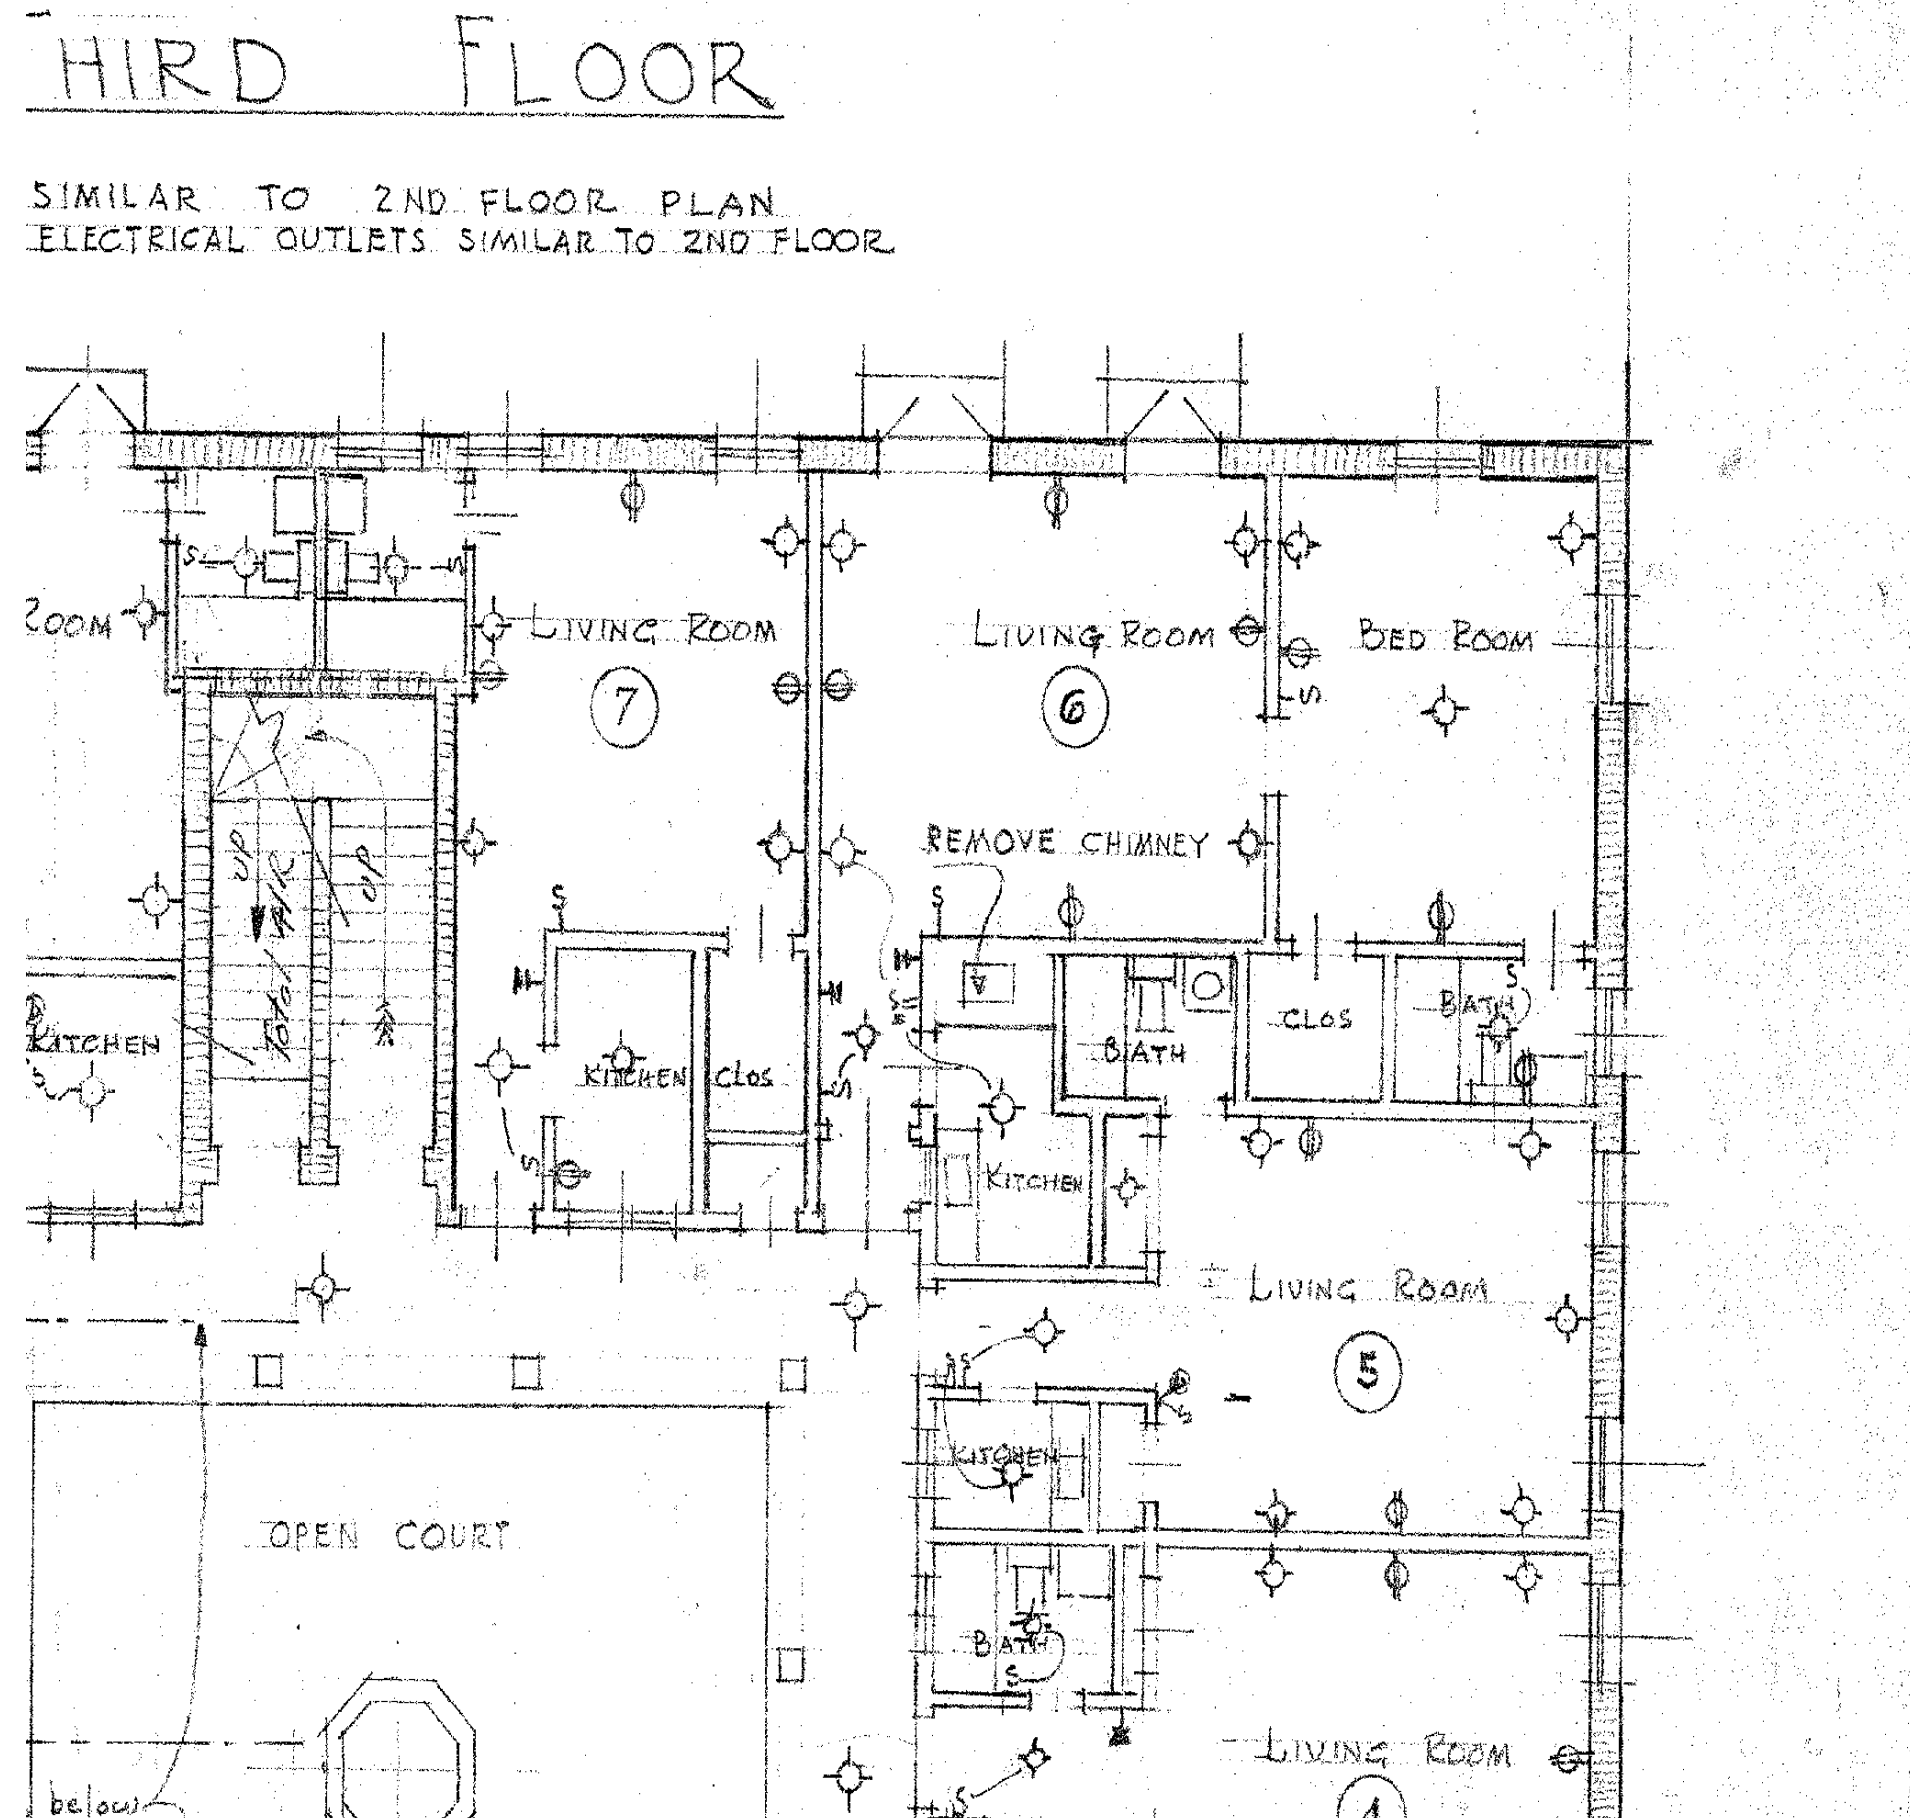


3 THIRD FLOOR PLAN - JOHN VOLK, 1947
C-2.2.0 3/32" = 1'-0"

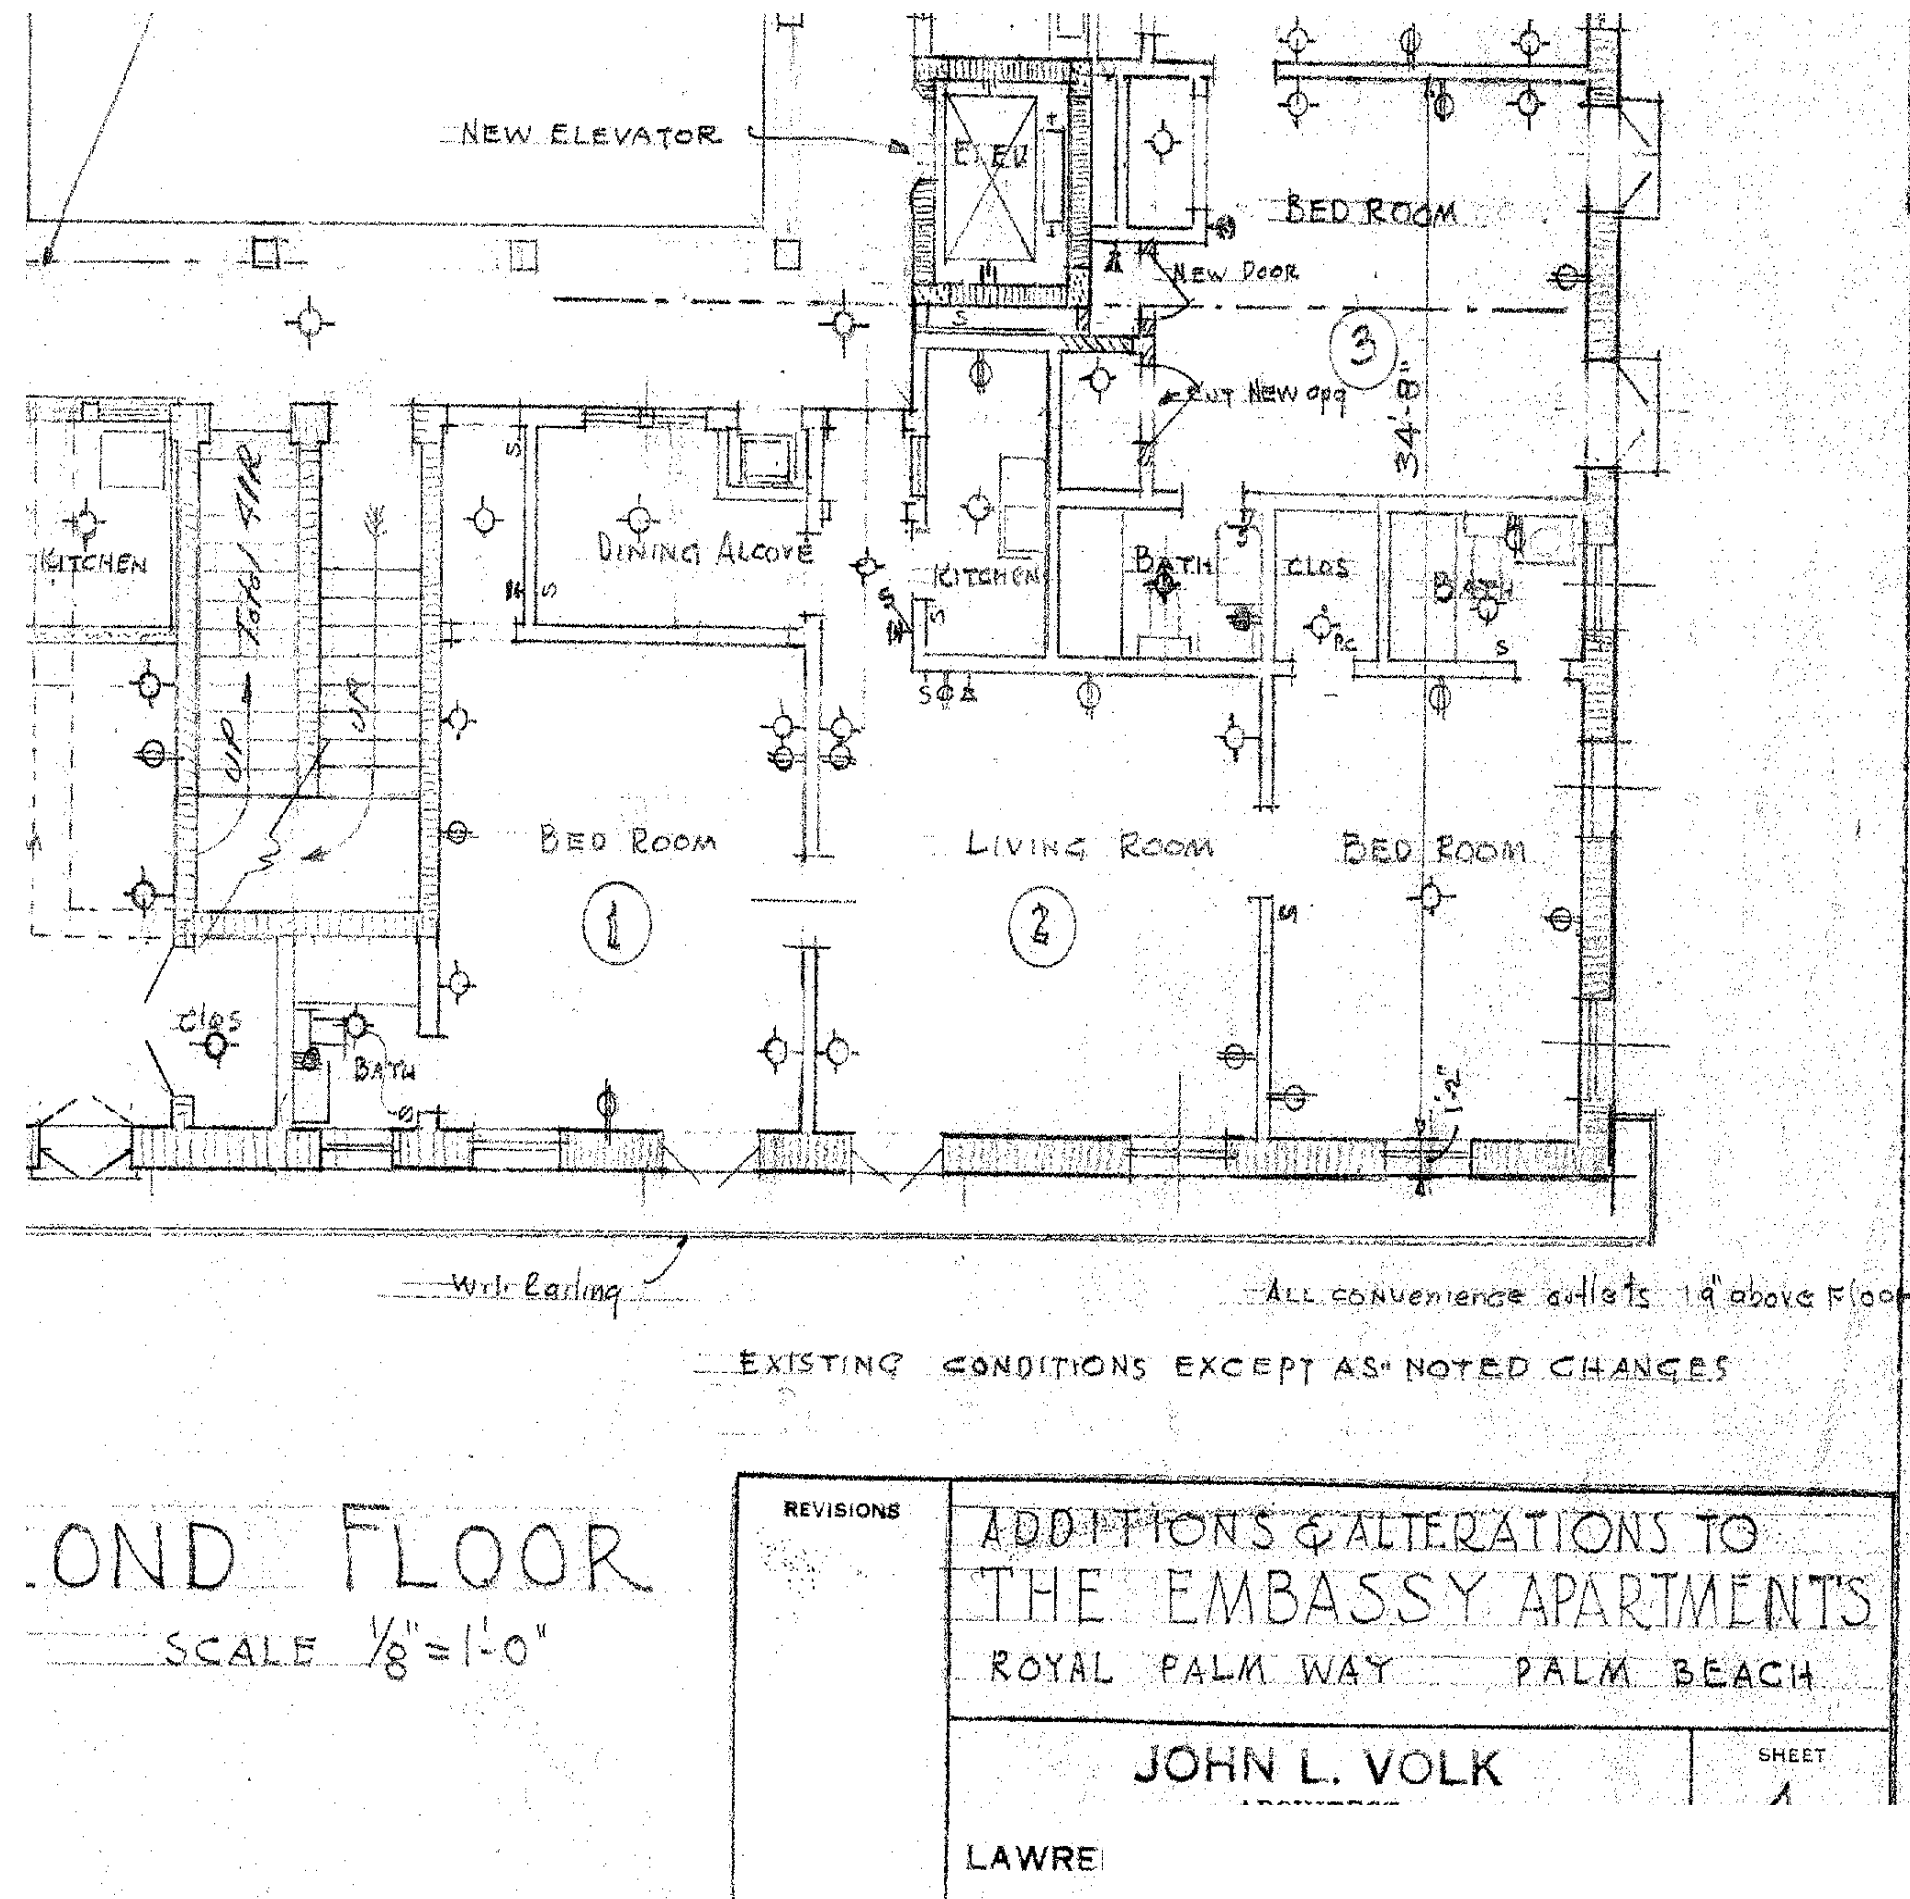

1 SECOND FLOOR PLAN - JOHN VOLK, 1947
C-2.2.0 3/32" = 1'-0"

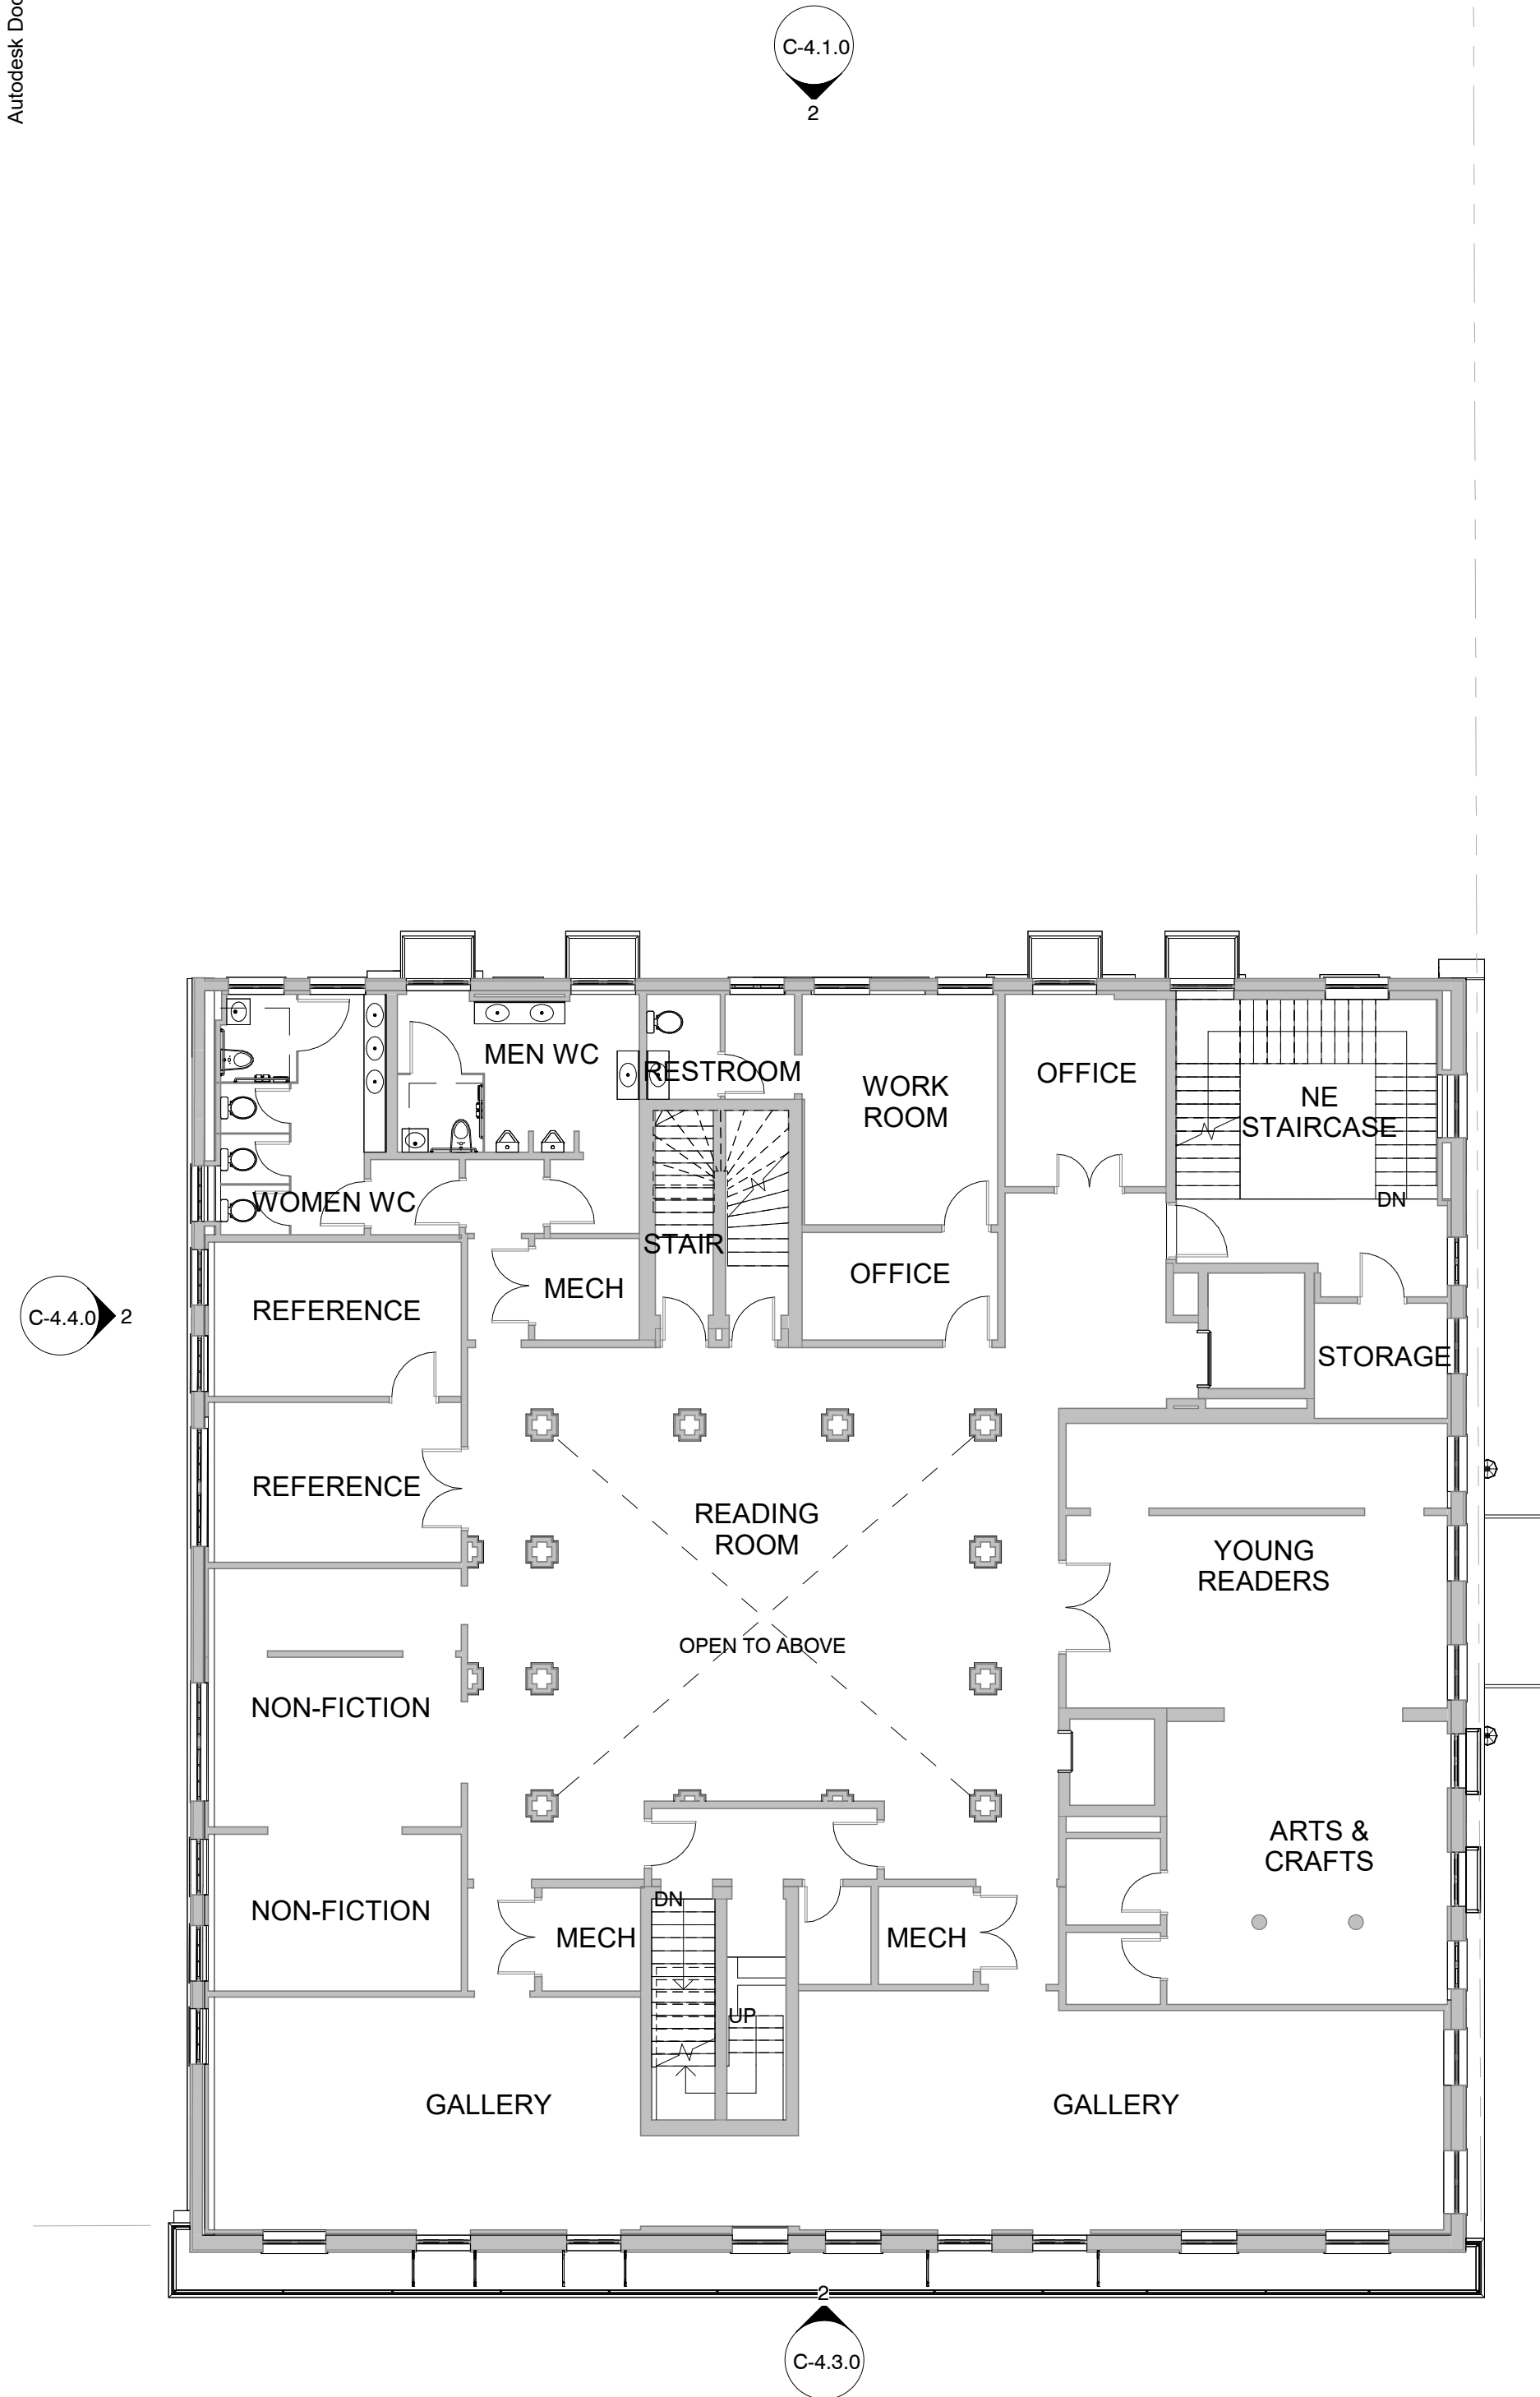


1 EXISTING PLAN - SECOND FLOOR
C-2.2.1 3/32" = 1'-0"

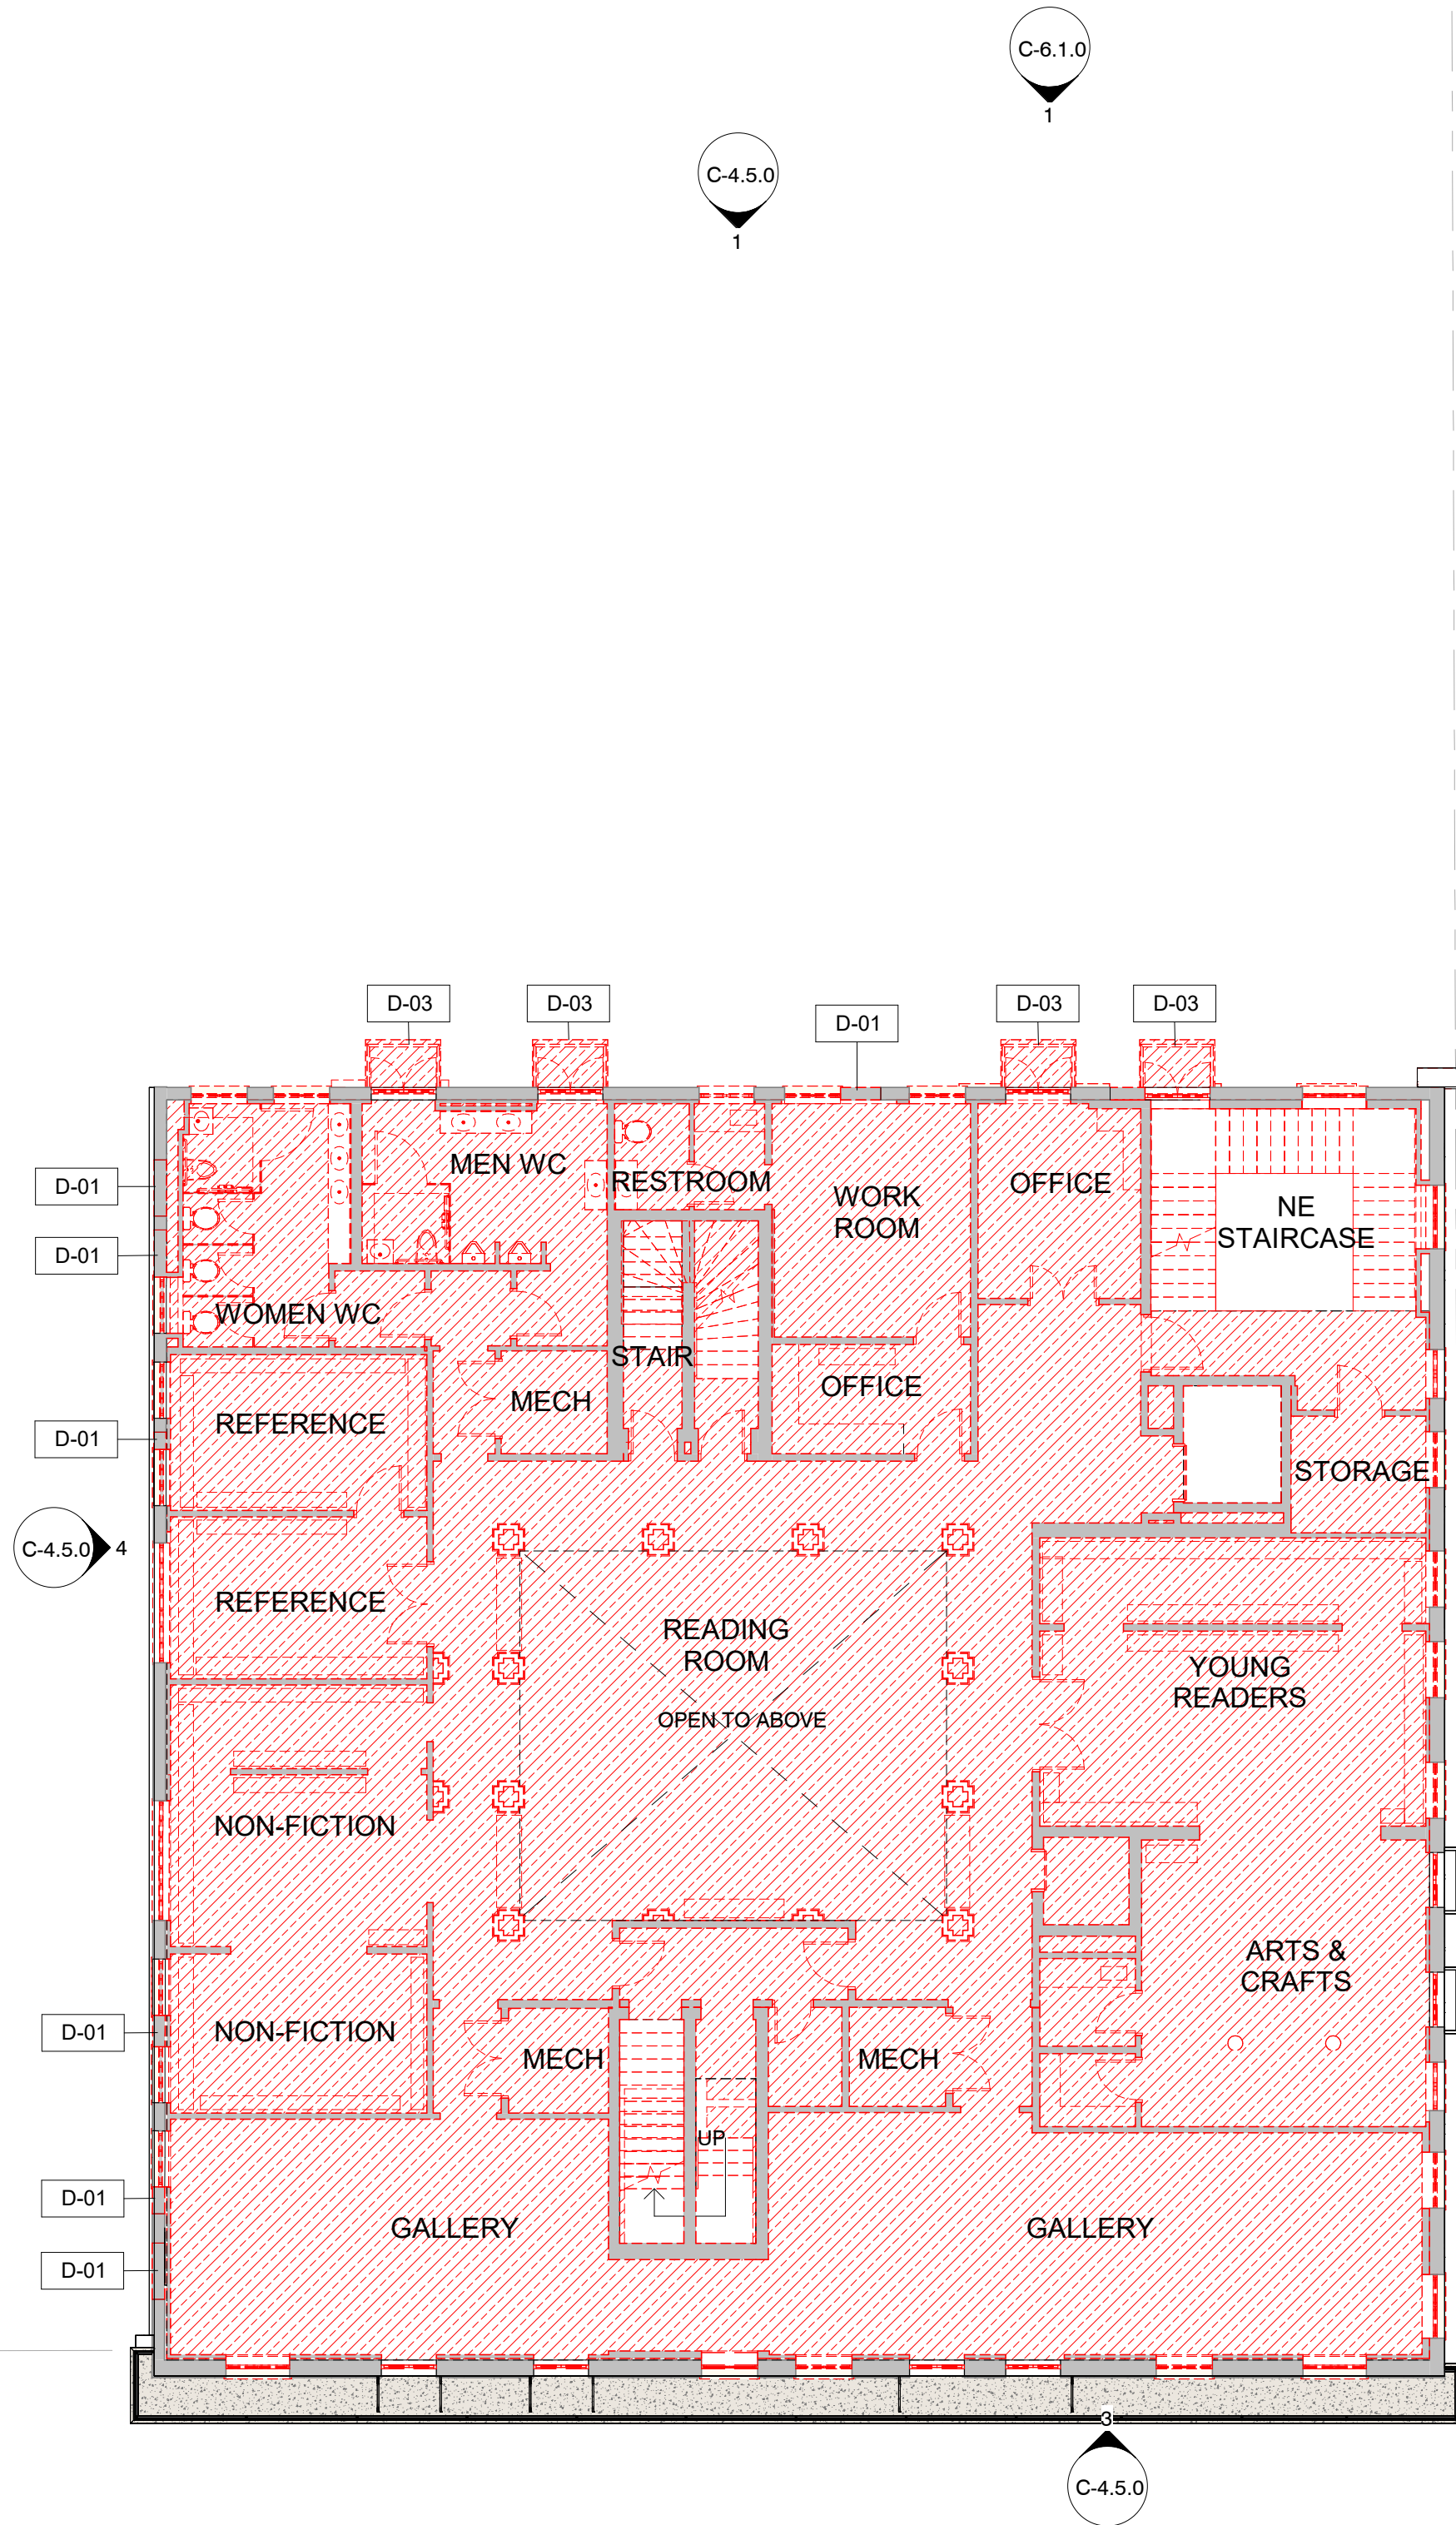


2 MATERIAL REMOVAL PLAN SECOND FLOOR PLAN
C-2.2.1 3/32" = 1'-0"

DEMOLITION LEGEND	
	EXISTING CONSTRUCTION TO REMAIN
	WALLS TO BE REMOVED
	DOORS TO BE REMOVED
	STRUCTURAL SLAB TO BE REMOVED

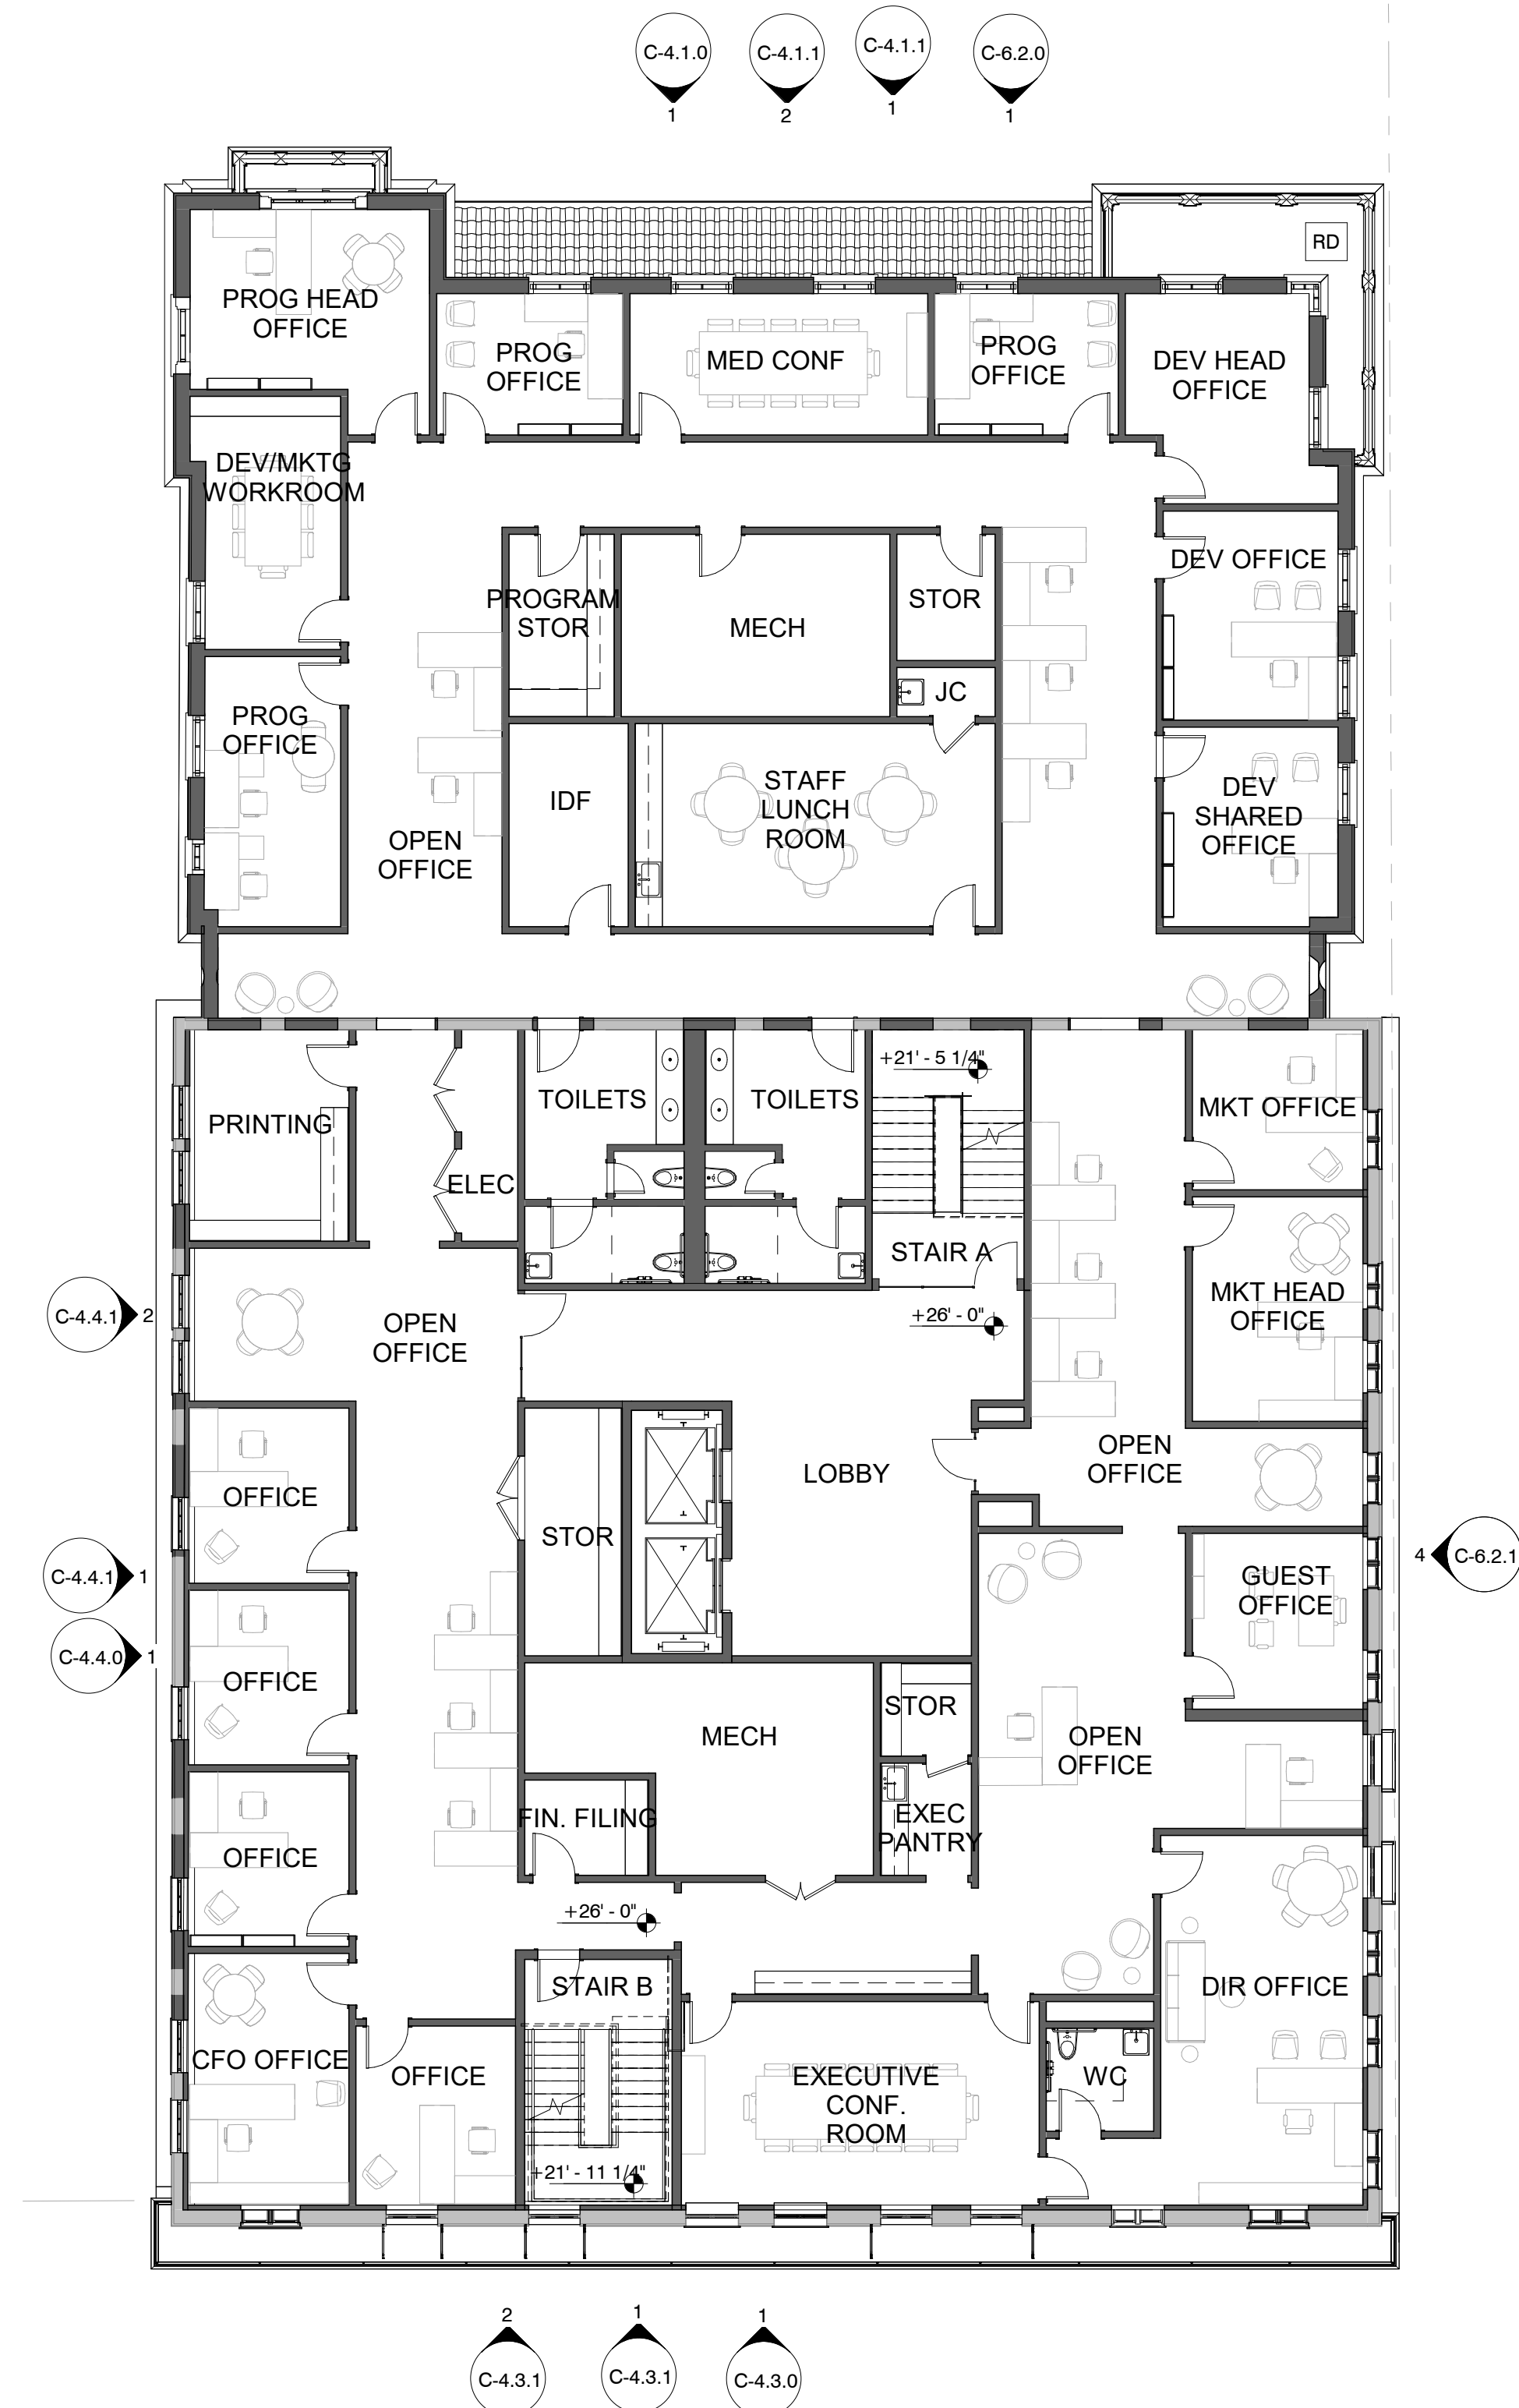

3 PROPOSED SECOND FLOOR PLAN
C-2.2.1 3/32" = 1'-0"

DEMOLITION & SALVAGE KEYNOTES	
KEYNOTE	DESCRIPTION
D-01	REMOVE PORTION OF MASONRY WALL FOR NEW OPENING
D-03	REMOVE BALCONIES AND ASSOCIATED METAL GUARDRAILS.

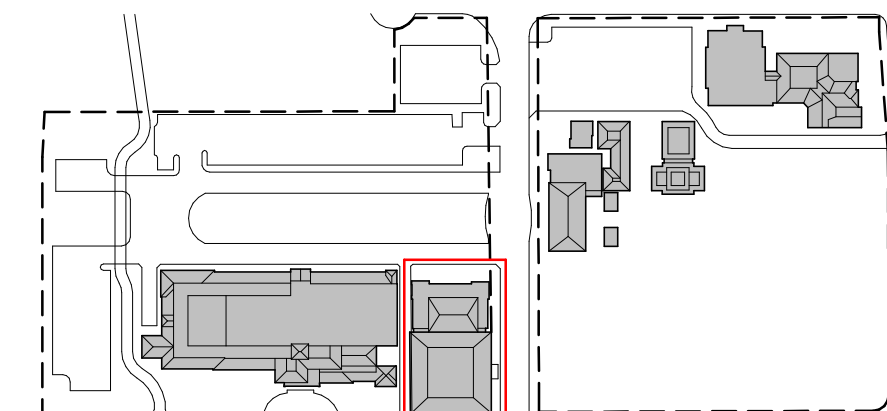


EXISTING, MATERIAL REMOVAL, PROPOSED PLANS - SECOND FLOOR

The Society of the Four Arts -
John E. Rovensky Building
100 Four Arts Plaza, Palm Beach, FL 33480

THESE DRAWINGS ARE FOR THE EXCLUSIVE USE OF SPINA OROURKE + PARTNERS, INC. AND MAY NOT BE REPRODUCED, REPRODUCED OR USED IN ANY MANNER WITHOUT THE EXPRESS WRITTEN CONSENT OF SPINA OROURKE + PARTNERS, INC. ALL RIGHTS ARE RESERVED.

Revisions

Project no: 2953
Date: 2024.10.07
Drawn by: Author
Project Manager: Checker

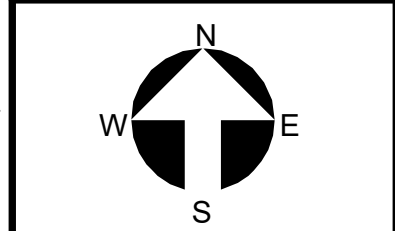


C-2.2.1
Final Submittal


SPINA OROURKE + PARTNERS
Architecture • Interior Design
Keith M. Spina #

BEYER BLINDER BELLE
285 Banyan Blvd
West Palm Beach
FL 33407
888.884.3340
spina@bbl.com
AA20002399

120 Broadway
20th Floor
New York, NY 10271
212.777.7800
beyerblinderbelle.com

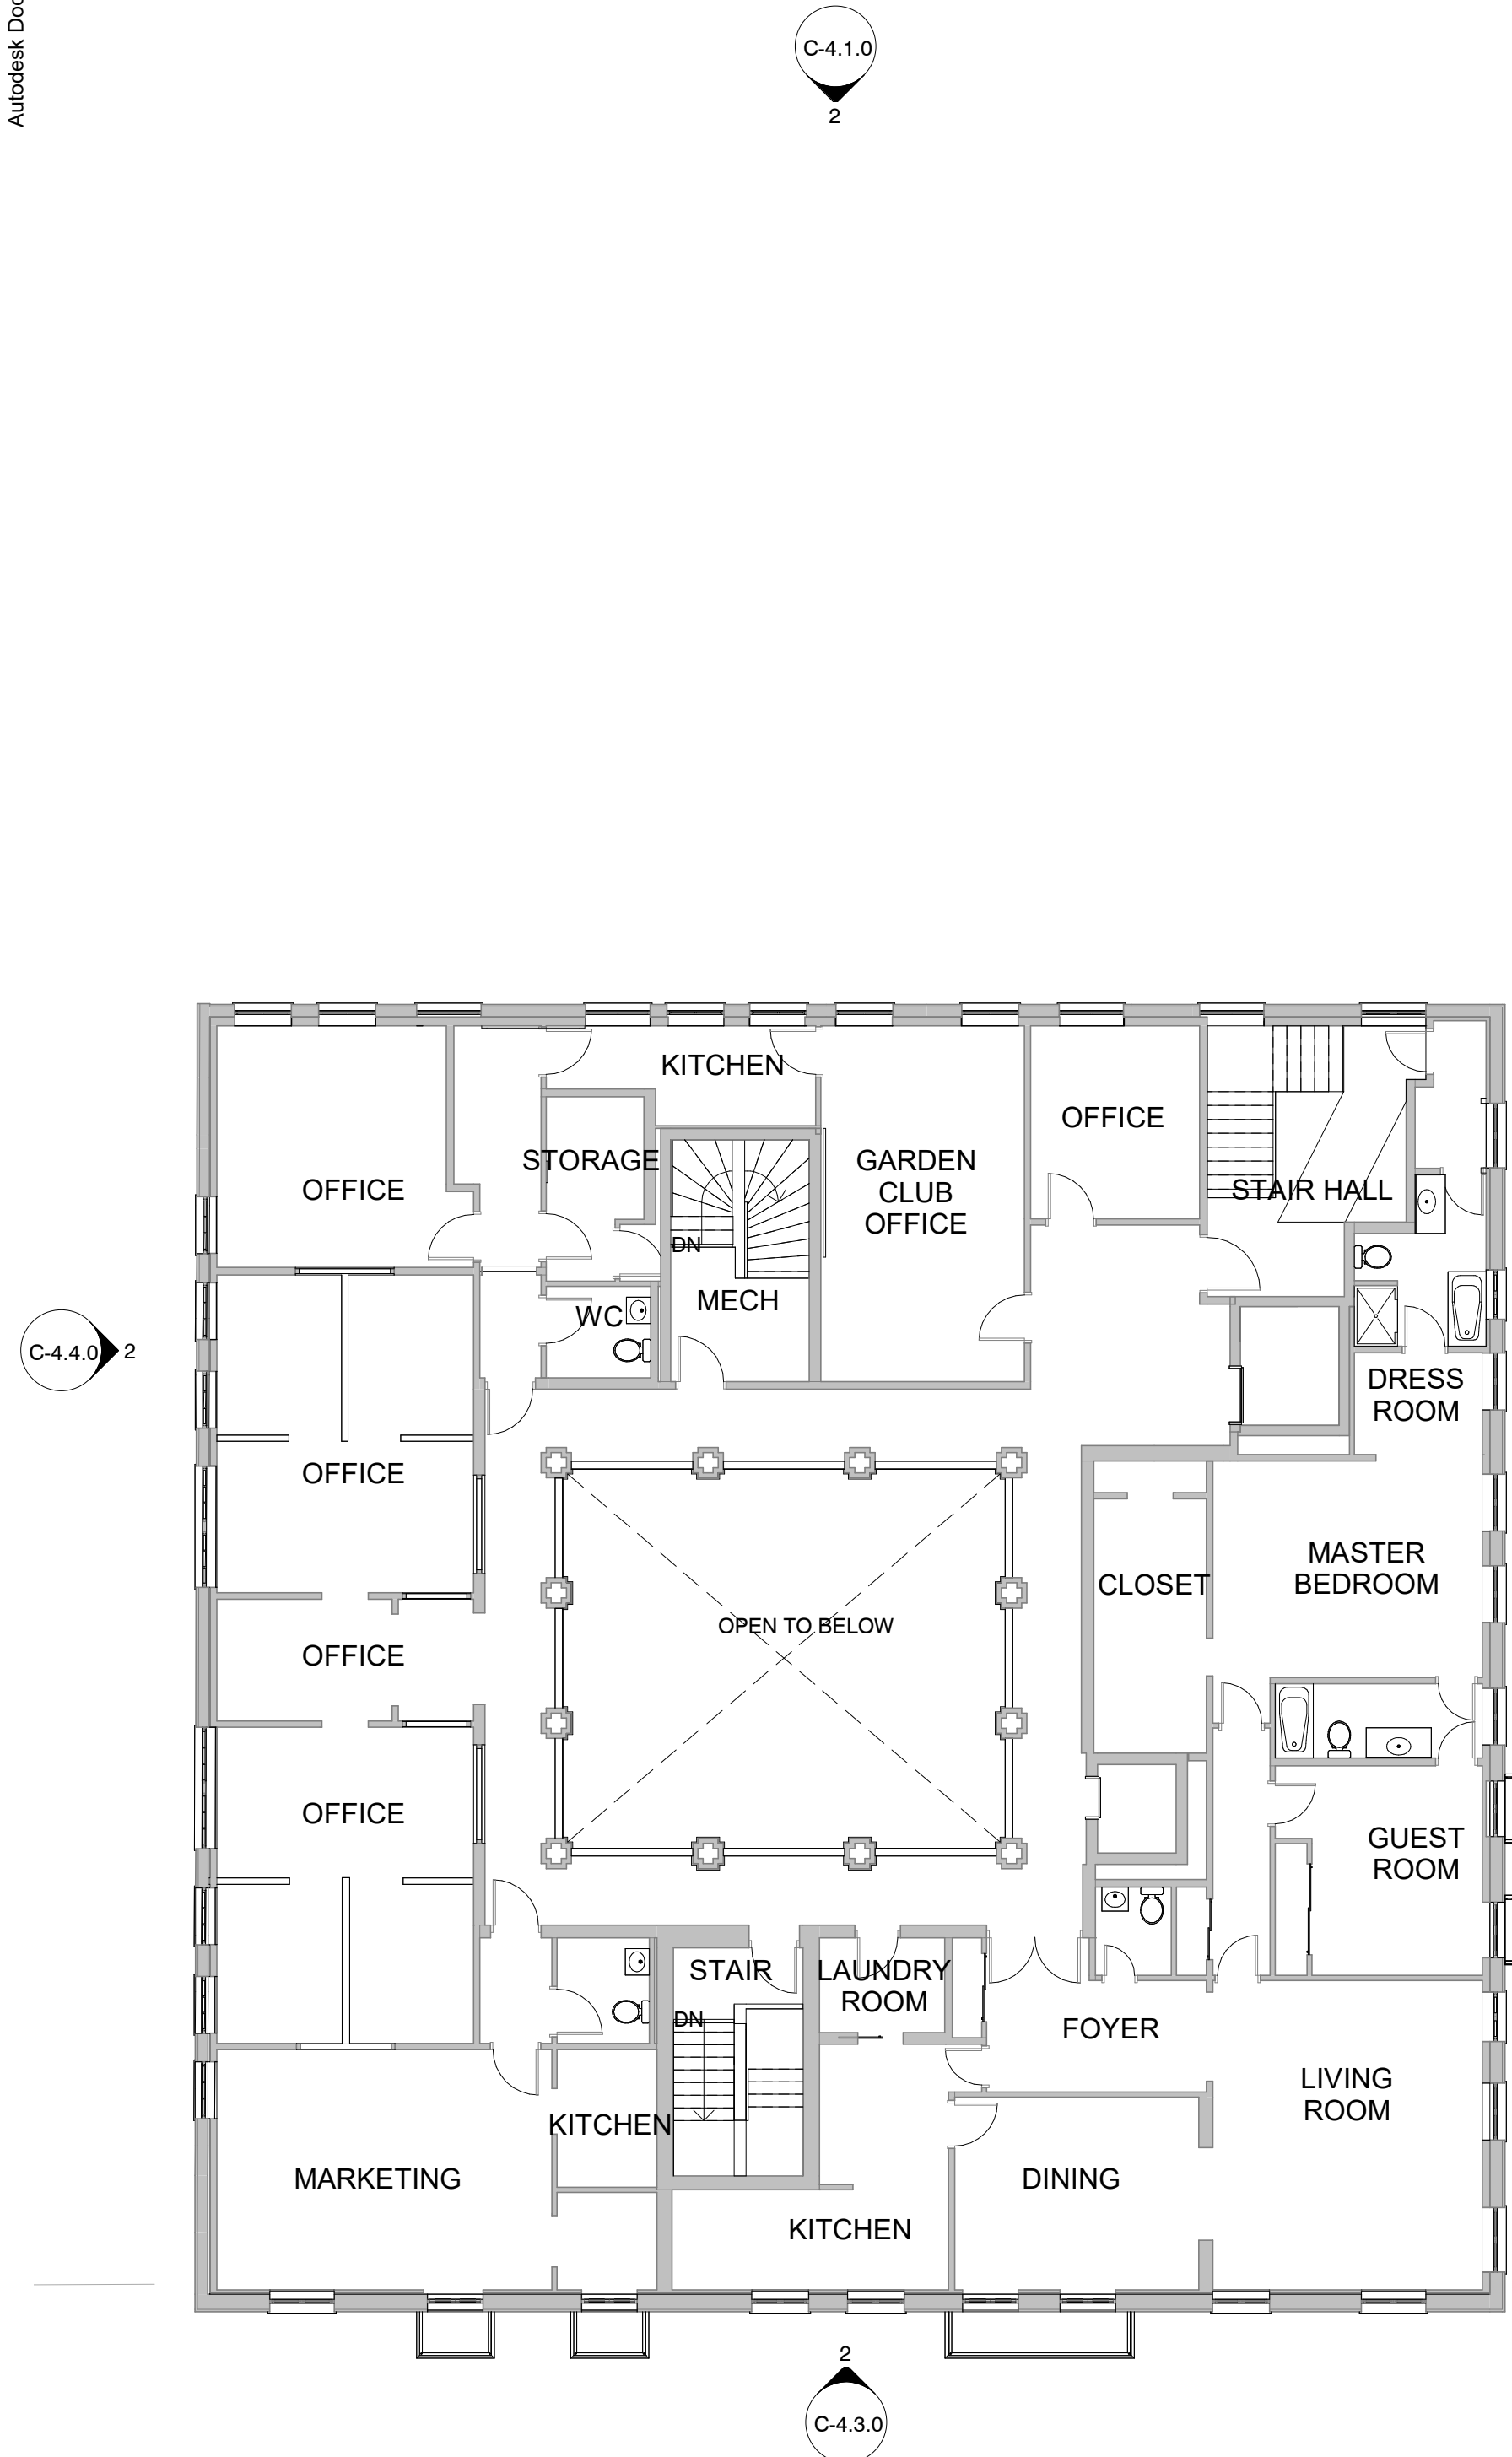


1 EXISTING PLAN - THIRD FLOOR
C-2.3.0 3/32" = 1'-0"

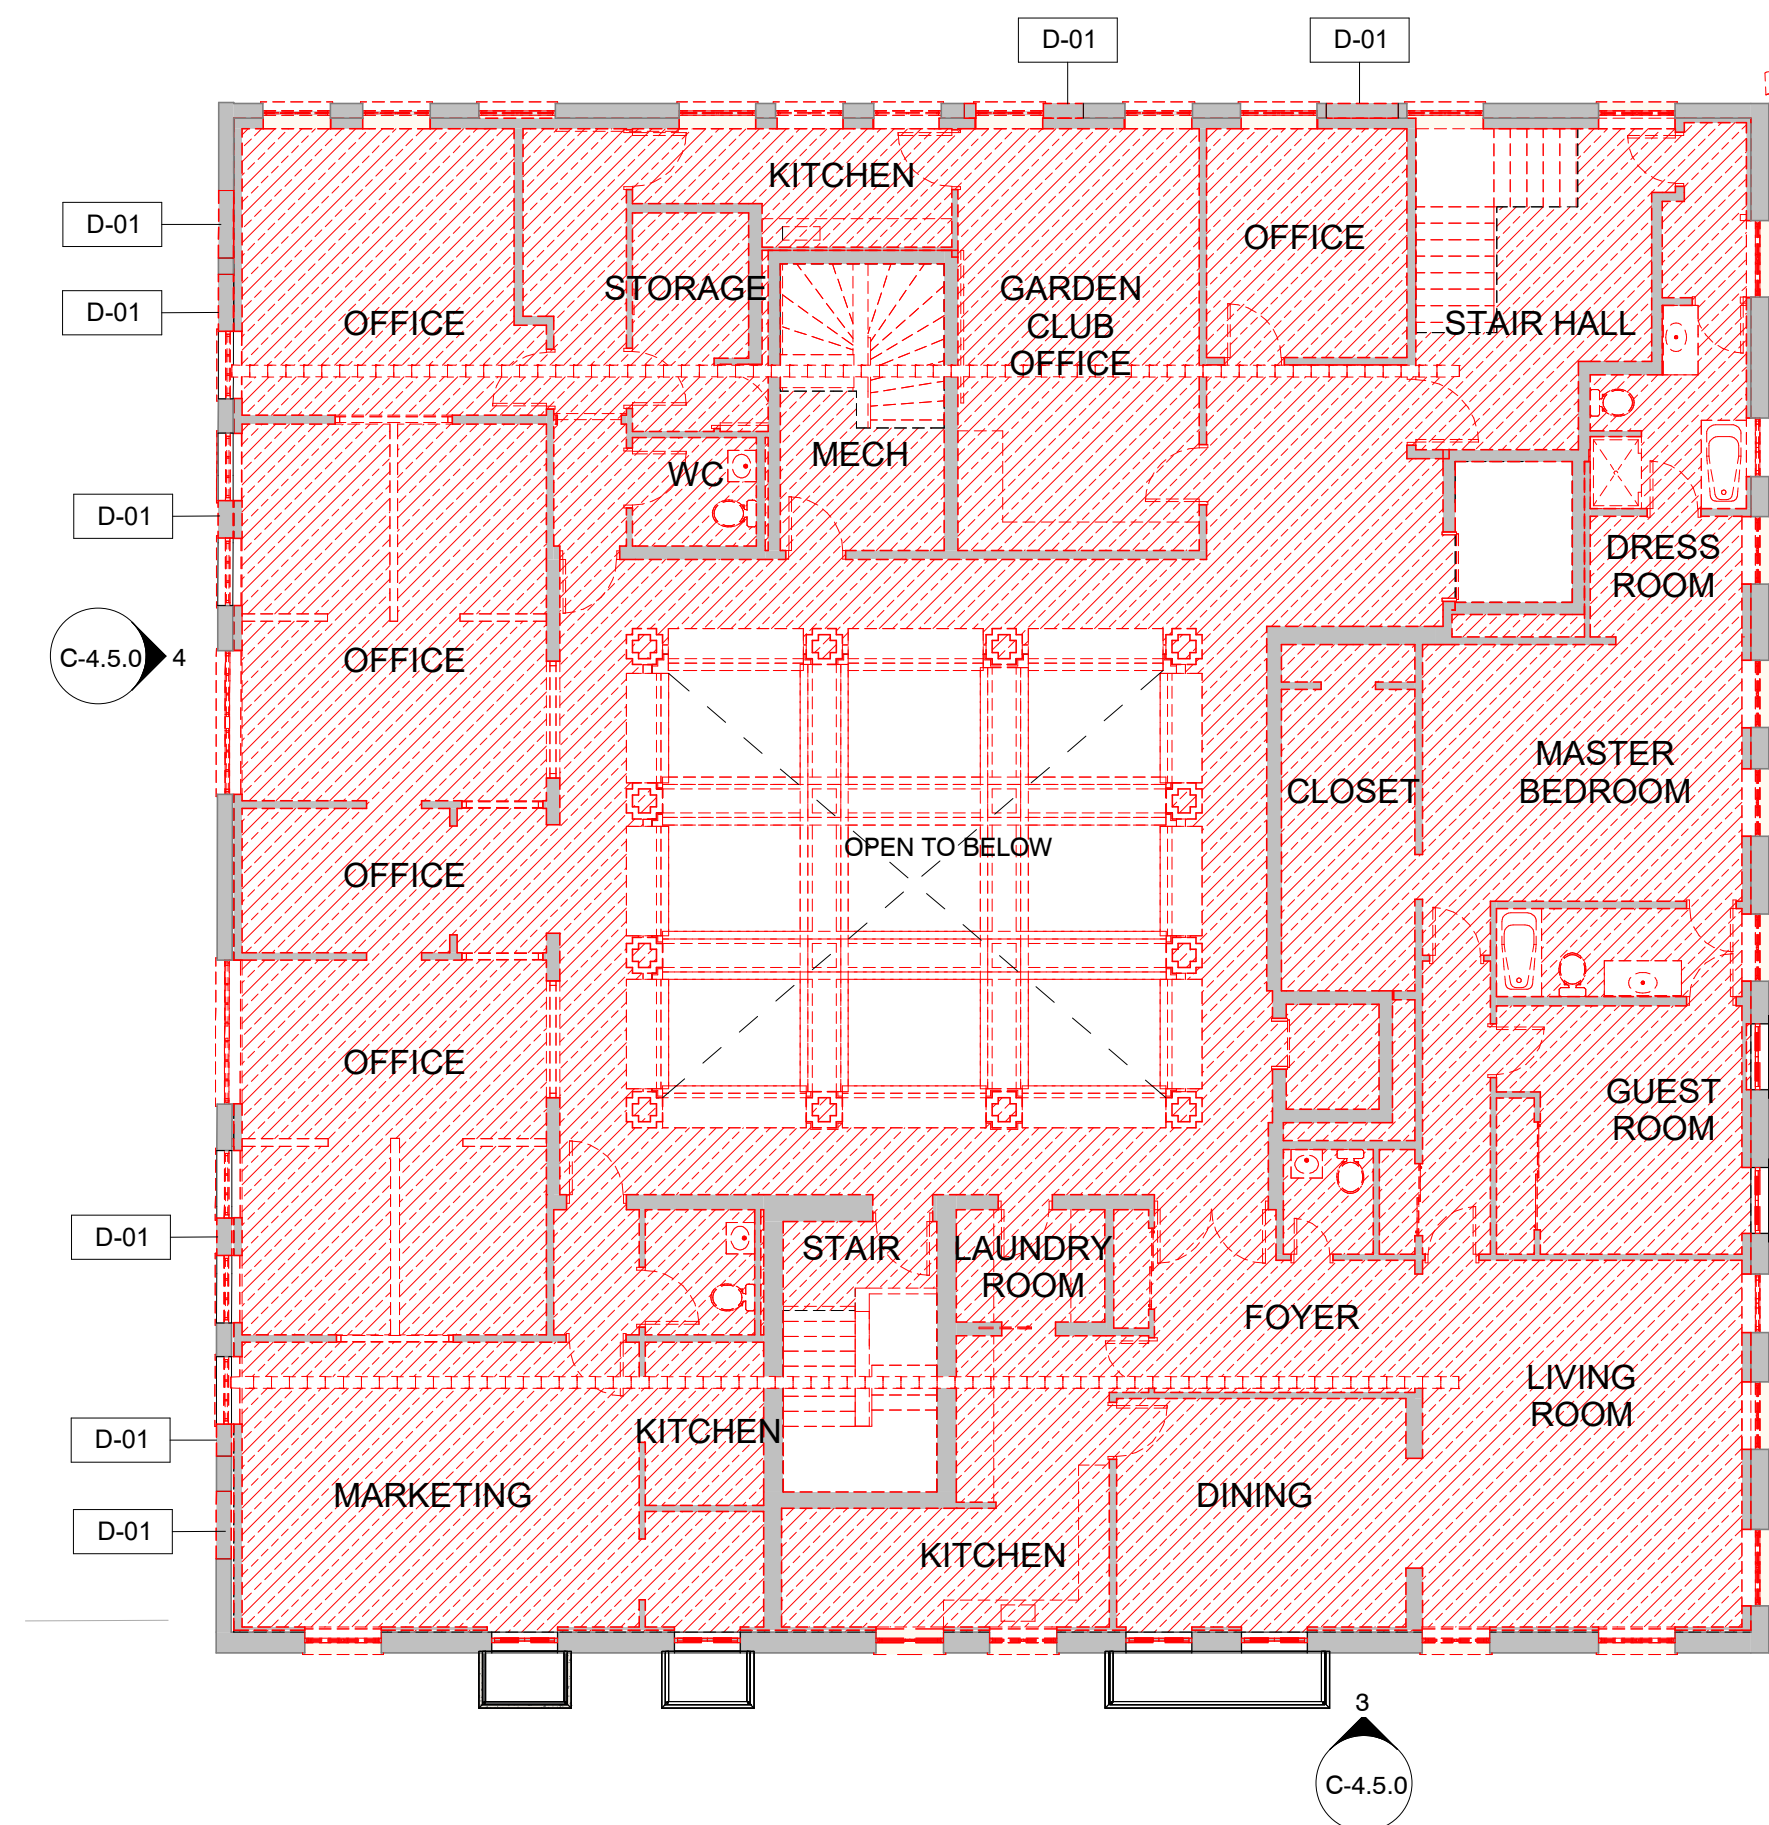


2 MATERIAL REMOVAL PLAN THIRD FLOOR PLAN
C-2.3.0 3/32" = 1'-0"

DEMOLITION LEGEND	
	EXISTING CONSTRUCTION TO REMAIN
	WALLS TO BE REMOVED
	DOORS TO BE REMOVED
	STRUCTURAL SLAB TO BE REMOVED

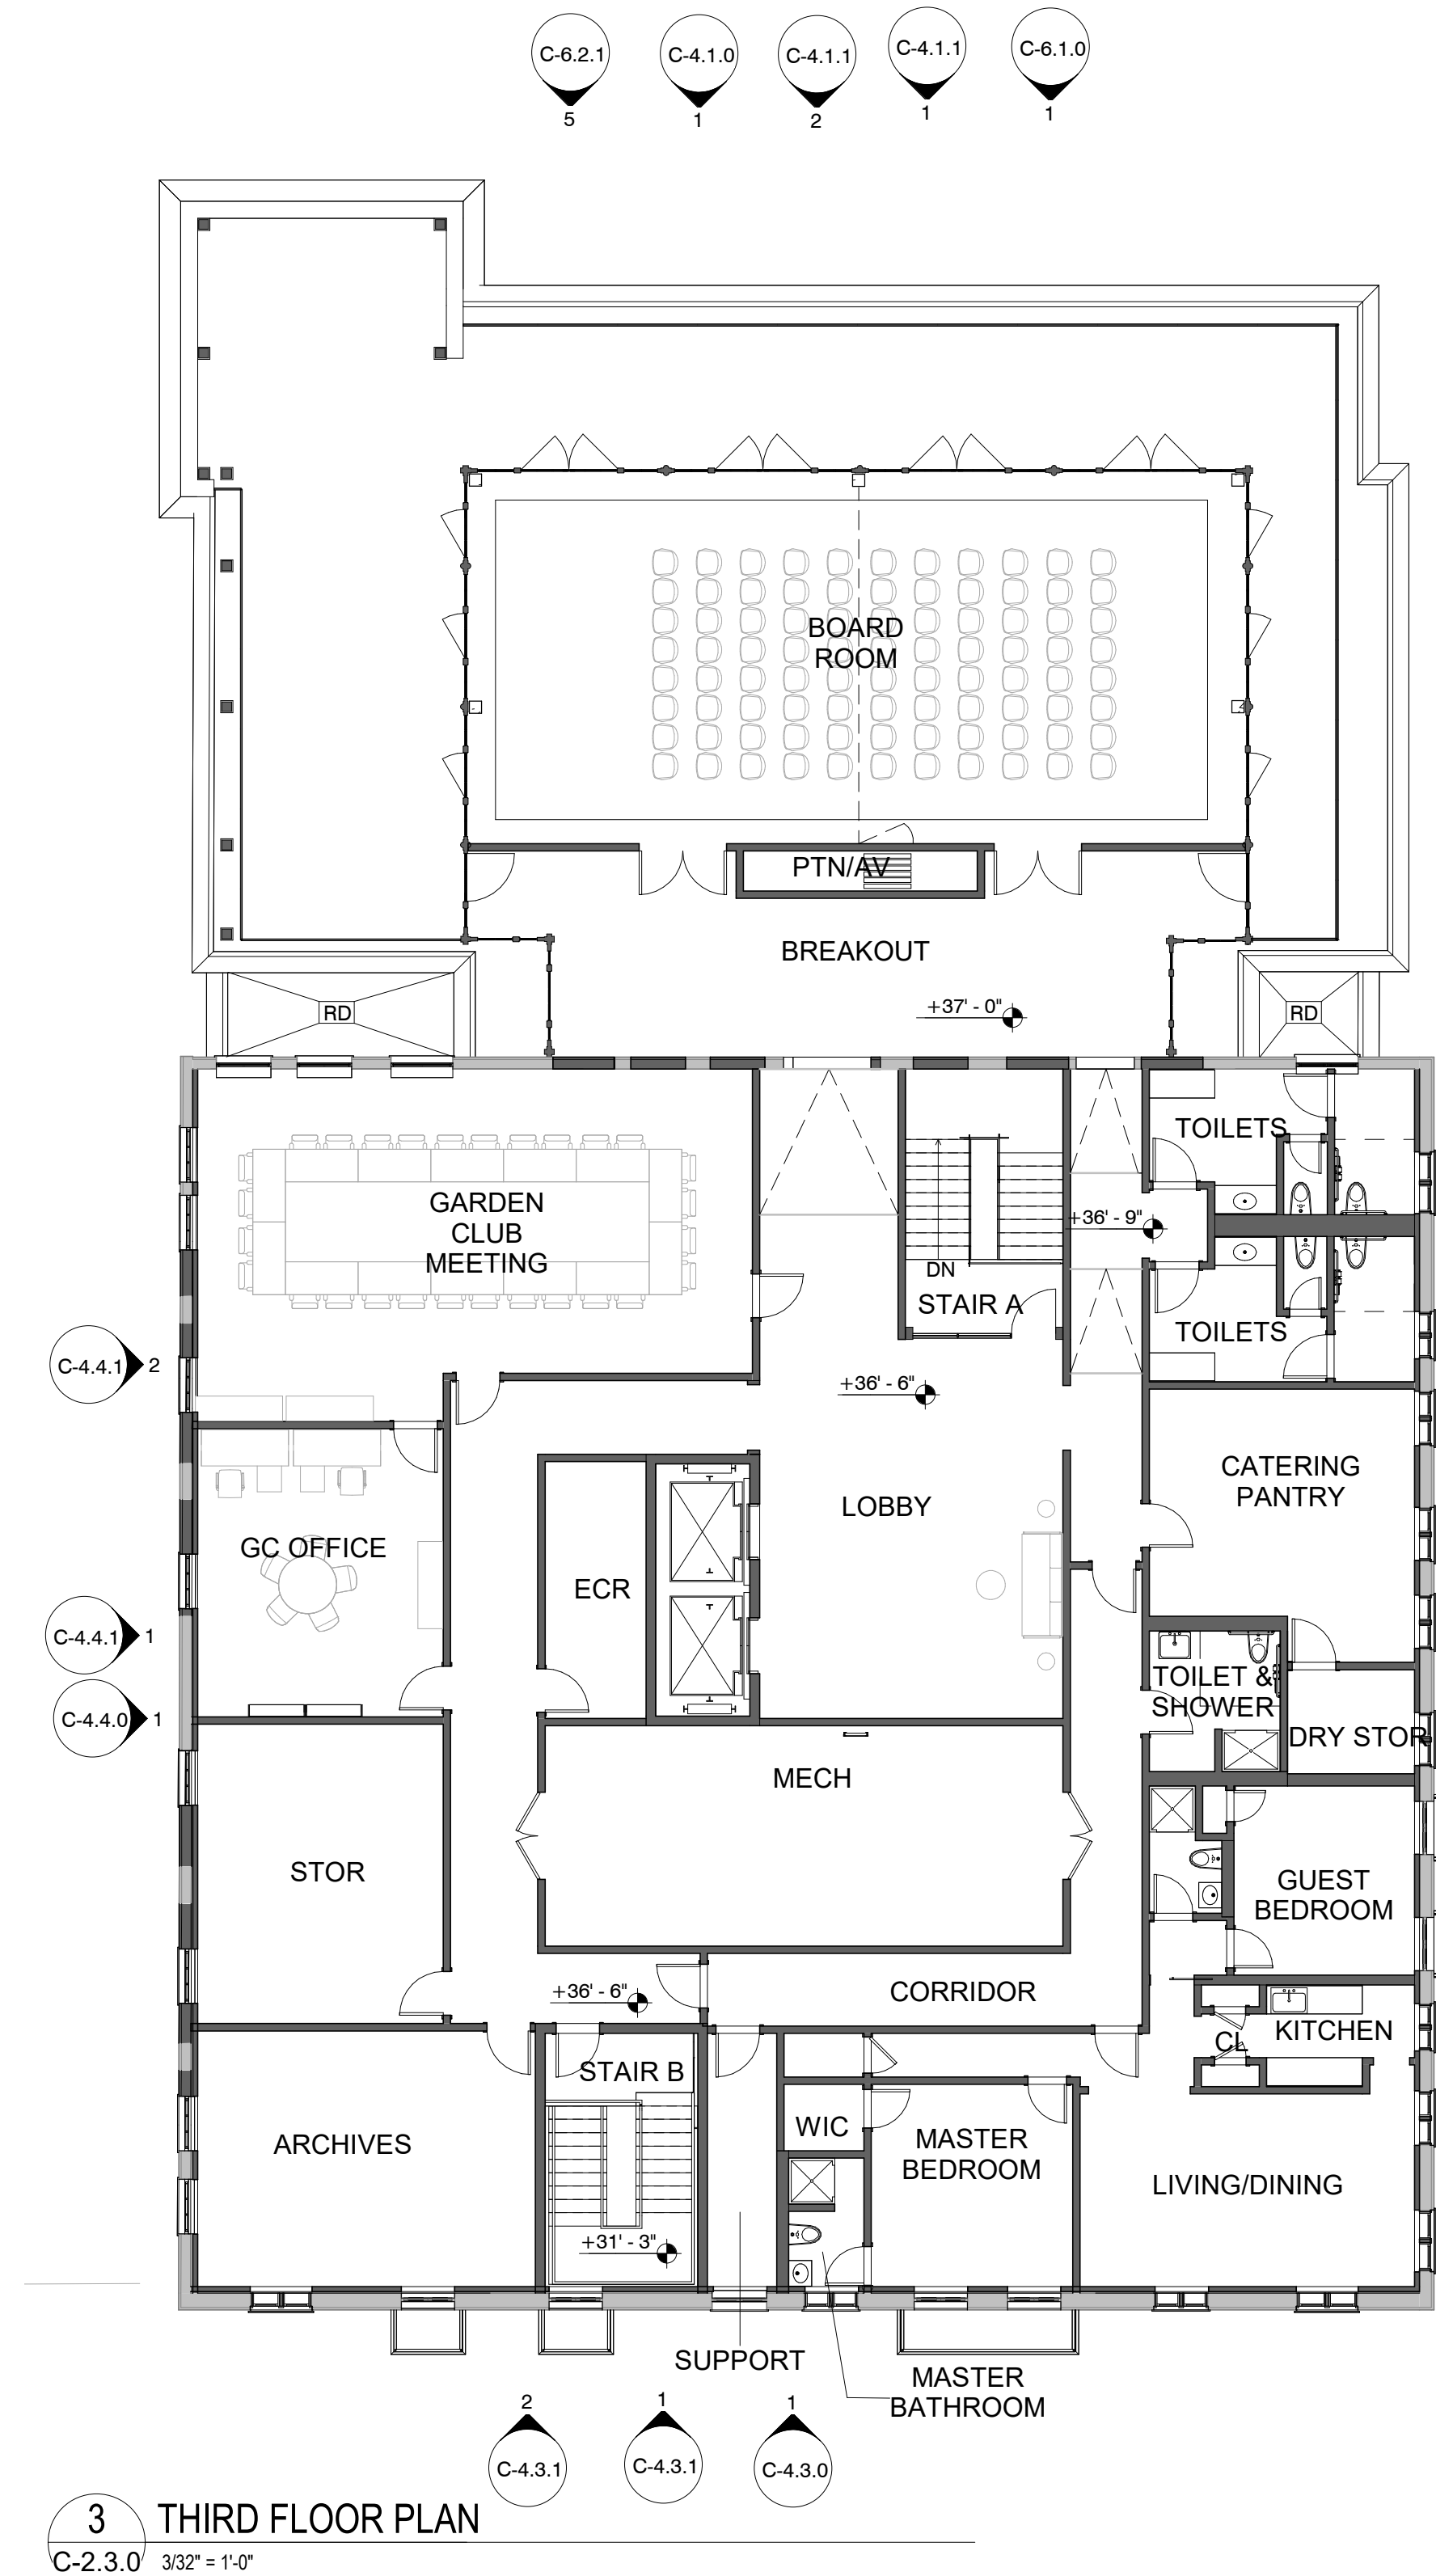

3 THIRD FLOOR PLAN
C-2.3.0 3/32" = 1'-0"

DEMOLITION & SALVAGE KEYNOTES	
KEYNOTE	DESCRIPTION
D-01	REMOVE PORTION OF MASONRY WALL FOR NEW OPENING

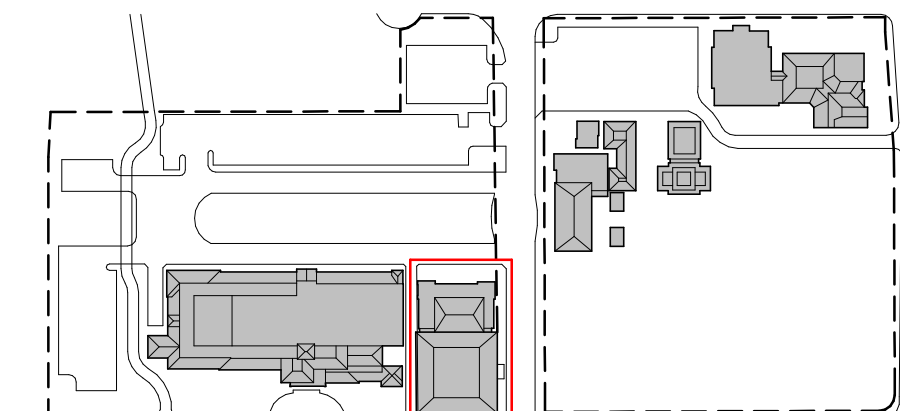

EXISTING, MATERIAL REMOVAL, PROPOSED PLANS - THIRD FLOOR

The Society of the Four Arts -

John E. Rovensky Building

100 Four Arts Plaza, Palm Beach, FL 33480

THESE DRAWINGS ARE FOR THE EXCLUSIVE USE OF SPINA OROURKE + PARTNERS, INC. AND MAY NOT BE REPRODUCED, COPIED, OR USED IN ANY MANNER WITHOUT THE EXPRESS WRITTEN CONSENT OF SPINA OROURKE + PARTNERS, INC. ALL RIGHTS RESERVED.


Revisions

Project no: 2953

Date: 2024.10.07

Drawn by: Author

Project Manager: Checker

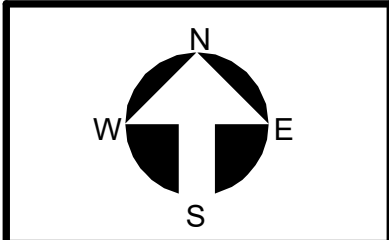


C-2.3.0

Final Submittal


SPINA OROURKE
+ PARTNERS
Architecture • Interior Design
Keith M. Spina #

BEYER BLINDER BELLE
285 Banyan Blvd
West Palm Beach
FL 33407
888.334.0199
spinaorourke.com
AA26002399

120 Broadway
20th Floor
New York, NY 10271
212.777.7800
beyerblinderbelle.com

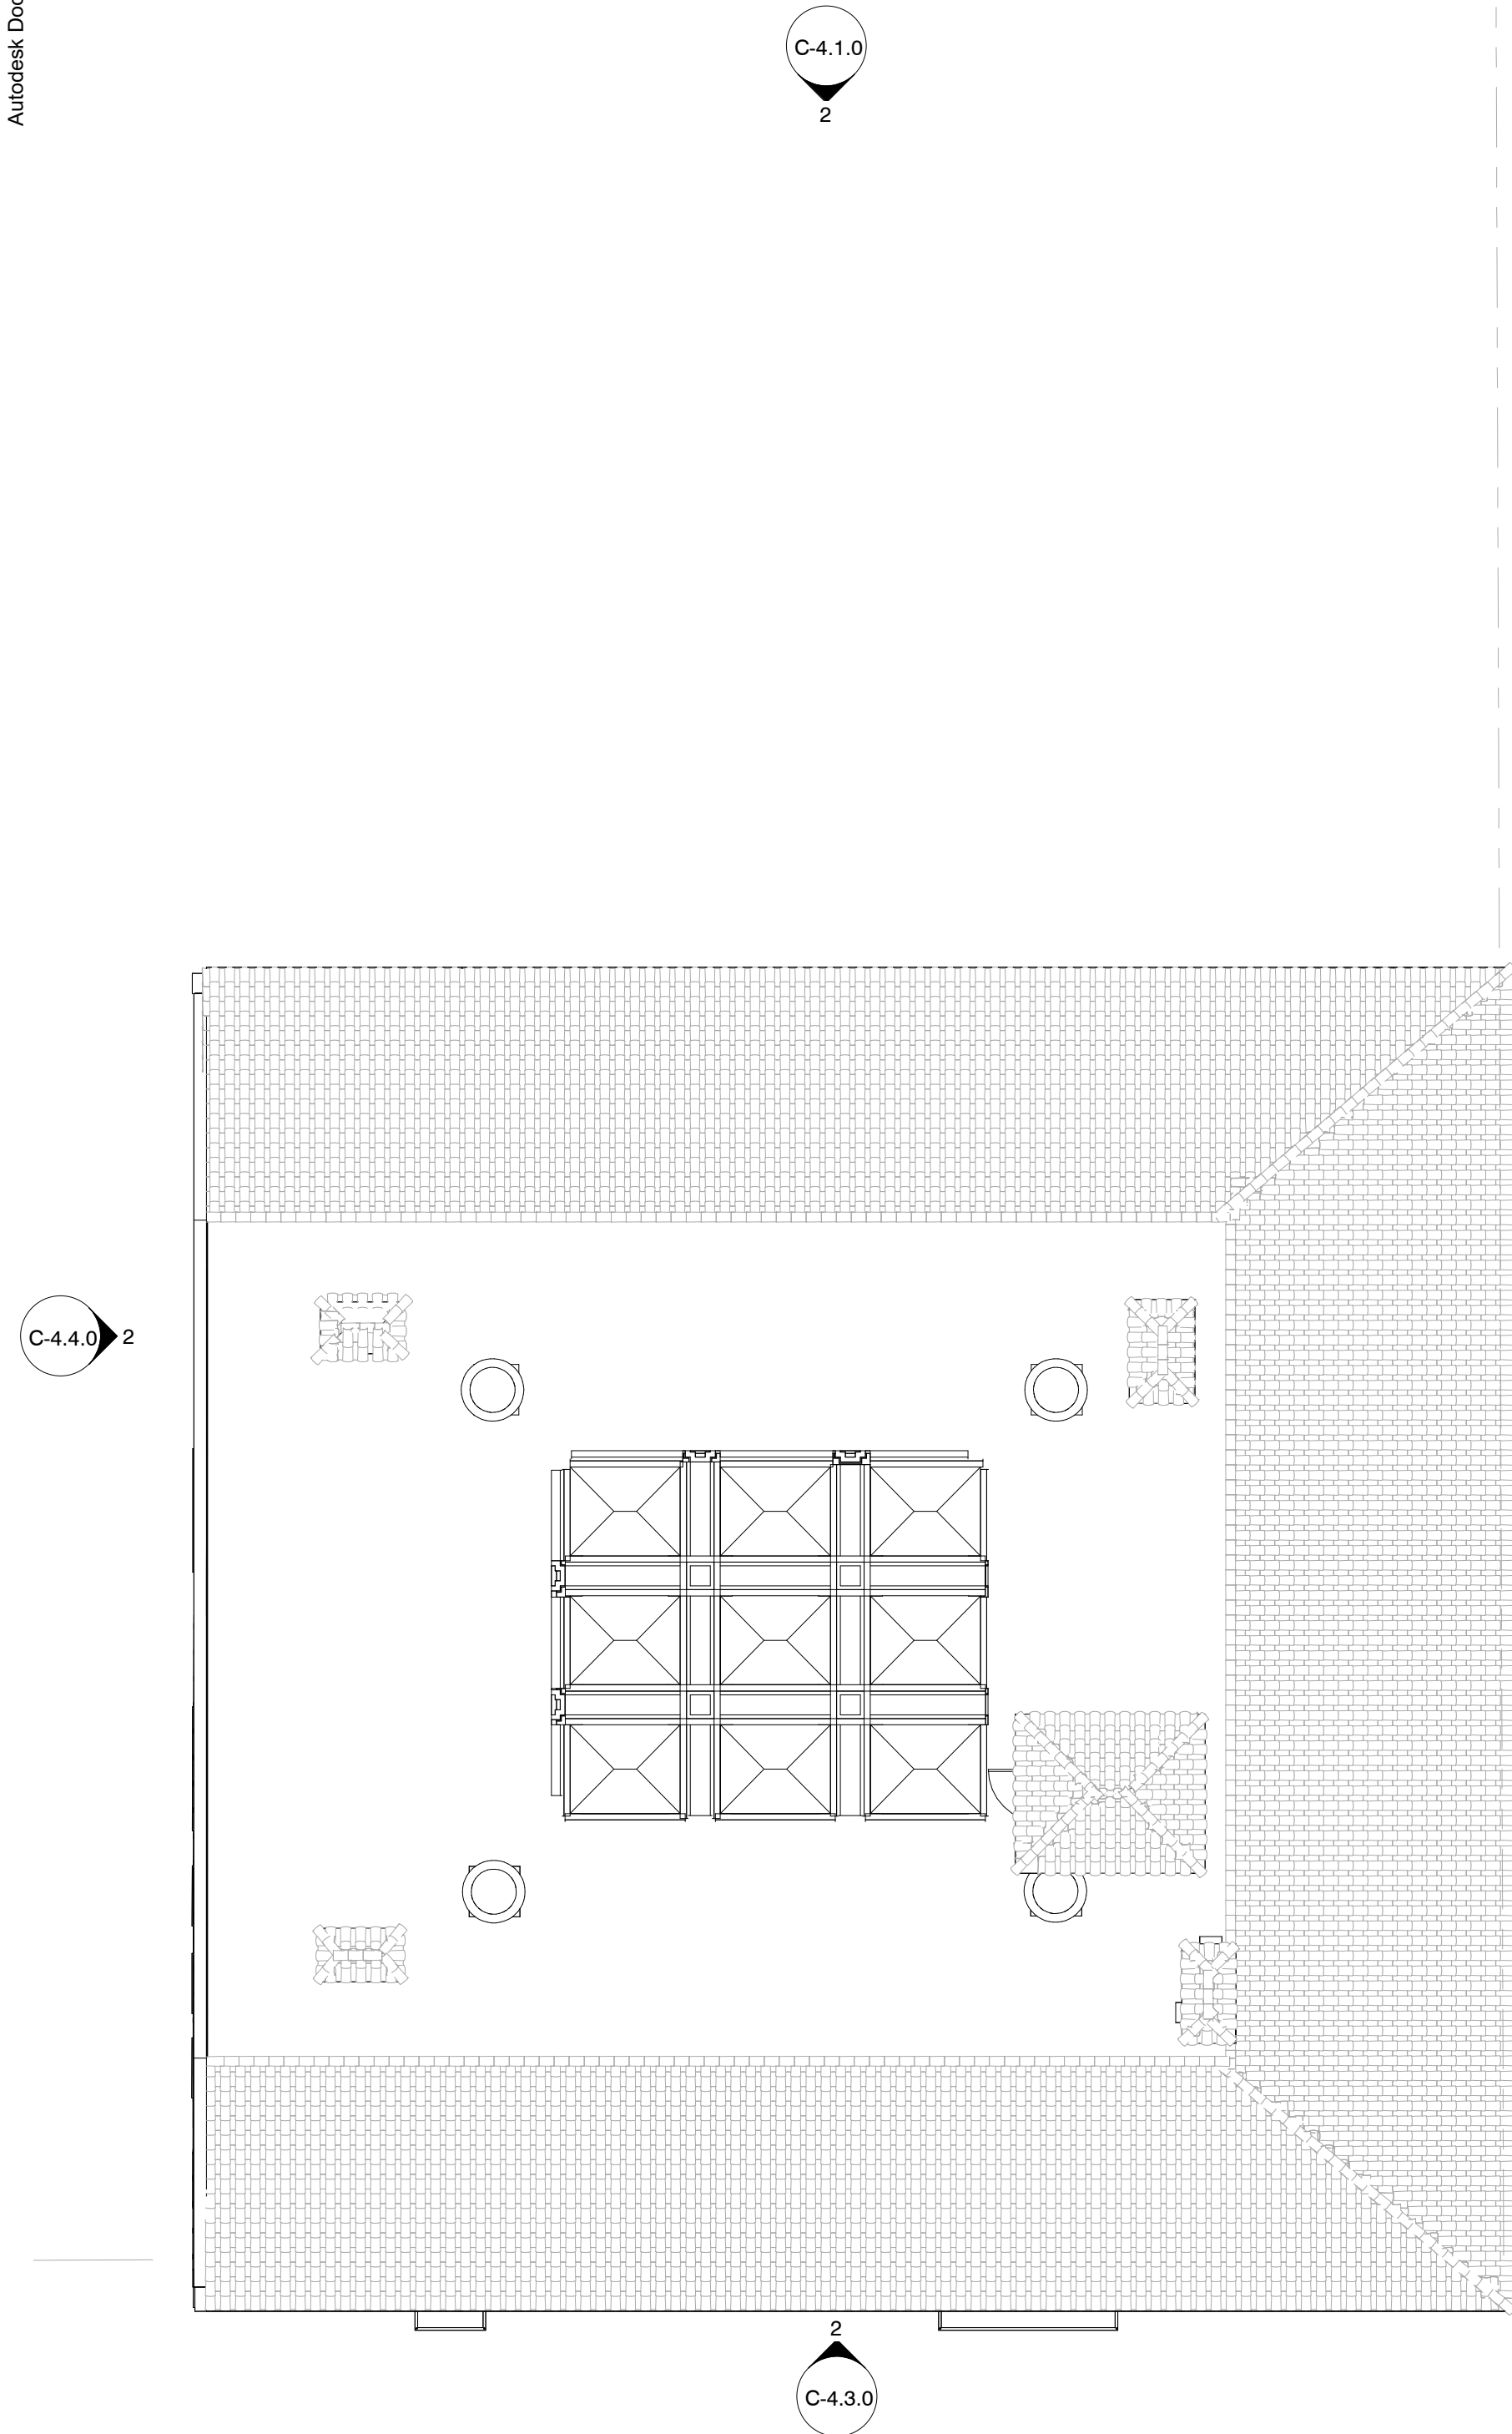


1 EXISTING PLAN - ROOF
C-3.1.1' 3/32" = 1'-0"

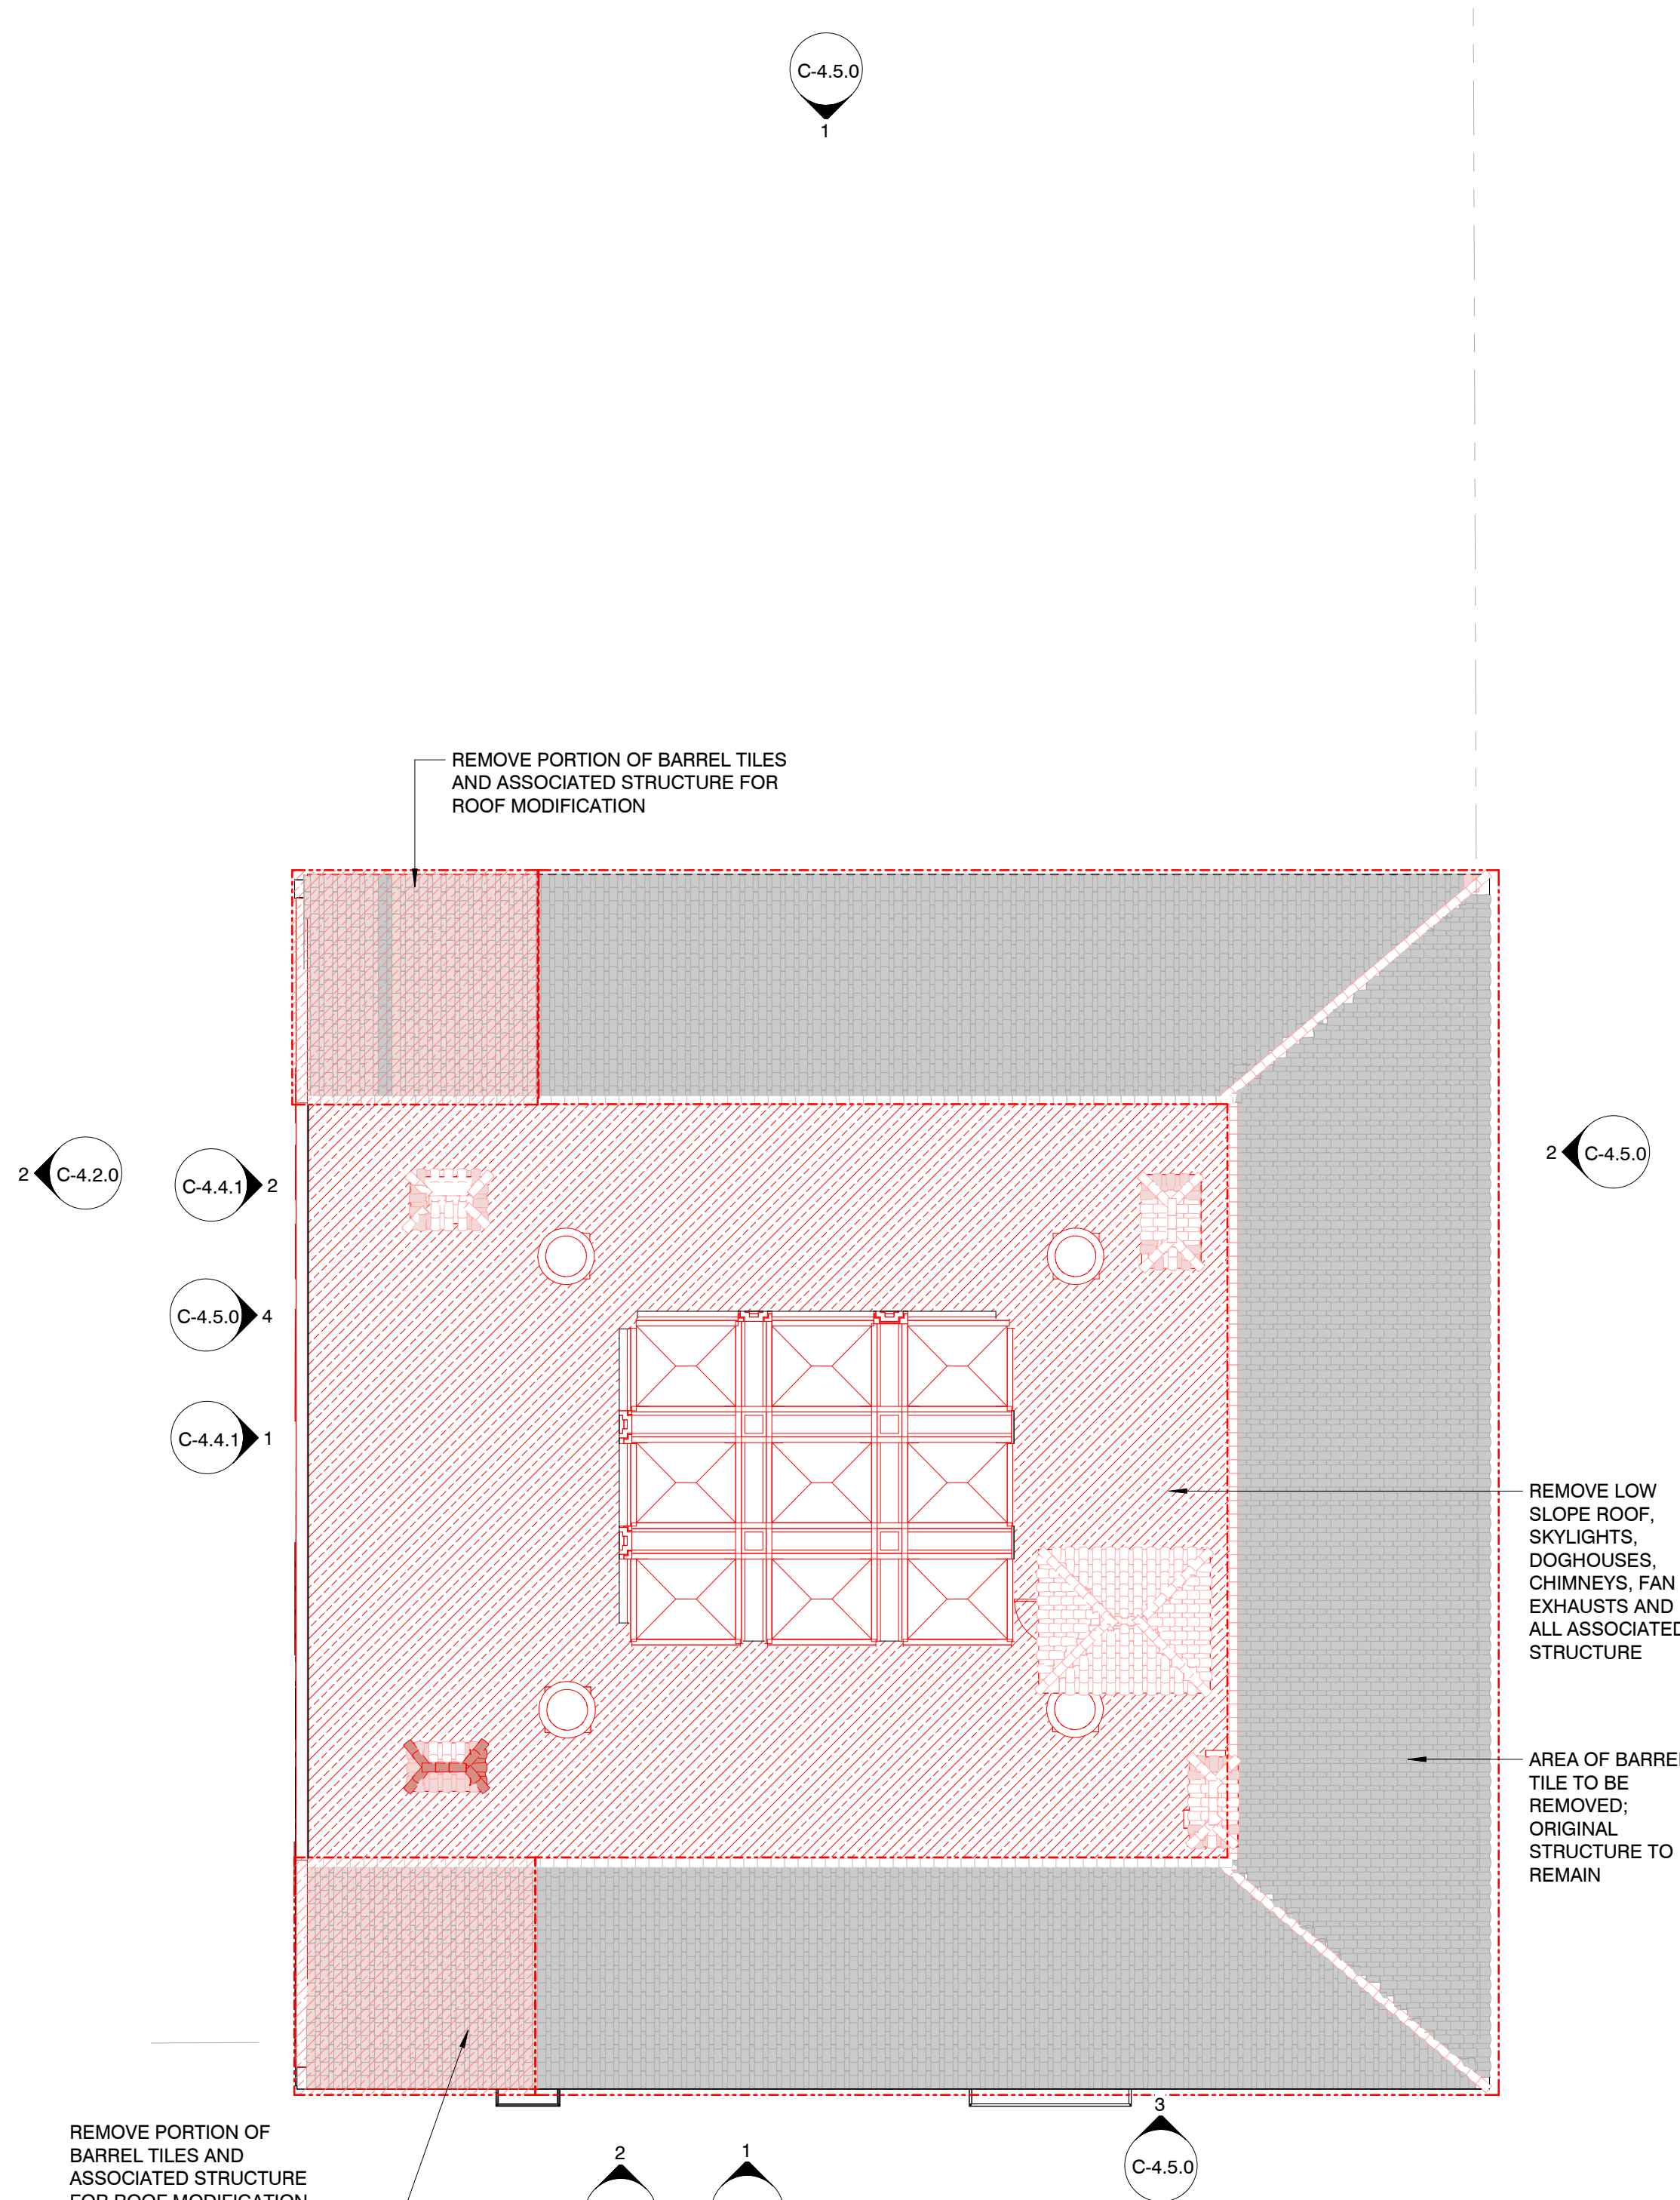

2 MATERIAL REMOVAL ROOF PLAN
C-3.1.1' 3/32" = 1'-0"

LEGEND


- EXISTING ROOF AND ASSOCIATED STRUCTURAL FRAMING TO BE REMOVED
- EXISTING ROOF FINISH TO BE REMOVED; ASSOCIATED STRUCTURAL DECK AND FRAMING TO REMAIN
- EXTENT OF AREA TO BE RETAINED BUT OBSCURED BY OVERBUILD

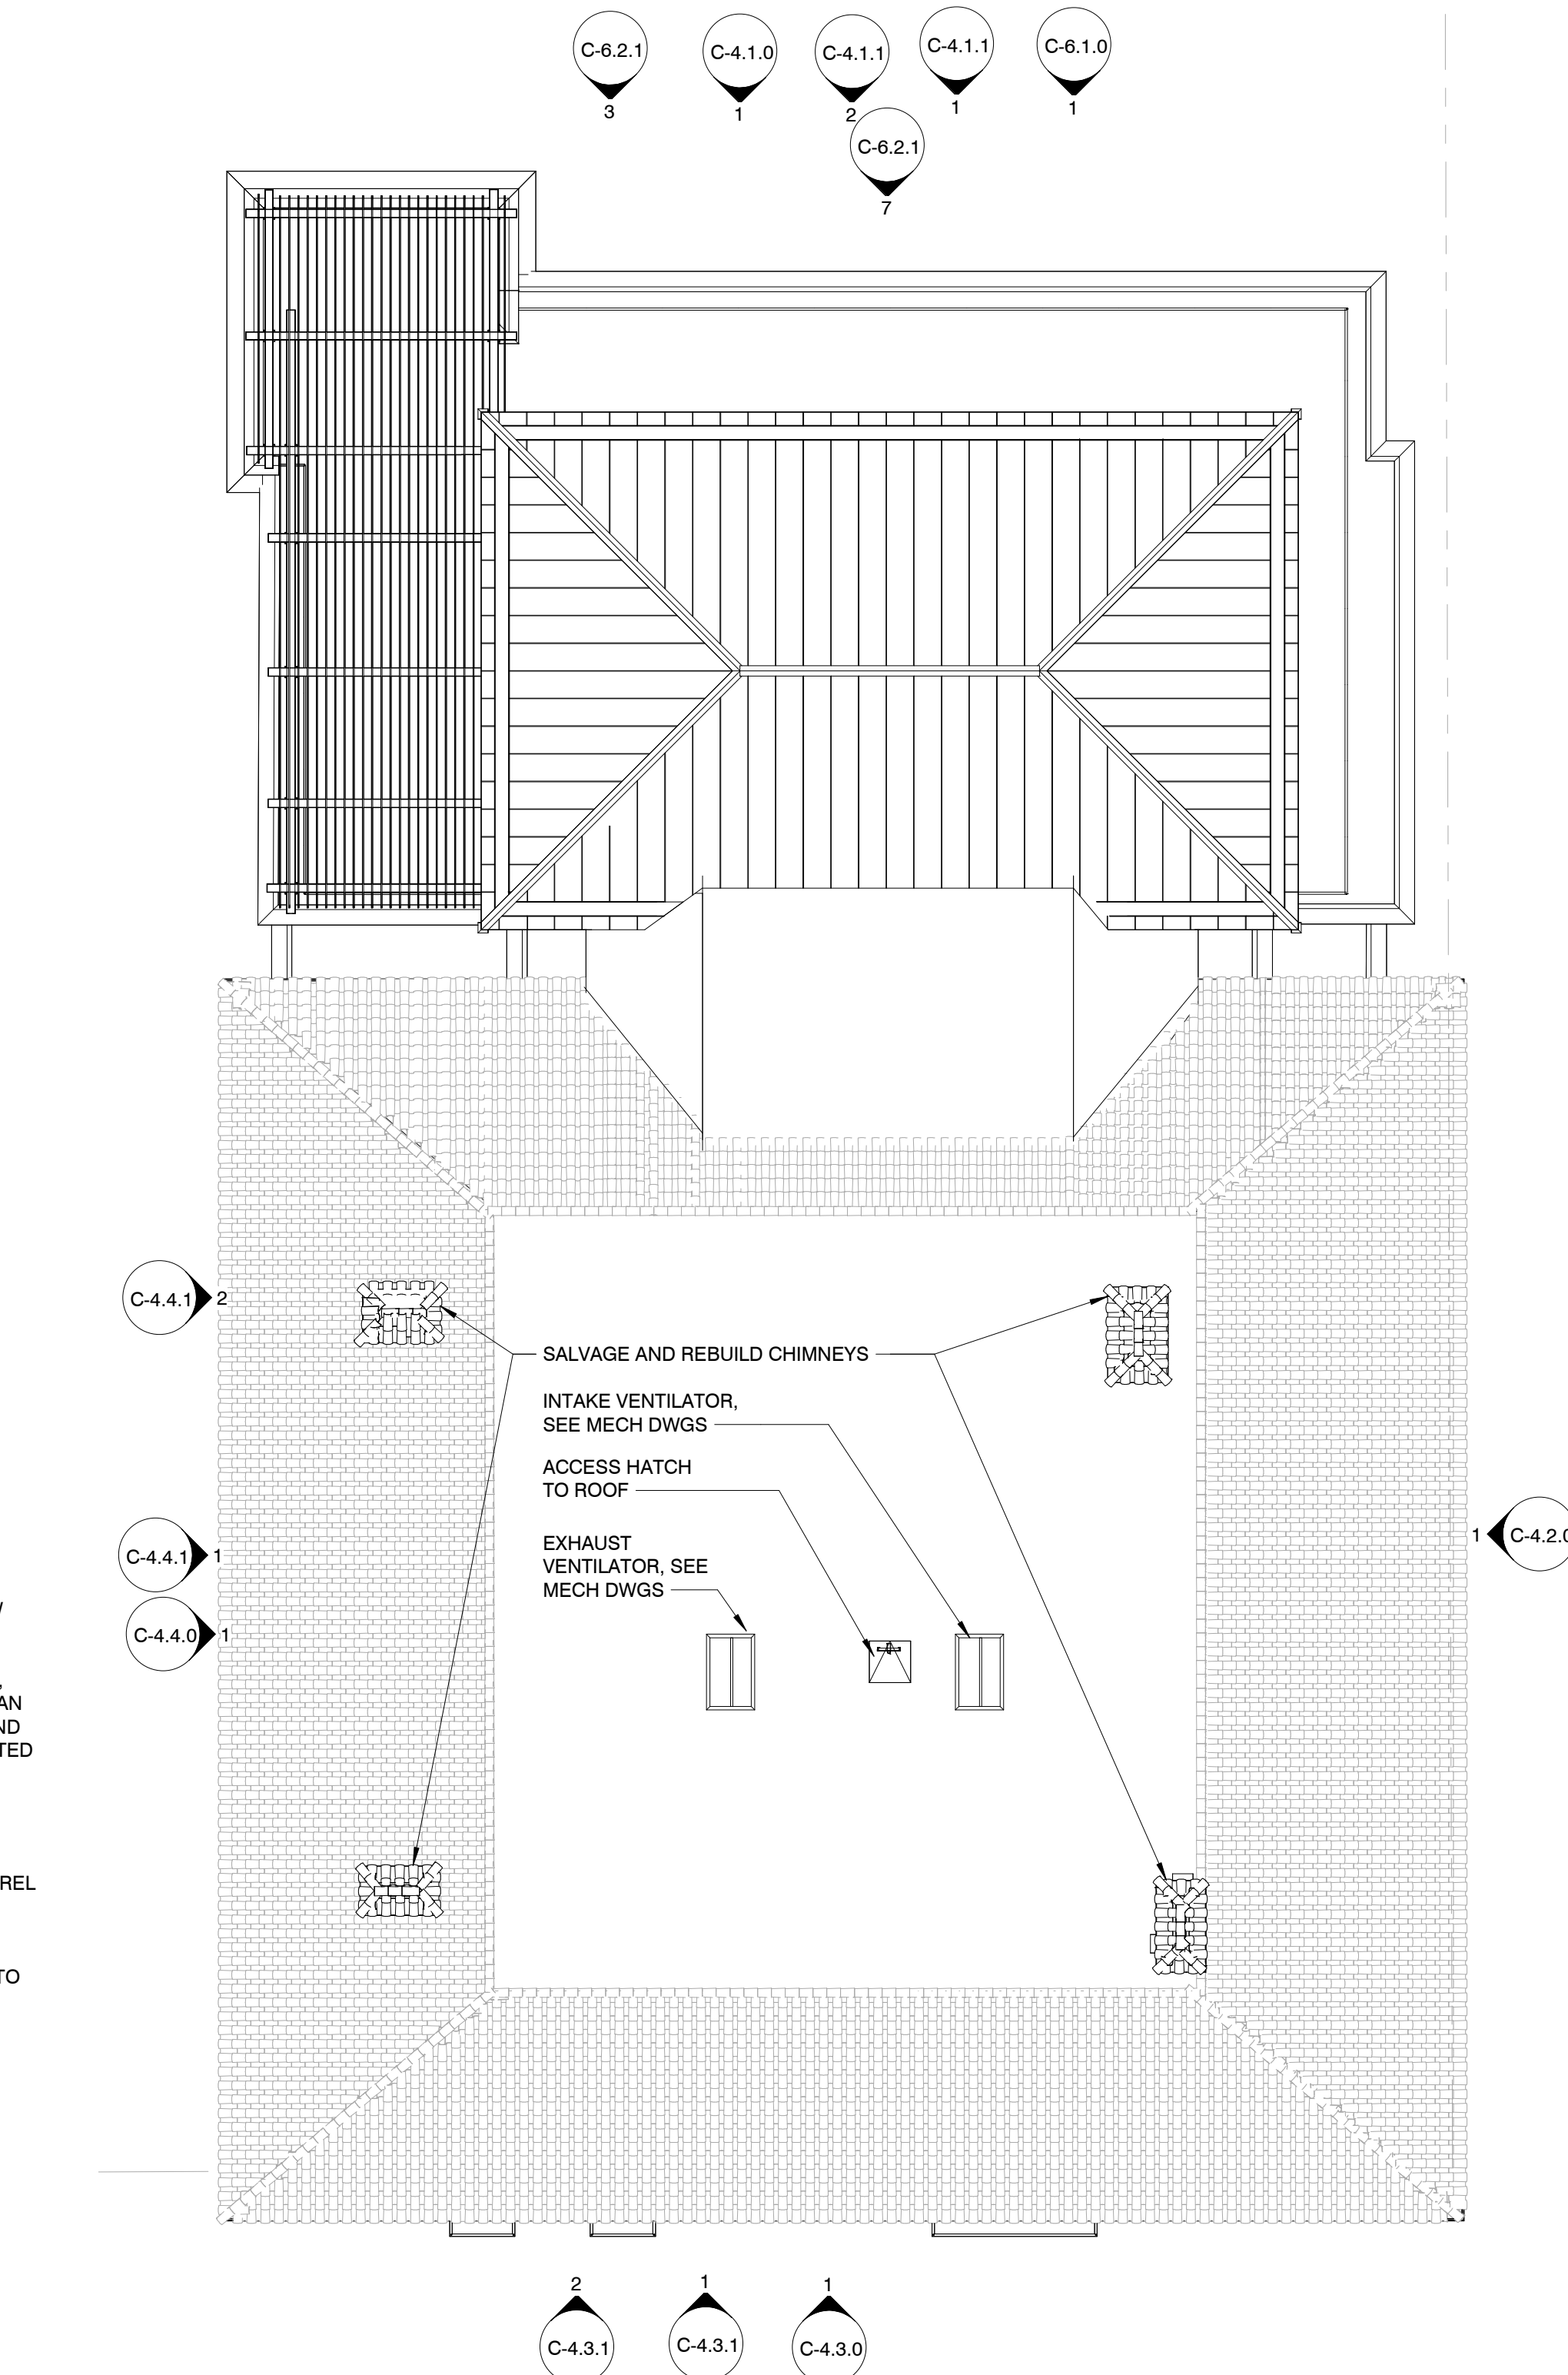

3 PROPOSED ROOF PLAN
C-3.1.1' 3/32" = 1'-0"

TABULATION OF REMOVALS - ROOF

TOTAL EXISTING ROOF AREA (SF)	7,967
ROOF AREA TO BE REMOVED, INCL. STRUCTURE (SF)	4,428
% OF ROOF AREA TO BE REMOVED	55.6%
AREA OF EXISTING ROOF TO BE CONCEALED BY NEW CONSTRUCTION	0

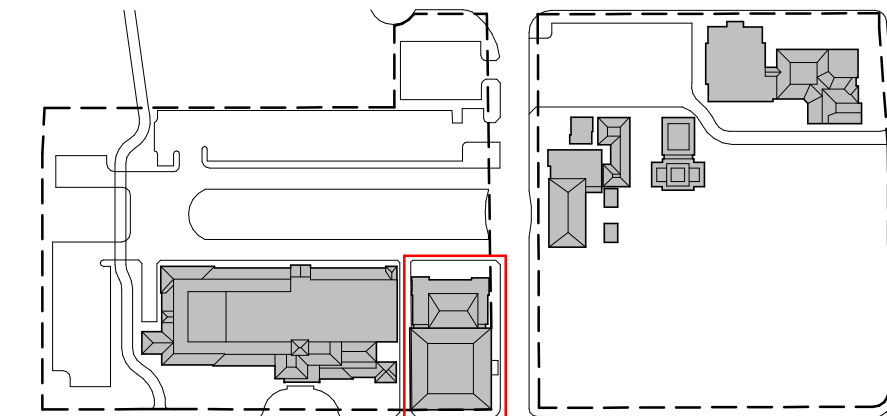


EXISTING, MATERIAL REMOVAL, PROPOSED PLANS - ROOF

The Society of the Four Arts -
John E. Rovensky Building
100 Four Arts Plaza, Palm Beach, FL 33480

THESE DRAWINGS ARE FOR THE EXCLUSIVE USE OF SPINA OROURKE + PARTNERS, INC. AND MAY NOT BE REPRODUCED, COPIED, OR USED IN ANY MANNER WITHOUT THE EXPRESS WRITTEN CONSENT OF SPINA OROURKE + PARTNERS, INC. ALL RIGHTS RESERVED.

Revisions


Project no: 2953
Date: 2024.10.07
Drawn by: Author
Project Manager: Checker

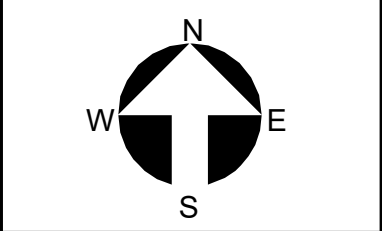


C-3.1.1
Final Submittal

SPINA OROURKE + PARTNERS
Architecture • Interior Design
Keith M. Spina #
285 Banyan Blvd
West Palm Beach
FL 33407
305.884.8844
spinaorourke.com
AA2002399


BEYER BLINDER BELLE
120 Broadway
20th Floor
New York, NY 10271
212.777.7800
beyerblinderbelle.com

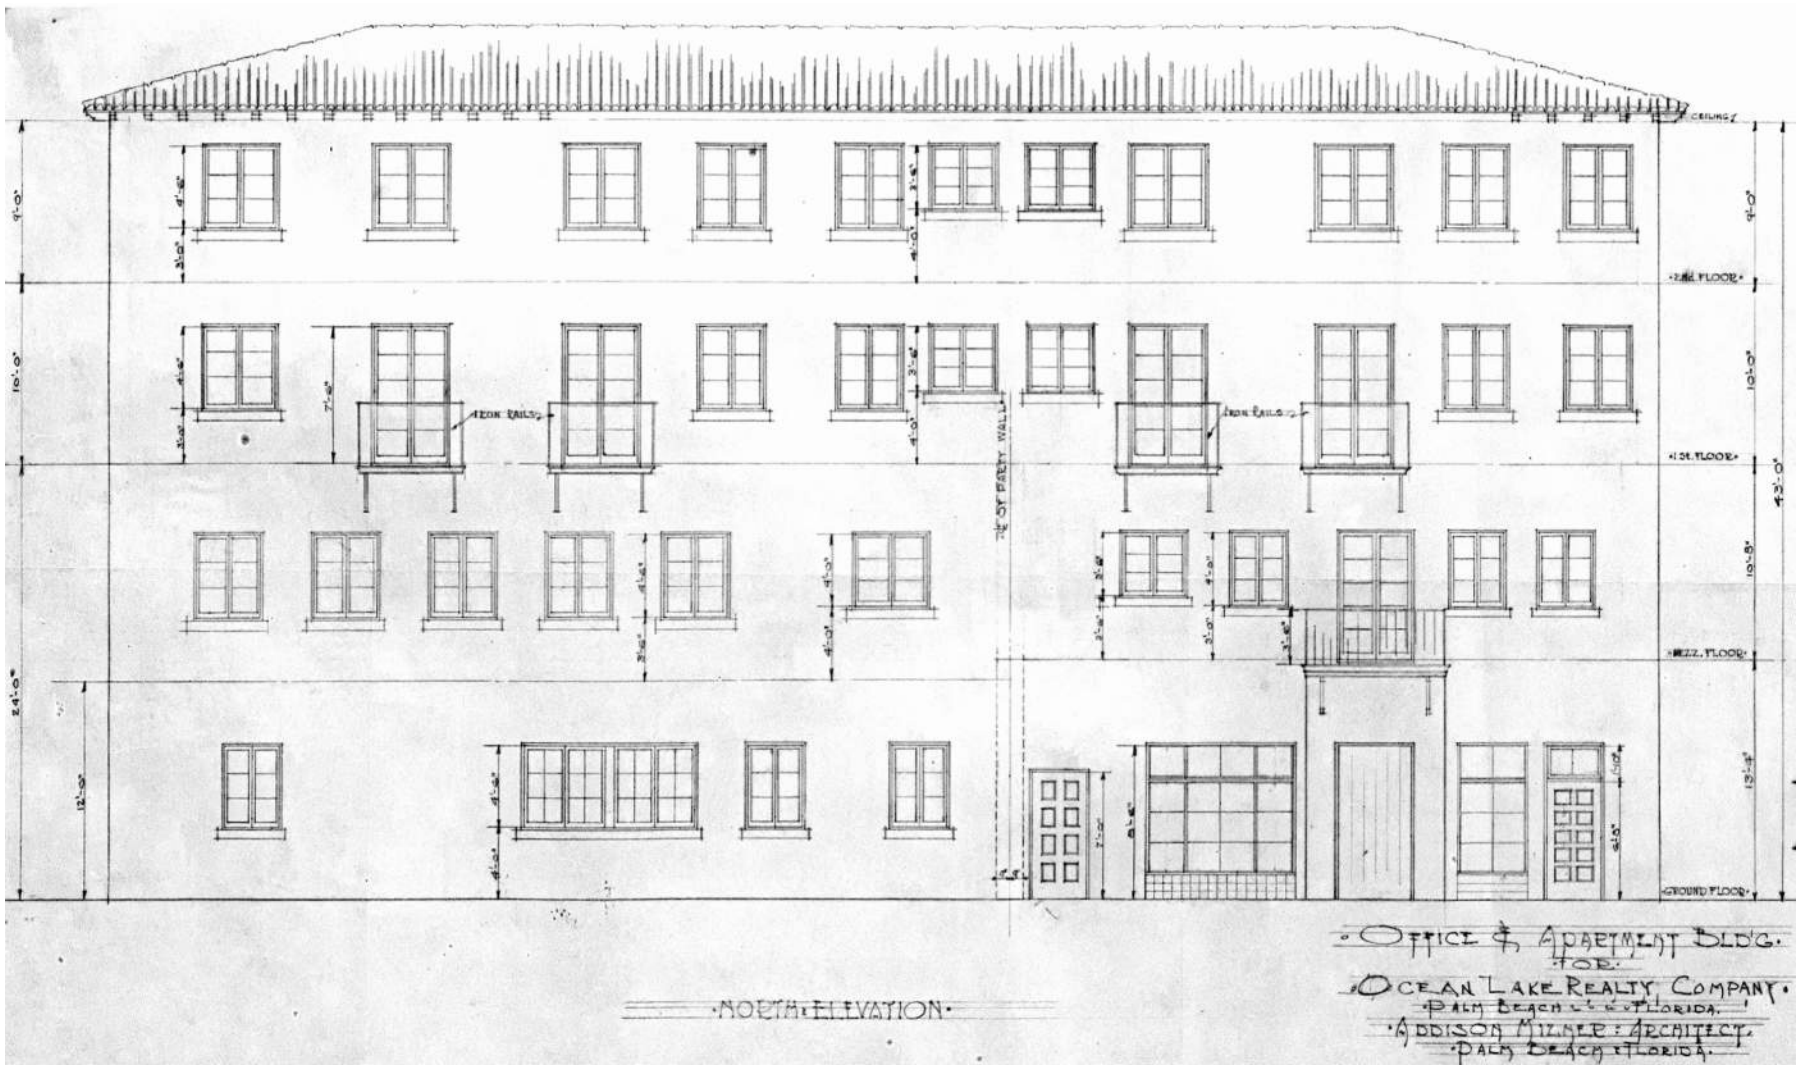


4 Historic Dwg - Mizner 1925 North Elevation
C-4.1.0 3/32" = 1'-0"

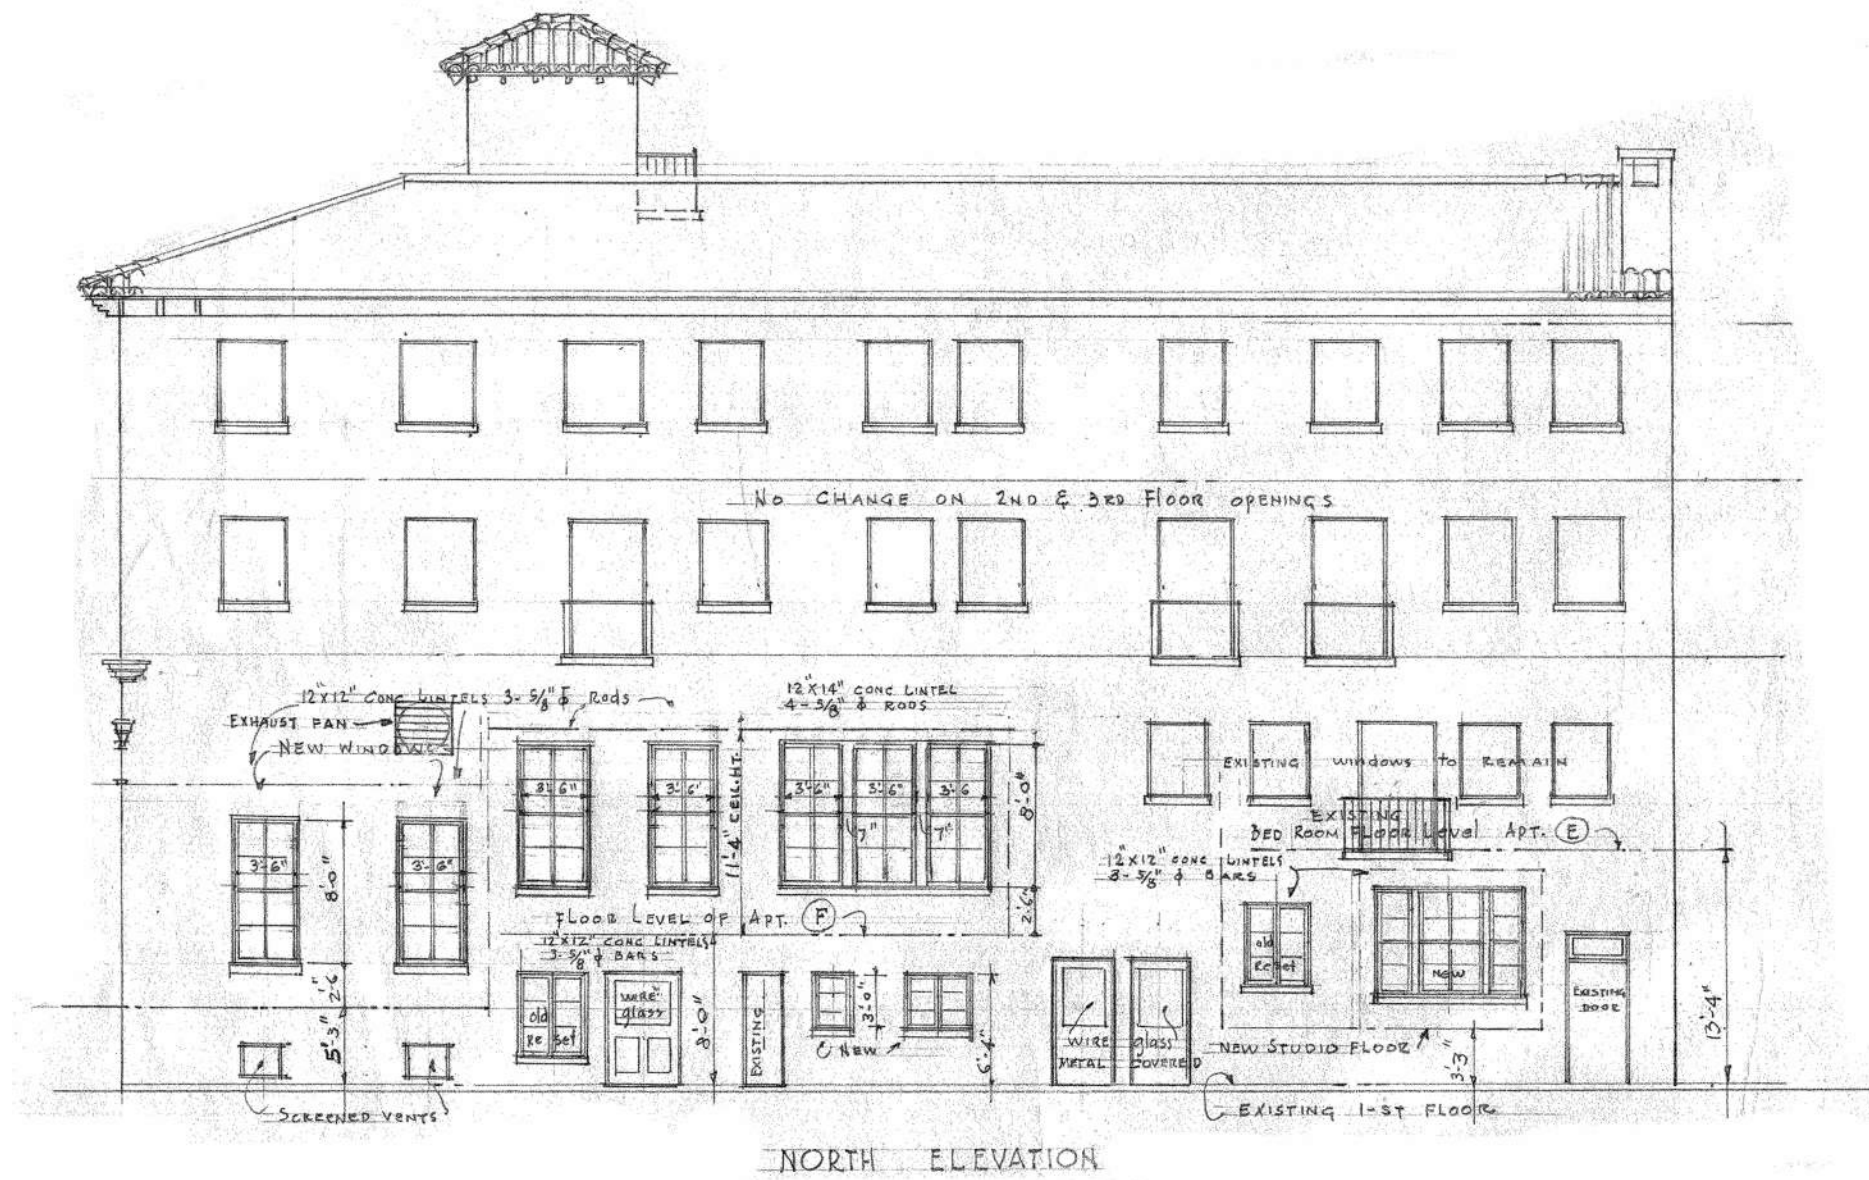

3 Historic Dwg - Volk 1947 North Elevation
C-4.1.0 3/32" = 1'-0"

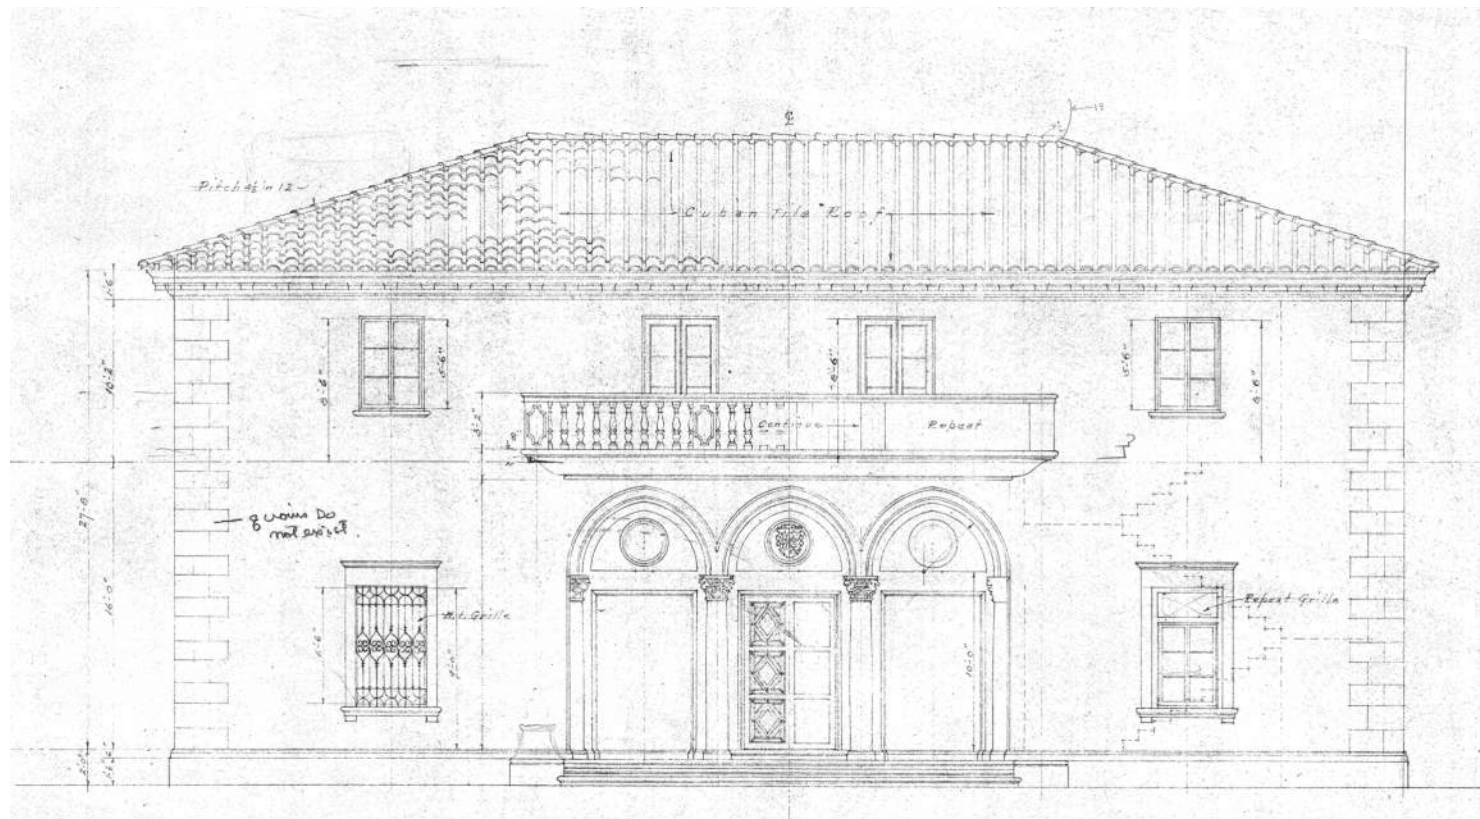


6 King Library West Elevation, Treanor & Fatio, 1937
C-4.1.0 3/32" = 1'-0"

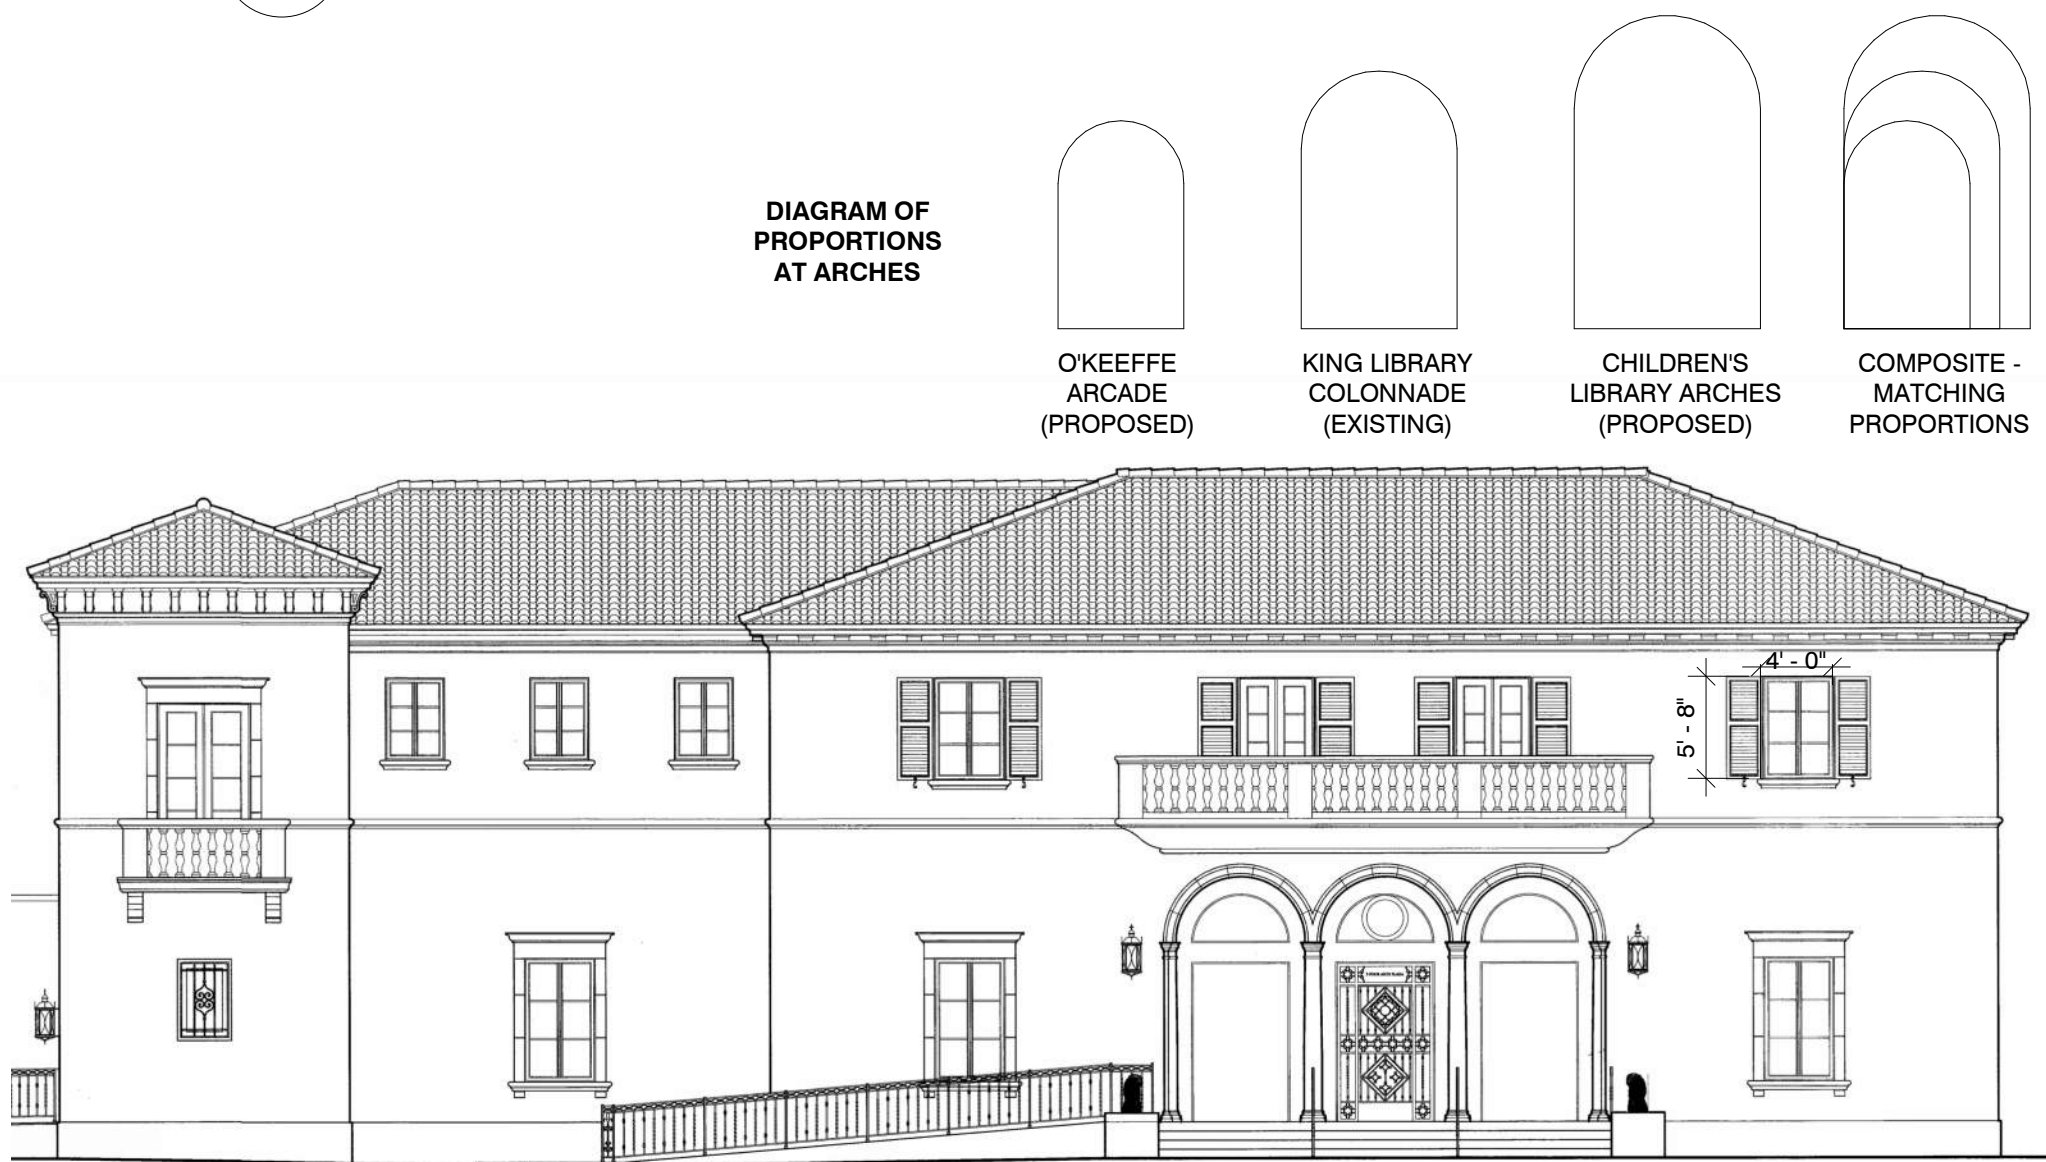


5 King Library Renovation, 2017 - West Elevation (Kirchhoff & Associates)
C-4.1.0 3/32" = 1'-0"



2 EXISTING NORTH ELEVATION (ROVENSKY BLDG)
C-4.1.0 3/32" = 1'-0"

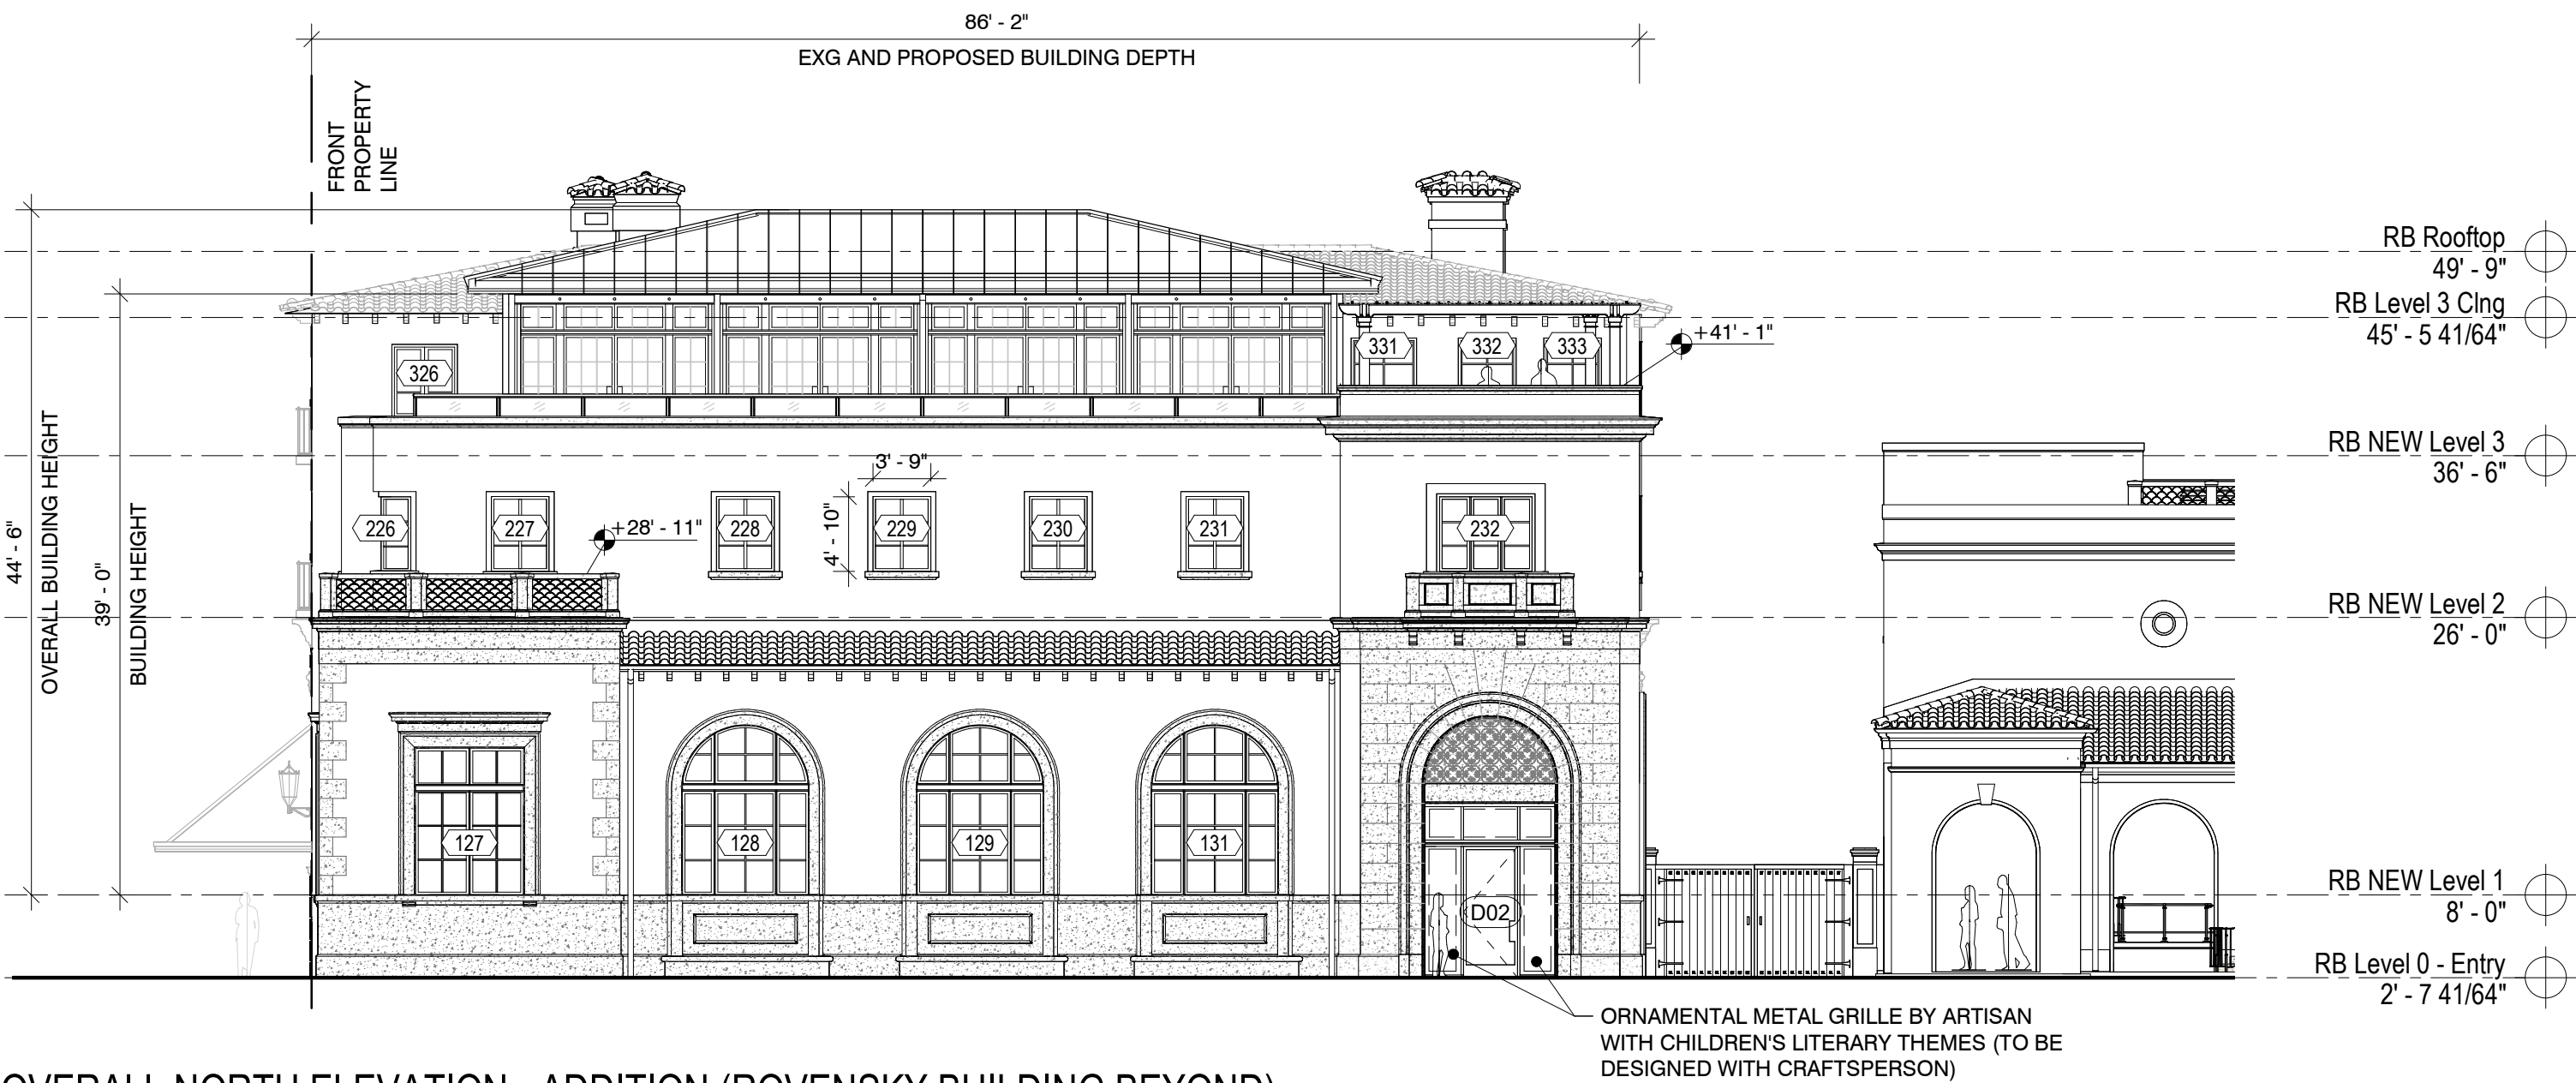

1 OVERALL NORTH ELEVATION - ADDITION (ROVENSKY BUILDING BEYOND)
C-4.1.0 3/32" = 1'-0"

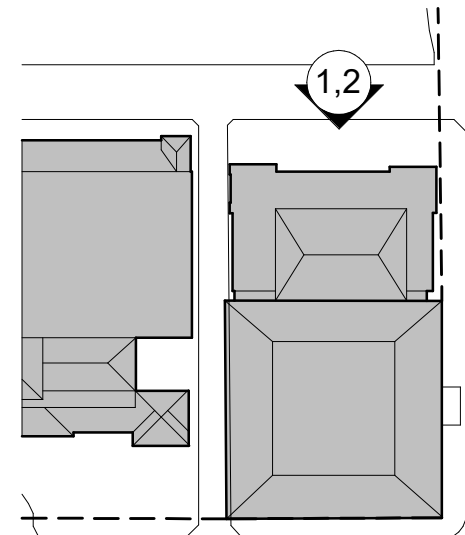


HISTORIC, EXISTING & PROPOSED NORTH ELEVATIONS

The Society of the Four Arts -
John E. Rovensky Building
100 Four Arts Plaza, Palm Beach, FL 33480

THESE DRAWINGS ARE FOR THE EXCLUSIVE USE OF SPINA OROURKE + PARTNERS, INC. AND MAY NOT BE REPRODUCED OR USED IN ANY MANNER WITHOUT THE EXPRESS WRITTEN CONSENT OF SPINA OROURKE + PARTNERS, INC. ALL RIGHTS RESERVED.

Revisions

Project no: 2953
Date: 2024.10.07
Drawn by: Author
Project Manager: Checker

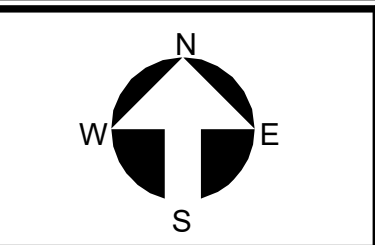

C-4.1.0
Final Submittal

SPINA OROURKE + PARTNERS
Architecture • Interior Design
Kath M. Spina #

BEYER BLINDER BELLE
285 Banyan Blvd
West Palm Beach
FL 33407
888.333.8847
spinaorourke.com
AA26002399


120 Broadway
20th Floor
New York, NY 10271
212.777.7800
beyerblinderbelle.com




2 OVERALL NORTH ELEVATION WITHOUT LANDSCAPE
C-4.1.1 3/32" = 1'-0"



1 OVERALL NORTH ELEVATION WITH LANDSCAPE
C-4.1.1 3/32" = 1'-0"

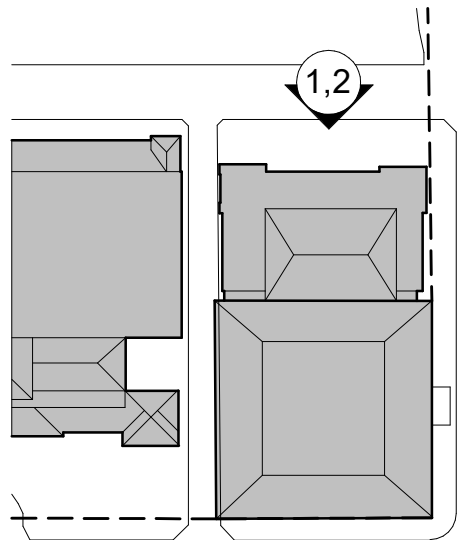

COLOR NORTH ELEVATIONS WITH & WITHOUT LANDSCAPE

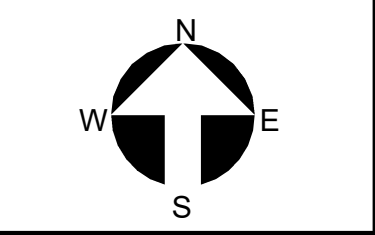

C-4.1.1

Final Submittal

Project no: 2953
Date: 2024.10.07
Drawn by: Author
Project Manager: Checker

Revisions

THESE DRAWINGS ARE FOR THE EXCLUSIVE USE OF SPINA OROURKE + PARTNERS, INC. AND MAY NOT BE DUPLICATED, REPRODUCED OR USED IN ANY MANNER WITHOUT THE EXPRESS WRITTEN CONSENT OF SPINA OROURKE + PARTNERS, INC. ALL RIGHTS ARE RESERVED.

The Society of the Four Arts -
John E. Rovensky Building
100 Four Arts Plaza, Palm Beach, FL 33480




SPINA OROURKE
+ PARTNERS
Architecture • Interior Design
Keith M. Spina #

285 Banyan Blvd
West Palm Beach
FL 33407
305.884.8844
spinaorourke.com
AA26002399

BEYER
BLINDER
BELLE

120 Broadway
20th Floor
New York, NY 10271
212.777.7800
beyerblinderbelle.com

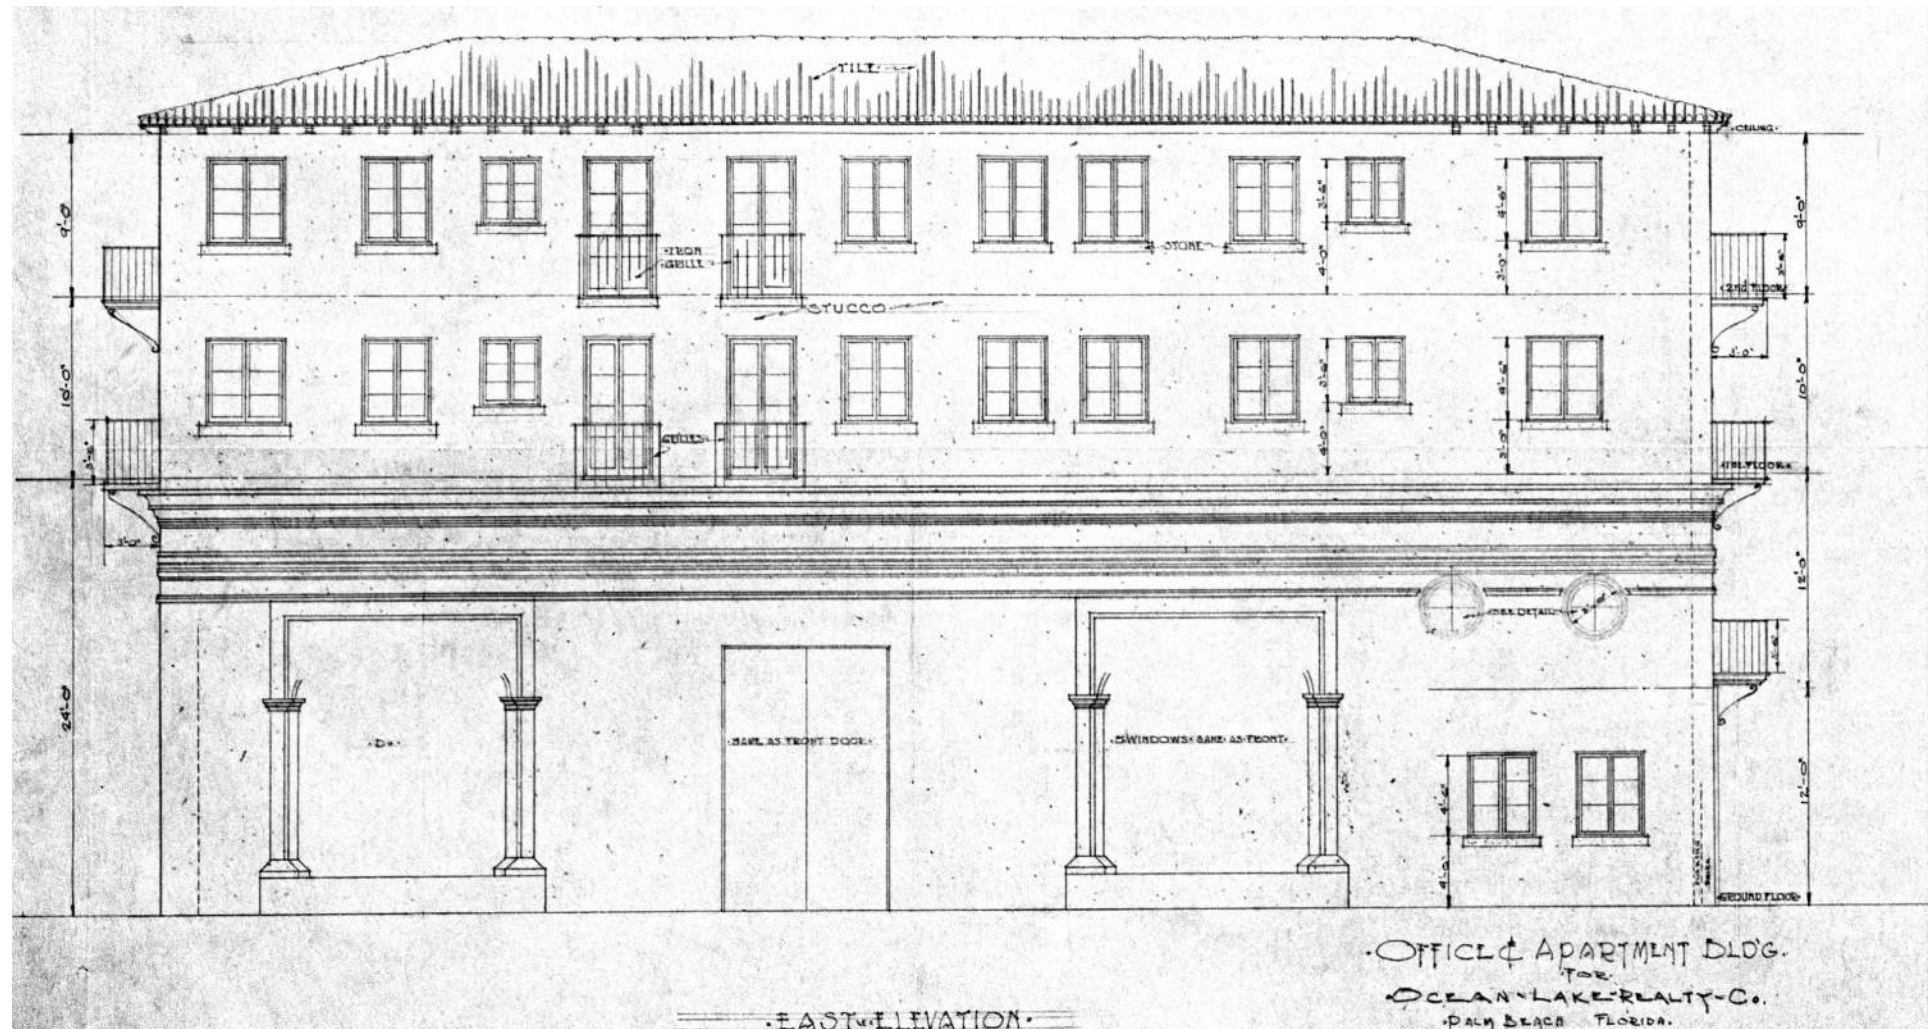


5 Historic Dwg - Mizner 1925 East Elevation

C-4.2.0 3/32" = 1'-0"



3 Historic Dwg - Volk 1947 East Elevation

C-4.2.0 3/32" = 1'-0"

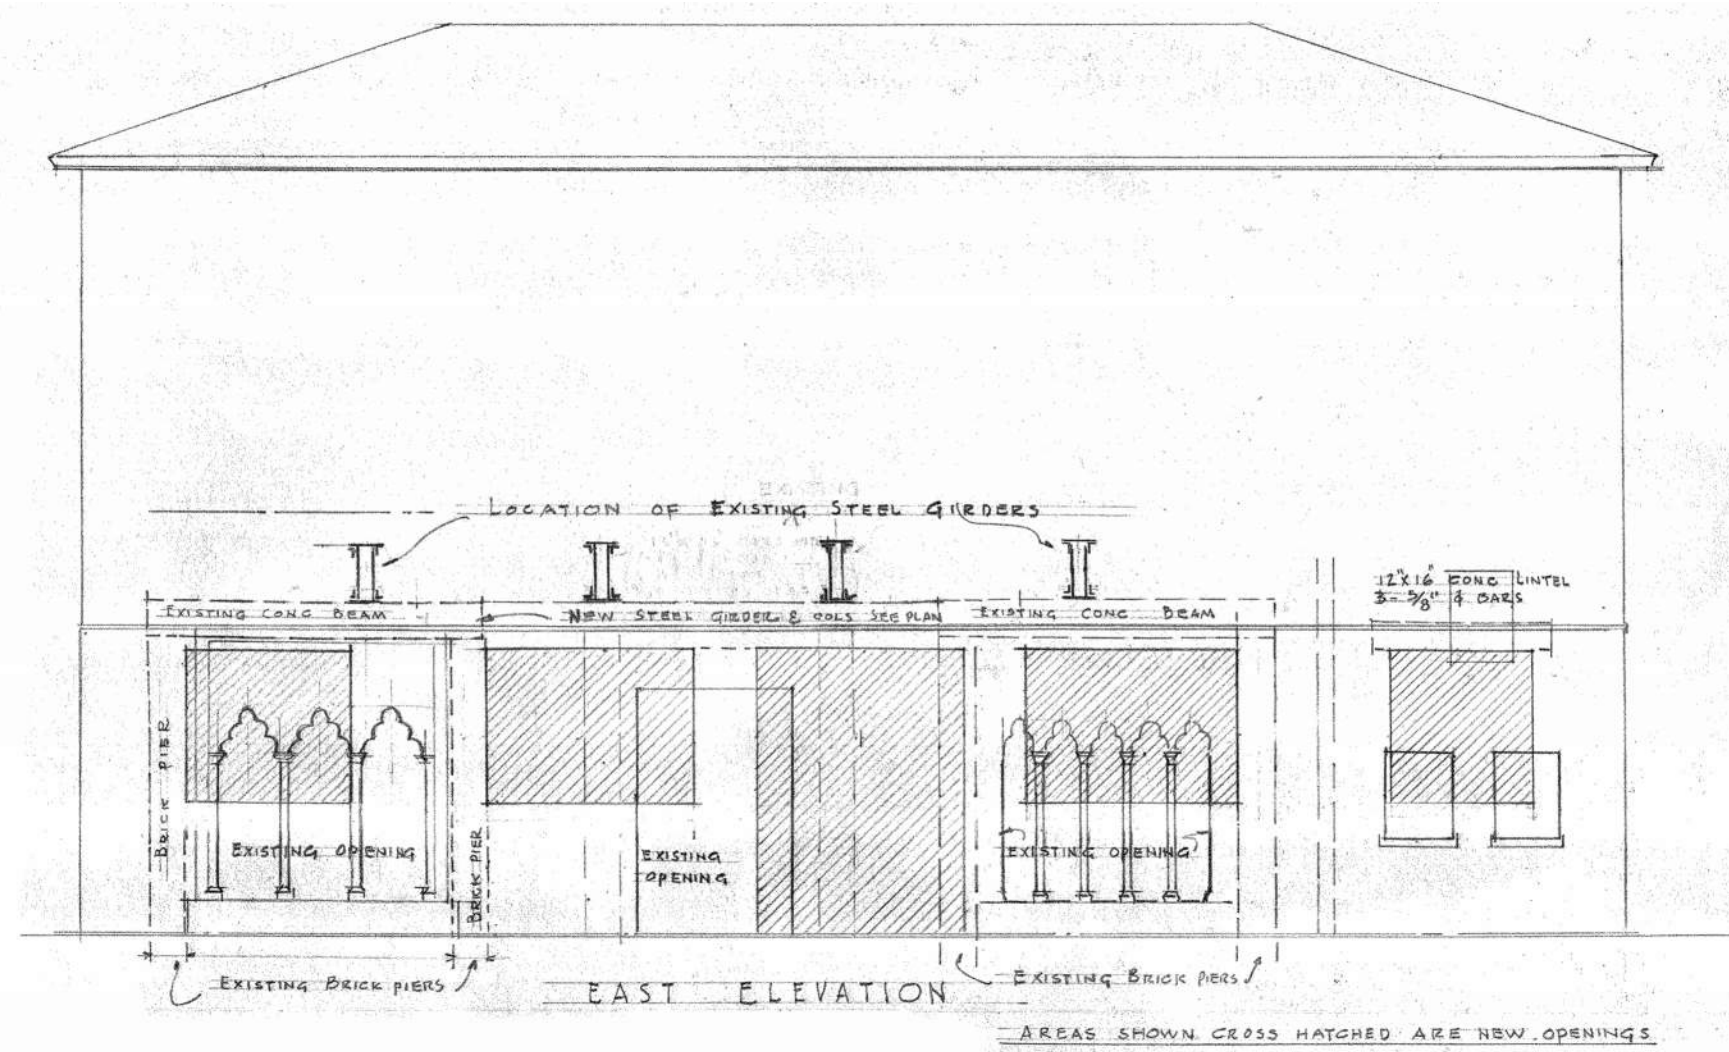


4 Historic Dwg - Volk 1947 East Demo Elevation

C-4.2.0 3/32" = 1'-0"




2 EXISTING EAST ELEVATION


C-4.2.0 3/32" = 1'-0"

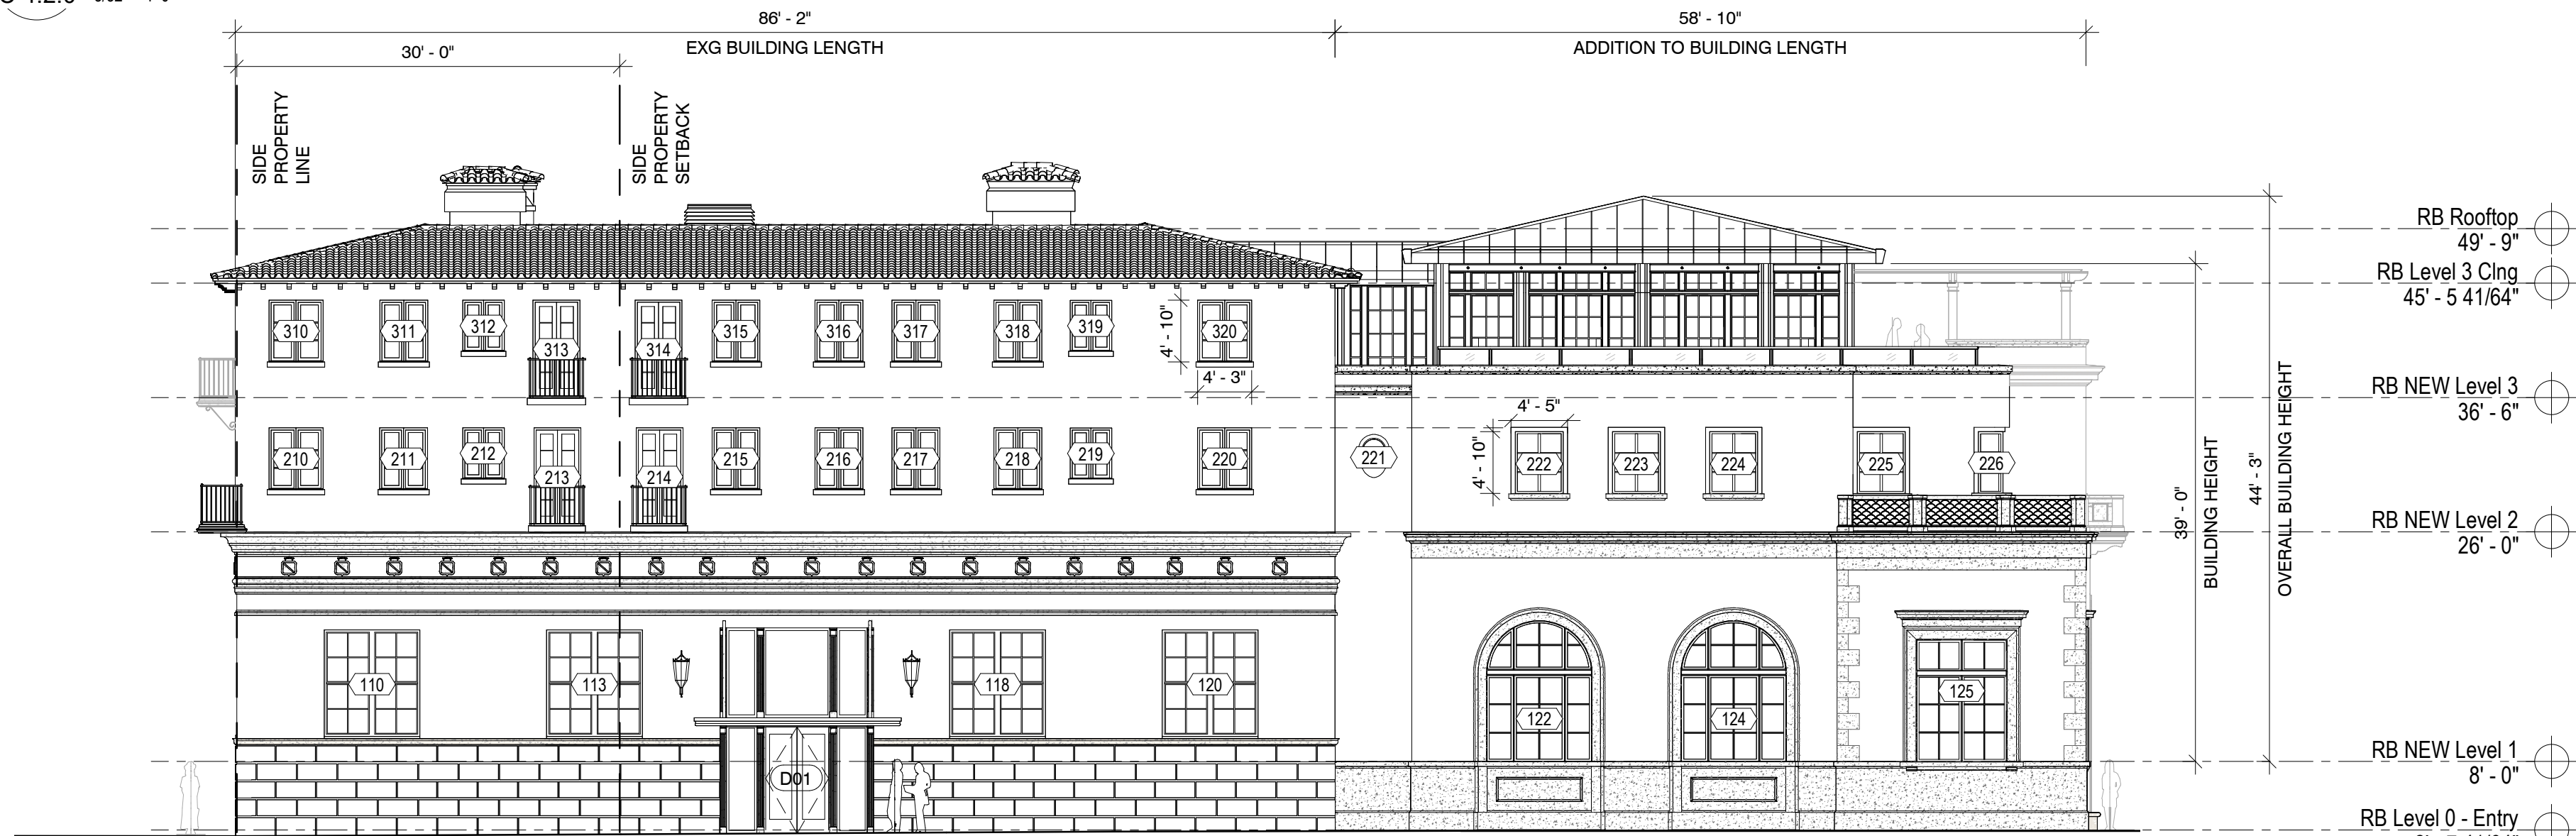

1 OVERALL EAST ELEVATION

C-4.2.0 3/32" = 1'-0"

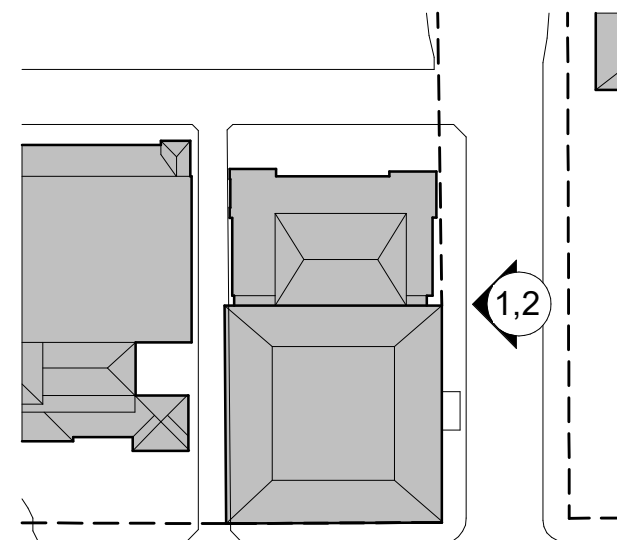


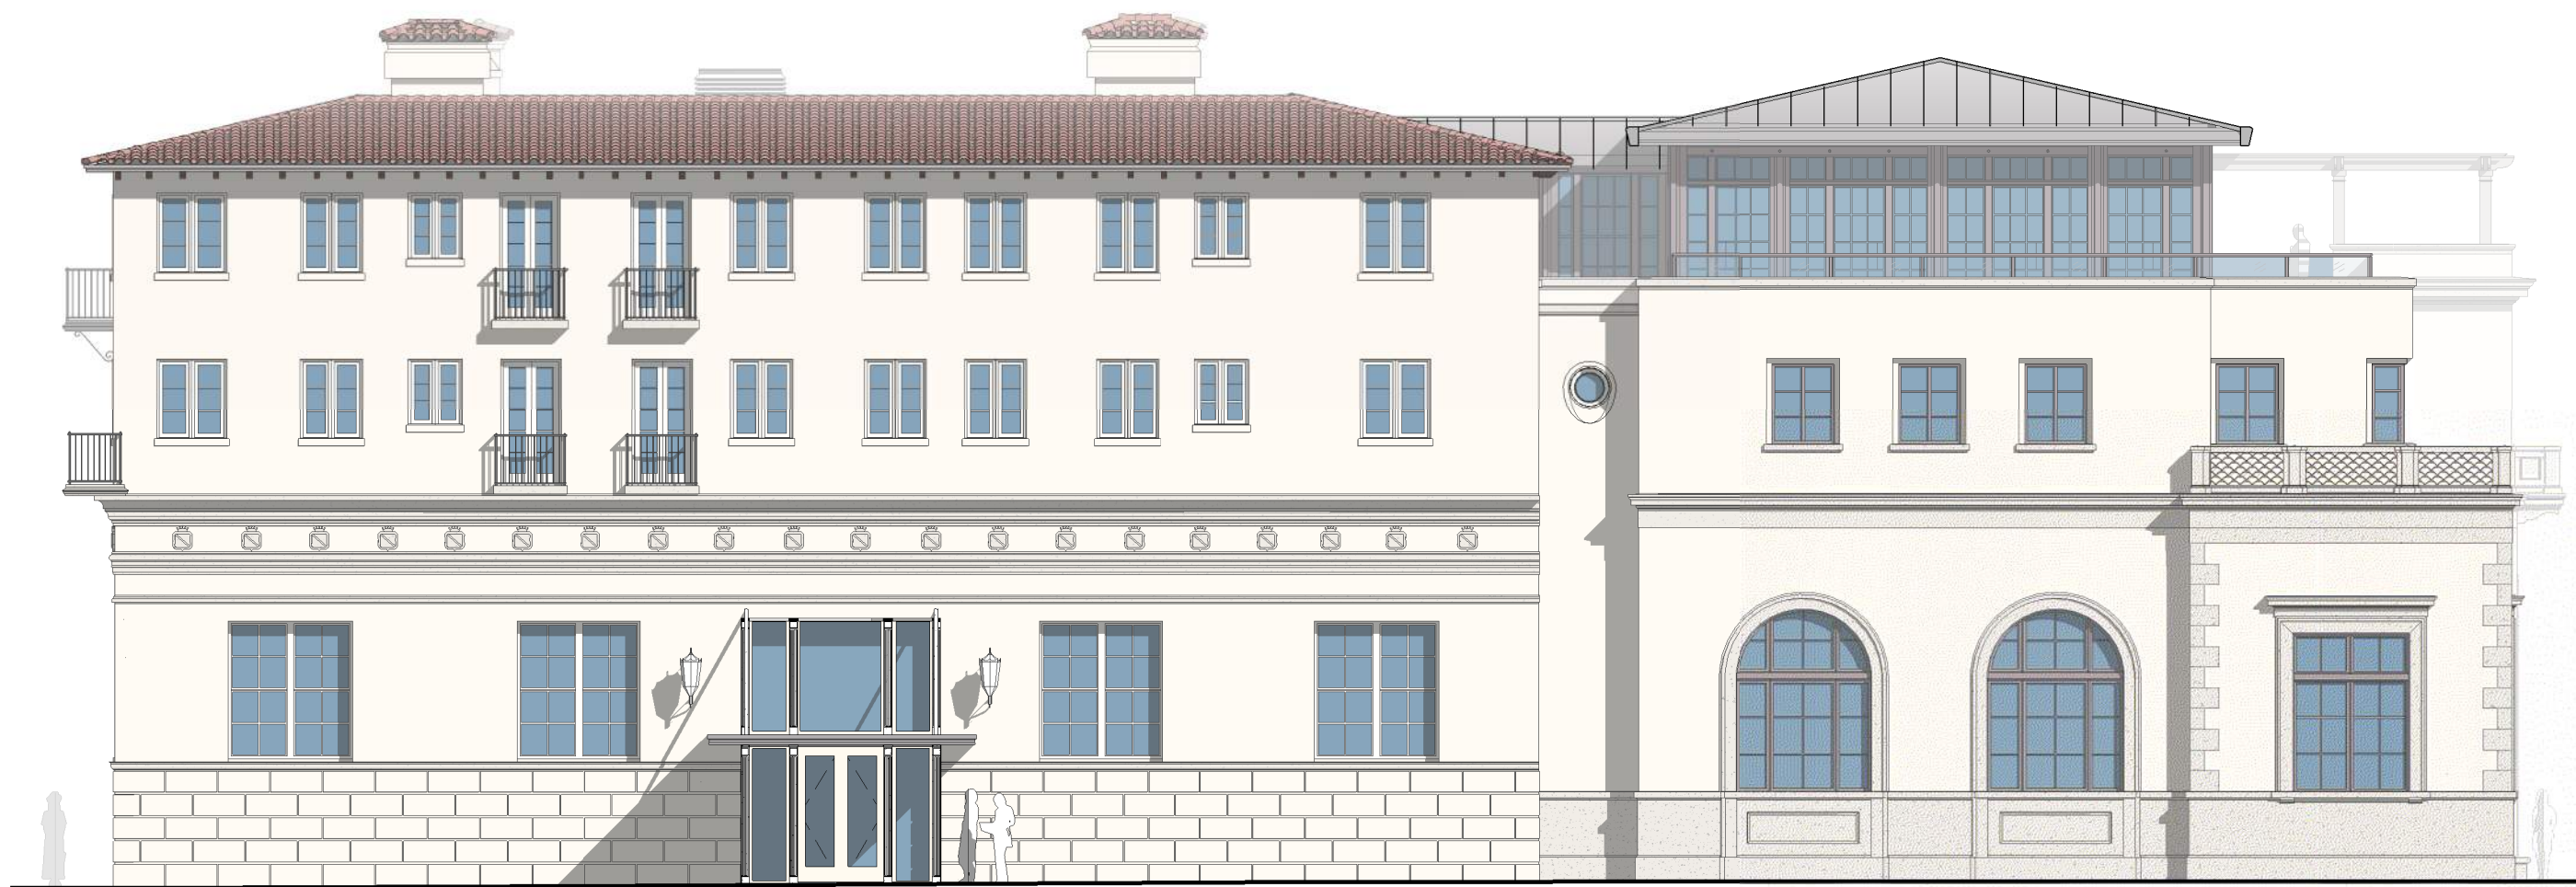

1 OVERALL EAST ELEVATION WITHOUT LANDSCAPE
C-4.2.1 3/32" = 1'-0"



2 OVERALL EAST ELEVATION WITH LANDSCAPE
C-4.2.1 3/32" = 1'-0"

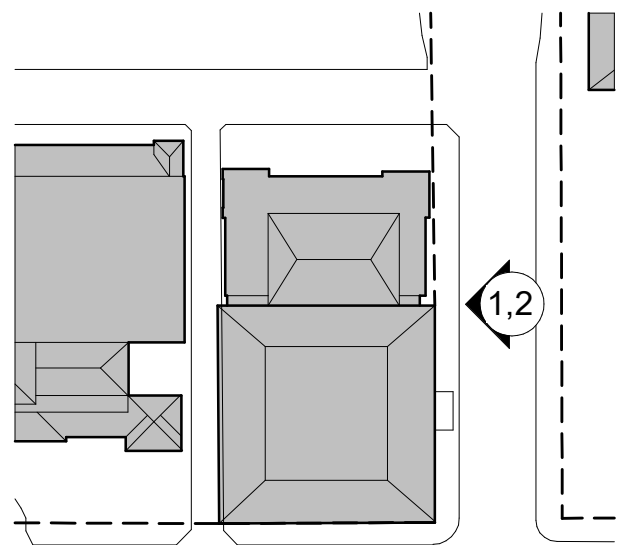

COLOR EAST ELEVATIONS WITH & WITHOUT LANDSCAPE




The Society of the Four Arts -
John E. Rovensky Building
100 Four Arts Plaza, Palm Beach, FL 33480

THE SOCIETY OF
The Four Arts

THESE DRAWINGS ARE FOR THE EXCLUSIVE USE OF SPINA OROURKE + PARTNERS, INC. AND MAY NOT BE REPRODUCED, COPIED, OR USED IN ANY MANNER WITHOUT THE EXPRESS WRITTEN CONSENT OF SPINA OROURKE + PARTNERS, INC. ALL RIGHTS ARE RESERVED.

Revisions

Project no: 2953
Date: 2024.10.07
Drawn by: Author
Project Manager: Checker

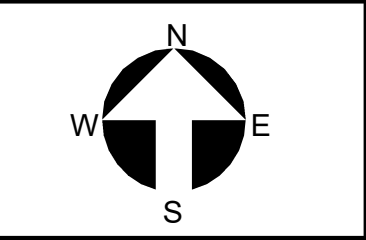

C-4.2.1
Final Submittal




SPINA OROURKE
+ PARTNERS
Architecture • Interior Design
Keith M. Spina #

285 Banyan Blvd
West Palm Beach
FL 33407
888.334.3347
spinaorourke.com
AA26002399




**BEYER
BLINDER
BELLE**


120 Broadway
20th Floor
New York, NY 10271
212.777.7800
beyerblinderbelle.com

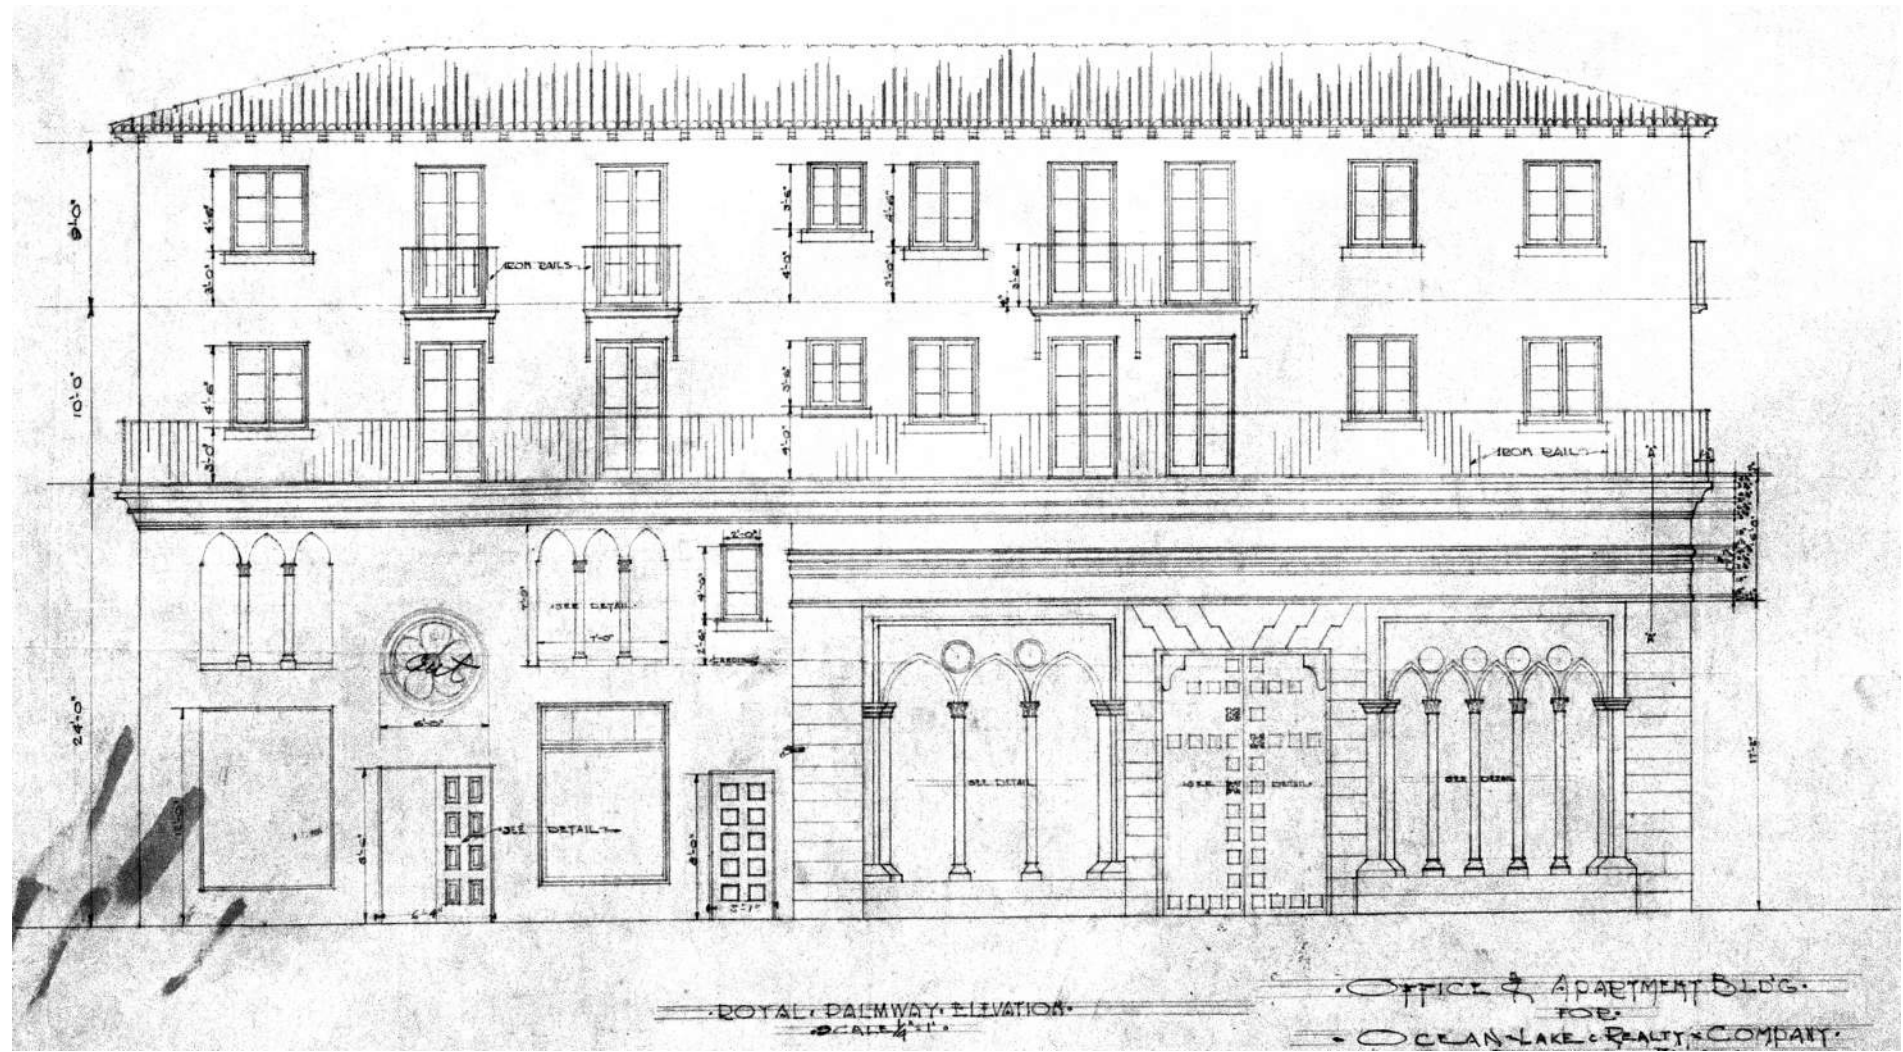


5 Historic Dwg - Mizner 1925 South Elevation
C-4.3.0 3/32" = 1'-0"

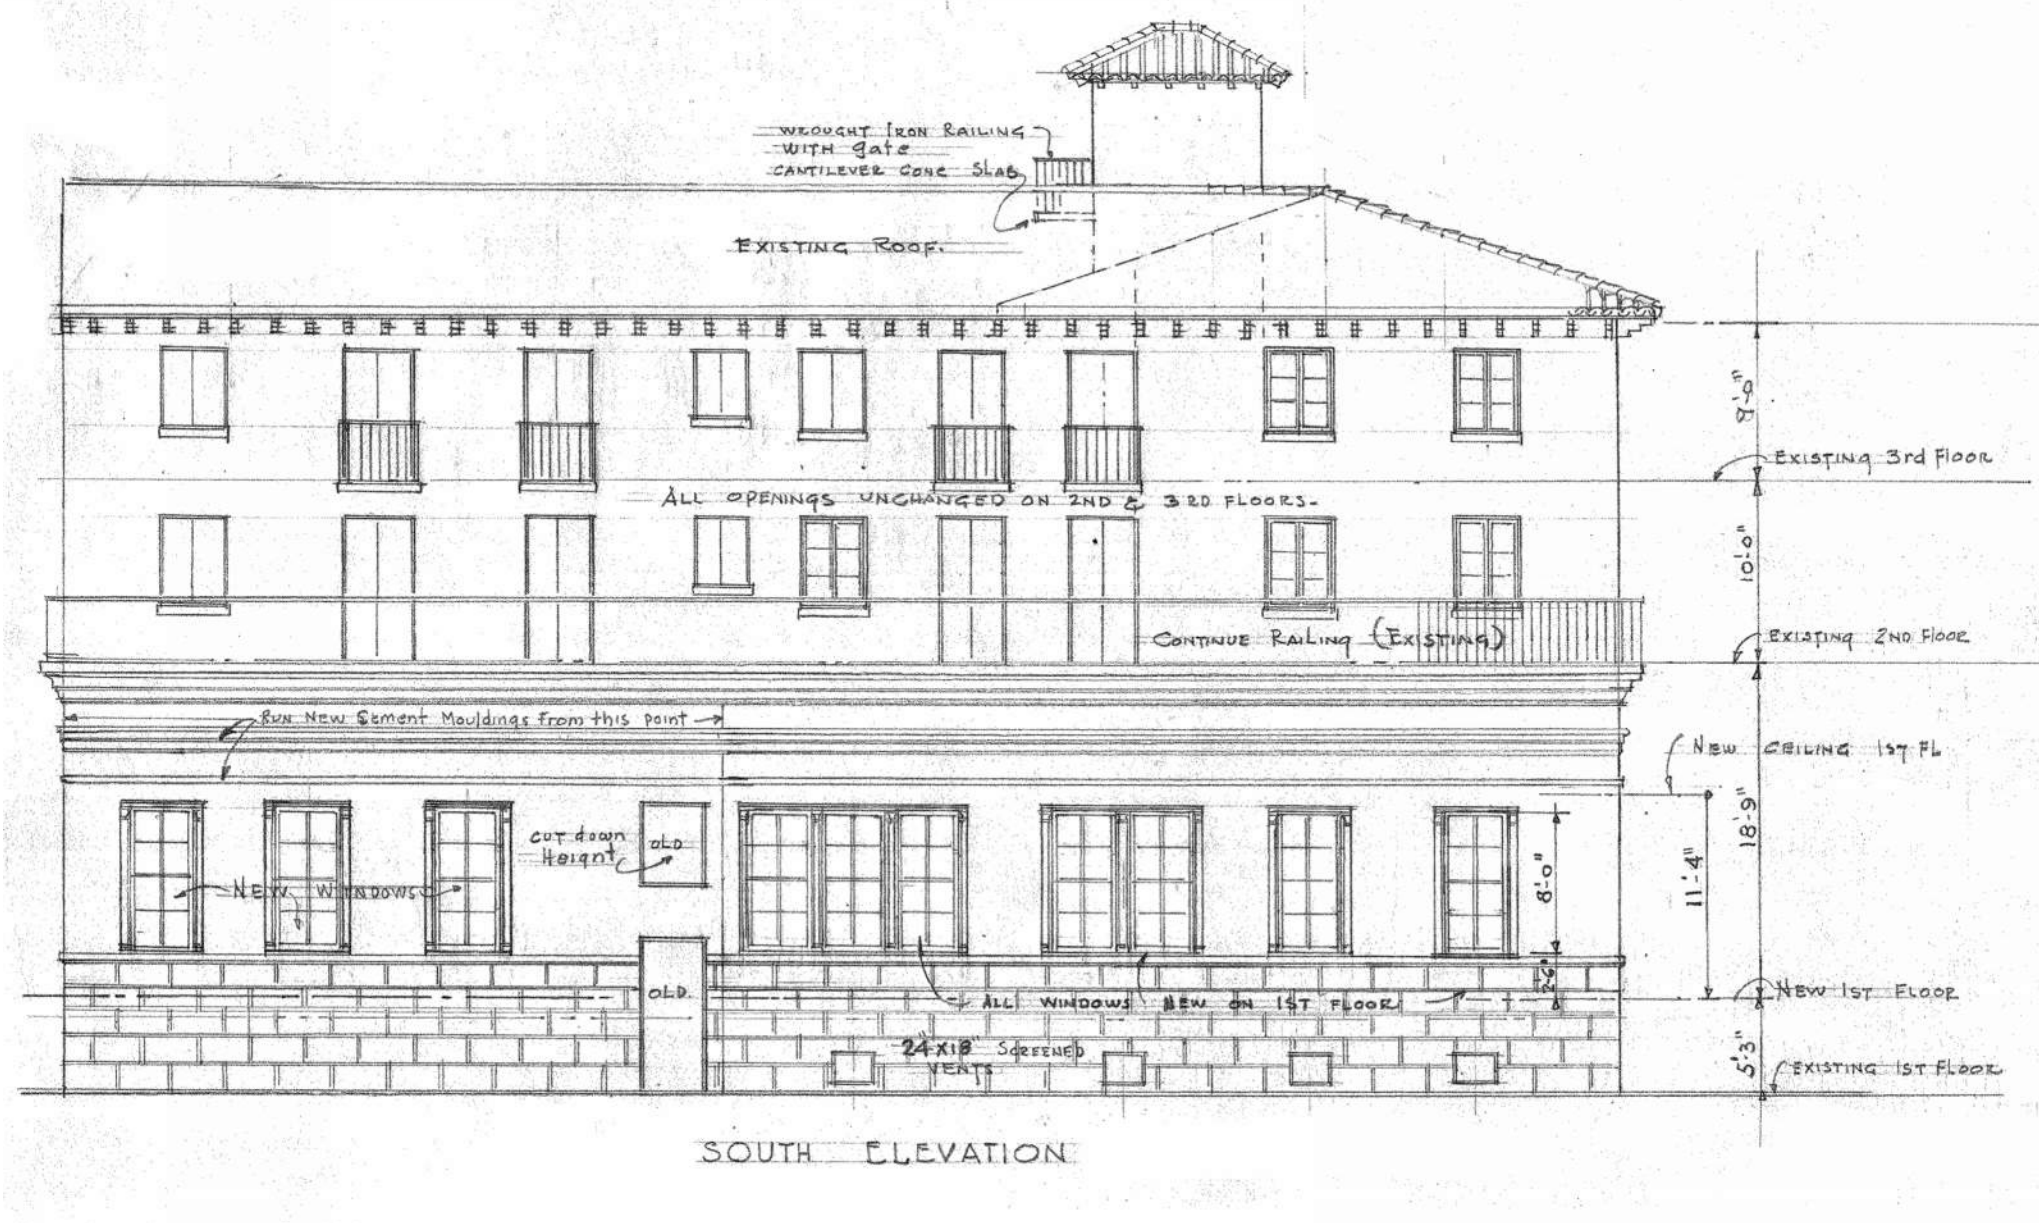


3 Historic Dwg - Volk 1947 South Elevation
C-4.3.0 3/32" = 1'-0"

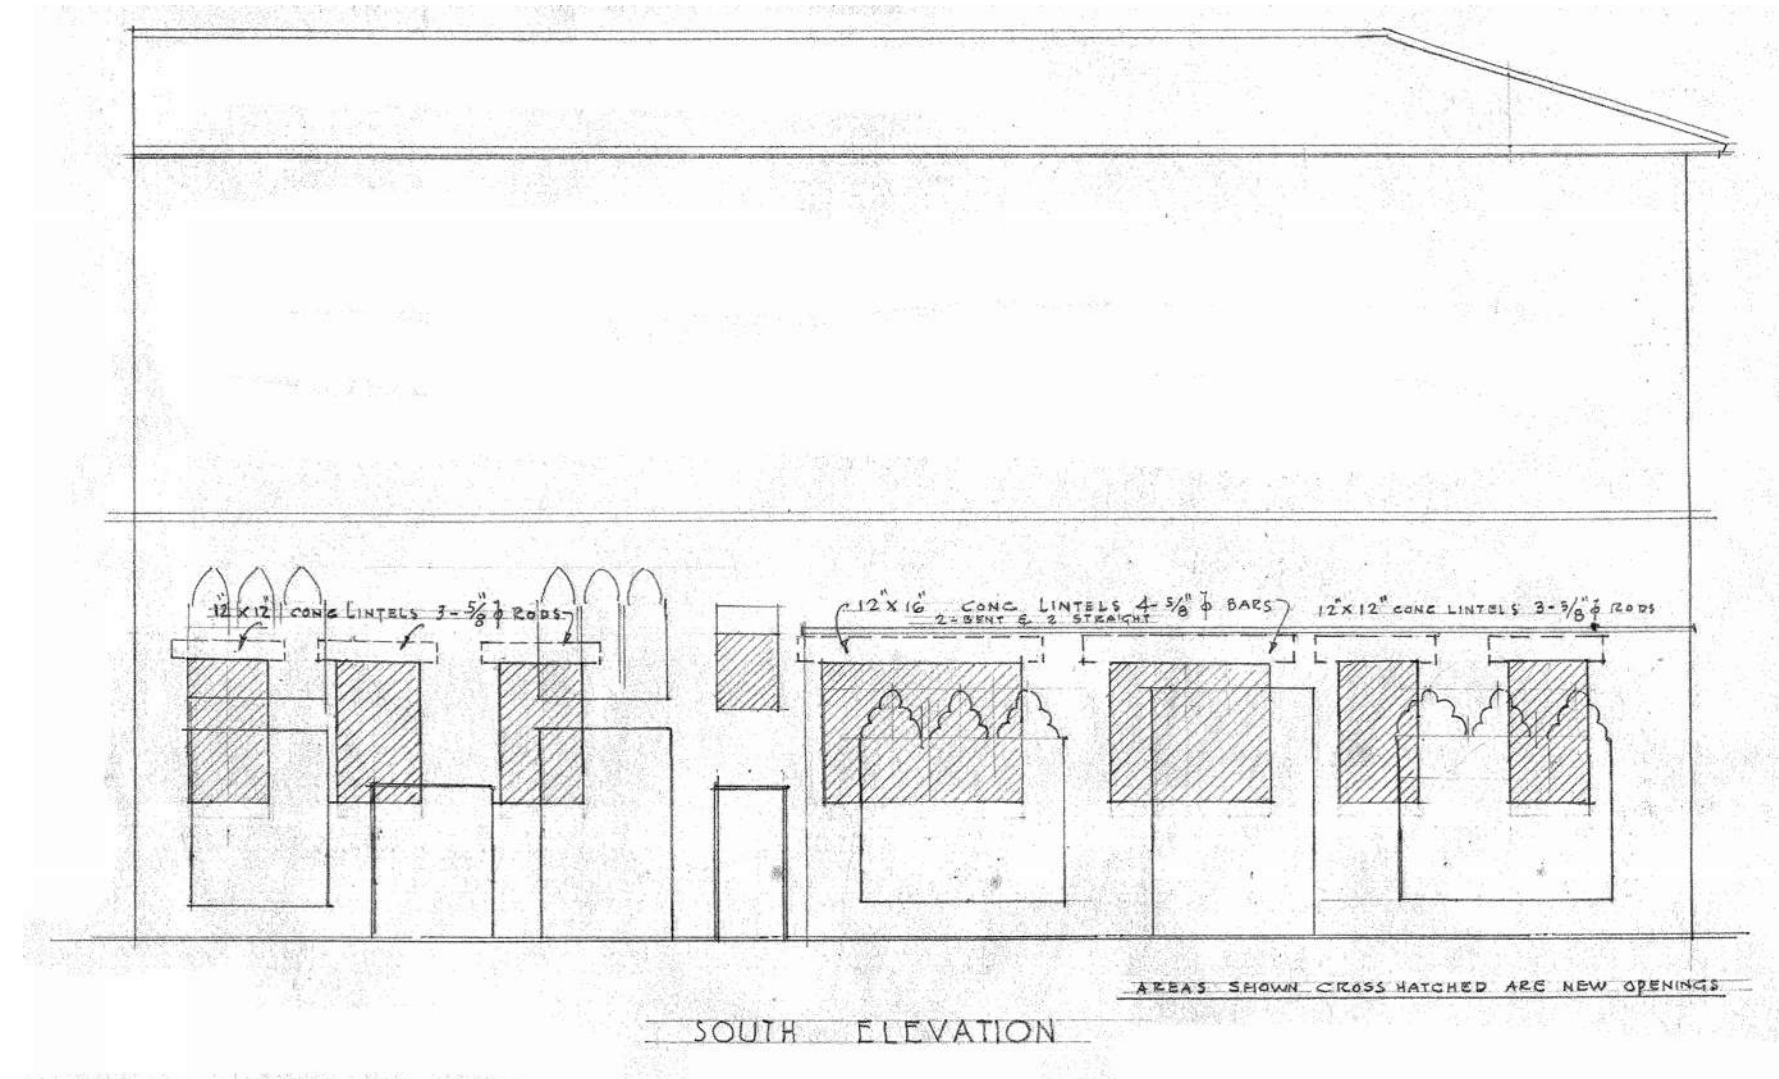


4 Historic Dwg - Volk 1947 South Demo Elevation
C-4.3.0 3/32" = 1'-0"

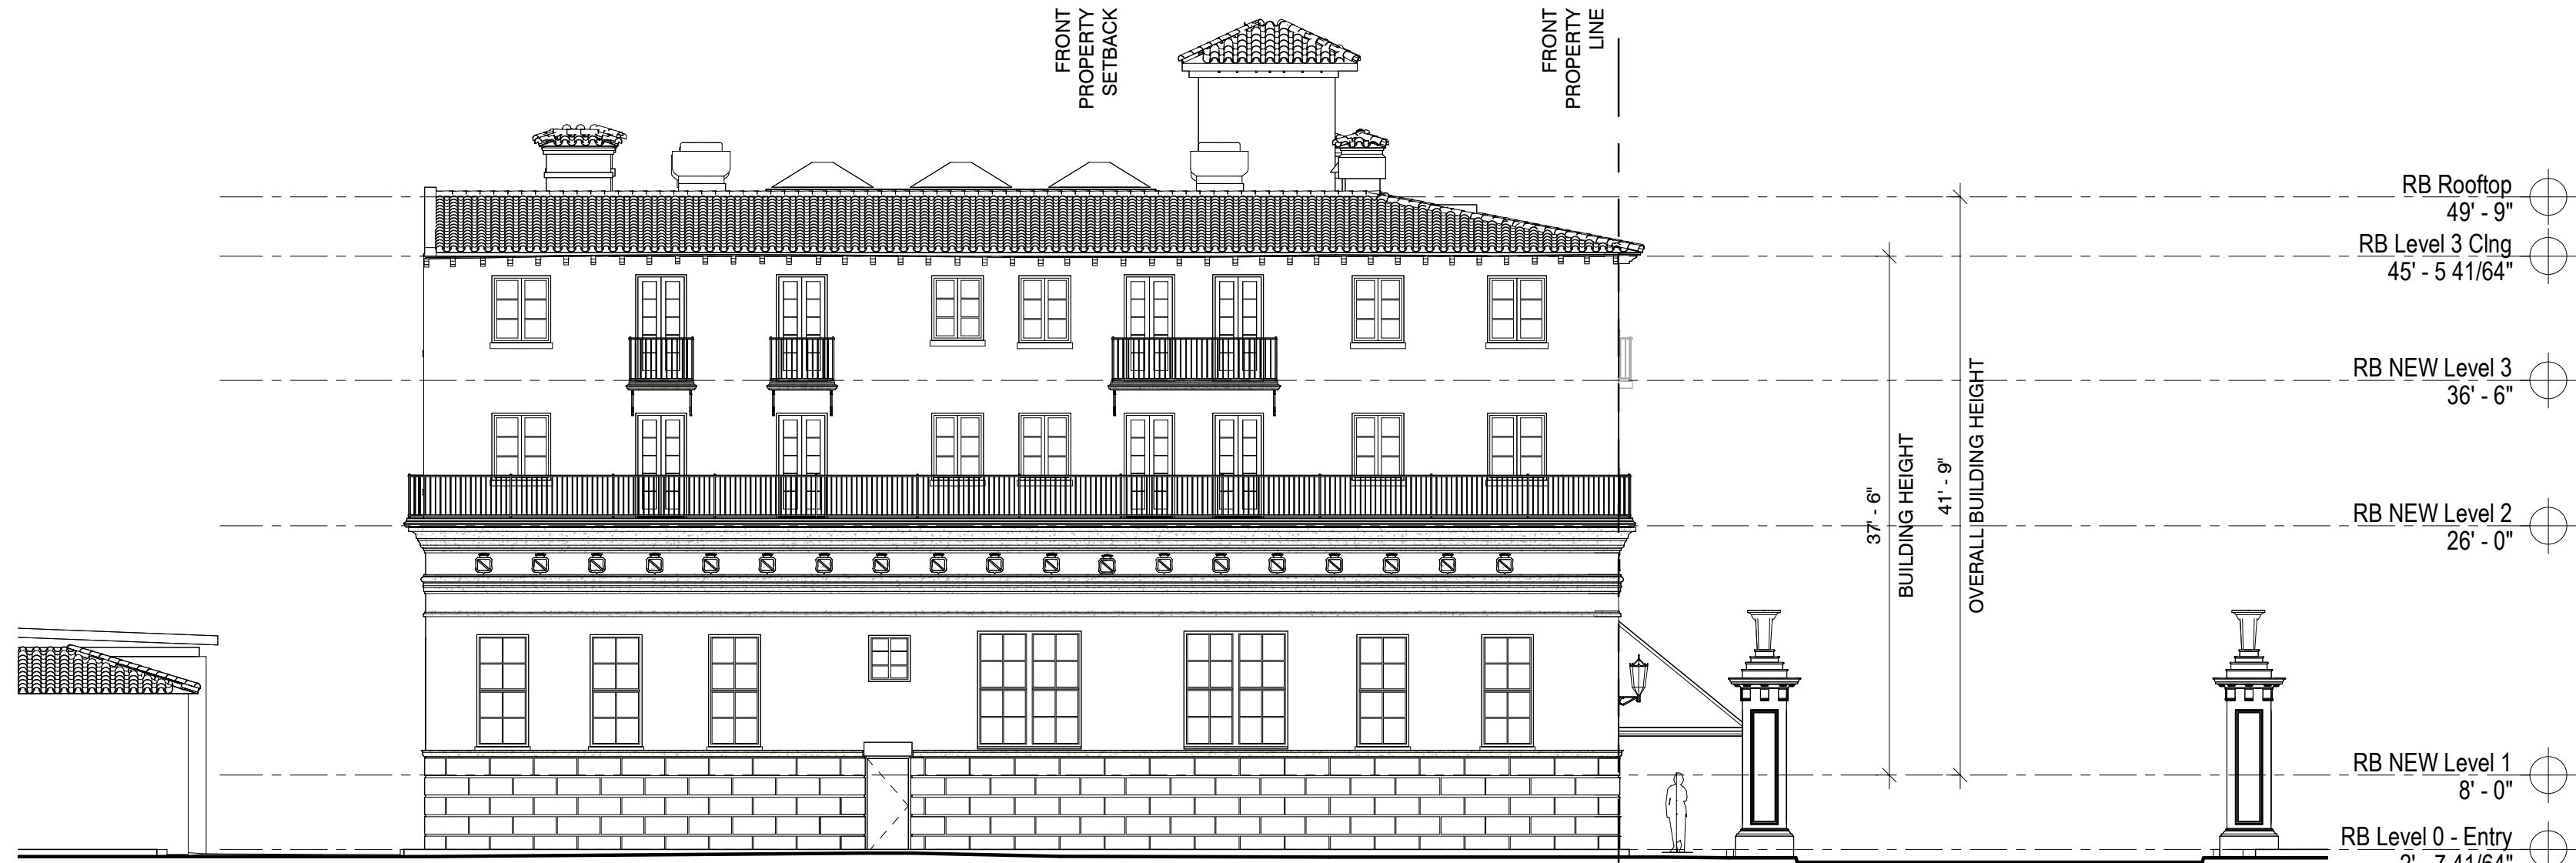

2 EXISTING SOUTH ELEVATION
C-4.3.0 3/32" = 1'-0"

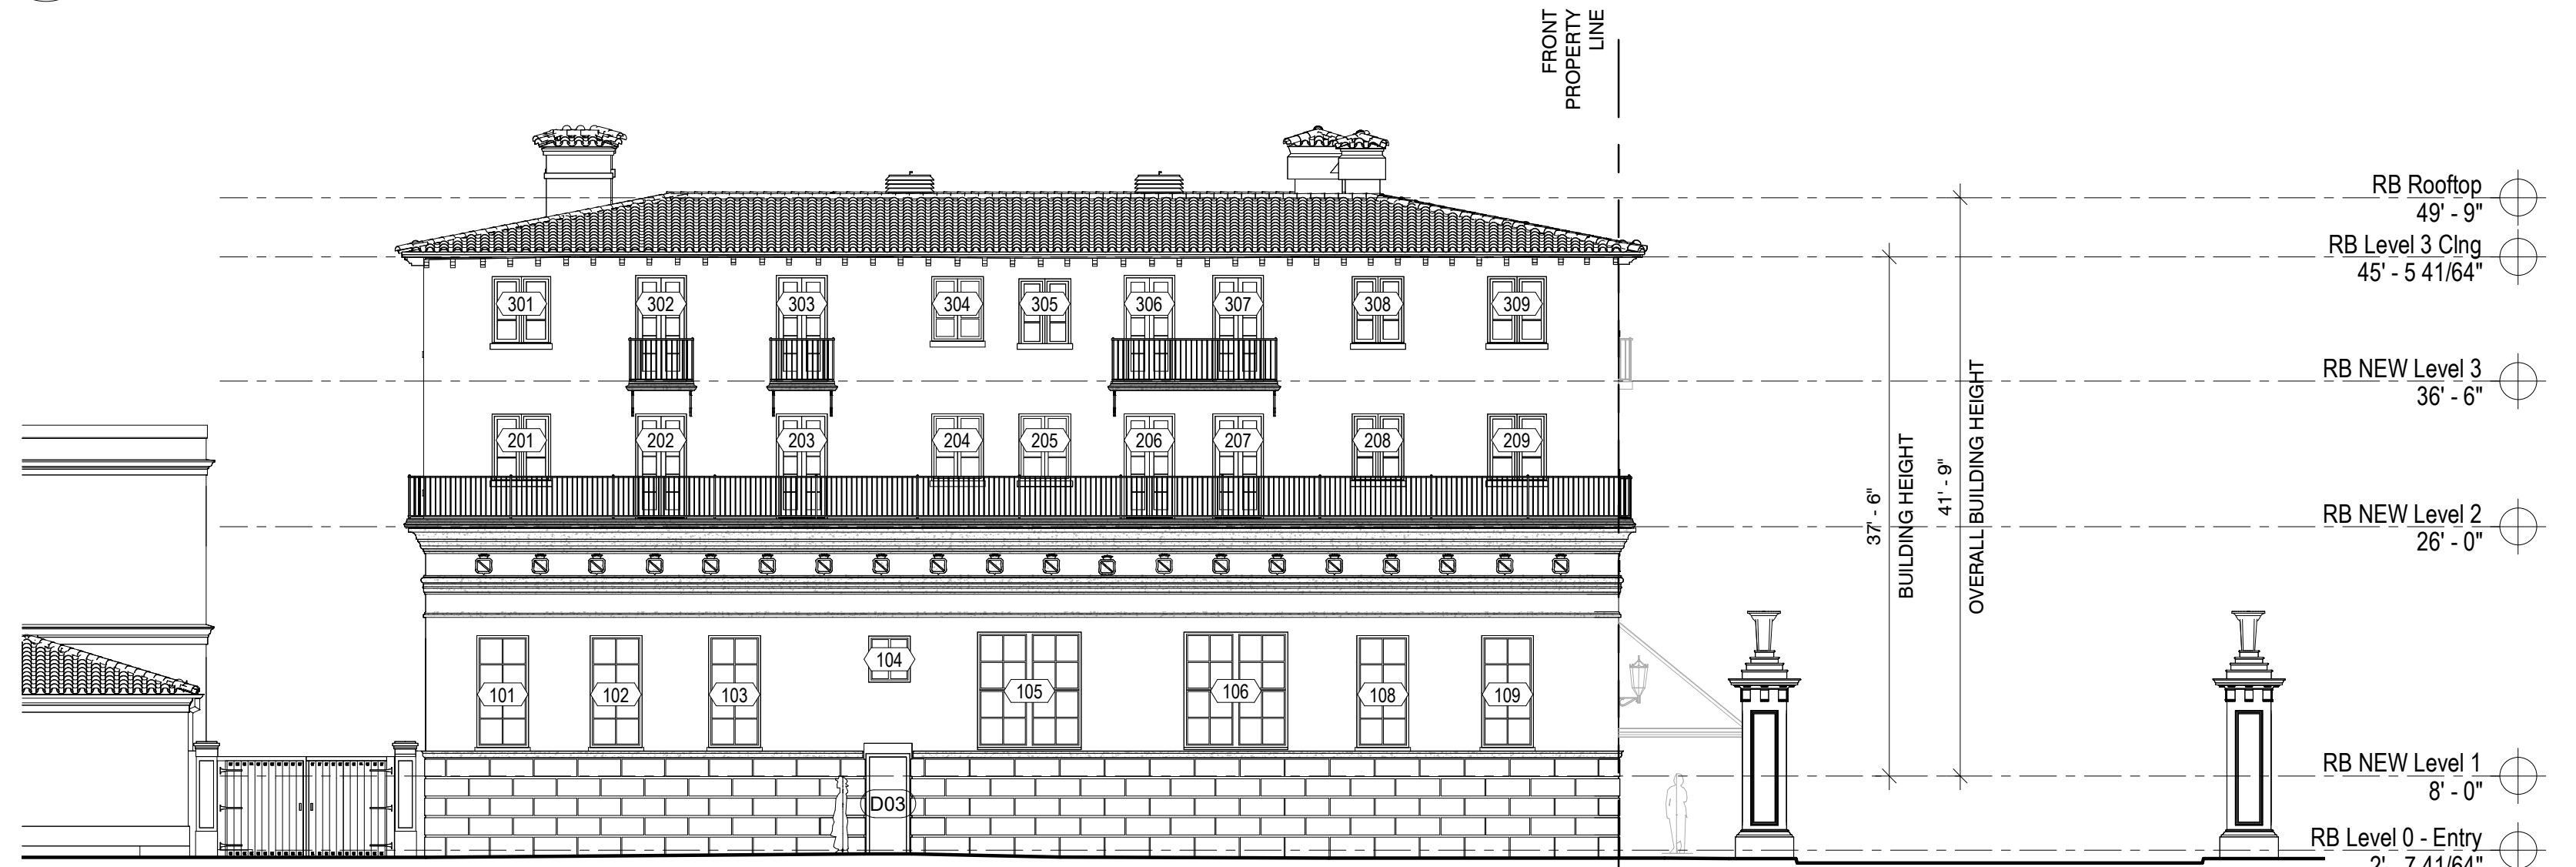

1 OVERALL SOUTH ELEVATION
C-4.3.0 3/32" = 1'-0"

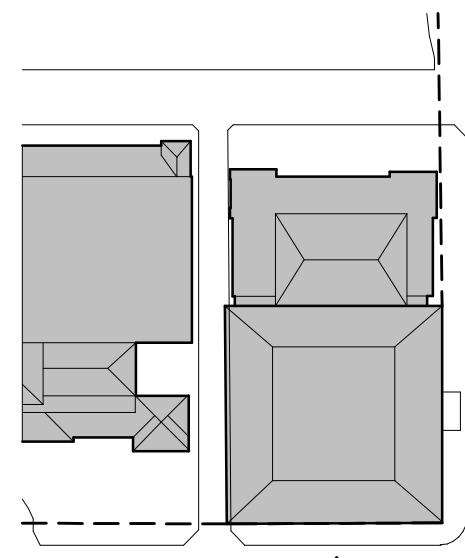





2 OVERALL SOUTH ELEVATION
C-4.3.1 3/32" = 1'-0"



1 OVERALL SOUTH ELEVATION
C-4.3.1 3/32" = 1'-0"

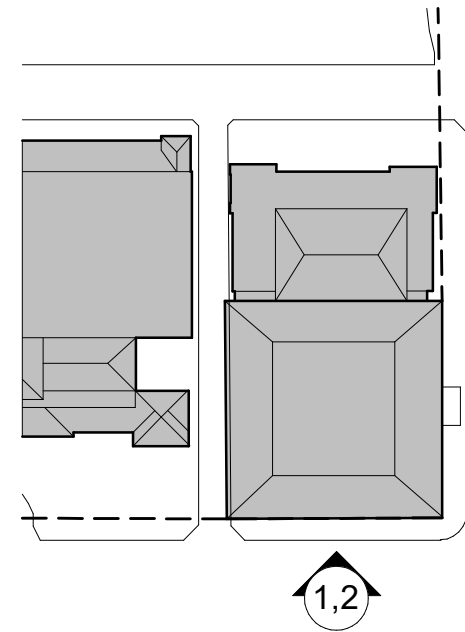

COLOR SOUTH ELEVATIONS WITH & WITHOUT LANDSCAPE

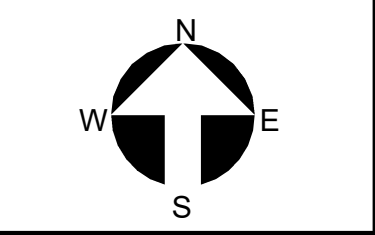

C-4.3.1
Final Submittal

Project no: 2953
Date: 2024.10.07
Drawn by: Author
Project Manager: Checker

Revisions

THESE DRAWINGS ARE FOR THE EXCLUSIVE USE OF SPINA OROURKE + PARTNERS, INC. AND MAY NOT BE DUPLICATED, REPRODUCED OR USED IN ANY MANNER WITHOUT THE EXPRESS WRITTEN CONSENT OF SPINA OROURKE + PARTNERS, INC. ALL RIGHTS ARE RESERVED.

The Society of the Four Arts -
John E. Rovensky Building
100 Four Arts Plaza, Palm Beach, FL 33480



SPINA OROURKE
+ PARTNERS
Architecture • Interior Design
Keith M. Spina #

285 Banyan Blvd
West Palm Beach
FL 33407
spinaorourke.com
AA26002399

BEYER
BLINDER
BELLE

120 Broadway
20th Floor
New York, NY, 10271
212.777.7800
beyerblinderbelle.com