

PROPOSED NEW RESIDENCE AT:

1 1 7 DOLPHIN ROAD

TOWN OF PALM BEACH

PALM BEACH COUNTY, FLORIDA

PRESENTATION REVO 1



DAILEY JANSSEN ARCHITECTS, P.A.
400 CLEMATIS STREET, STE 200, WEST PALM BEACH, FLORIDA, 33401

ARCOM: ARC-24-0074
MEETING DATE: 11.22.2024

PROPOSED NEW RESIDENCE AT:

1 1 7 DOLPHIN ROAD


TOWN OF PALM BEACH

DAILEY JANSSEN ARCHITECTS

400 CLEMATIS STREET, SUITE 200, WEST PALM BEACH, FLORIDA 33401 TEL: 561-833-4101, LICENSE #AA-C00174

DATE: PRESENTATION 01.25.2024
DRAWN: L&J
REVISIONS:
PRESENTATION REVO: 11.22.2024

©COPYRIGHT 2024 DAILEY JANSSEN ARCHITECTS, P.A. ALL RIGHTS RESERVED.

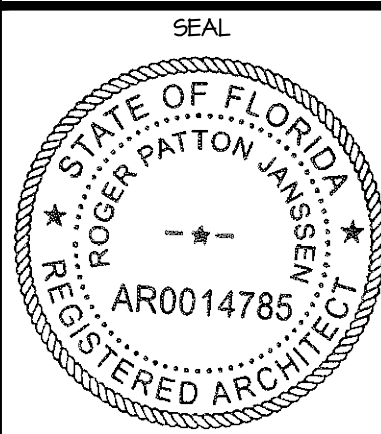

ROGER P. JANSSEN AR-14785


ARCOM # ARC-24-0074

DRAWING NO.

A0.00


JOB NUMBER: 24-114

DIAGRAM - ANGLE OF VISION AND SAFE SITE TRIANGLES

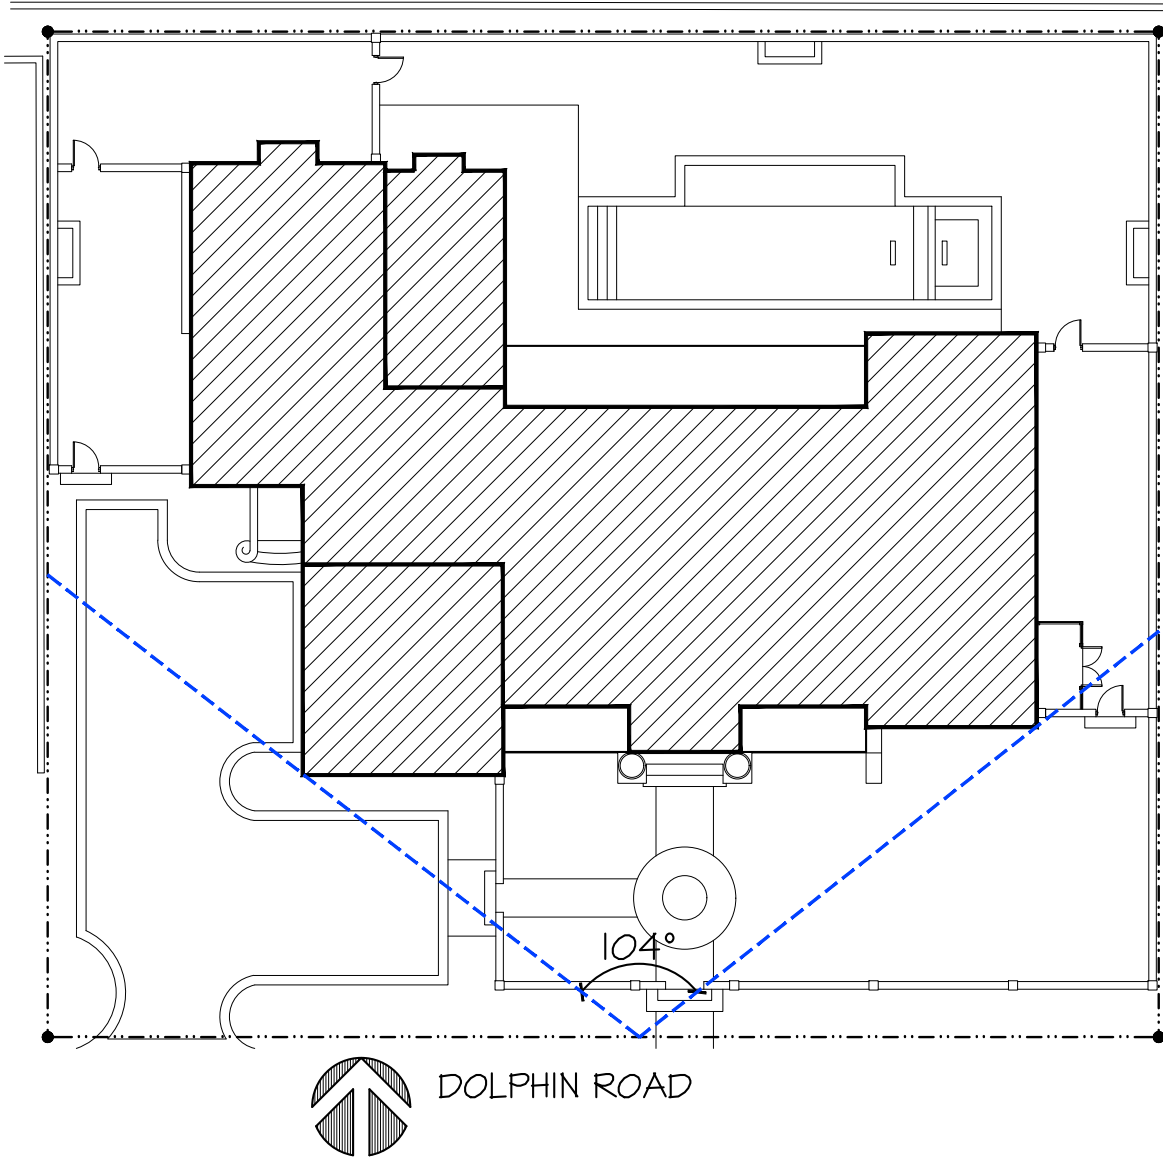


ANGLE OF VISION: 104° = ALLOWABLE (104°)

DIAGRAM - LOT COVERAGE

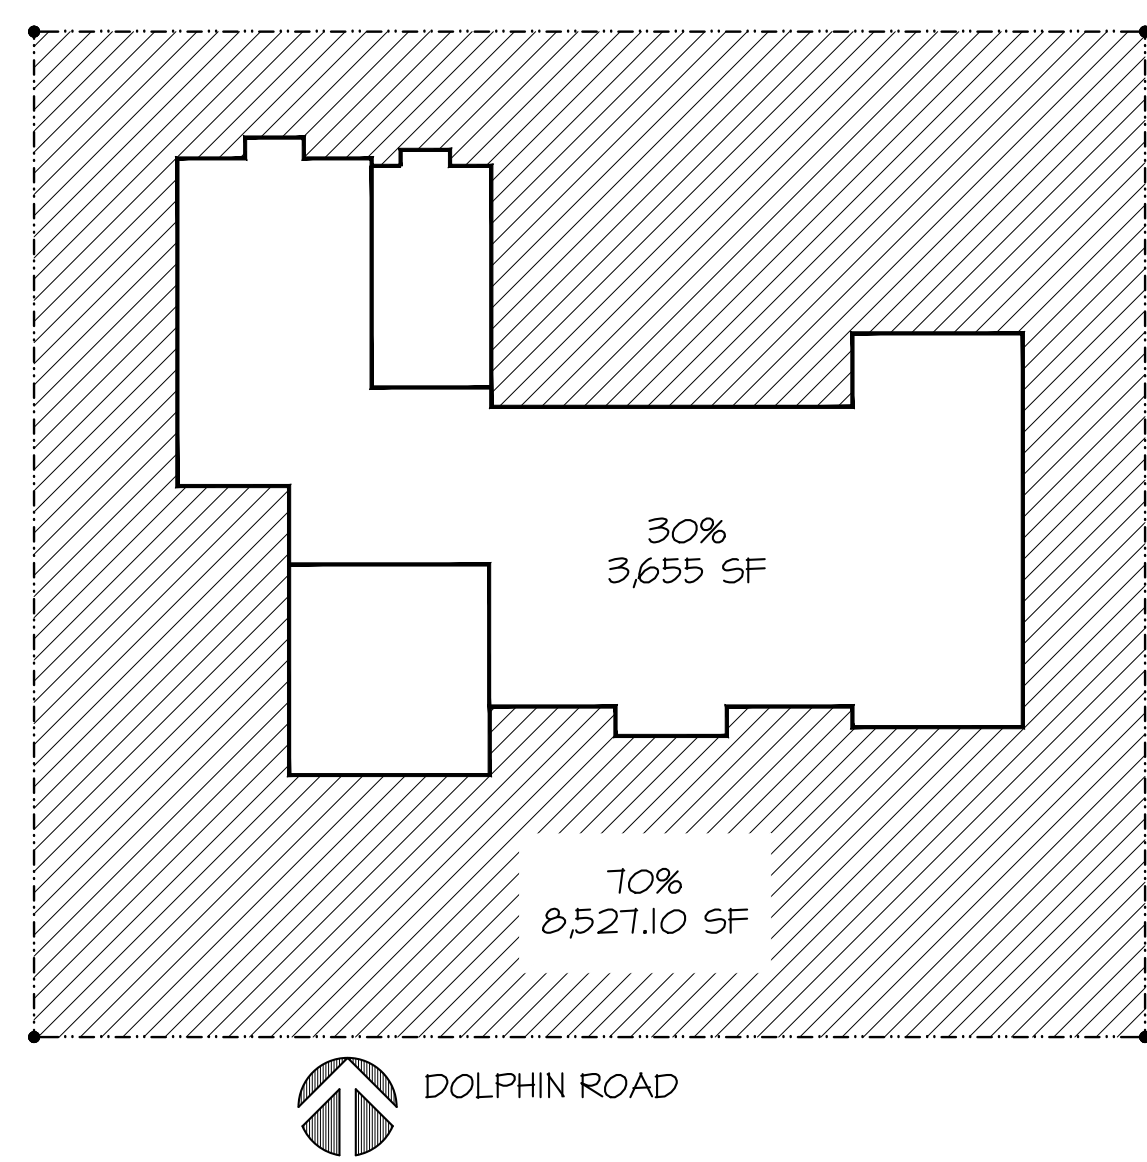


TOTAL PROPOSED LOT COVERAGE/FOOTPRINT: 30 % AT 3,655 S.F.
TOTAL ALLOWED LOT COVERAGE/FOOTPRINT: 30 % AT 3,655 S.F.

DIAGRAM - CUBIC CONTENT

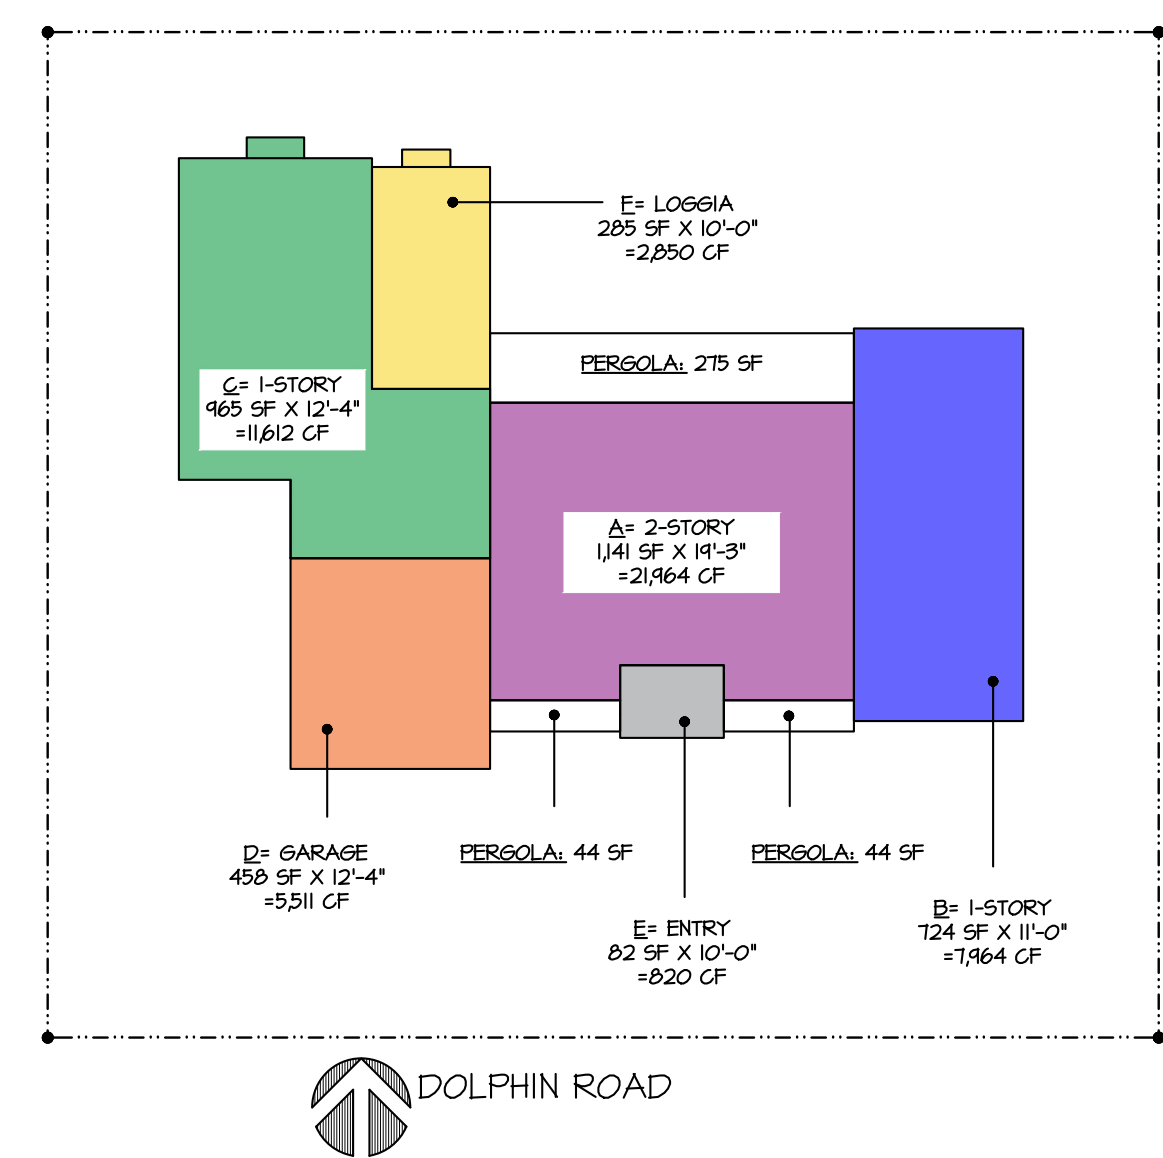

TOTAL PROPOSED CCR: 48,299 CF
TOTAL ALLOWED CCR: 48,463 CF

AXONOMETRIC - PROPOSED CUBIC CONTENT

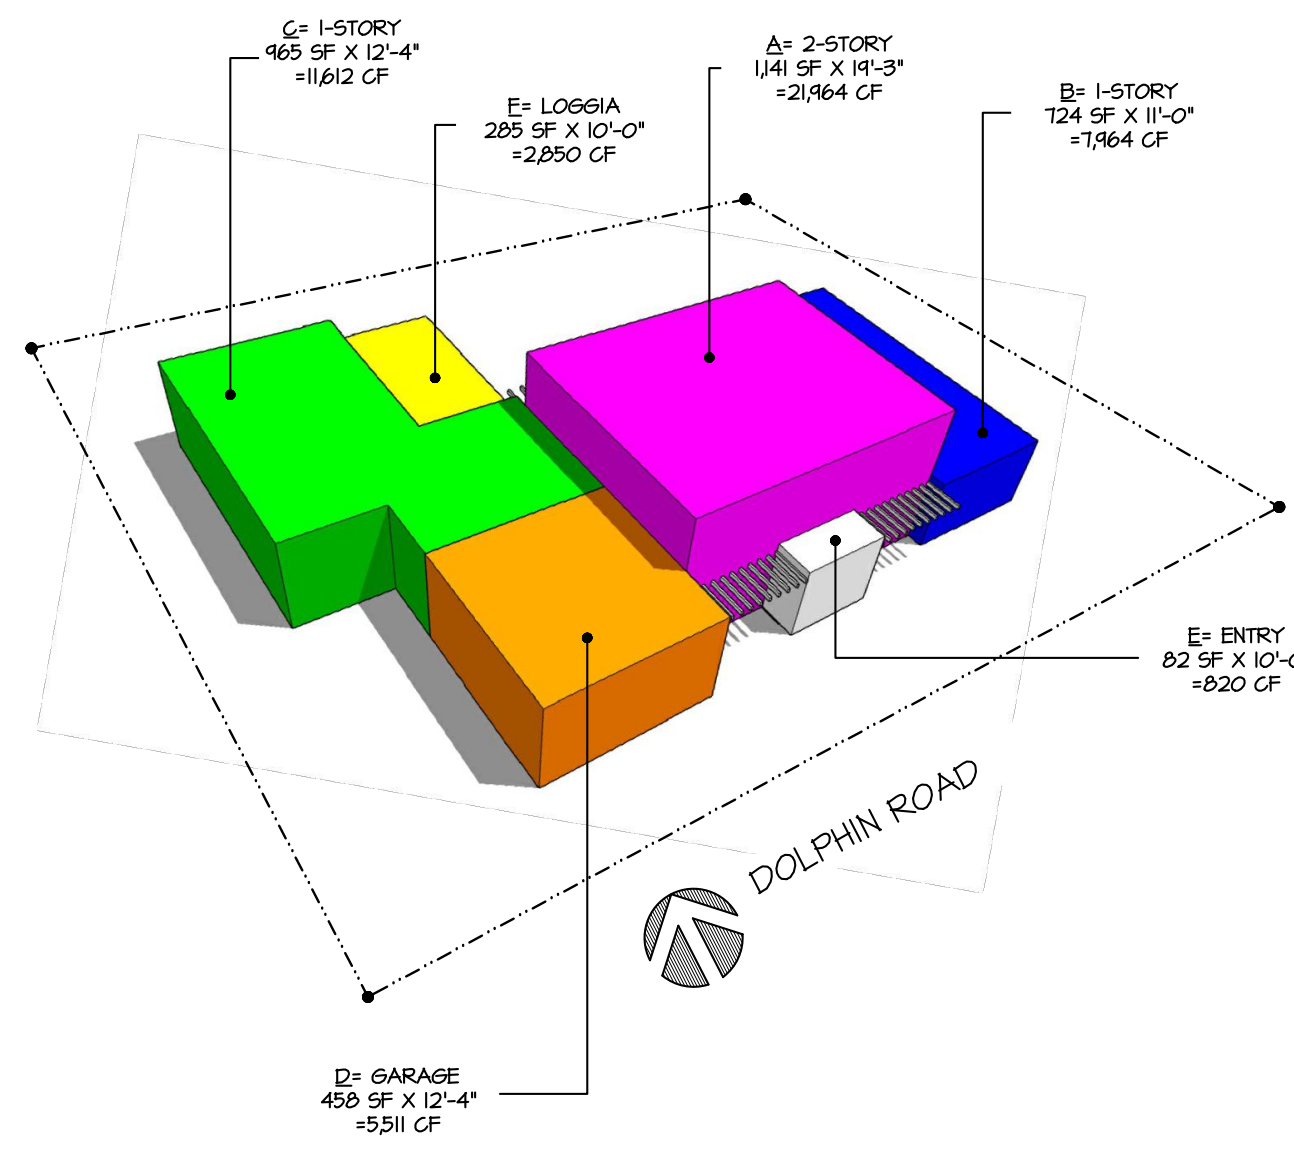

CUBIC CONTENT CALCULATIONS


MAX. ALLOWED CCR = 3.50+[(60,000-12,182.10)+50,000]X0.5]=				3.98
CUBIC CONTENT CALCS (PROPOSED)				
	SF	HT	TOTAL	
ENCLOSED AREA				
TWO STORY AC (A)	1,141	19'-3"	21964	
ONE STORY AC (B)	724	11'-0"	7964	
ONE STORY AC (C)	965	12'-4"	11612	
GARAGE (D)	458	12'-4"	5511	
TOTAL			47052	
UNENCLOSED AREA				
FRONT ENTRY (E)	82	10'-0"	820	
COVERED LOGGIA (F)	285	10'-0"	2850	
TOTAL			3670	
CREDIT FOR 5% UNENCLOSED				-2423.13
				1247
ADJUSTED TOTAL				1247
TOTAL ALLOWED	48463	>	GRAND TOTAL	48299

LOT SIZE DATA

117 DOLPHIN ROAD	LOT = 12,182.10
LOT COVERAGE DATA	
	SF
UNDER AIR (A, B, C)	2,830
GARAGE (D)	458
FRONT ENTRY (E)	82
COVERED LOGGIA (F)	285
TOTAL COVERED	3,655
3% ALLOWANCE FOR PERGOLA =	365
PERGOLA	363
TOTAL	3,655
2 STORY MAX COVERAGE 30%	
TOTAL ALLOWED (2-STORY)	3,655
UNDER BY:	0


PREVIOUS SITE DATA

DIAGRAM - ANGLE OF VISION AND SAFE SITE TRIANGLES

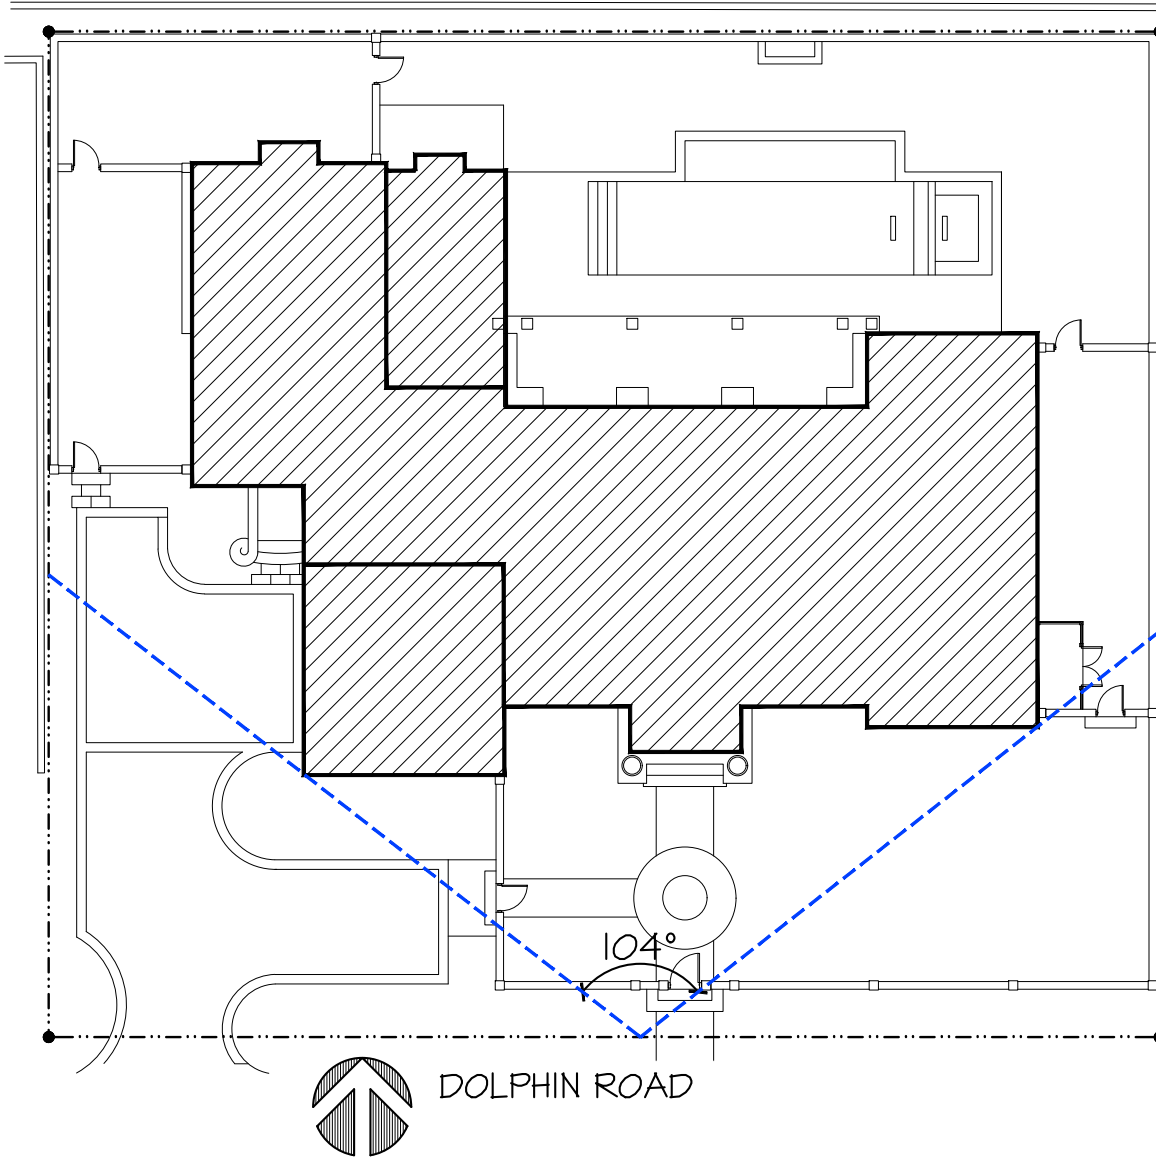


ANGLE OF VISION: 104° = ALLOWABLE (104°)

DIAGRAM - LOT COVERAGE

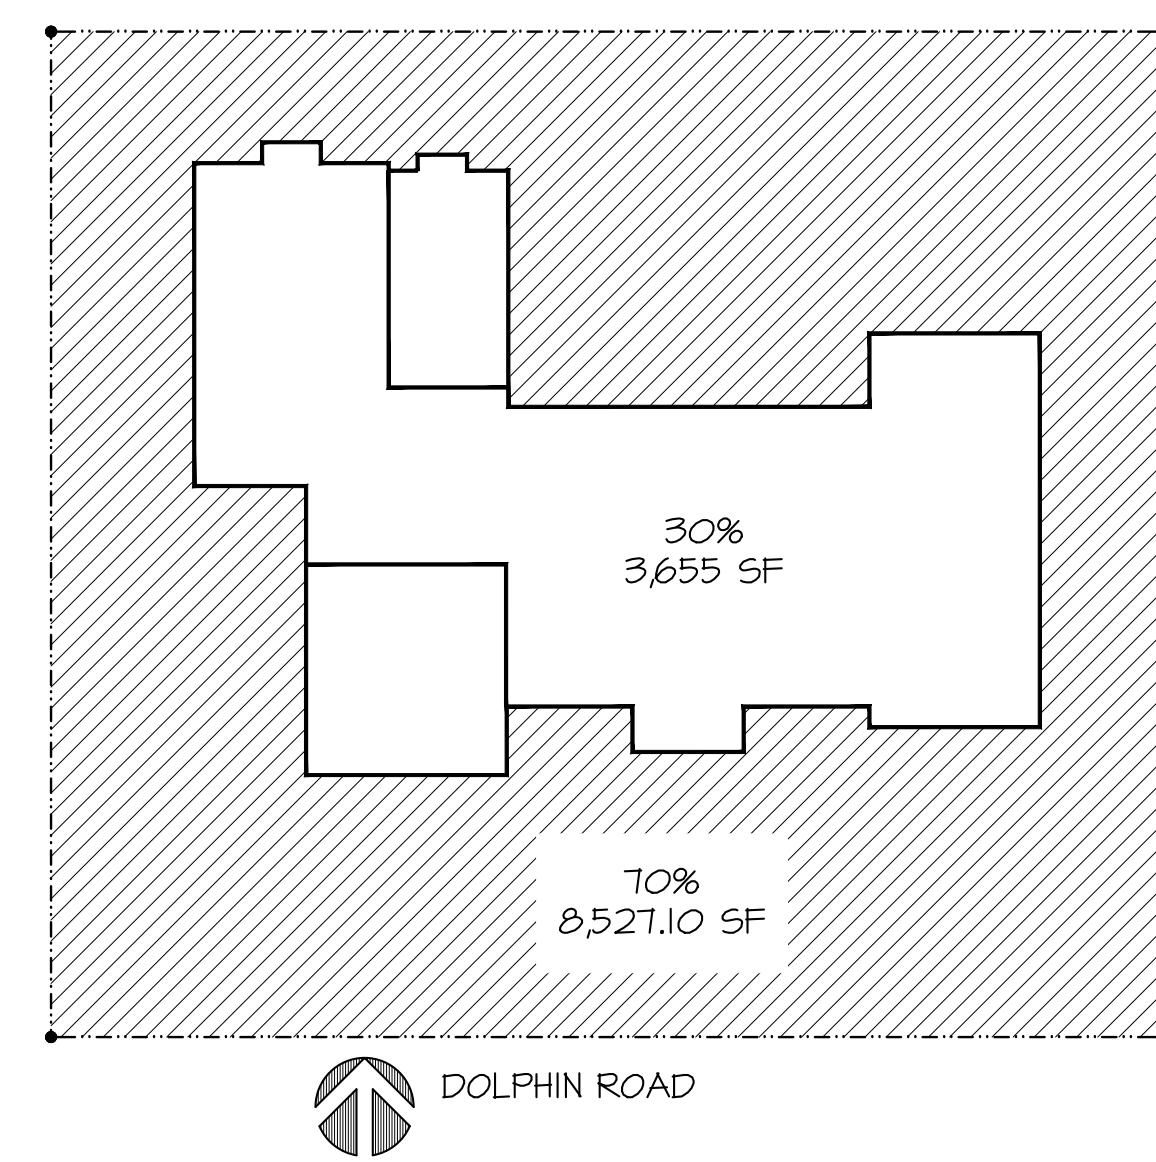


TOTAL PROPOSED LOT COVERAGE/FOOTPRINT: 30 % AT 3,655 S.F.
TOTAL ALLOWED LOT COVERAGE/FOOTPRINT: 30 % AT 3,655 S.F.

DIAGRAM - CUBIC CONTENT

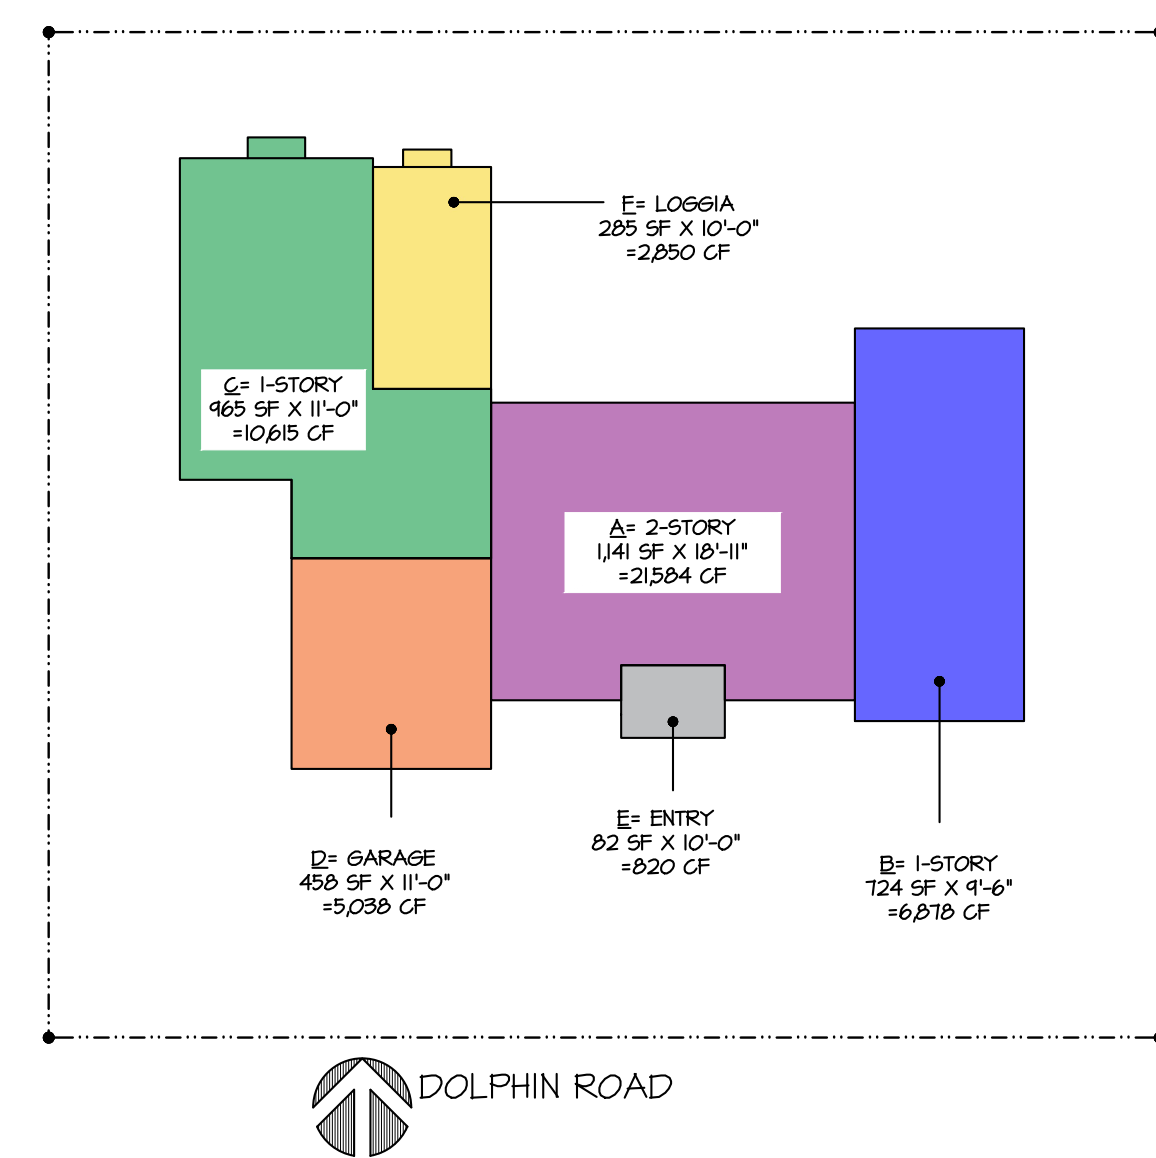

TOTAL PROPOSED CCR: 45,362 CF
TOTAL ALLOWED CCR: 48,463 CF

AXONOMETRIC - PROPOSED CUBIC CONTENT

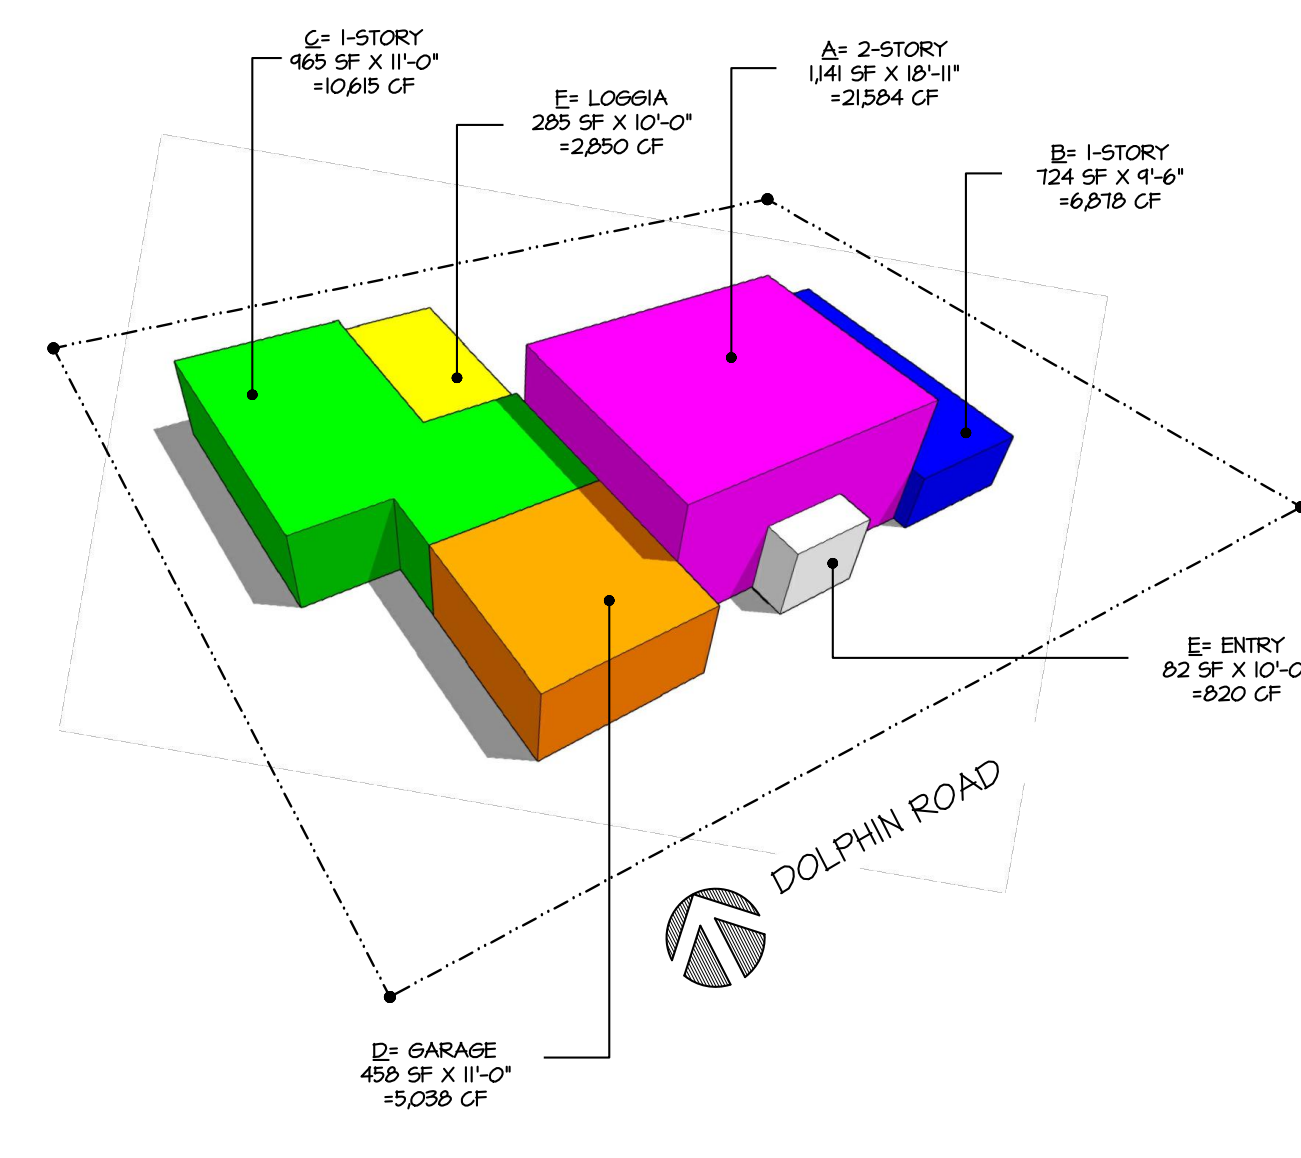

CUBIC CONTENT CALCULATIONS

MAX. ALLOWED CCR = 3.50+[(60,000-12,182.10)+50,000]X0.5]=				3.98
CUBIC CONTENT CALCS (PROPOSED)				
	SF	HT	TOTAL	
ENCLOSED AREA				
TWO STORY AC (A)	1,141	18'-11"	21584	
ONE STORY AC (B)	724	9'-6"	6878	
ONE STORY AC (C)	965	11'-0"	10615	
GARAGE (D)	458	11'-0"	5038	
TOTAL			44115	
UNENCLOSED AREA				
FRONT ENTRY (E)	82	10'-0"	820	
COVERED LOGGIA (F)	285	10'-0"	2850	
TOTAL			3670	
CREDIT FOR 5% UNENCLOSED				-2423.13
				1247
ADJUSTED TOTAL				1247
TOTAL ALLOWED	48463	>	GRAND TOTAL	45362

LOT SIZE DATA

117 DOLPHIN ROAD	LOT = 12,182.10
LOT COVERAGE DATA	
	SF
UNDER AIR (A, B, C)	2,830
GARAGE (D)	458
FRONT ENTRY (E)	82
COVERED LOGGIA (F)	285
TOTAL COVERED	3,655
3% ALLOWANCE FOR PERGOLA =	365
PROPOSED PERGOLA	351
TOTAL	3,655
2 STORY MAX COVERAGE 30%	
TOTAL ALLOWED (2-STORY)	3,655
UNDER BY:	0

PROPOSED SITE DATA

PROPOSED NEW RESIDENCE AT:

117 DOLPHIN ROAD


TOWN OF PALM BEACH

DAILEY JANSSEN ARCHITECTS

400 CLEVELAND STREET, SUITE 200, WEST PALM BEACH, FLORIDA 33411 TEL: 561-833-4101, LICENSE #AA-C001914

DATE: PRESENTATION 01.25.2024
DRAWN: L&U
REVISIONS:
PRESENTATION REVOL: 11.22.2024

©COPYRIGHT 2024 DAILEY JANSSEN ARCHITECTS, P.A. ALL RIGHTS RESERVED.

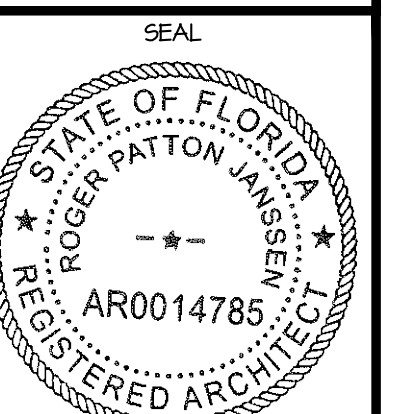

ROGER P. JANSSEN AR-14785

ARCOM # ARC-24-0074

DRAWING NO.

SP1.03

JOB NUMBER: 24-114



Planning Zoning and Building
360 S County Rd
Palm Beach, FL 33480
www.townofpalmbeach.com



Planning Zoning and Building
360 S County Rd
Palm Beach, FL 33480
www.townofpalmbeach.com

Line #	Zoning Legend			
1	Property Address:	117 Dolphin Road		
2	Zoning District:	RB		
3	Lot Area (sq. ft.):	12,182.10 SF		
4	Lot Width (W) & Depth (D) (ft.):	116.02' x 105'		
5	Structure Type: (Single-Family, Multi-Family, Comm., Other)	Single Family		
6	FEMA Flood Zone Designation:	Flood Zone "X"		
7	Zero Datum for point of meas. (NAVD)	8.96' NAVD		
8	Crown of Road (COR) (NAVD)	6.9' NAVD		
9		REQ'D / PERMITTED	EXISTING	PROPOSED
10	Lot Coverage (Sq Ft and %)	3,655 SF (30%)		3,655 SF (30%)
11	Enclosed Square Footage (1st & 2nd Fl., Basement, Accs. Structure, etc)	N/A		4,796 SF
12	*Front Yard Setback (Ft.)	25'-0"/30'-0"		27'-5" (SOUTH 1-STORY) 34'-7" (SOUTH 2-STORY)
13	* Side Yard Setback (1st Story) (Ft.)	12'-6"		15'-0.25" (WEST) 12'-10" (EAST)
14	* Side Yard Setback (2nd Story) (Ft.)	15'-0"		46'-10" (WEST) 29'-10" (EAST)
15	*Rear Yard Setback (Ft.)	10'-0"/15'-0"		13'-9.75" (SOUTH 1-STORY) 39'-3" (SOUTH 2-STORY)
16	Angle of Vision (Deg.)	104°		104°
17	Building Height (Ft.)	14'-0"/22'-0"		12'-4"/19'-3"
18	Overall Building Height (Ft.)	30'-0"		28'-6"
19	Cubic Content Ratio (CCR) (R-B ONLY)	(3.98) 48,463 CF		48,299 CF
20	** Max. Fill Added to Site (Ft.)	1.13 SF		10"
21	Finished Floor Elev. (FFE)(NAVD)	8'-2" NAVD		9'-2" NAVD
22	Base Flood Elevation (BFE)(NAVD)	9'-0" NAVD		9'-0" NAVD
23	Landscape Open Space (LOS) (Sq Ft and %)	5,481.9 (45%)		5,520.9 (45.3%)
24	Perimeter LOS (Sq Ft and %)	2,010.2 (50%)		2,984.7 (74.2%)
25	Front Yard LOS (Sq Ft and %)	1,136.3 (40%)		1,803.4(63.5%)
26	*** Native Plant Species %	Please refer to TOPB Landscape Legend.		

* Indicate each yard area with cardinal direction
(N,S,E,W)

** Difference of Fin. Floor Elev. (FFE) and
highest Crown of Rd (COR) divided by two. (FFE -
COR) / 2 = Max. Fill [\(Sec. 134-1600\)](#)

*** Provide Native plant species info per
category as required by [Ord. 003-2023](#) on
separate TOPB Landscape Legend

Enter N/A if value is not applicable.
Enter N/C if value is not changing.

PREVIOUS ZONING LEGEND

REV BF 20230626

Line #	Zoning Legend			
1	Property Address:	117 Dolphin Road		
2	Zoning District:	RB		
3	Lot Area (sq. ft.):	12,182.10 SF		
4	Lot Width (W) & Depth (D) (ft.):	116.02' x 105'		
5	Structure Type: (Single-Family, Multi-Family, Comm., Other)	Single Family		
6	FEMA Flood Zone Designation:	Flood Zone "X"		
7	Zero Datum for point of meas. (NAVD)	8.96' NAVD		
8	Crown of Road (COR) (NAVD)	6.9' NAVD		
9		REQ'D / PERMITTED	EXISTING	PROPOSED
10	Lot Coverage (Sq Ft and %)	3,655 SF (30%)		3,655 SF (30%)
11	Enclosed Square Footage (1st & 2nd Fl., Basement, Accs. Structure, etc)	N/A		4,796 SF
12	*Front Yard Setback (Ft.)	25'-0"/30'-0"		27'-5" (SOUTH 1-STORY) 34'-7" (SOUTH 2-STORY)
13	* Side Yard Setback (1st Story) (Ft.)	12'-6"		15'-0.25" (WEST) 12'-10" (EAST)
14	* Side Yard Setback (2nd Story) (Ft.)	15'-0"		46'-10" (WEST) 29'-10" (EAST)
15	*Rear Yard Setback (Ft.)	10'-0"/15'-0"		13'-9.75" (SOUTH 1-STORY) 39'-3" (SOUTH 2-STORY)
16	Angle of Vision (Deg.)	104°		104°
17	Building Height (Ft.)	14'-0"/22'-0"		11'-0"/18'-11"
18	Overall Building Height (Ft.)	30'-0"		29'-5"
19	Cubic Content Ratio (CCR) (R-B ONLY)	(3.98) 48,463 CF		45,362 CF
20	** Max. Fill Added to Site (Ft.)	1.13 SF		10"
21	Finished Floor Elev. (FFE)(NAVD)	8'-2" NAVD		9'-2" NAVD
22	Base Flood Elevation (BFE)(NAVD)	9'-0" NAVD		9'-0" NAVD
23	Landscape Open Space (LOS) (Sq Ft and %)	5,481.9 (45%)		5,541.8 (45.5%)
24	Perimeter LOS (Sq Ft and %)	2,010.2 (50%)		3,360.6 (83.6%)
25	Front Yard LOS (Sq Ft and %)	1,160.2 (40%)		1,953.5(67.4%)
26	*** Native Plant Species %	Please refer to TOPB Landscape Legend.		

* Indicate each yard area with cardinal direction
(N,S,E,W)

** Difference of Fin. Floor Elev. (FFE) and
highest Crown of Rd (COR) divided by two. (FFE -
COR) / 2 = Max. Fill [\(Sec. 134-1600\)](#)

*** Provide Native plant species info per
category as required by [Ord. 003-2023](#) on
separate TOPB Landscape Legend

Enter N/A if value is not applicable.
Enter N/C if value is not changing.

PROPOSED ZONING LEGEND

REV BF 20230626

PROPOSED NEW RESIDENCE AT:

117 DOLPHIN ROAD


TOWN OF PALM BEACH

DAILEY JANSSEN ARCHITECTS

400 CLEVELAND STREET, SUITE 200, WEST PALM BEACH, FLORIDA 33411 TEL: 561-933-4101, LICENSE #AA-C00174

DATE: PRESENTATION 01.25.2024
DRAWN: L&U
REVISIONS:
PRESENTATION REVOL: 11.22.2024

©COPYRIGHT 2024 DAILEY
JANSSEN ARCHITECTS, P.A.
ALL RIGHTS RESERVED.

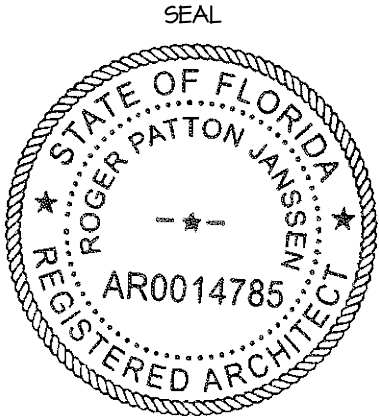


ROGER P. JANSSEN AR-14785

ARCOM # ARC-24-0074


DRAWING NO.

SP1.04

JOB NUMBER: 24-114

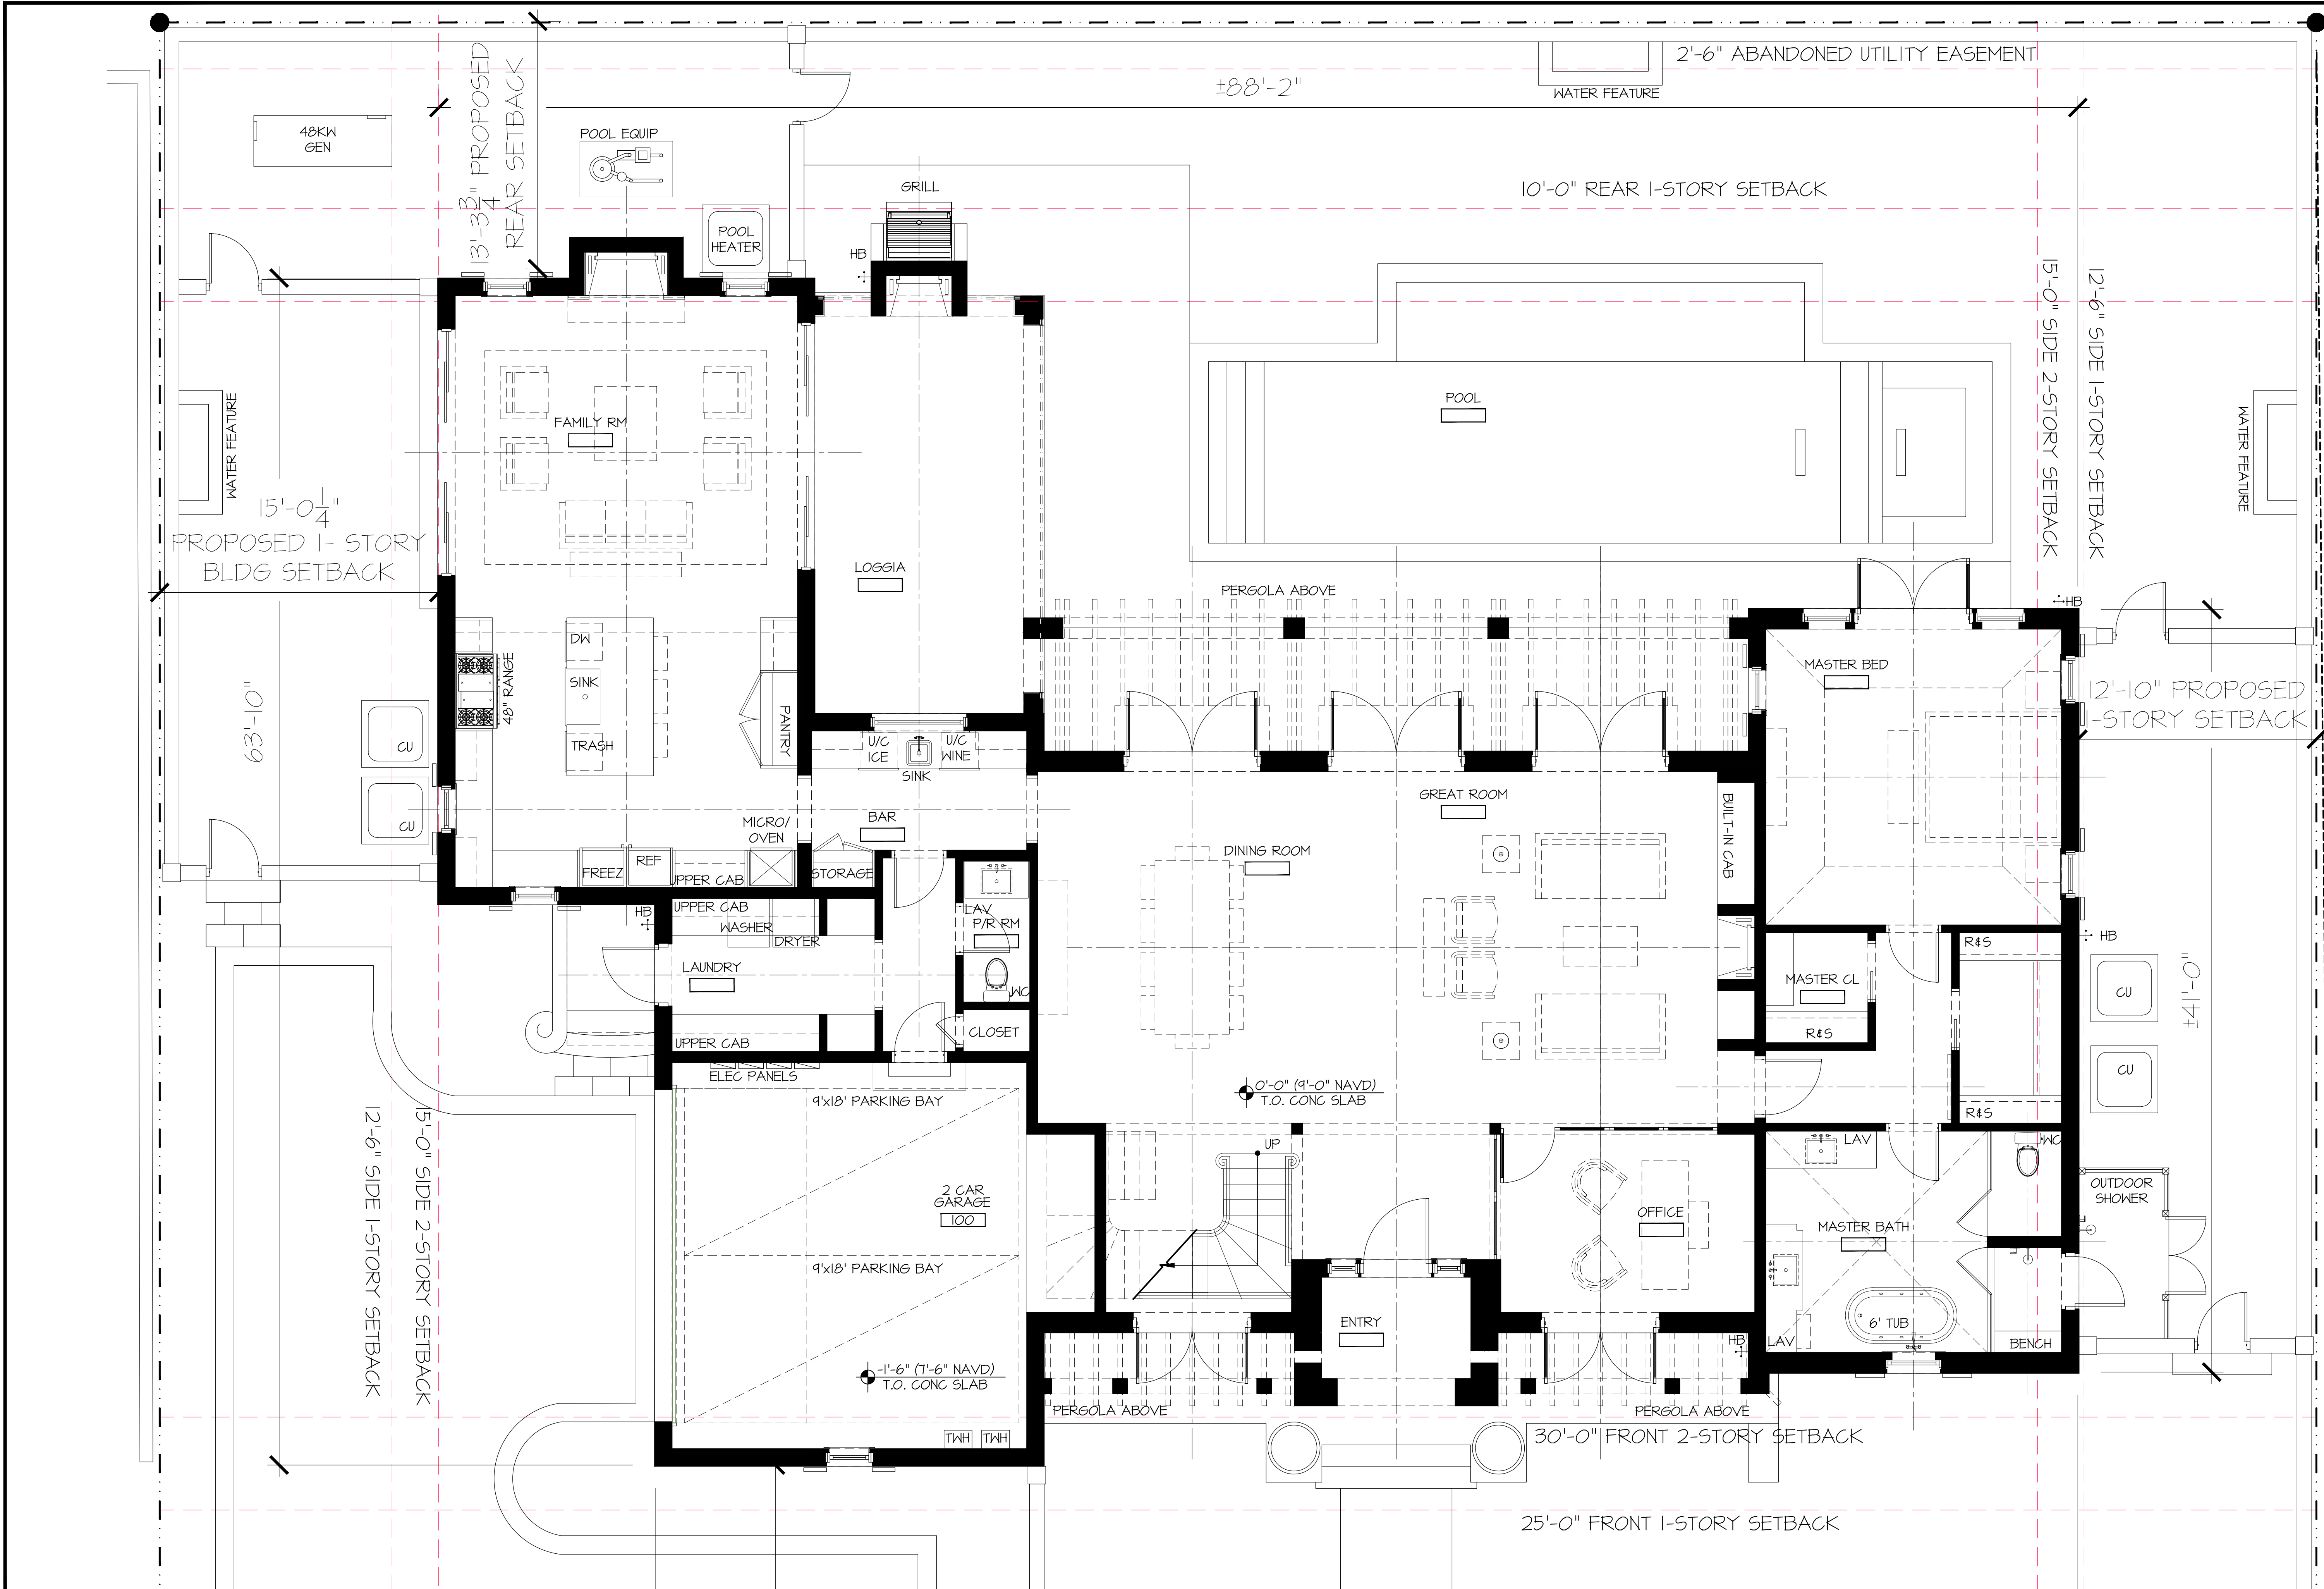

PREVIOUSLY PROPOSED FIRST FLOOR PLAN
SCALE: 1/4"=1'0"

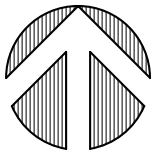

PROPOSED NEW RESIDENCE AT:

117 DOLPHIN ROAD


TOWN OF PALM BEACH

DAILEY JANSSEN ARCHITECTS

400 CLEVELAND STREET, SUITE 200, WEST PALM BEACH, FLORIDA 33411 TEL: 561-933-4101, LICENSE #AA-C0014

DATE: PRESENTATION 01.25.2024
DRAWN: L&U
REVISIONS:
PRESENTATION REVOL: 11.22.2024

© COPYRIGHT 2024 DAILEY JANSSEN ARCHITECTS, P.A. ALL RIGHTS RESERVED.

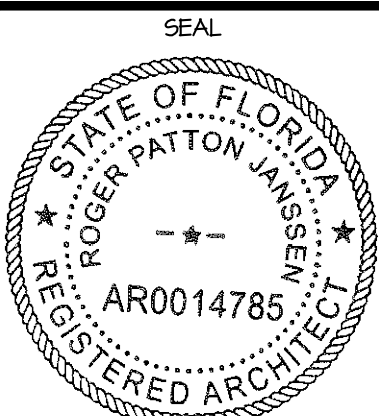


ROGER P. JANSSEN AR-14785

ARCOM # ARC-24-0074


DRAWING NO.

A1.01
PREVIOUS

JOB NUMBER: 24-114

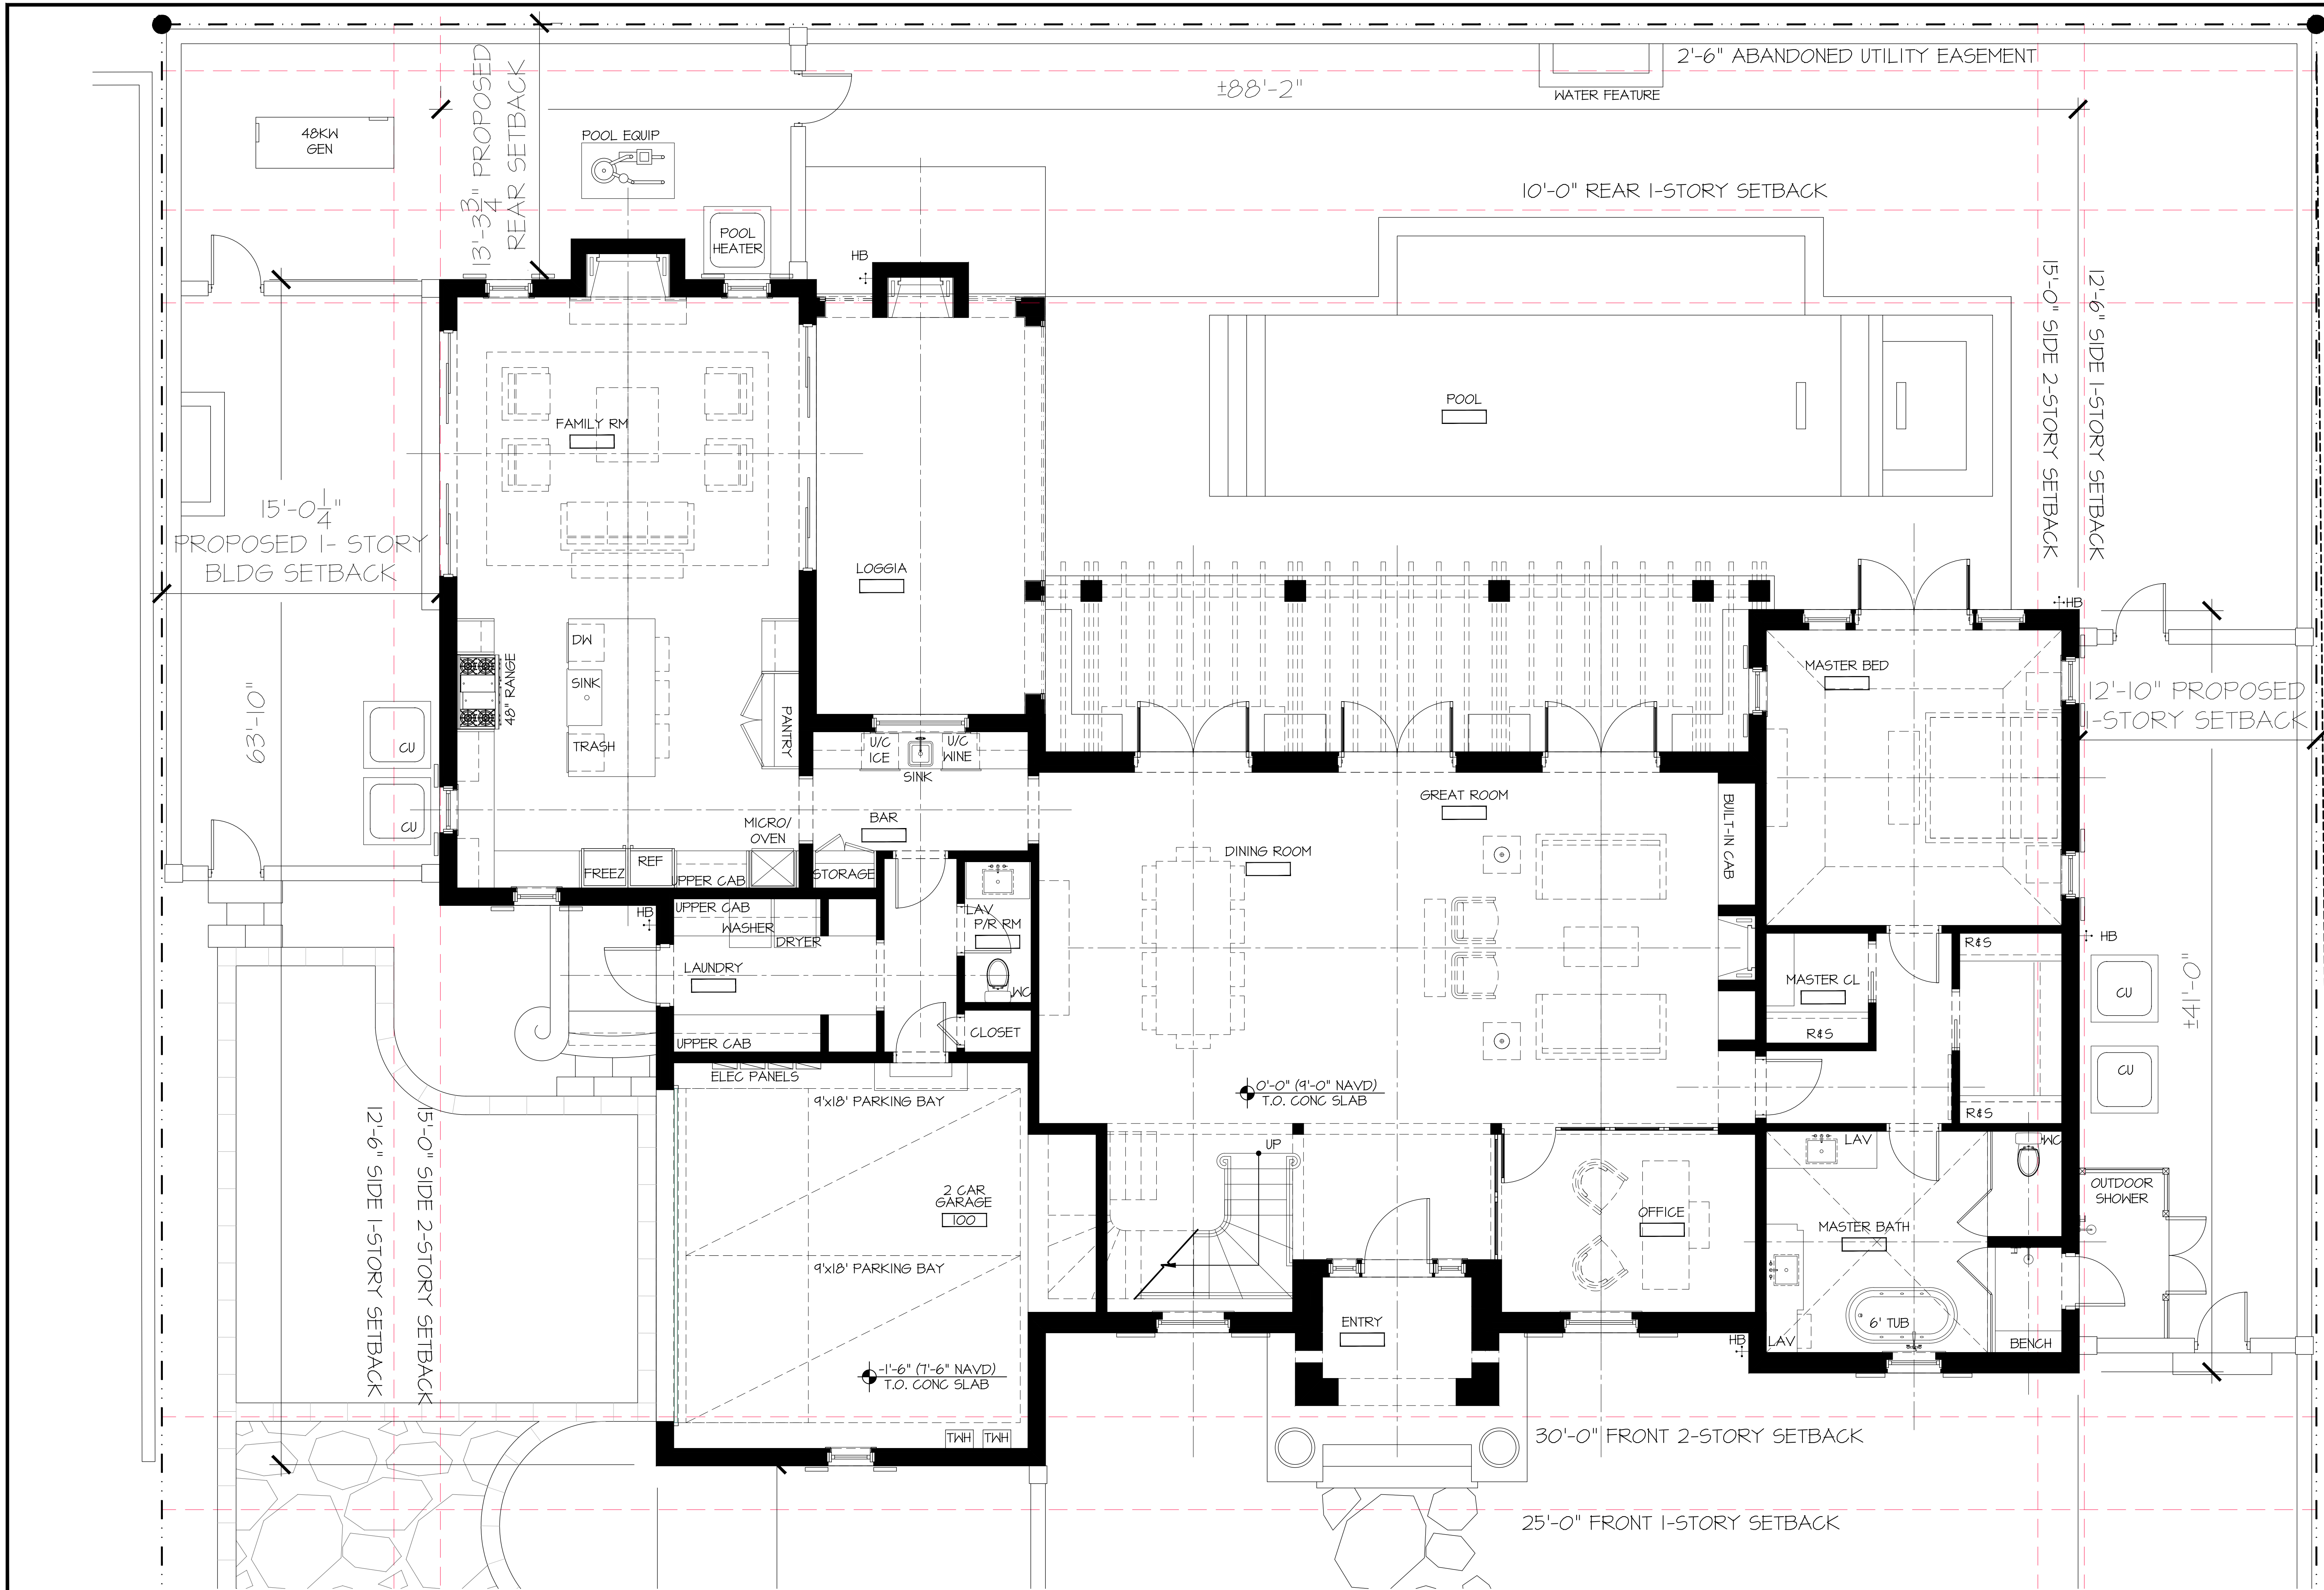

CURRENTLY PROPOSED FIRST FLOOR PLAN
SCALE: 1/4"=1'0"

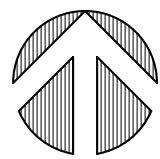

PROPOSED NEW RESIDENCE AT:

117 DOLPHIN ROAD


TOWN OF PALM BEACH

DAILEY JANSSEN ARCHITECTS

400 CLEVELAND STREET, SUITE 200, WEST PALM BEACH, FLORIDA 33411 TEL: 561-933-4101, LICENSE #AA-C001914

DATE: PRESENTATION 01.25.2024
DRAWN: L&U
REVISIONS:
PRESENTATION REVOL: 11.22.2024

©COPYRIGHT 2024 DAILEY JANSSEN ARCHITECTS, P.A. ALL RIGHTS RESERVED.

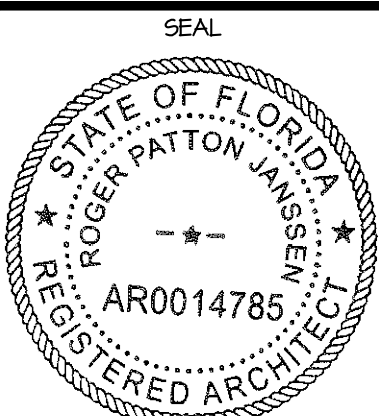

ROGER P. JANSSEN AR-14785

ARCOM # ARC-24-0074

DRAWING NO.

A1.02
CURRENT

JOB NUMBER: 24-114

PROPOSED NEW RESIDENCE AT:

117 DOLPHIN ROAD

TOWN OF PALM BEACH

DAILEY JANSSEN ARCHITECTS

400 CLEVELAND STREET, SUITE 200, WEST PALM BEACH, FLORIDA 33401 TEL: 561-933-4101, LICENSE #AA-C0014

DATE: PRESENTATION 01.25.2024

DRAWN: L&U

REVISIONS:

PRESENTATION REVOL: 11.22.2024

© COPYRIGHT 2024 DAILEY JANSSEN ARCHITECTS, P.A. ALL RIGHTS RESERVED.

SEAL


ROGER P. JANSSEN AR-14185

ARCOM # ARC-24-0074

DRAWING NO.


A1.03
PREVIOUS

JOB NUMBER: 24-114

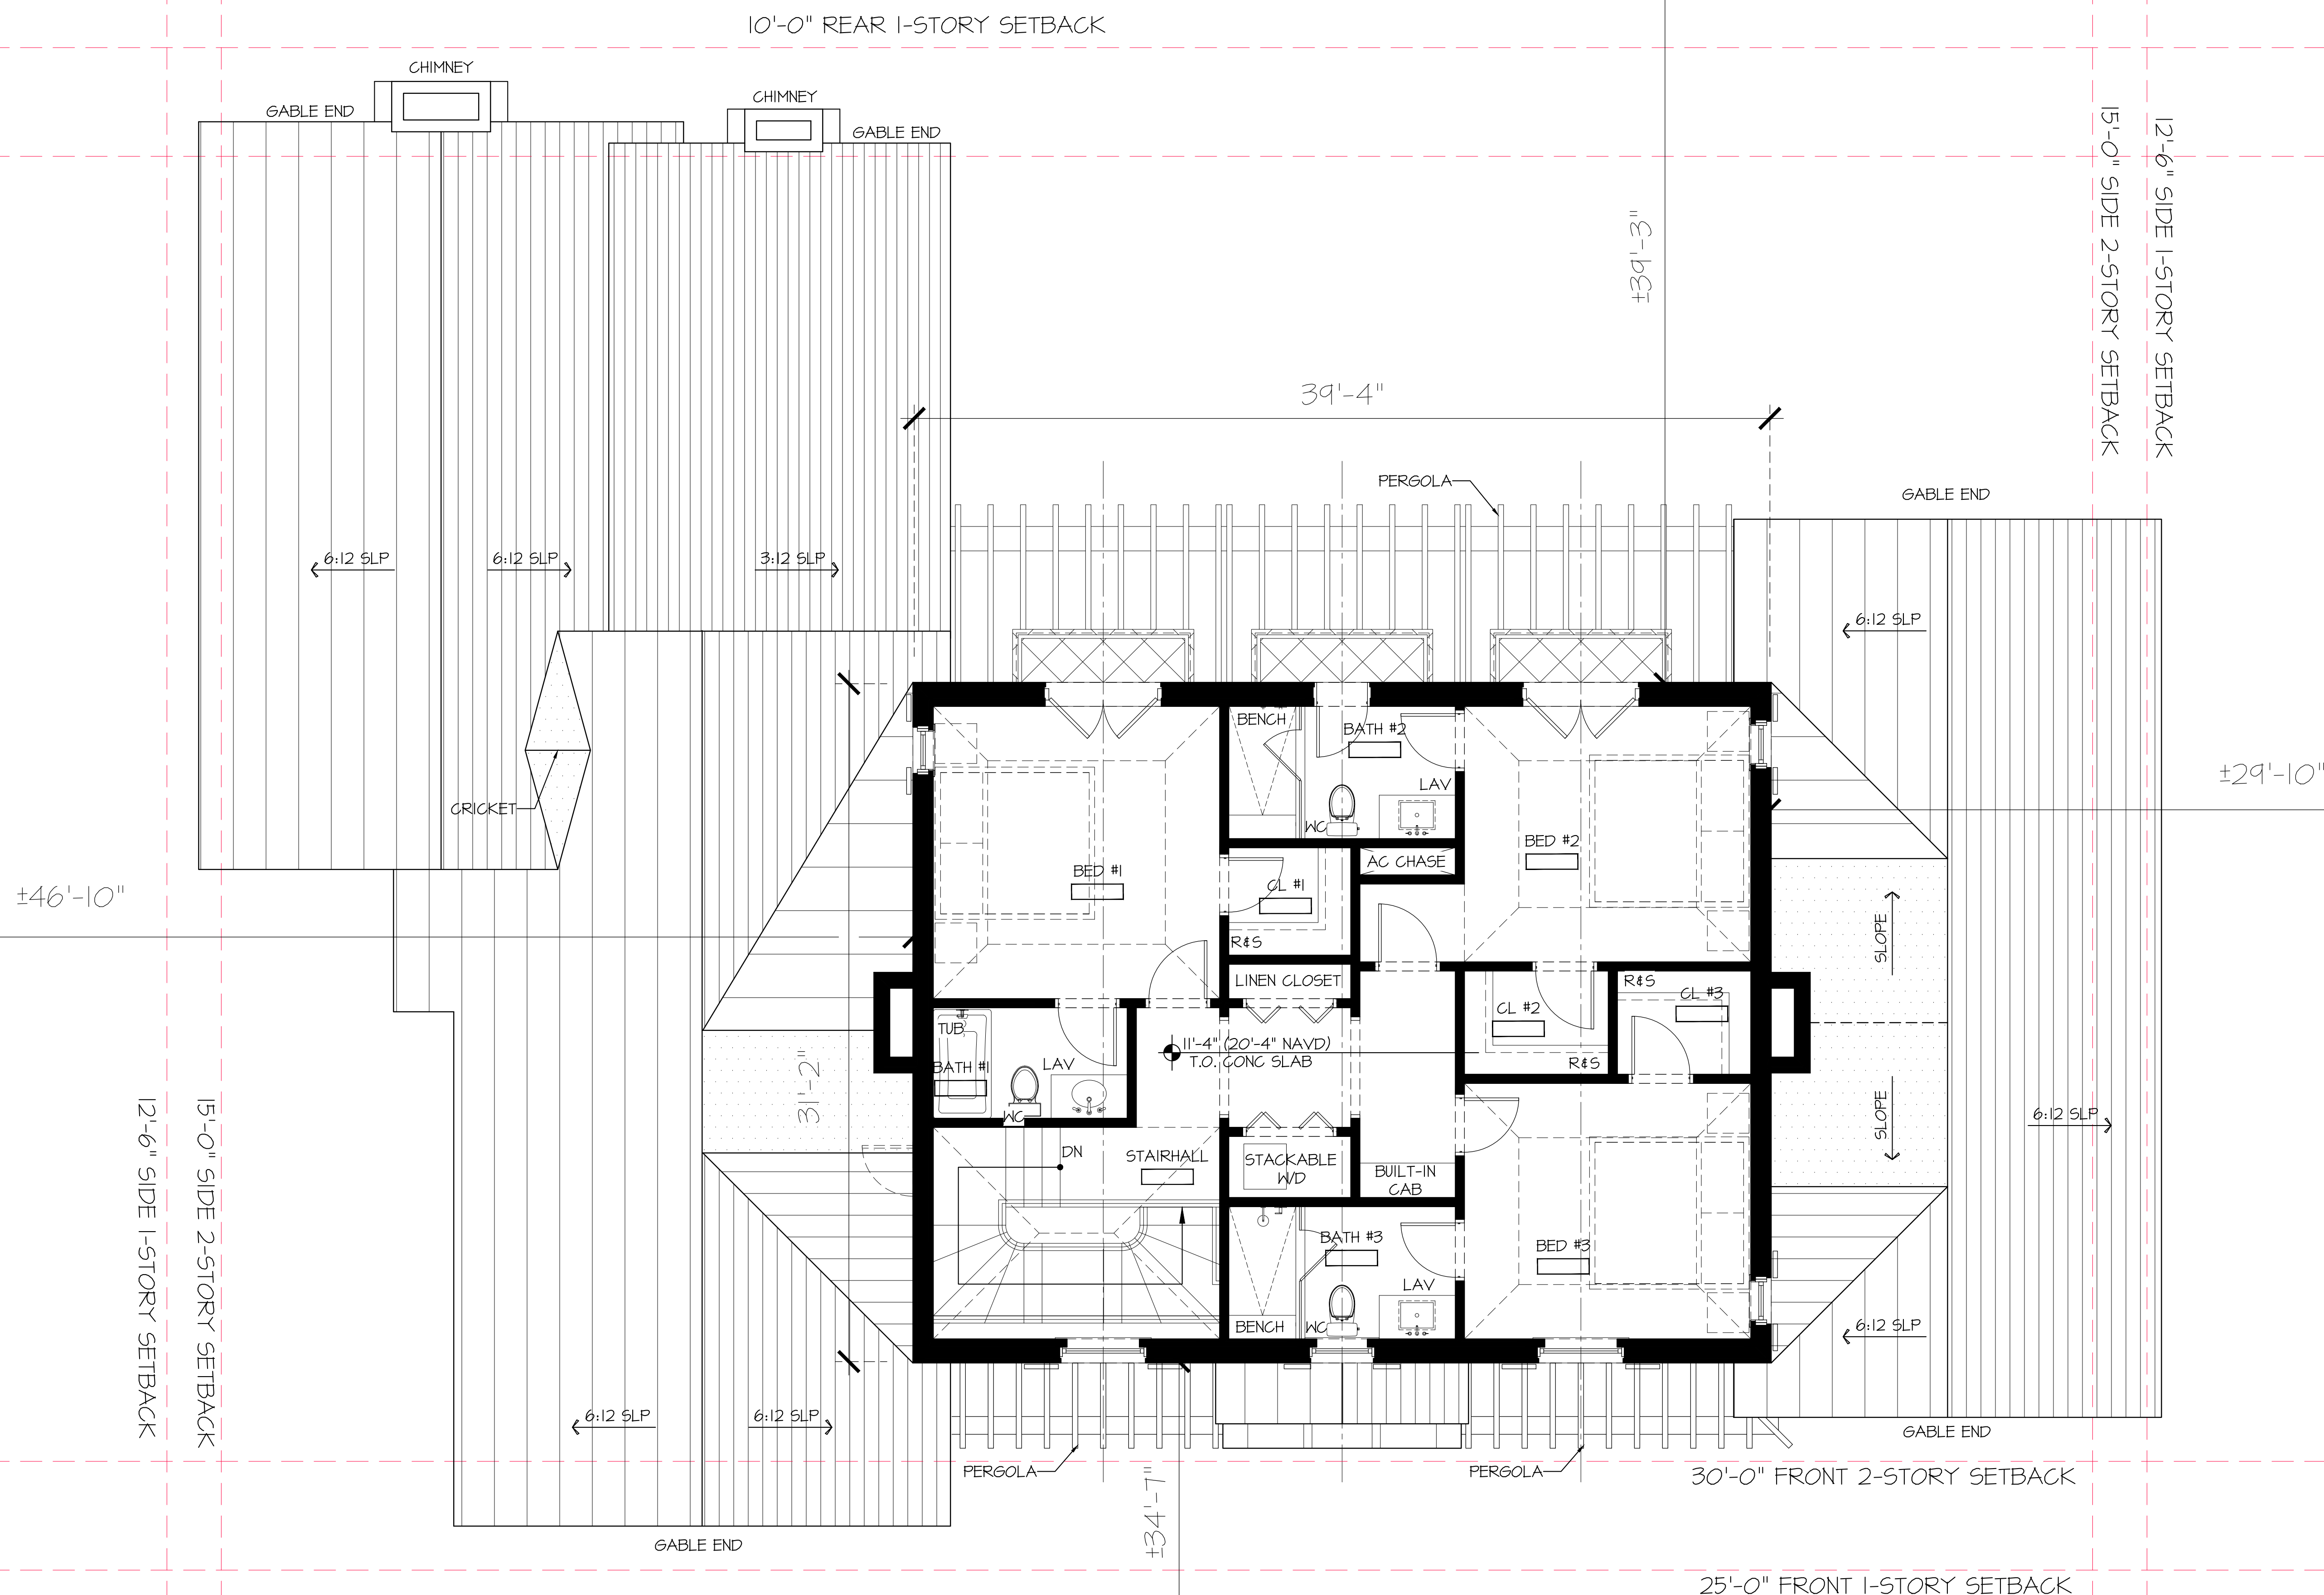

PREVIOUSLY PROPOSED SECOND FLOOR PLAN

SCALE: 1/4" = 1'-0"

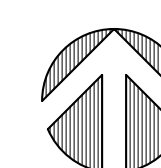

PROPOSED NEW RESIDENCE AT:

117 DOLPHIN ROAD

TOWN OF PALM BEACH

DAILEY JANSSEN ARCHITECTS

400 CLEVELAND STREET, SUITE 200, WEST PALM BEACH, FLORIDA 33401 TEL: 561-933-4101, LICENSE #AA-C0014

DATE: PRESENTATION 01.25.2024

DRAWN: L&U

REVISIONS:

PRESENTATION REVOL: 11.22.2024

©COPYRIGHT 2024 DAILEY JANSSEN ARCHITECTS, P.A. ALL RIGHTS RESERVED.

SEAL


ROGER P. JANSSEN AR-14185

ARCOM # ARC-24-0074

DRAWING NO.


A1.04
PROPOSED

JOB NUMBER: 24-114

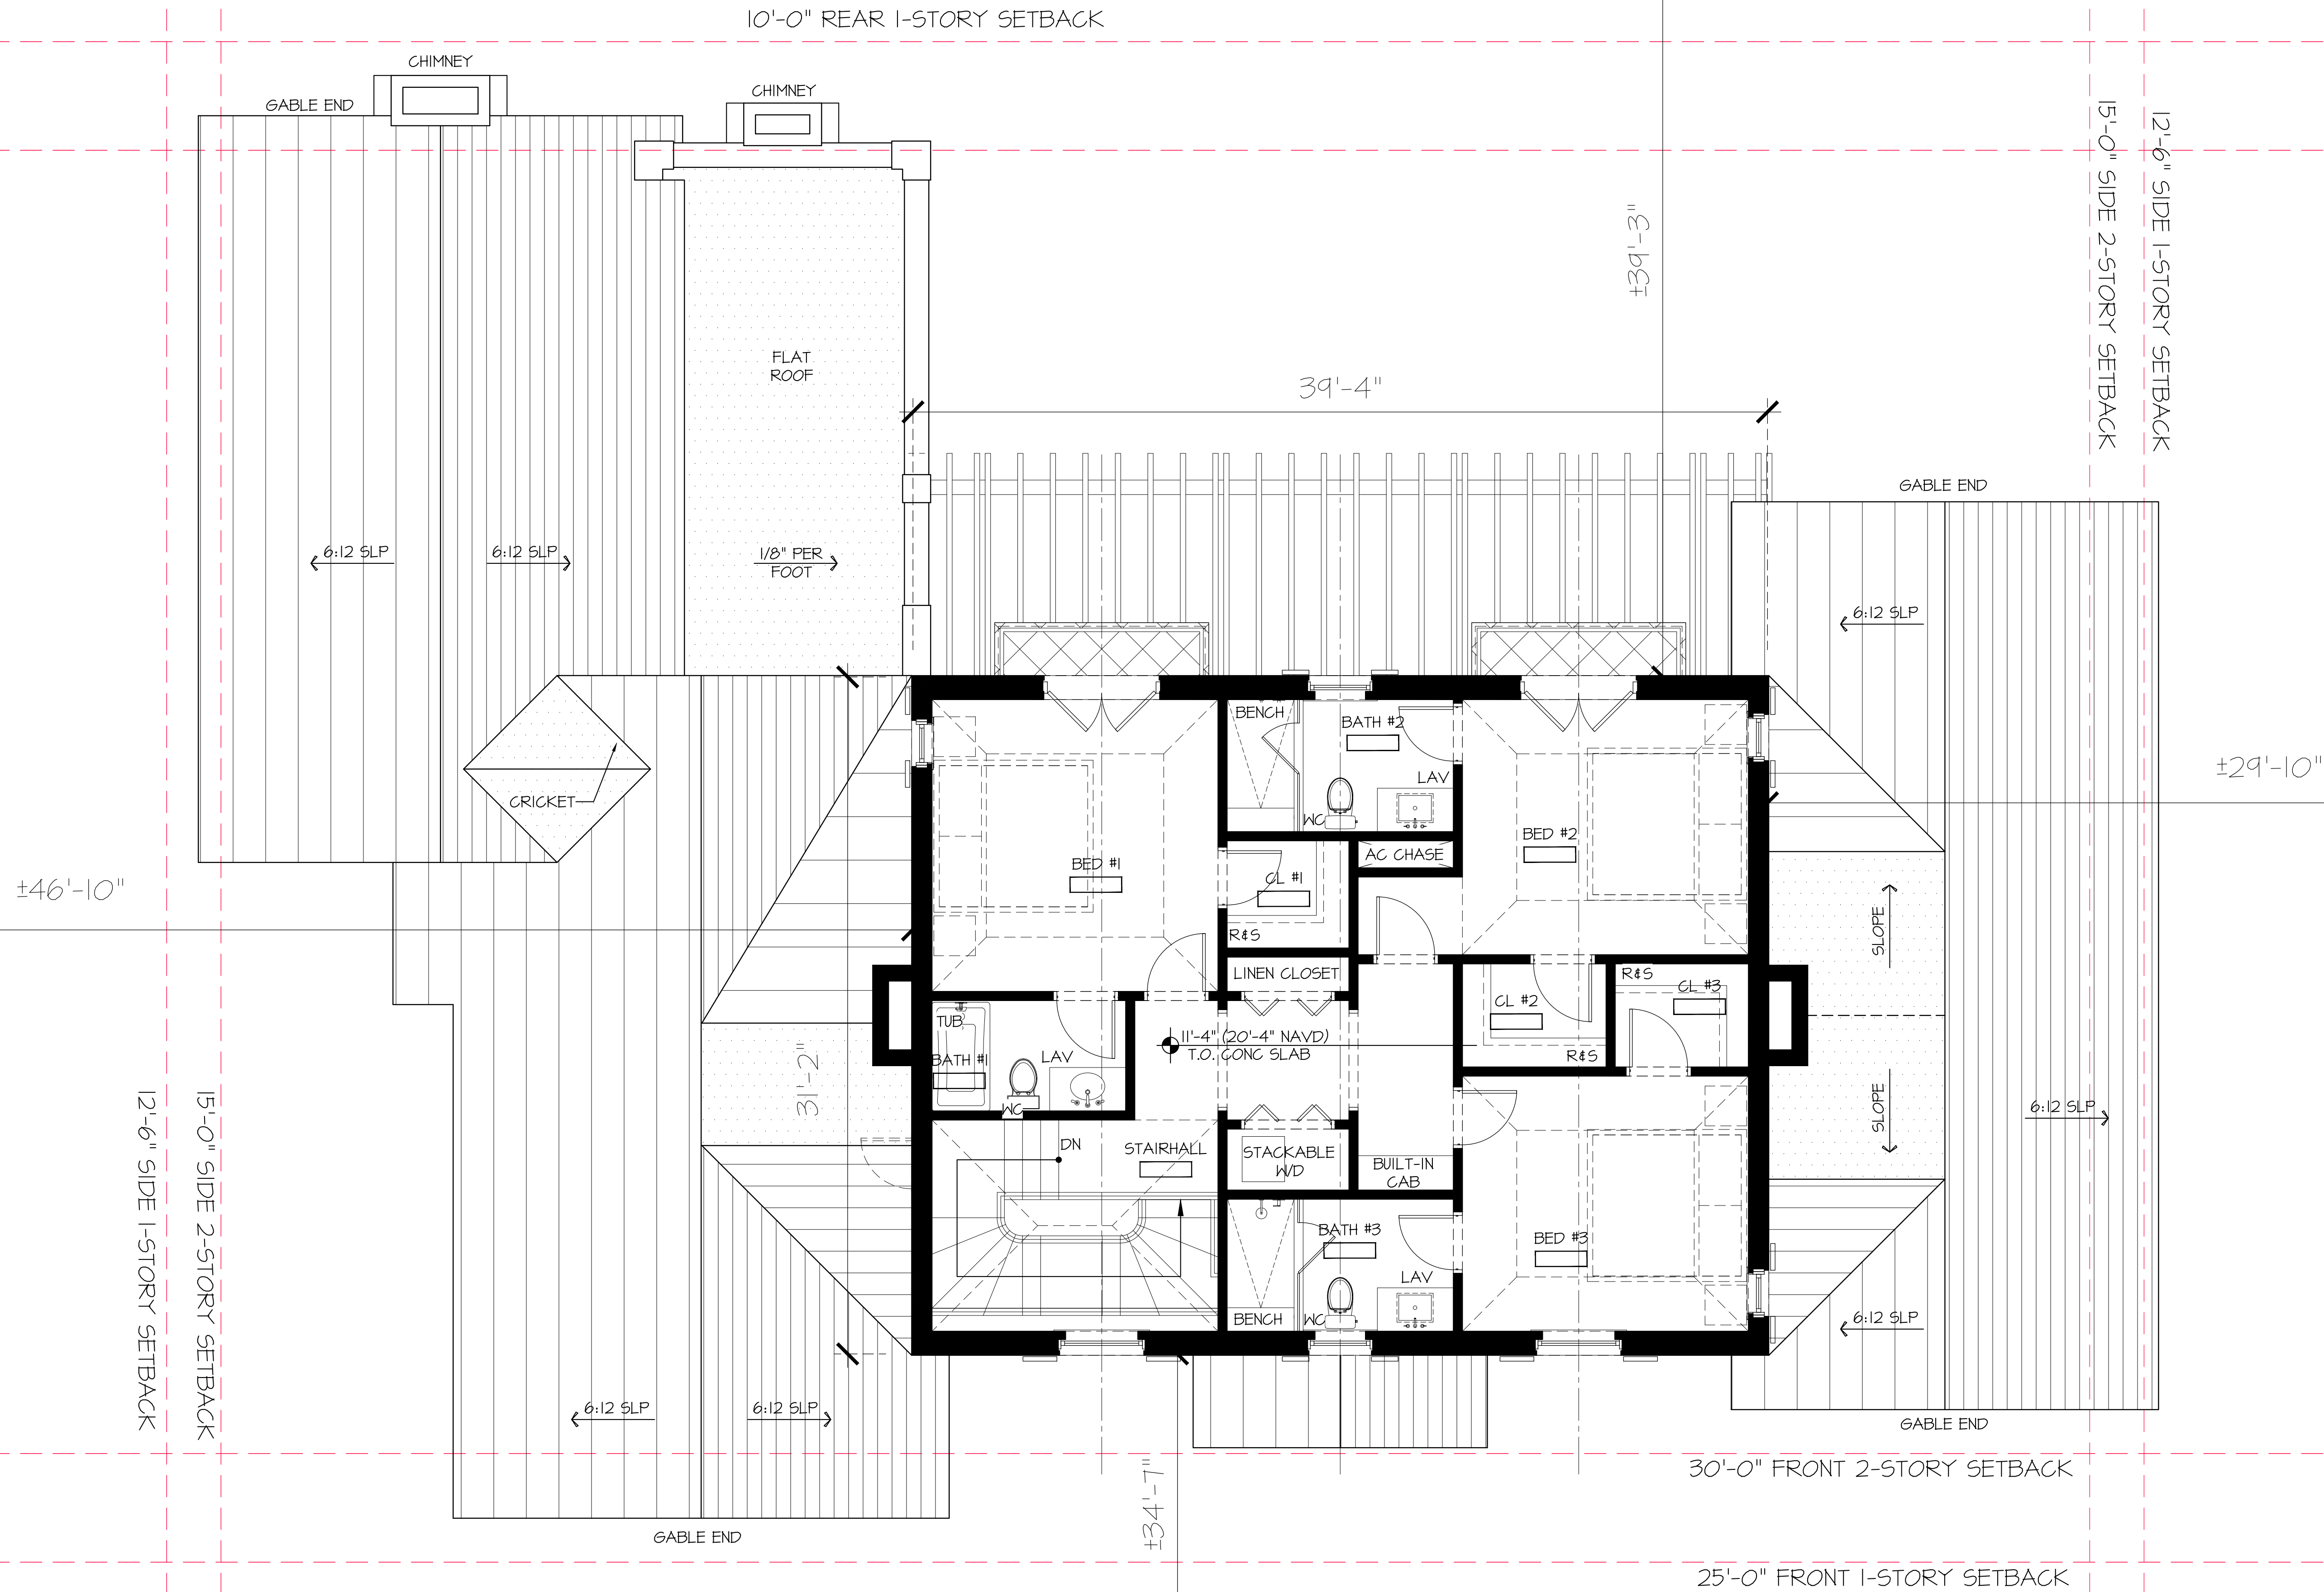

CURRENTLY PROPOSED SECOND FLOOR PLAN

SCALE: 1/4" = 1'-0"

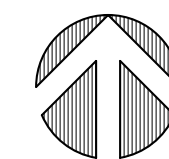





CURRENTLY PROPOSED SOUTH ELEVATION W/ SITE WALL
SCALE: 1/4"=1'-0"



CURRENTLY PROPOSED SOUTH ELEVATION W/ SITE WALL
SCALE: 1/4"=1'-0"

PROPOSED NEW RESIDENCE AT:

117 DOLPHIN ROAD


TOWN OF PALM BEACH

DAILEY JANSSEN ARCHITECTS

400 CLEMATIS STREET, SUITE 200, WEST PALM BEACH, FLORIDA 33401, TEL: 561-833-4101, LICENSE #AA-C001914

DATE: PRESENTATION 04.25.2024
DRAWN: LGJ
REVISIONS:
PRESENTATION REVOL: 11.22.2024

©COPYRIGHT 2024 DAILEY JANSSEN ARCHITECTS, P.A. ALL RIGHTS RESERVED.

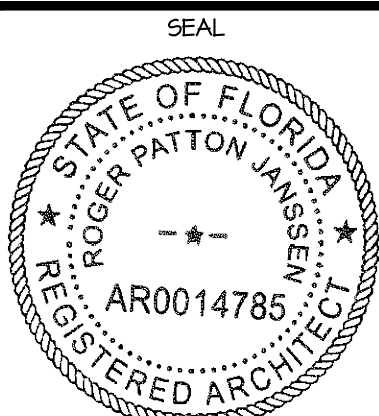

ROGER P. JANSSEN AR-14785

ARCOM # ARC-24-0074

DRAWING NO.

JOB NUMBER: 24-114



PREVIOUSLY PROPOSED SOUTH ELEVATION
SCALE: 1/4"=1'-0"



CURRENTLY PROPOSED SOUTH ELEVATION
SCALE: 1/4"=1'-0"

PROPOSED NEW RESIDENCE AT:

117 DOLPHIN ROAD


TOWN OF PALM BEACH

DAILEY JANSSEN ARCHITECTS

400 CLEMATIS STREET, SUITE 200, WEST PALM BEACH, FLORIDA 33401, TEL: 561-833-4101, LICENSE #AA-C001914

DATE: PRESENTATION 04.25.2024
DRAWN: LGU
REVISIONS:
PRESENTATION REVOL: 11.22.2024

©COPYRIGHT 2024 DAILEY
JANSSEN ARCHITECTS, P.A.
ALL RIGHTS RESERVED.

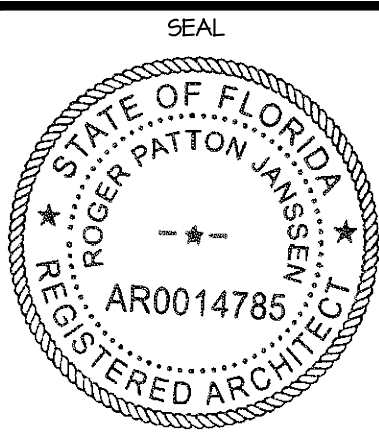


ROGER P. JANSSEN AR-14785

ARCOM # ARC-24-0074


DRAWING NO.

R0.1

JOB NUMBER: 24-114

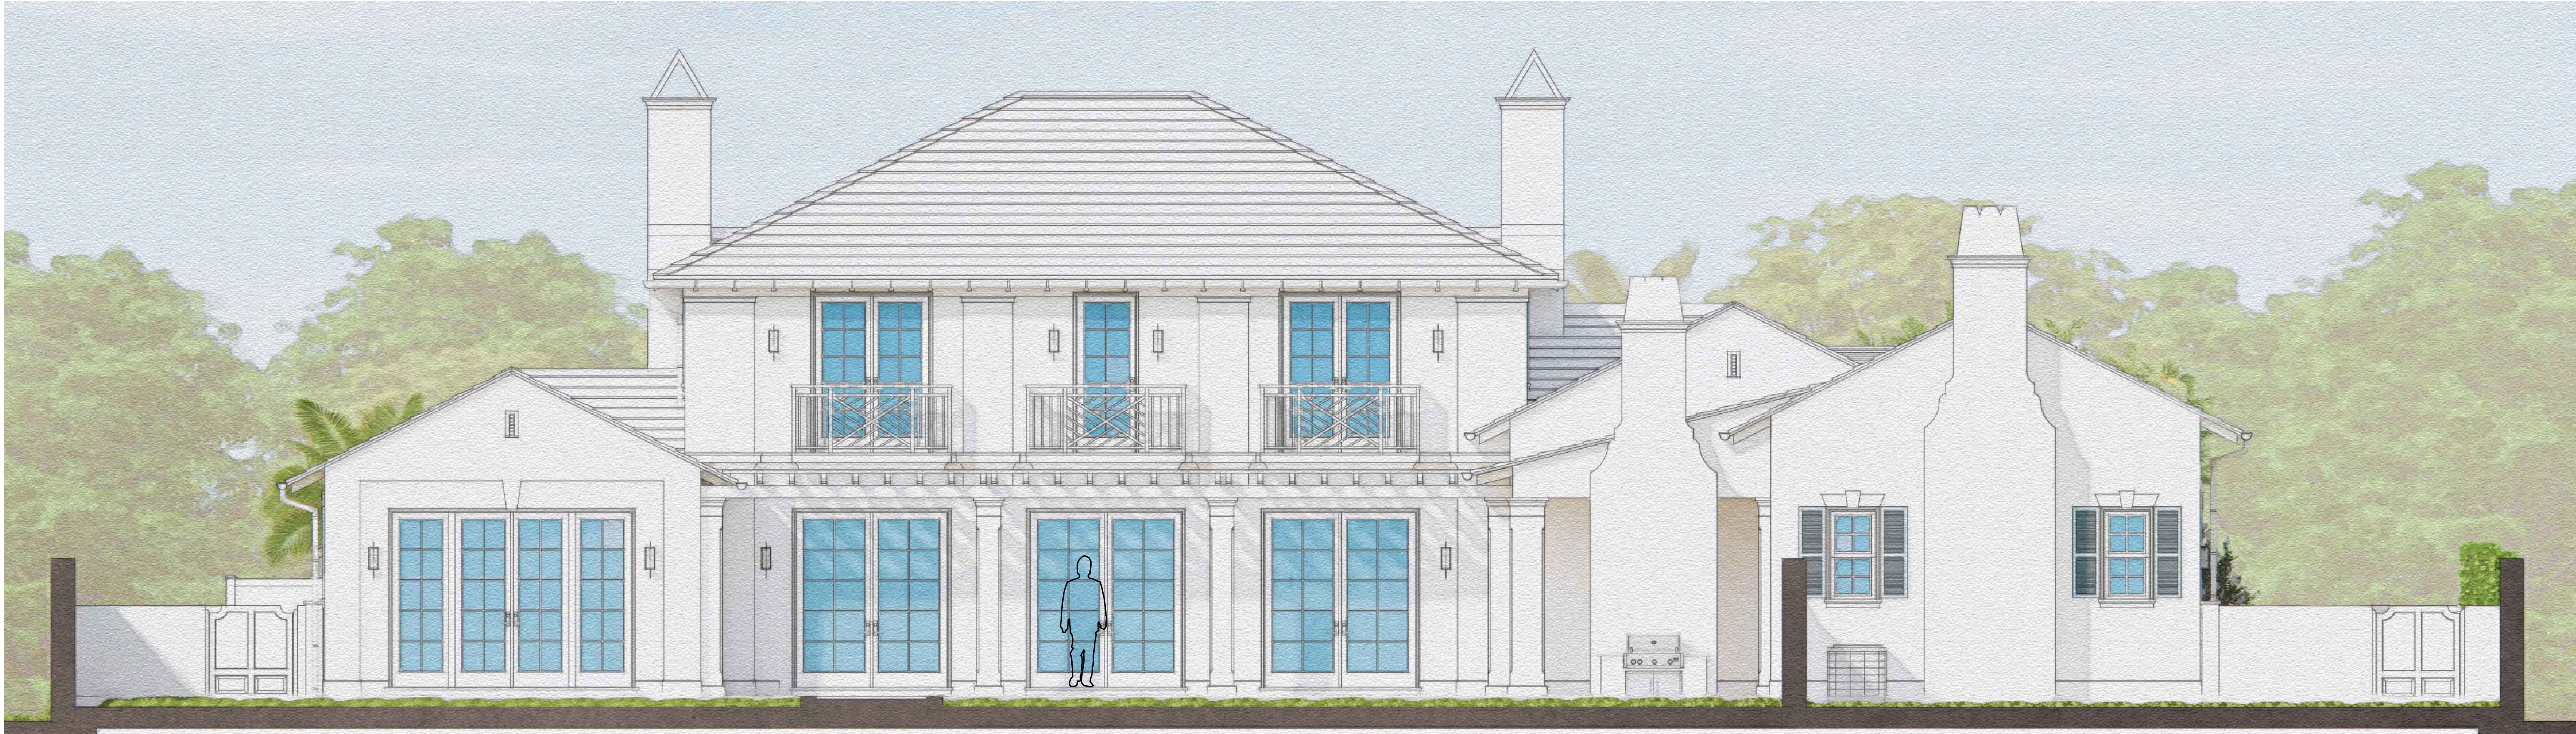

PREVIOUSLY PROPOSED NORTH ELEVATION
SCALE: 1/4"=1'-0"

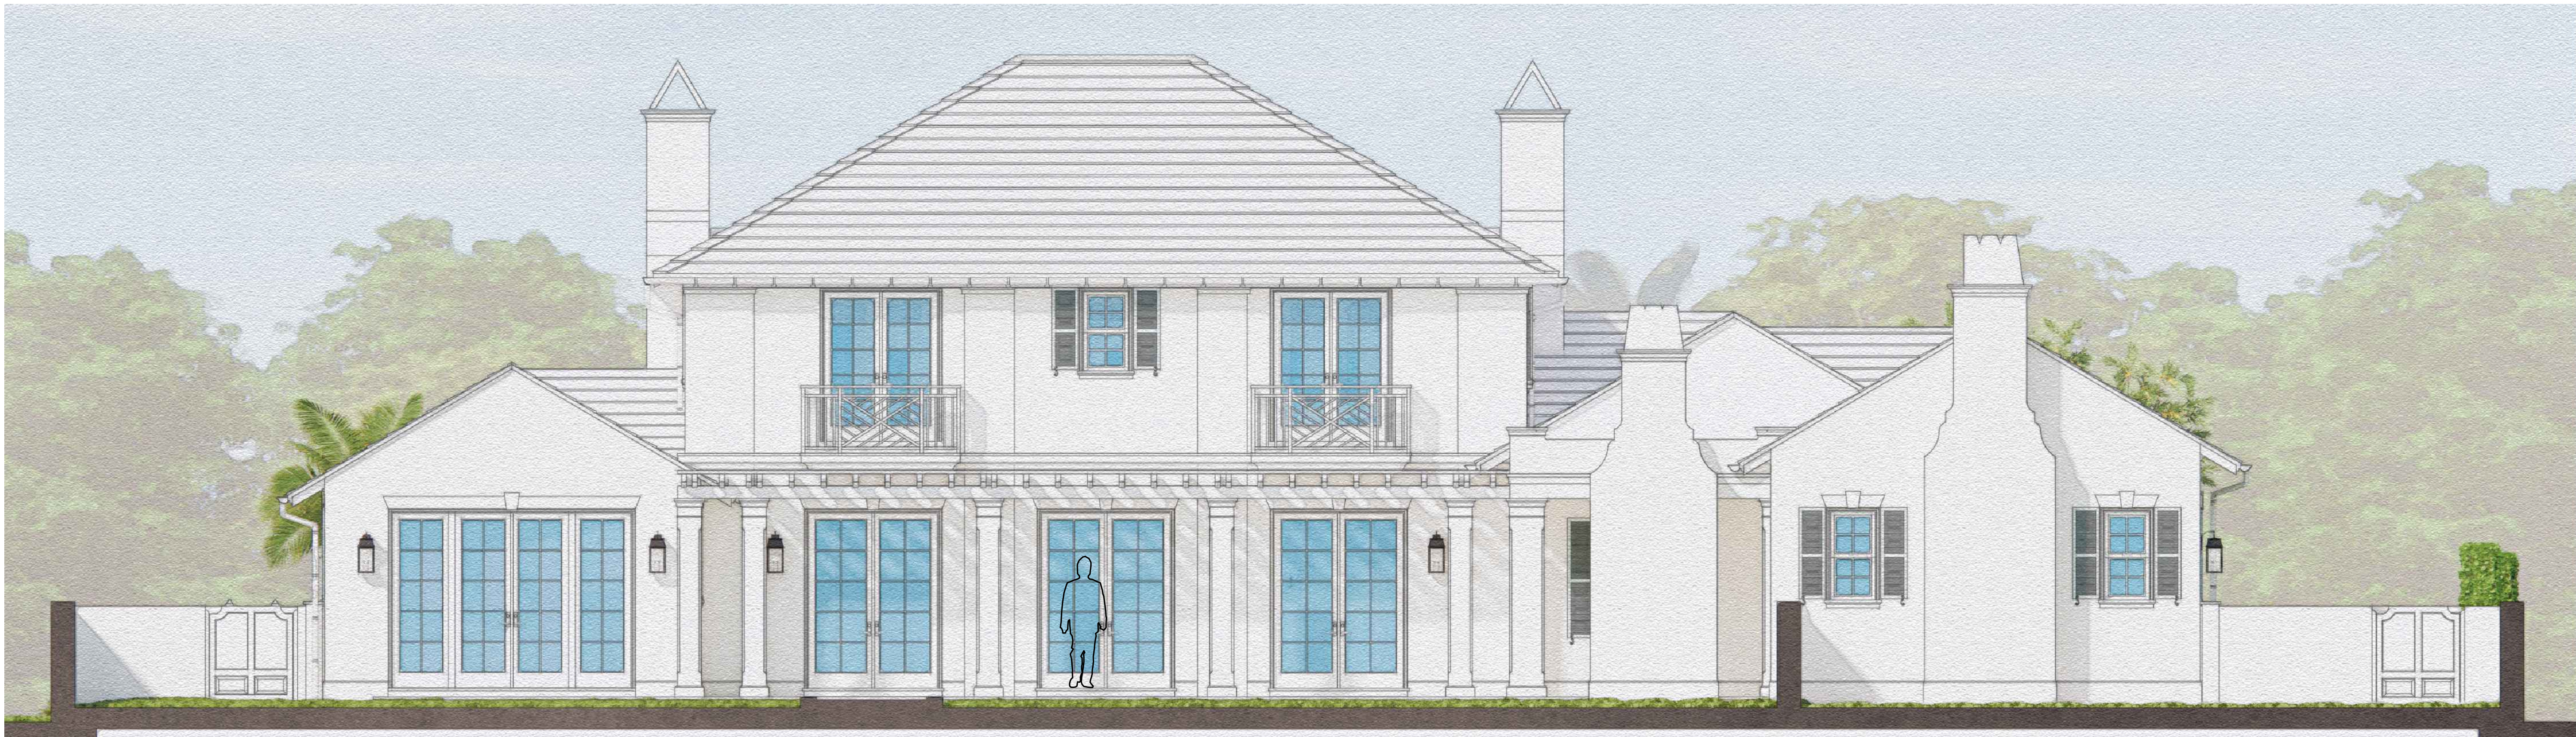

CURRENTLY PROPOSED NORTH ELEVATION
SCALE: 1/4"=1'-0"

PROPOSED NEW RESIDENCE AT:

117 DOLPHIN ROAD


TOWN OF PALM BEACH

DAILEY JANSSEN ARCHITECTS

400 CLEMATIS STREET, SUITE 200, WEST PALM BEACH, FLORIDA 33401, TEL: 561-833-4101, LICENSE #AA-C001914

DATE: PRESENTATION 04.25.2024
DRAWN: LGJ
REVISIONS:
PRESENTATION REVOL: 11.22.2024

©COPYRIGHT 2024 DAILEY JANSSEN ARCHITECTS, P.A. ALL RIGHTS RESERVED.

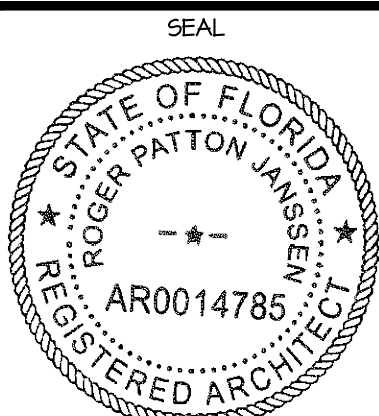


ROGER P. JANSSEN AR-14785

ARCOM # ARC-24-0074

DRAWING NO.


R0.2

JOB NUMBER: 24-114

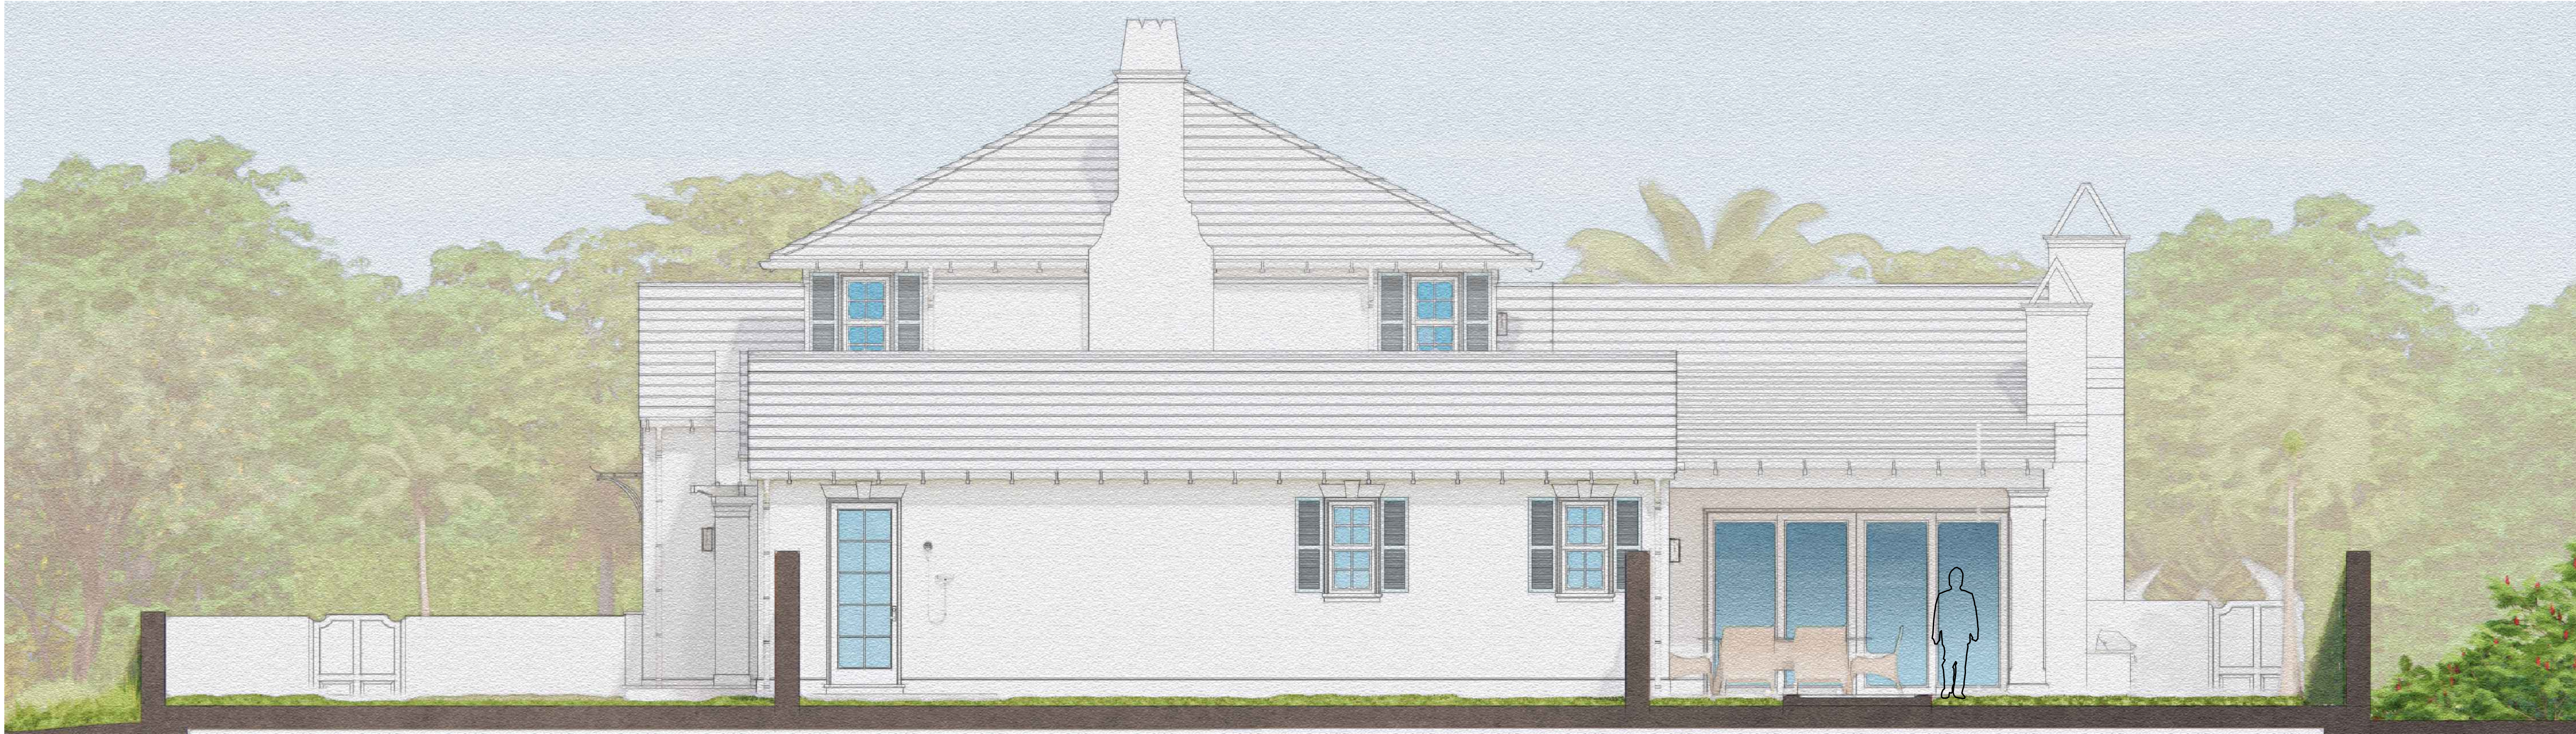

PREVIOUSLY PROPOSED EAST ELEVATION

SCALE: 1/4"=1'-0"

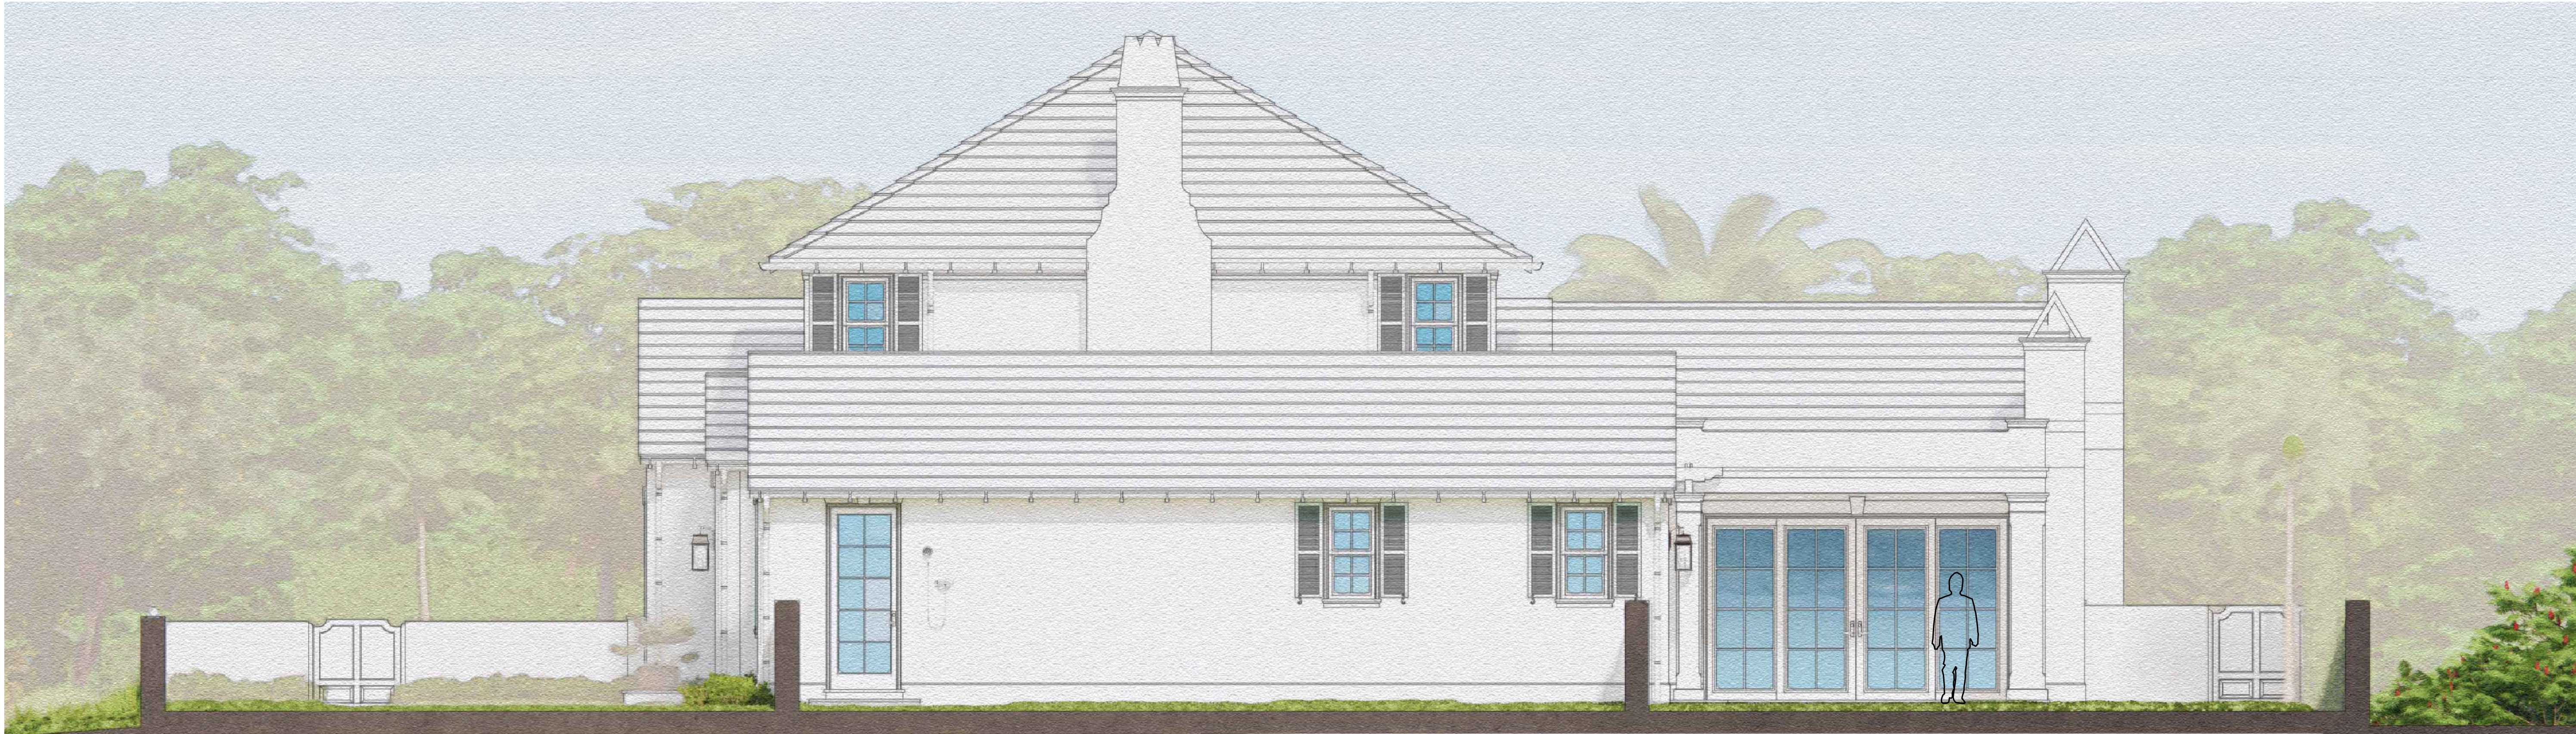

CURRENTLY PROPOSED EAST ELEVATION

SCALE: 1/4"=1'-0"

PROPOSED NEW RESIDENCE AT:

117 DOLPHIN ROAD


TOWN OF PALM BEACH

DAILEY JANSSEN ARCHITECTS

400 CLEMATIS STREET, SUITE 200, WEST PALM BEACH, FLORIDA 33401, TEL: 561-833-4101, LICENSE #AA-C001914

DATE: PRESENTATION 04.25.2024
DRAWN: LGU
REVISIONS:
PRESENTATION REVOL: 11.22.2024

©COPYRIGHT 2024 DAILEY
JANSSEN ARCHITECTS, P.A.
ALL RIGHTS RESERVED.

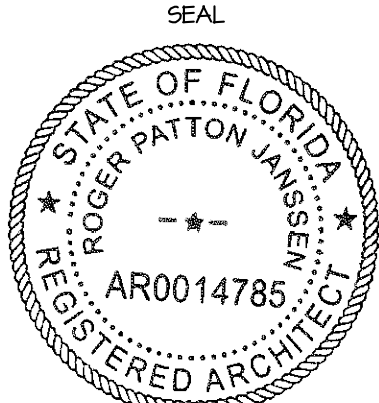


ROGER P. JANSSEN AR-14785

ARCOM # ARC-24-0074

DRAWING NO.

R0.3

JOB NUMBER: 24-114

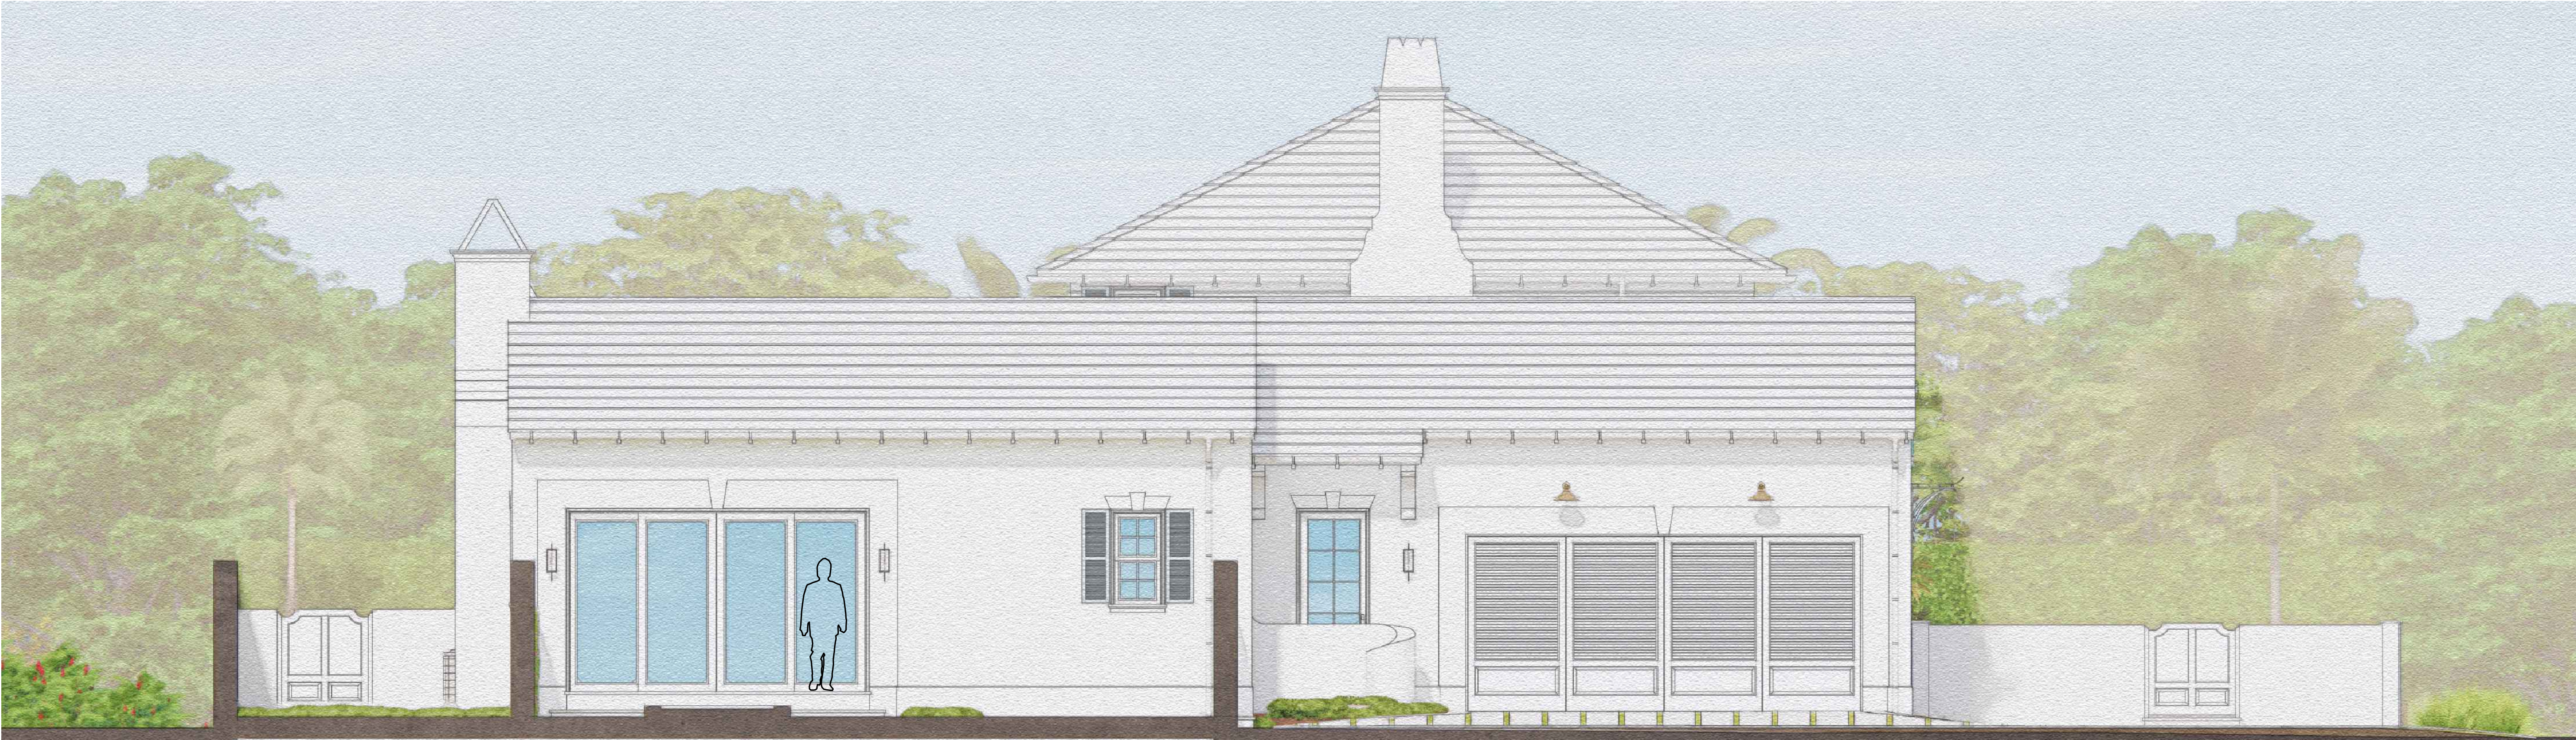

PREVIOUSLY PROPOSED WEST ELEVATION

SCALE: 1/4"=1'-0"



CURRENTLY PROPOSED WEST ELEVATION

SCALE: 1/4"=1'-0"

PROPOSED NEW RESIDENCE AT:

117 DOLPHIN ROAD


TOWN OF PALM BEACH

DAILEY JANSSEN ARCHITECTS

400 CLEMATIS STREET, SUITE 200, WEST PALM BEACH, FLORIDA 33401, TEL: 561-833-4101, LICENSE #AA-C001914

DATE: PRESENTATION 04.25.2024
DRAWN: LGU
REVISIONS:
PRESENTATION REVOL: 11.22.2024

©COPYRIGHT 2024 DAILEY
JANSSEN ARCHITECTS, P.A.
ALL RIGHTS RESERVED.

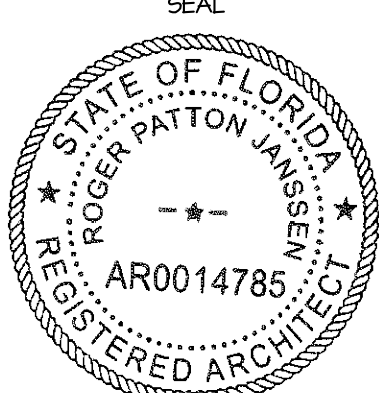

ROGER P. JANSSEN AR-14785

ARCOM # ARC-24-0074

DRAWING NO.

R0.4

JOB NUMBER: 24-114



PREVIOUSLY PROPOSED ENTRY PERSPECTIVE
NO LANDSCAPE

PROPOSED NEW RESIDENCE AT:

117 DOLPHIN ROAD

TOWN OF PALM BEACH

PALM BEACH

DAILEY JANSSEN ARCHITECTS
400 CLEMATIS STREET, SUITE 200, WEST PALM BEACH, FLORIDA 33401, TEL: 561-833-4101, LICENSE #AA-C001914


DATE: PRESENTATION 04.25.2024

DRAWN: LGJ

REVISIONS:

PRESENTATION REVOL: 11.22.2024

©COPYRIGHT 2024 DAILEY
JANSSEN ARCHITECTS, P.A.
ALL RIGHTS RESERVED.

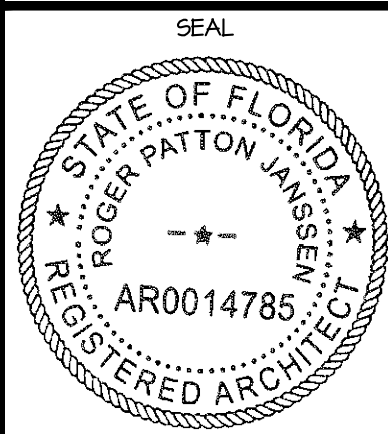

ROGER P. JANSSEN AR-14785

ARCOM # ARC-24-0074

DRAWING NO.

R0.5

JOB NUMBER: 24-114



CURRENTLY PROPOSED ENTRY PERSPECTIVE
NO LANDSCAPE

PROPOSED NEW RESIDENCE AT:

117 DOLPHIN ROAD

TOWN OF PALM BEACH

DAILEY JANSSEN ARCHITECTS

400 CLEVELAND STREET, SUITE 200, WEST PALM BEACH, FLORIDA 33401, TEL: 561-833-4101, LICENSE #AA-C001914


DATE: PRESENTATION 04.25.2024

DRAWN: LGU

REVISIONS:

PRESENTATION REVOL: 11.22.2024

©COPYRIGHT 2024 DAILEY
JANSSEN ARCHITECTS, P.A.
ALL RIGHTS RESERVED.

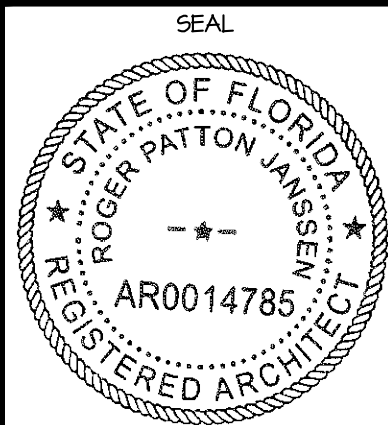

ROGER P. JANSSEN AR-14785

ARCOM # ARC-24-0074

DRAWING NO.

R0.6

JOB NUMBER: 24-114



PREVIOUSLY PROPOSED GARDEN PERSPECTIVE
NO LANDSCAPE

PROPOSED NEW RESIDENCE AT:

117 DOLPHIN ROAD

TOWN OF PALM BEACH

PALM BEACH

DAILEY JANSSEN ARCHITECTS

400 CLEMATIS STREET, SUITE 200, WEST PALM BEACH, FLORIDA 33401, TEL: 561-833-4101, LICENSE #AA-C001914


DATE: PRESENTATION 04.25.2024

DRAWN: LGU

REVISIONS:

PRESENTATION REVOL: 11.22.2024

©COPYRIGHT 2024 DAILEY
JANSSEN ARCHITECTS, P.A.
ALL RIGHTS RESERVED.

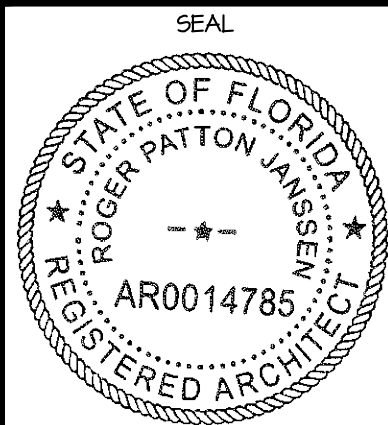

ROGER P. JANSSEN AR-14785

ARCOM # ARC-24-0074

DRAWING NO.

R0.7

JOB NUMBER: 24-114



CURRENTLY PROPOSED GARDEN PERSPECTIVE
NO LANDSCAPE

PROPOSED NEW RESIDENCE AT:

117 DOLPHIN ROAD

TOWN OF PALM BEACH

DAILEY JANSSEN ARCHITECTS

400 CLEMATIS STREET, SUITE 200, WEST PALM BEACH, FLORIDA 33401, TEL: 561-833-4101, LICENSE #AA-C001914


DATE: PRESENTATION 04.25.2024

DRAWN: LGU

REVISIONS:

PRESENTATION REVOL: 11.22.2024

©COPYRIGHT 2024 DAILEY JANSSEN ARCHITECTS, P.A. ALL RIGHTS RESERVED.

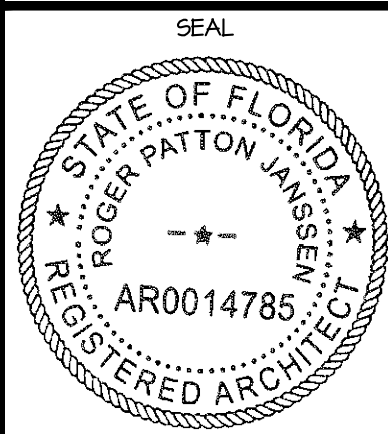


ROGER P. JANSSEN AR-14785

ARCOM # ARC-24-0074

DRAWING NO.


R0.8

JOB NUMBER: 24-114

 

WHITE STUCCO

- BENJAMIN MOORE OC-65: CHANTILLY LACE

 

CURRENTLY PROPOSED SHUTTER COLOR

- BENJAMIN MOORE 716



ROOF TILE


- WHITE CEMENT SLURRY ROOF TILE



HARDSCAPE

- DOMINICAN CORAL

CURRENTLY PROPOSED COLOR PALETTE

 

PREVIOUSLY PROPOSED SHUTTER COLOR

BENJAMIN MOORE 772

PREVIOUSLY PROPOSED COLOR PALETTE

PROPOSED NEW RESIDENCE AT:

117 DOLPHIN ROAD

TOWN OF PALM BEACH

DAILEY JANSSEN ARCHITECTS

400 CLEMATIS STREET, SUITE 200, WEST PALM BEACH, FLORIDA 33401, TEL: 561-833-4101, LICENSE #AA-C001914


DATE: PRESENTATION 04.25.2024

DRAWN: LGU

REVISIONS:

PRESENTATION REVOL: 11.22.2024

©COPYRIGHT 2024 DAILEY JANSSEN ARCHITECTS, P.A. ALL RIGHTS RESERVED.

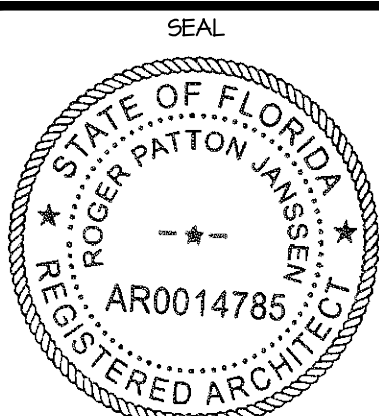

ROGER P. JANSSEN AR-14785

ARCOM # ARC-24-0074

DRAWING NO.

R0.10

JOB NUMBER: 24-114



PREVIOUSLY PROPOSED SOUTH ELEVATION
SCALE: 1/4"=1'-0"



CURRENTLY PROPOSED SOUTH ELEVATION
SCALE: 1/4"=1'-0"

PROPOSED NEW RESIDENCE AT:

117 DOLPHIN ROAD

TOWN OF PALM BEACH

DAILEY JANSSEN ARCHITECTS

400 CLEVELAND STREET, SUITE 200, WEST PALM BEACH, FLORIDA 33411, TEL: 561-833-4101, LICENSE #AA-C001914

DATE: PRESENTATION 04.25.2024

DRAWN: LGJ

REVISIONS:

PRESENTATION REVOL: 11.22.2024

© COPYRIGHT 2024 DAILEY JANSSEN ARCHITECTS, P.A. ALL RIGHTS RESERVED.

SEAL

STATE OF FLORIDA

ROGER PATTON JANSSEN

REGISTERED ARCHITECT

AR0014785

ROGER P. JANSSEN AR-14785

ARCOM # ARC-24-0074

DRAWING NO.

A2.01

JOB NUMBER:

24-114



PREVIOUSLY PROPOSED NORTH ELEVATION
SCALE: 1/4"=1'-0"



CURRENTLY PROPOSED NORTH ELEVATION
SCALE: 1/4"=1'-0"

PROPOSED NEW RESIDENCE AT:

117 DOLPHIN ROAD

TOWN OF PALM BEACH

DAILEY JANSSEN ARCHITECTS

400 CLEVELAND STREET, SUITE 200, WEST PALM BEACH, FLORIDA 33401, TEL: 561-833-4101, LICENSE #AA-C001914

DATE: PRESENTATION 04.25.2024

DRAWN: LGJ

REVISIONS:

PRESENTATION REVOL: 11.22.2024

©COPYRIGHT 2024 DAILEY JANSSEN ARCHITECTS, P.A. ALL RIGHTS RESERVED.

SEAL

STATE OF FLORIDA
DAILEY JANSSEN
REGISTERED ARCHITECT
AR0014785


ROGER P. JANSSEN AR-14785

ARCOM # ARC-24-0074

DRAWING NO.

A2.02

JOB NUMBER: 24-114

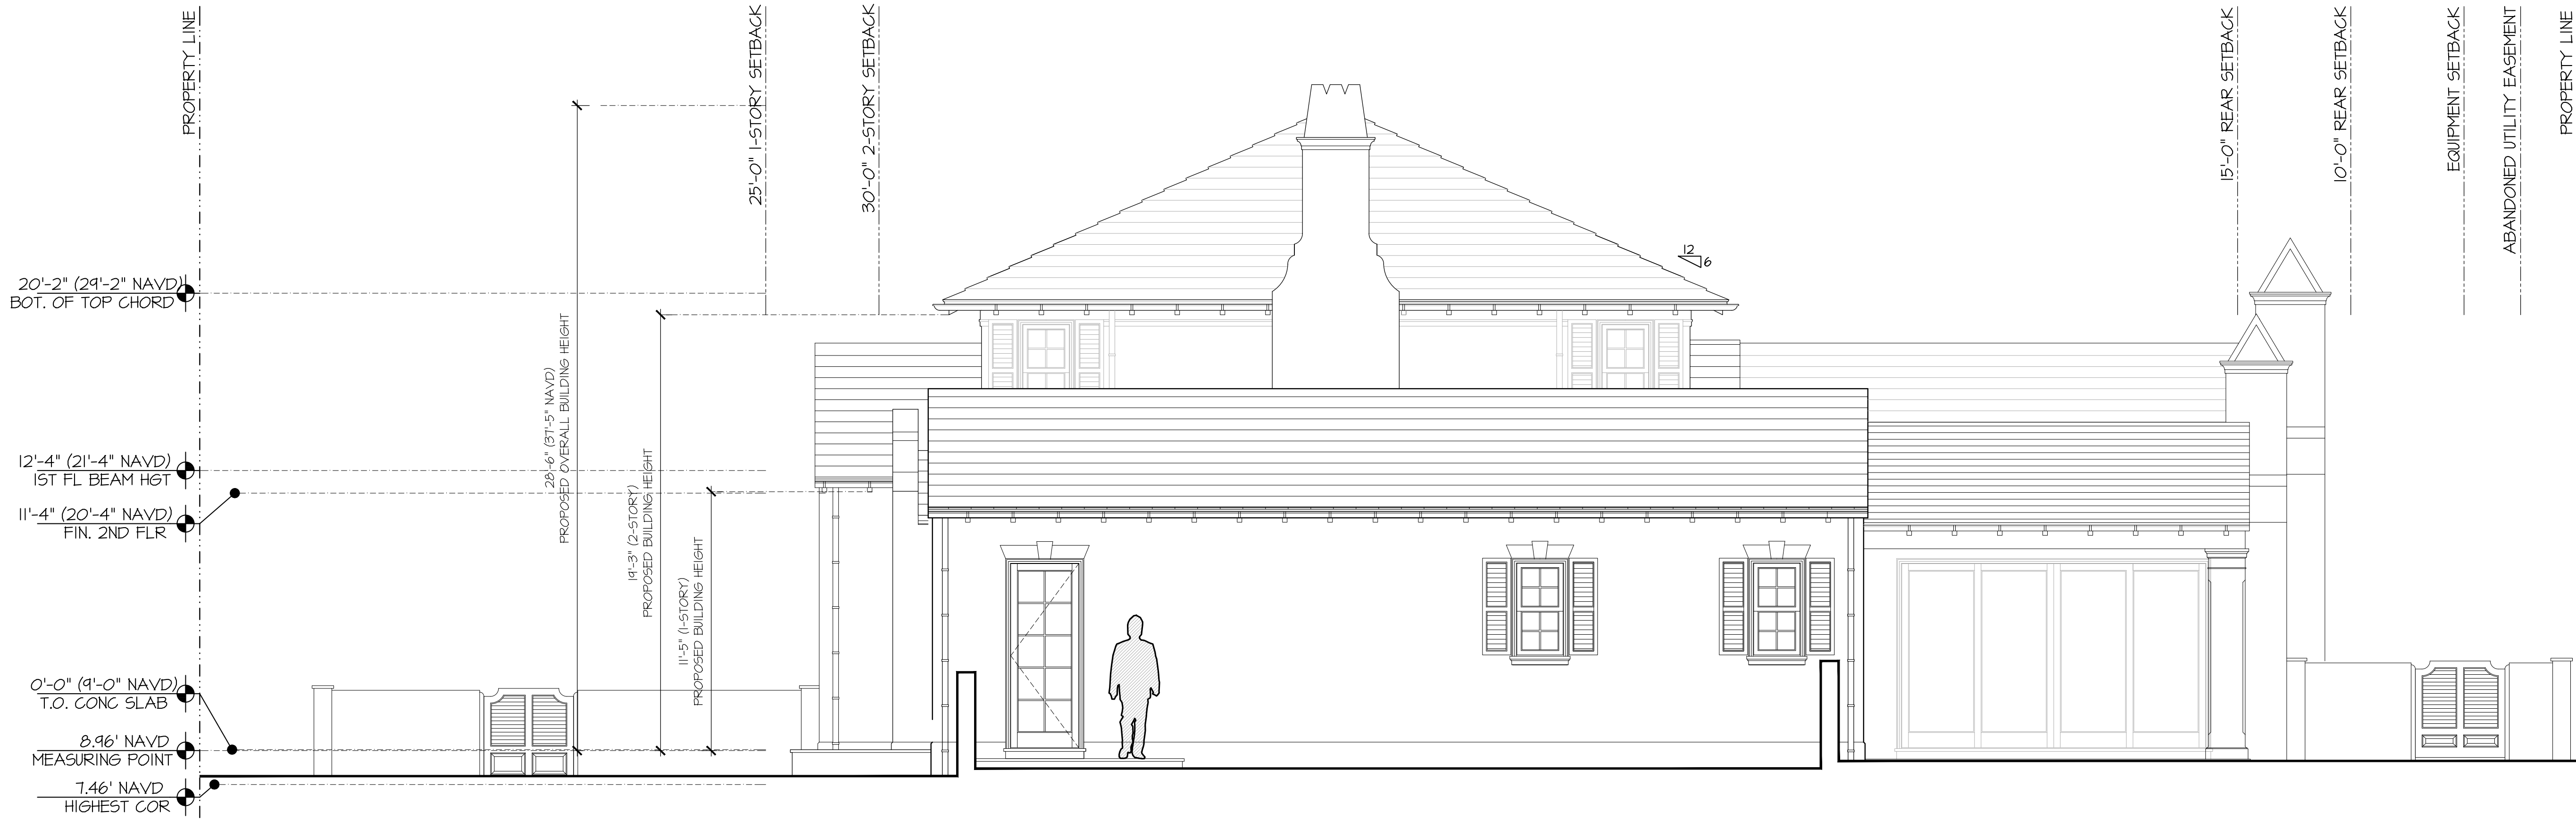

PREVIOUSLY PROPOSED EAST ELEVATION

SCALE: 1/4"=1'-0"



CURRENTLY PROPOSED EAST ELEVATION

SCALE: 1/4"=1'-0"

PROPOSED NEW RESIDENCE AT:

117 DOLPHIN ROAD


TOWN OF PALM BEACH

DAILEY JANSSEN ARCHITECTS

400 CLEMATIS STREET, SUITE 200, WEST PALM BEACH, FLORIDA 33401, TEL: 561-833-4101, LICENSE #AA-C001914

DATE: PRESENTATION 04.25.2024
DRAWN: LGJ
REVISIONS:
PRESENTATION REVOL: 11.22.2024

©COPYRIGHT 2024 DAILEY JANSSEN ARCHITECTS, P.A. ALL RIGHTS RESERVED.

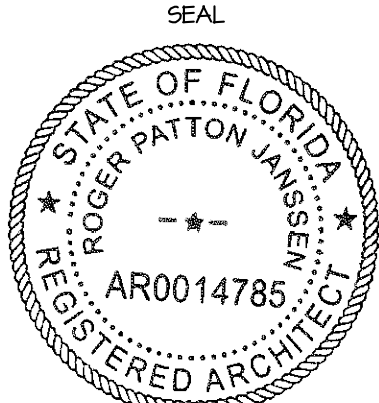

ROGER P. JANSSEN AR-14785

ARCOM # ARC-24-0074

DRAWING NO.

JOB NUMBER: 24-114

A2.03



PREVIOUSLY PROPOSED WEST ELEVATION

SCALE: 1/4"=1'-0"



CURRENTLY PROPOSED WEST ELEVATION

SCALE: 1/4"=1'-0"

PROPOSED NEW RESIDENCE AT:

117 DOLPHIN ROAD


TOWN OF PALM BEACH

DAILEY JANSSEN ARCHITECTS

400 CLEMATIS STREET, SUITE 200, WEST PALM BEACH, FLORIDA 33401, TEL: 561-833-4707, LICENSE #AA-C001974

DATE: PRESENTATION 04.25.2024
DRAWN: LGJ
REVISIONS:
PRESENTATION REVOL: 11.22.2024

©COPYRIGHT 2024 DAILEY JANSSEN ARCHITECTS, P.A. ALL RIGHTS RESERVED.

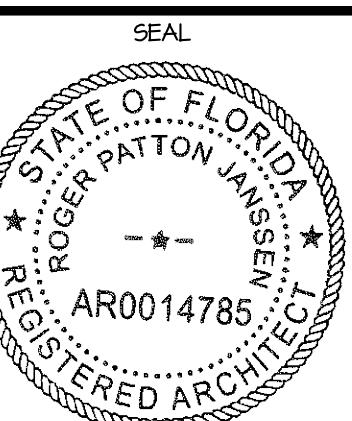


ROGER P. JANSSEN AR-14785

ARCOM # ARC-24-0074

DRAWING NO.


A2.04

JOB NUMBER: 24-114

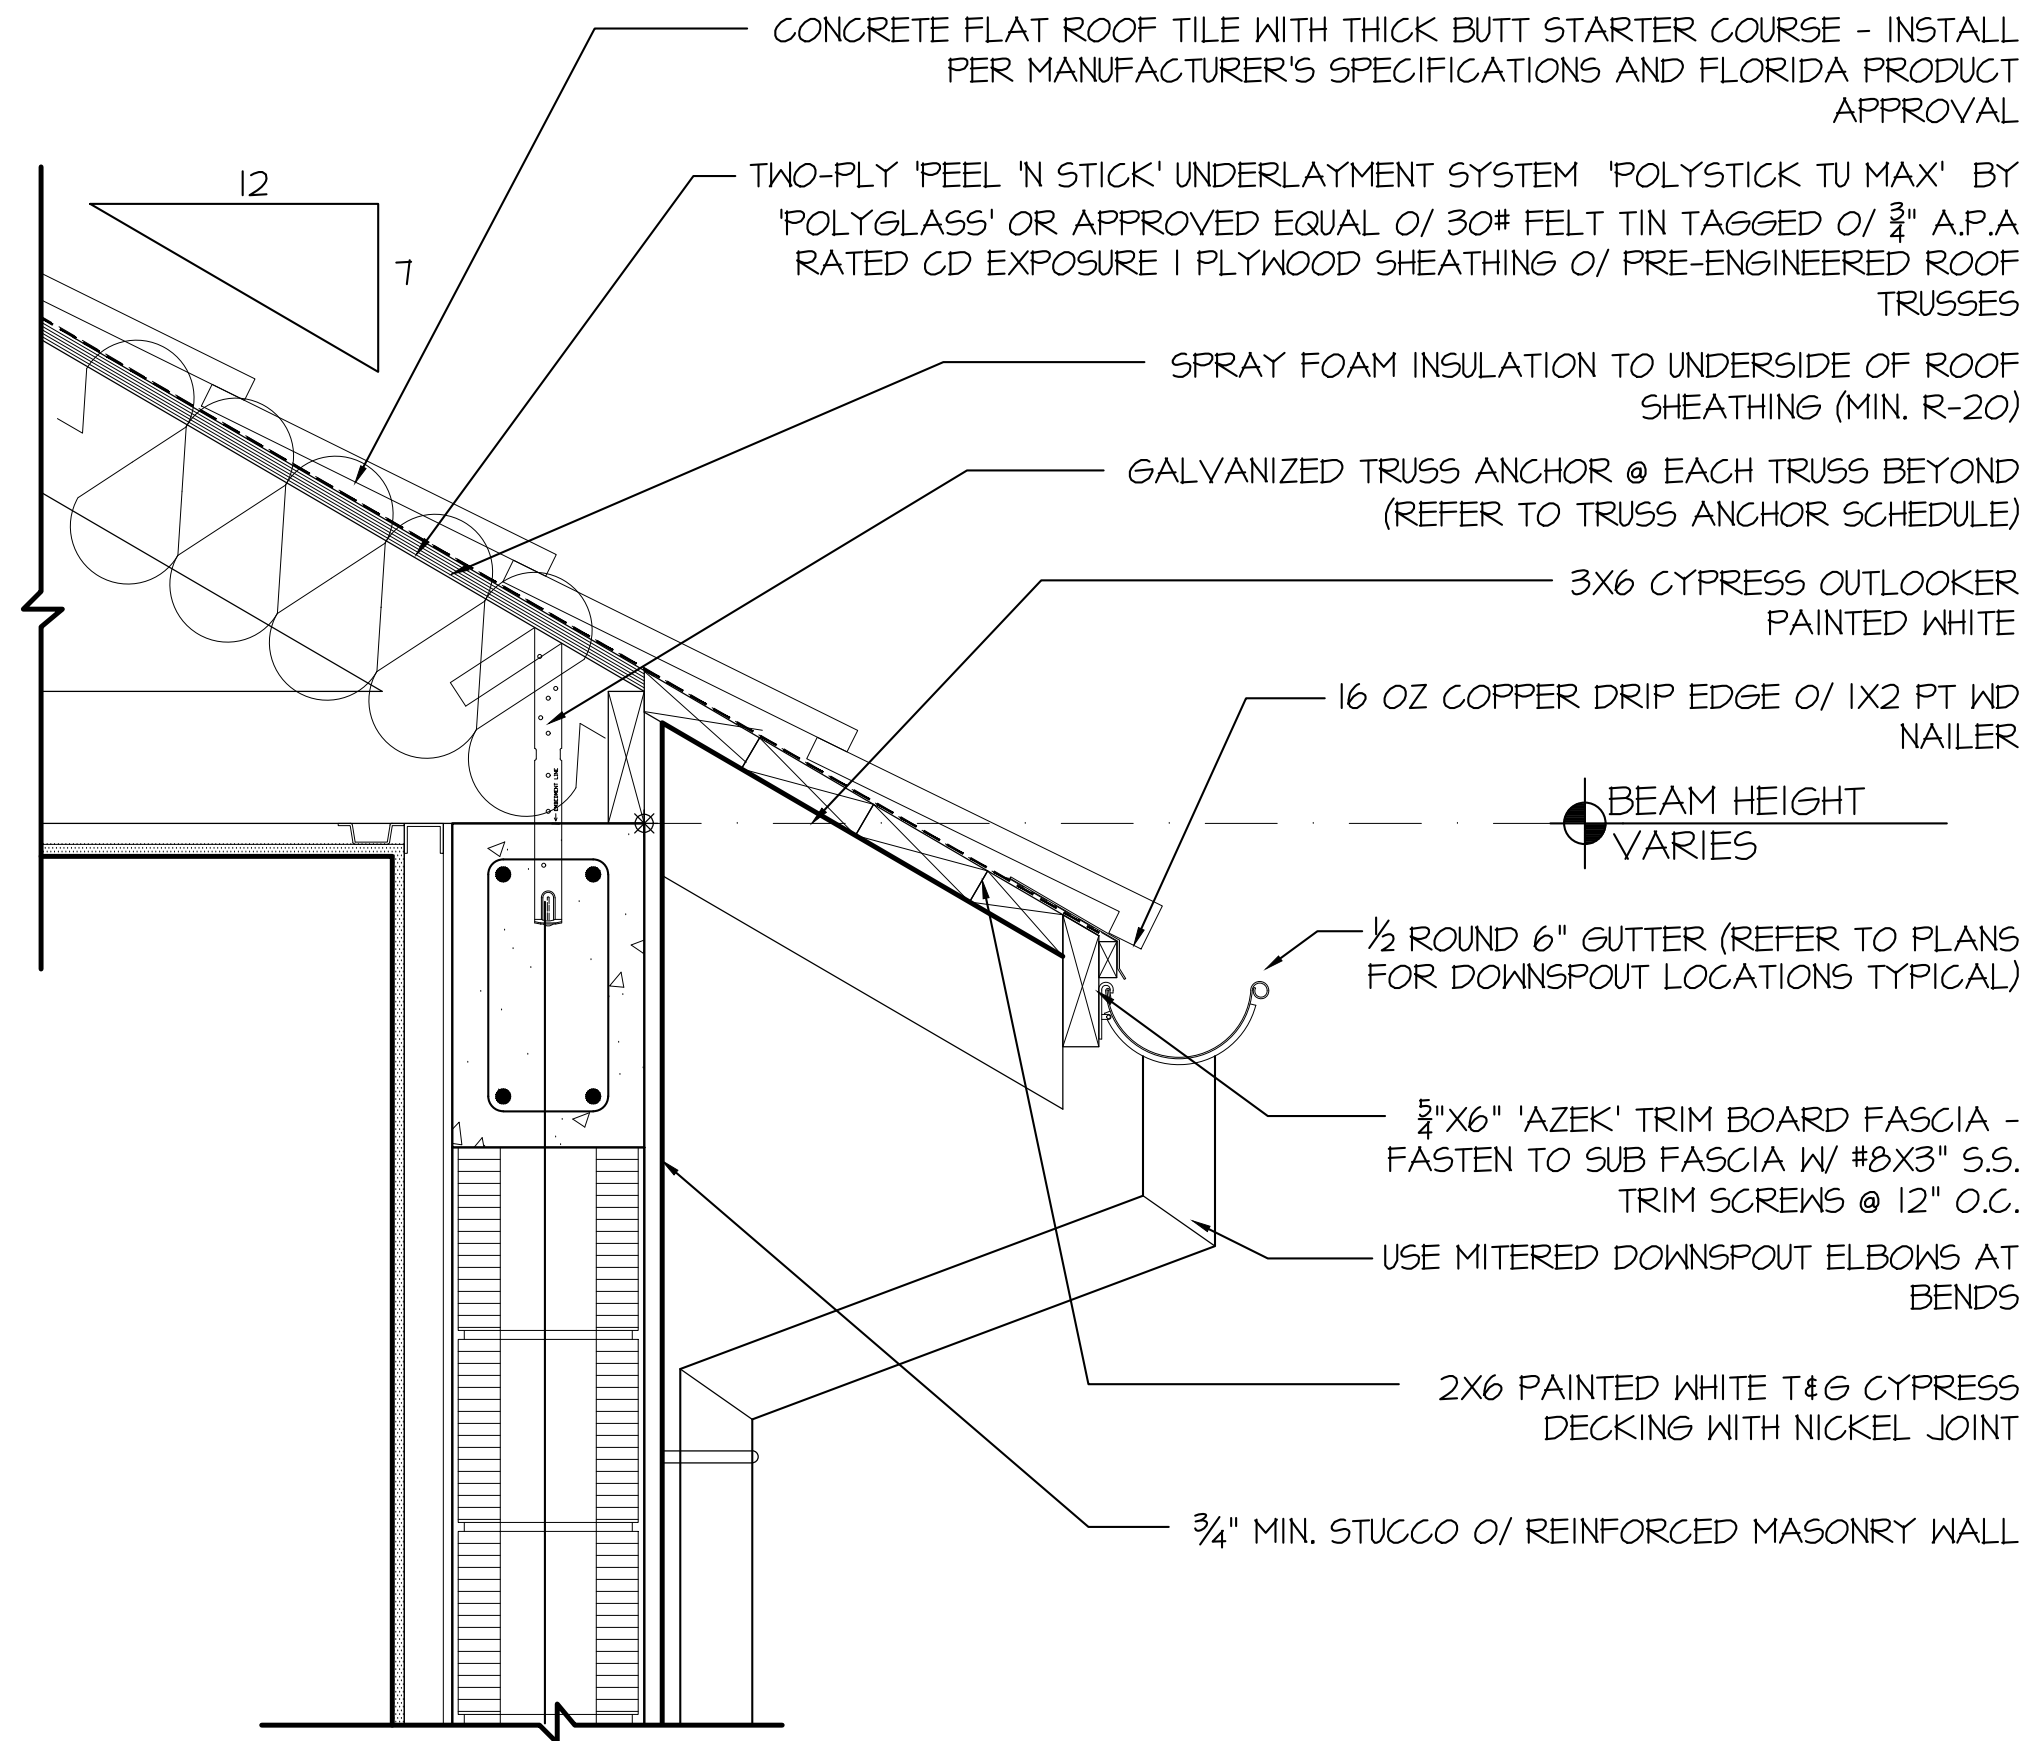


PROPOSED EAVE DETAIL

SCALE: 1-1/2"=1'-0"

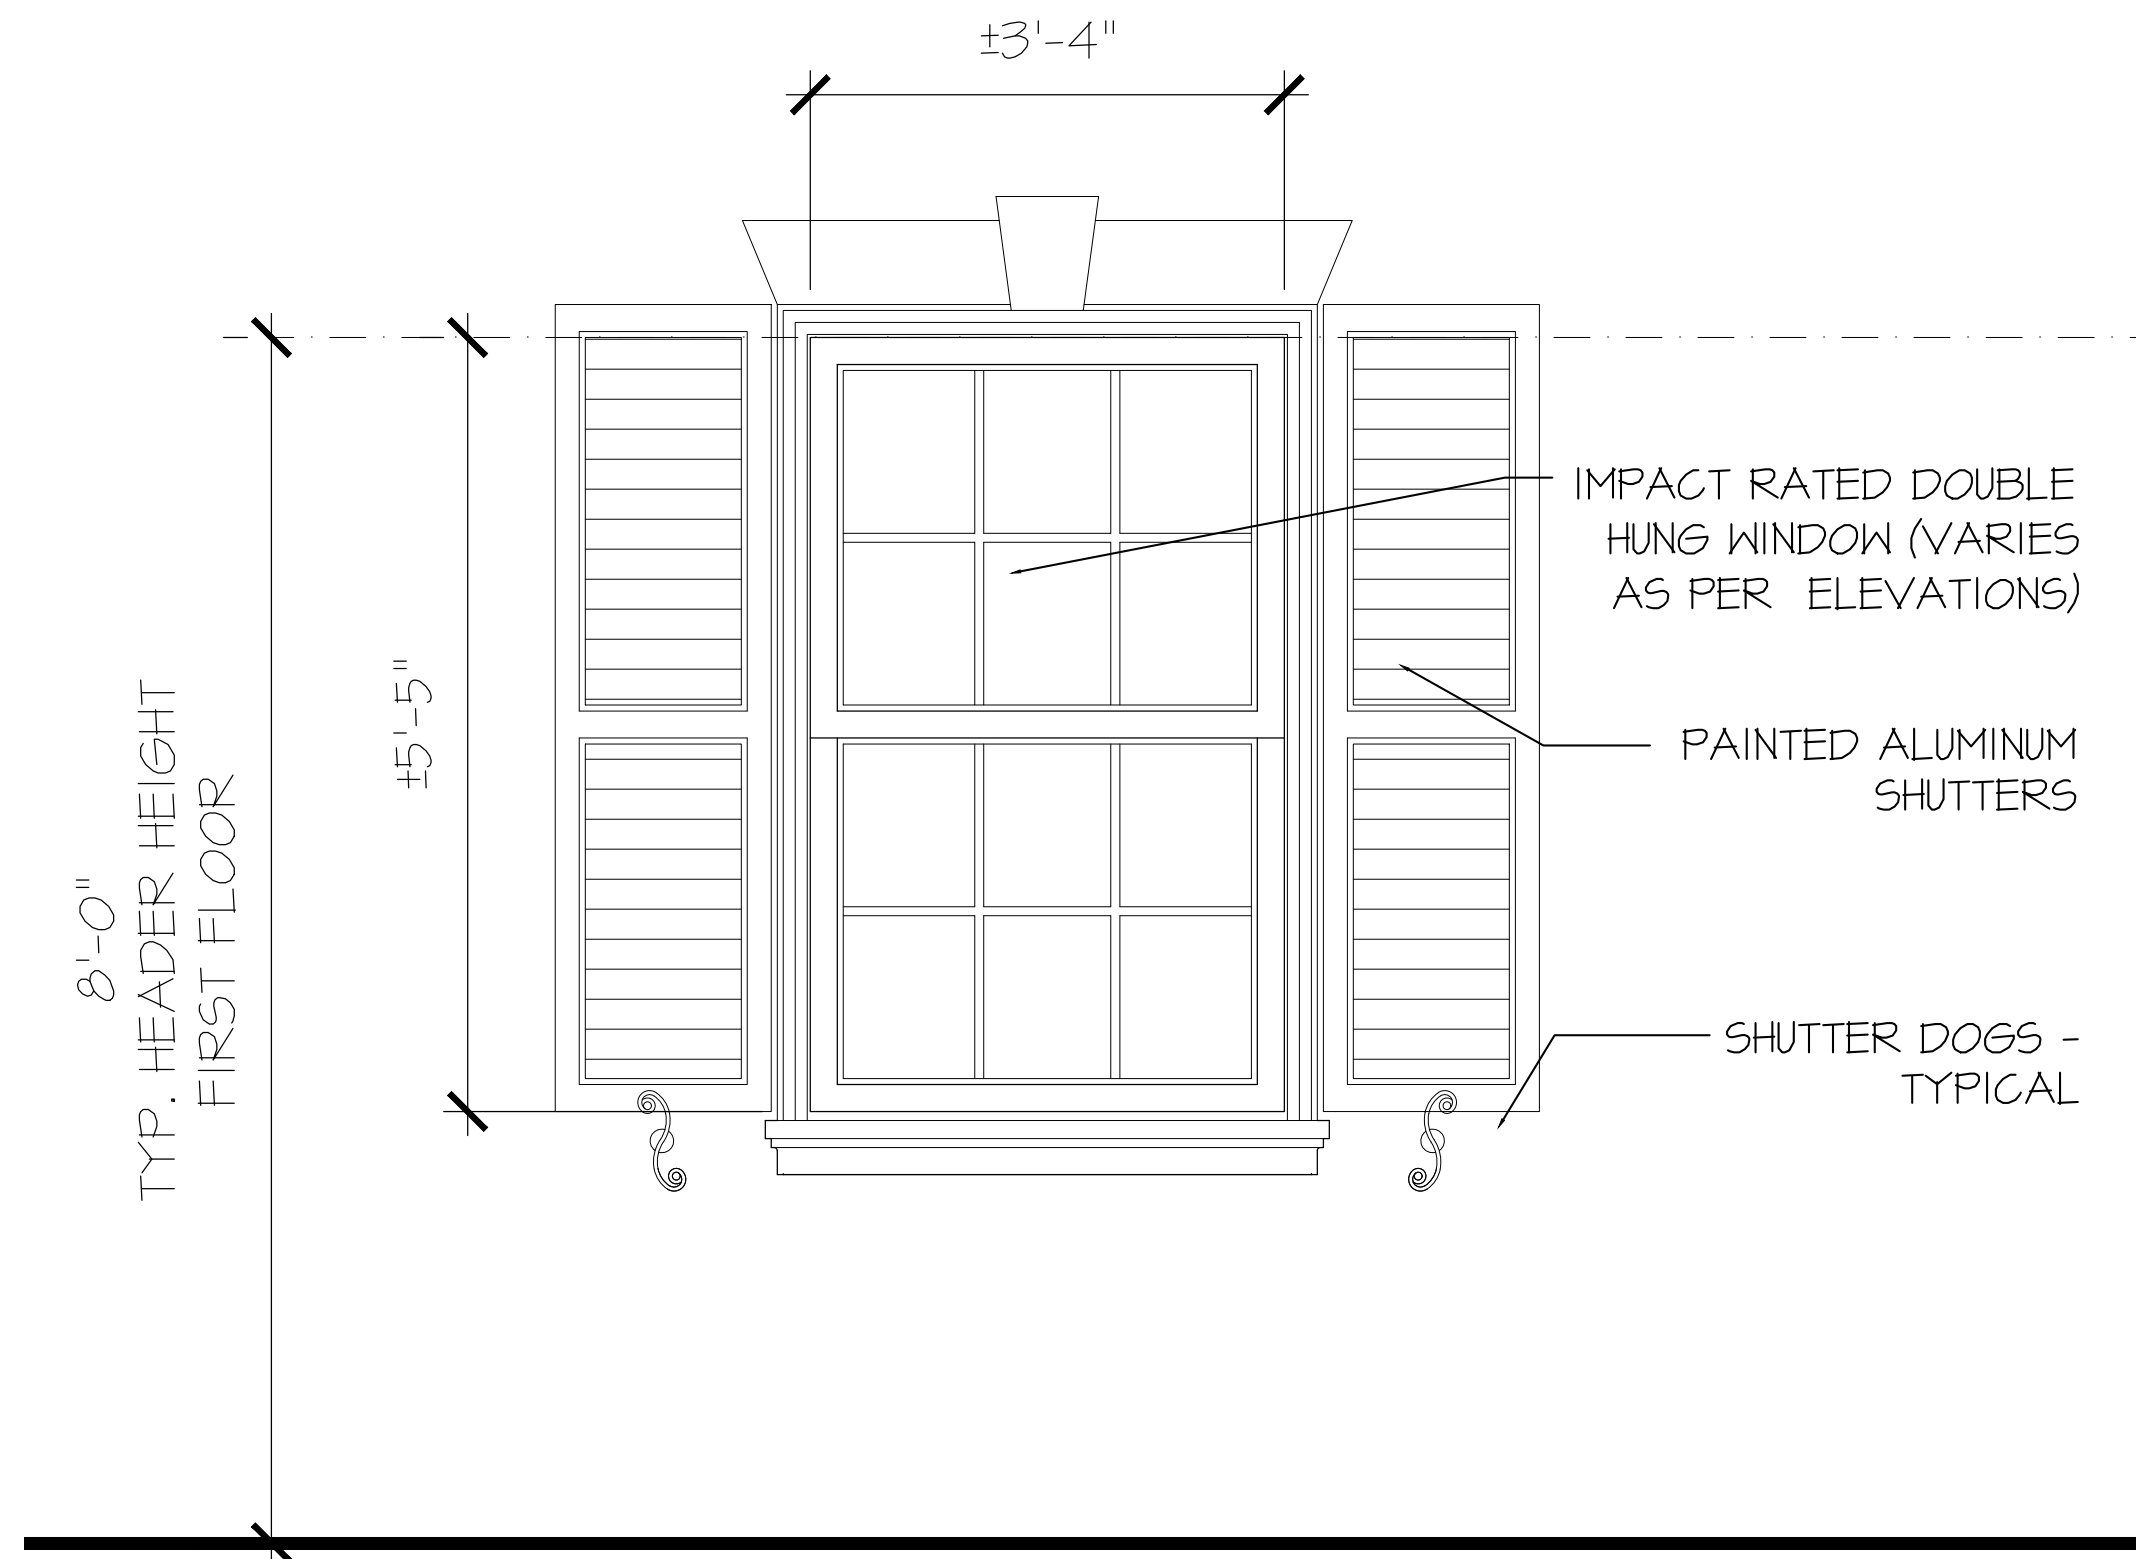


WINDOW DETAIL - UNCHANGED

SCALE: 3/4"=1'-0"

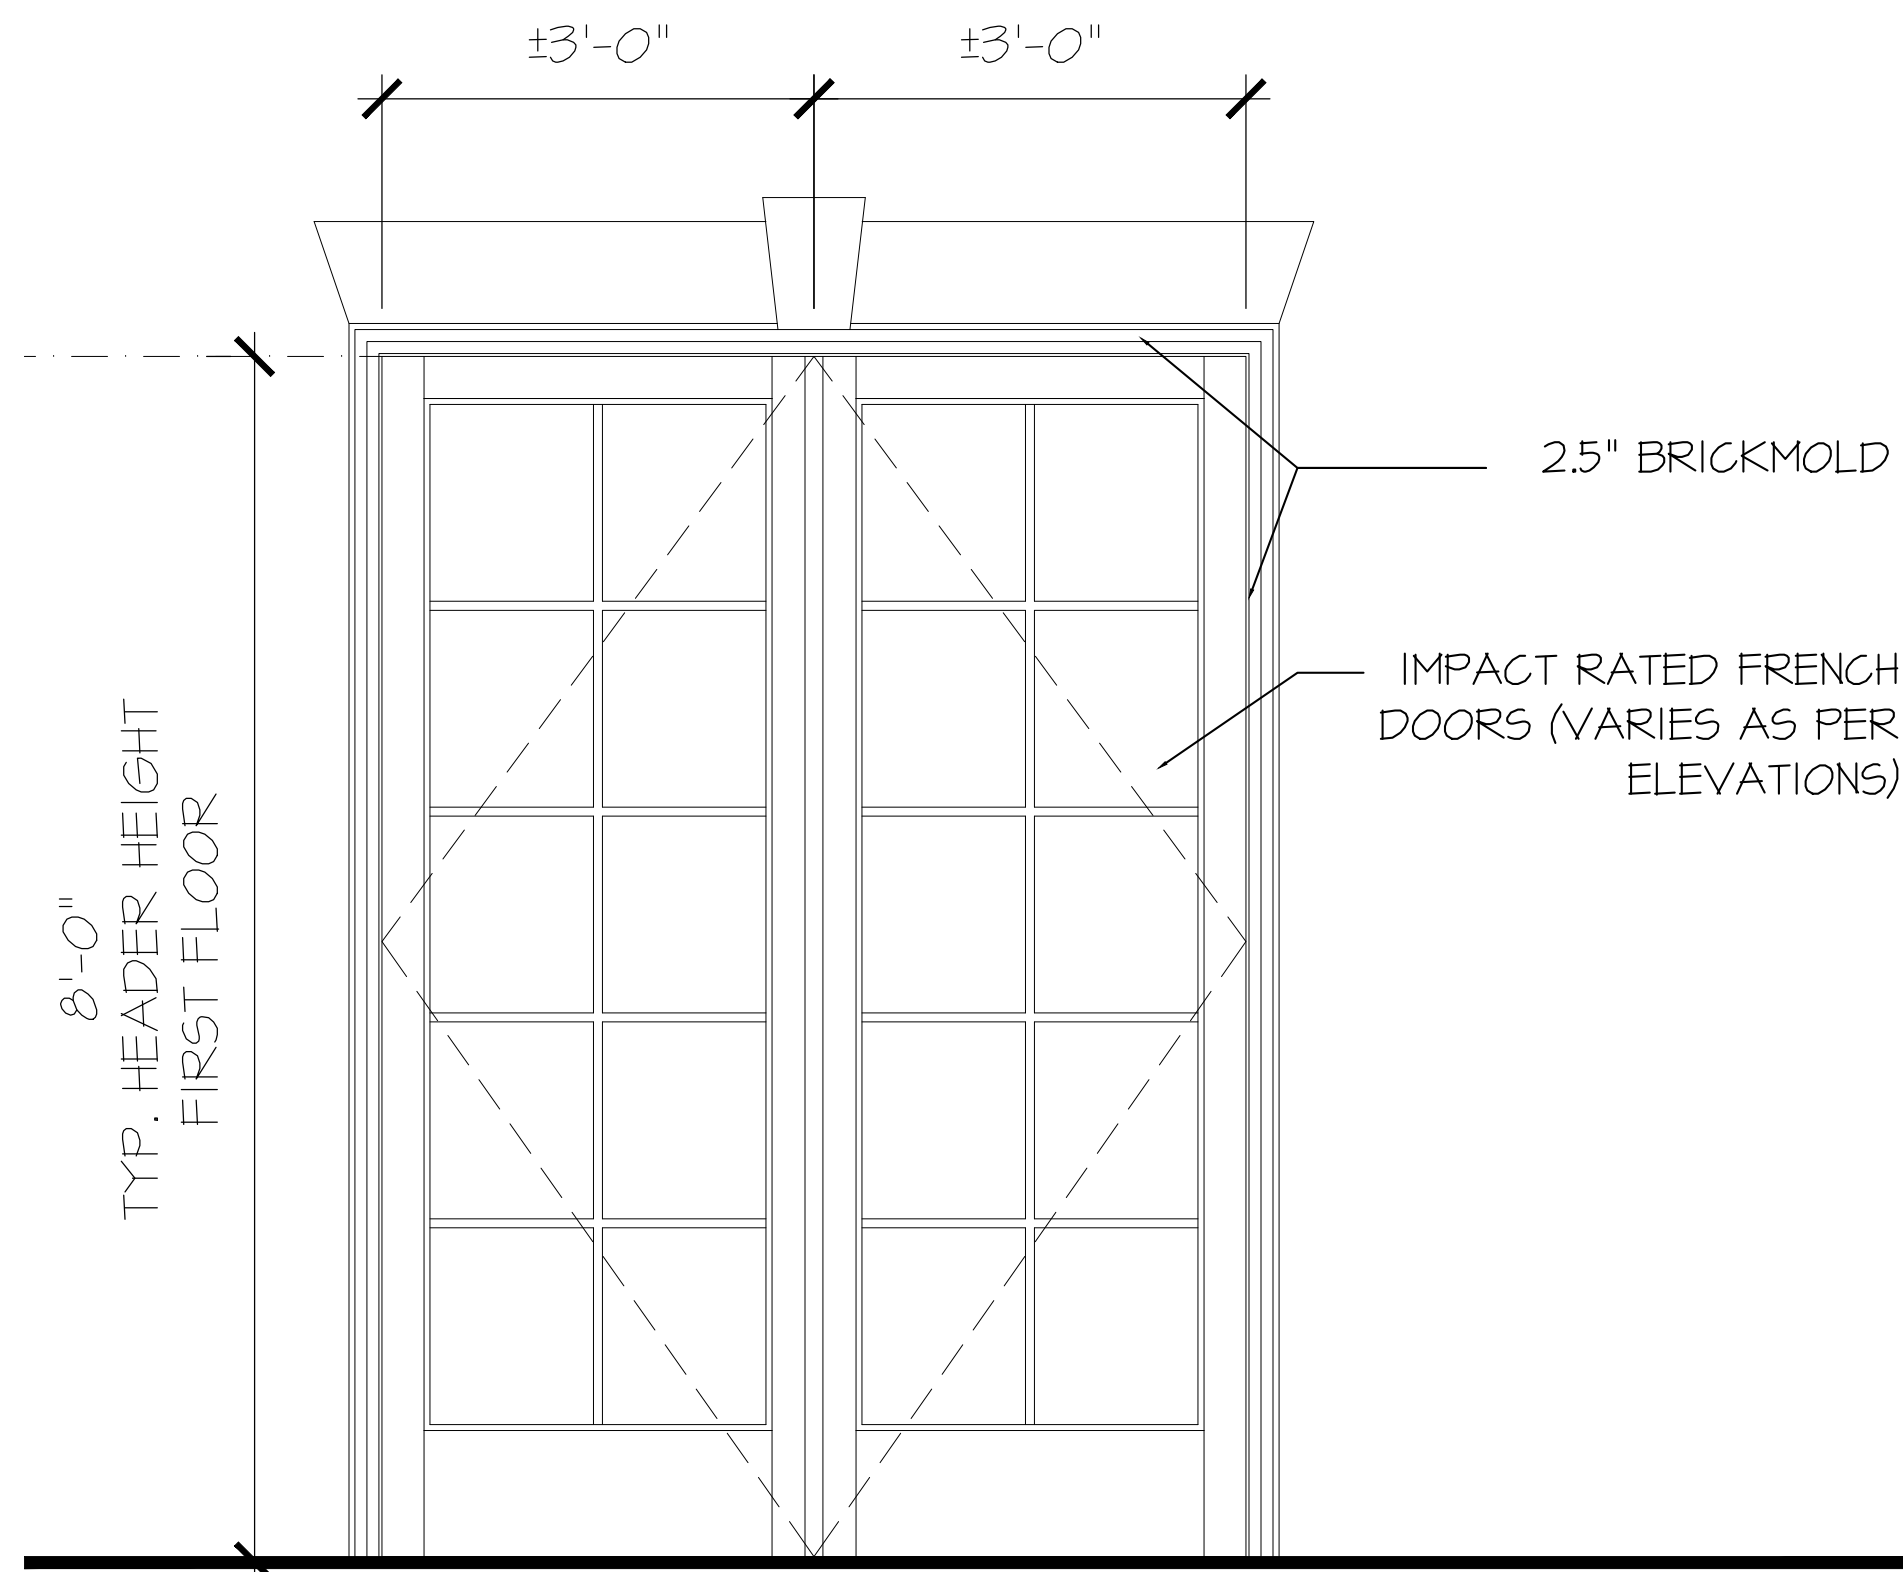

PROPOSED DOOR DETAIL

SCALE: 3/4"=1'-0"

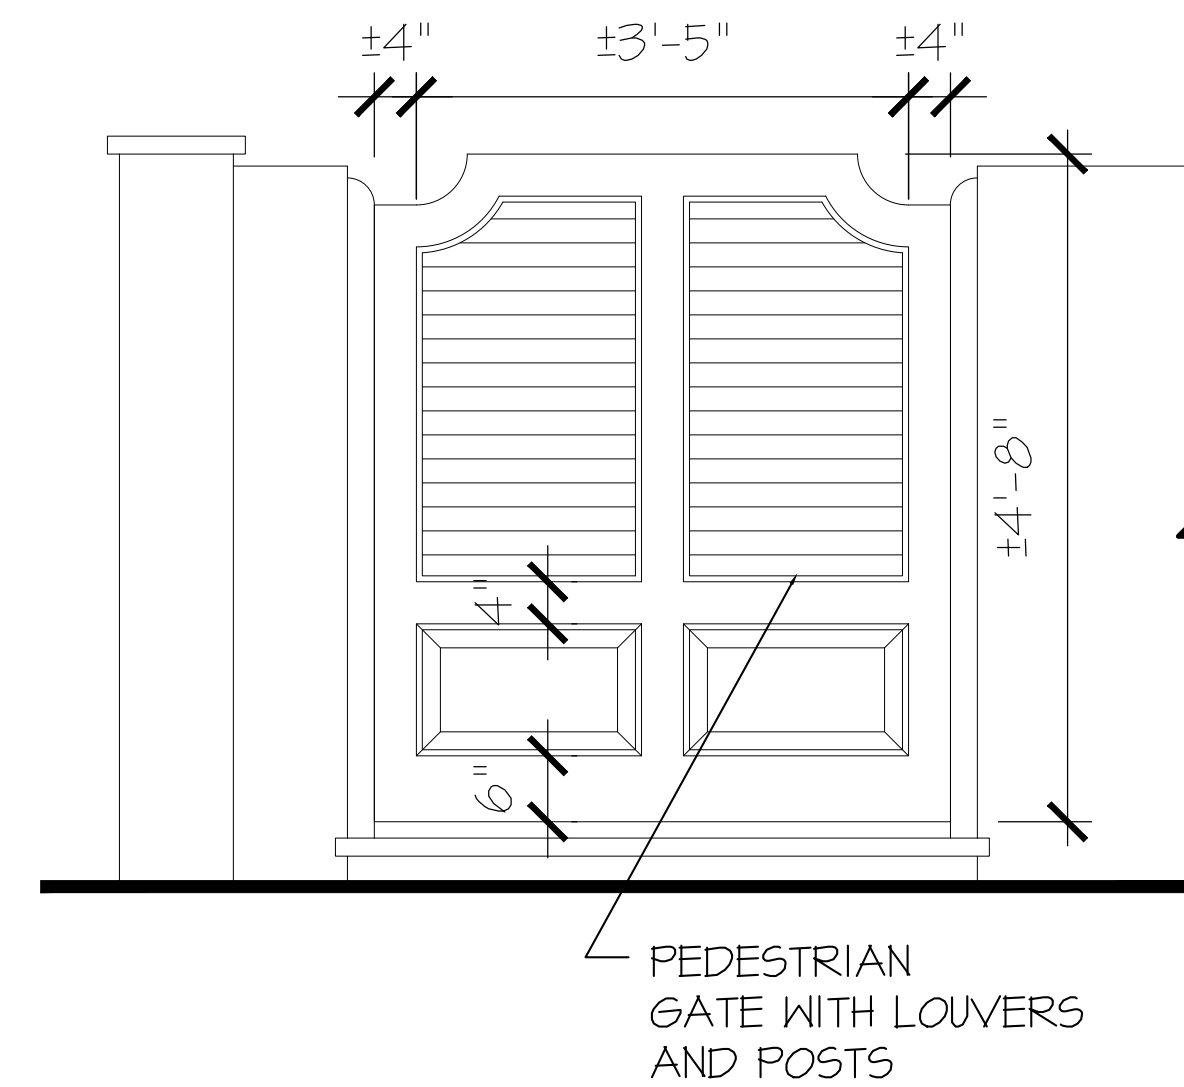

GATE DETAIL - UNCHANGED

SCALE: 3/4"=1'-0"



PROPOSED NEW RESIDENCE AT:

117 DOLPHIN ROAD

TOWN OF PALM BEACH


PALM BEACH

DAILEY JANSSEN ARCHITECTS

400 CLEMATIS STREET, SUITE 200, WEST PALM BEACH, FLORIDA 33401 TEL: 561-833-4101, LICENSE #AA-C001914

DATE: PRESENTATION 04.25.2024
DRAWN: LGU
REVISIONS:
PRESENTATION REVOL: 11.22.2024

©COPYRIGHT 2024 DAILEY JANSSEN ARCHITECTS, P.A. ALL RIGHTS RESERVED.

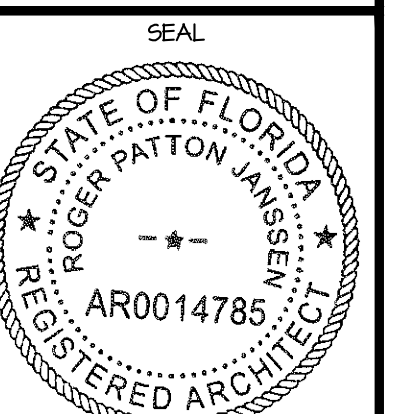

ROGER P. JANSSEN AR-14785

ARCOM # ARC-24-0074

DRAWING NO.

D0.1

JOB NUMBER: 24-114



PREVIOUSLY PROPOSED ENTRY DETAIL
SCALE: 3/4"=1'-0"



CURRENTLY PROPOSED ENTRY DETAIL
SCALE: 3/4"=1'-0"

PROPOSED NEW RESIDENCE AT:

117 DOLPHIN ROAD


TOWN OF PALM BEACH

DAILEY JANSSEN ARCHITECTS

400 CLEMATIS STREET, SUITE 200, WEST PALM BEACH, FLORIDA 33401, TEL: 561-833-4101, LICENSE #AA-C001914

DATE: PRESENTATION 04.25.2024
DRAWN: LGU
REVISIONS:
PRESENTATION REVOL: 11.22.2024

©COPYRIGHT 2024 DAILEY JANSSEN ARCHITECTS, P.A. ALL RIGHTS RESERVED.

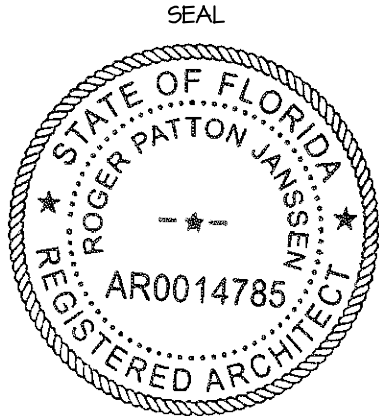



ROGER P. JANSSEN AR-14785

ARCOM # ARC-24-0074

DRAWING NO.

D0.2
COLOR

JOB NUMBER: 24-114

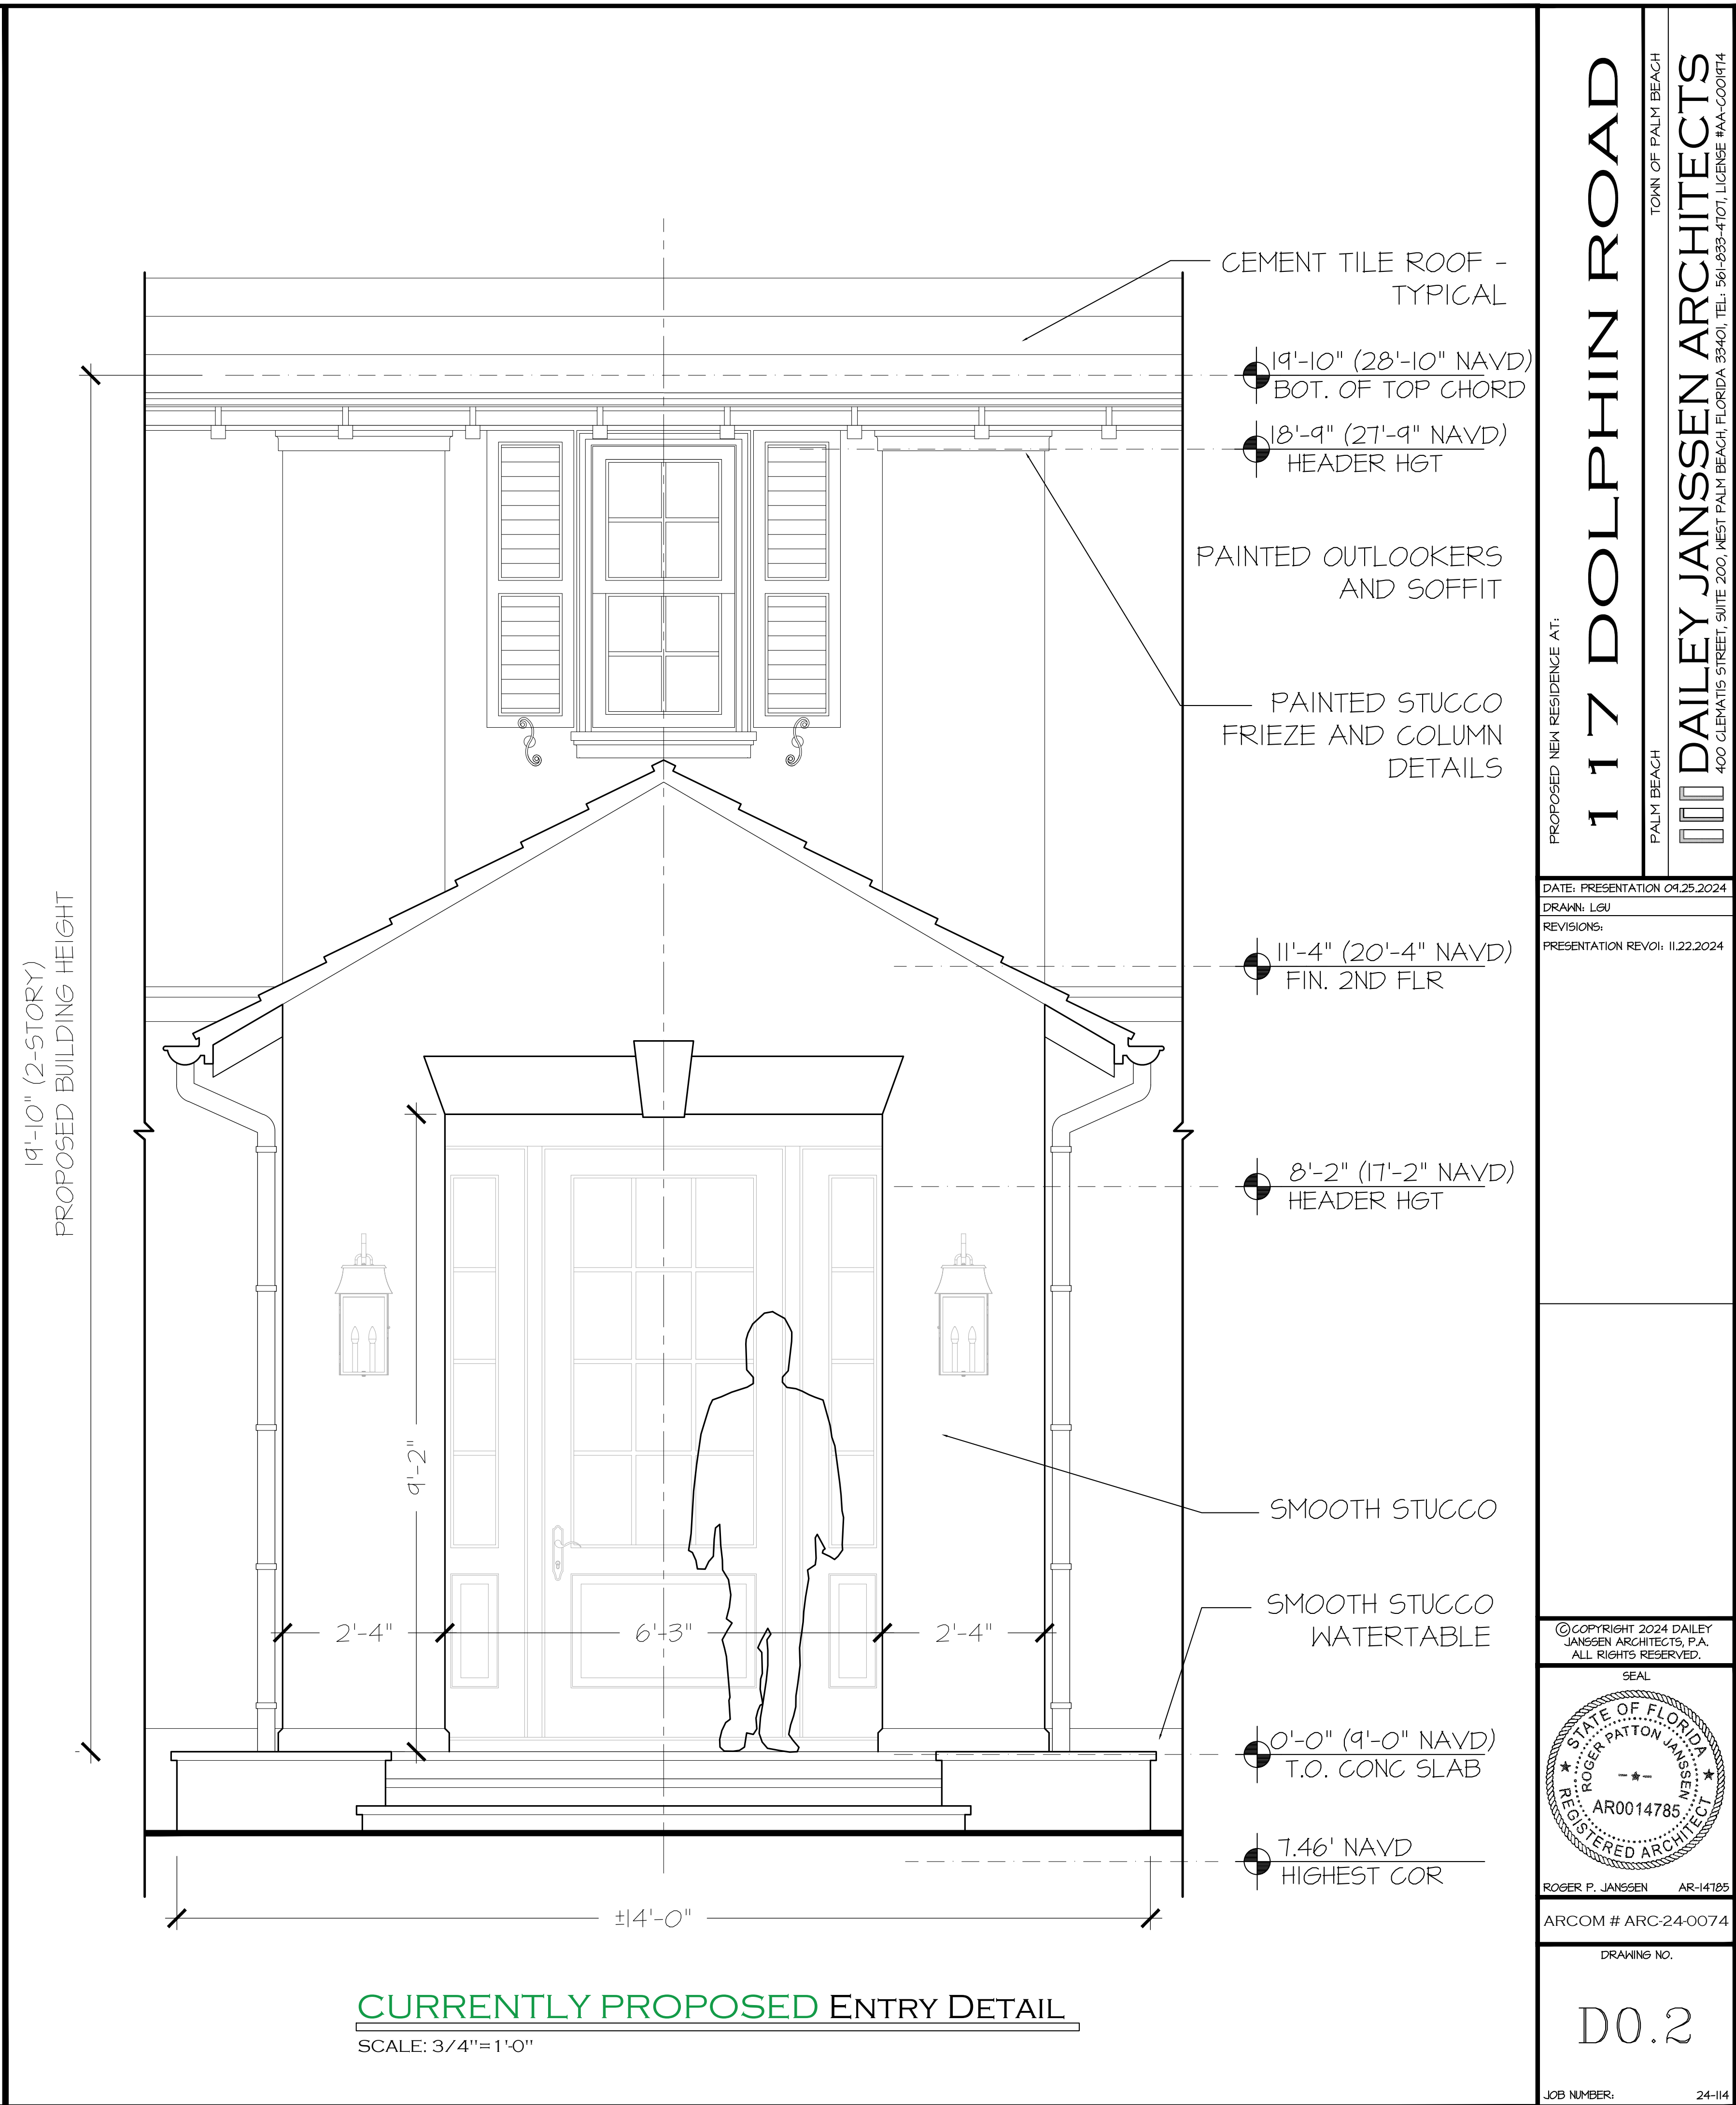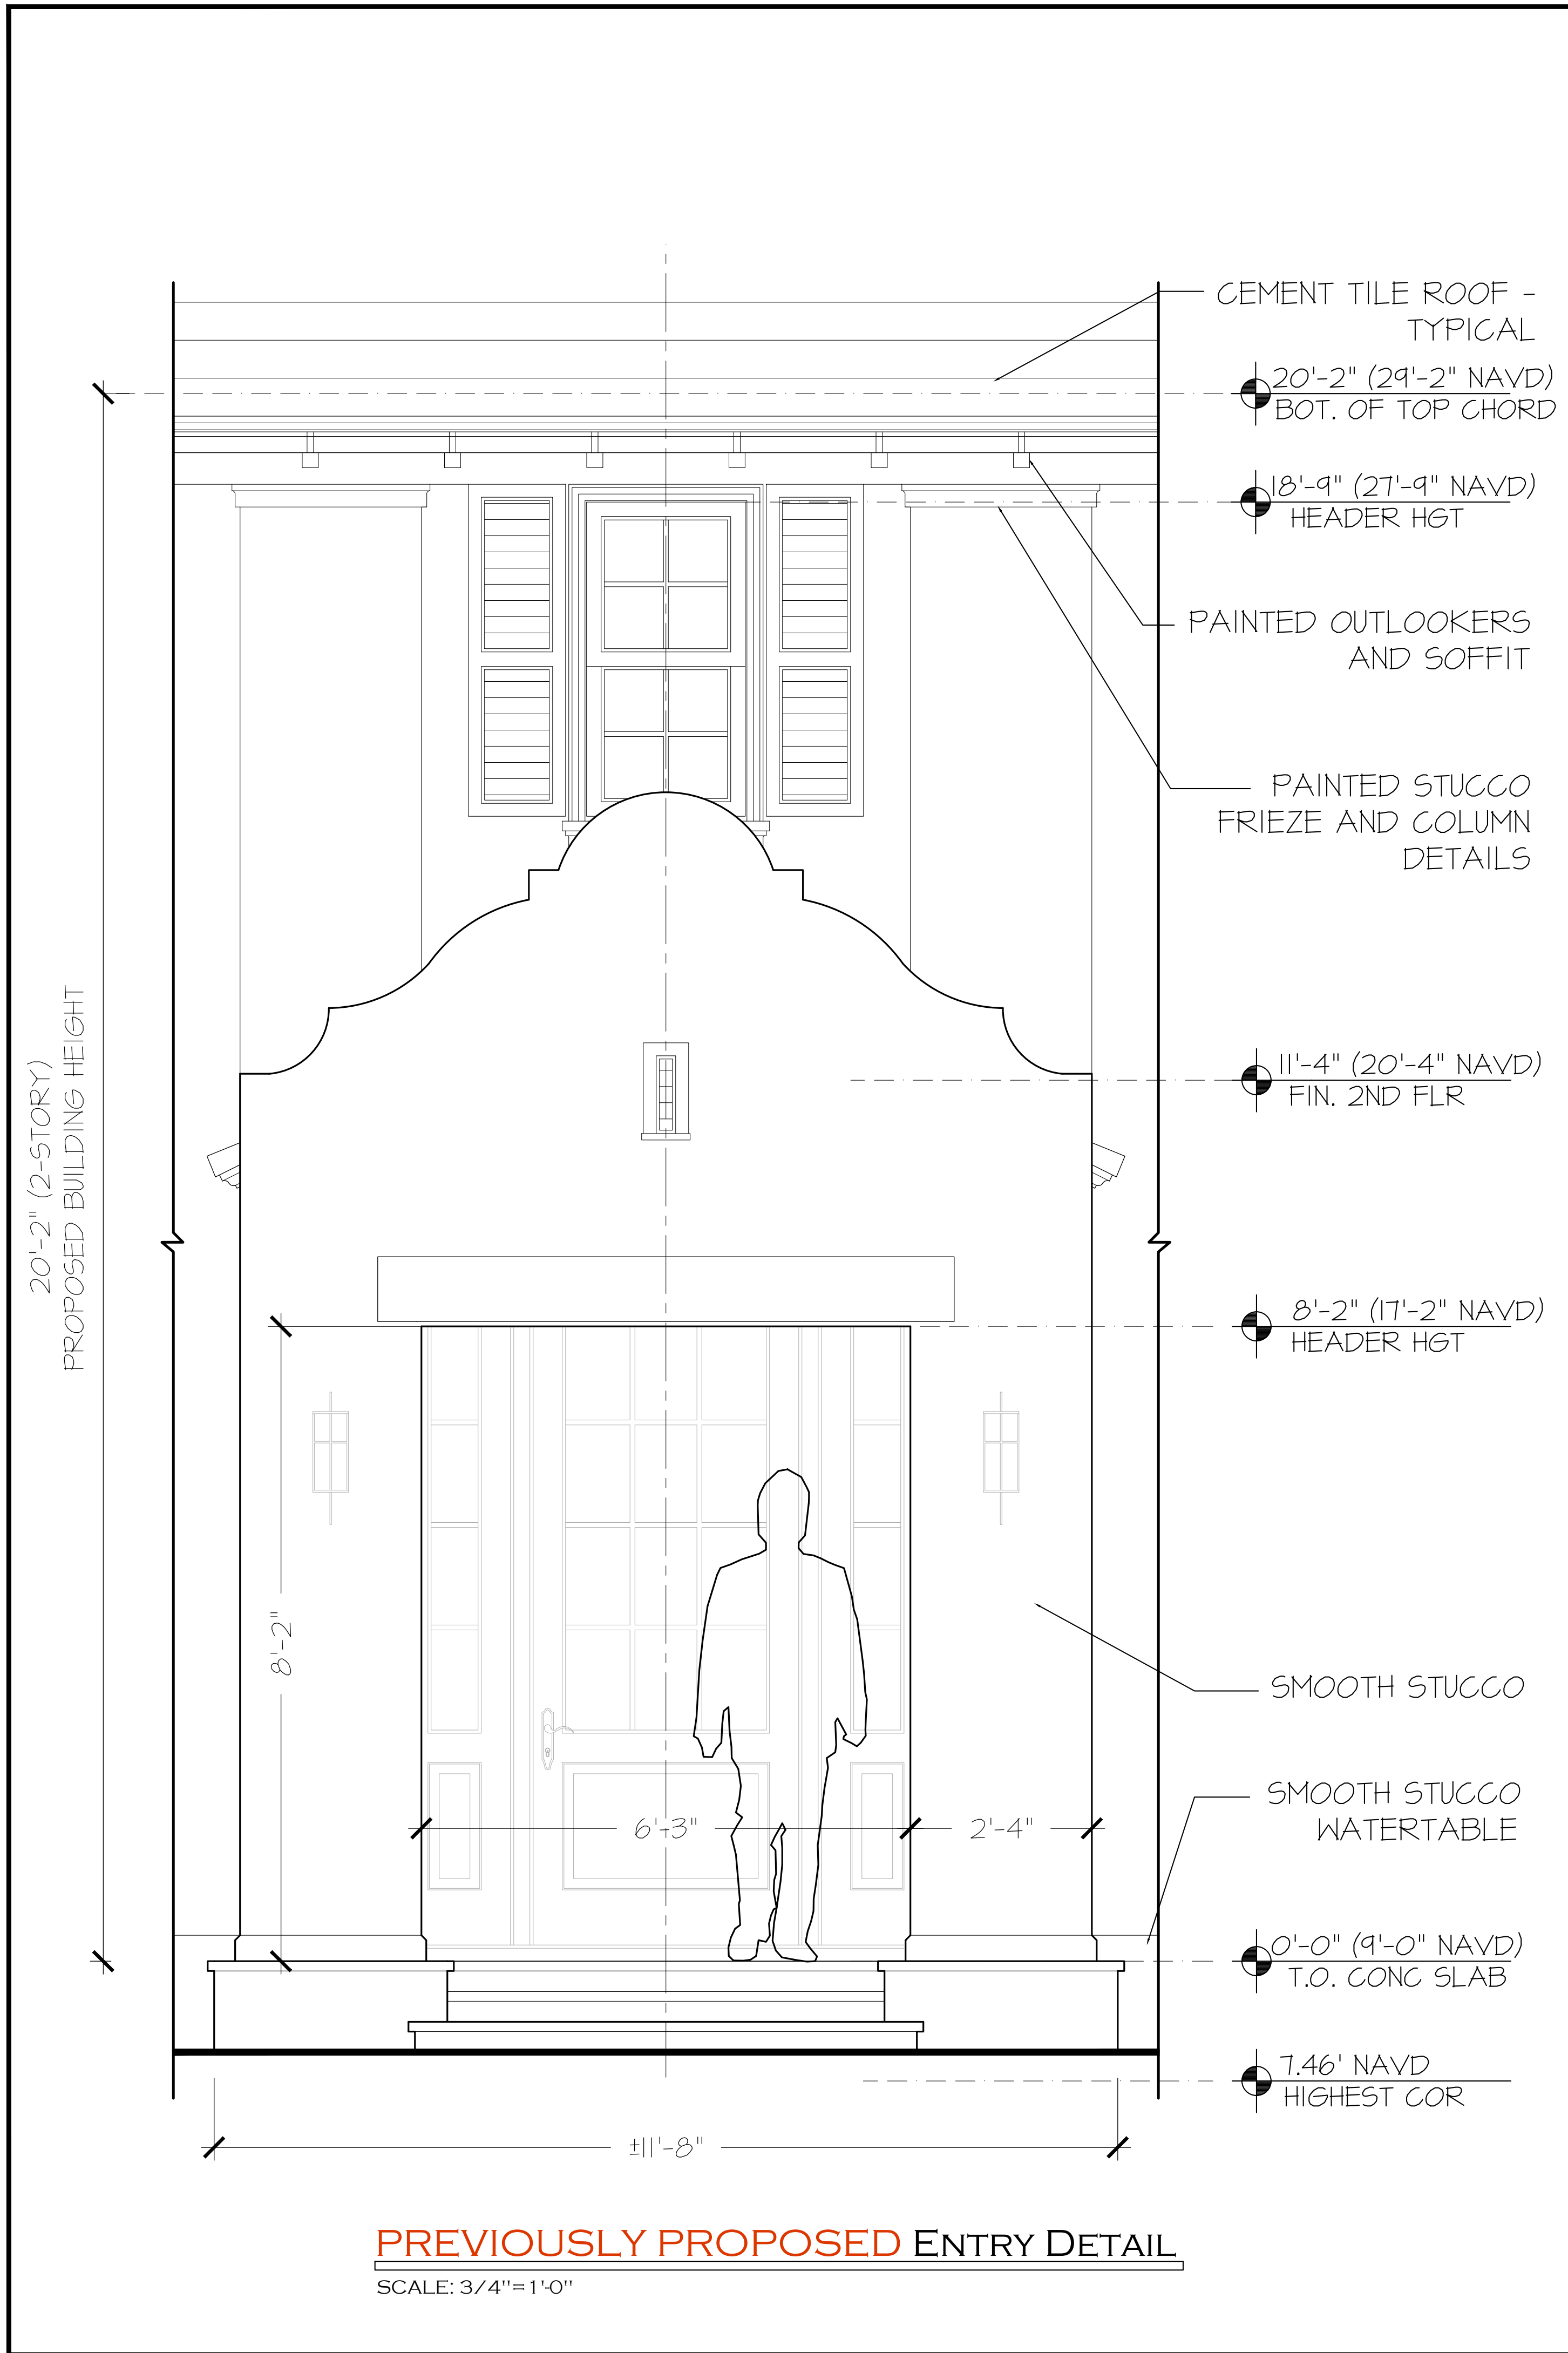

PROPOSED NEW RESIDENCE AT:

117 DOLPHIN ROAD

TOWN OF PALM BEACH

DAILEY JANSSEN ARCHITECTS

400 CLEVELAND STREET, SUITE 200, WEST PALM BEACH, FLORIDA 33411, TEL: 561-833-4101, LICENSE #AA-C001914


DATE: PRESENTATION 04.25.2024

DRAWN: LGJ

REVISIONS:

PRESENTATION REVOL: 11.22.2024

©COPYRIGHT 2024 DAILEY JANSSEN ARCHITECTS, P.A. ALL RIGHTS RESERVED.

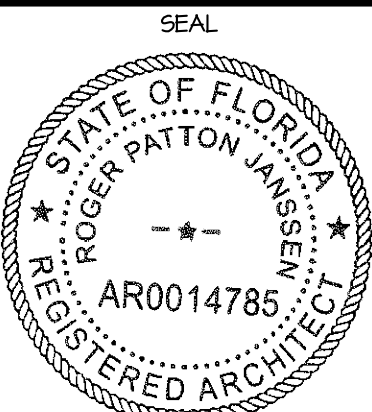


ROGER P. JANSSEN AR-14785

ARCOM # ARC-24-0074

DRAWING NO.

D0.2

JOB NUMBER: 24-114

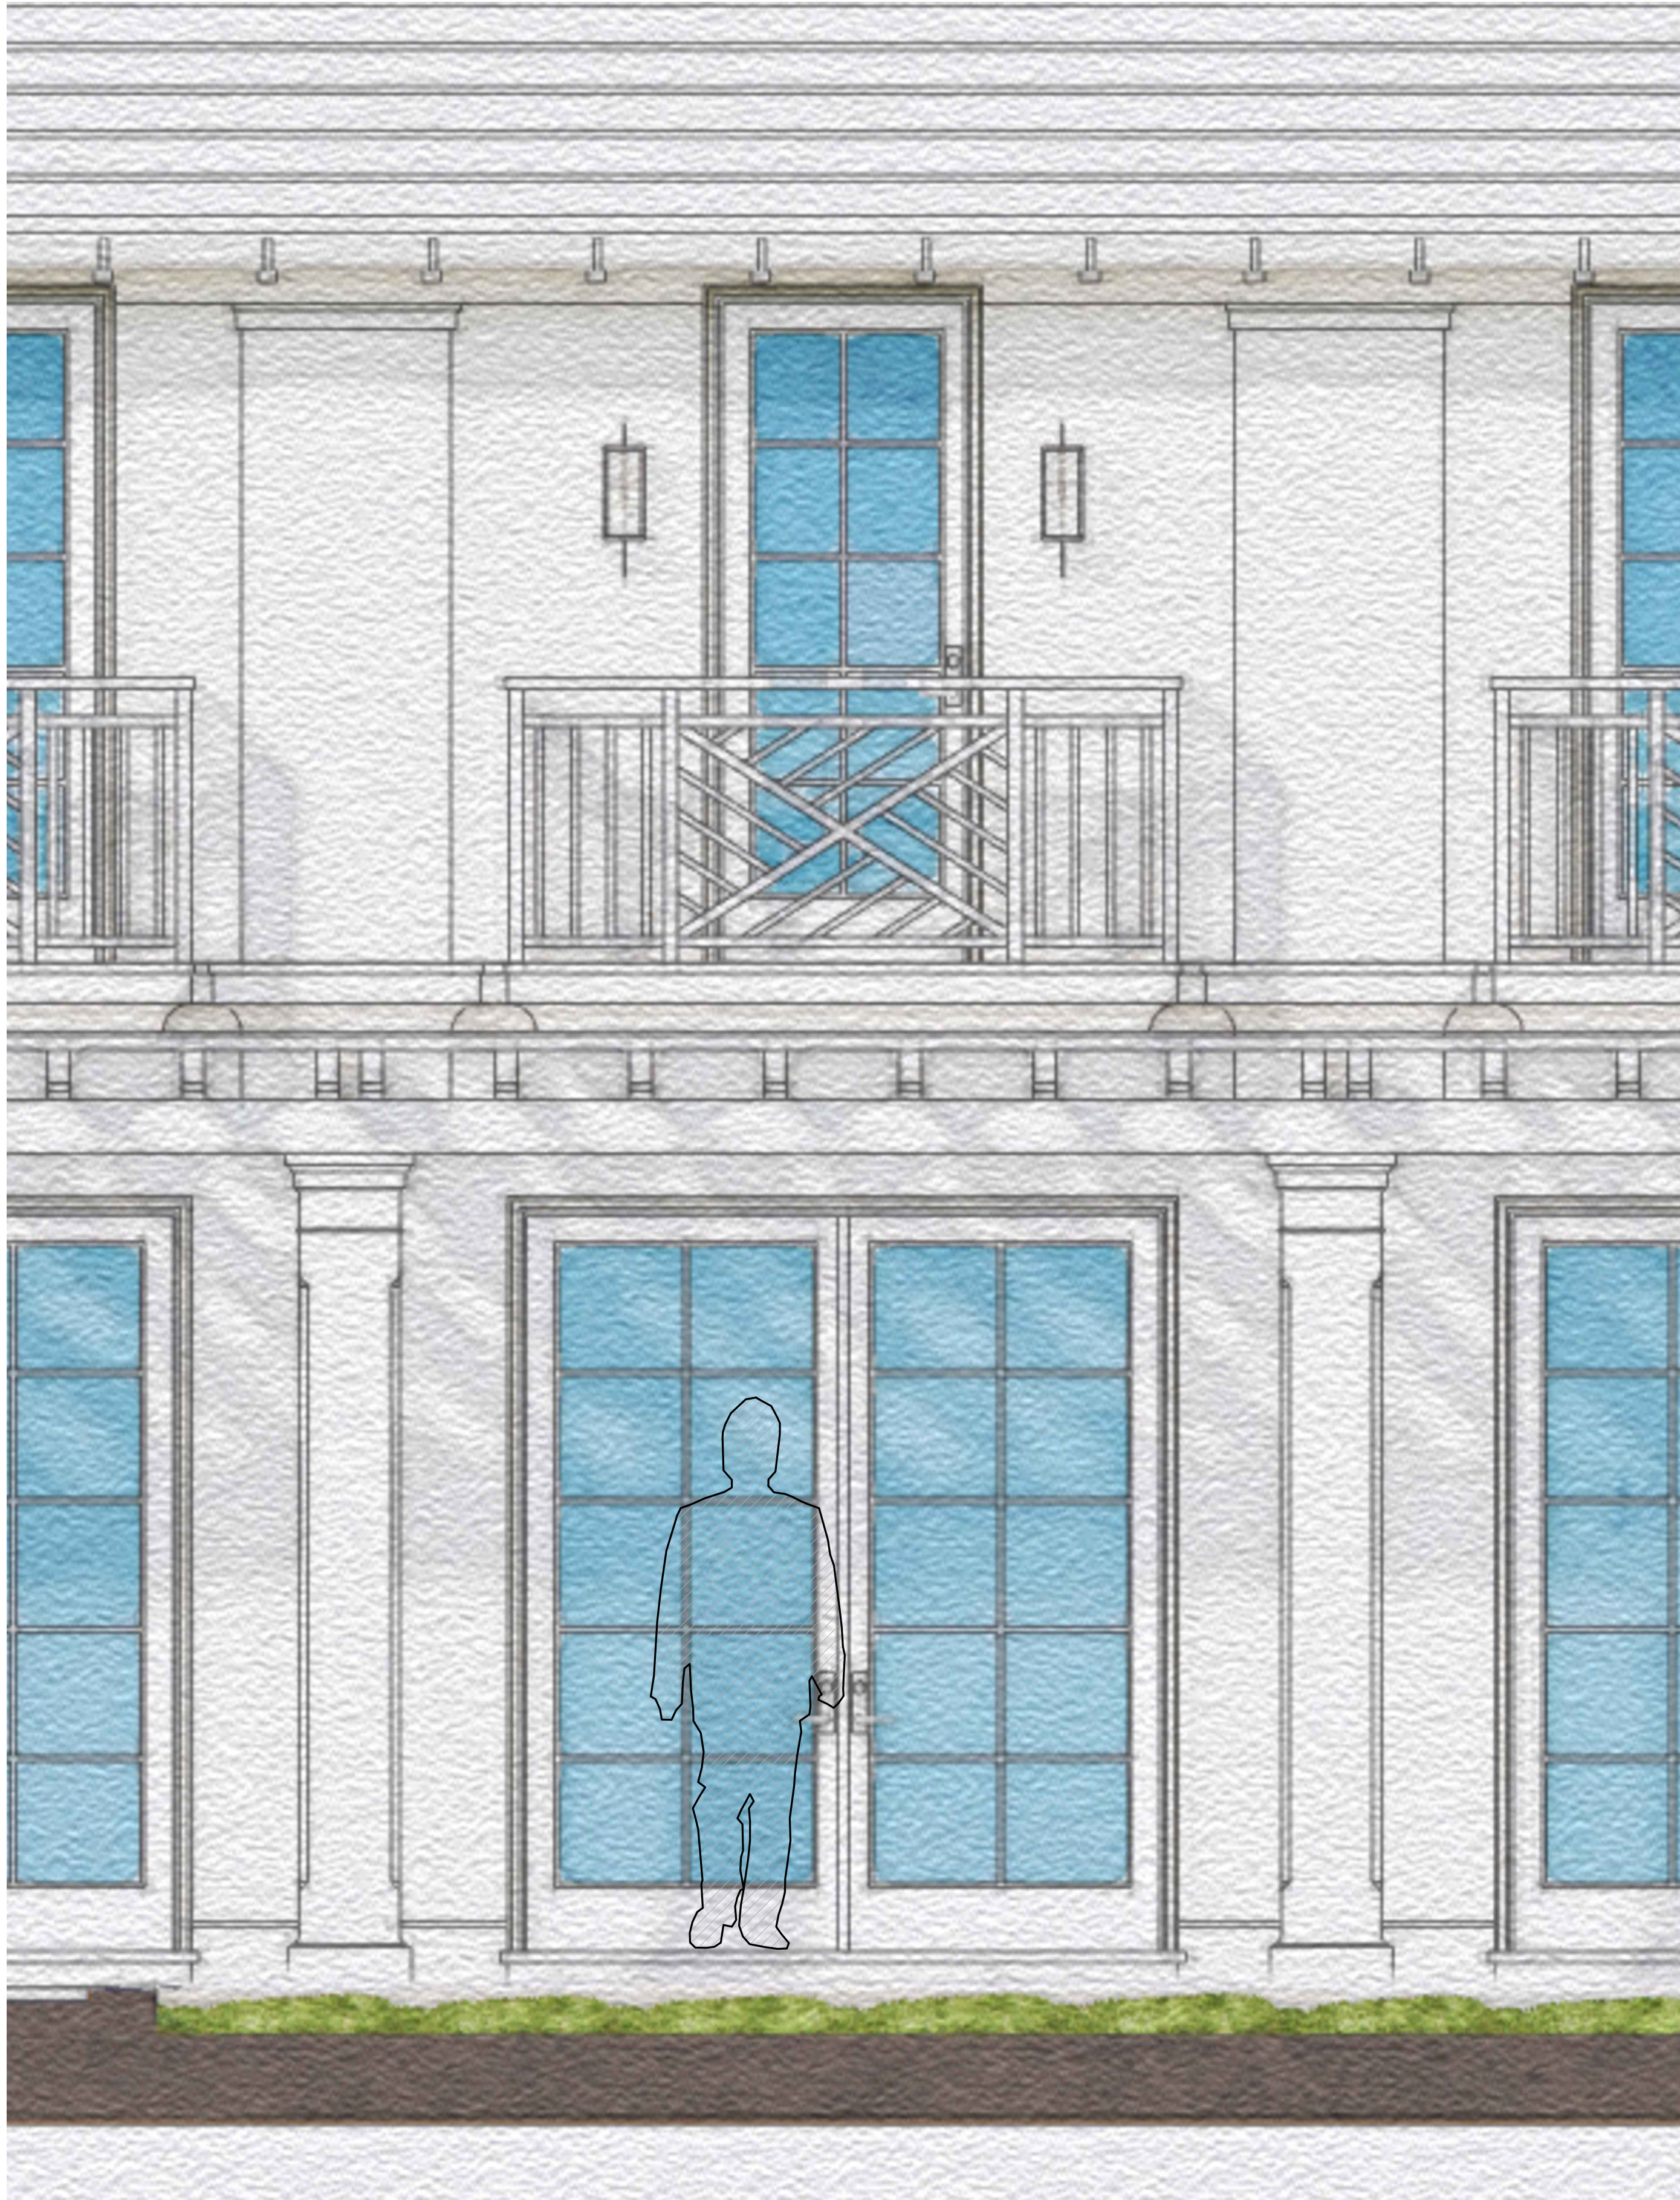

PREVIOUSLY PROPOSED BALCONY & PERGOLA DETAIL
SCALE: 3/4"=1'-0"



CURRENTLY PROPOSED BALCONY & PERGOLA DETAIL
SCALE: 3/4"=1'-0"

PROPOSED NEW RESIDENCE AT:

117 DOLPHIN ROAD


TOWN OF PALM BEACH

DAILEY JANSSEN ARCHITECTS

400 CLEMATIS STREET, SUITE 200, WEST PALM BEACH, FLORIDA 33401, TEL: 561-833-4101, LICENSE #AA-C001914


DATE: PRESENTATION 04.25.2024
DRAWN: LGJ
REVISIONS:
PRESENTATION REVOL: 11.22.2024

©COPYRIGHT 2024 DAILEY
JANSSEN ARCHITECTS, P.A.
ALL RIGHTS RESERVED.

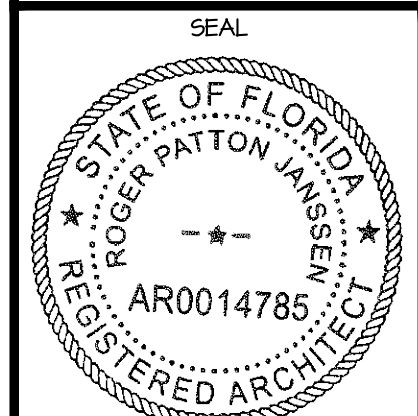


ROGER P. JANSSEN AR-14785
ARCOM # ARC-24-0074

DRAWING NO.
D0.3
COLOR
JOB NUMBER: 24-114

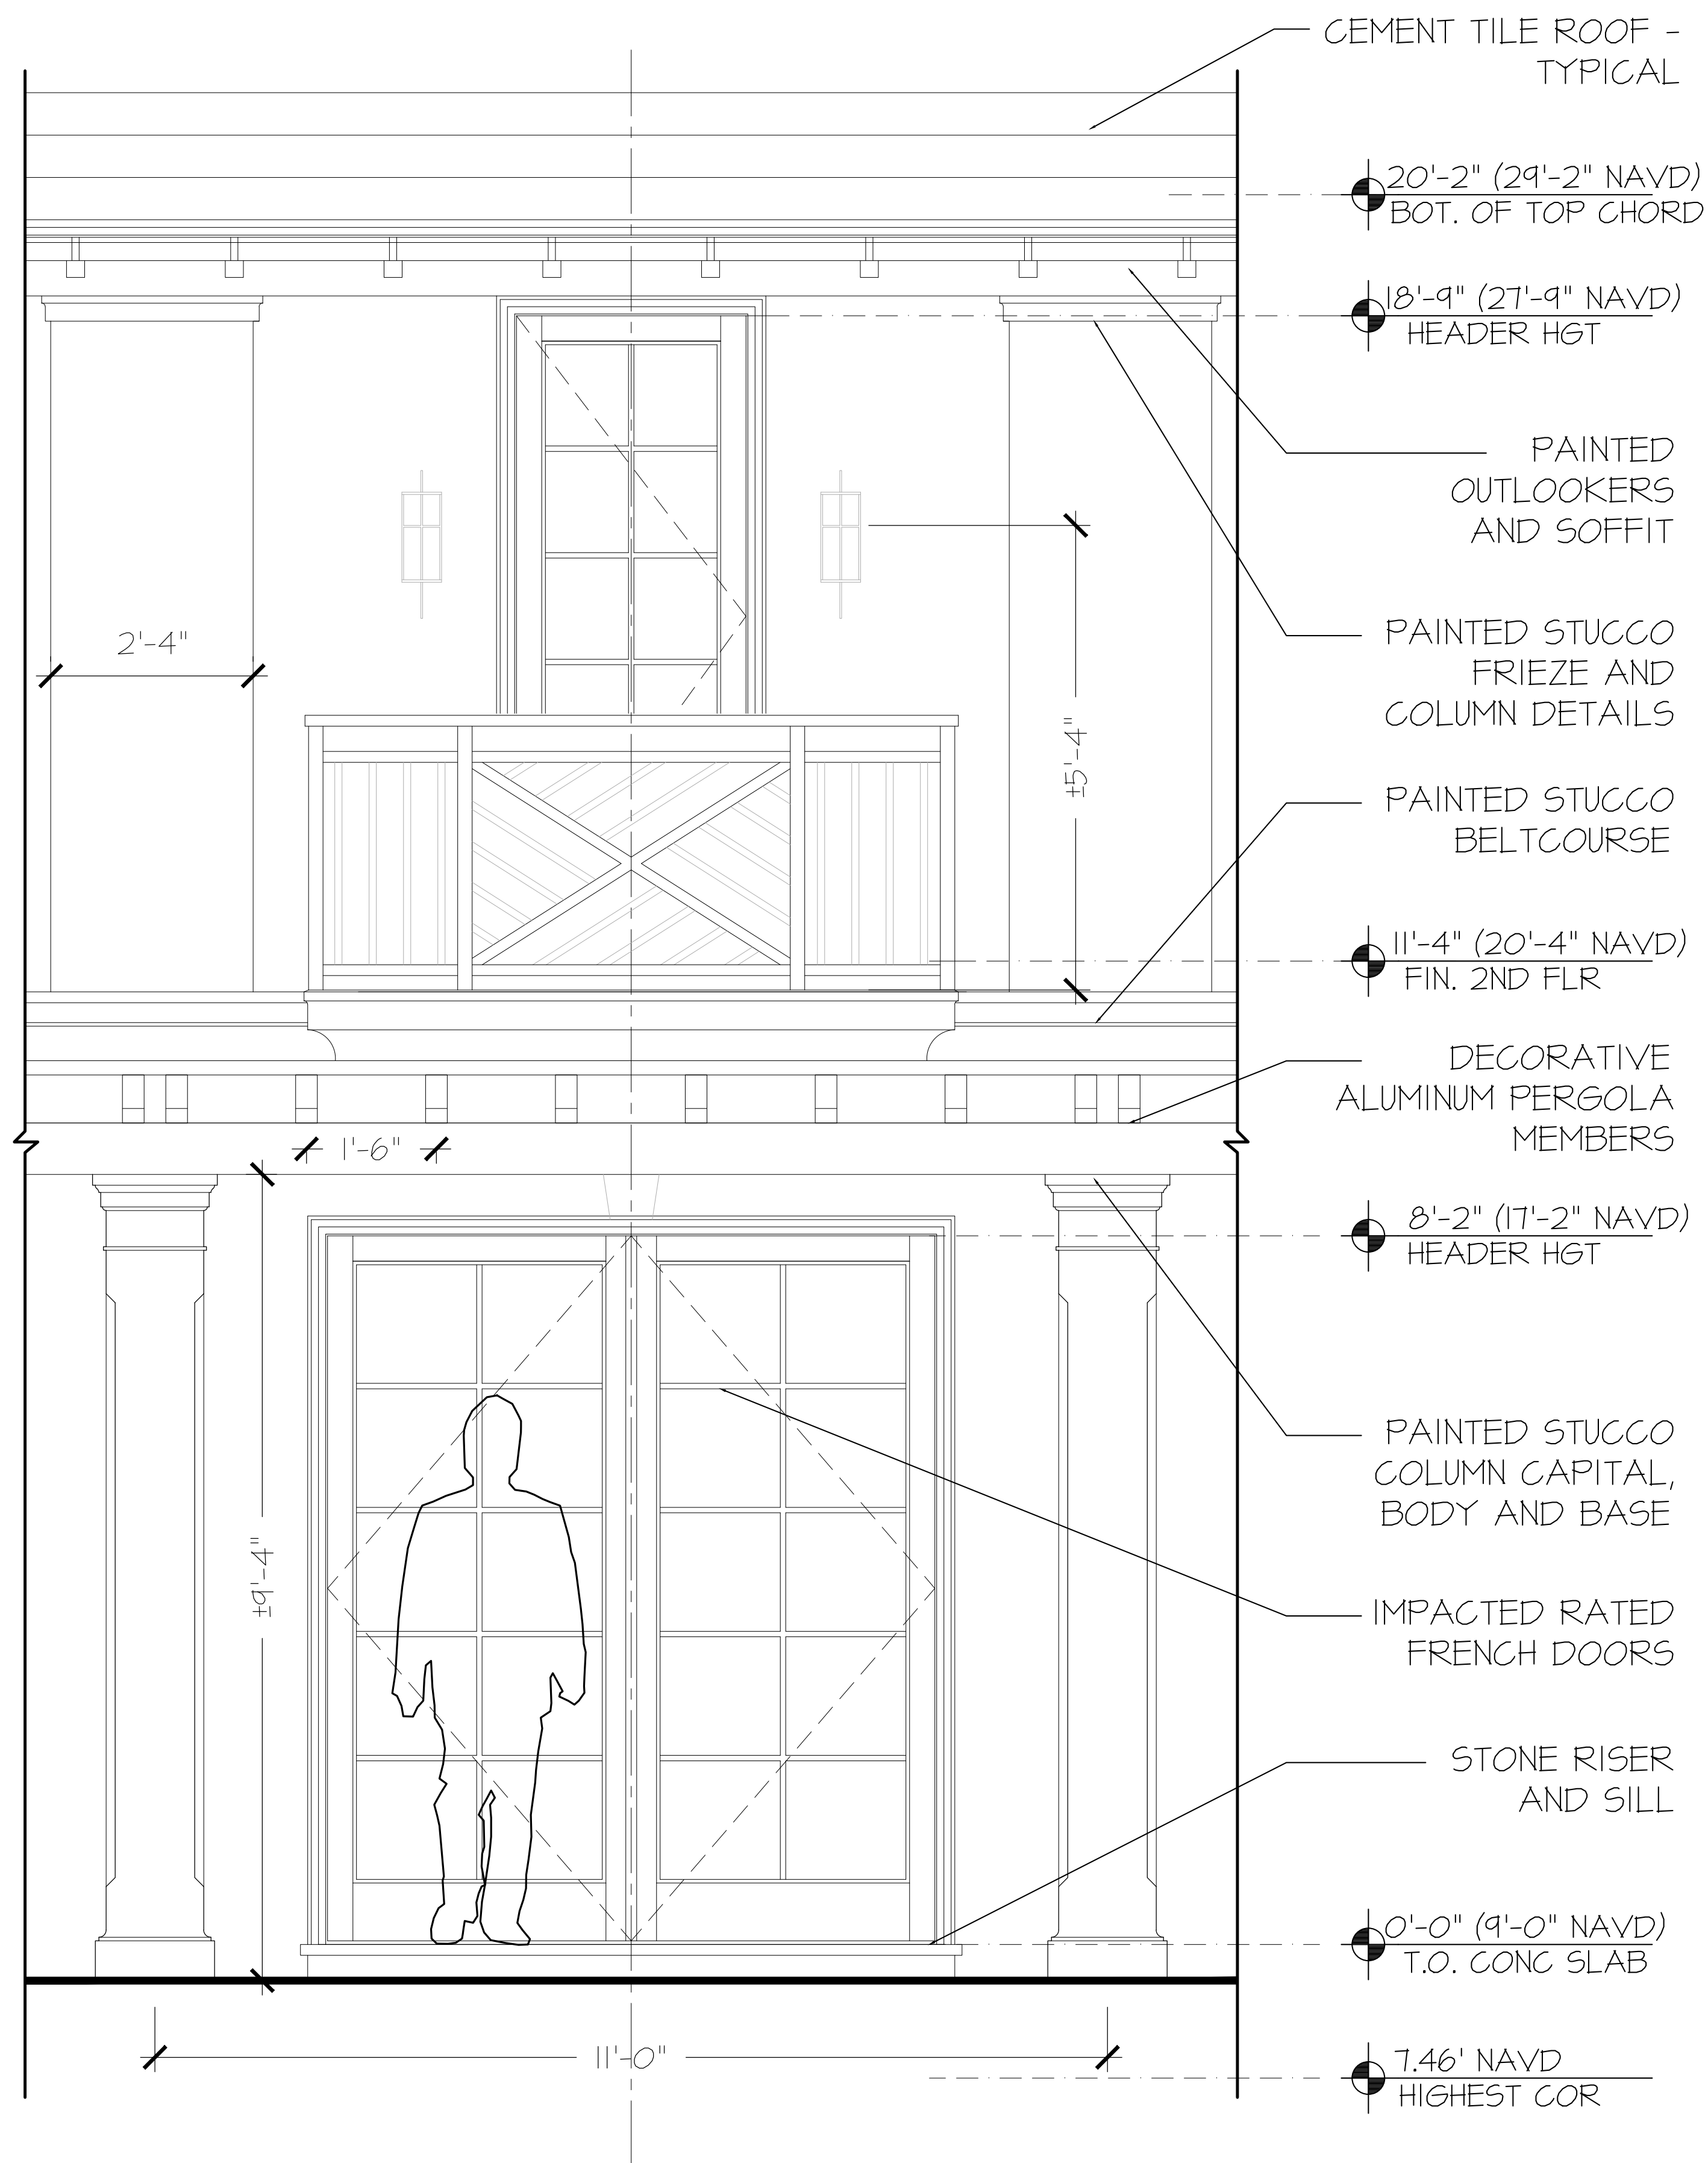

PREVIOUSLY PROPOSED BALCONY & PERGOLA DETAIL

SCALE: 3/4"=1'-0"

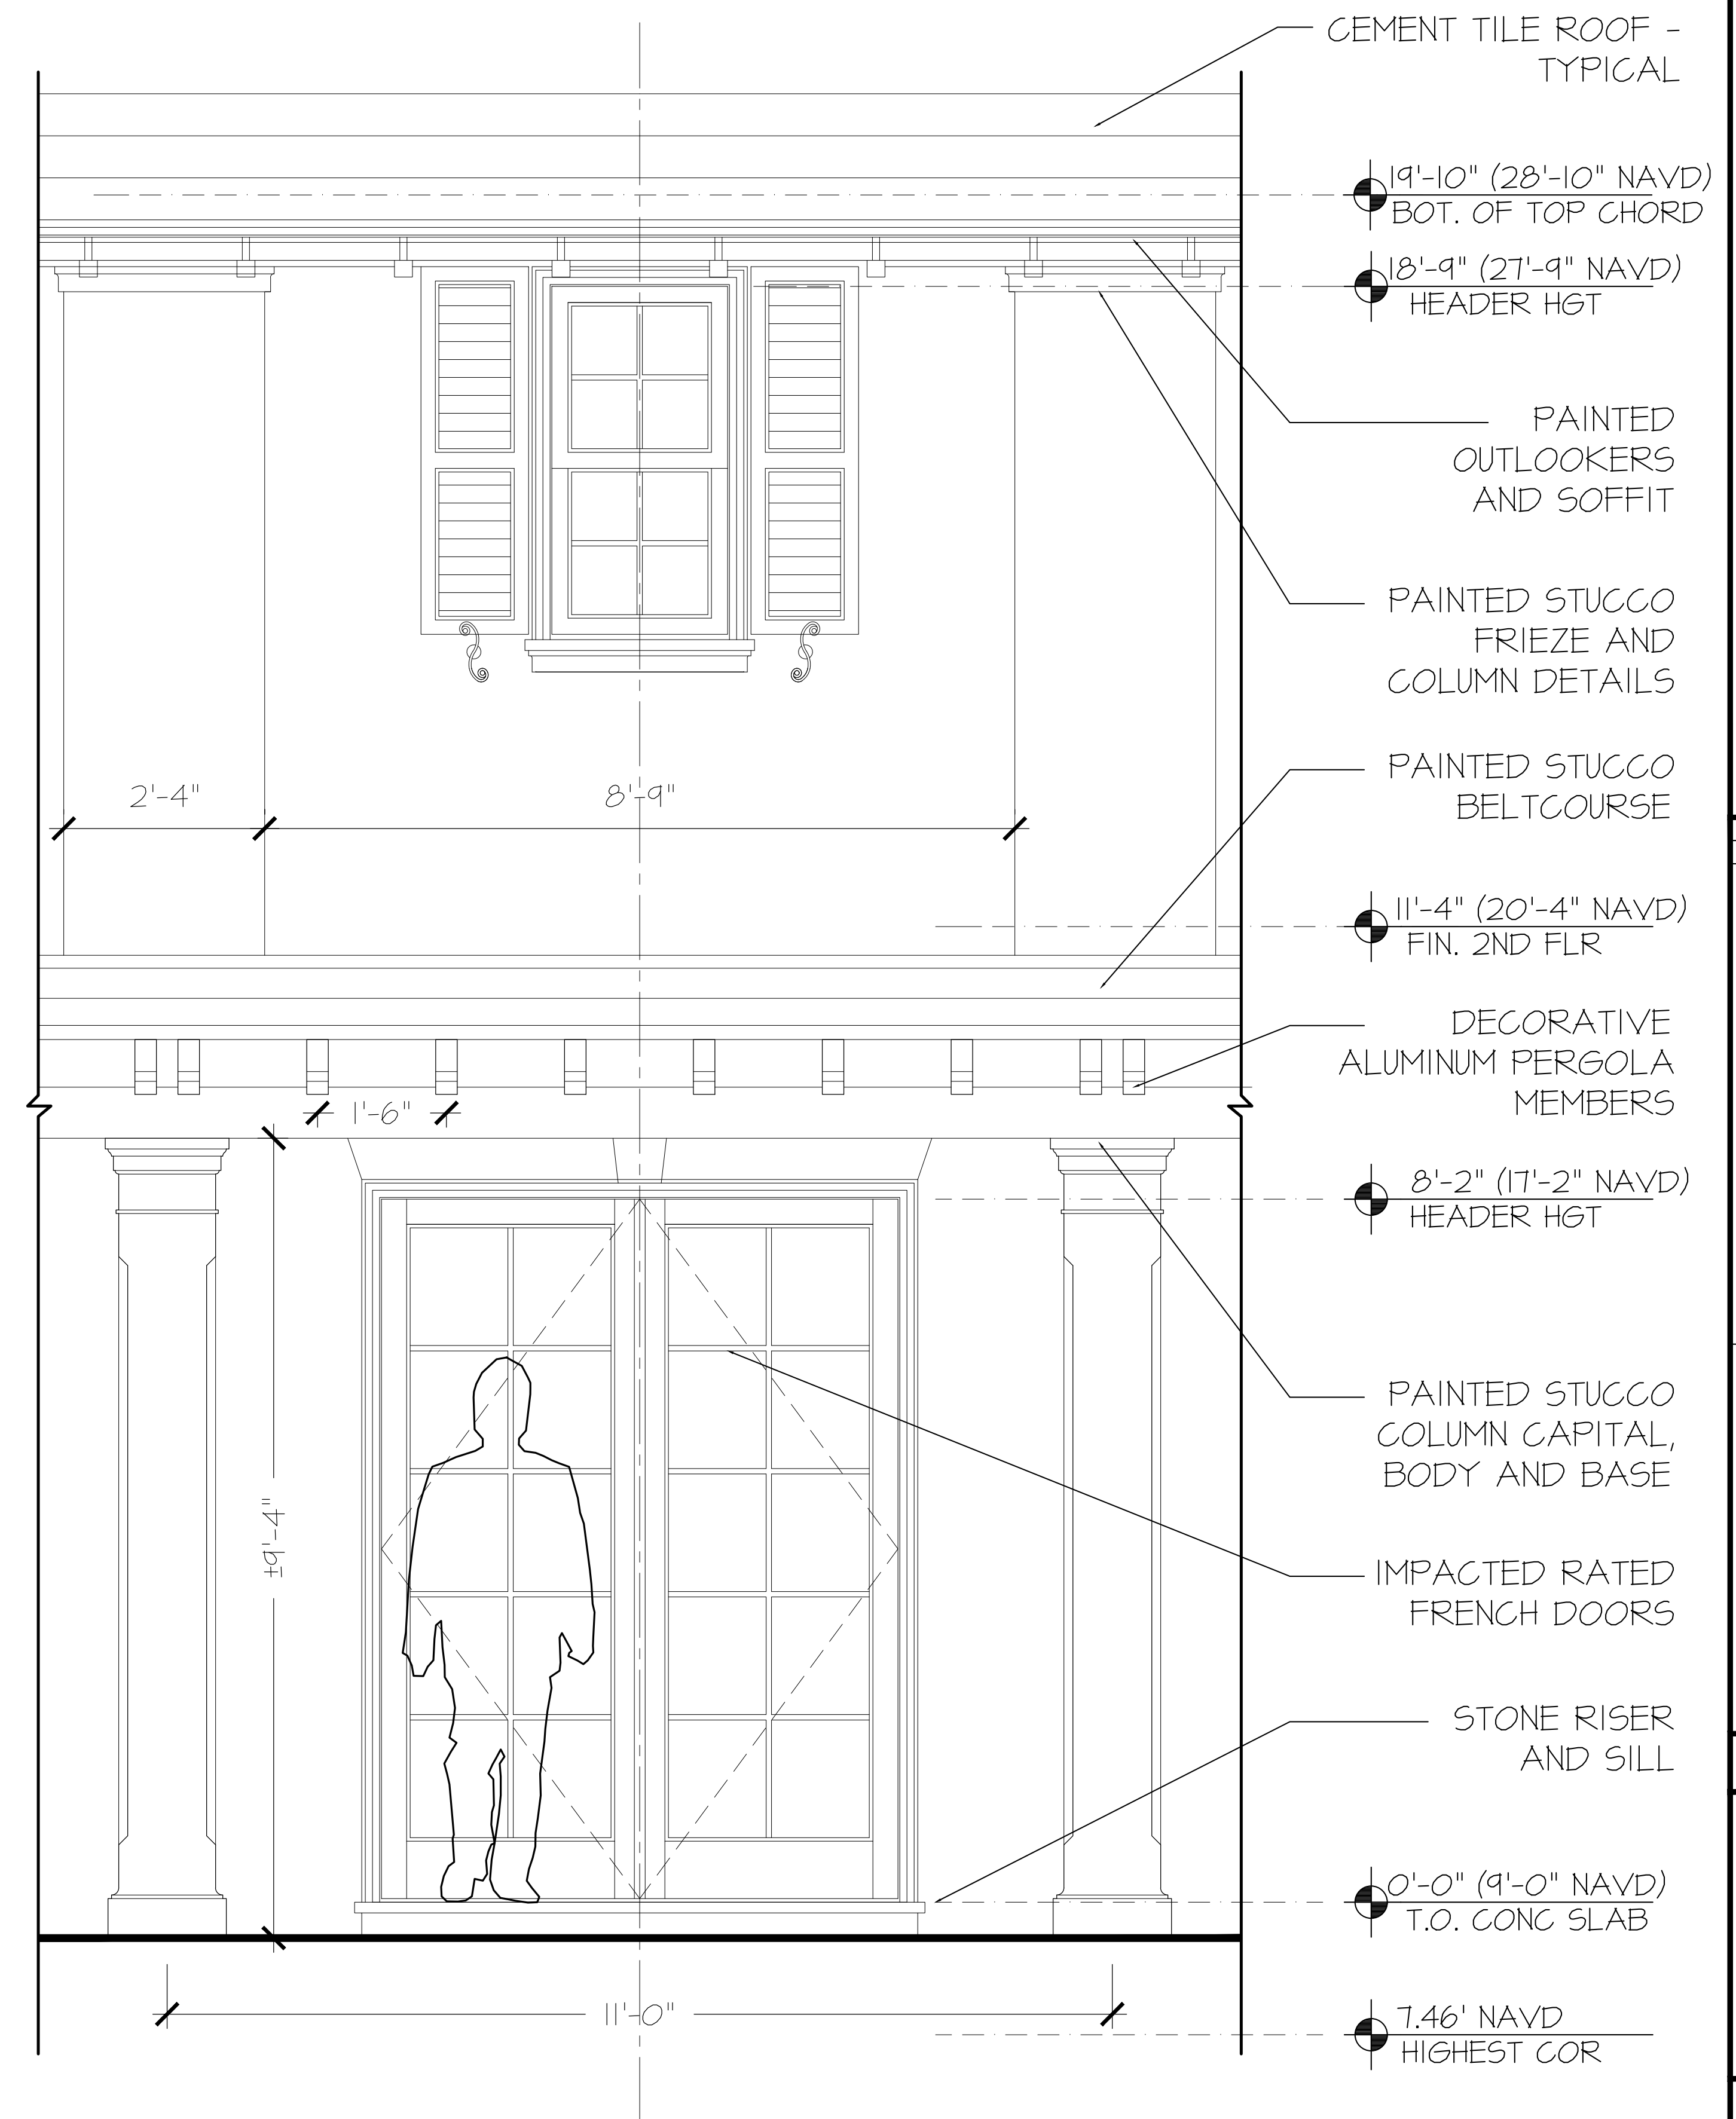

CURRENTLY PROPOSED BALCONY & PERGOLA DETAIL

SCALE: 3/4"=1'-0"

PROPOSED NEW RESIDENCE AT:

117 DOLPHIN ROAD


TOWN OF PALM BEACH

DAILEY JANSSEN ARCHITECTS

400 CLEVELAND STREET, SUITE 200, WEST PALM BEACH, FLORIDA 33401, TEL: 561-833-4101, LICENSE #AA-C001914

DATE: PRESENTATION 04.25.2024
DRAWN: LGJ
REVISIONS:
PRESENTATION REVOL: 11.22.2024

©COPYRIGHT 2024 DAILEY JANSSEN ARCHITECTS, P.A. ALL RIGHTS RESERVED.

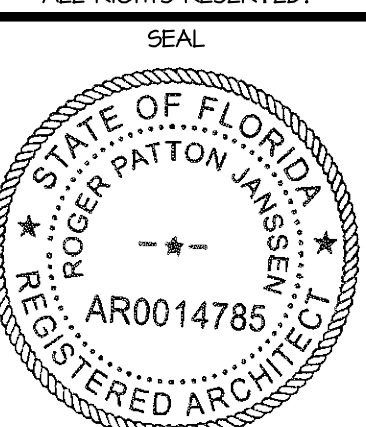


ROGER P. JANSSEN AR-14785

ARCOM # ARC-24-0074

DRAWING NO.


D0.3

JOB NUMBER: 24-114

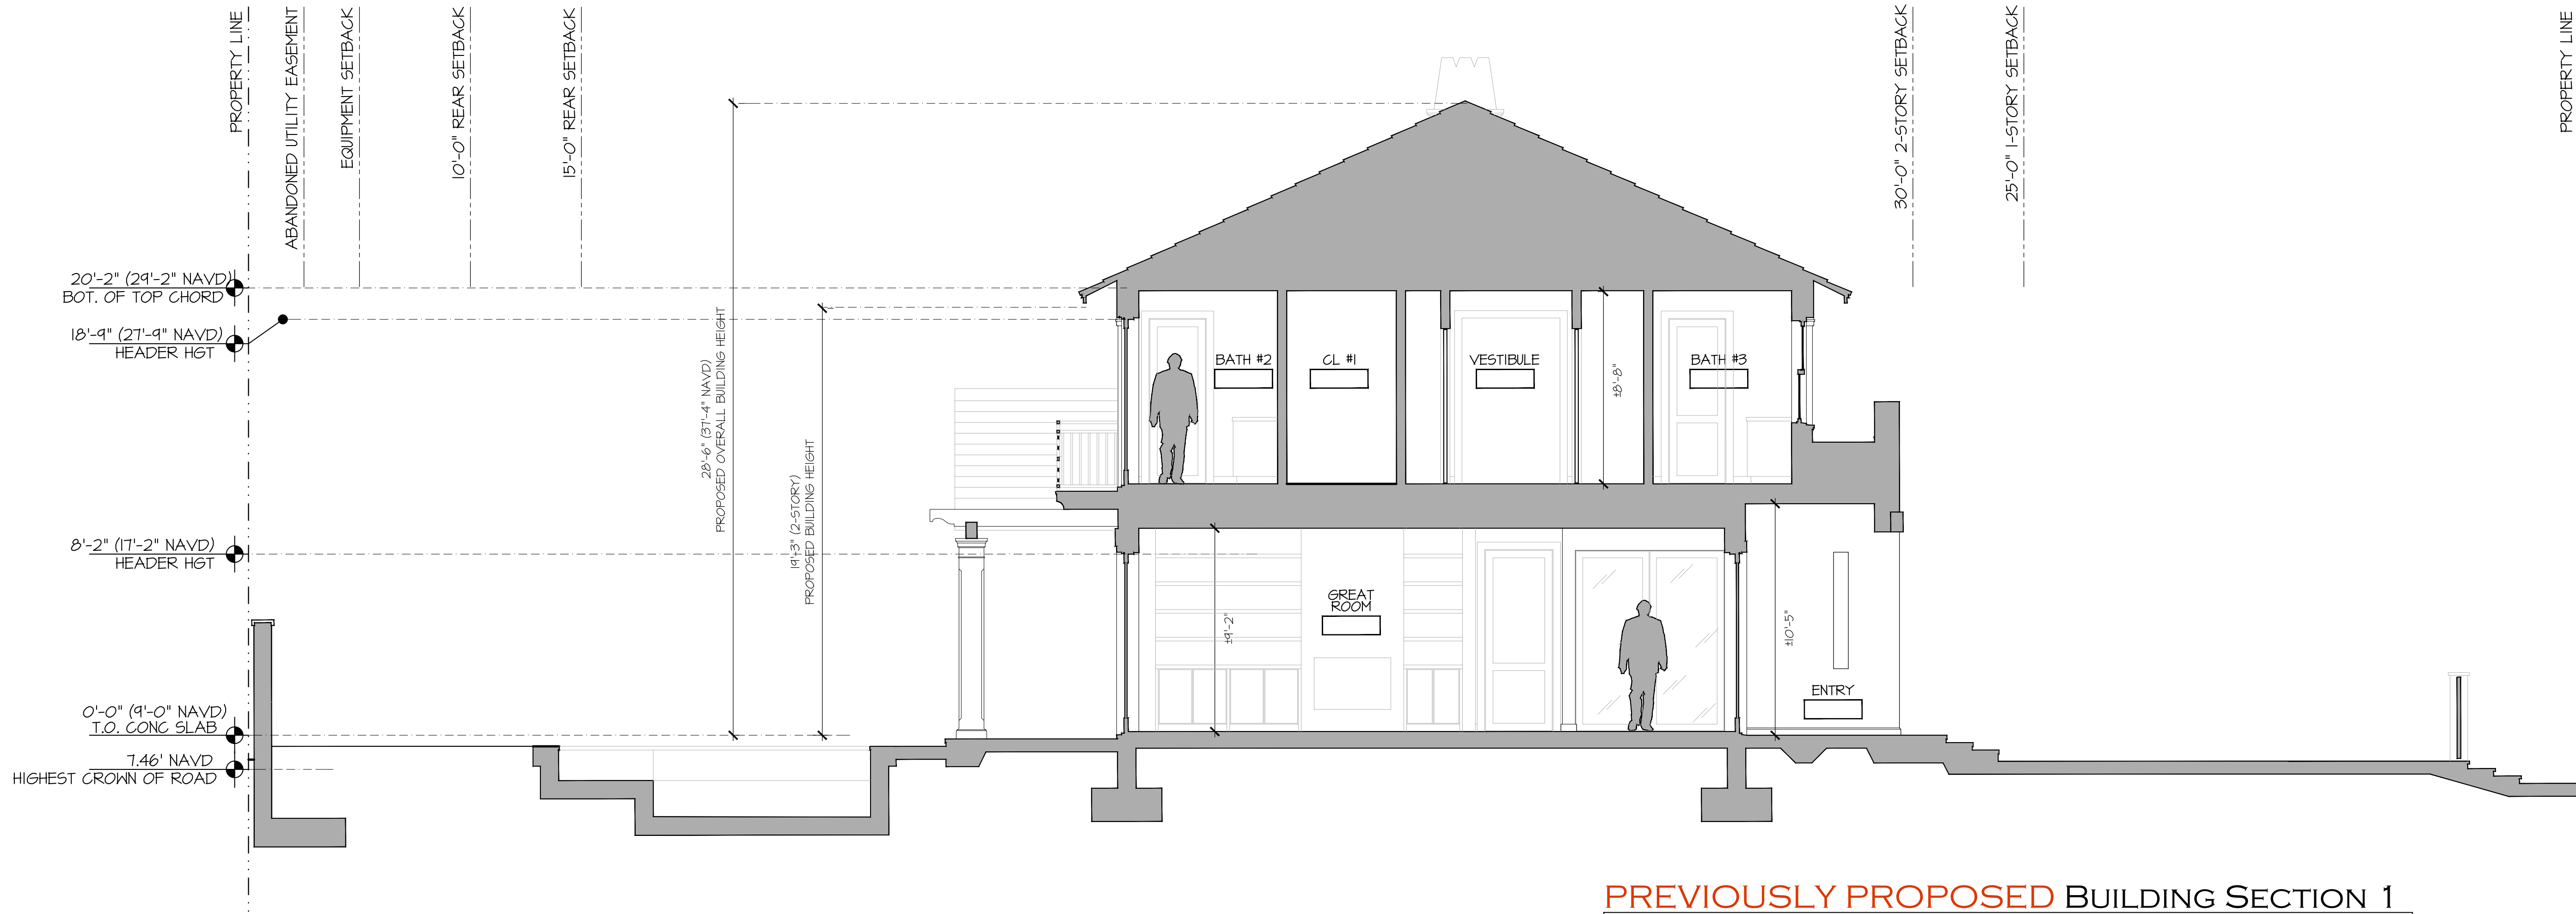

PREVIOUSLY PROPOSED BUILDING SECTION 1

SCALE: 1/4"=1'-0"

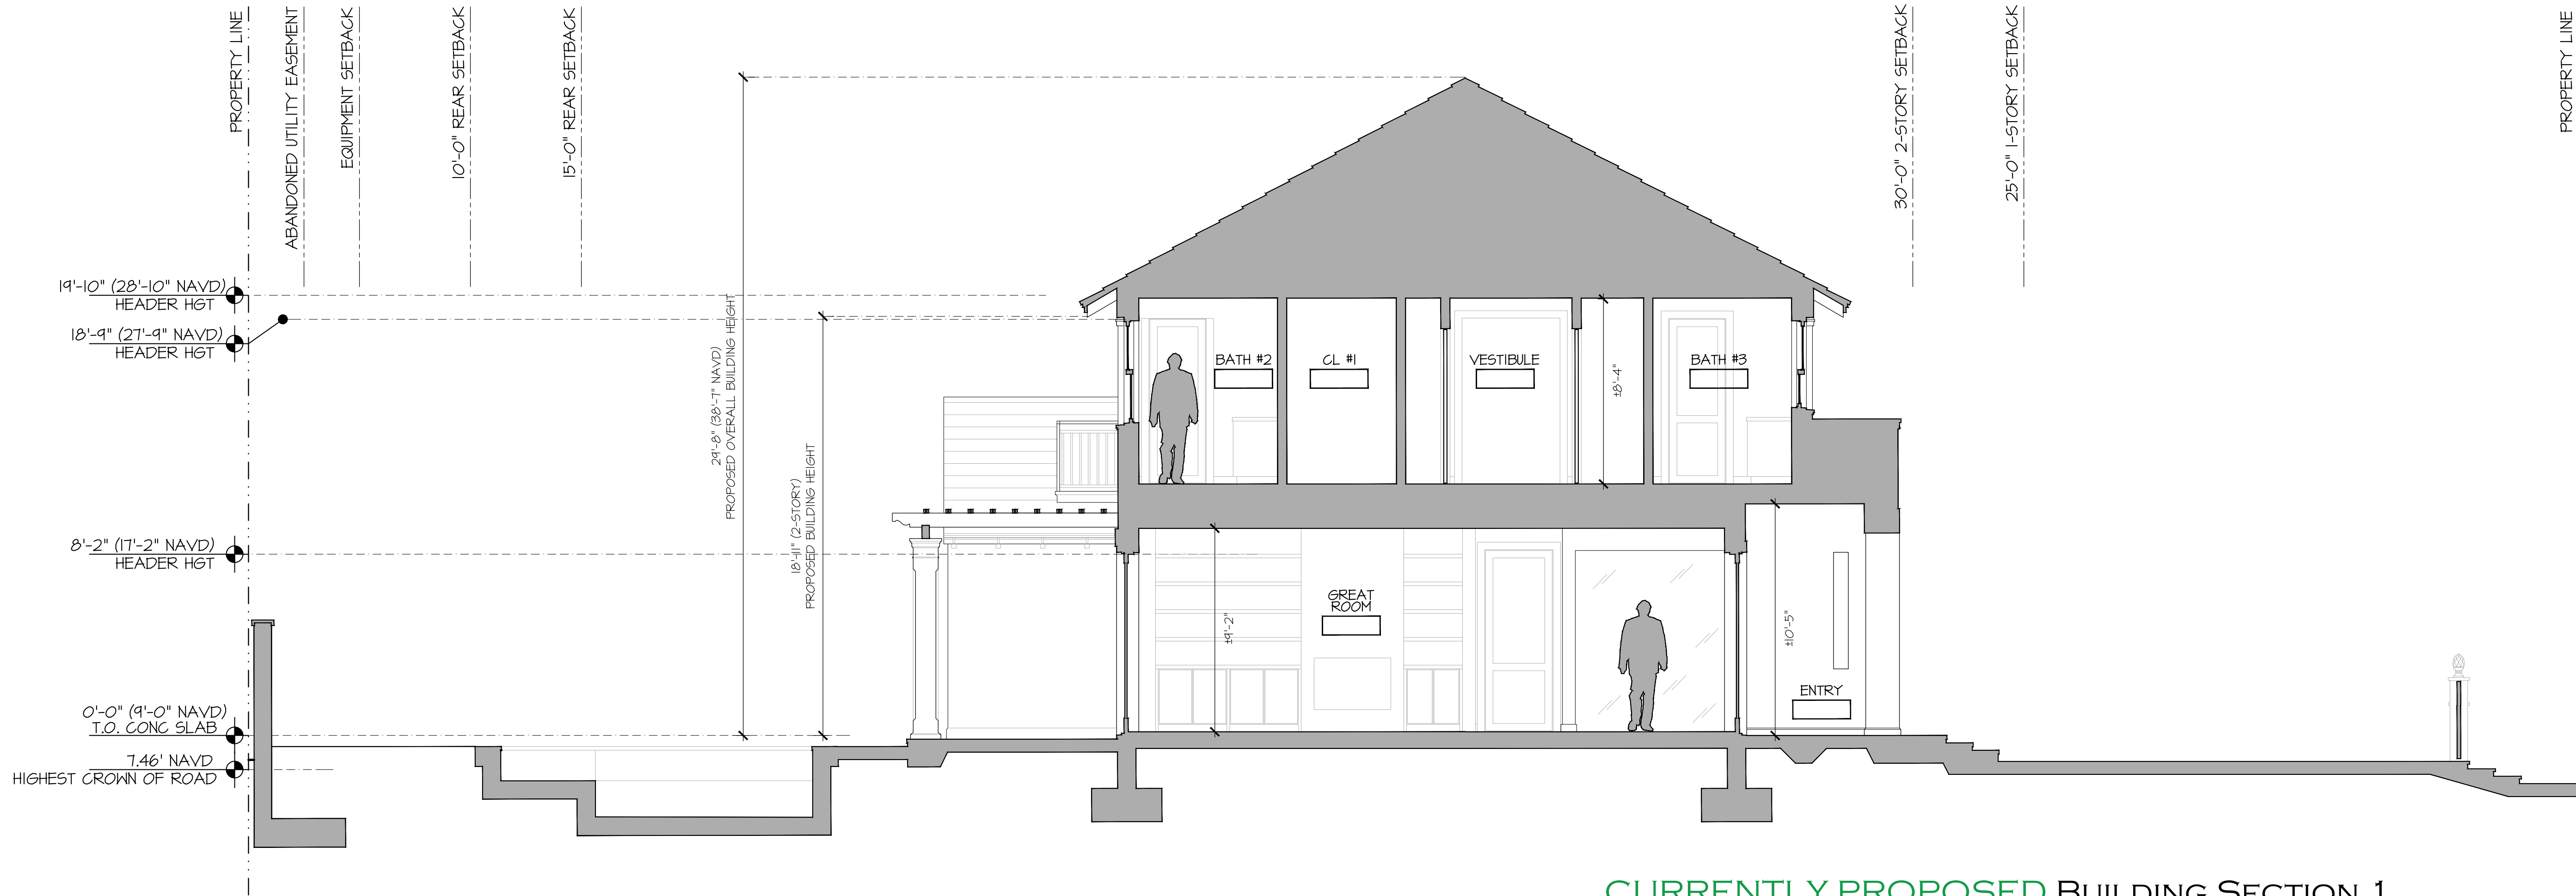

CURRENTLY PROPOSED BUILDING SECTION 1

SCALE: 1/4"=1'-0"

PROPOSED NEW RESIDENCE AT:

117 DOLPHIN ROAD


TOWN OF PALM BEACH

DAILEY JANSSEN ARCHITECTS

400 CLEMATIS STREET, SUITE 200, WEST PALM BEACH, FLORIDA 33401 TEL: 561-833-4707, LICENSE #AA-C00174

DATE, PRESENTATION 01.25.2024
DRAWN: L&J
REVISIONS:
PRESENTATION REVOL: 11.22.2024

©COPYRIGHT 2024 DAILEY JANSSEN ARCHITECTS, P.A. ALL RIGHTS RESERVED.

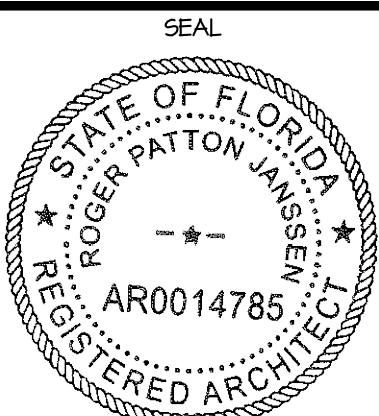

ROGER P. JANSSEN AR-14785

ARCOM # ARC-24-0074

DRAWING NO.


A3.01

JOB NUMBER: 24-114



PREVIOUSLY PROPOSED BUILDING SECTION 2

SCALE: 1/4"=1'-0"

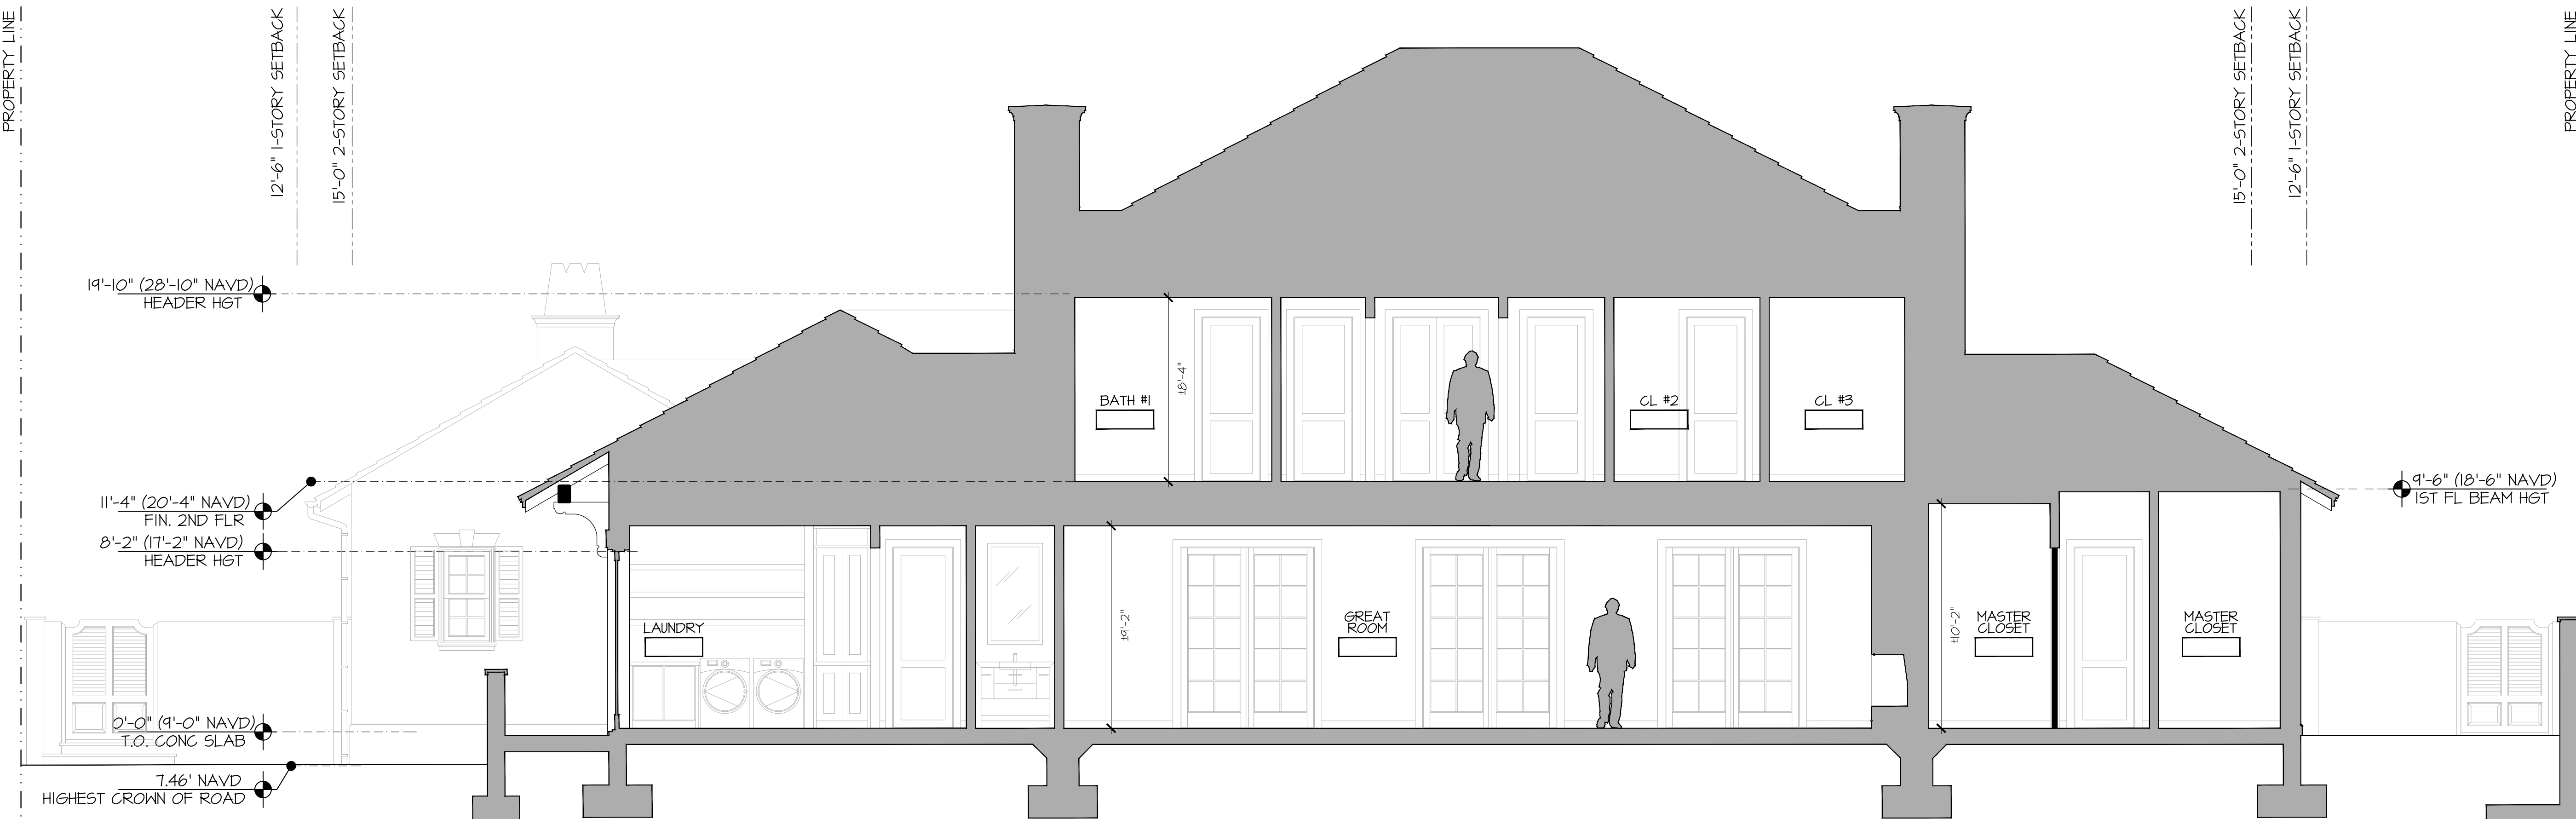

CURRENTLY PROPOSED BUILDING SECTION 2

SCALE: 1/4"=1'-0"

PROPOSED NEW RESIDENCE AT:

117 DOLPHIN ROAD


TOWN OF PALM BEACH

DAILEY JANSSEN ARCHITECTS

400 CLEVELAND STREET, SUITE 200, WEST PALM BEACH, FLORIDA 33401 TEL: 561-933-4101, LICENSE #AA-C001914

DATE, PRESENTATION 01.25.2024
DRAWN: L&J
REVISIONS:
PRESENTATION REVOL: 11.22.2024

©COPYRIGHT 2024 DAILEY JANSSEN ARCHITECTS, P.A. ALL RIGHTS RESERVED.

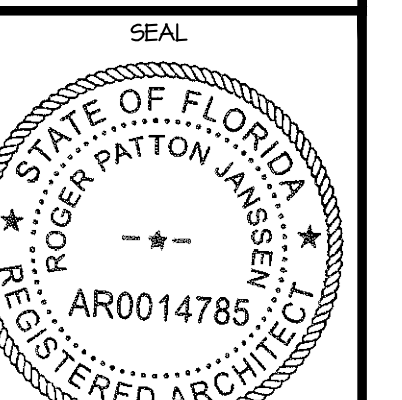


ROGER P. JANSSEN AR-14785

ARCOM # ARC-24-0074


DRAWING NO.

A3.02


JOB NUMBER: 24-114

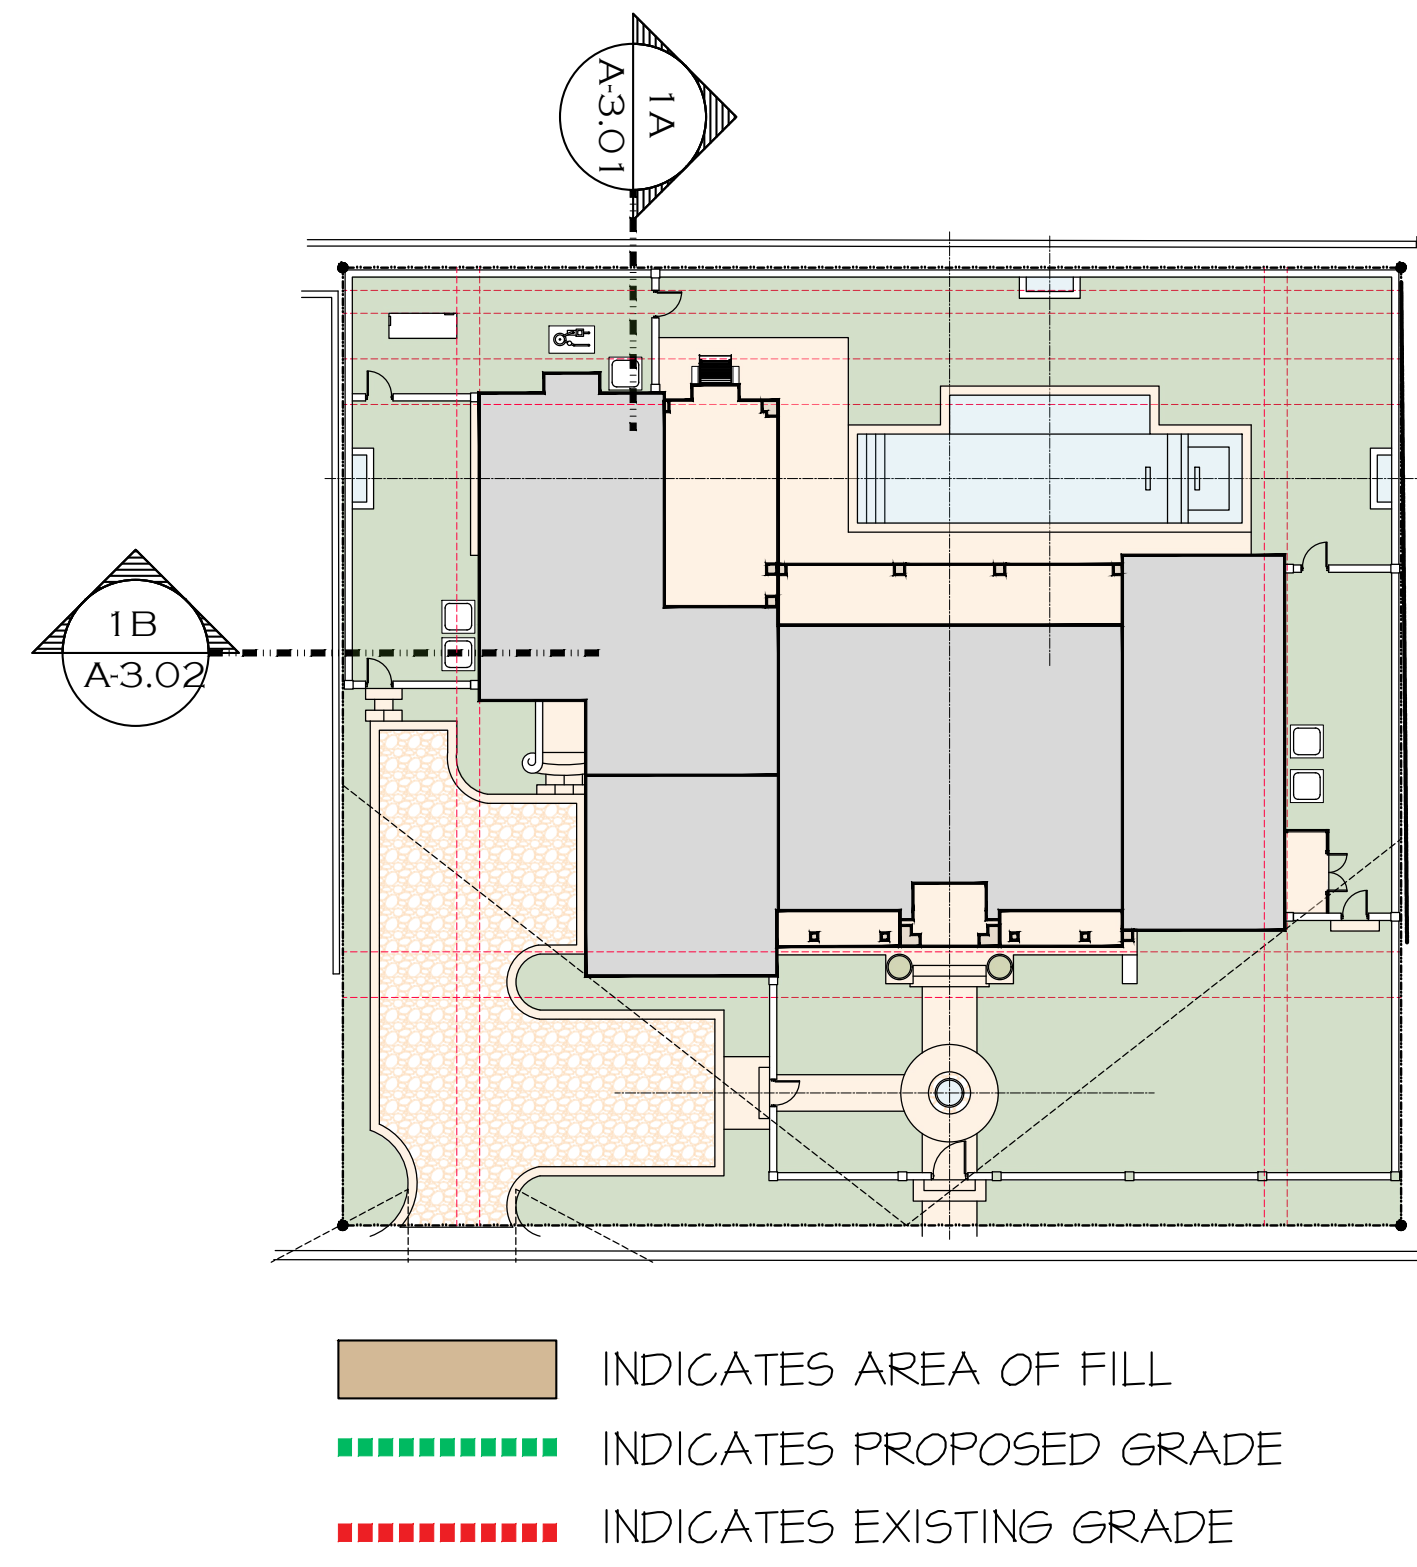


YARD SECTION KEY PLANS

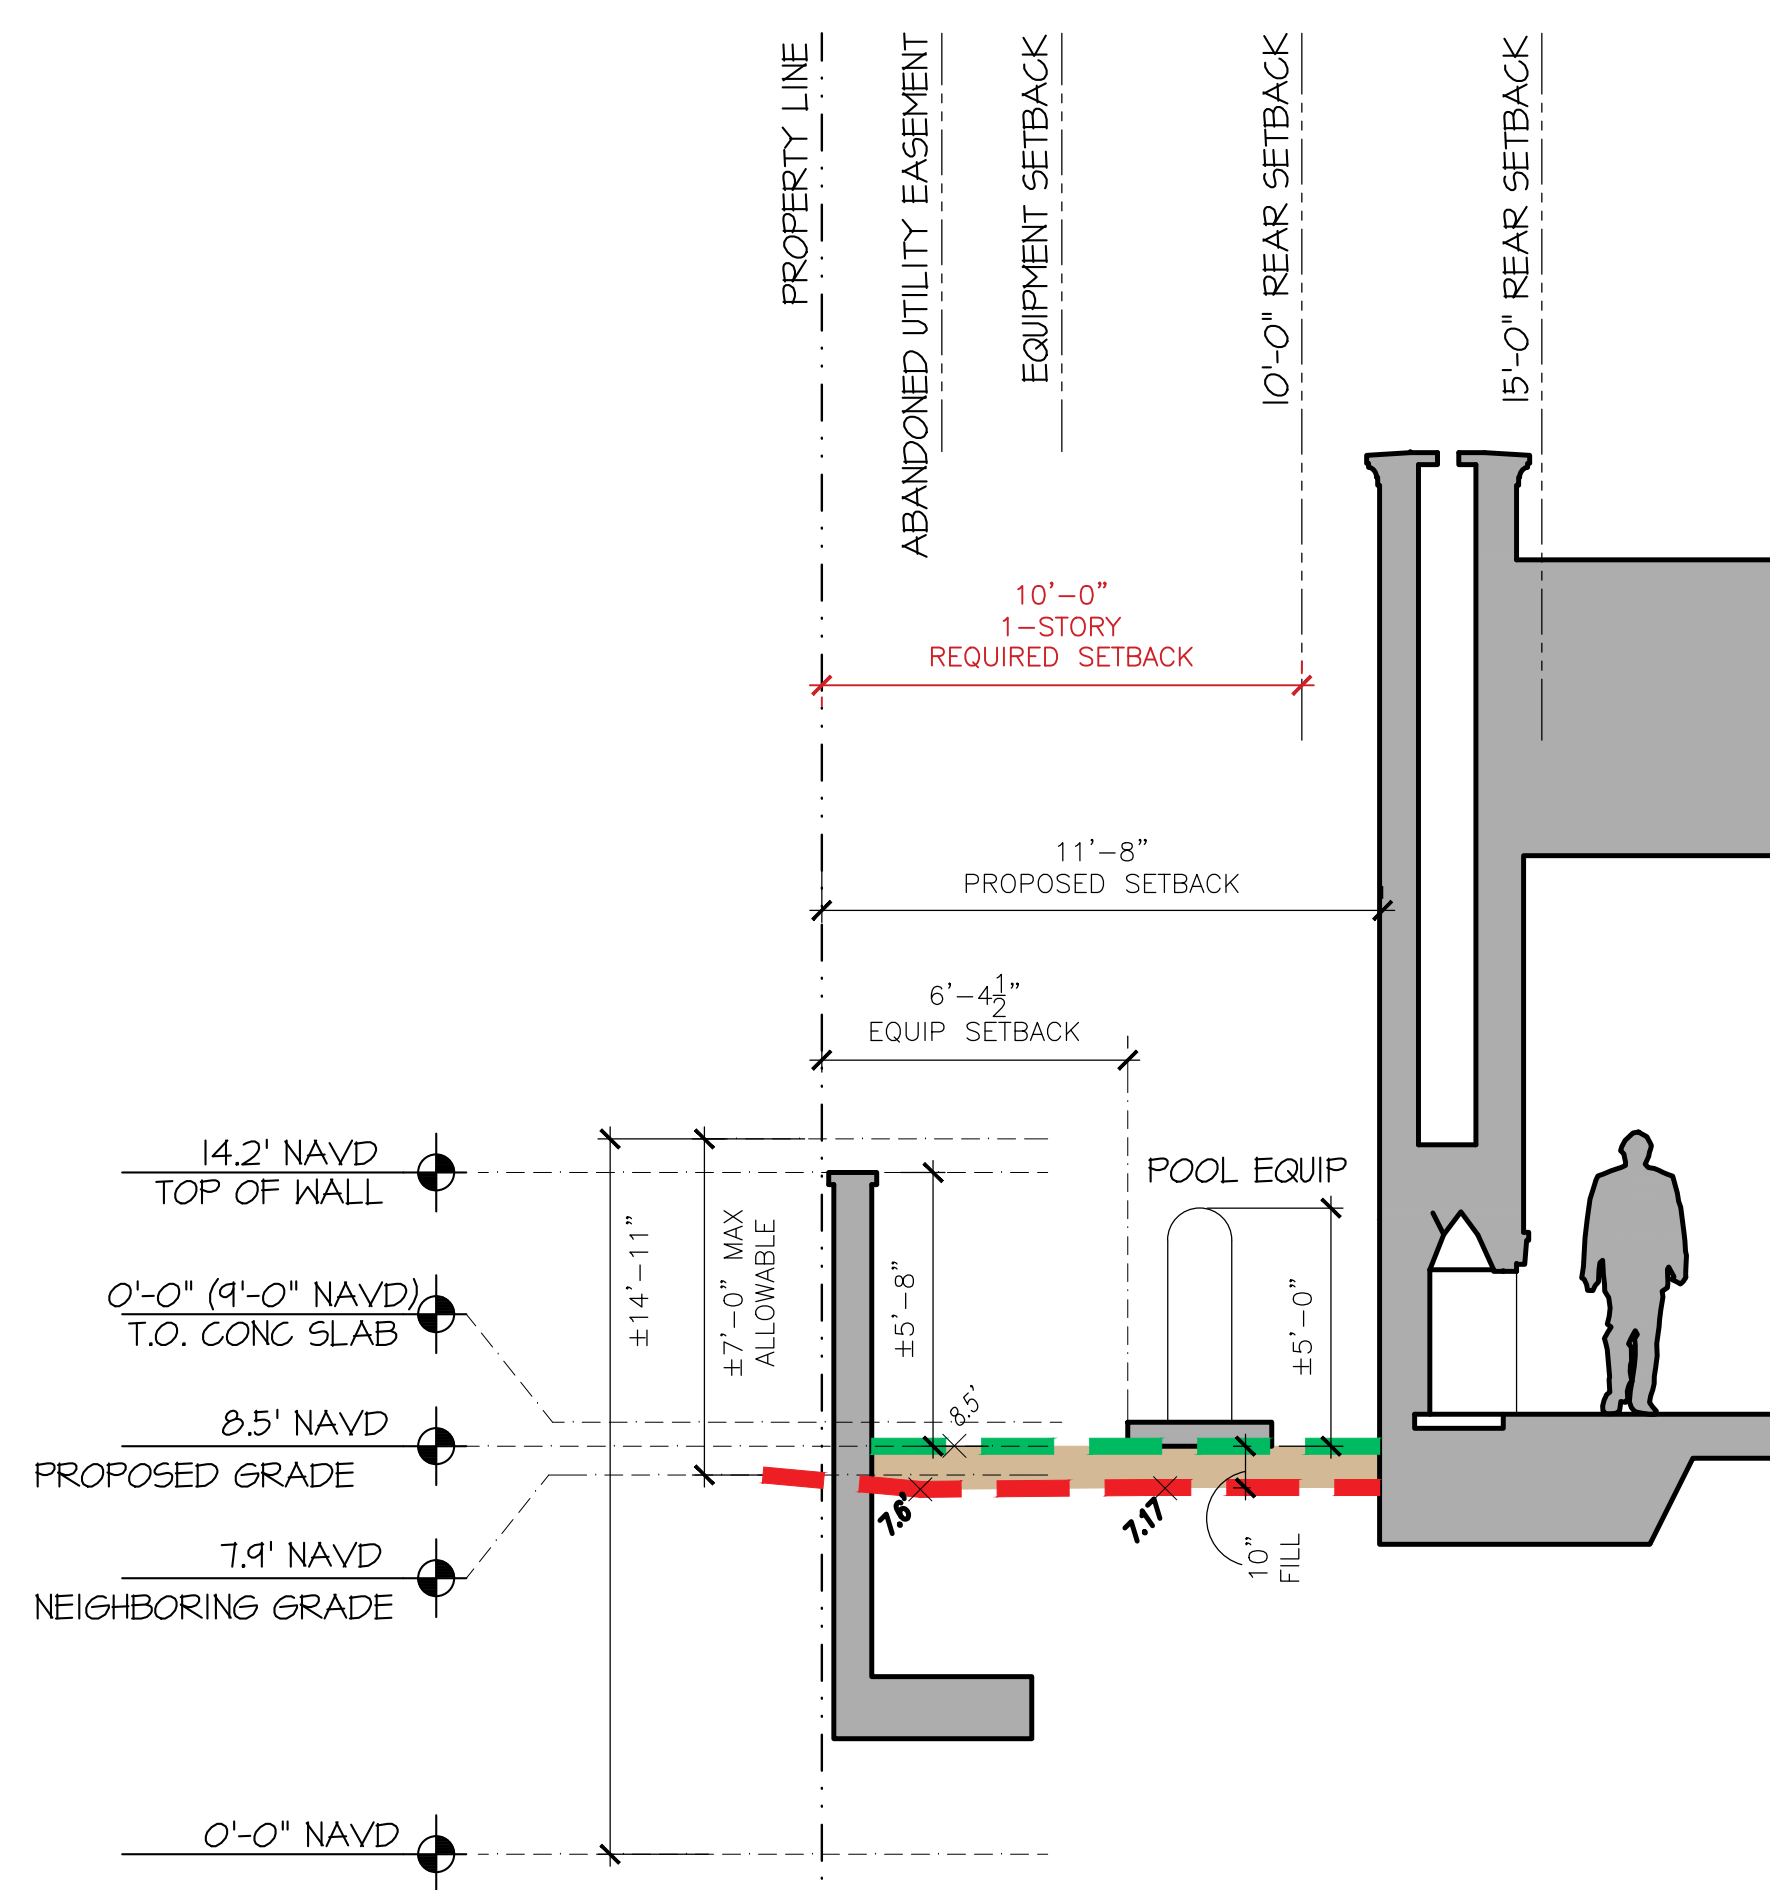


PREVIOUSLY PROPOSED YARD SECTION 1A
SCALE: 1/4"=1'-0"

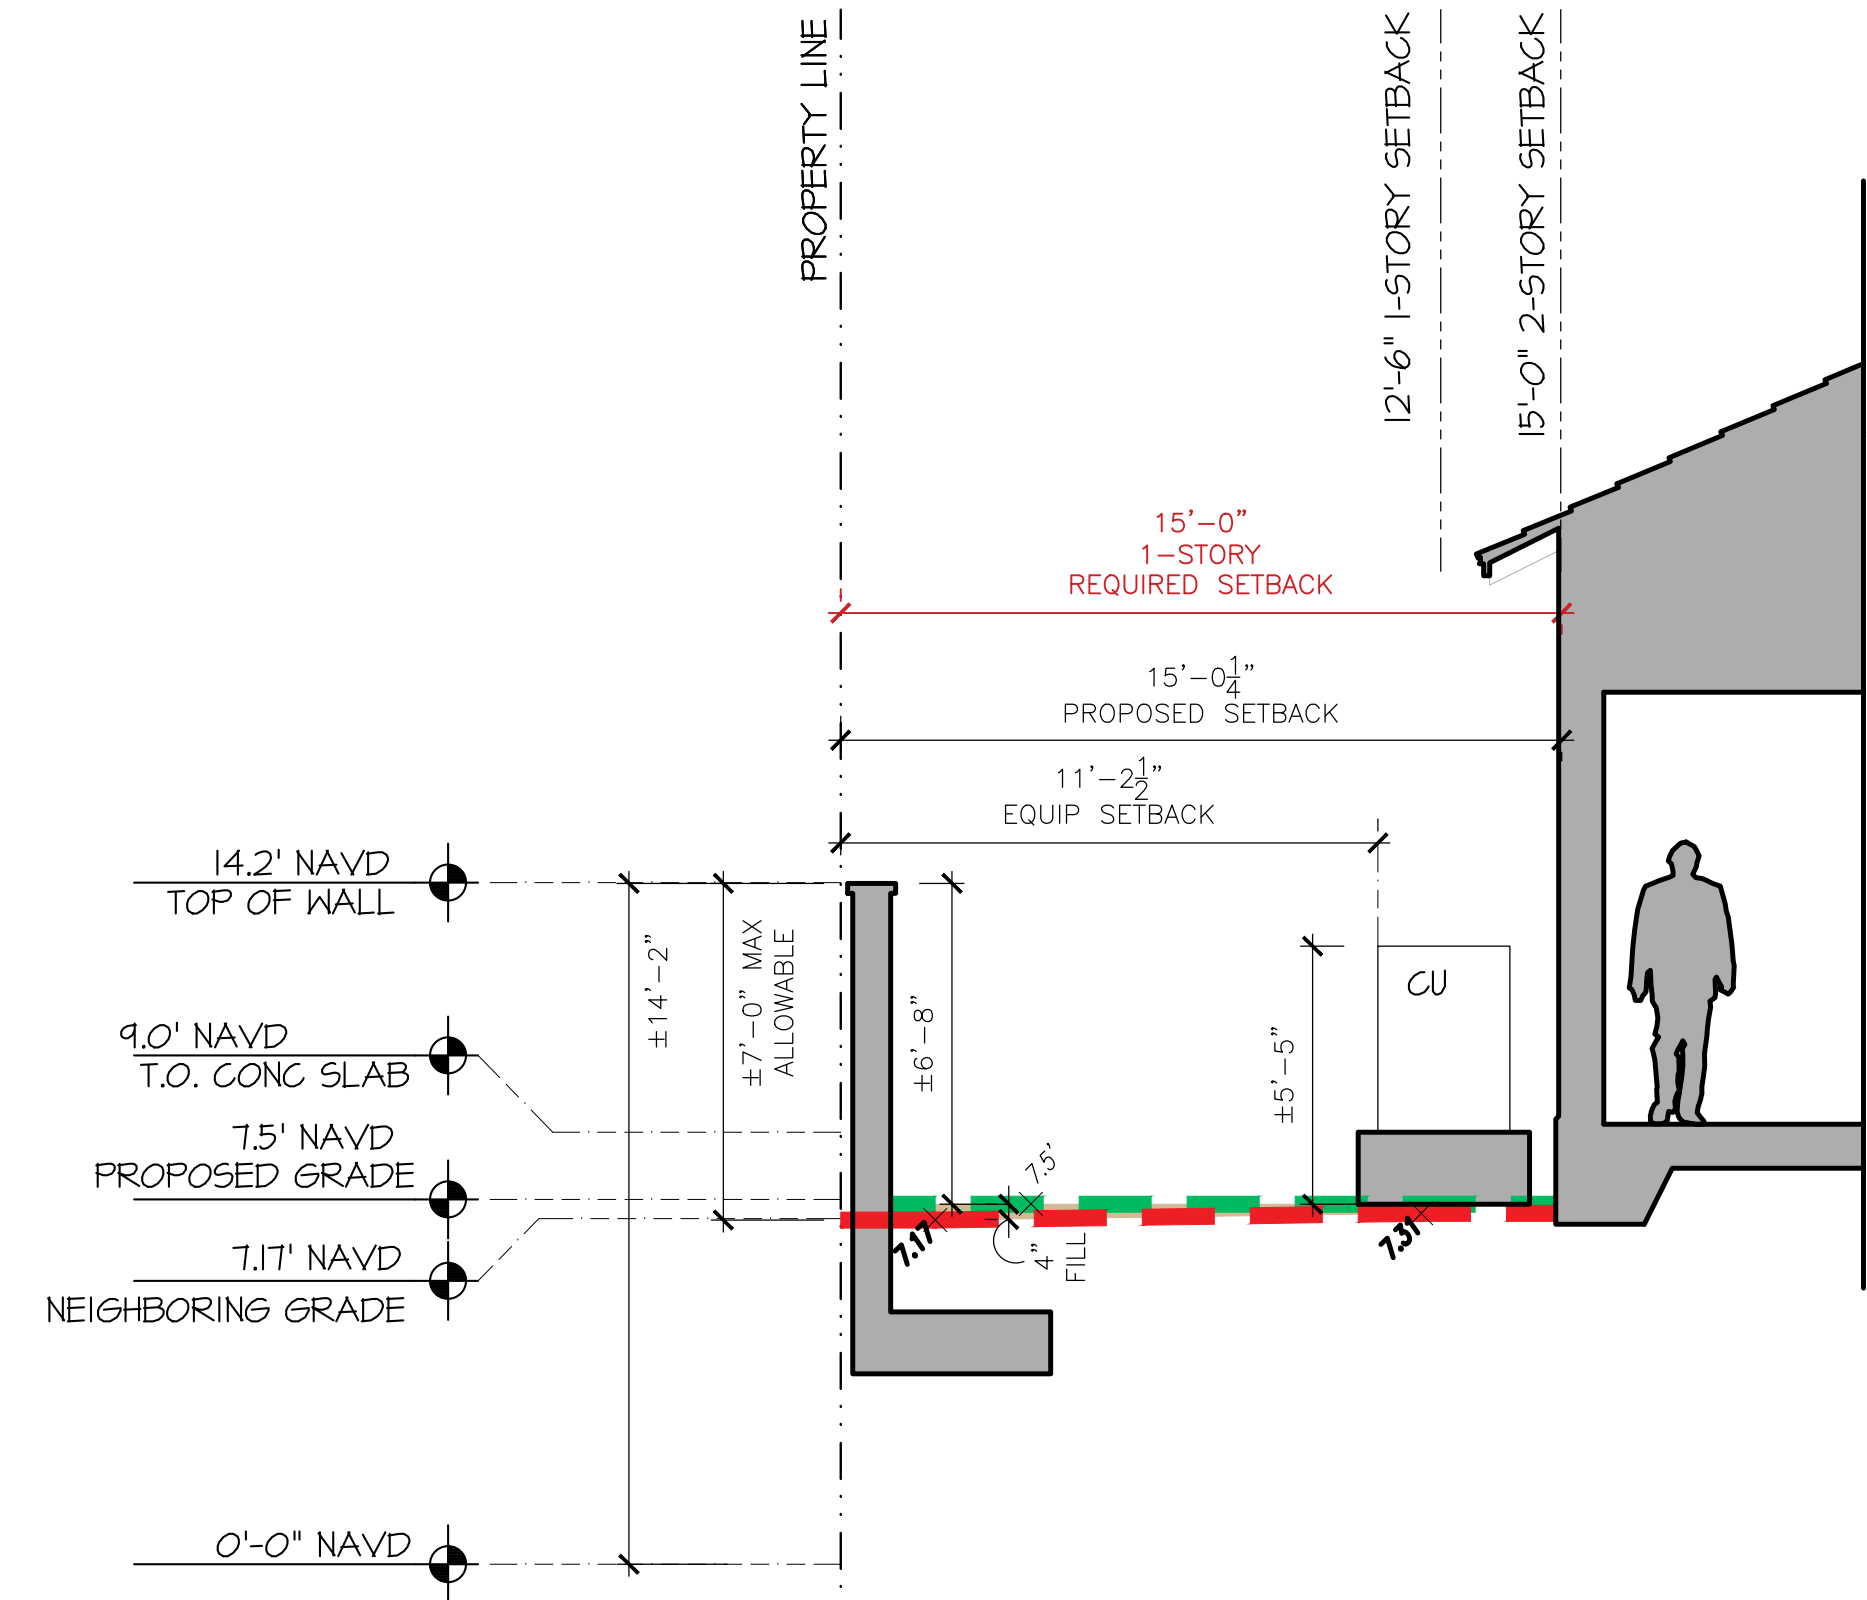


PREVIOUSLY PROPOSED YARD SECTION 1B
SCALE: 1/4"=1'-0"

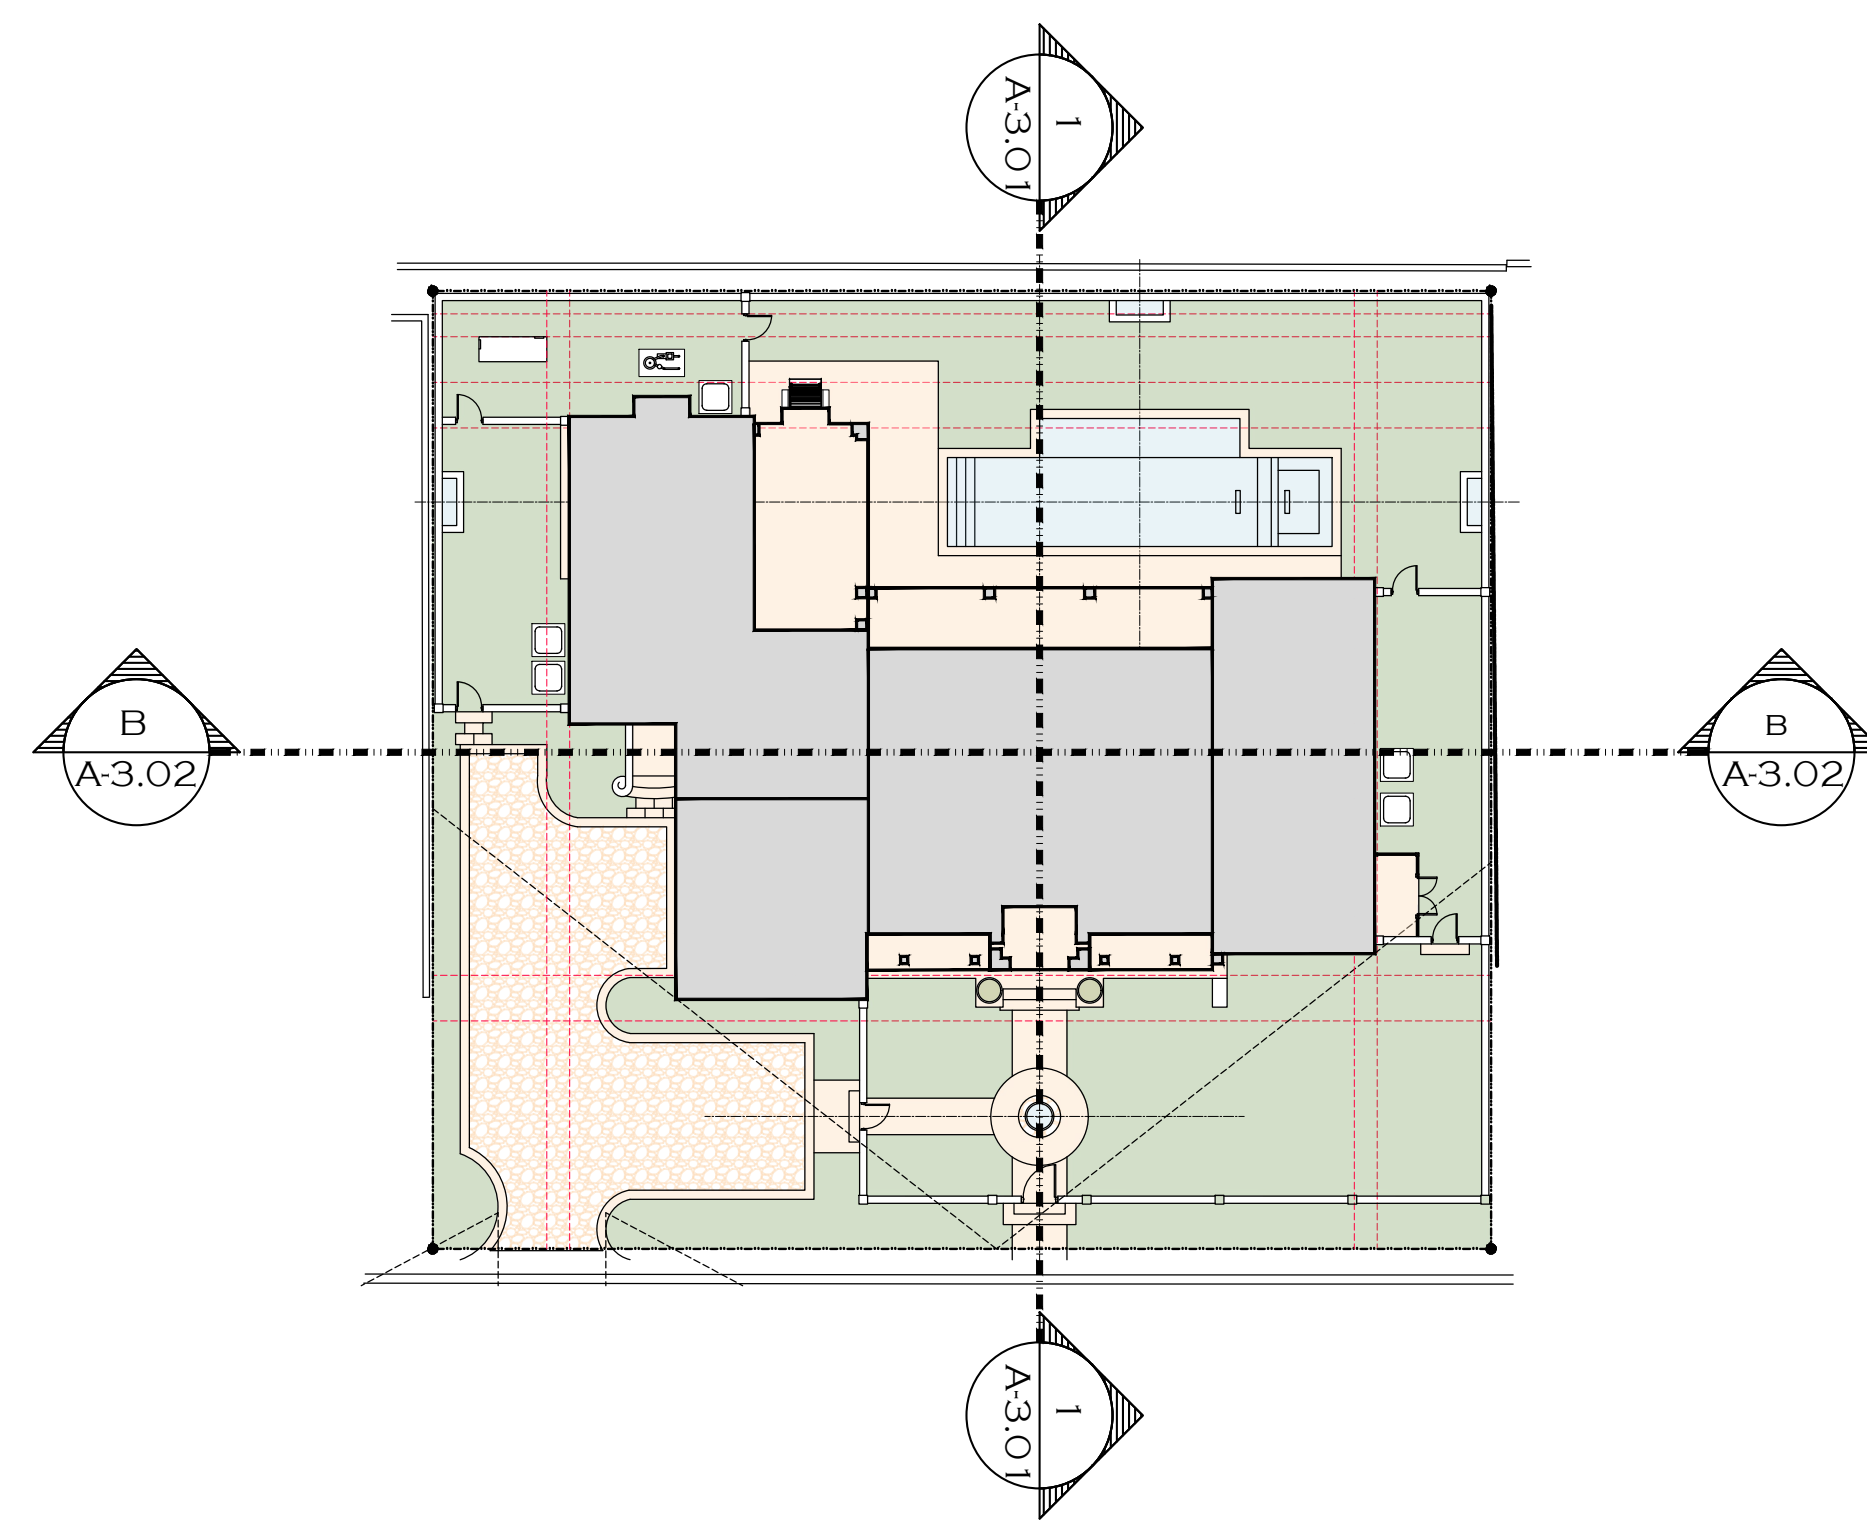

BUILDING SECTION PLANS

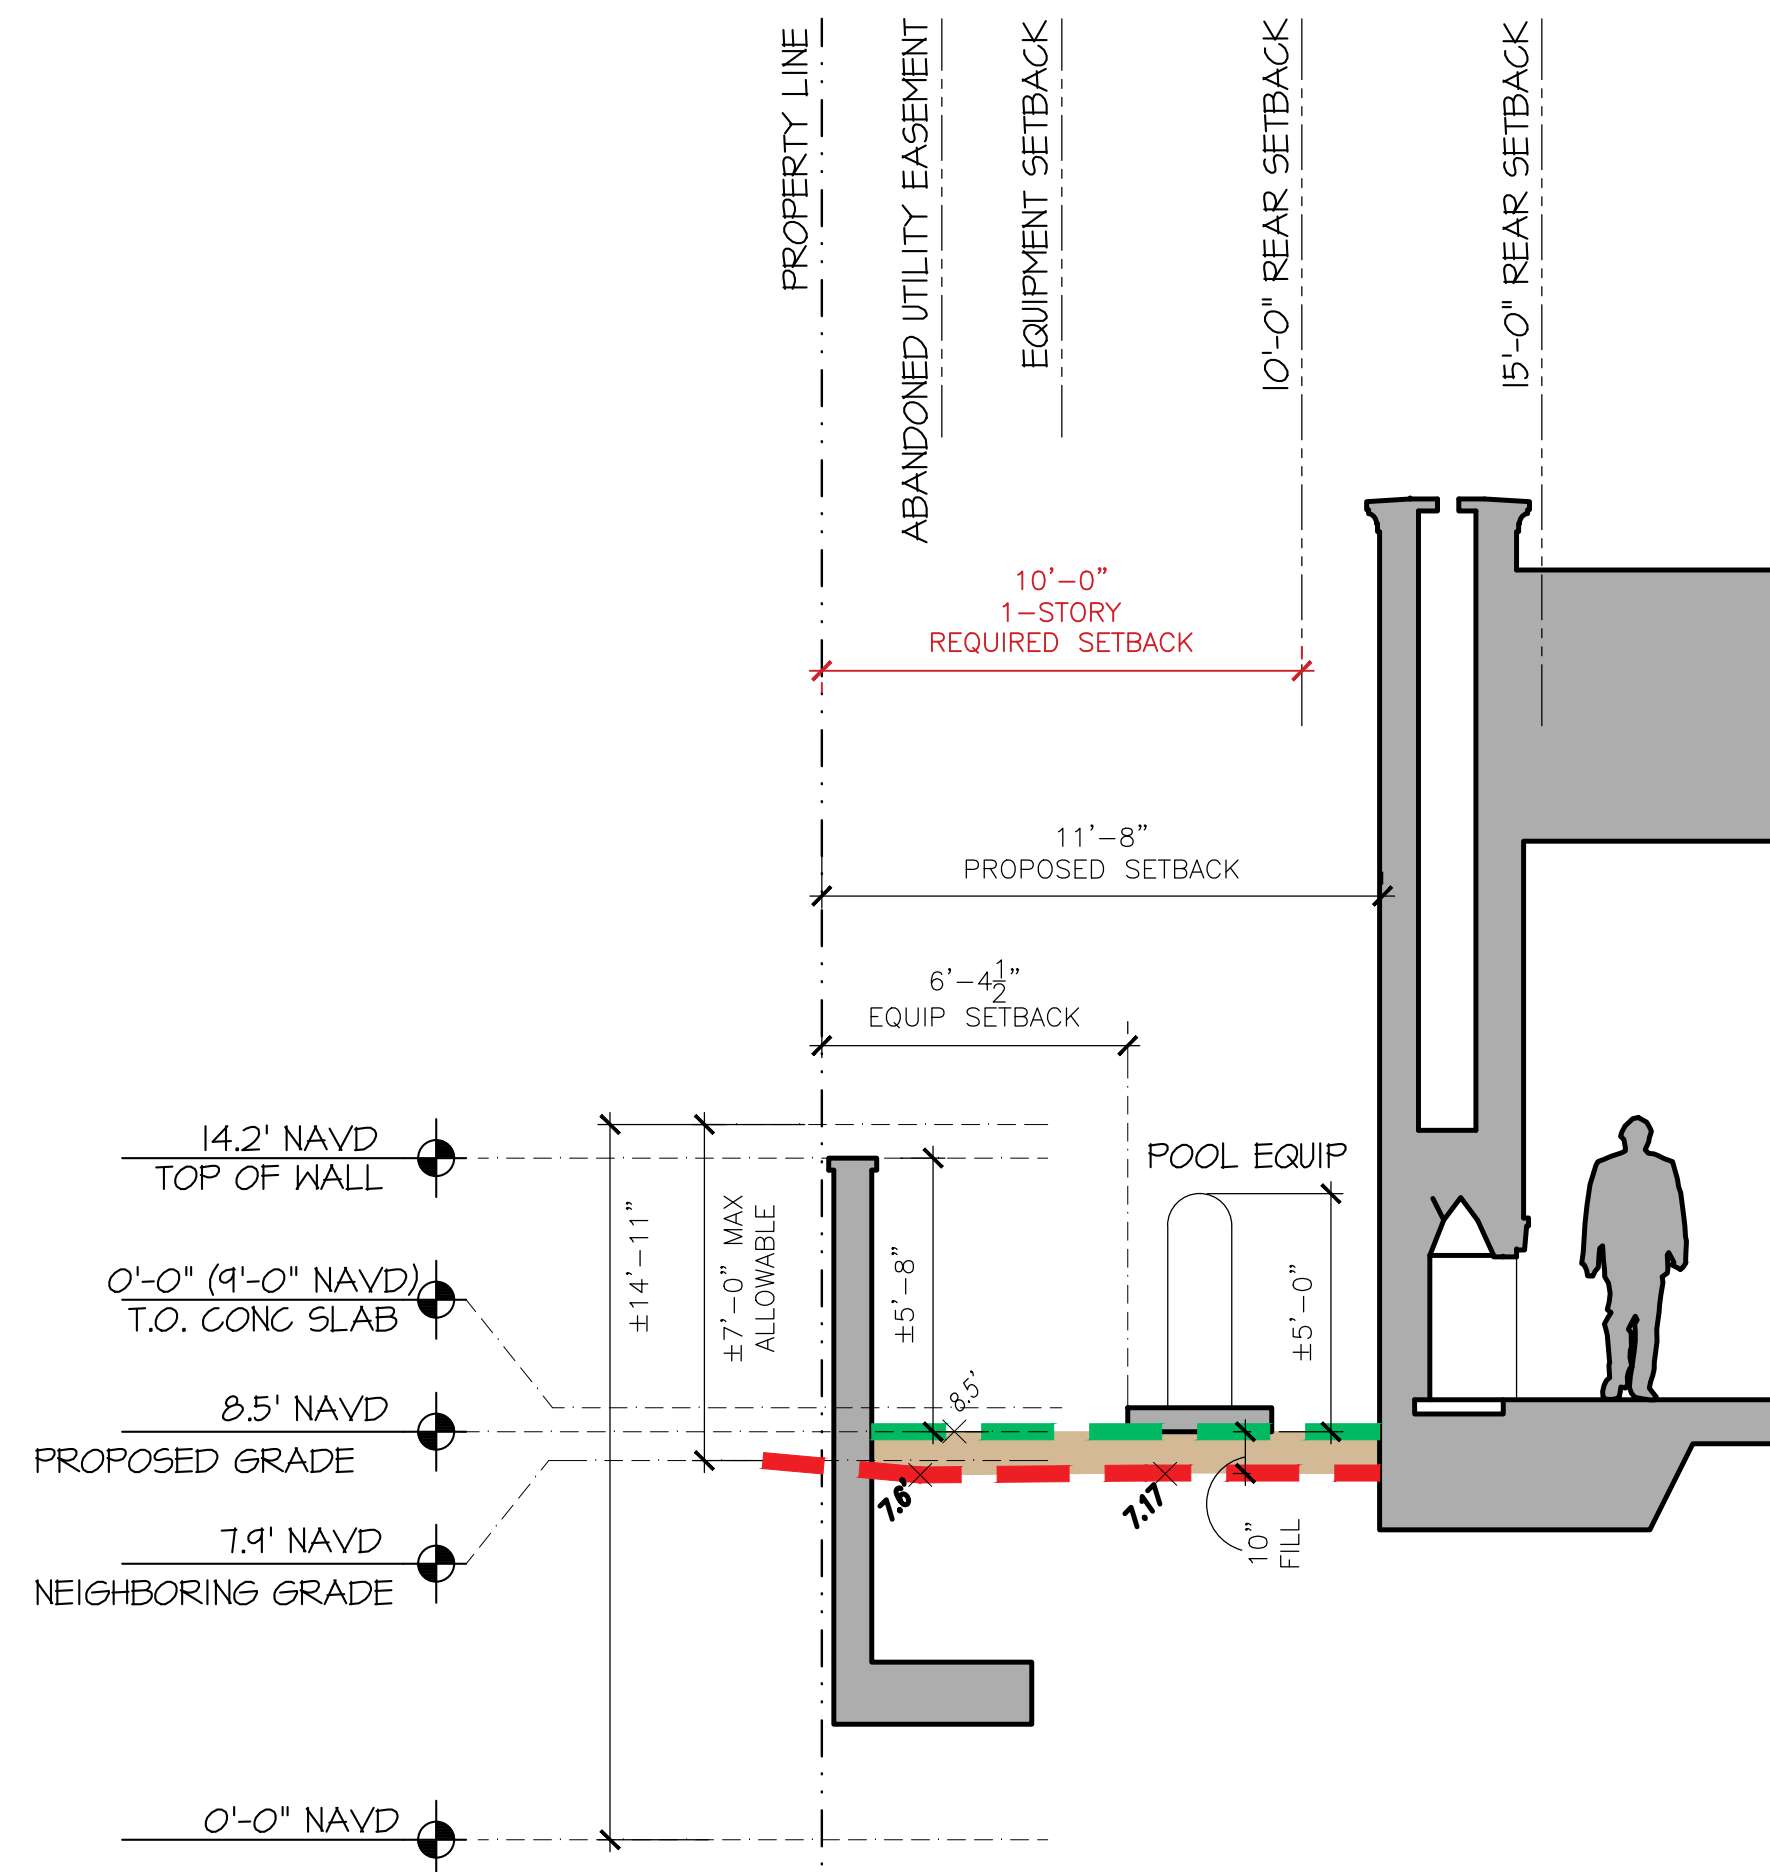

CURRENTLY PROPOSED YARD SECTION 1A
SCALE: 1/4"=1'-0"

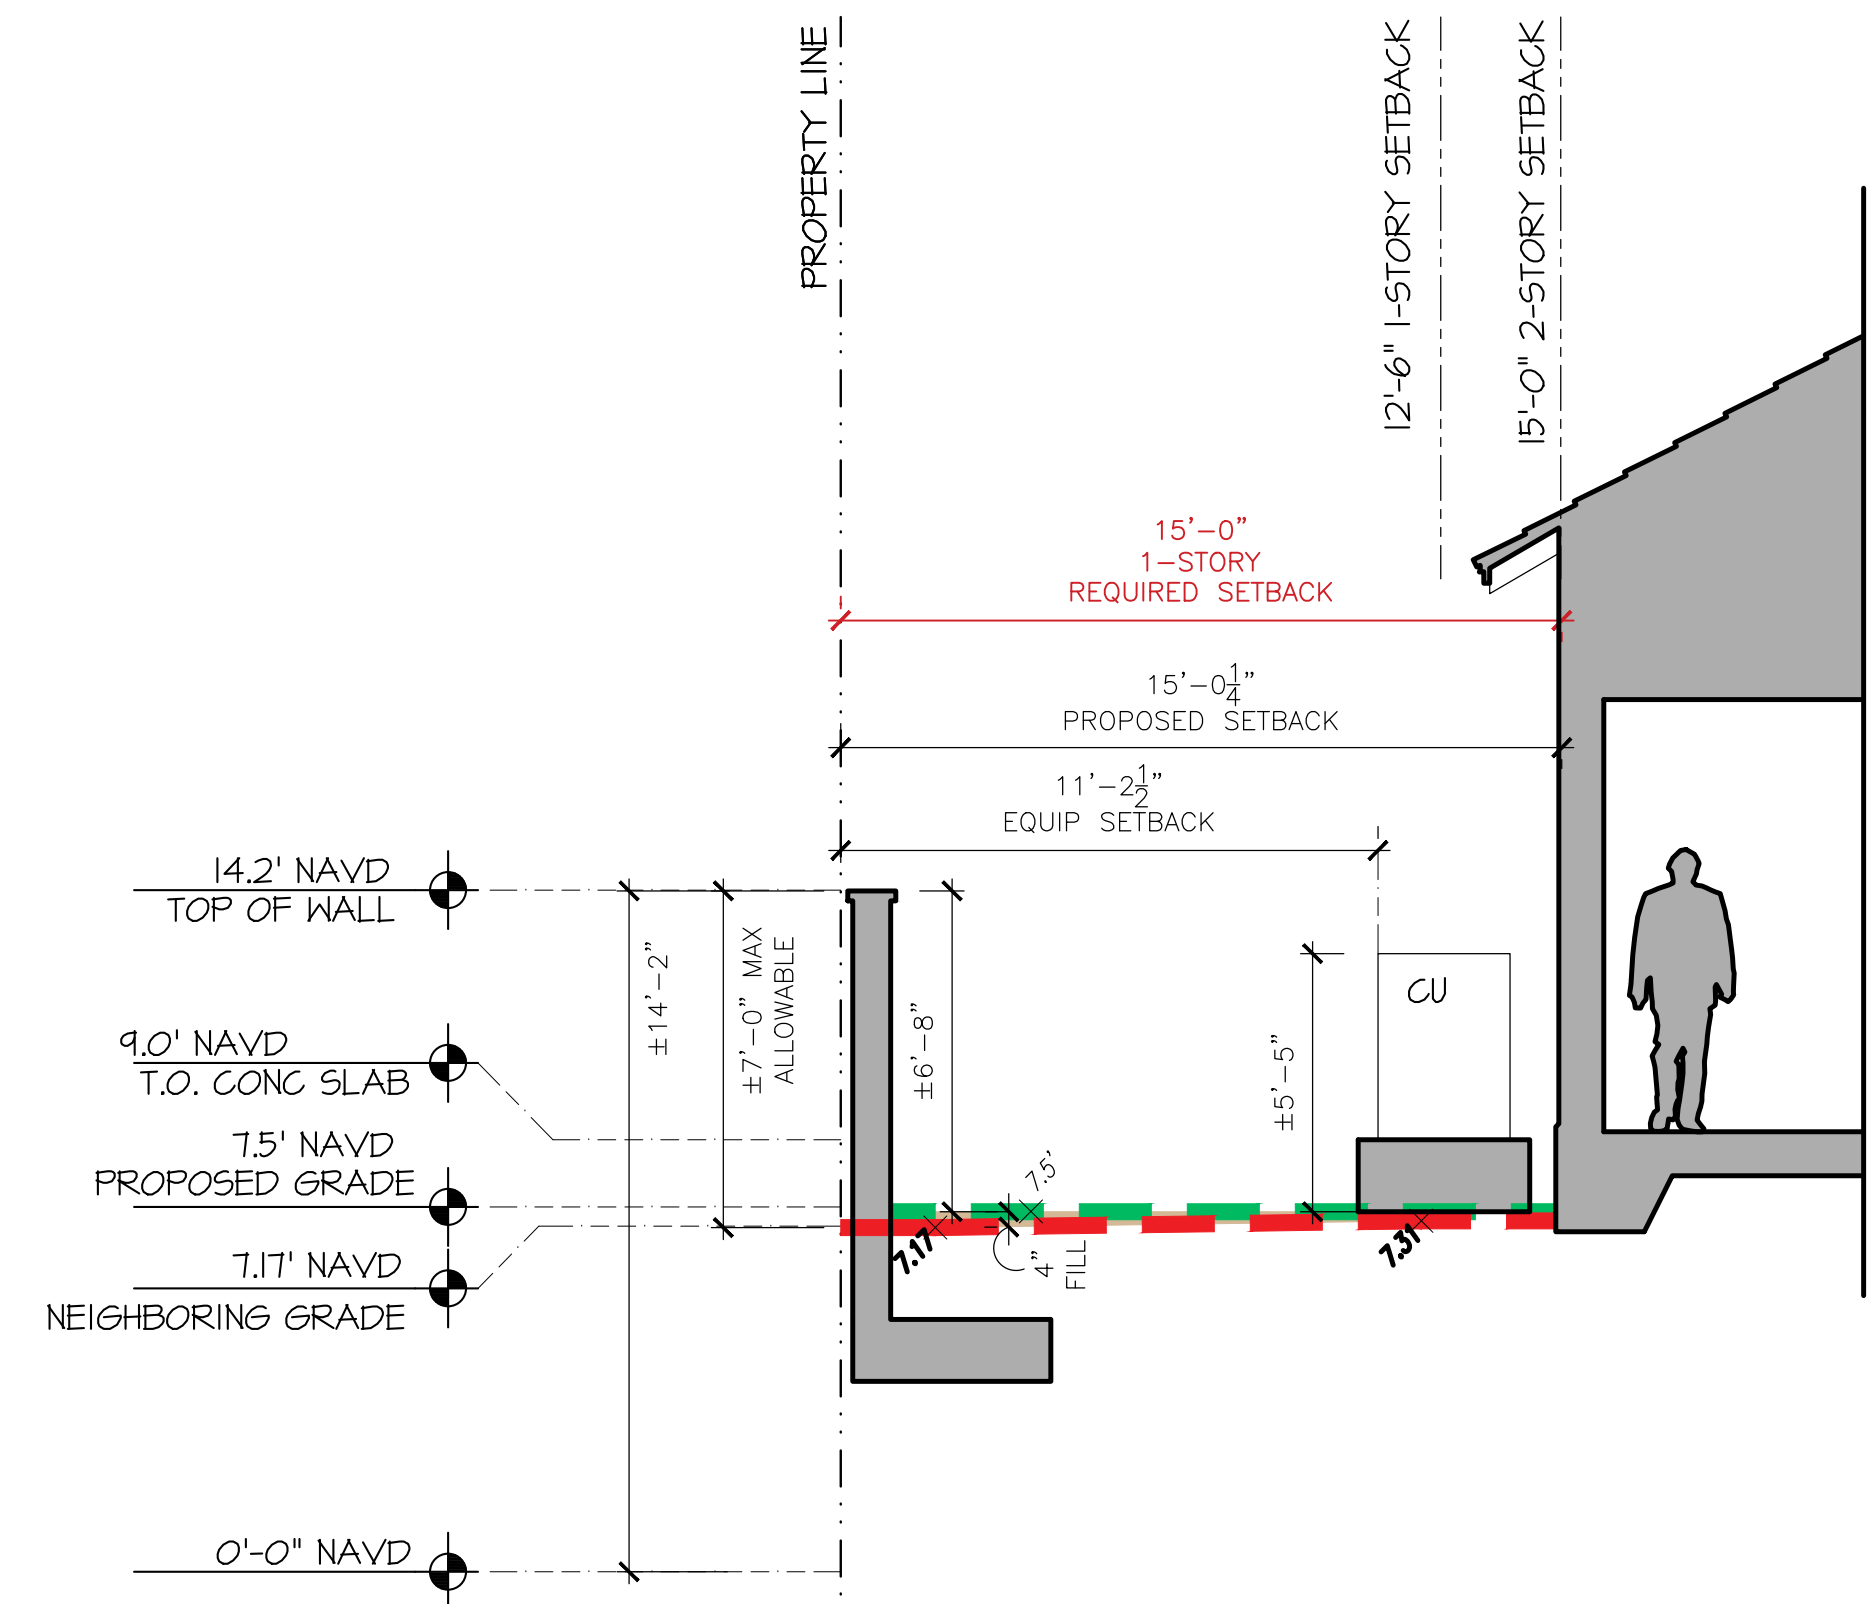

CURRENTLY PROPOSED YARD SECTION 1B
SCALE: 1/4"=1'-0"

PROPOSED NEW RESIDENCE AT:

117 DOLPHIN ROAD

TOWN OF PALM BEACH

DAILEY JANSSEN ARCHITECTS

400 CLEVELAND STREET, SUITE 200, WEST PALM BEACH, FLORIDA 33401 TEL: 561-933-4101, LICENSE #AA-C001414

DATE: PRESENTATION 01.25.2024

DRAWN: L&U

REVISIONS:

PRESENTATION REVOL: 11.22.2024

© COPYRIGHT 2024 DAILEY JANSSEN ARCHITECTS, P.A. ALL RIGHTS RESERVED.

SEAL

STATE OF FLORIDA
REGISTERED ARCHITECT
ROGER PATTON JANSSEN
AR0014785

ROGER P. JANSSEN AR-14185

ARCOM # ARC-24-0074

DRAWING NO.

A3.03

JOB NUMBER: 24-114