




LEGEND							
1	GUEST ENTRY GATE	6	12' WALKWAY	11A	POOL SEAT	18	ART
2	18' WIDE ENTRY DRIVE	7	PALM ALLEE/ FORMAL COURTYARD	12	SPA (12'-8" X 15'-9")	19	PALM ALLEE
3	FICUS TREE ALLEE WITH UNDERSTORY PLANTING	8	POOL HOUSE ENTRY	13	DAY BEDS WITH UMBRELLAS	20	SHUFFLE BOARD COURTS
4	GUEST DROP OFF	9	DINING GARDEN WITH WATER FEATURE	14	VIEWING GARDEN	21	BBQ BUILDING + TRELLIS + SEATING
5	GUEST AUTO COURT	10	POOL DECK	15	POOL TABLE WITH SEATING	22	RESTORATIVE GARDEN
		11	MAIN POOL	16	UPPER LAWN/EVENT TERRACE	23	GARDEN WALK
				17	8'-0" WIDE WALKWAY	24	COLLECTOR GARDENS
						25	FEATURE TREE
						26	OWNER'S PRIVATE ENTRY
						27	GOLF CART PARKING
						28	OWNER'S AUTO COURT
						29	PLANTING BUFFER
						30	CARETAKERS COTTAGE
						31	BATH GARDEN WITH POOL
						32	SOUTH ACCESS TO MAIN GARDENS
						33	BOARDWALK AT DUNE
						34	NATIVE DUNE VEGETATION
						35	EAST LAWN
						36	MAINTENANCE ACCESS TO EAST LAWN
						37	OUTDOOR SHOWER
						38	GUEST POOL
						39	POOL BAR + DINING TERRACE
						40	SPA
						41	VIEWING GARDENS
						42	POOL HOUSE LAWN
						43	SERVICE GATE
						44	UTILITY BUILDING- GAS, CHILLER / GENERATOR & ELECTRIC/POOL EQUIP.
						45	ENTRY TO SERVICE TUNNEL
						46	PARKING
						47	NORTH BEACH ACCESS
						48	6' WIDE GOLF CART PATH
						49	ENTRY TO CARETAKER'S COTTAGE
						50	DRIVEWAY ACCESS TO CARETAKER'S GARAGE
						51	ENTRY TO POOL BATHROOM

ARCOM CASE: ARC-24-063

PREVIOUSLY APPROVED

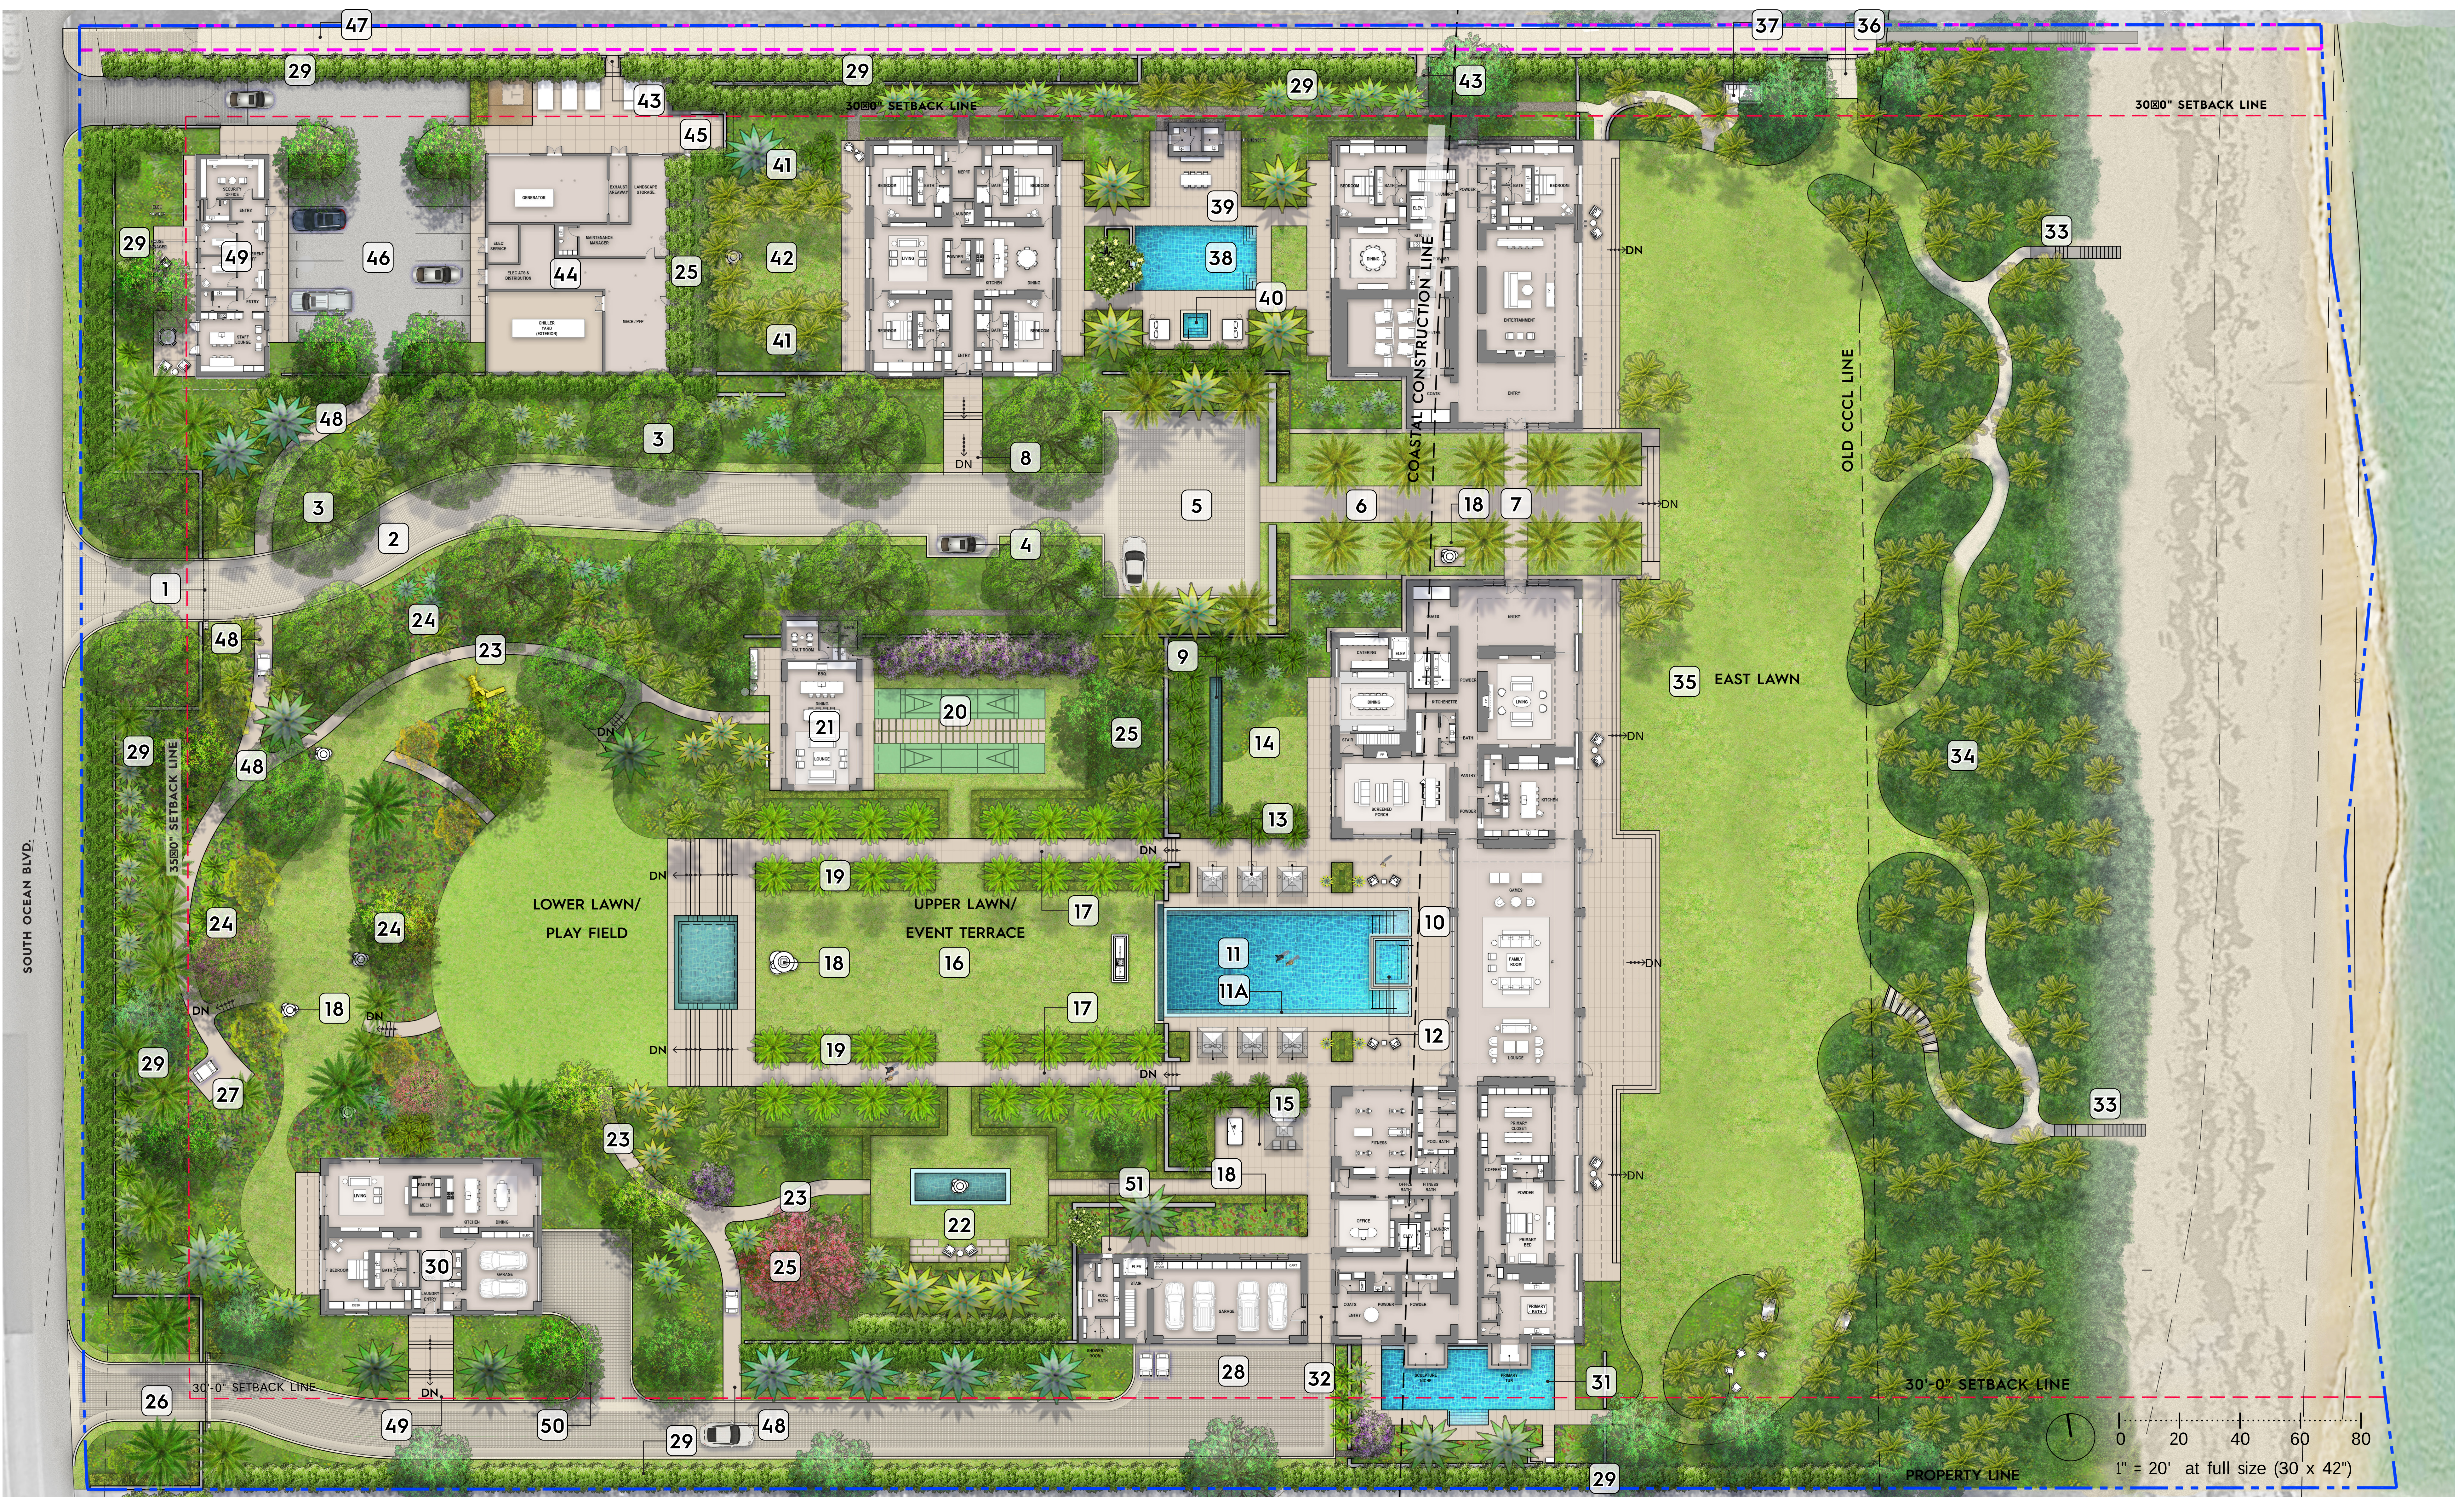

WEST ELEVATION (SOUTH OCEAN BLVD.)

CURRENTLY PROPOSED




WEST ELEVATION (SOUTH OCEAN BLVD.)

NORTH ELEVATION



KEY PLAN

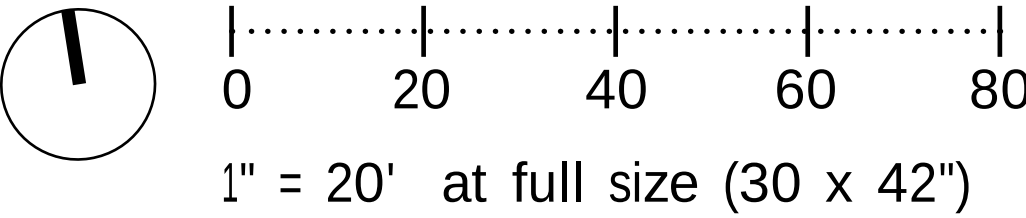

ARCOM CASE: ARC-24-063

L0.18

STOEVE

design group


© STOEVE DESIGN GROUP INC.
Copyright shown and the title property of Stoeve Design Group Inc. (SDG).
The drawings may not be used except with the written consent of SDG.

1247 SOUTH OCEAN BLVD (FKA 60 BLOSSOM WAY)

PALM BEACH, FL

Elevations

September 2024

 

STÖEV
design group

1505 BRIDGEWAY, #107 SAUSALITO, CA 94965
TEL. 415.944.1475 EMAIL
INFO@STOVDESIGNGROUP.COM

PRIVATE RESIDENCE
1247 SOUTH OCEAN BLVD (FKA 60 BLOSSOM WAY)
PALM BEACH, FLORIDA 33480

©2023 Stoer Design Group Inc.
The designs and concepts shown are the
intellectual property of Stoer
Design Group Inc., and shall not be
used, copied or transmitted in any
form without the Landscape
Architect's written approval.

SCALE:
NOTE: THIS SHEET SIZE IS 30" X 42".
DO NOT SCALE DRAWINGS.


ARCOM:ARC-24-063
PREVIOUSLY APPROVED CASE
NUMBER: ARC-23-070

REVISIONS		
NO	DATE	ISSUE
1	09/16/2024	ARCOM PRE-APP
2	10/03/2024	FRIST SUBMITTAL


HARDSCAPE DETAILS

PROJECT #:	19-014
DRAWN BY:	CS, AB, WI, LT
CHECKED BY:	CS, SS
DRAWING NO.:	


L6.06

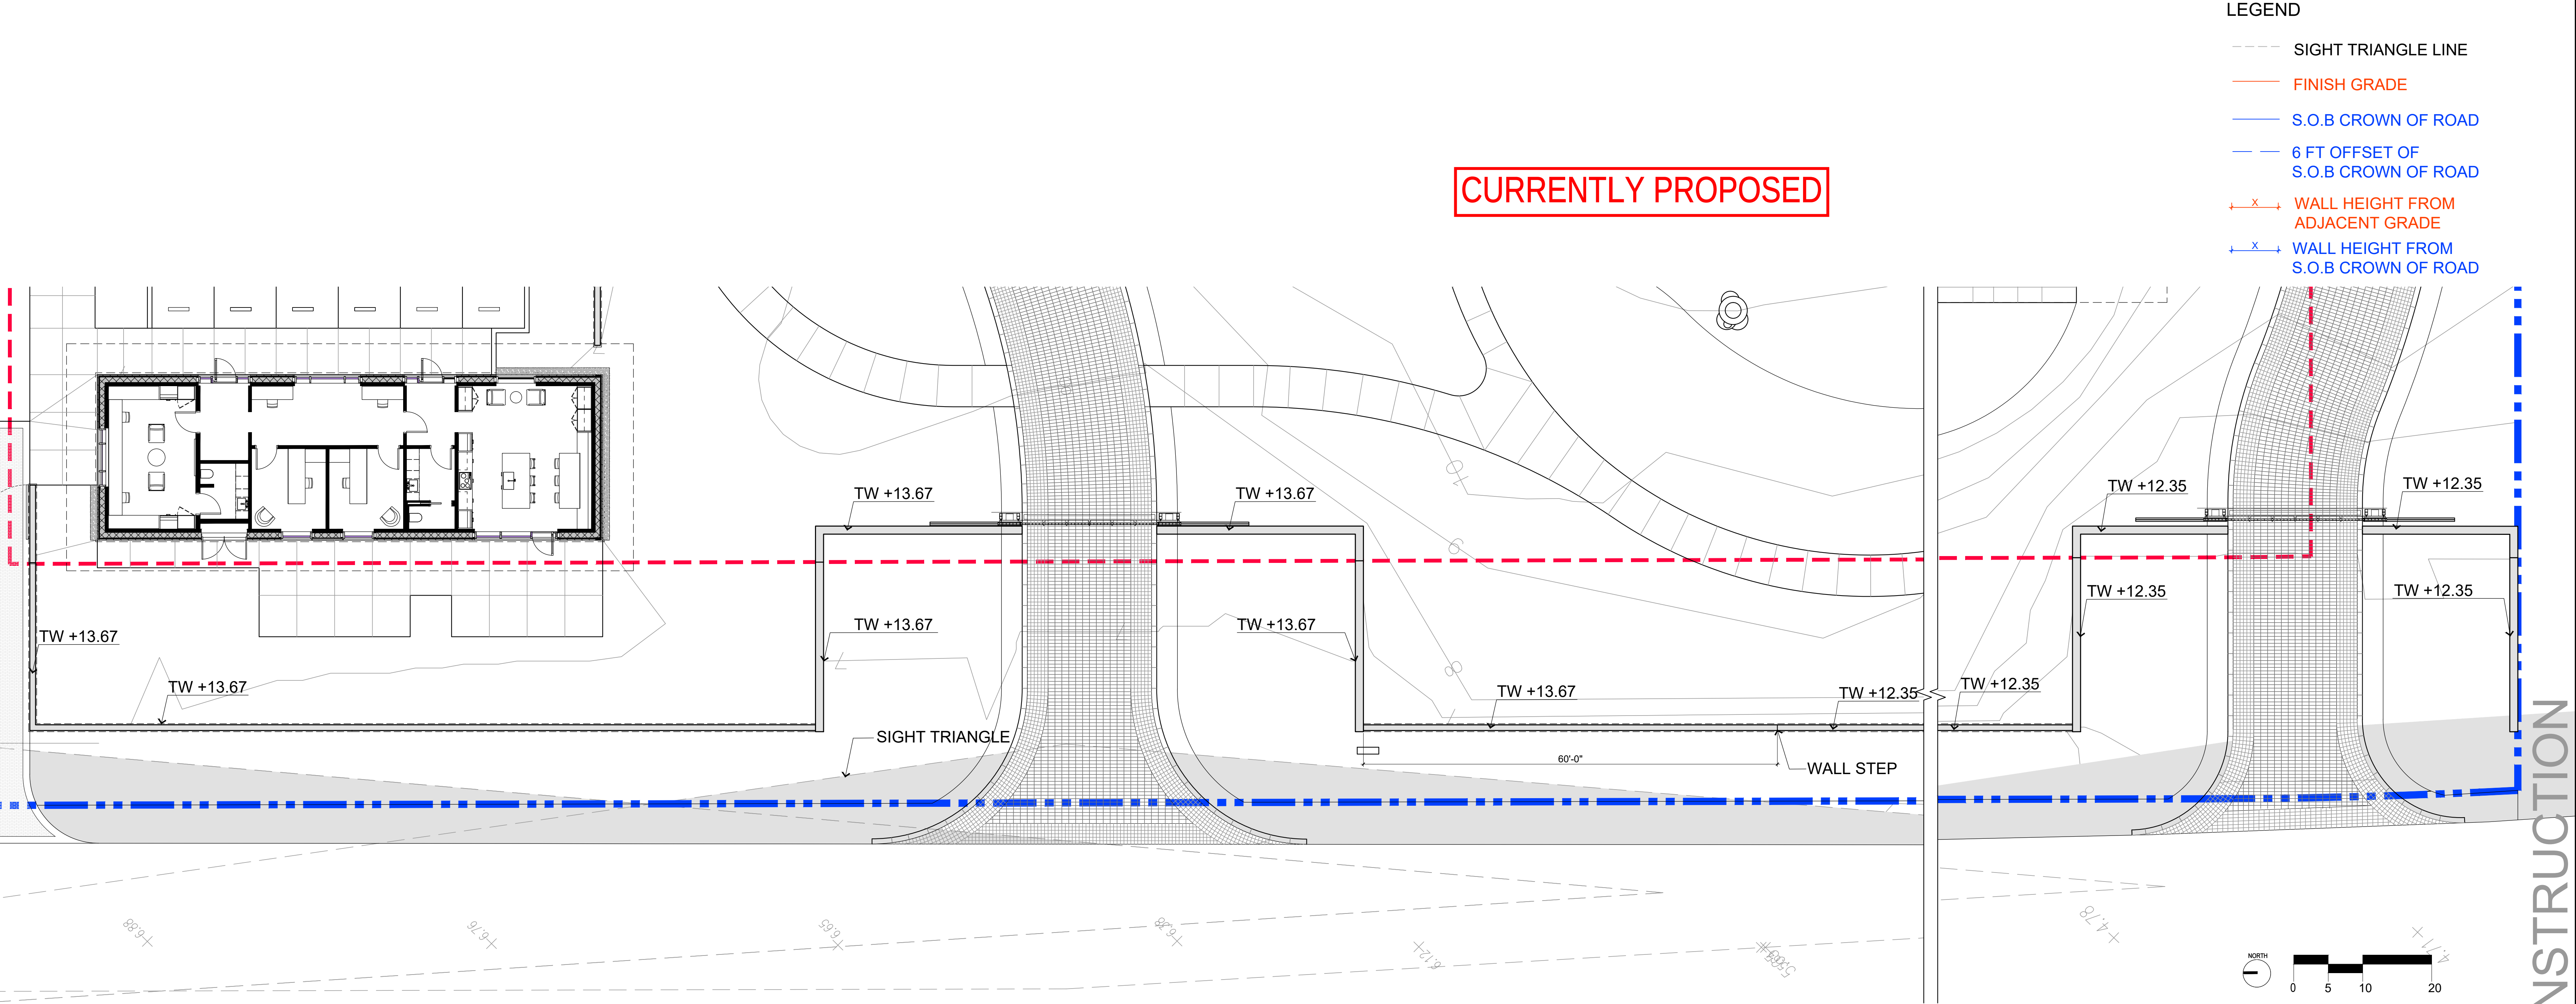

3 PLAN - PROPOSED S.O.B WALL HEIGHTS

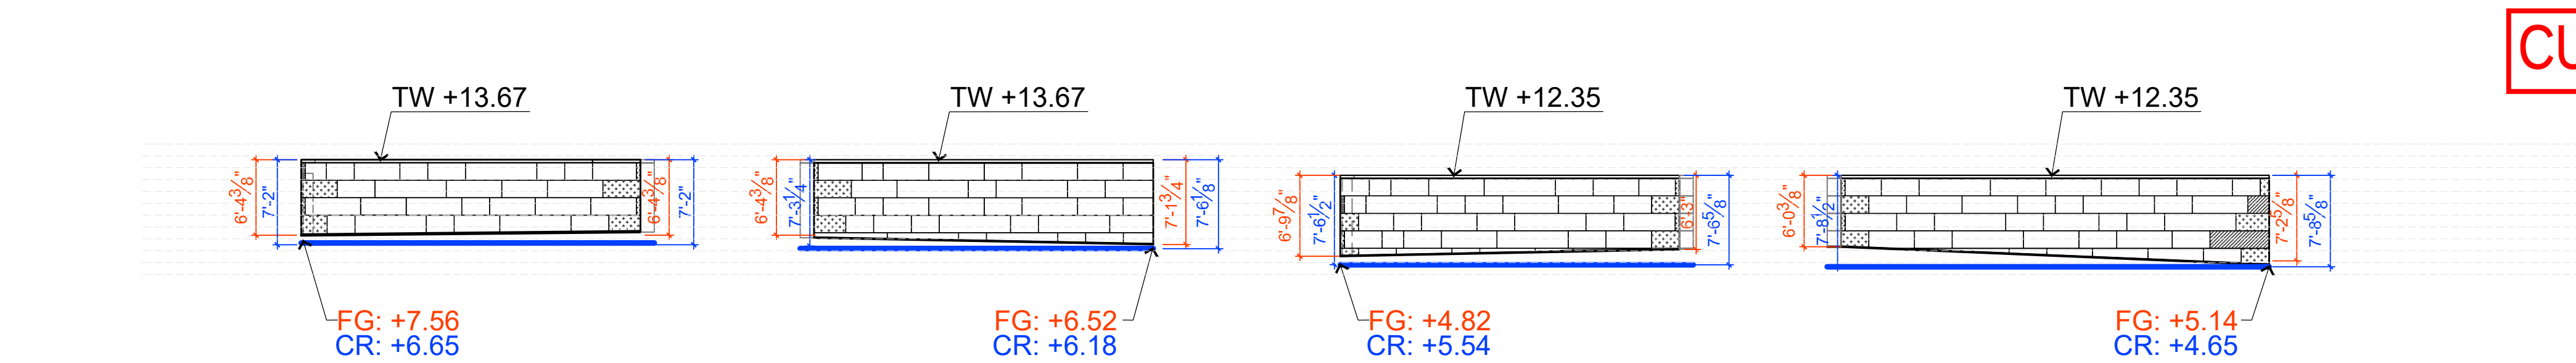

2 PROPOSED WALL HEIGHTS ALONG ENTRY DRIVEWAY

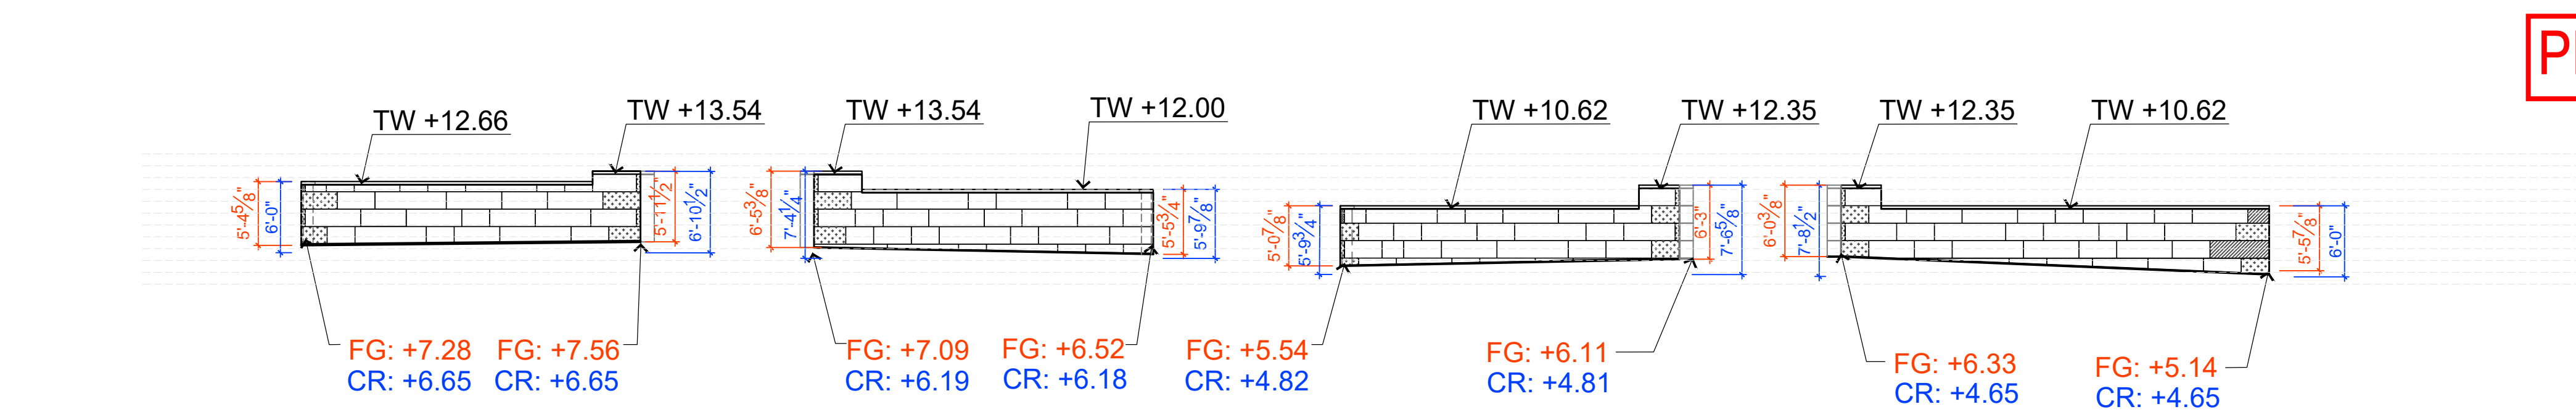

1 PREVIOUSLY APPROVED WALL HEIGHTS ALONG ENTRY DRIVEWAY

- LEGEND
- SIGHT TRIANGLE LINE
 - FINISH GRADE
 - S.O.B CROWN OF ROAD
 - 6 FT OFFSET OF S.O.B CROWN OF ROAD
 - WALL HEIGHT FROM ADJACENT GRADE
 - WALL HEIGHT FROM S.O.B CROWN OF ROAD

NOT FOR CONSTRUCTION

PRIVATE RESIDENCE
1247 SOUTH OCEAN BLVD (FKA 60 BLOSSOM WAY)
PALM BEACH, FLORIDA 33480

HARDSCAPE DETAILS


PROJECT #:
19-014
DRAWN BY:
CS, AB, WI, LT
CHECKED BY:
CS, SS
DRAWING NO:

L6.06A


STOE V
design group
1505 BRIDGEWAY, #107 SAUSALITO, CA 94965
TEL 415 944 1475 EMAIL
INFO@STOEVDESIGNGROUP.COM

SHILPA P-STORY
STATE OF FLORIDA
LANDSCAPE ARCHITECT
REGISTRATION NUMBER
LA6867455


Plot Date: 9/30/2024 1:36 PM

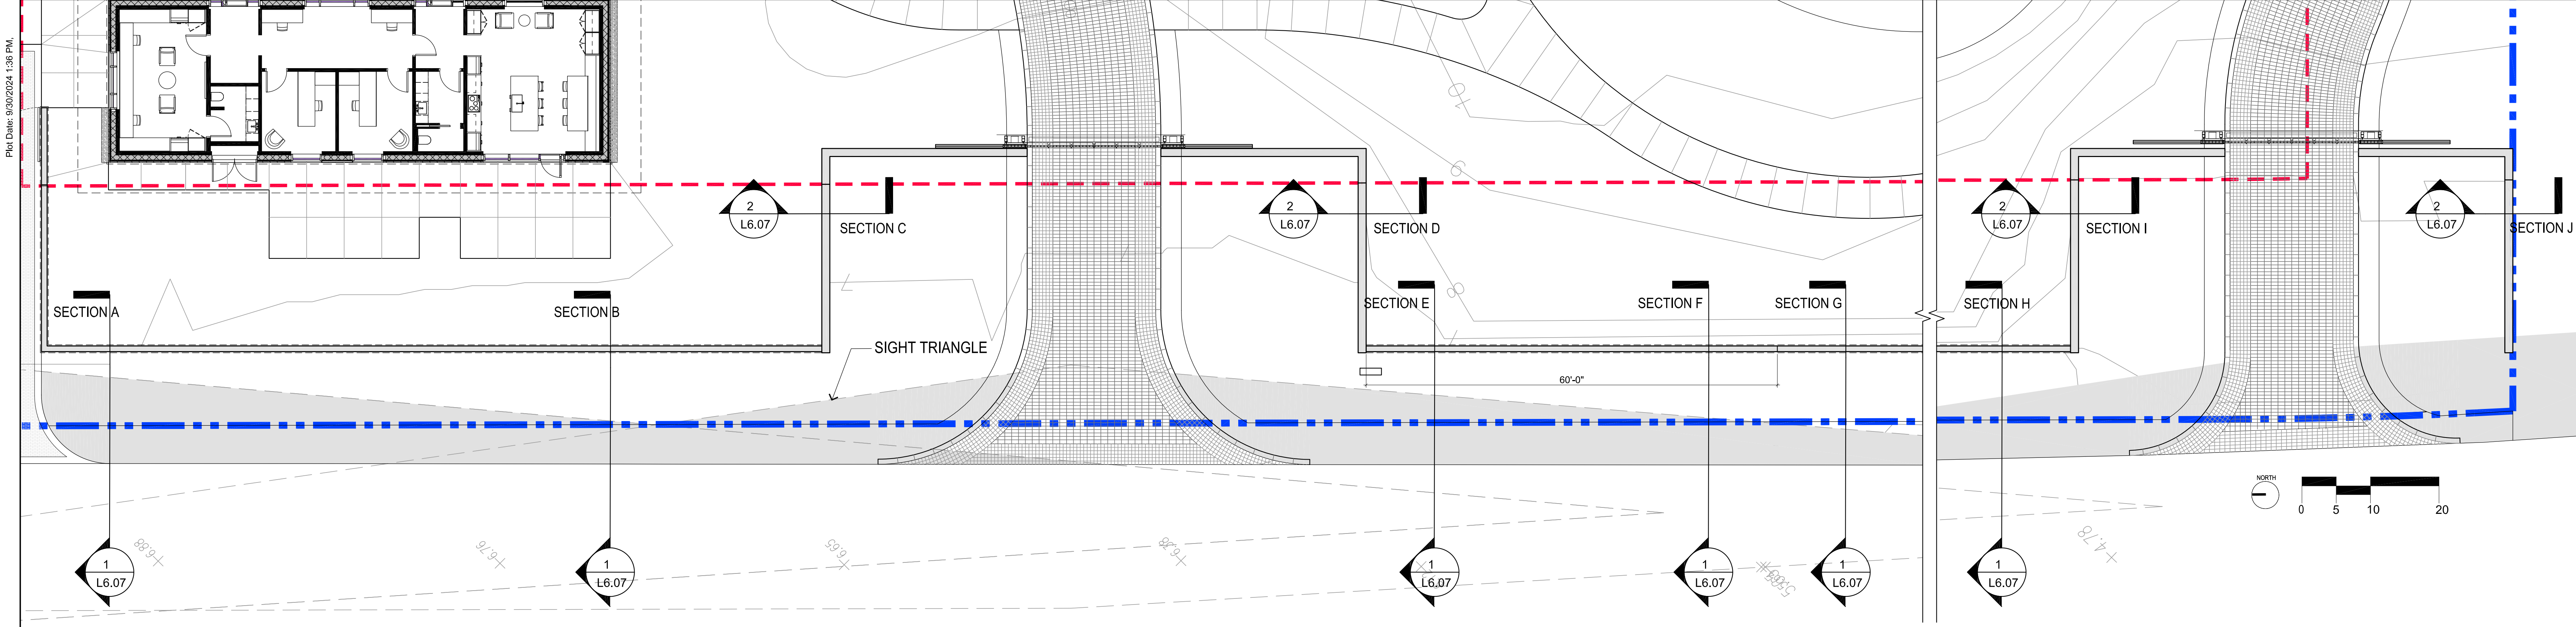


3 PLAN - PROPOSED S.O.B WALL HEIGHTS (SCALE: 1" = 10'-0")

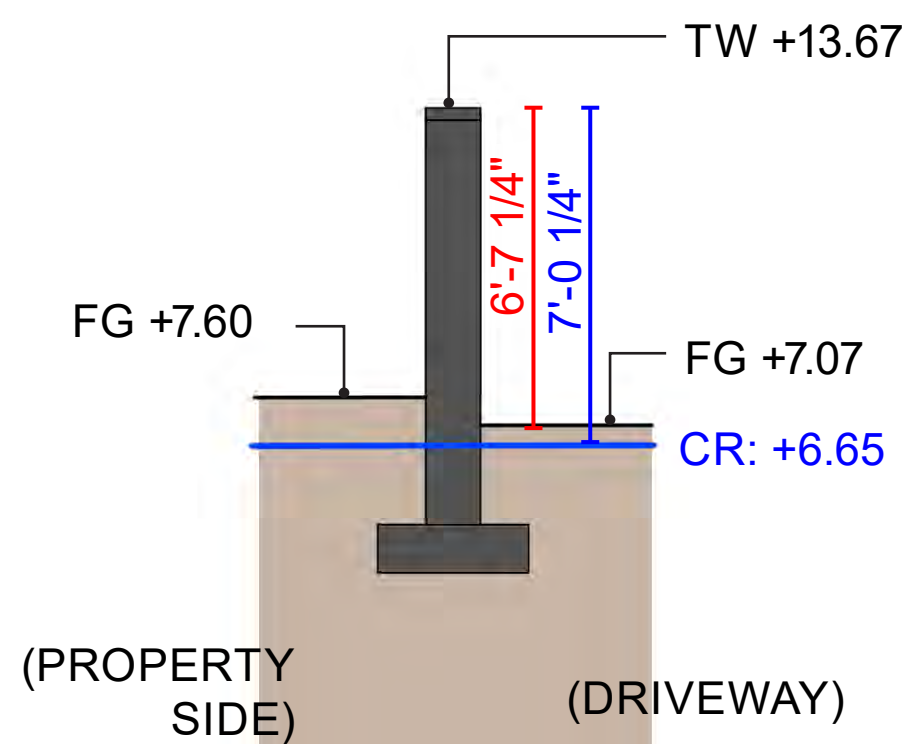


SECTION C

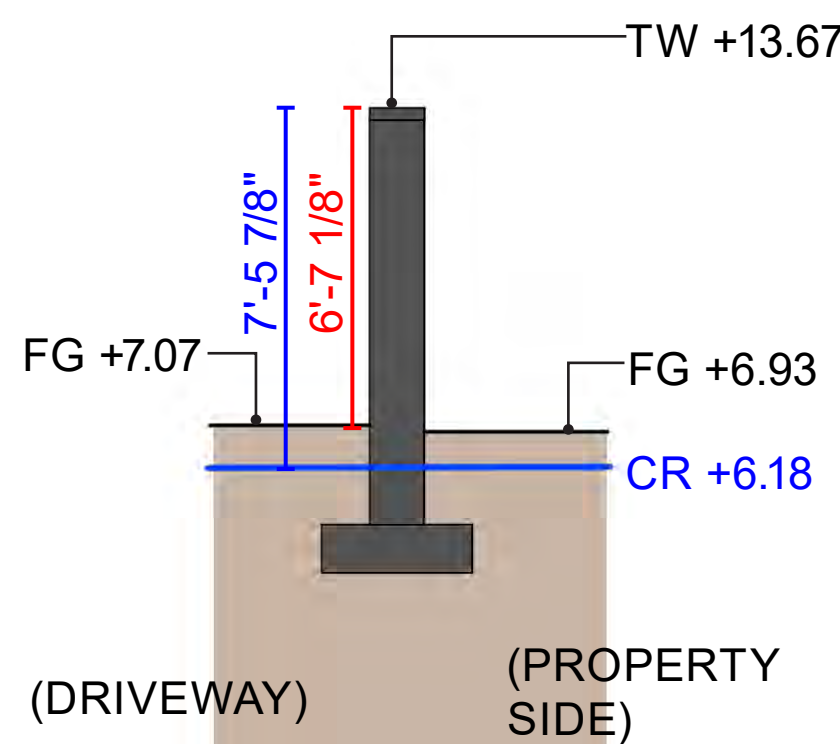

SECTION D

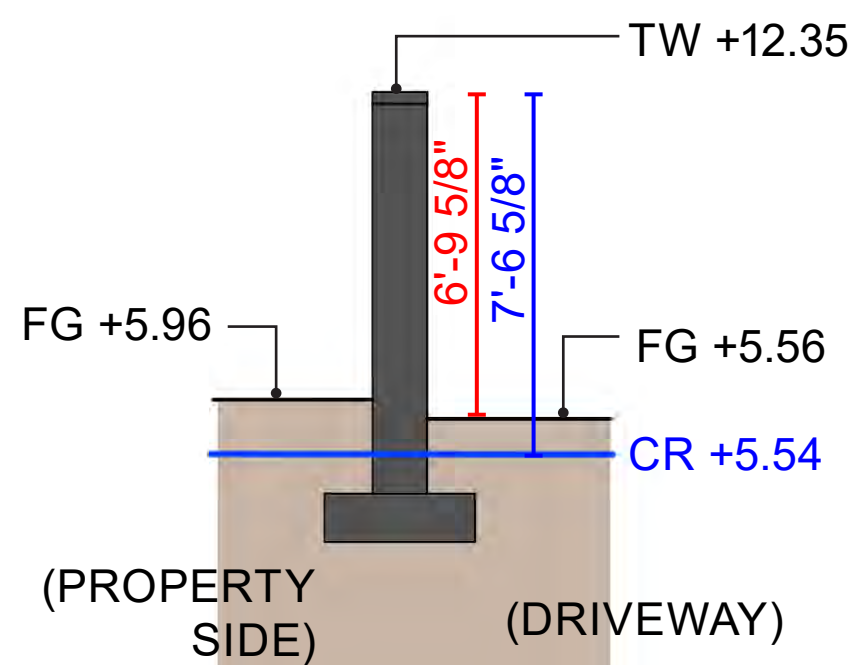

SECTION I

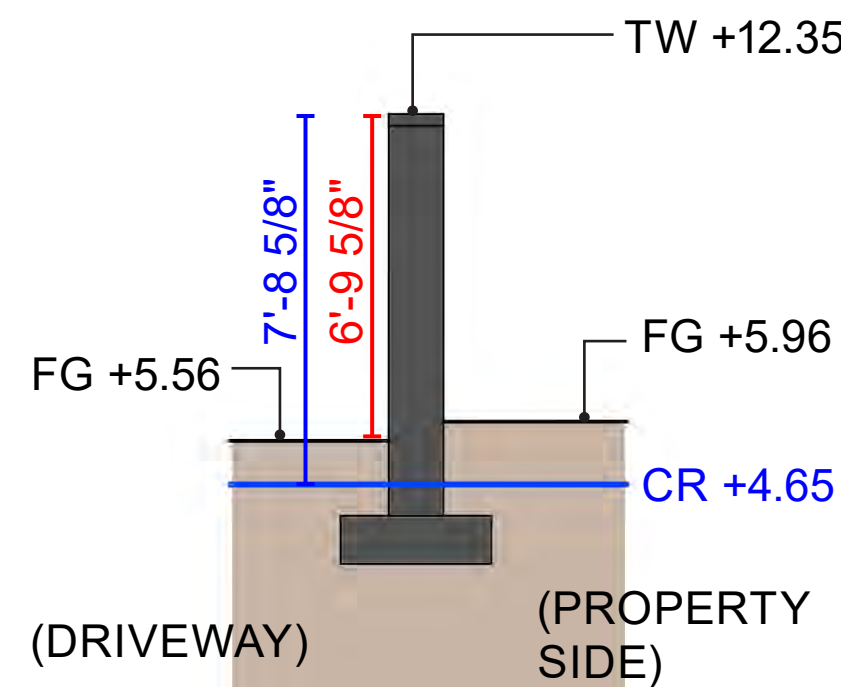


SECTION J

CURRENTLY PROPOSED


LEGEND

- FG FINISH GRADE
- CR CROWN OF ROAD
- S.O.B CROWN OF ROAD
- X WALL HEIGHT FROM ADJACENT GRADE
- X WALL HEIGHT FROM S.O.B CROWN OF ROAD

2 PROPOSED WALL SECTIONS ALONG DRIVEWAY (SCALE: 1/4" = 1'-0")

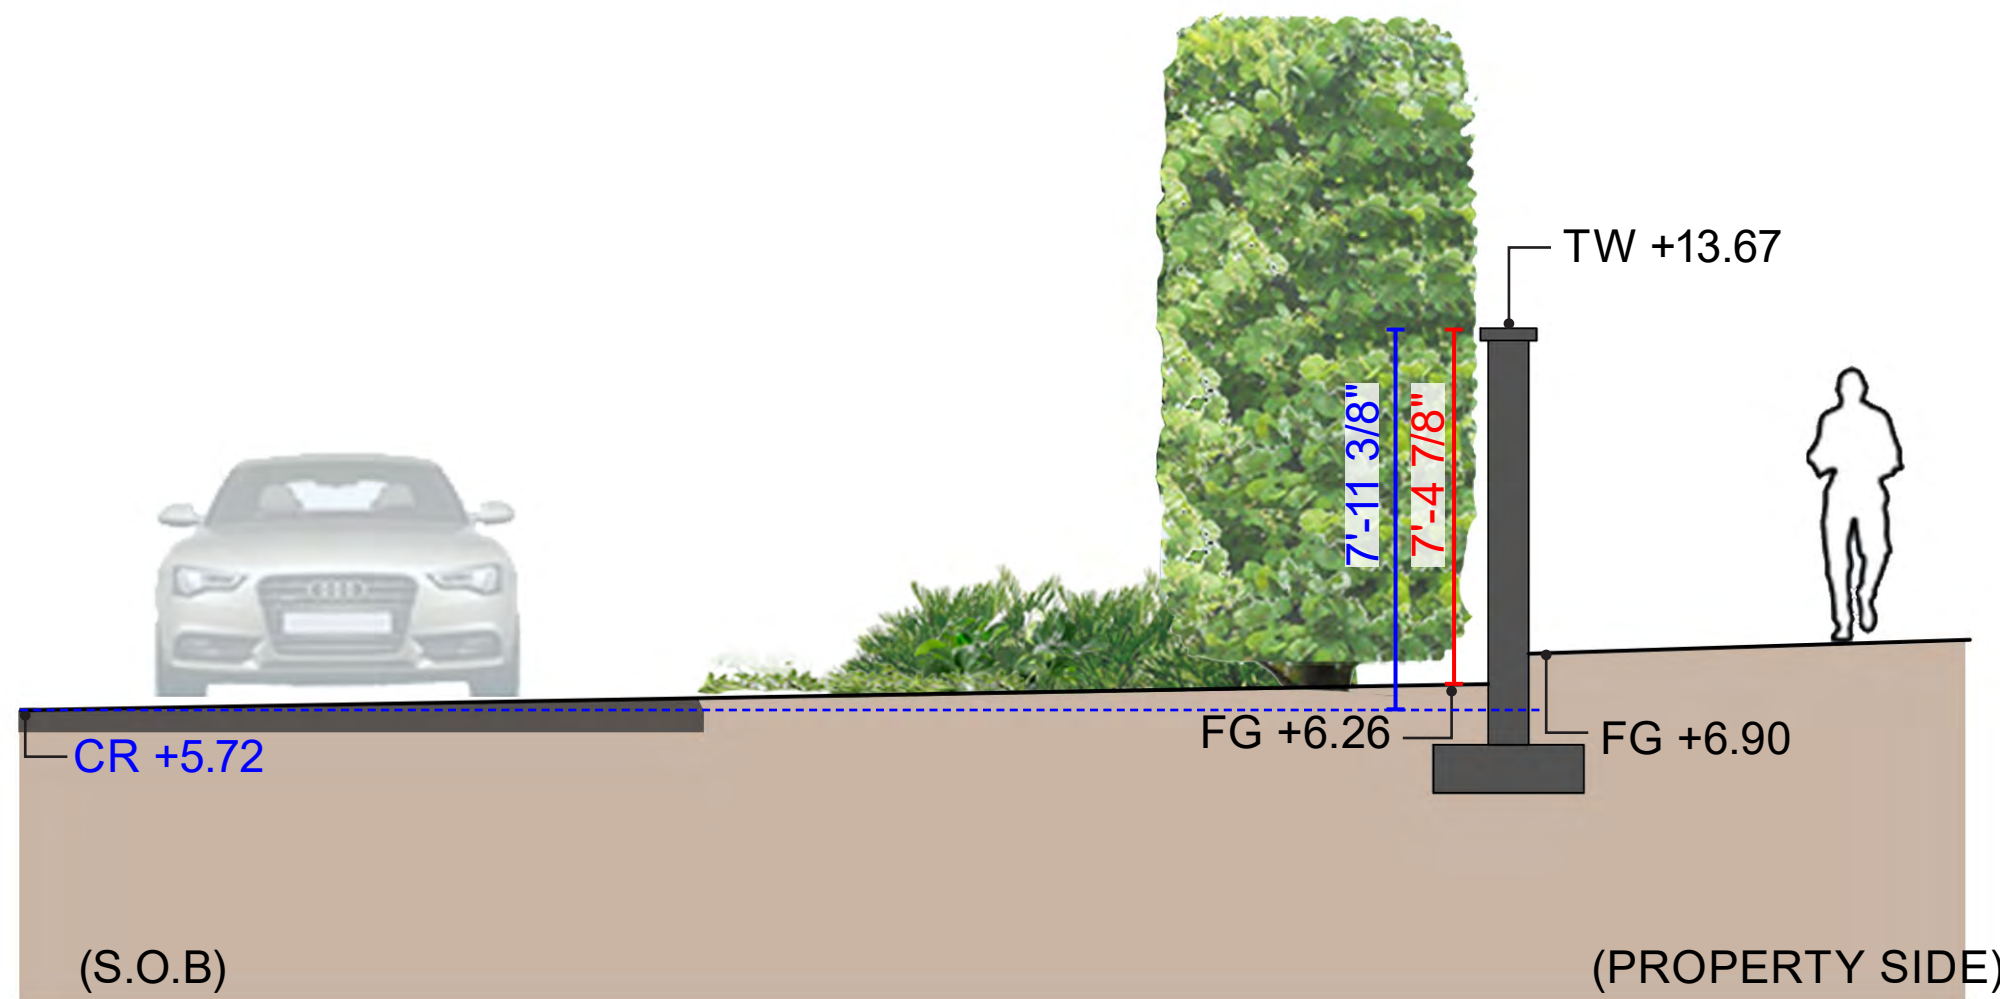

SECTION F

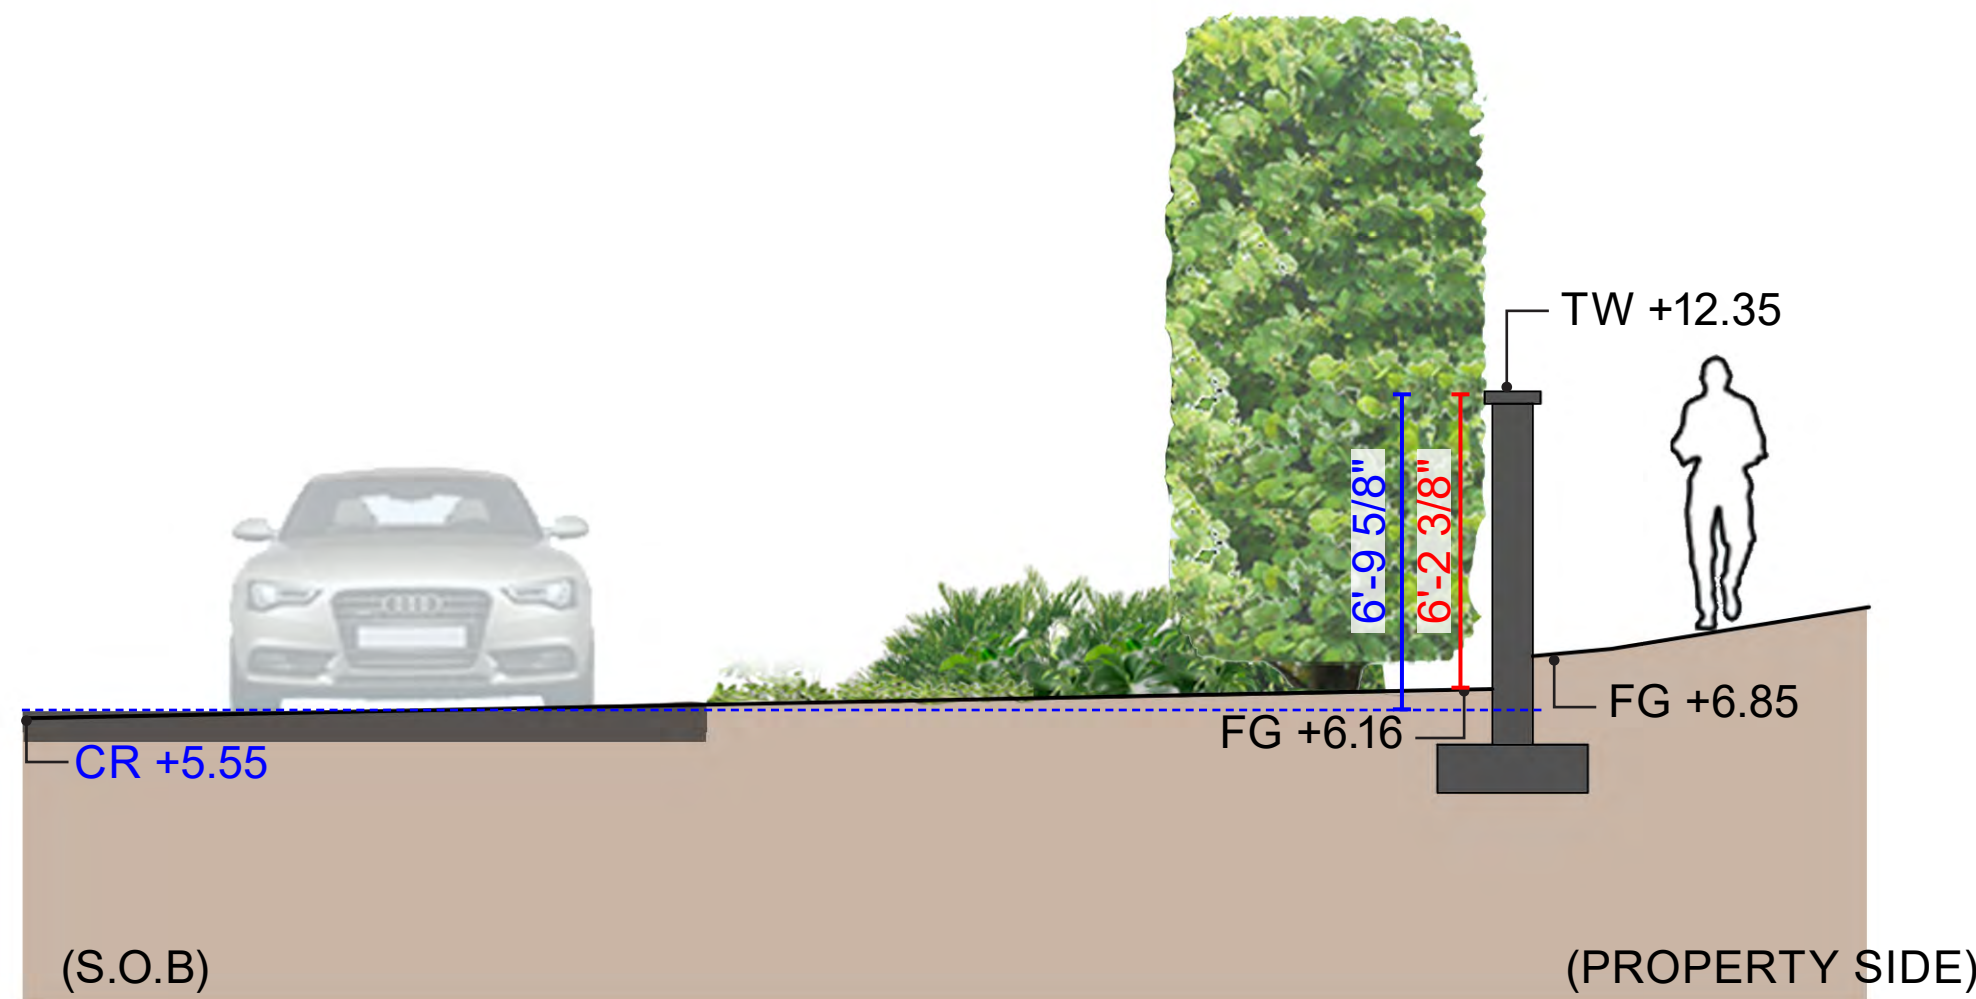


SECTION G

CURRENTLY PROPOSED


LEGEND

- FG FINISH GRADE
- CR CROWN OF ROAD
- S.O.B CROWN OF ROAD
- X WALL HEIGHT FROM ADJACENT GRADE
- X WALL HEIGHT FROM S.O.B CROWN OF ROAD


SECTION H

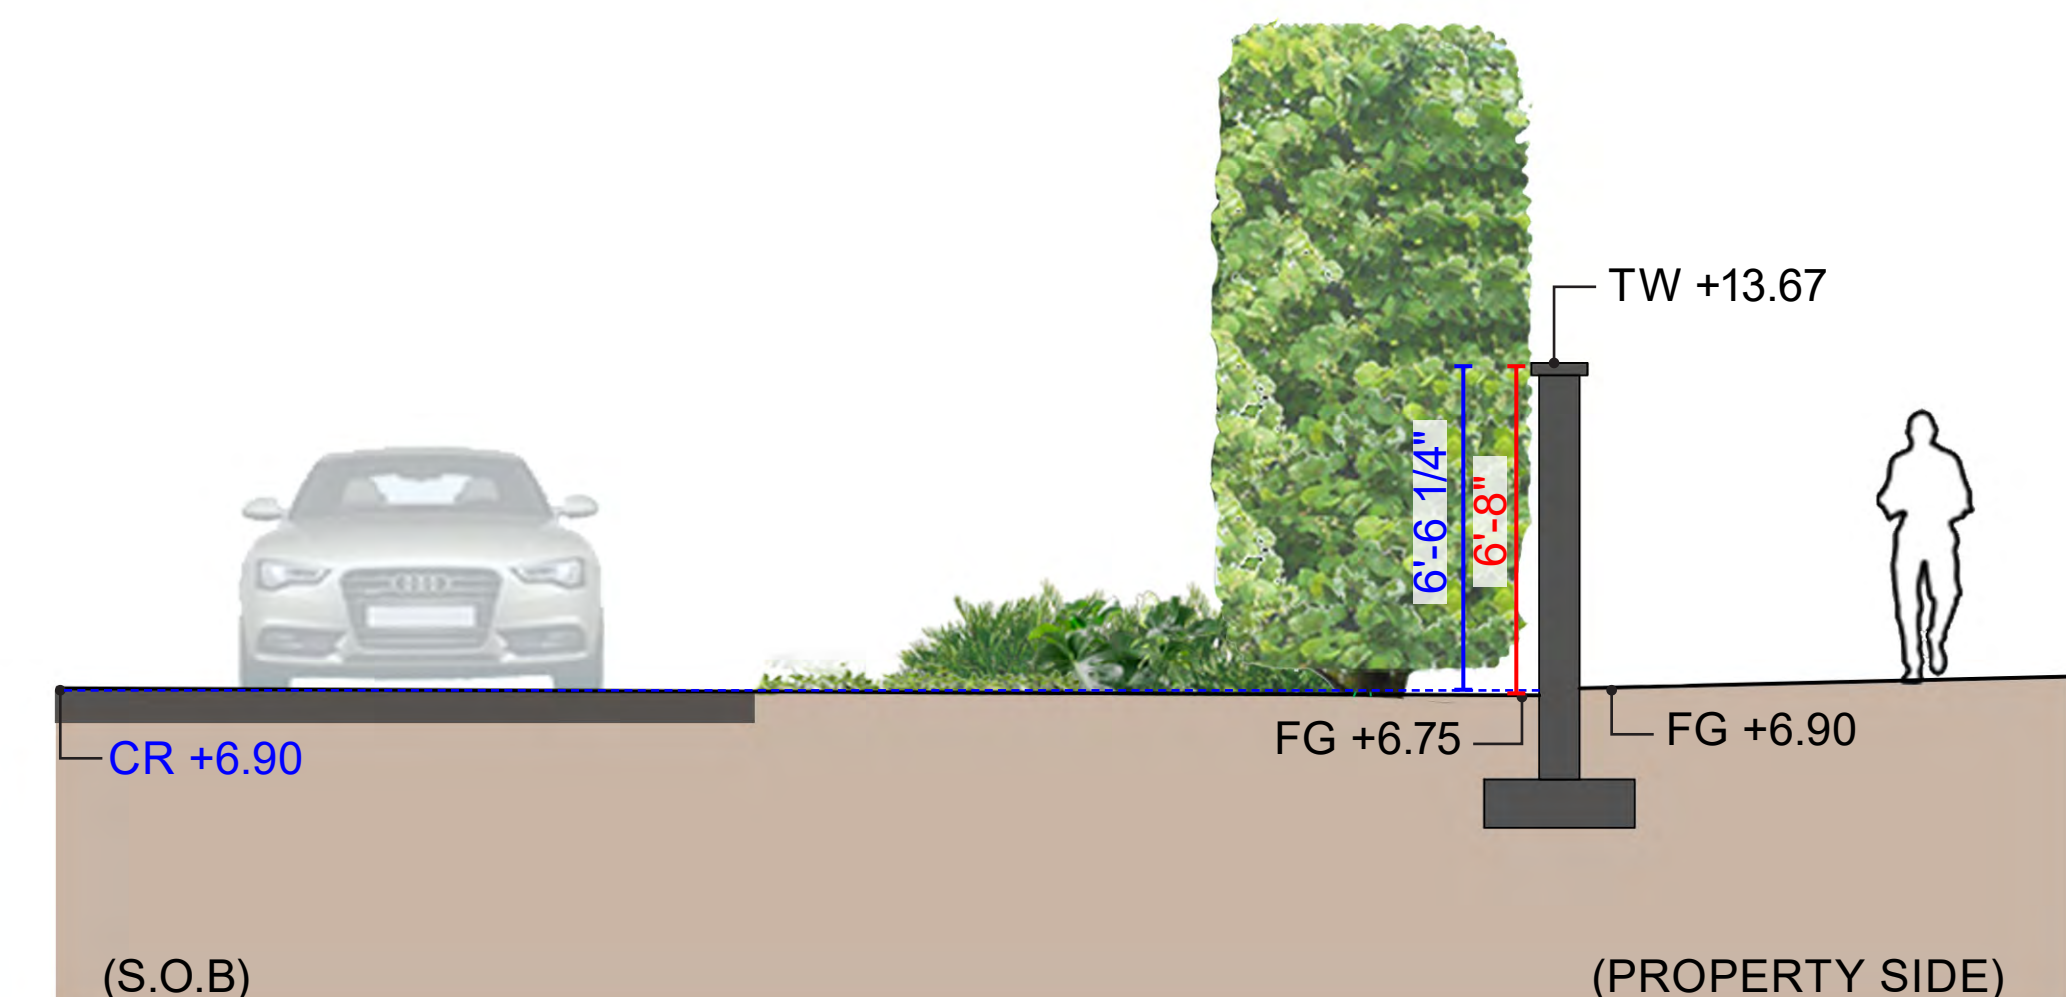

SECTION A

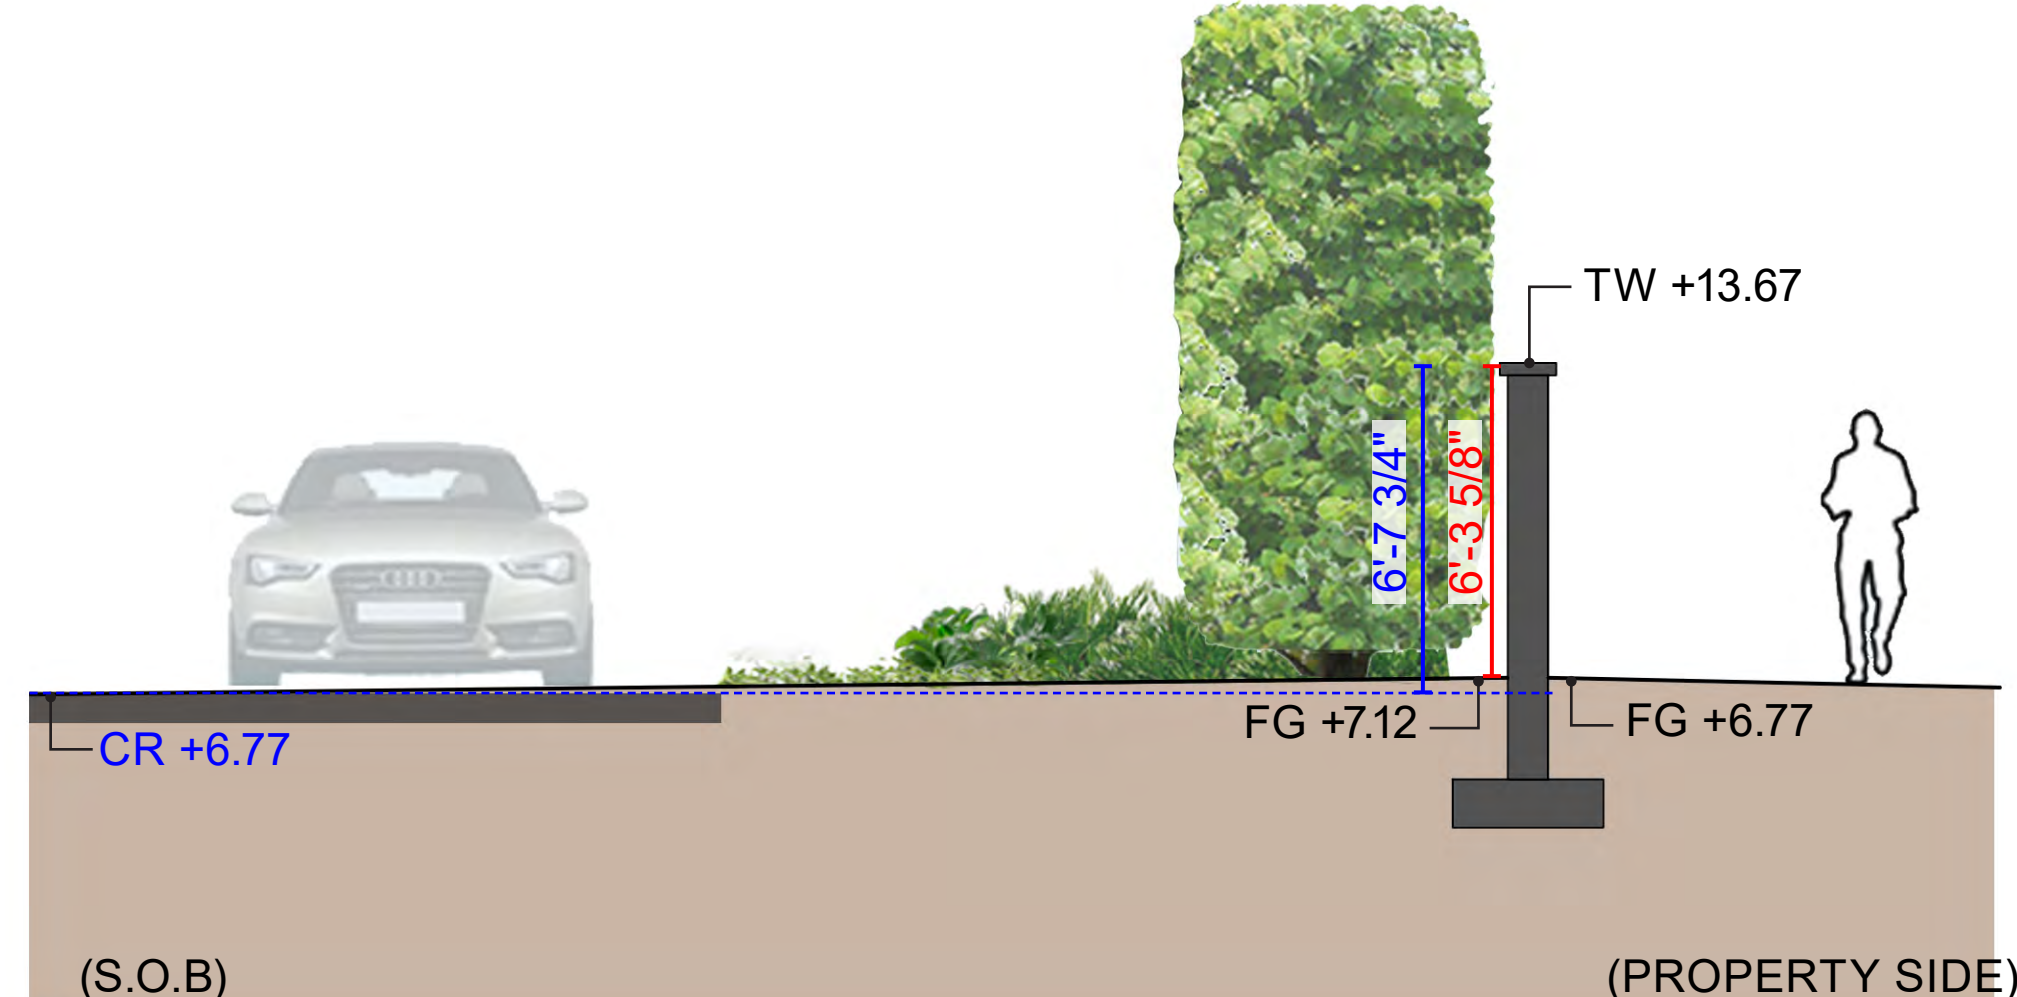

SECTION B

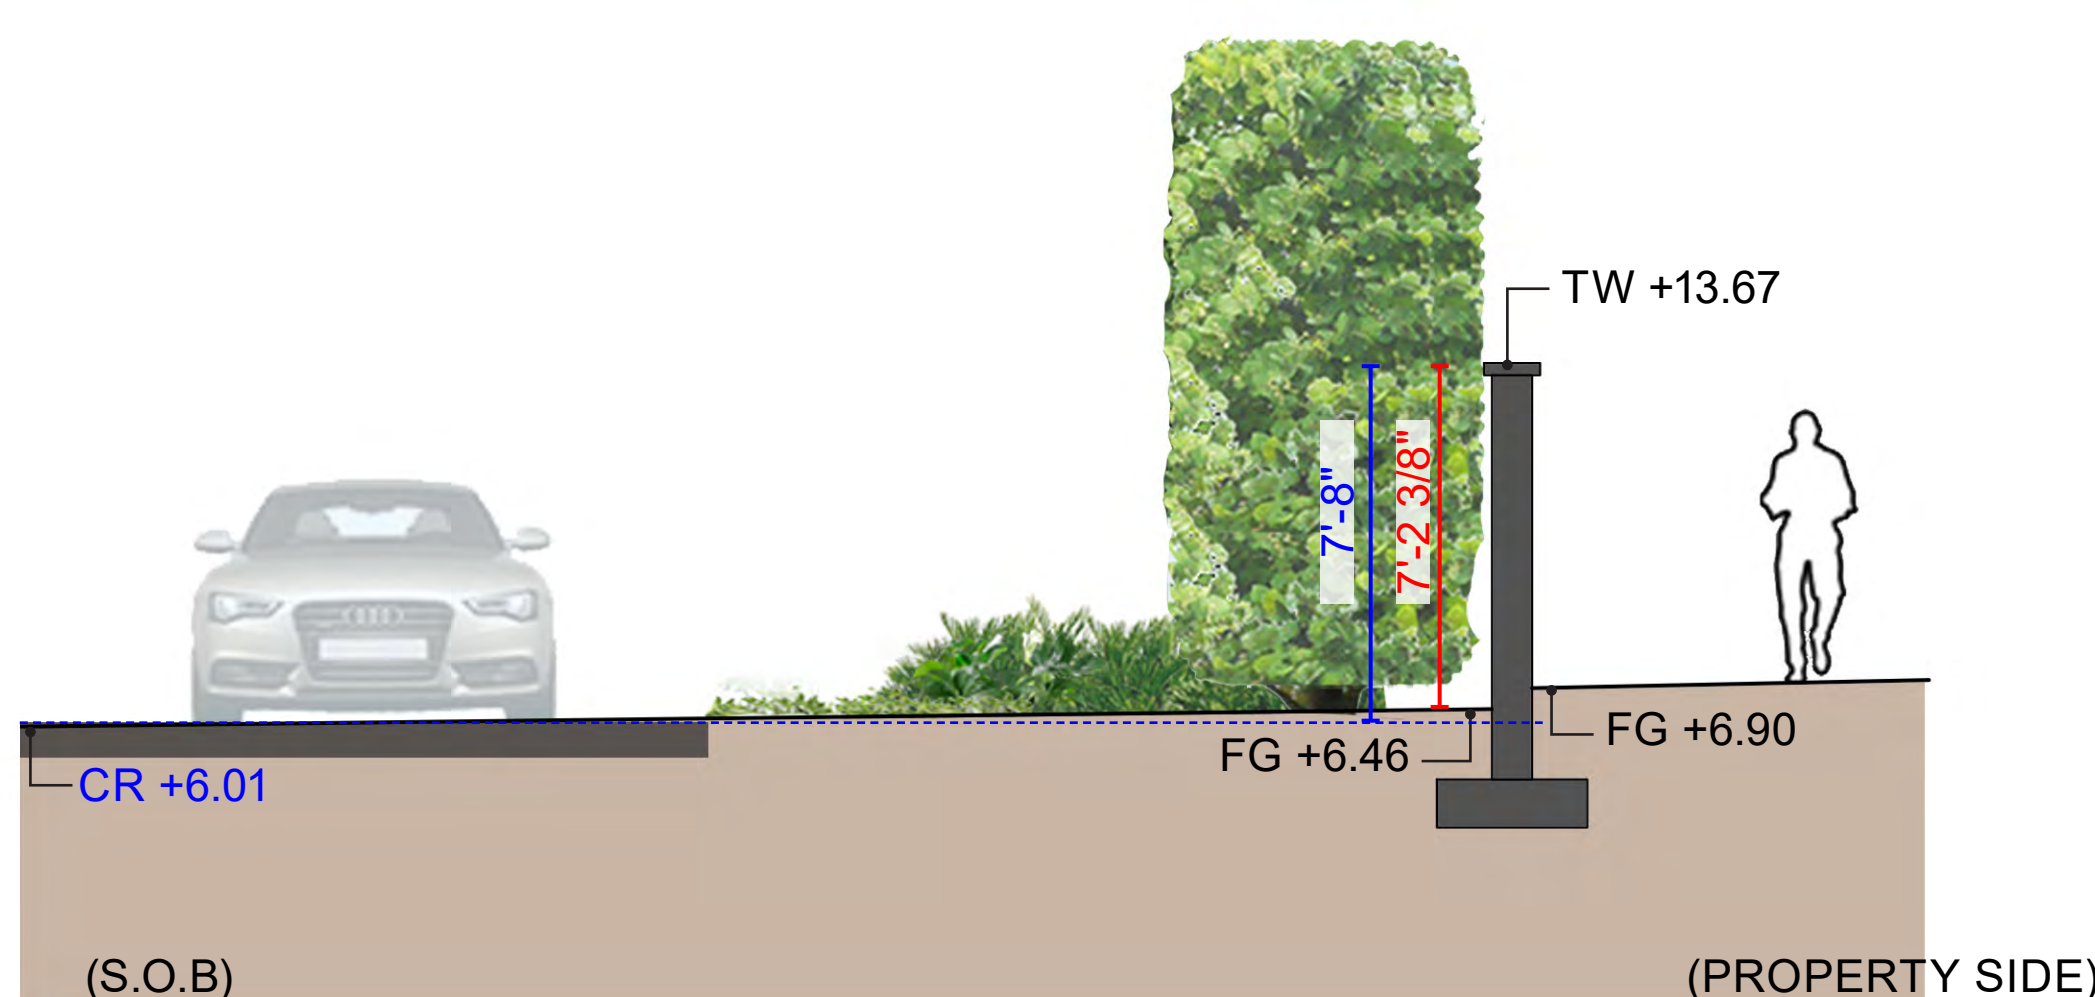

SECTION E

1 PROPOSED WALL SECTIONS ALONG S.O.B (SCALE: 1/4" = 1'-0")

SHPA P STOEY
STATE OF FLORIDA
LANDSCAPE ARCHITECT
REGISTRATION NUMBER
LA5967455

STOEY
design group
1505 BRIDGEWAY, #107 SAUSALITO, CA 94965
TEL. 415 944 1475 EMAIL
INFO@STOEYDESIGNGROUP.COM

PRIVATE RESIDENCE
1247 SOUTH OCEAN BLVD (FKA 60 BLOSSOM WAY)
PALM BEACH, FLORIDA 33480

©2023 Stoe Design Group Inc.
The design and concepts shown are the
intellectual property of Stoe Design
Group Inc. and shall not be
used, copied or transmitted in any
form without the Landscape
Architect's written approval.

SCALE:
NOTE: THIS SHEET SIZE IS 30" X 42".
DO NOT SCALE DRAWINGS.

ARCOM-ARC-24-063
PREVIOUSLY APPROVED CASE
NUMBER: ARC-23-070

REVISIONS

NO	DATE	ISSUE
1	09/16/2024	ARCOM PRE-APP
2	10/03/2024	FIRST SUBMITTAL

HARDSCAPE DETAILS

PROJECT #:
19-014
DRAWN BY:
CS, AB, WLT
CHECKED BY:
CS, SS

DRAWING NO:

L6.07

P:\19-014_L60 Blossom\Cart\ARCOM_SenL6.07_HARDSCAPE DETAILS.dwg Plot Scale: 1" = 10'-0"