


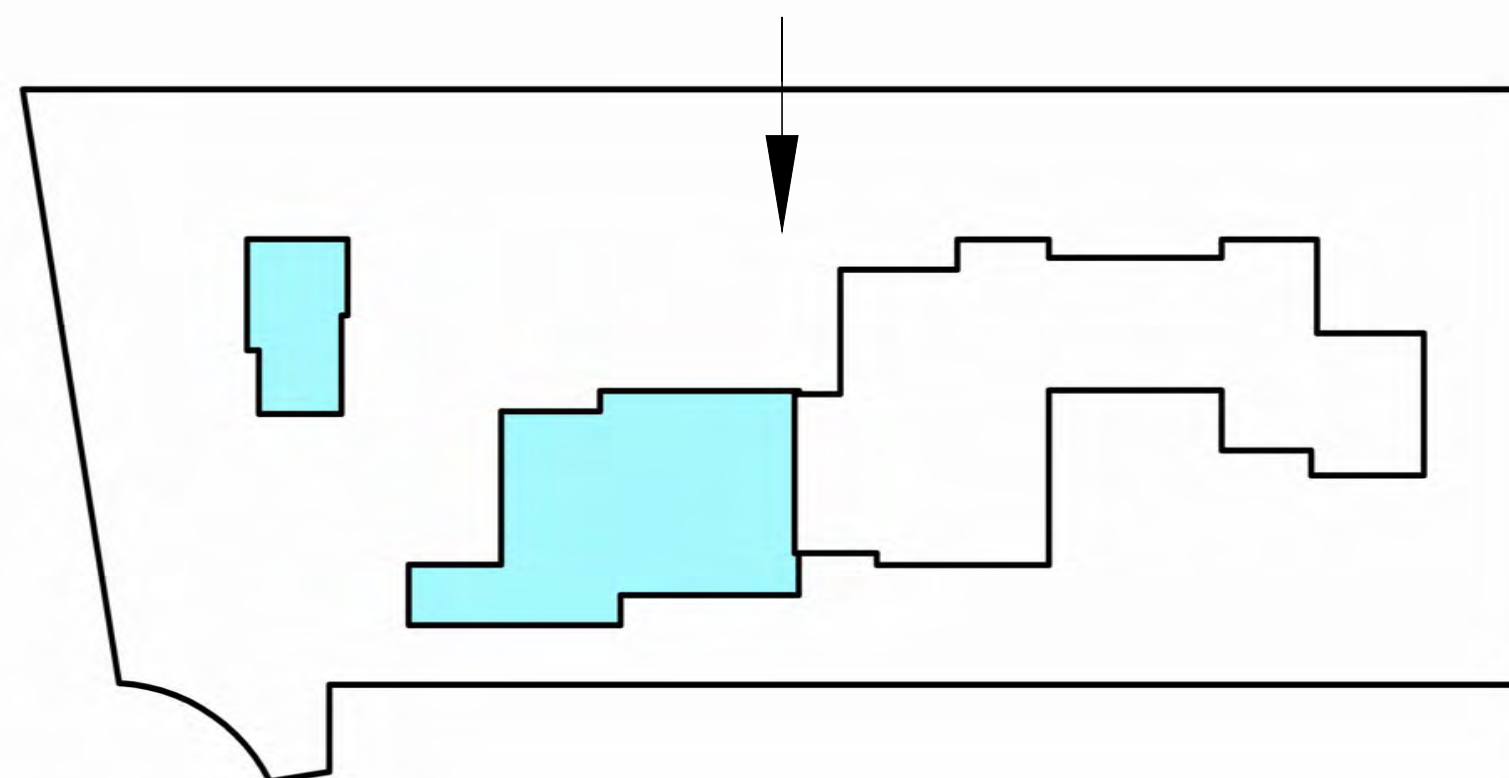

KEY PLAN

EXISTING
NORTH ELEVATION


SCALE: 3/16"=1'-0"



PREVIOUSLY PROPOSED

PROPOSED
NORTH ELEVATION

SCALE: 3/16"=1'-0"

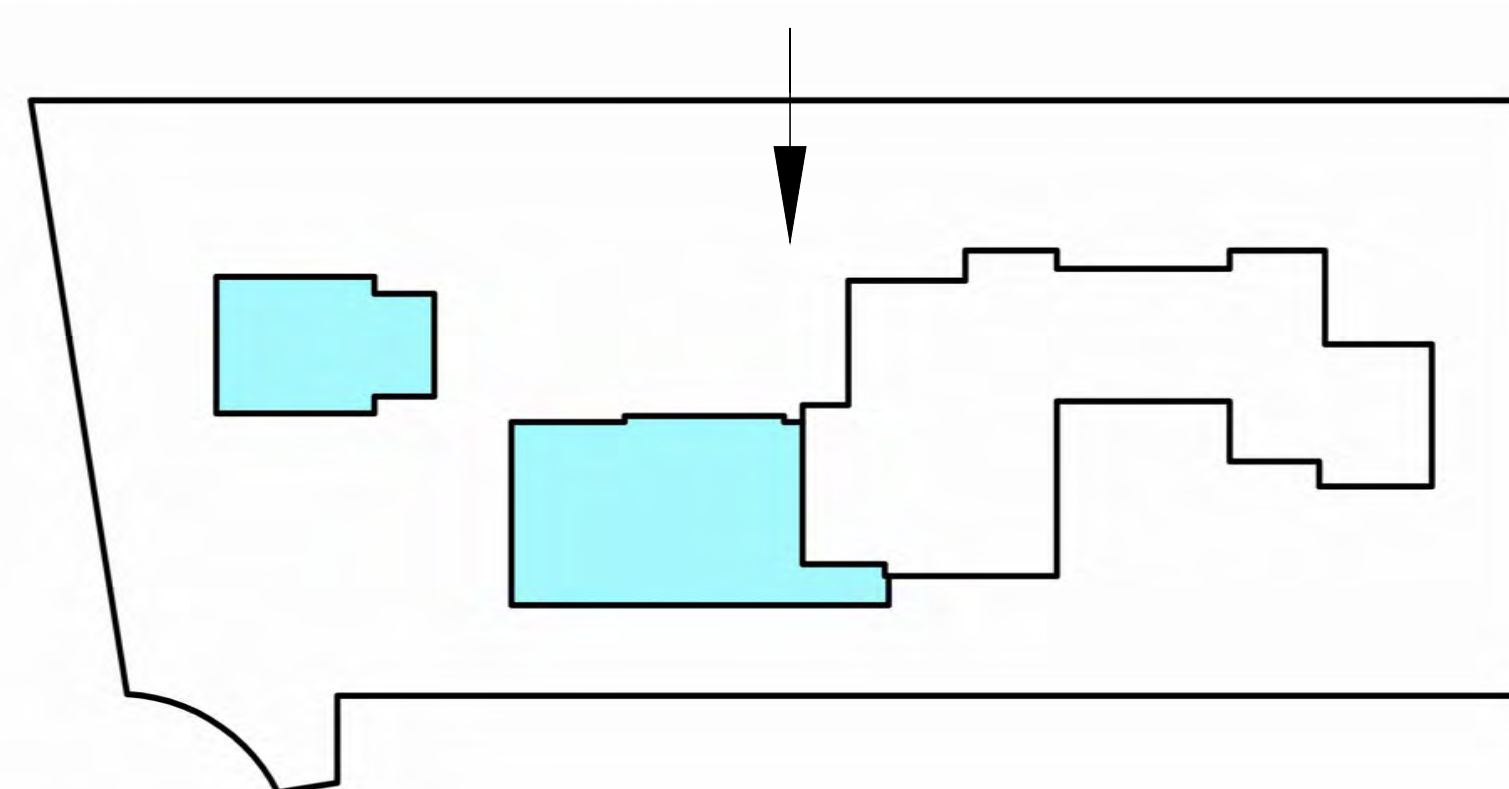

KEY PLAN

EXISTING
NORTH ELEVATION


SCALE: 3/16"=1'-0"

PROPOSED
NORTH ELEVATION

SCALE: 3/16"=1'-0"



EXISTING
SOUTH ELEVATION
SCALE: 3/16"=1'-0"

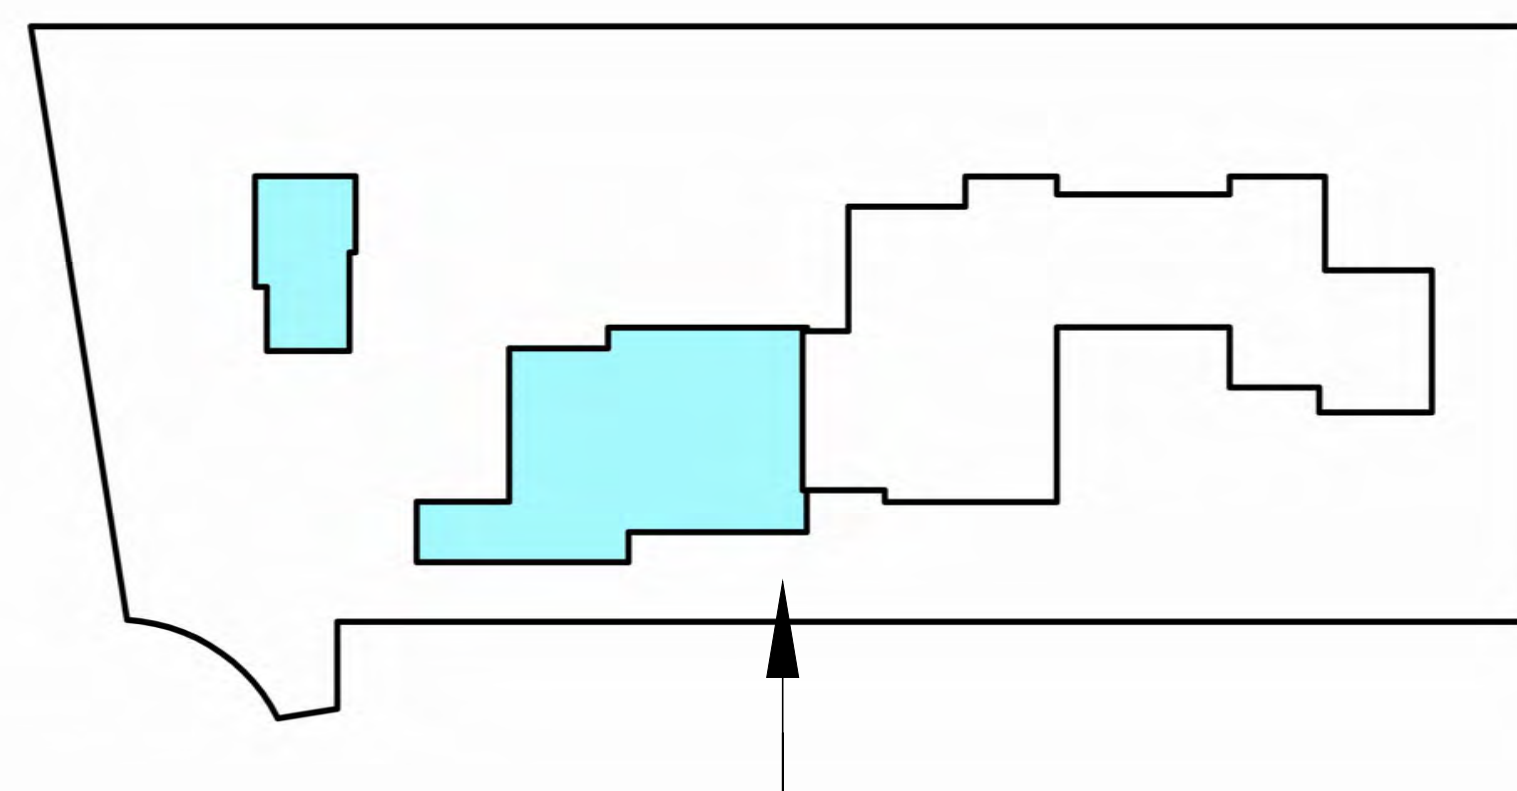

KEY PLAN




PREVIOUSLY PROPOSED

PROPOSED
SOUTH ELEVATION
SCALE: 3/16"=1'-0"




EXISTING
SOUTH ELEVATION
SCALE: 3/16"=1'-0"

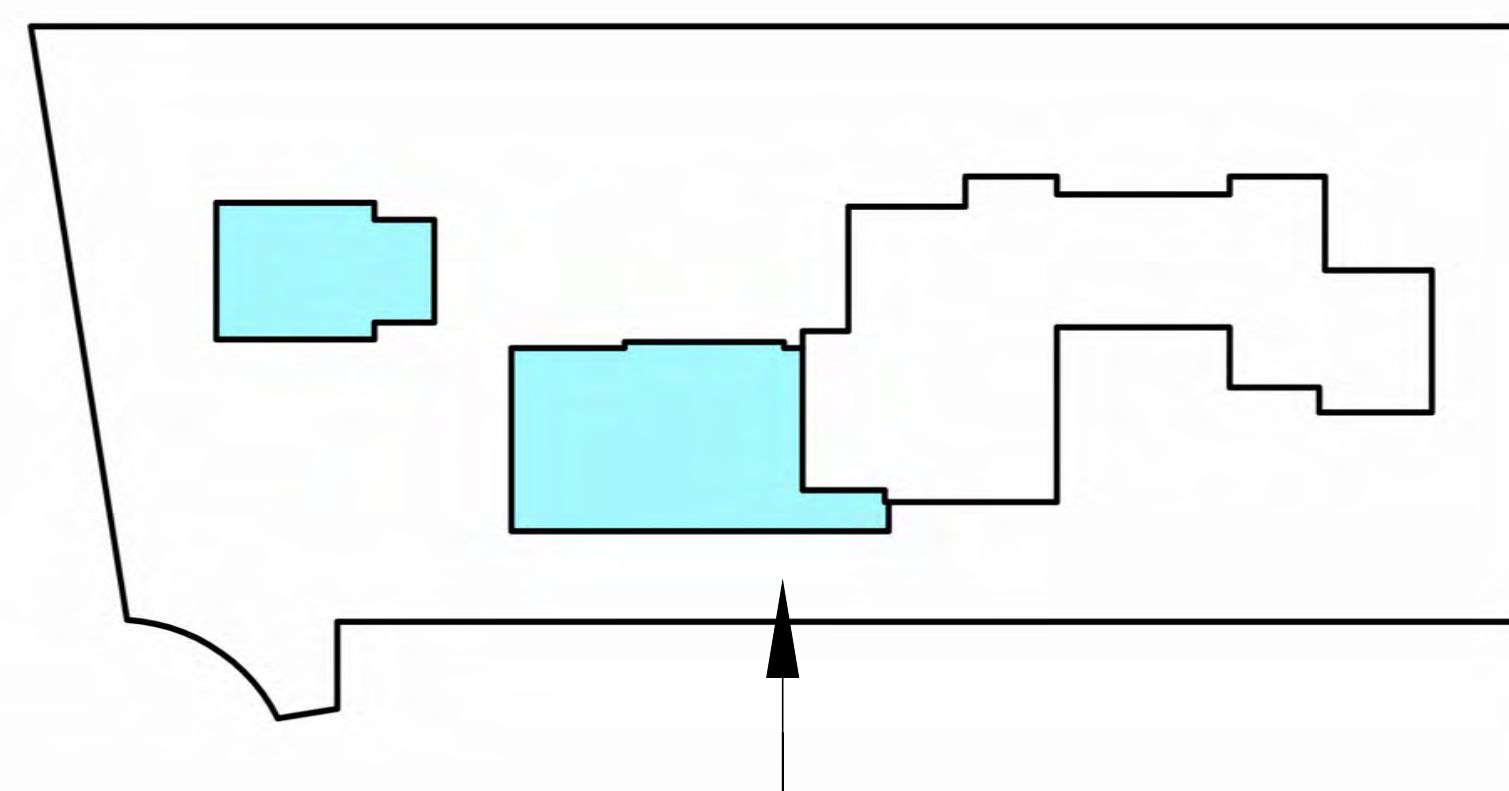


KEY PLAN




PROPOSED
SOUTH ELEVATION
SCALE: 3/16"=1'-0"

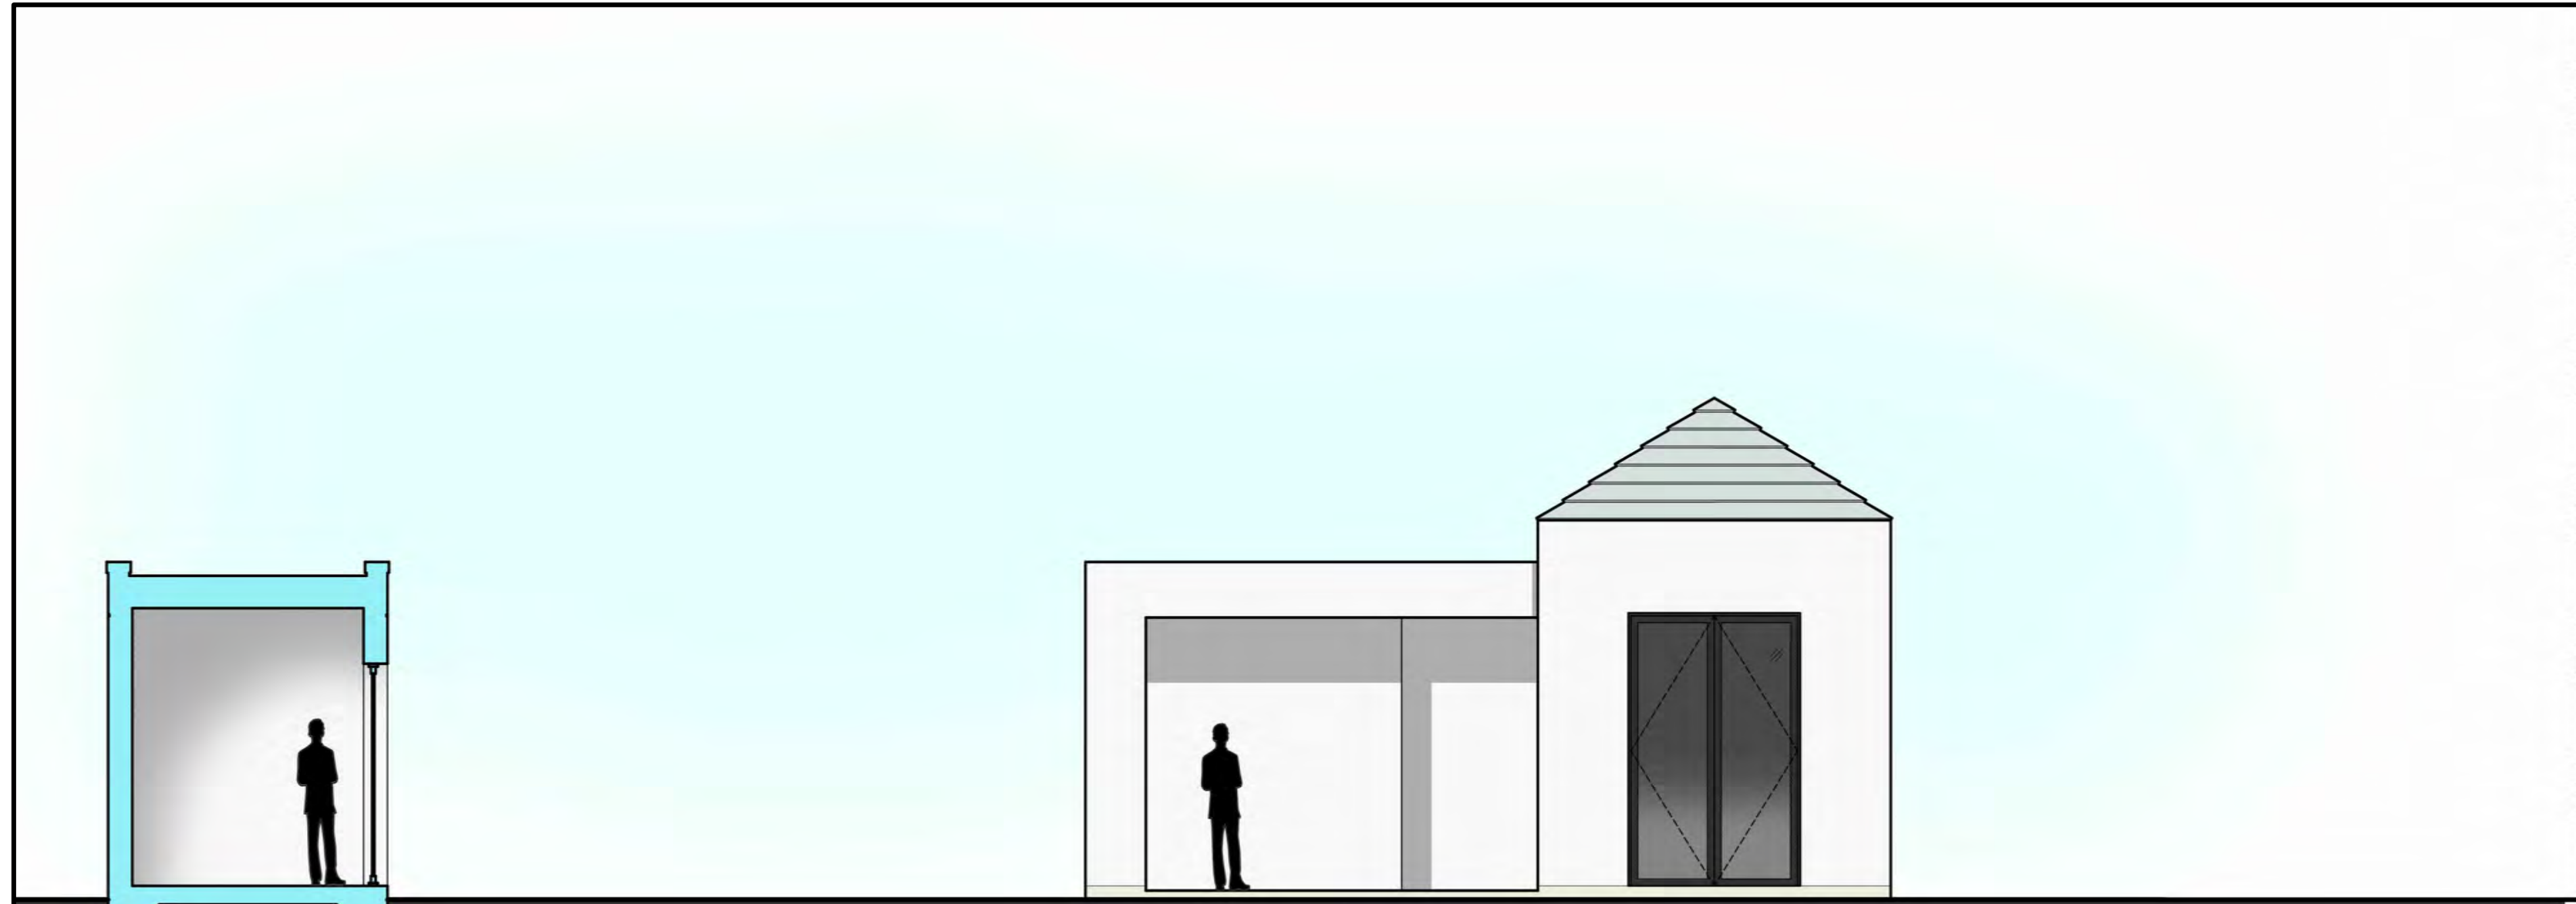

PROPOSED GUEST WING SECTION C
SCALE: 3/16"=1'-0"

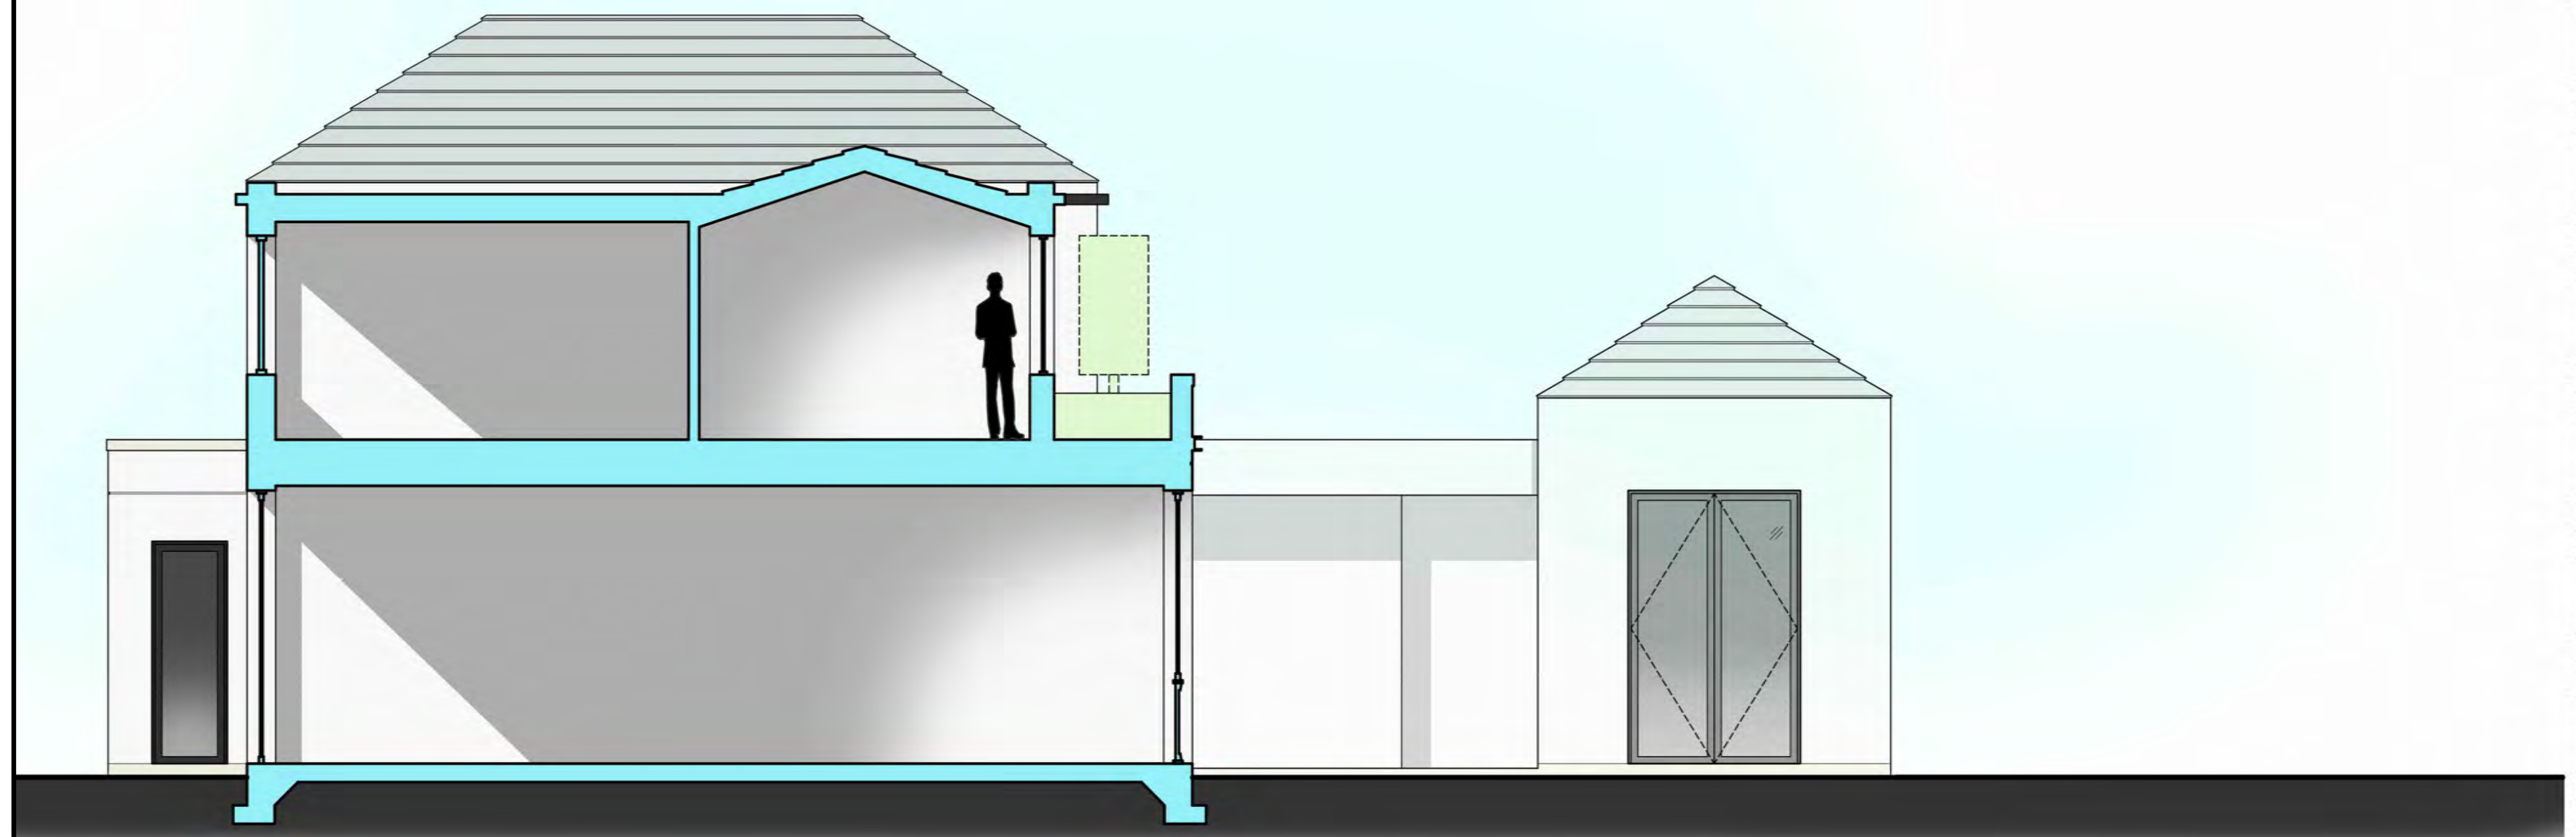

PROPOSED GUEST WING SECTION D
SCALE: 3/16"=1'-0"

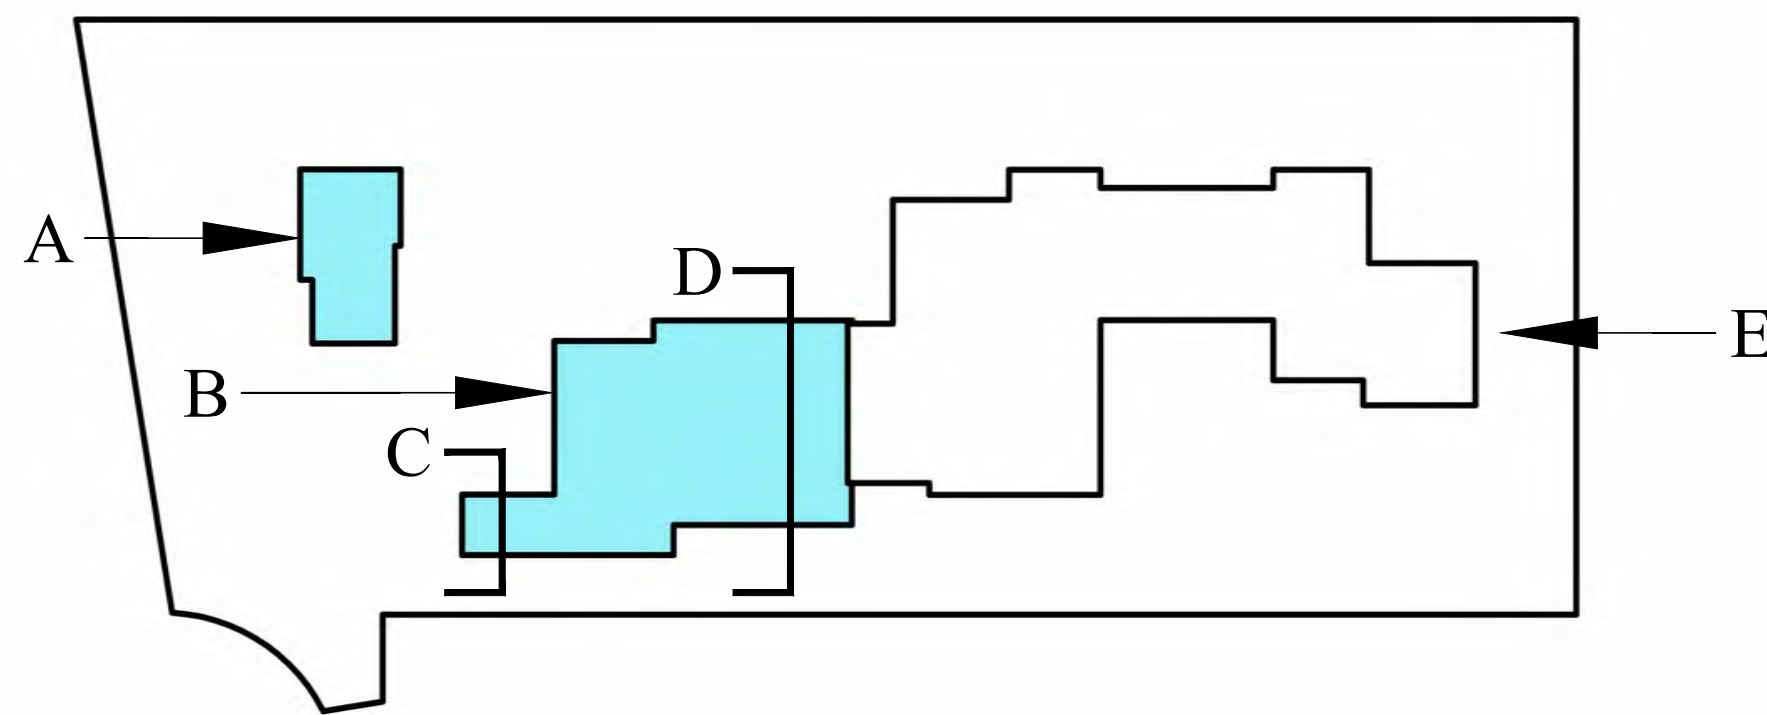

KEY PLAN




PROPOSED WEST ELEVATION A
SCALE: 3/16"=1'-0"



EXISTING EAST ELEVATION E
SCALE: 3/16"=1'-0"



PROPOSED EAST ELEVATION E
SCALE: 3/16"=1'-0"

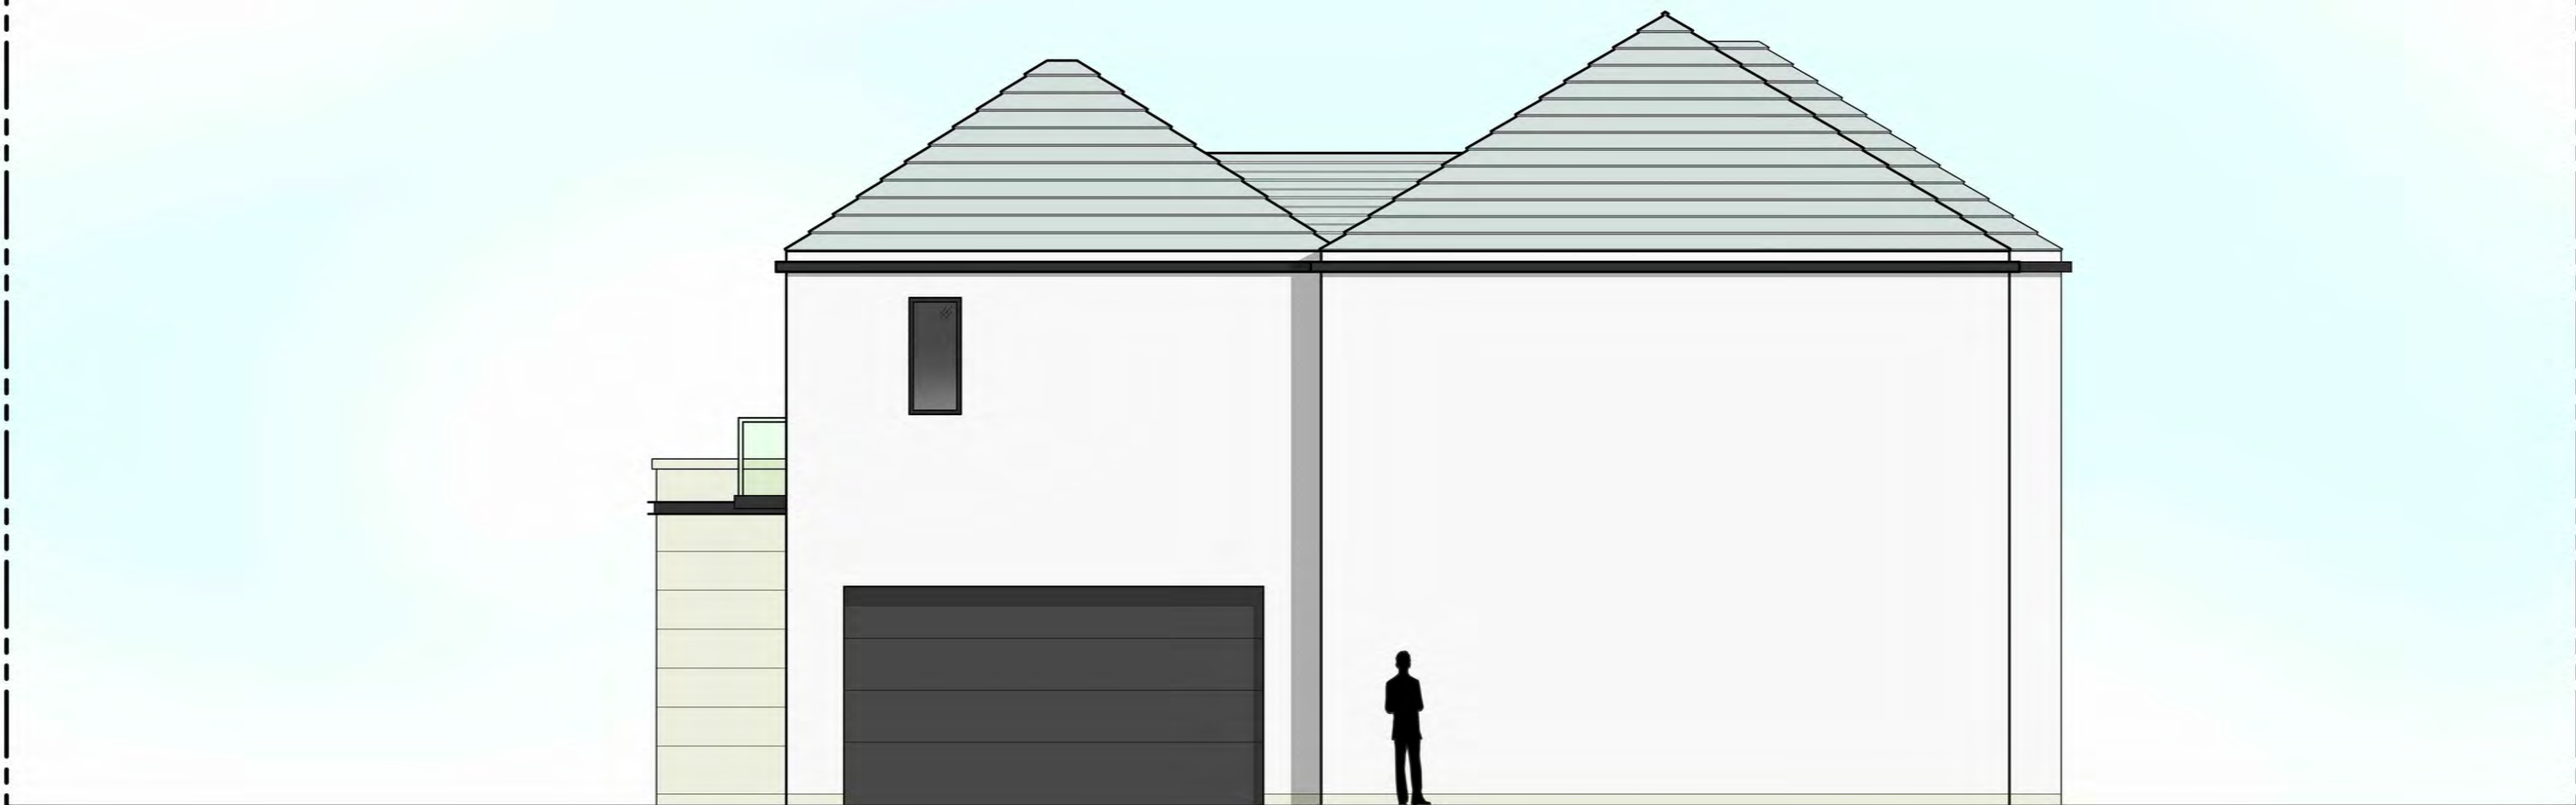

EXISTING WEST ELEVATION B
SCALE: 3/16"=1'-0"



PREVIOUSLY PROPOSED

PROPOSED WEST ELEVATION B
SCALE: 3/16"=1'-0"

S.M

NEW ADDITION TO THE RESIDENCE AT
160 SEAVIEW AVENUE
PALM BEACH, FLORIDA
SMITH AND MOORE ARCHITECTS, INC.
• 1500 SOUTH OLIVE AVENUE WEST PALM BEACH, FLORIDA 33401 • TEL (561) 835-1888 FAX (561) 832-7015

FLORIDA AAC

NO. 001285

HAROLD J. SMITH
REGISTERED ARCHITECT 8742

JONATHAN C. MOORE
REGISTERED ARCHITECT 13541


PETER G. PAPADOPOULOS
REGISTERED ARCHITECT 92952

DANIEL KAHAN
REGISTERED ARCHITECT 94757


PROGRAMSCHEDULE 2021-07-15
DESIGN PRES. 1 2021-08-02
DESIGN PRES. 2 2021-09-02
DESIGN PRES. 3 2021-09-15

NO:
DWG. BY: DK
SHEET:


EL-3

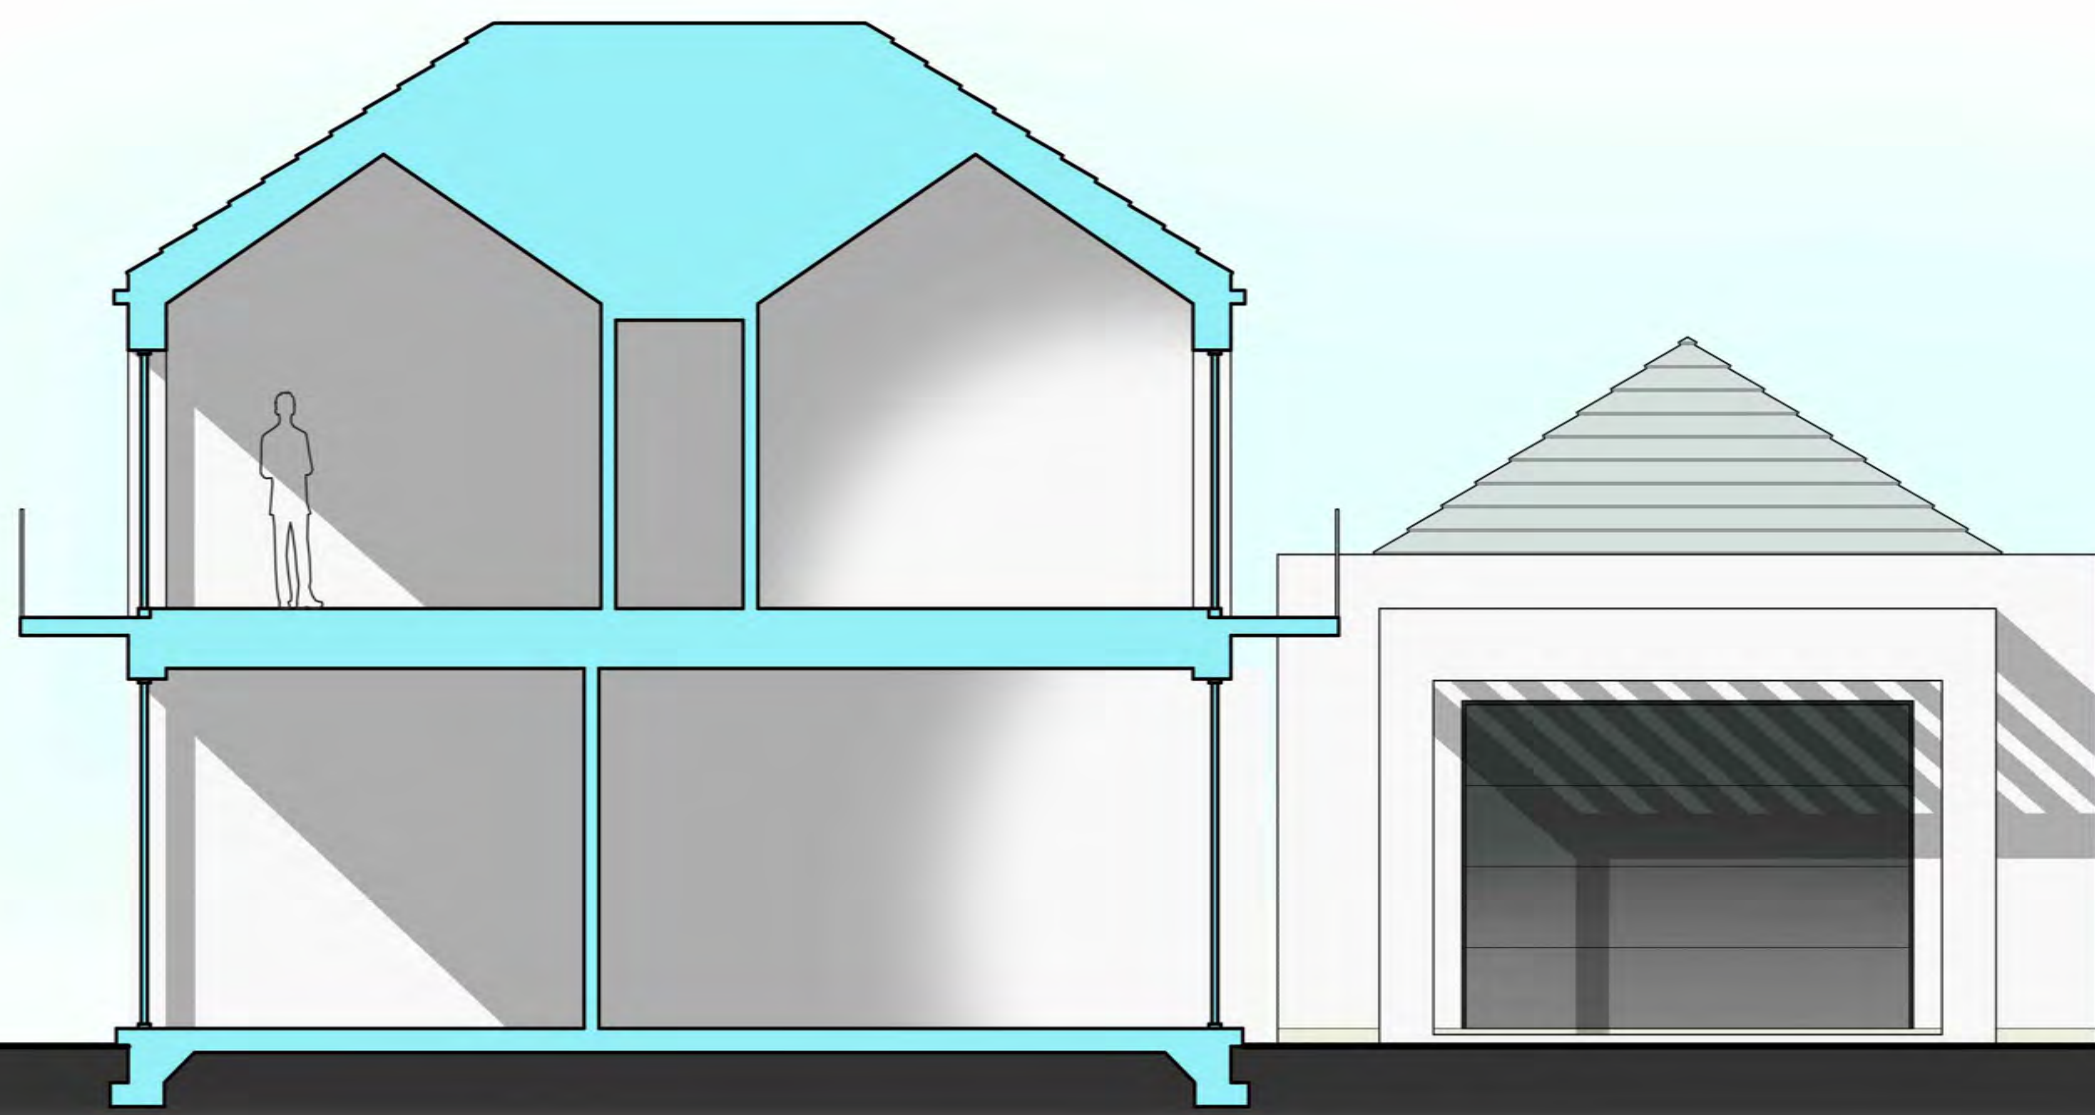

PROPOSED GUEST WING SECTION C
SCALE: 3/16"=1'-0"

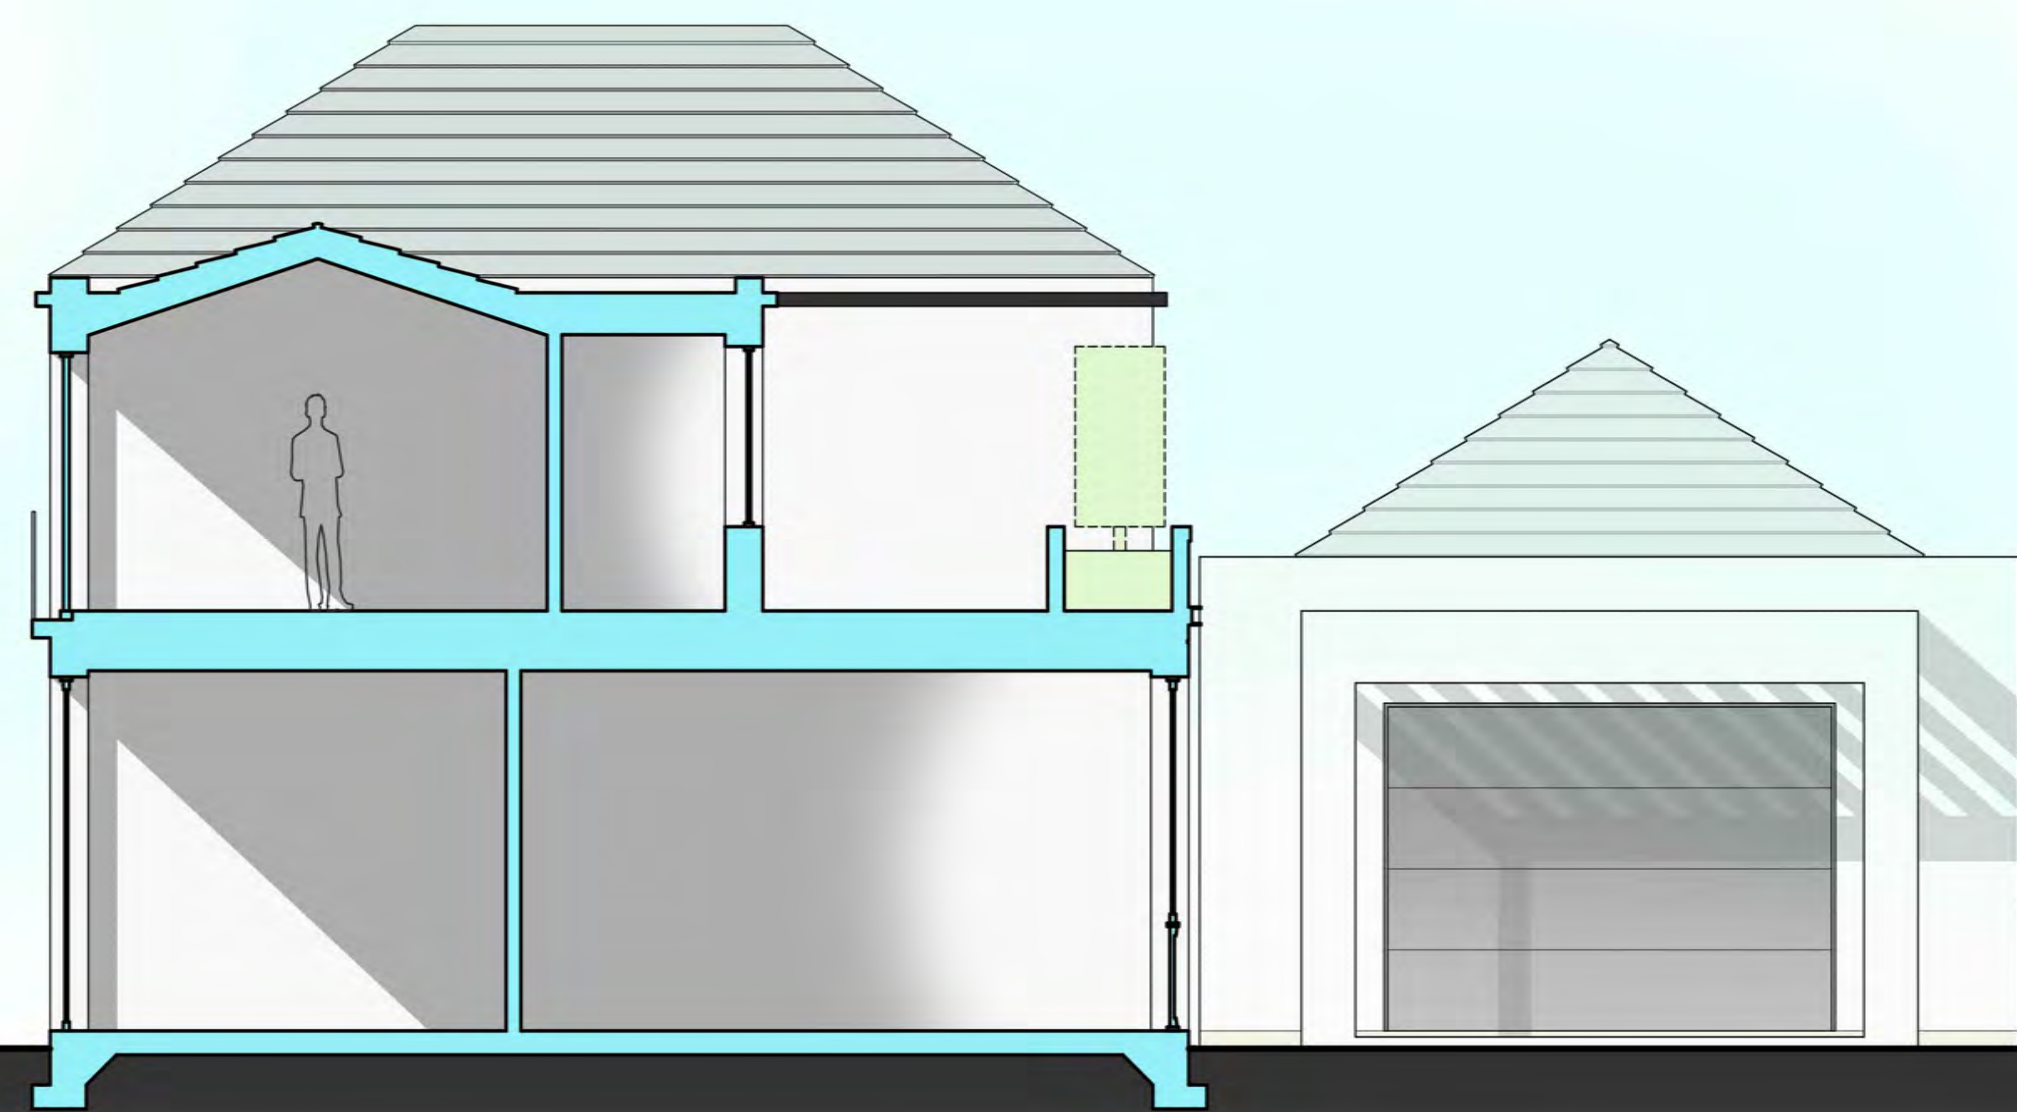

PROPOSED GUEST WING SECTION D
SCALE: 3/16"=1'-0"

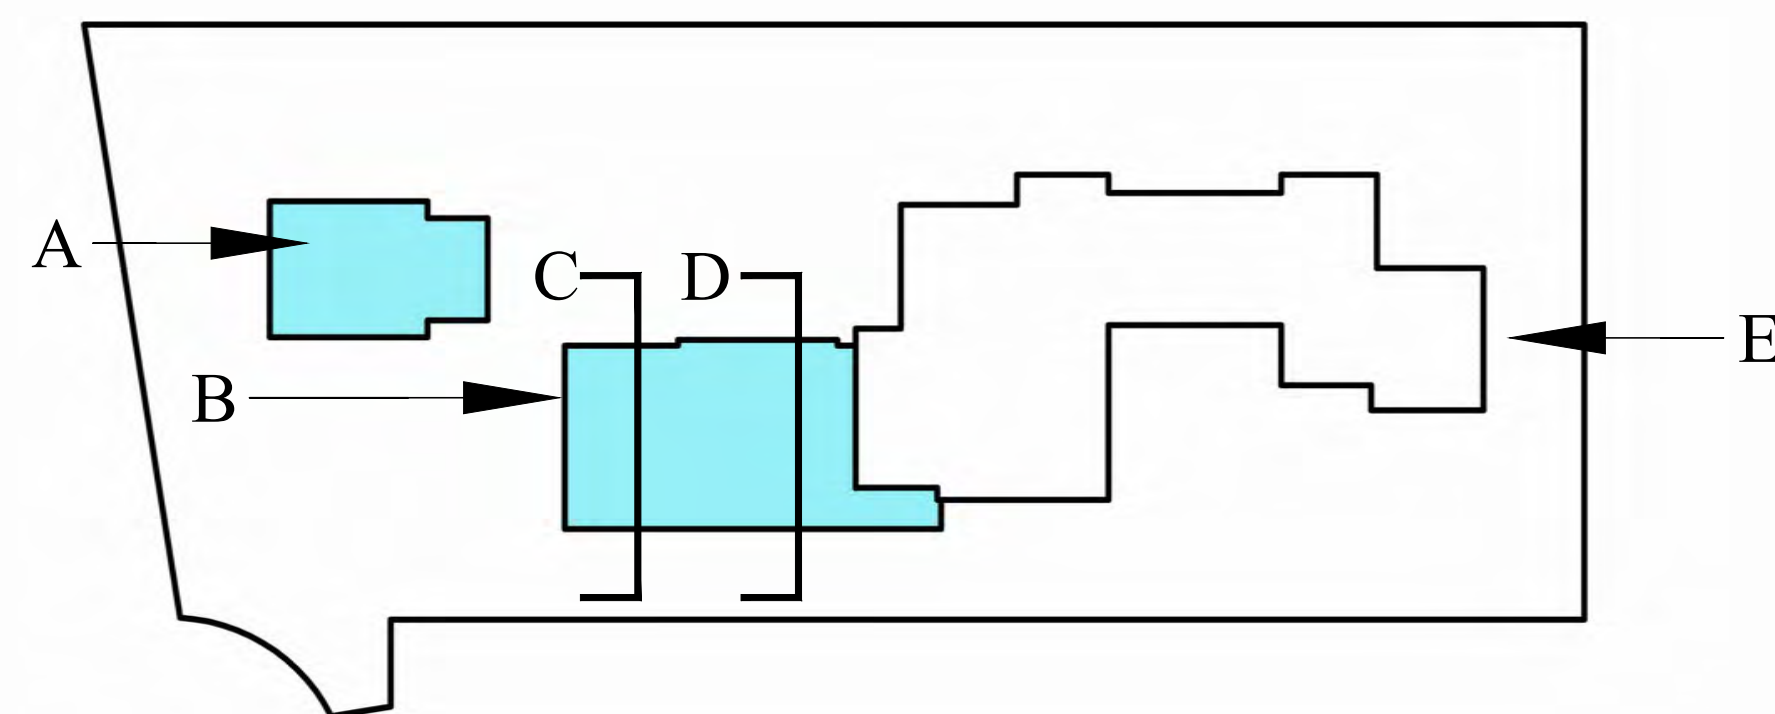

KEY PLAN




PROPOSED WEST ELEVATION A
SCALE: 3/16"=1'-0"



EXISTING EAST ELEVATION E
SCALE: 3/16"=1'-0"



PROPOSED EAST ELEVATION E
SCALE: 3/16"=1'-0"

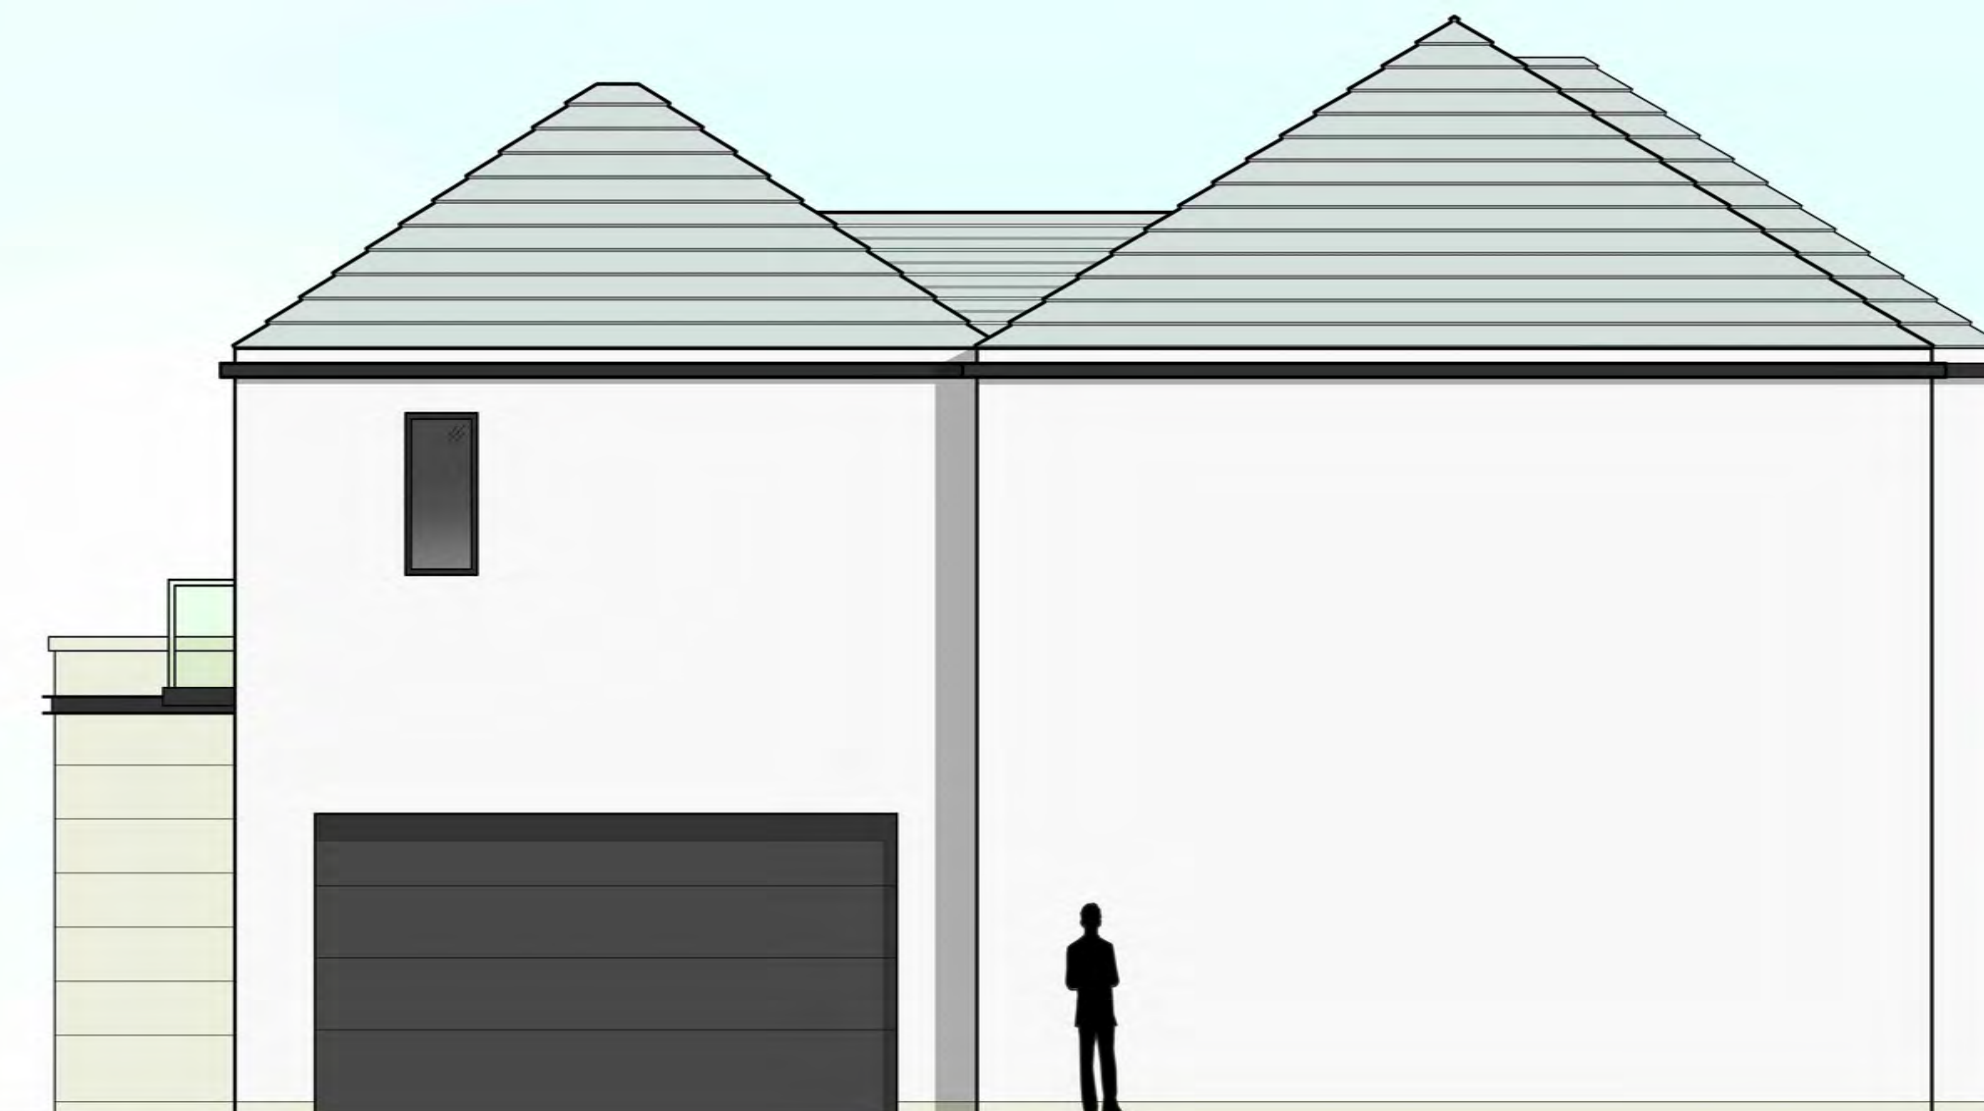

EXISTING WEST ELEVATION B
SCALE: 3/16"=1'-0"



PROPOSED WEST ELEVATION B
SCALE: 3/16"=1'-0"

S.M

NEW ADDITION TO THE RESIDENCE AT
160 SEAVIEW AVENUE
PALM BEACH, FLORIDA
SMITH AND MOORE ARCHITECTS, INC.
• 1500 SOUTH OLIVE AVENUE WEST PALM BEACH, FLORIDA 33401 • TEL (561) 835-1888 FAX (561) 832-7015 •

FLORIDA AAC

NO. 001285

HAROLD J. SMITH
REGISTERED ARCHITECT 8742

JONATHAN C. MOORE
REGISTERED ARCHITECT 13541

PETER G. PAPADOPOULOS
REGISTERED ARCHITECT 92952

DANIEL KAHAN
REGISTERED ARCHITECT 94757

PROGRAMSCHEDULE 2021-07-15
DESIGN PRES. 1 2021-08-02
DESIGN PRES. 2 2021-09-02
DESIGN PRES. 3 2021-09-15


NO:
DWG. BY: DK
SHEET:

EL-3



PROPOSED
NORTH ELEVATION

SCALE: 1/4"=1'-0"

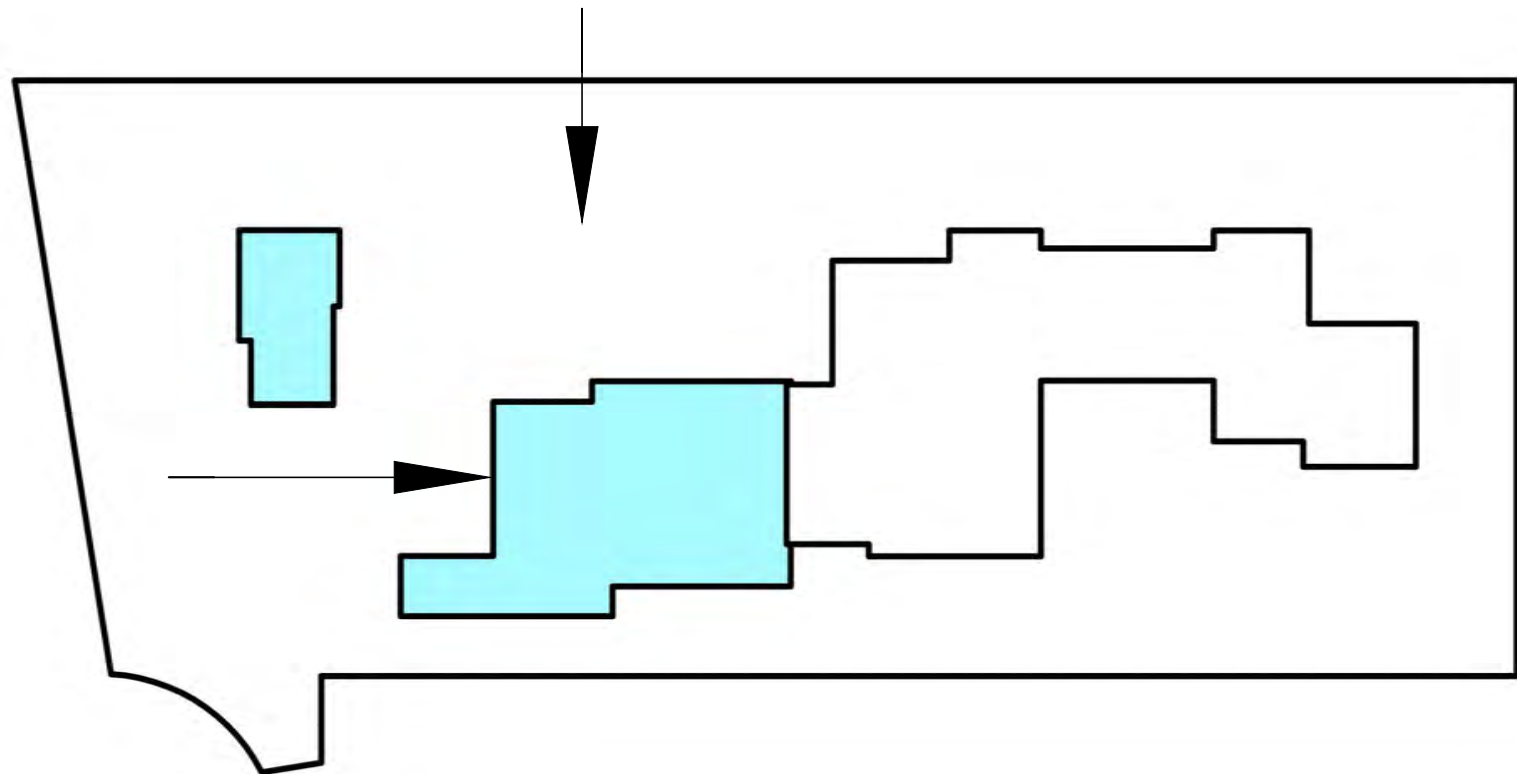

KEY PLAN



PREVIOUSLY PROPOSED

PROPOSED
WEST ELEVATION

SCALE: 1/4"=1'-0"

S.M

NEW ADDITION TO THE RESIDENCE AT
160 SEAVIEW AVENUE
PALM BEACH, FLORIDA

SMITH AND MOORE ARCHITECTS, INC.

• 1500 SOUTH OLIVE AVENUE, WEST PALM BEACH, FLORIDA 33401 • TEL: (561) 835-1888 • FAX: (561) 832-7015 •

FLORIDA AAC


NO. 001285

HAROLD J. SMITH
REGISTERED ARCHITECT 8742
JONATHAN C. MOORE
REGISTERED ARCHITECT 13541
PETER G. PAPADOPOULOS
REGISTERED ARCHITECT 92952
DANIEL KAHAN
REGISTERED ARCHITECT 94757

PROGRAMSCHEDULE 2021-07-15
DESIGN PRES. 1 2021-08-02
DESIGN PRES. 2 2021-09-02
DESIGN PRES. 3 2021-09-15


NO:
DWG. BY: DK
SHEET:

EL-4

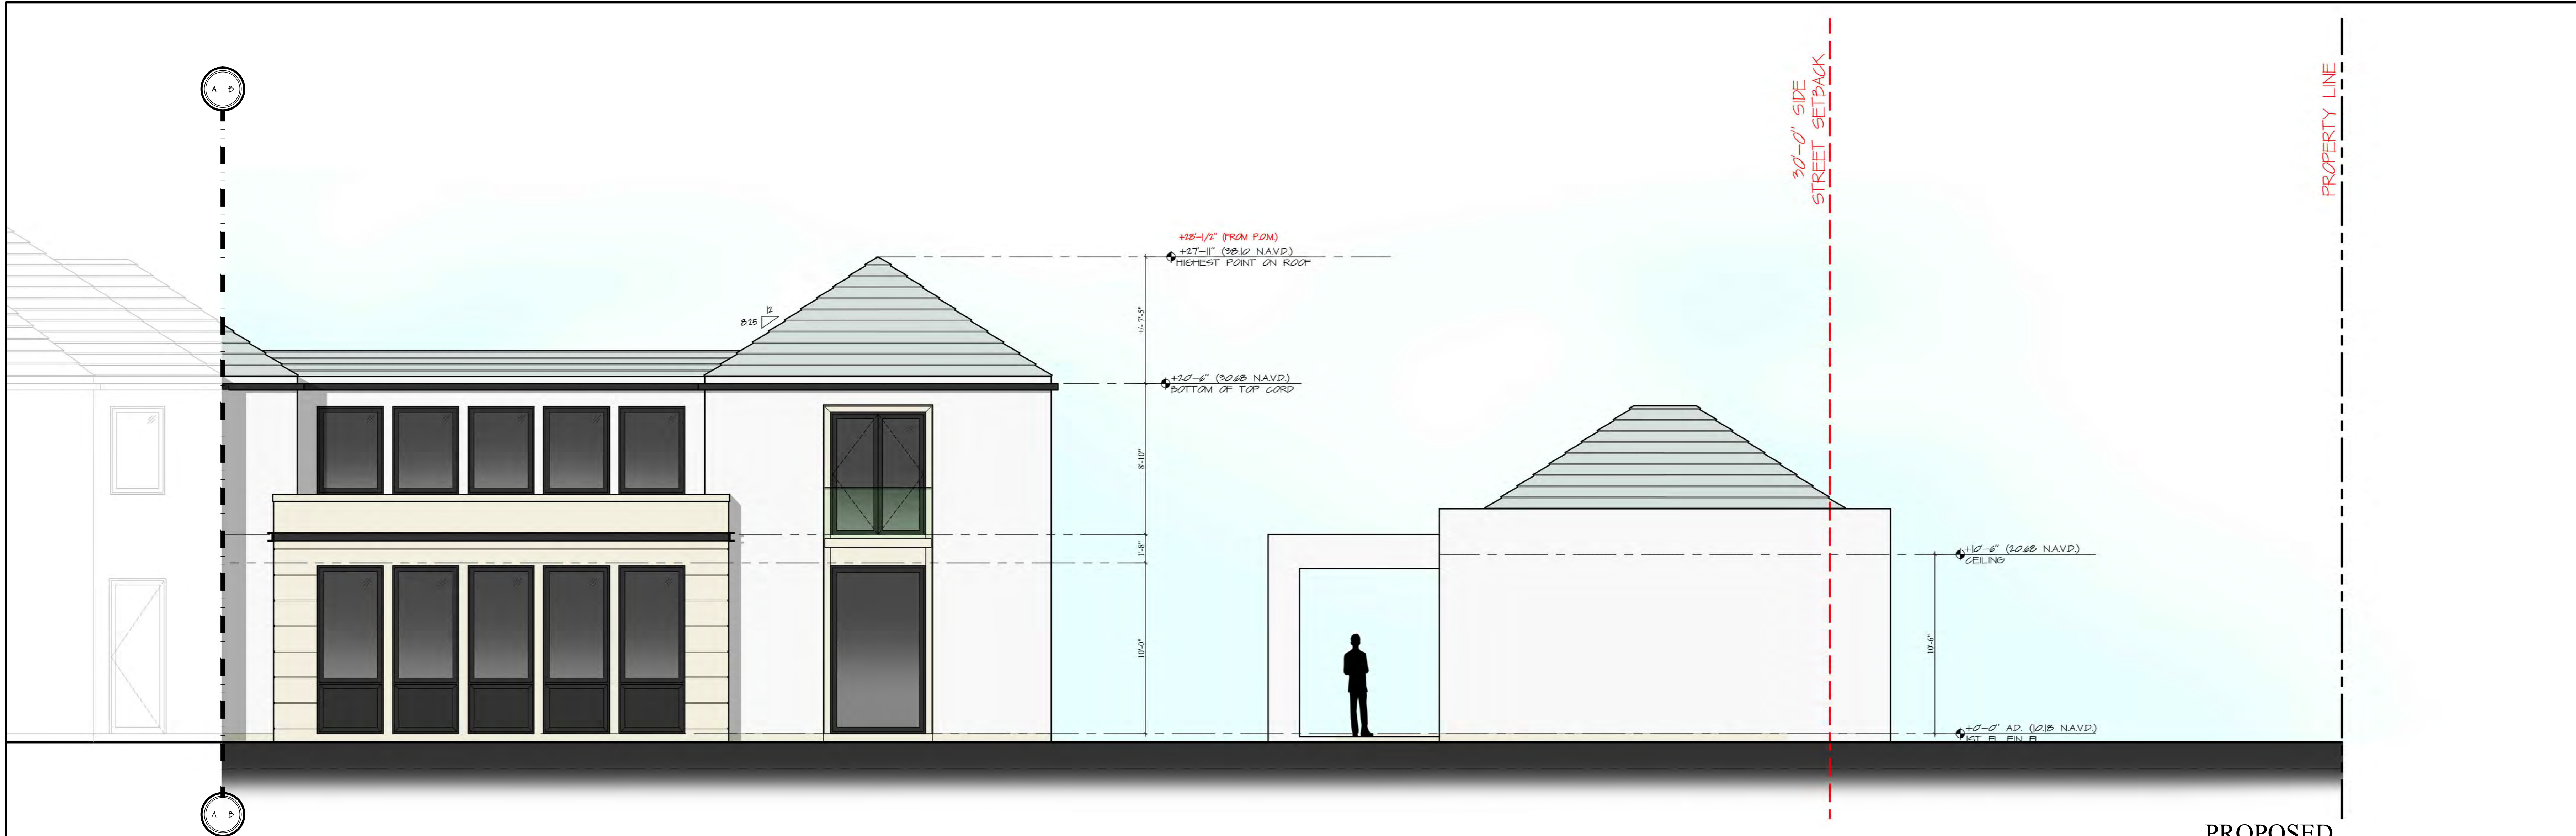

PROPOSED
NORTH ELEVATION

SCALE: 1/4"=1'-0"

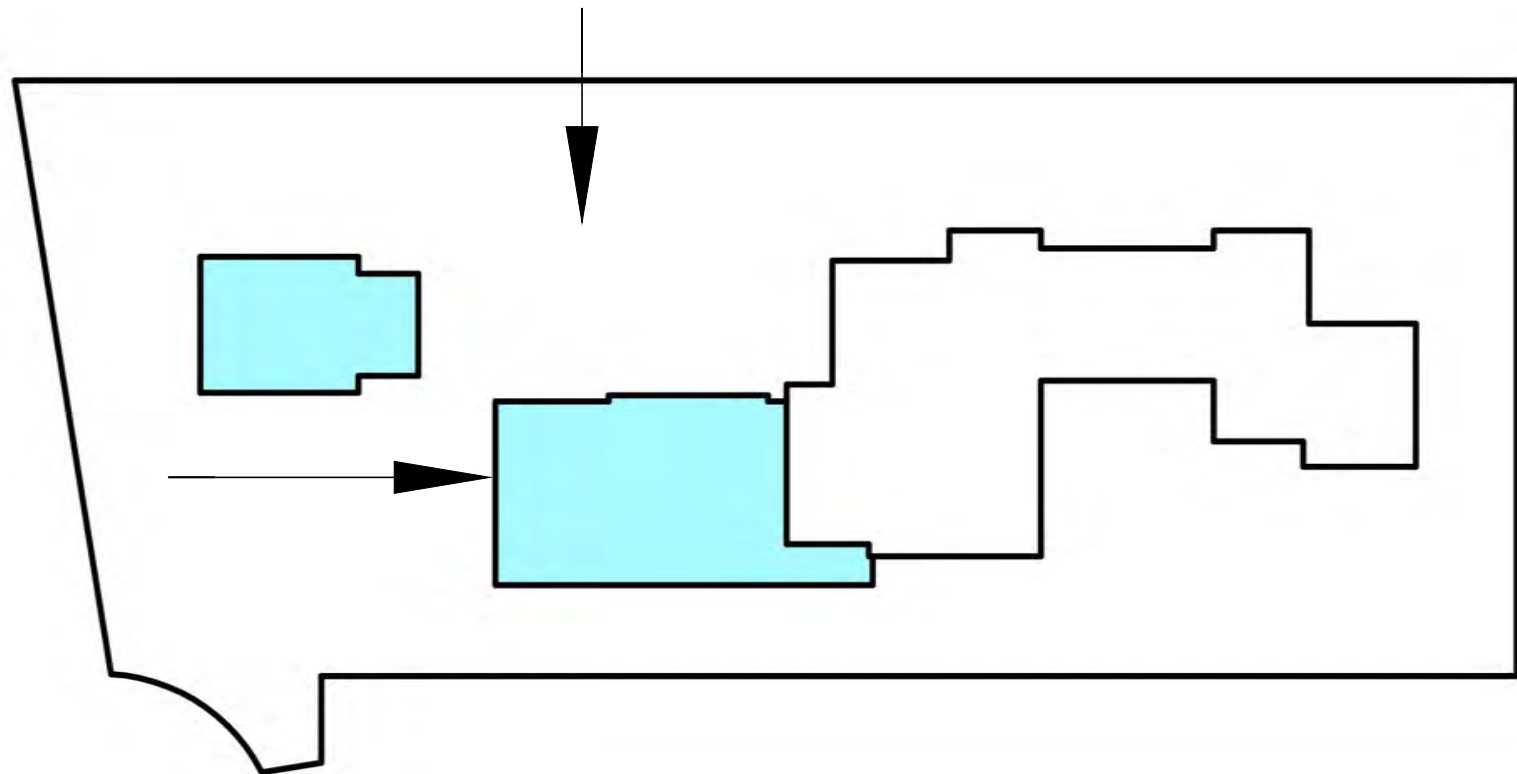

KEY PLAN



PROPOSED
WEST ELEVATION

SCALE: 1/4"=1'-0"

S.M

NEW ADDITION TO THE RESIDENCE AT
160 SEAVIEW AVENUE
PALM BEACH, FLORIDA

SMITH AND MOORE ARCHITECTS, INC.
• 1500 SOUTH OLIVE AVENUE, WEST PALM BEACH, FLORIDA 33401 • TEL (561) 835-1888 FAX (561) 832-7015 •

FLORIDA AAC


NO. 001285

HAROLD J. SMITH
REGISTERED ARCHITECT 8742
JONATHAN C. MOORE
REGISTERED ARCHITECT 13541
PETER G. PAPADOPOULOS
REGISTERED ARCHITECT 92952
DANIEL KAHAN
REGISTERED ARCHITECT 94757


PROGRAMSCHEDULE 2021-07-15
DESIGN PRES. 1 2021-08-02
DESIGN PRES. 2 2021-09-02
DESIGN PRES. 3 2021-09-15

NO:
DWG. BY: DK
SHEET:


EL-4

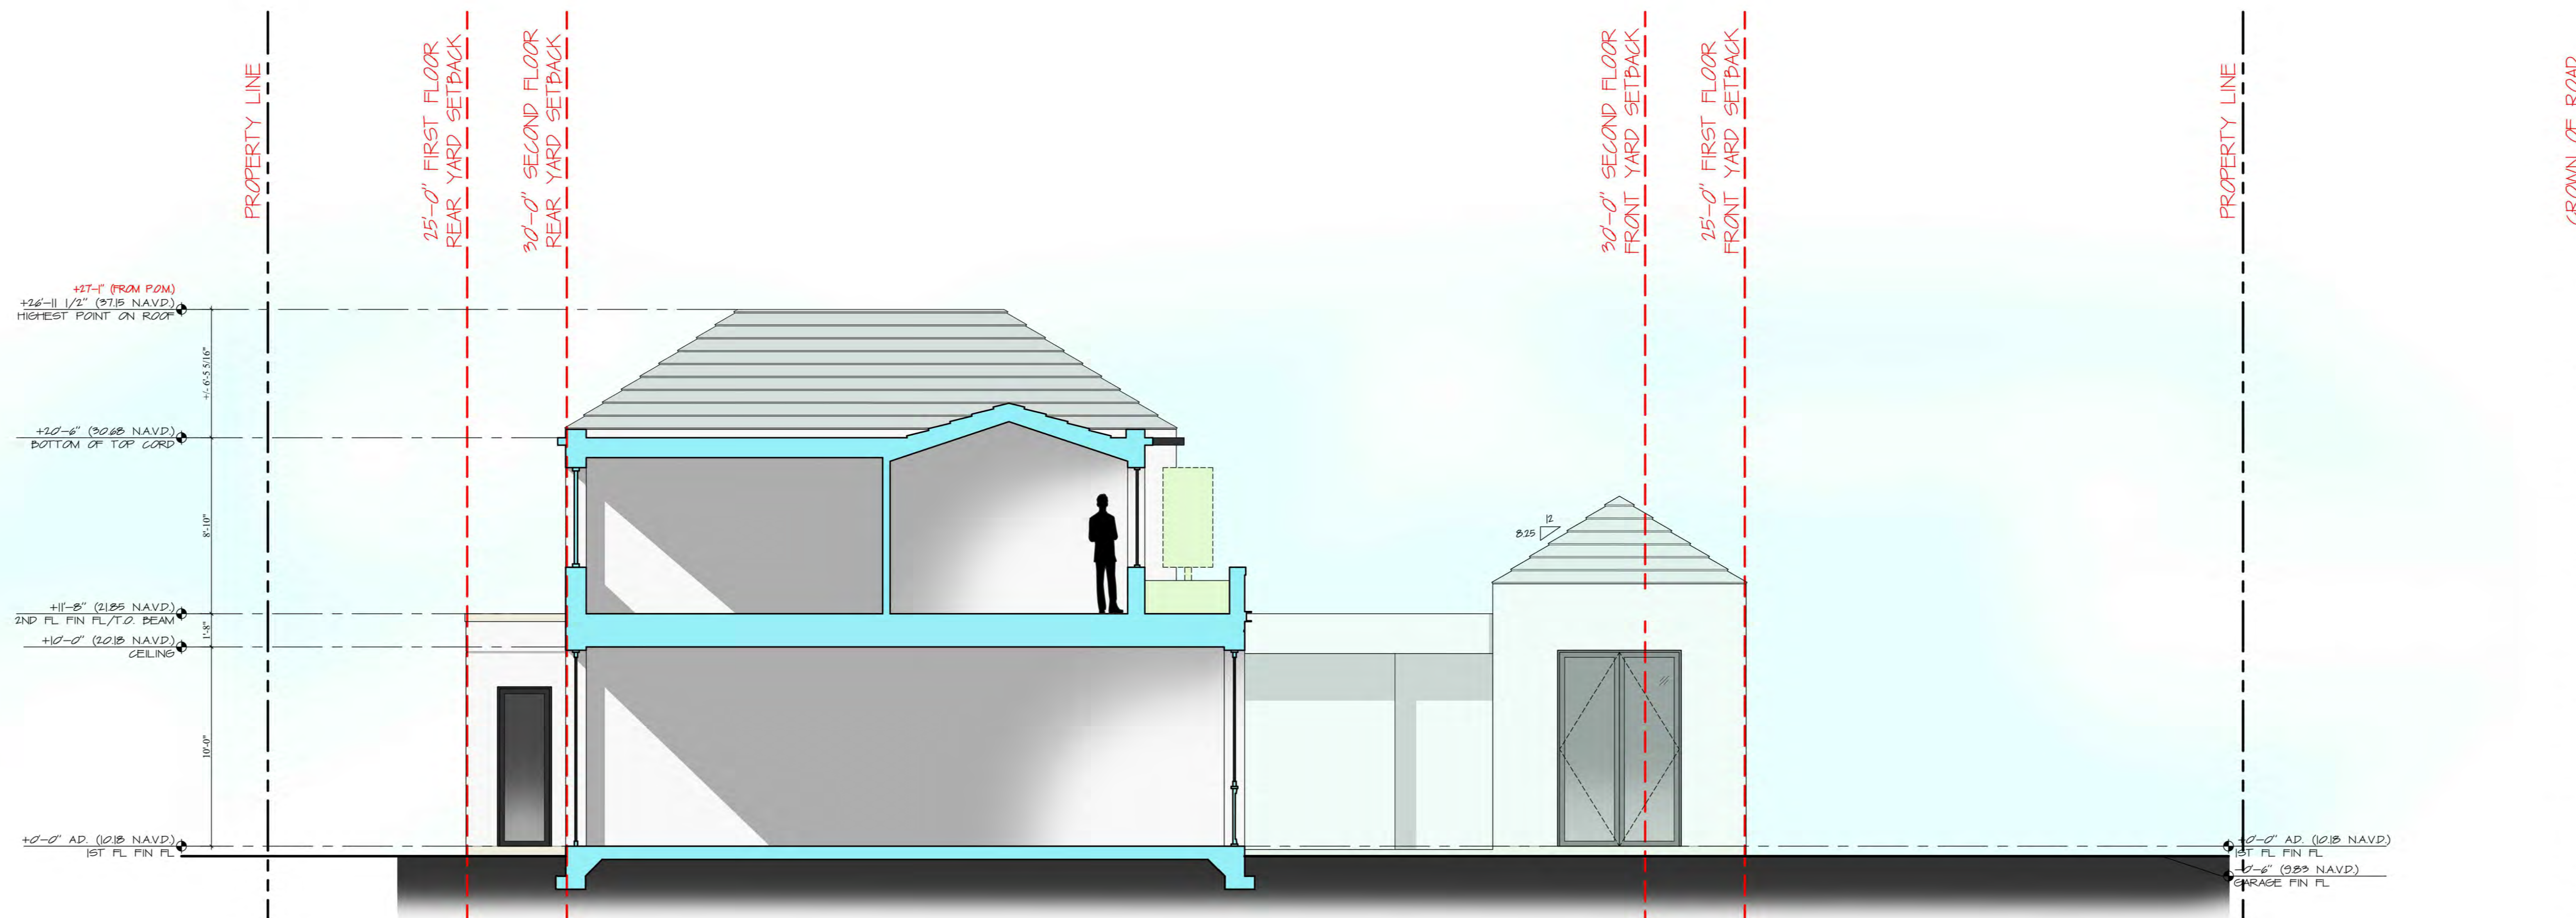PROPOSED
SECTION / ELEVATION

SCALE: 1/4"=1'-0"

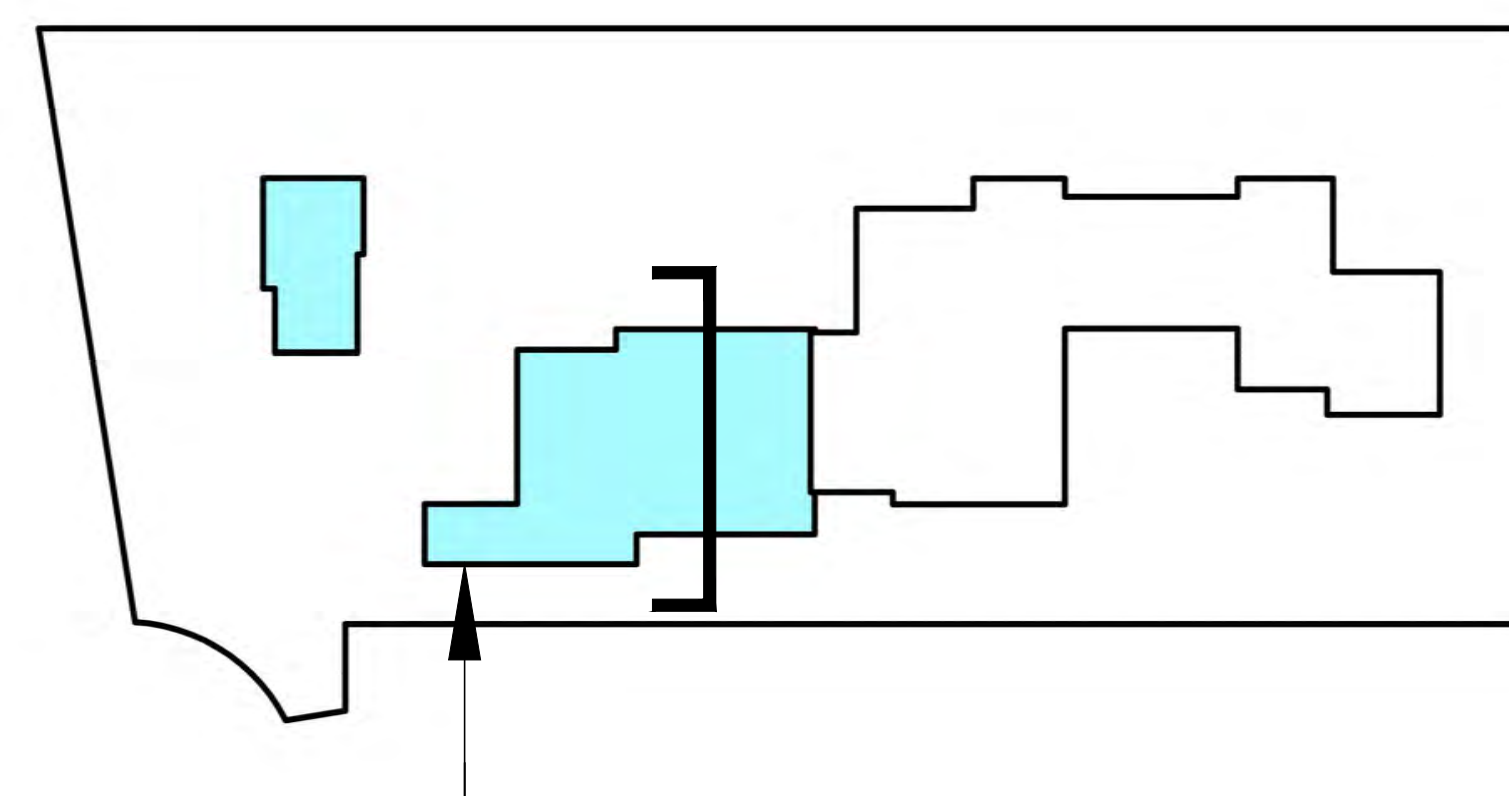




KEY PLAN

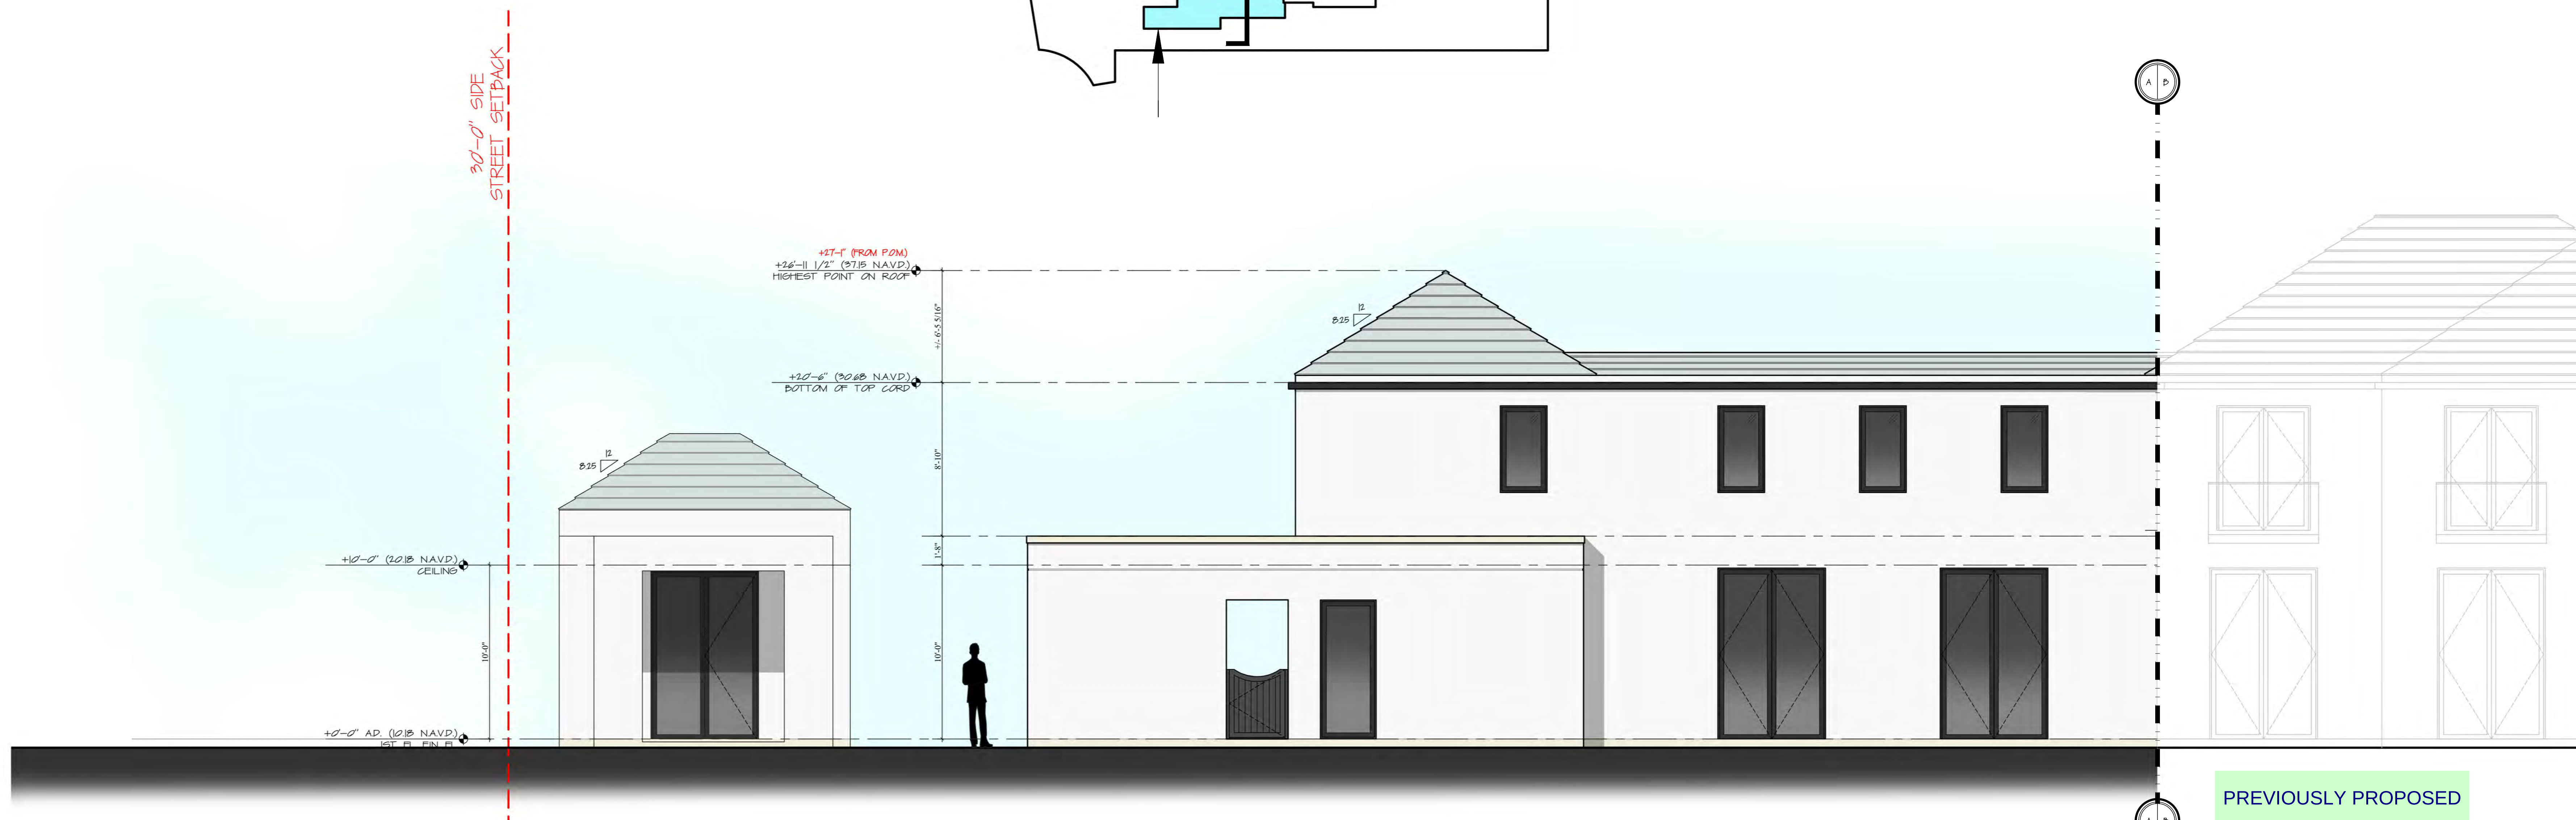


PREVIOUSLY PROPOSED


PROPOSED
SOUTH ELEVATION

SCALE: 1/4"=1'-0"

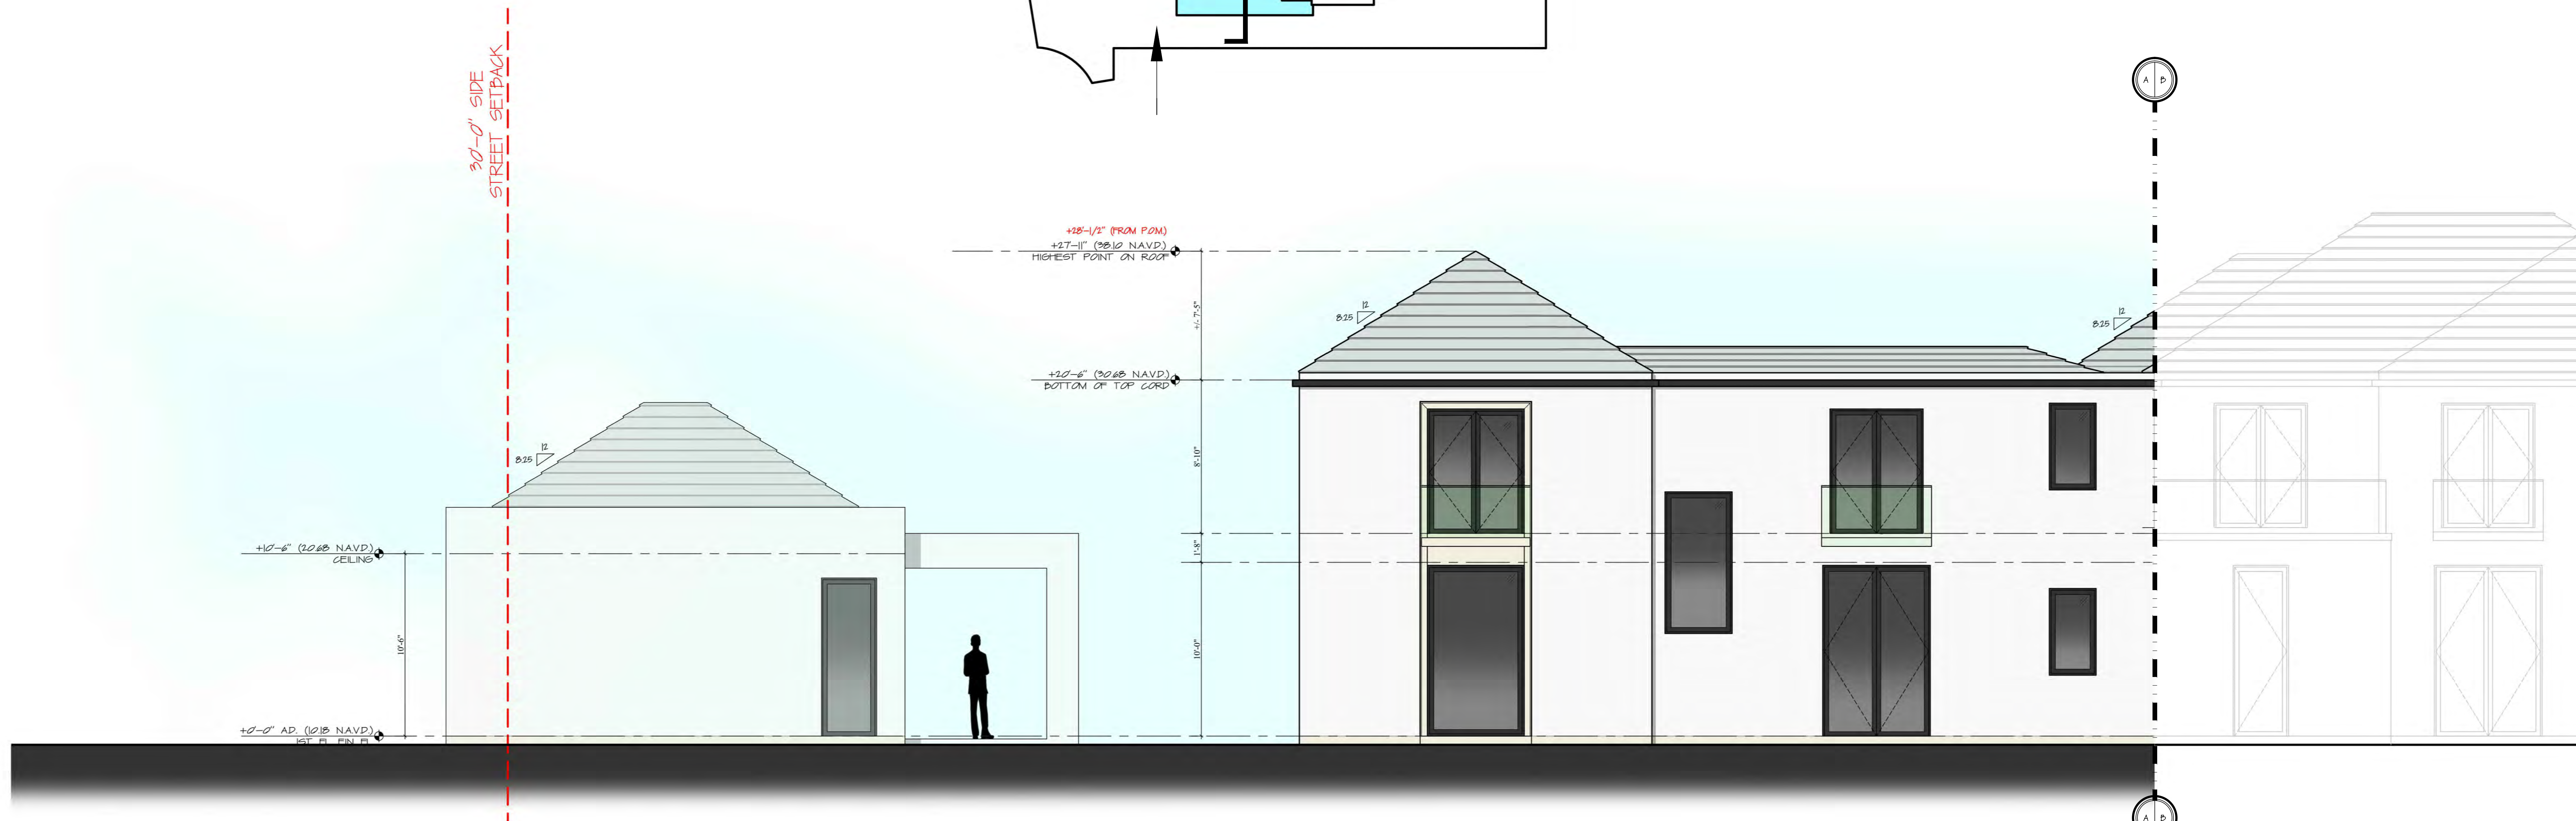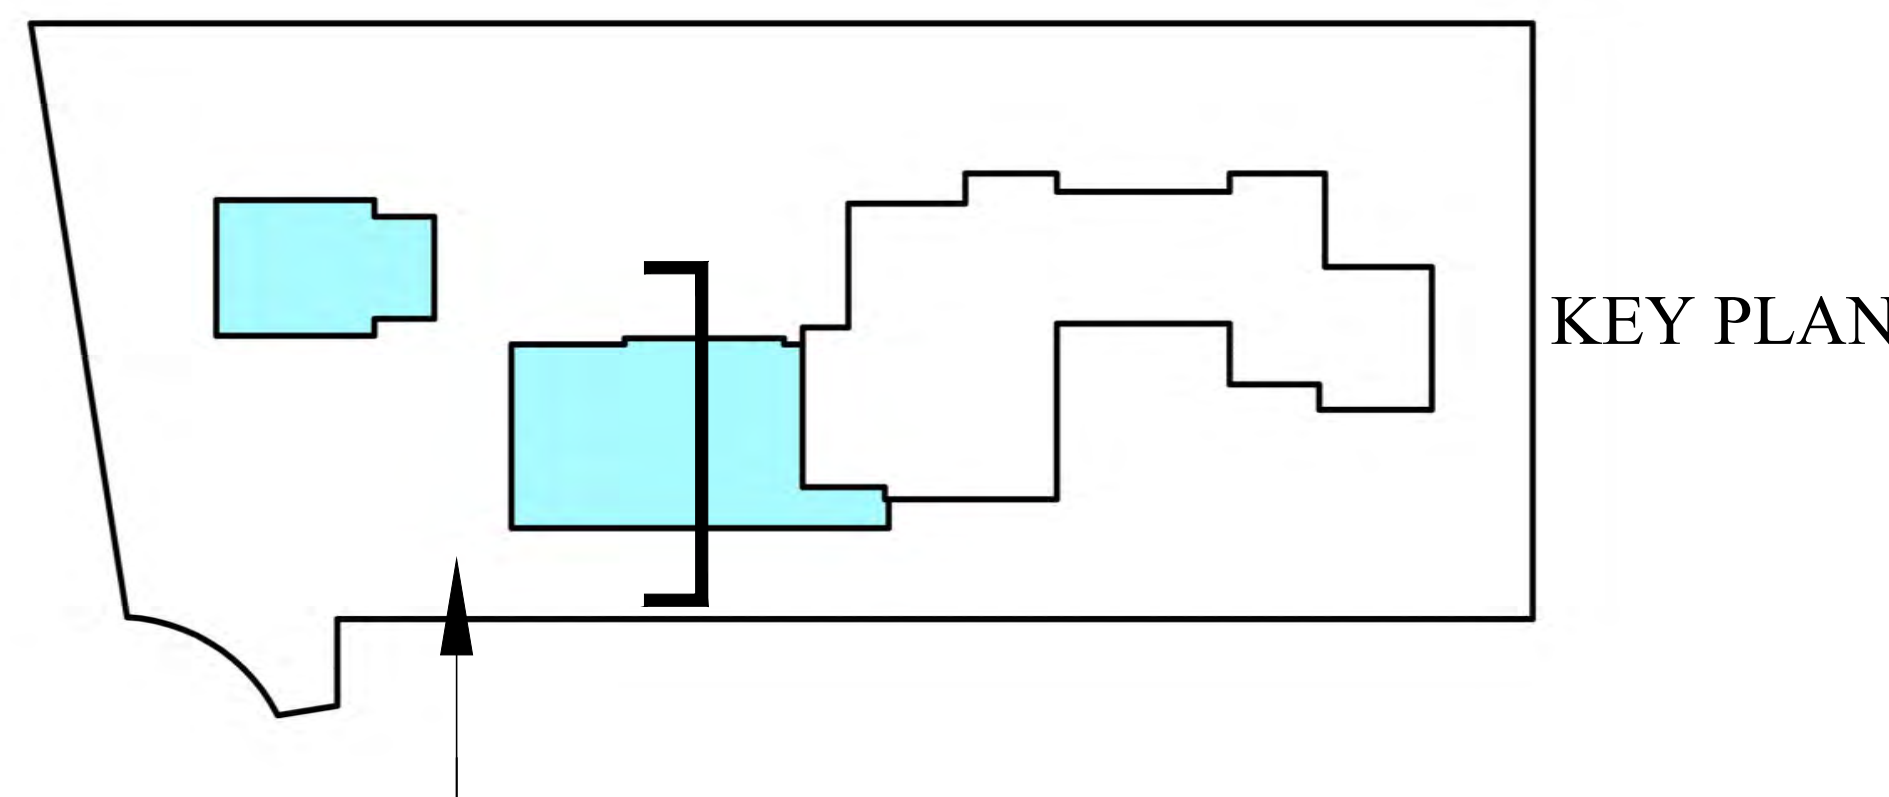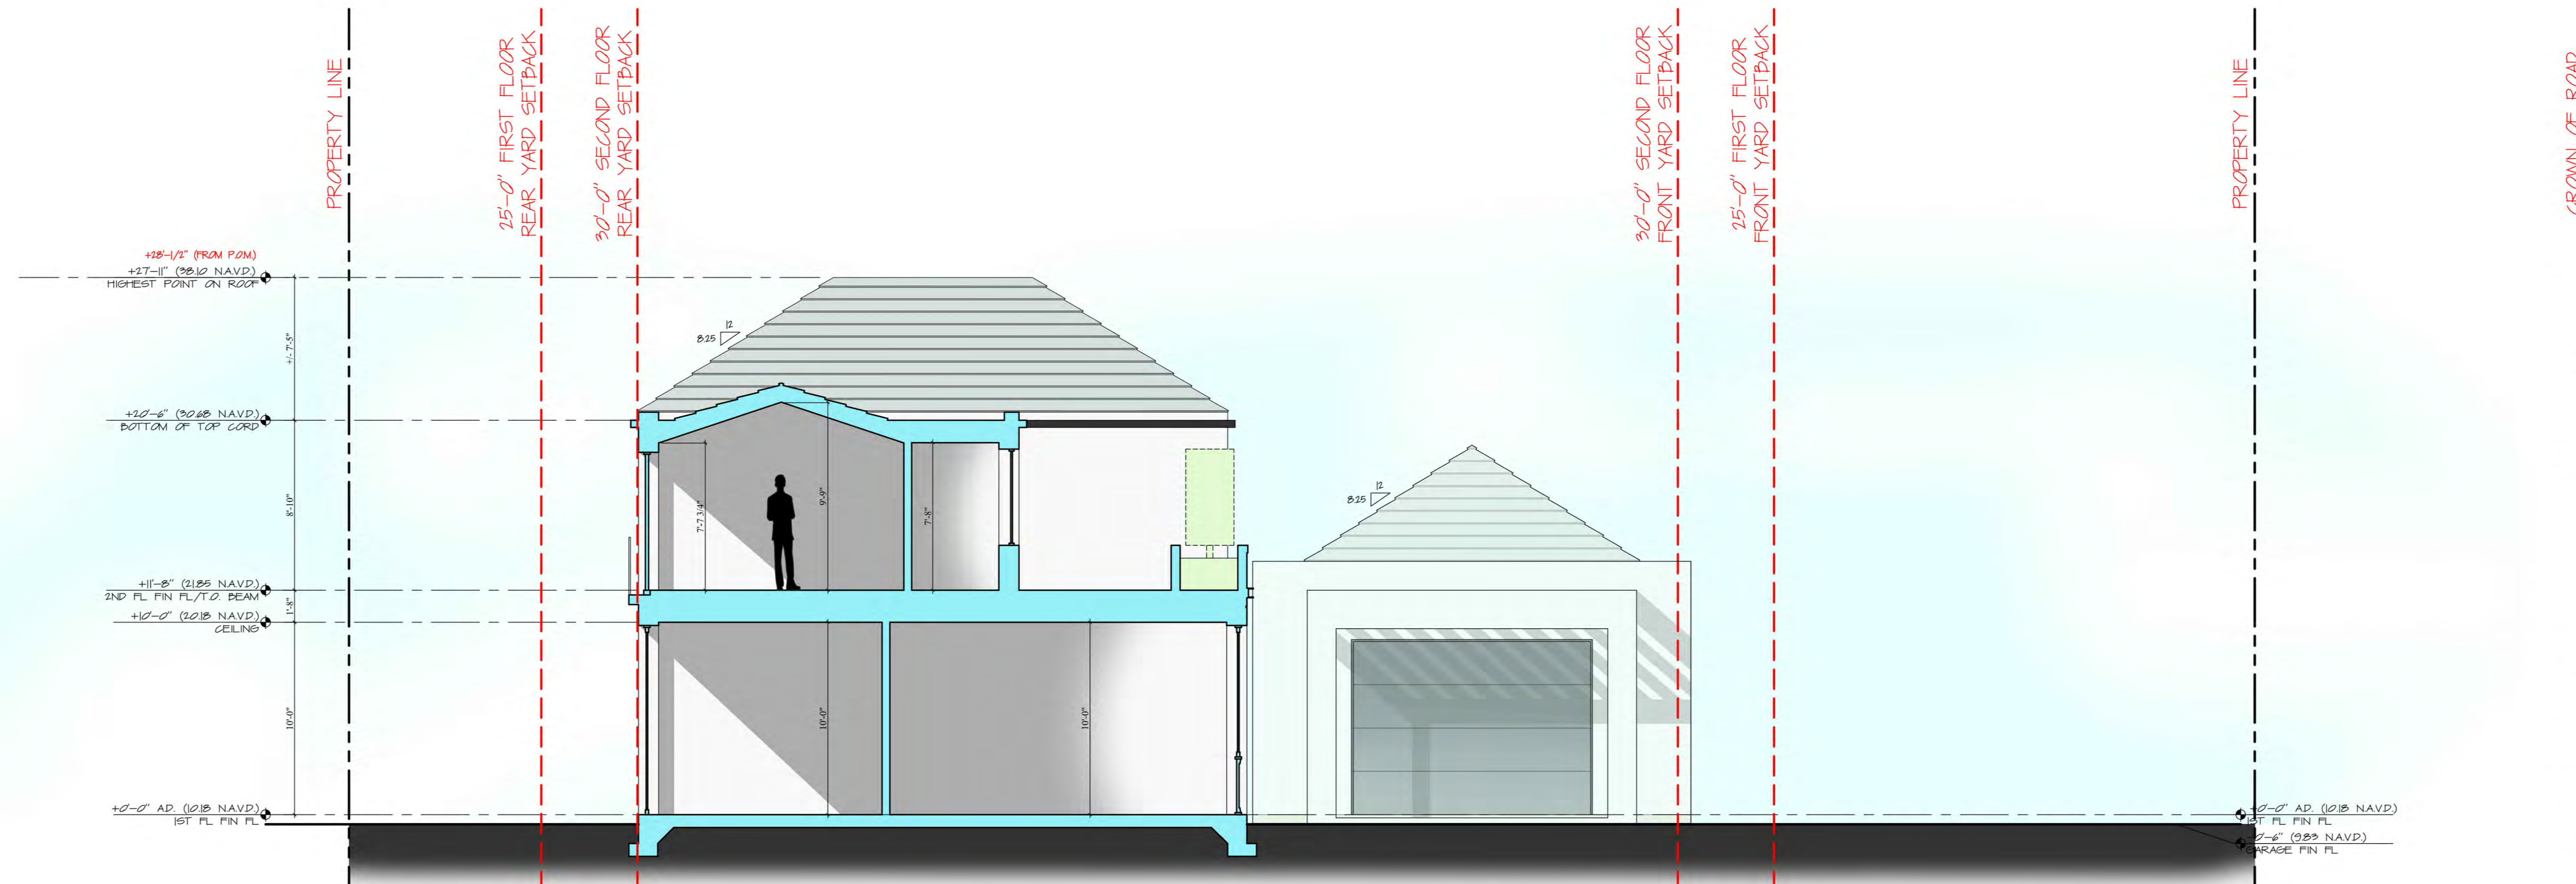


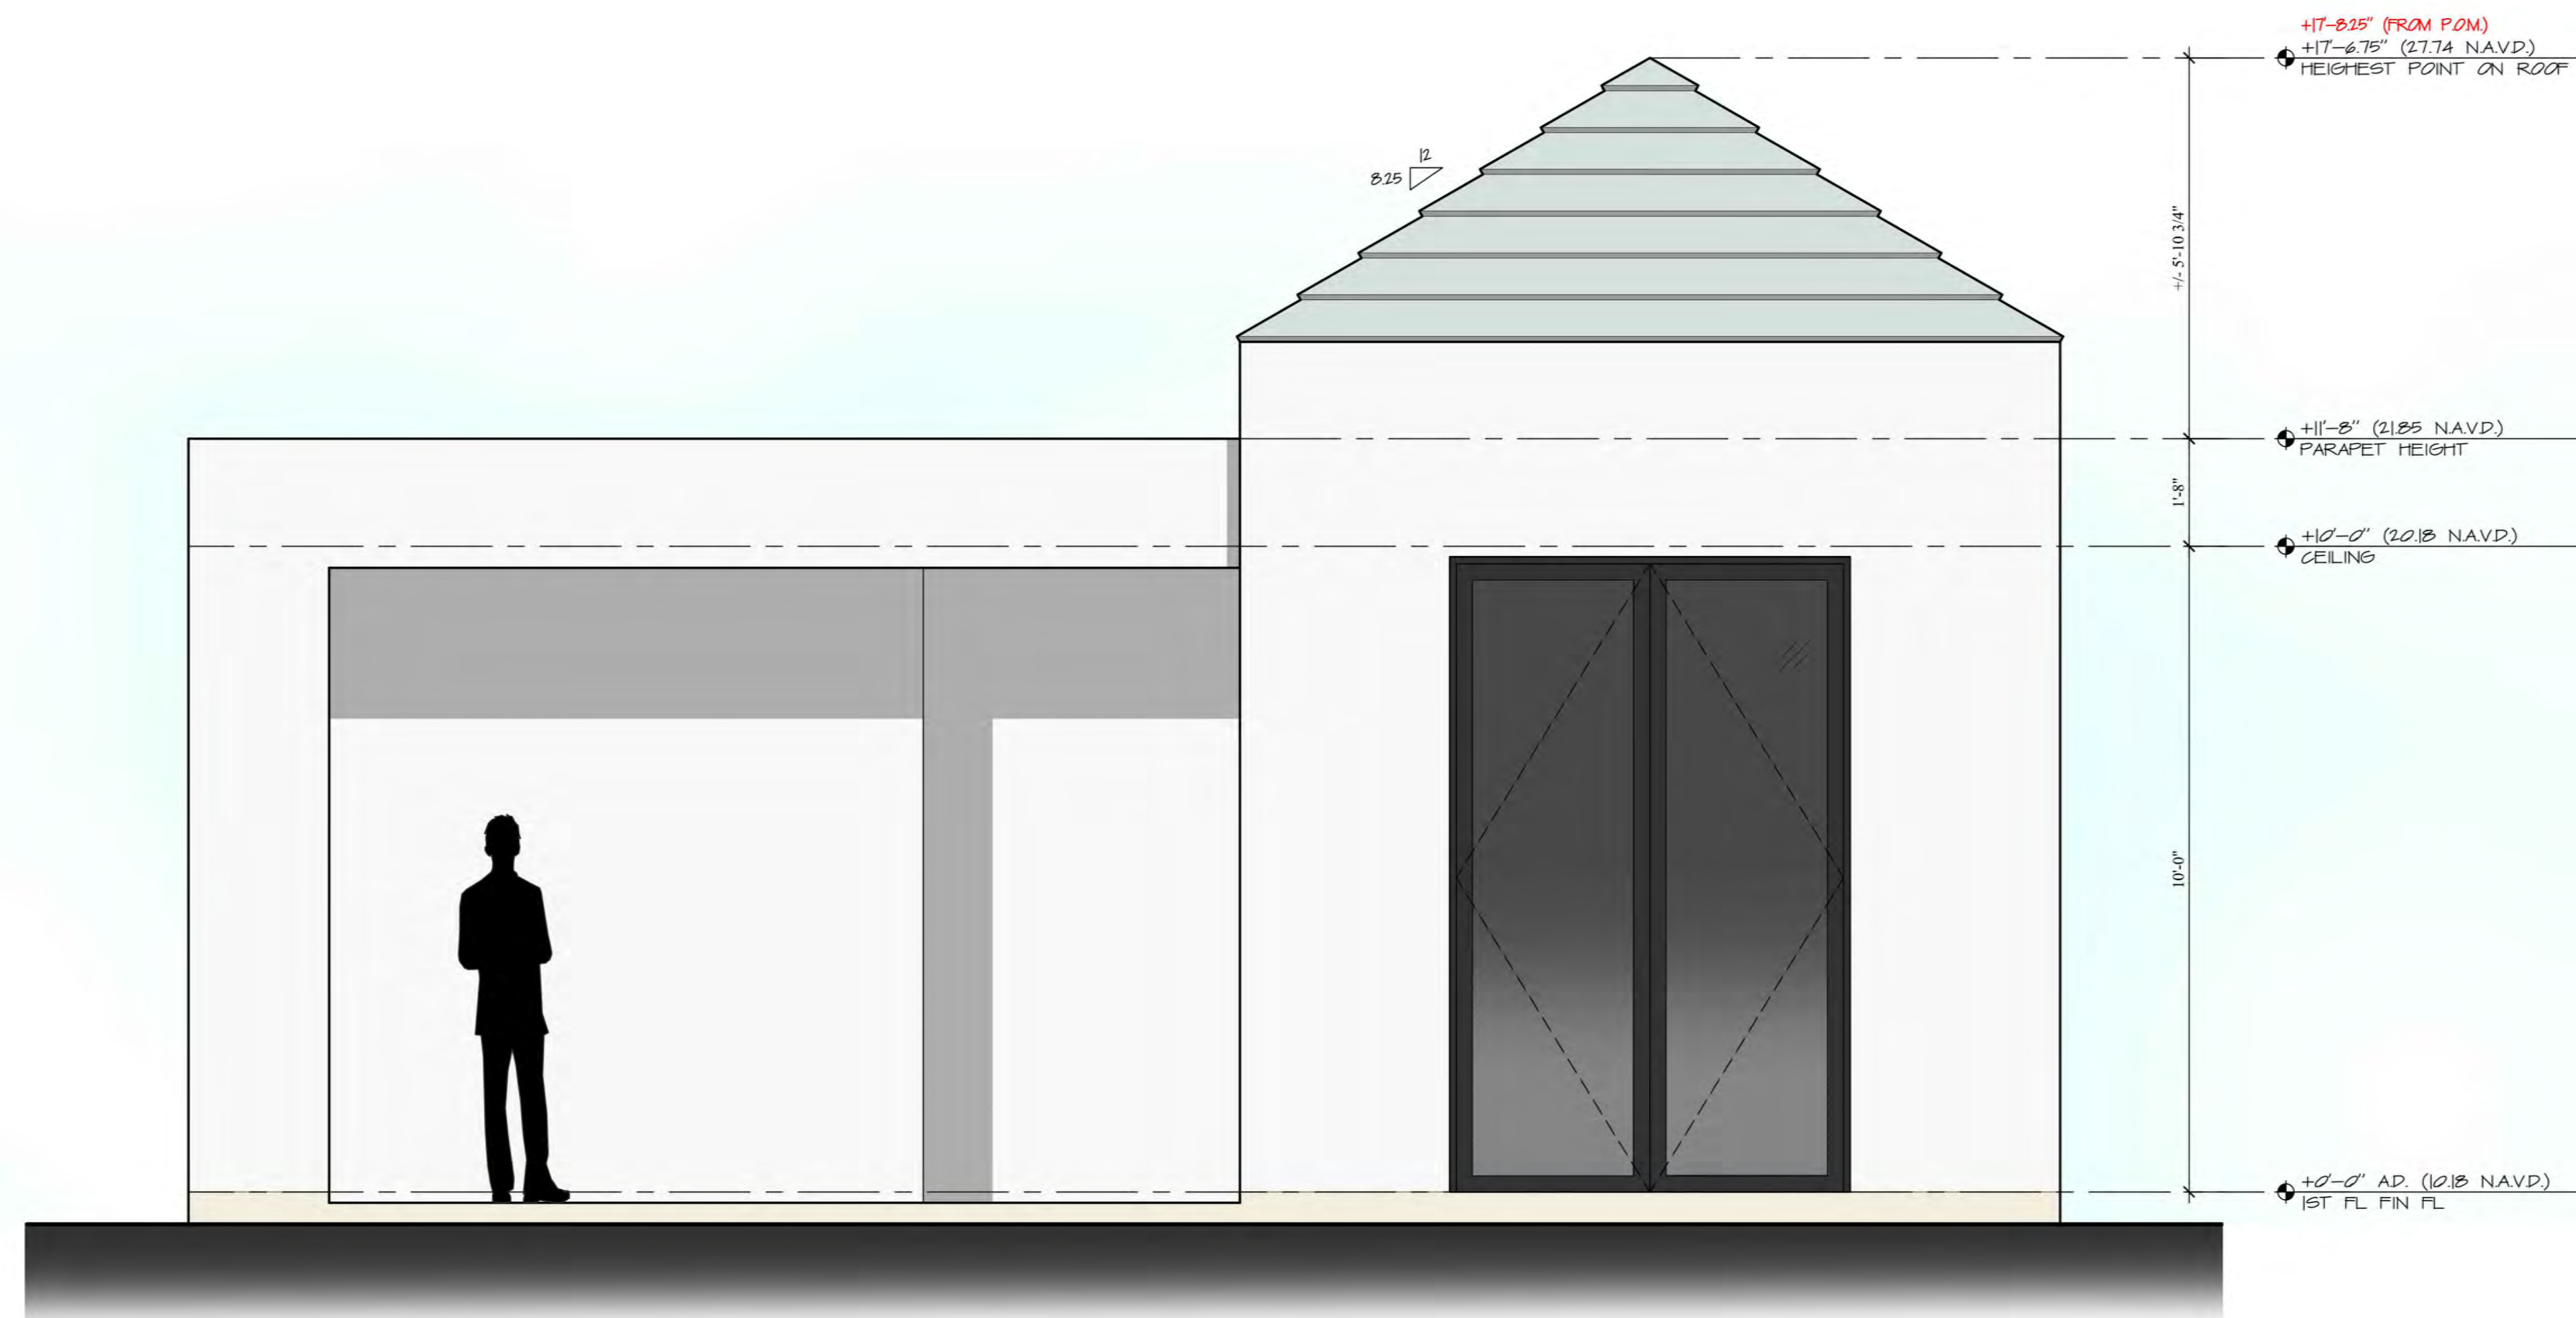CABANA
EAST ELEVATION


SCALE: 1/2"=1'-0"

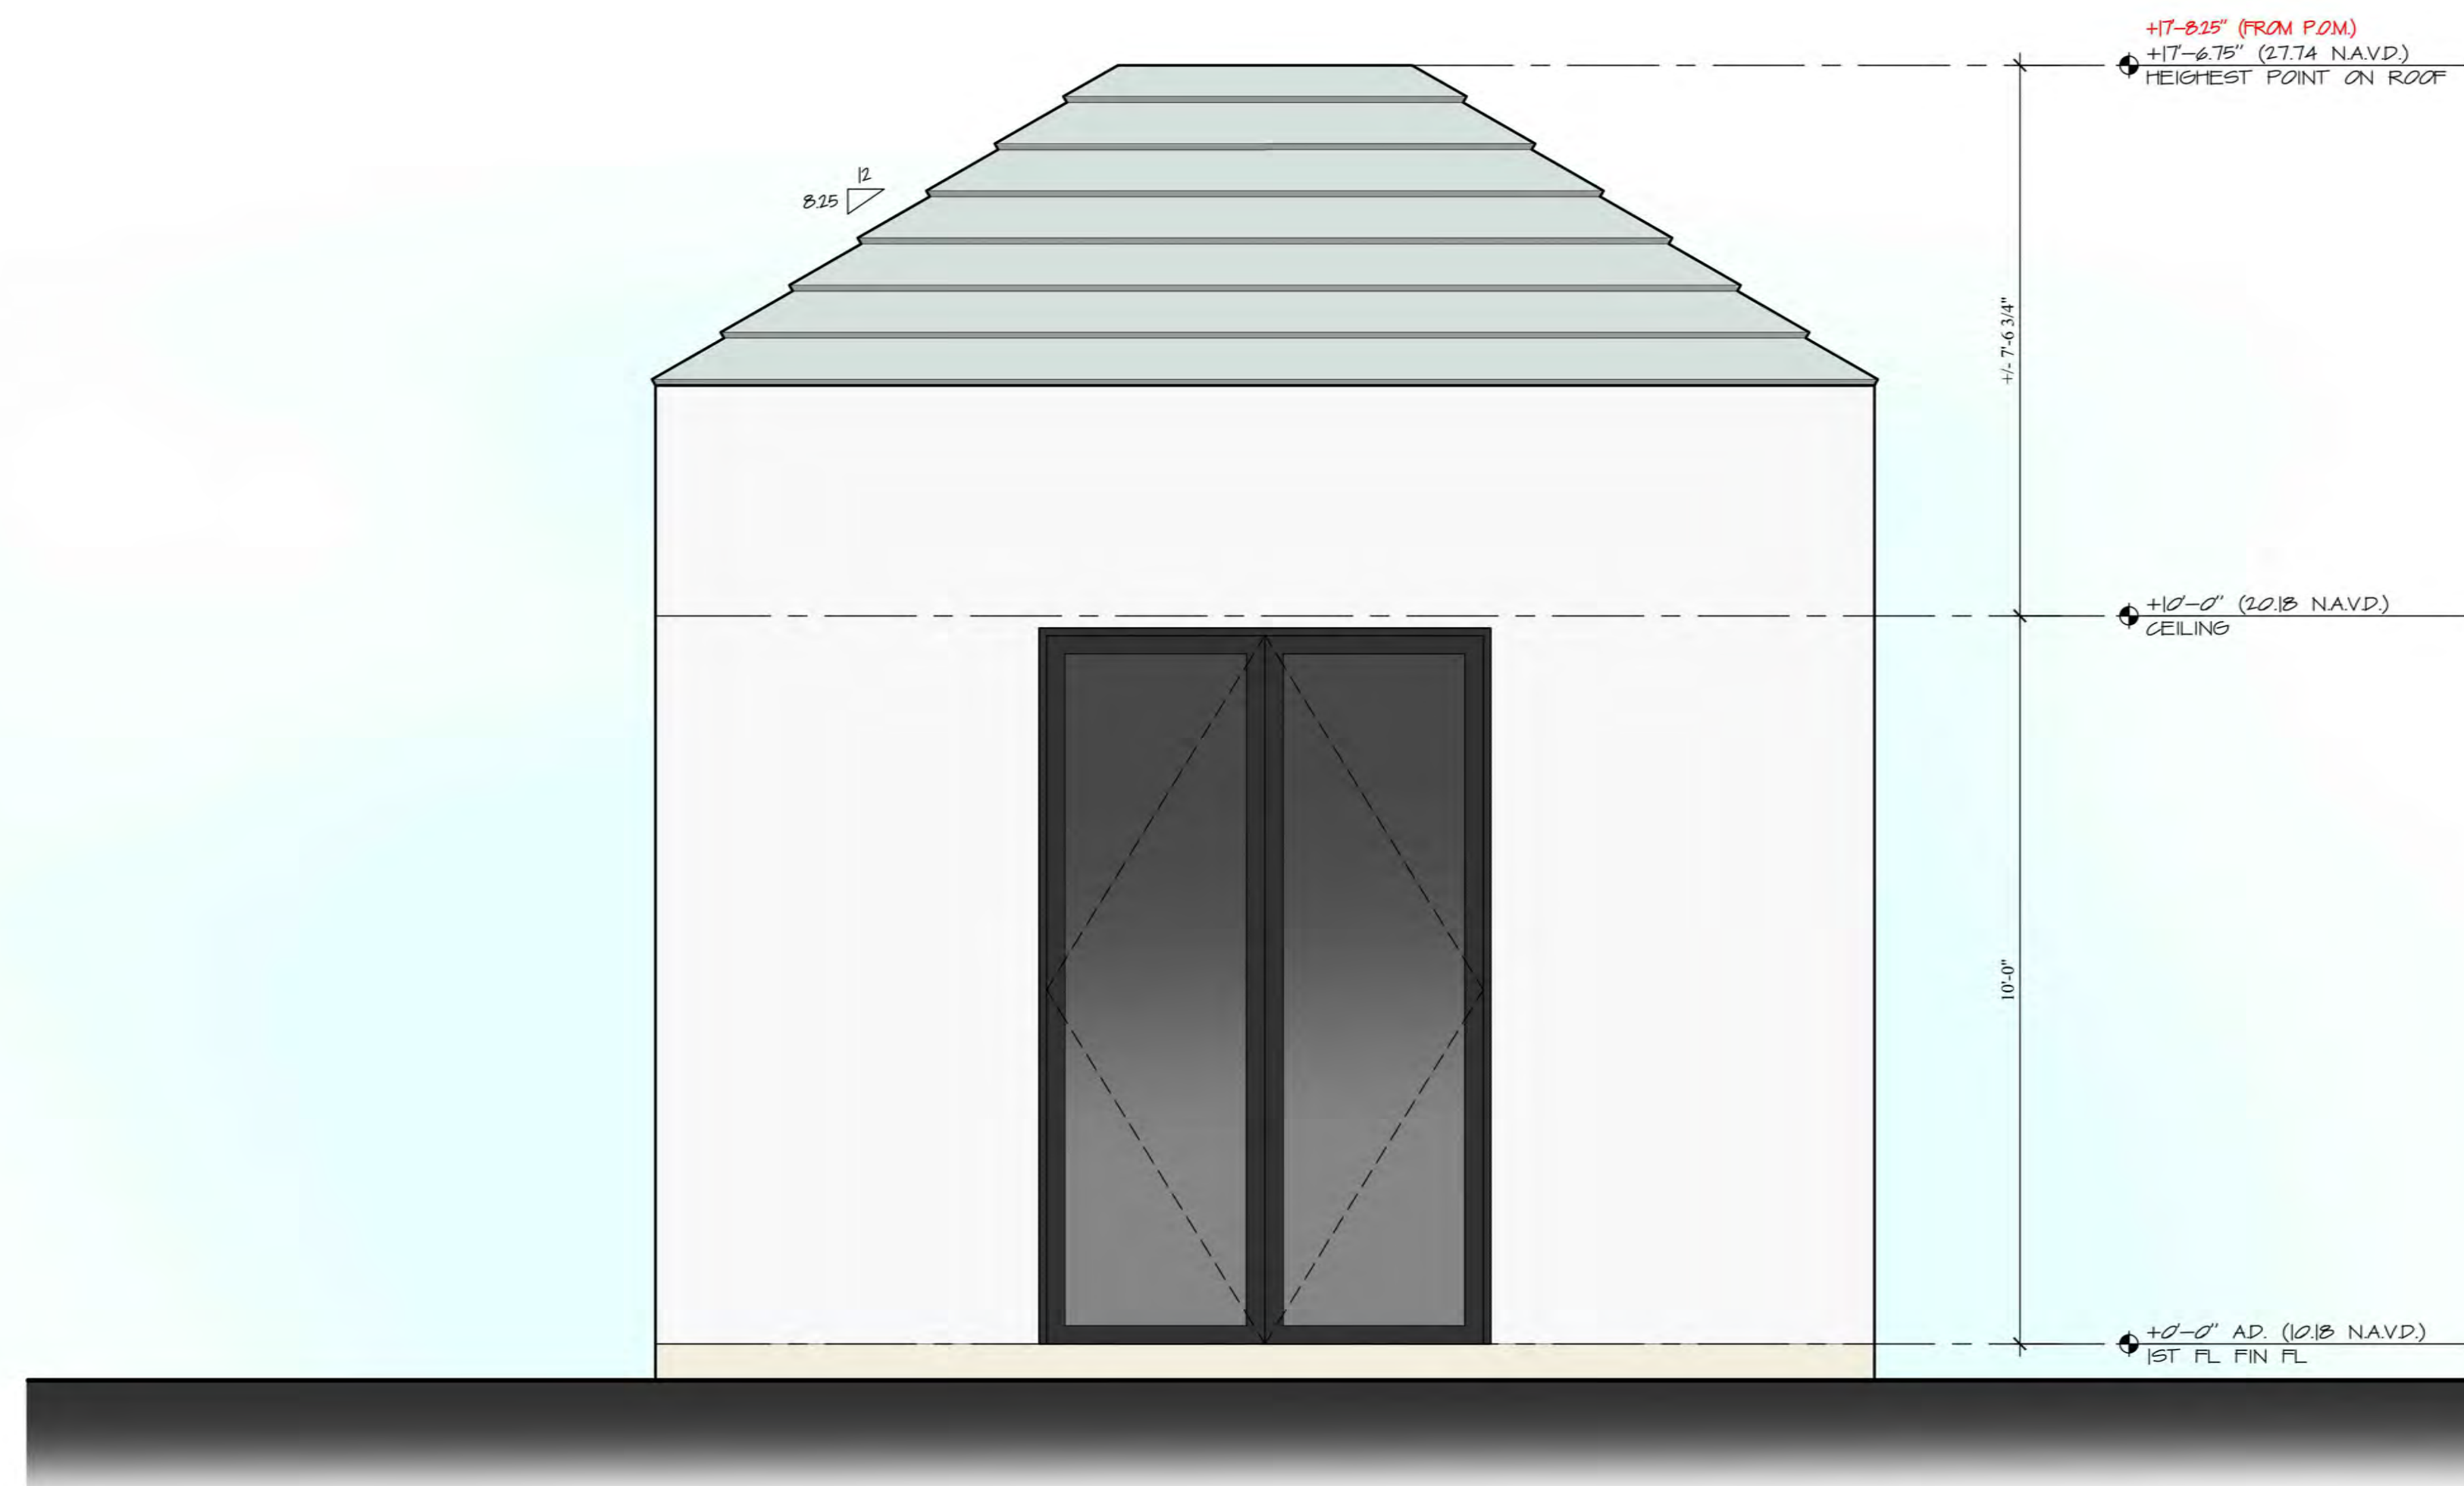CABANA
NORTH ELEVATION


SCALE: 1/2"=1'-0"

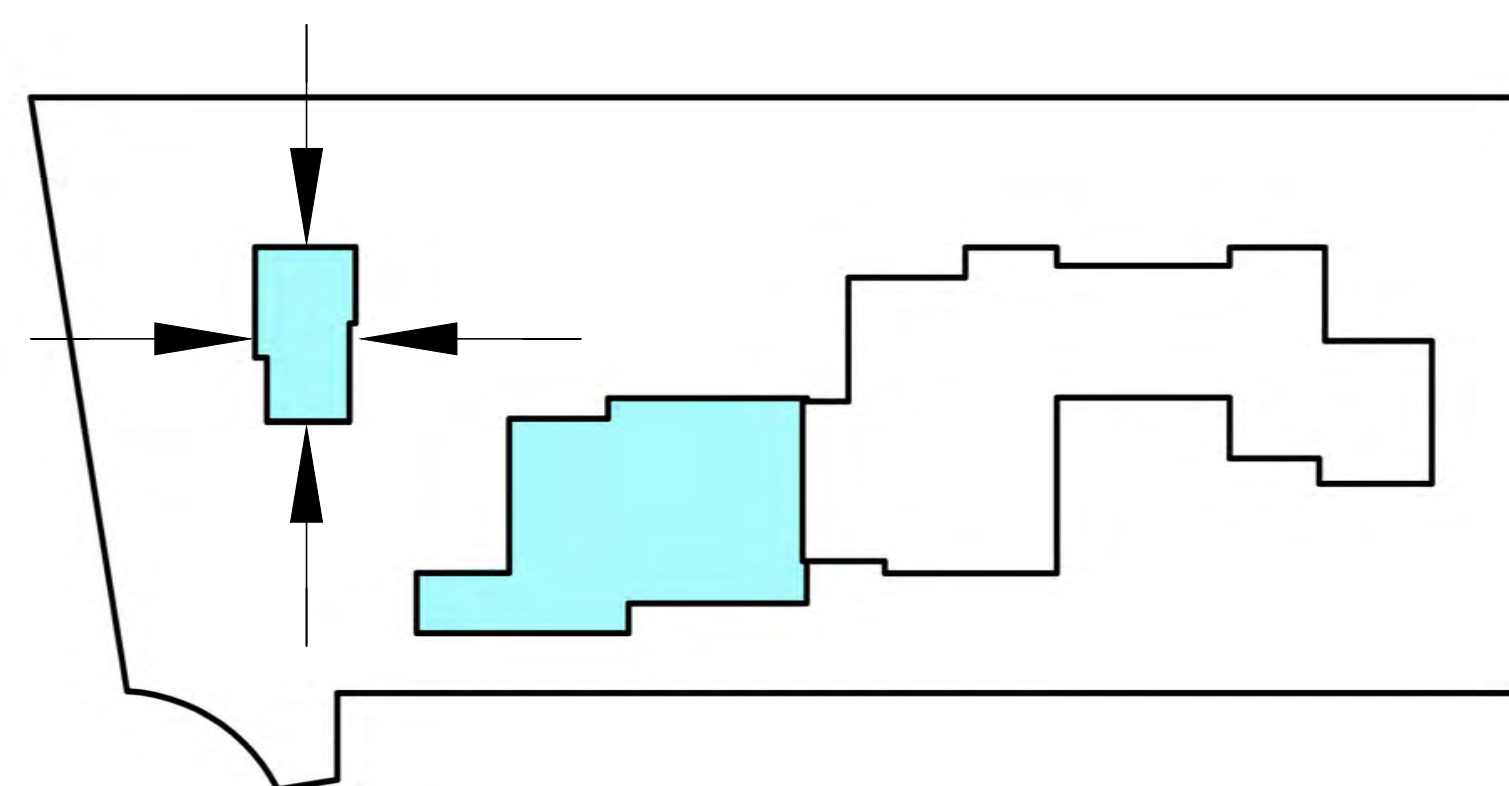

KEY PLAN

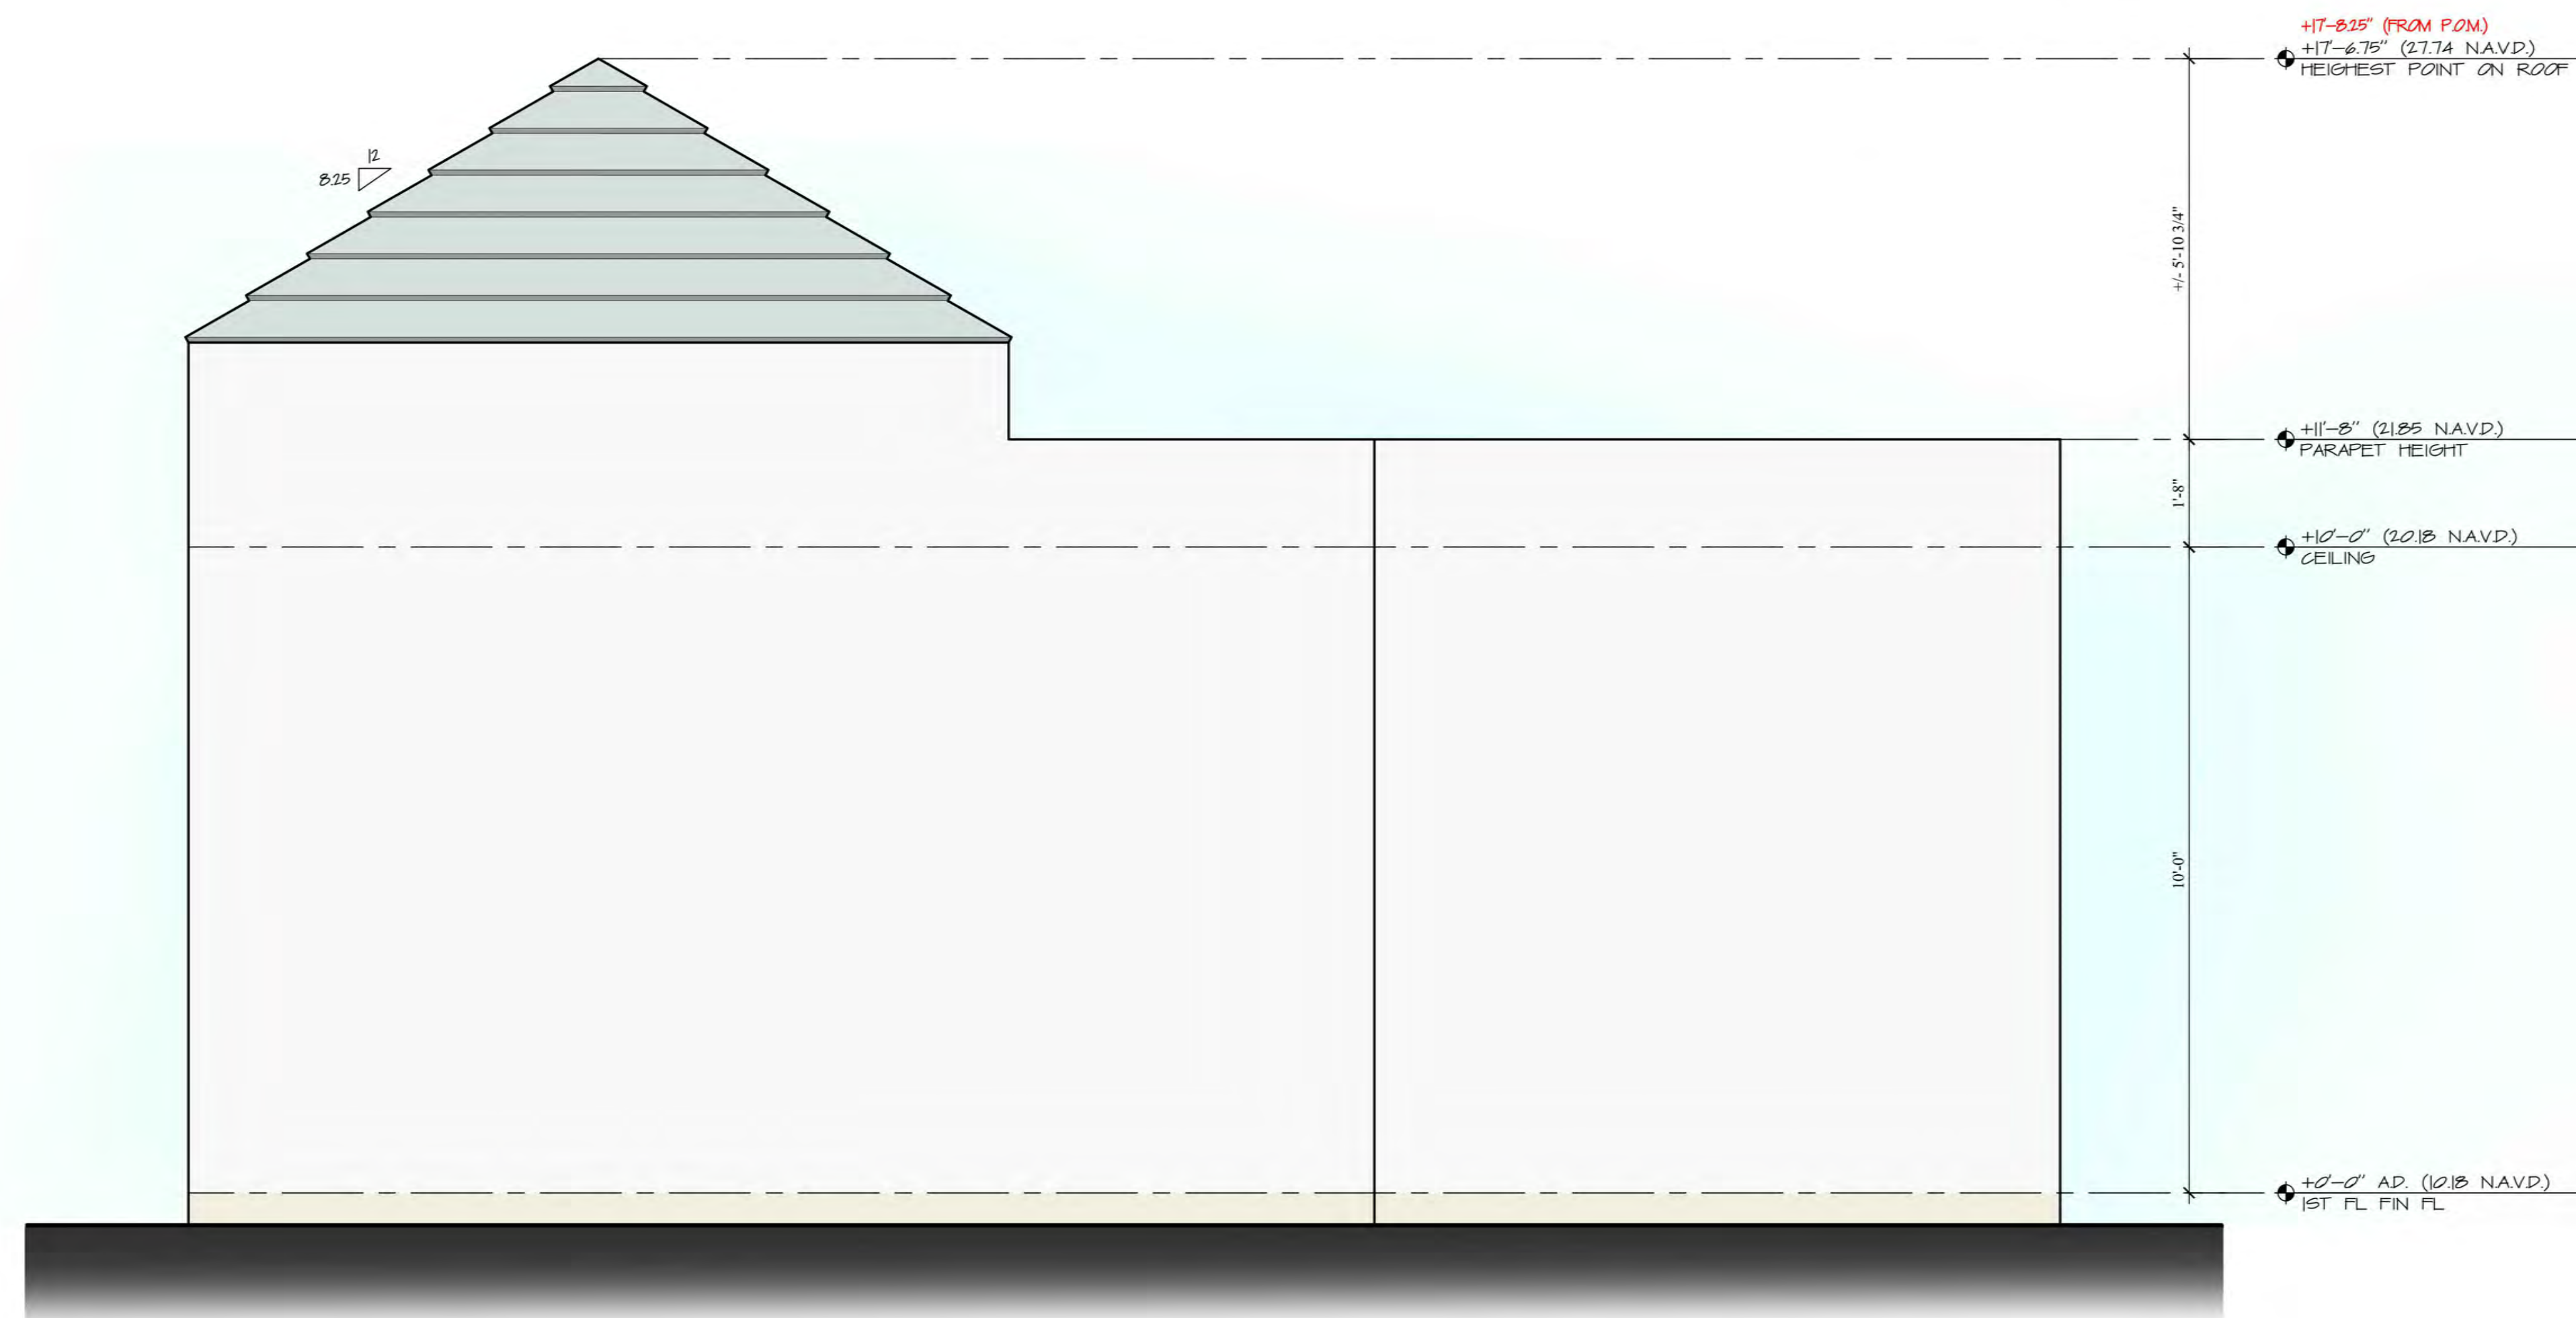CABANA
WEST ELEVATION


SCALE: 1/2"=1'-0"

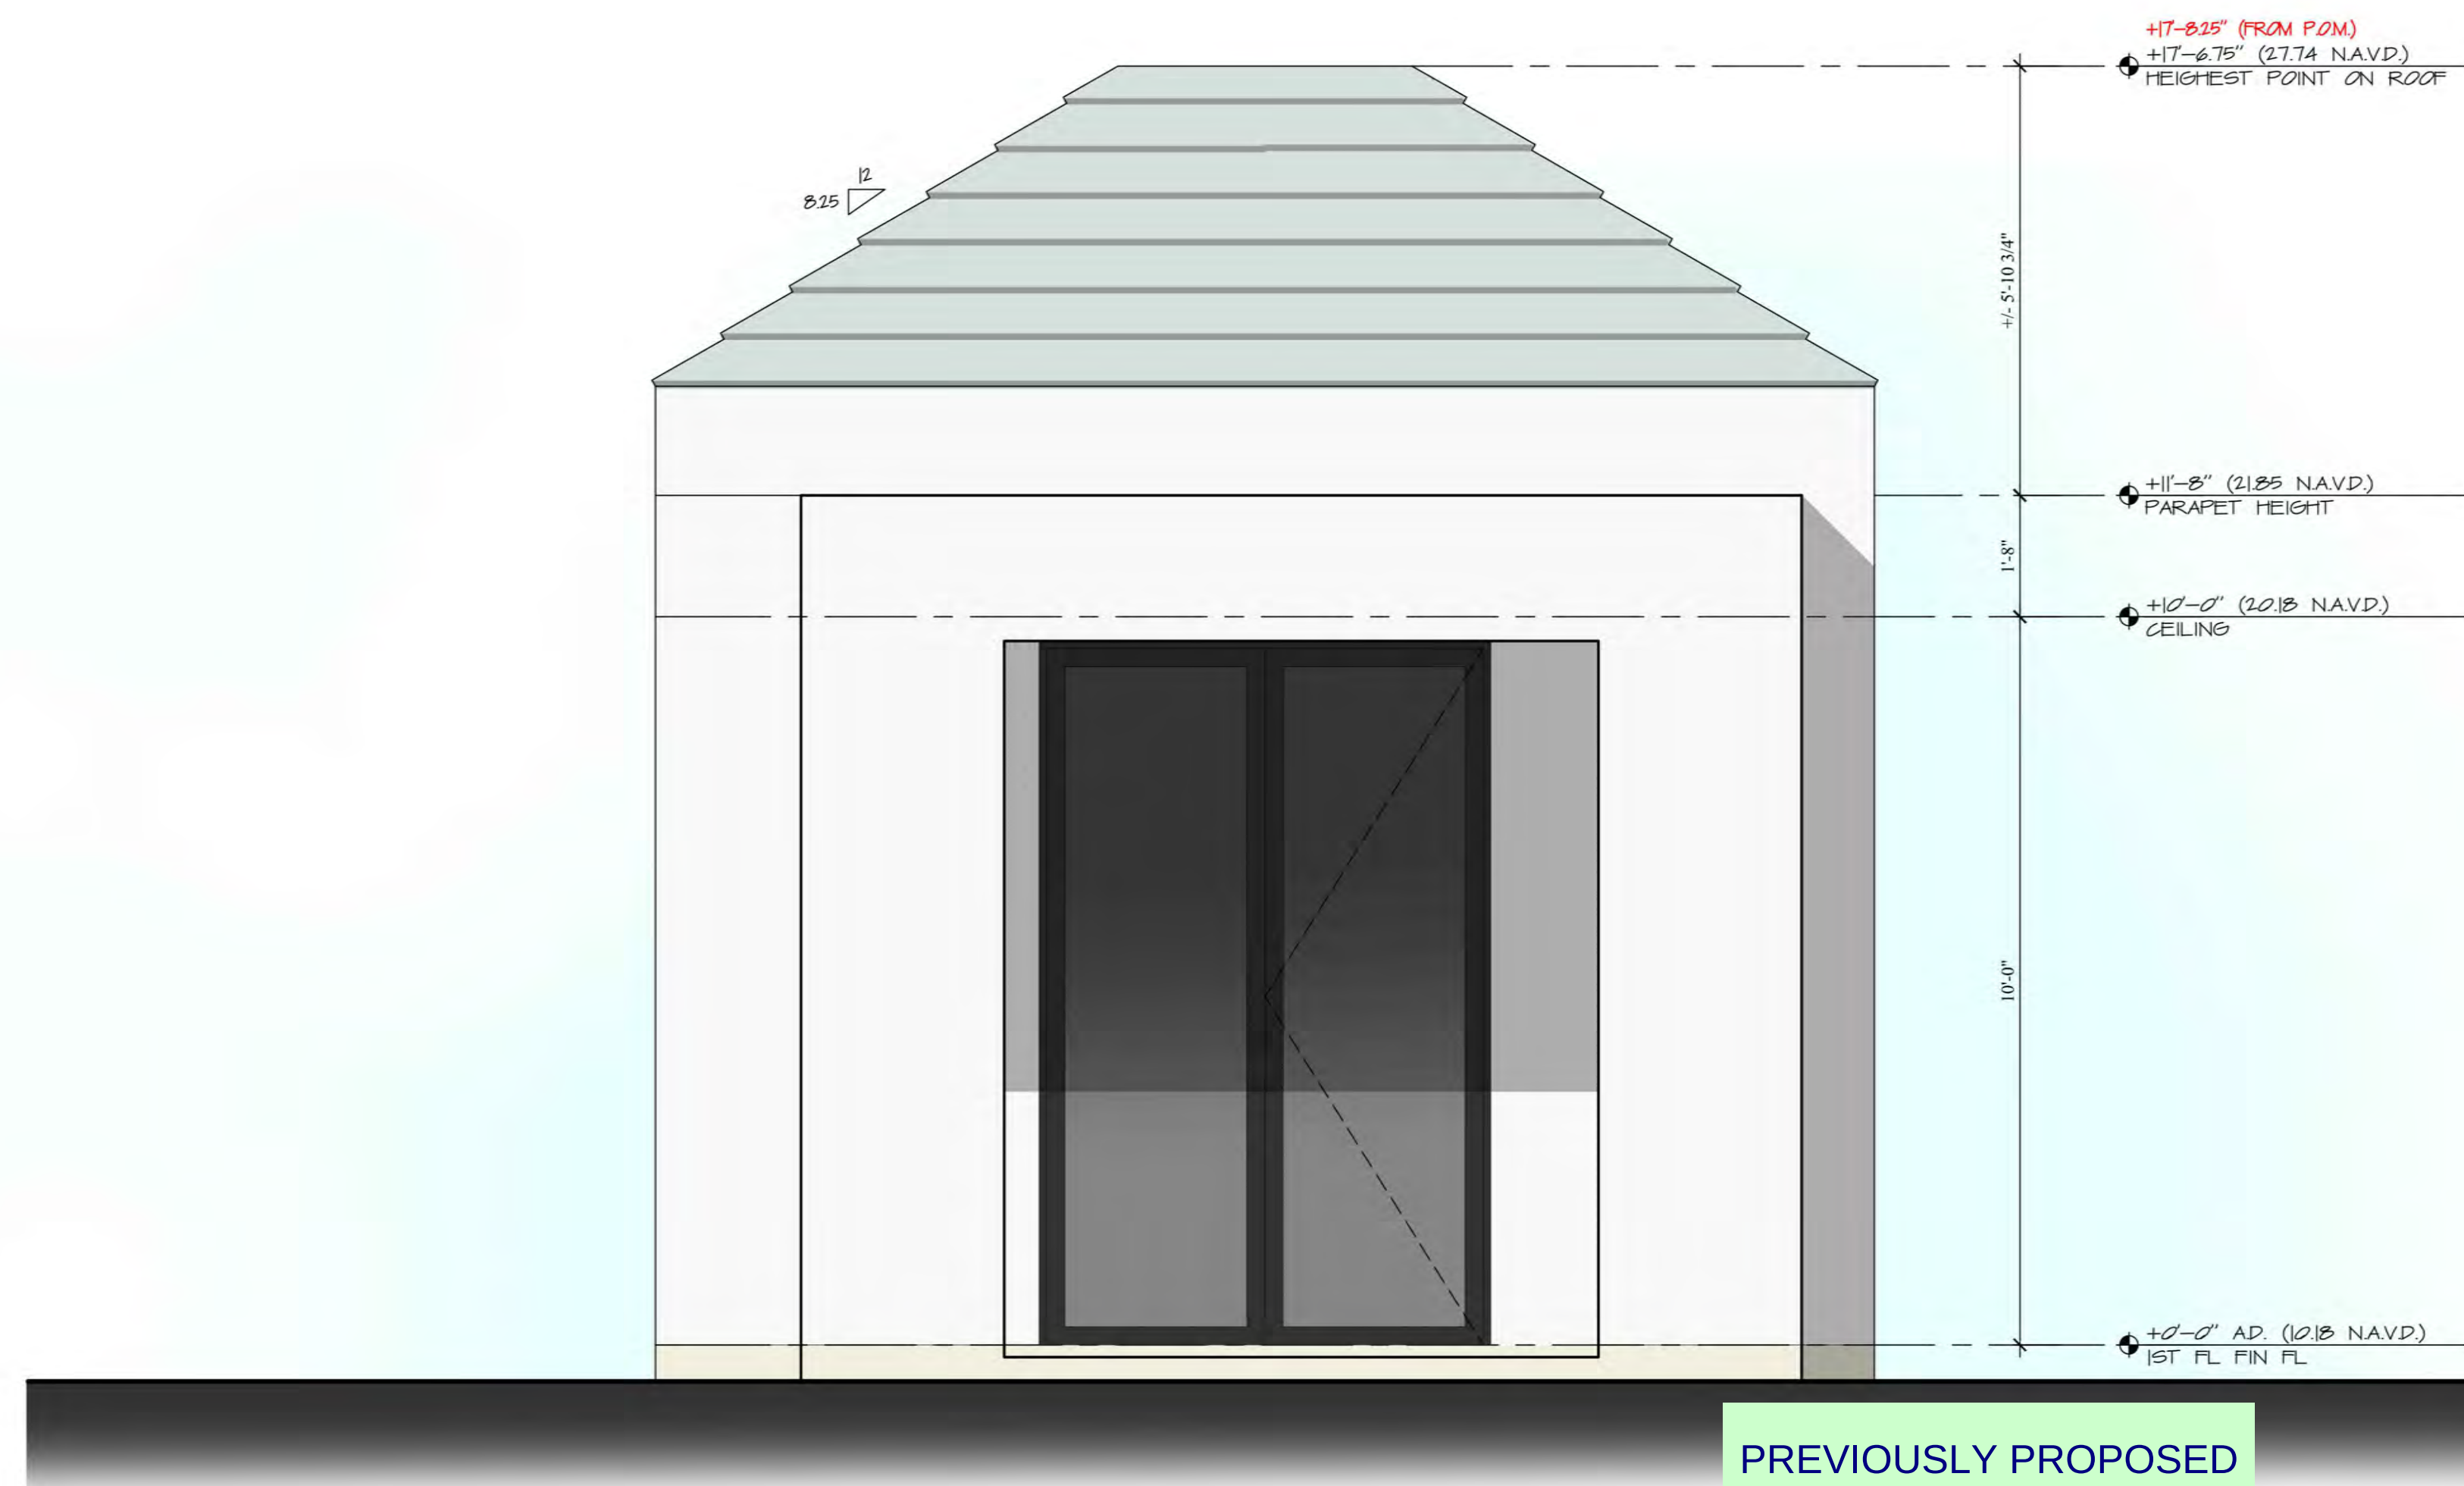

PREVIOUSLY PROPOSED


CABANA
SOUTH ELEVATION

SCALE: 1/2"=1'-0"

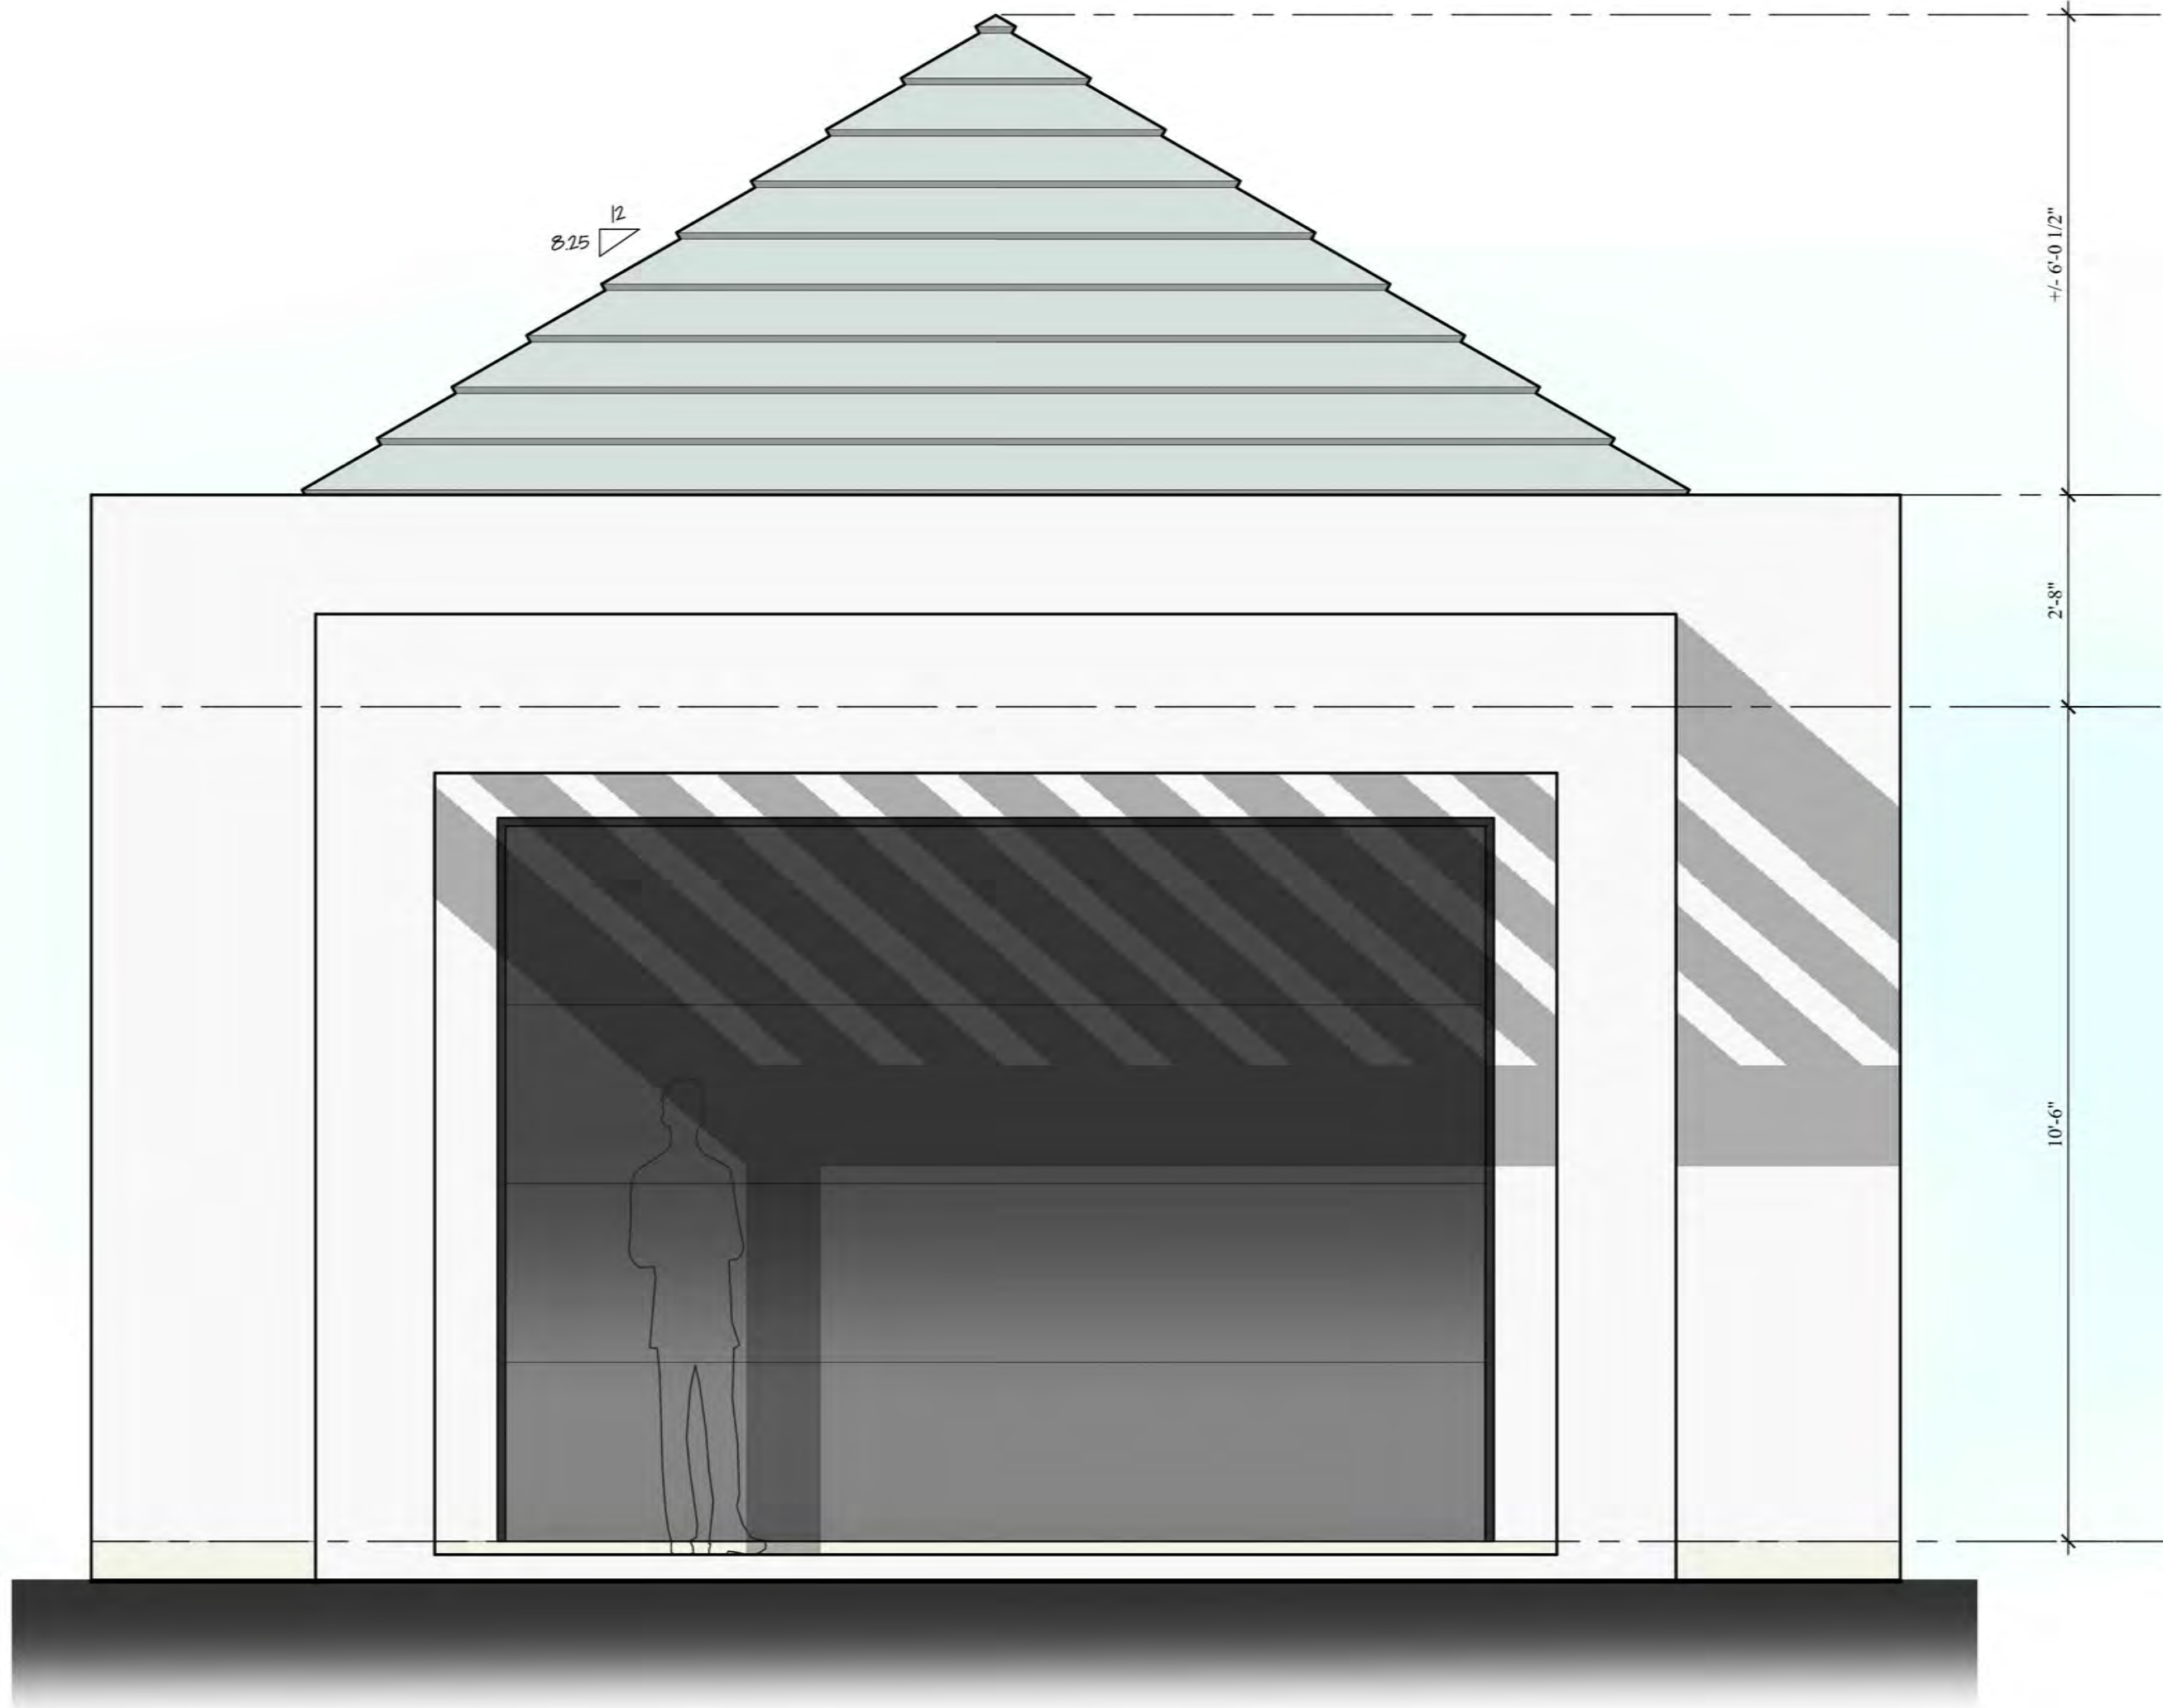


GARAGE
EAST ELEVATION

SCALE: 1/2"=1'-0"

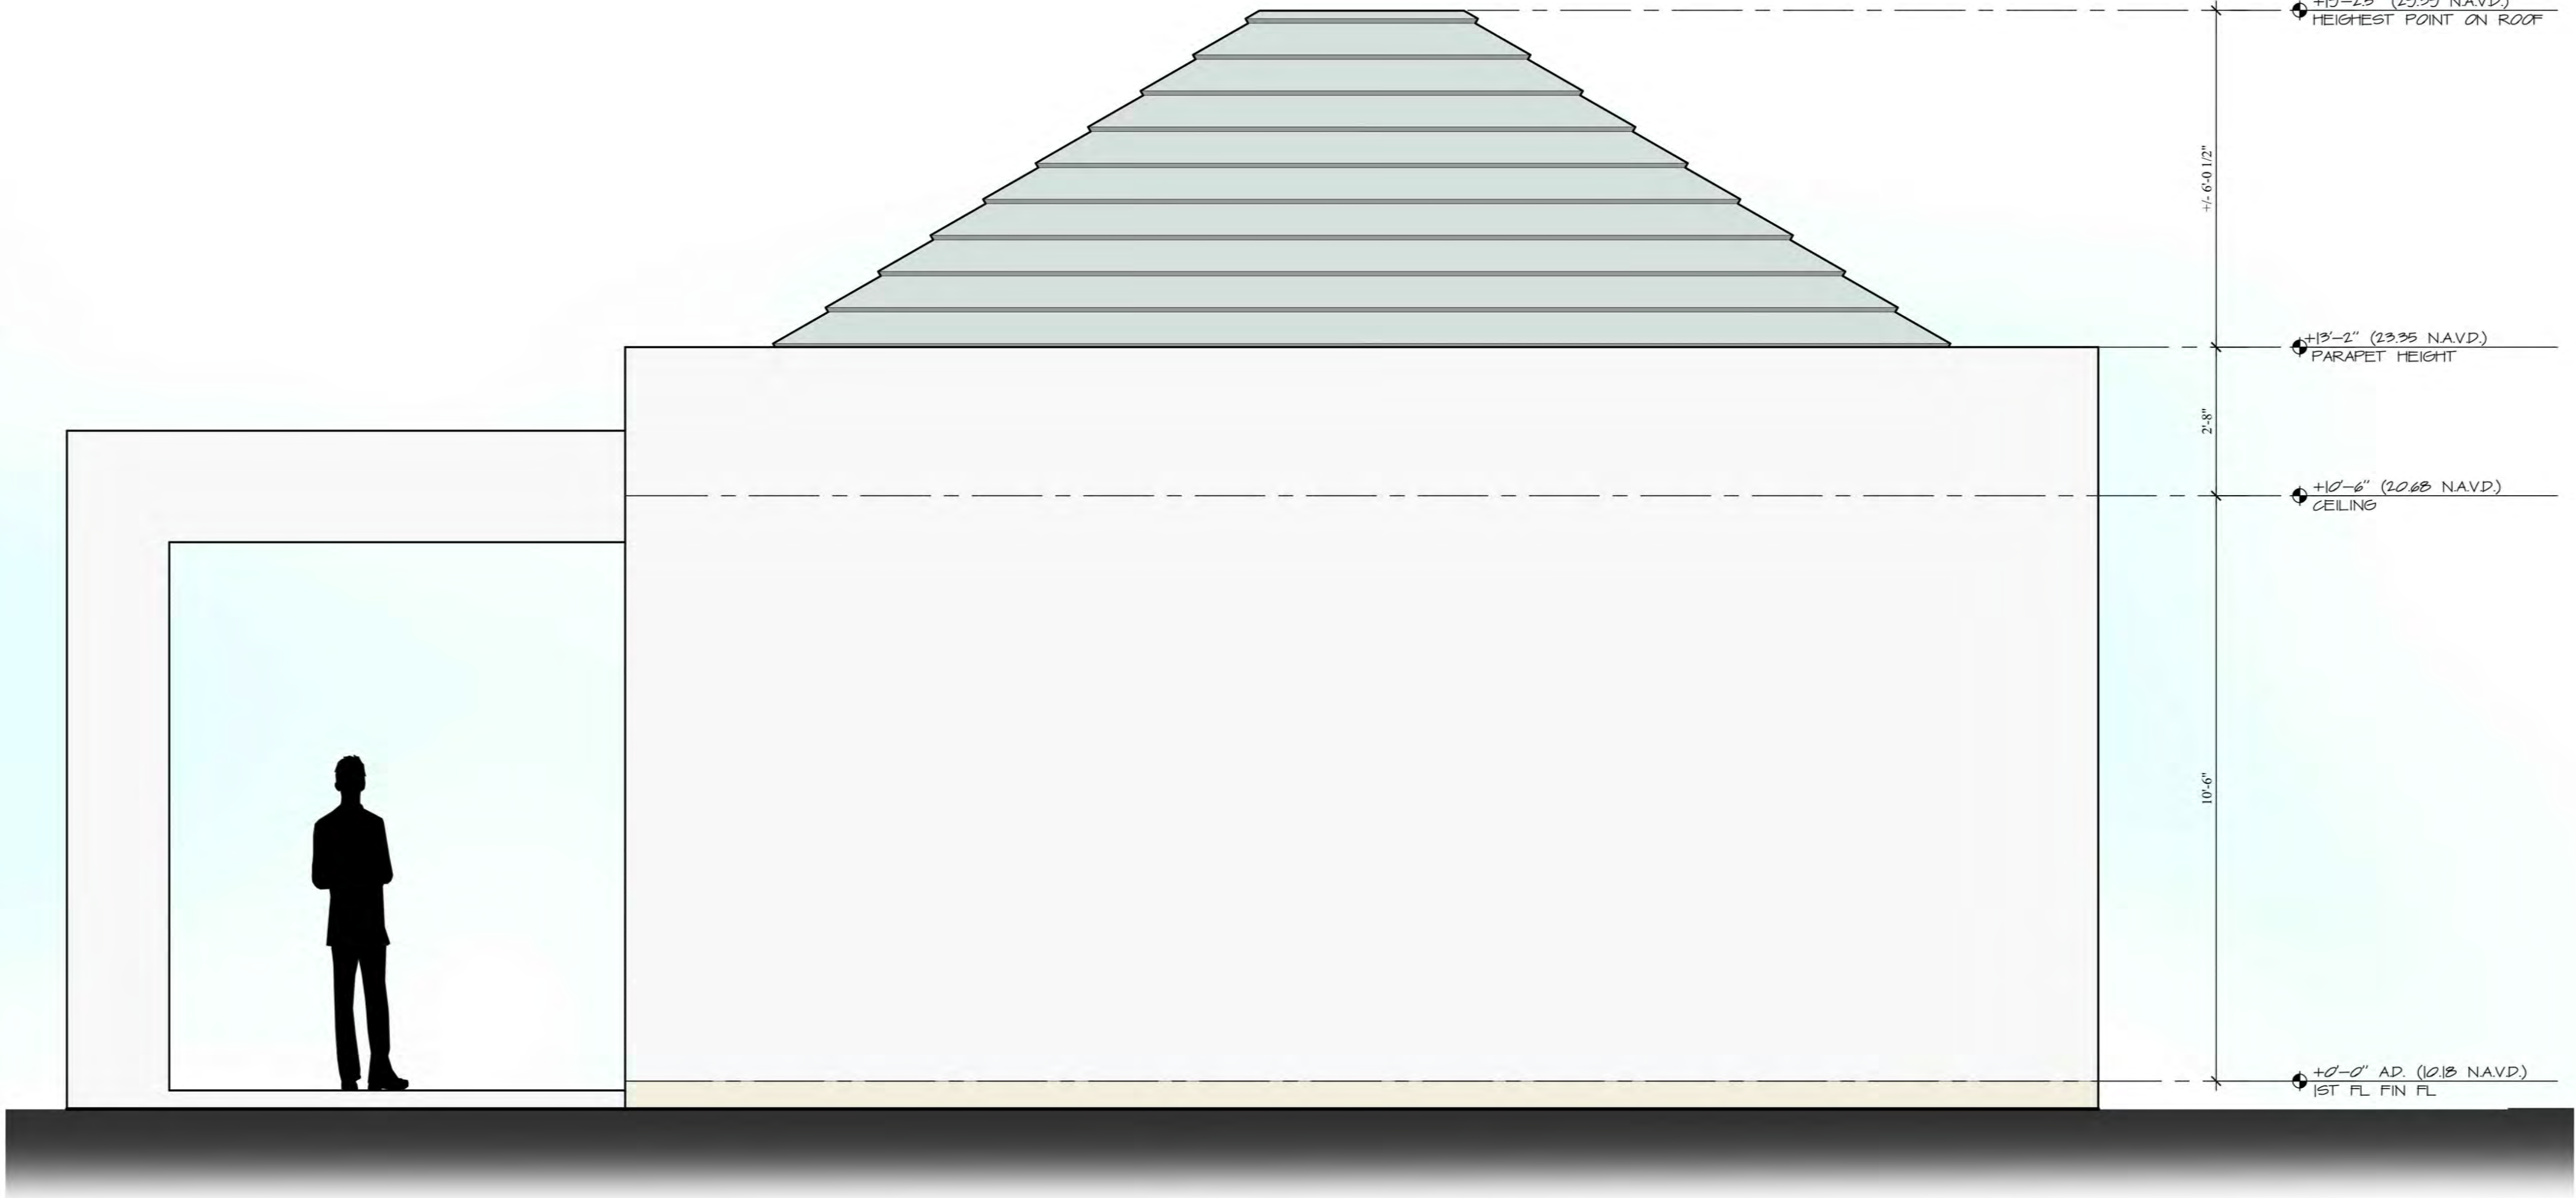


GARAGE
NORTH ELEVATION

SCALE: 1/2"=1'-0"

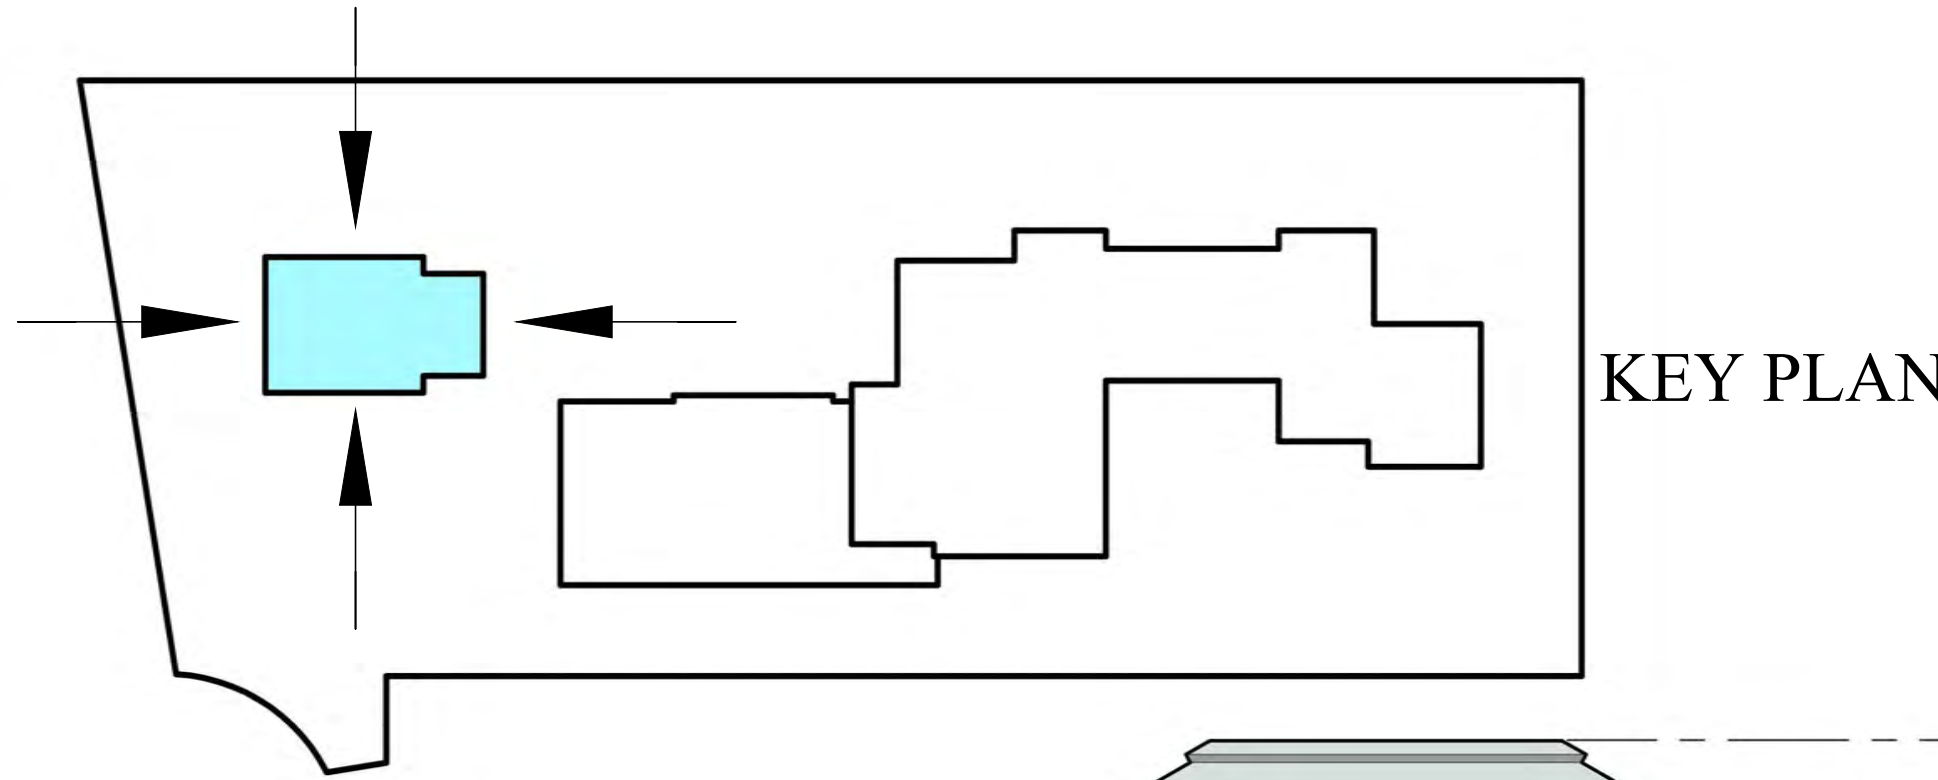


KEY PLAN

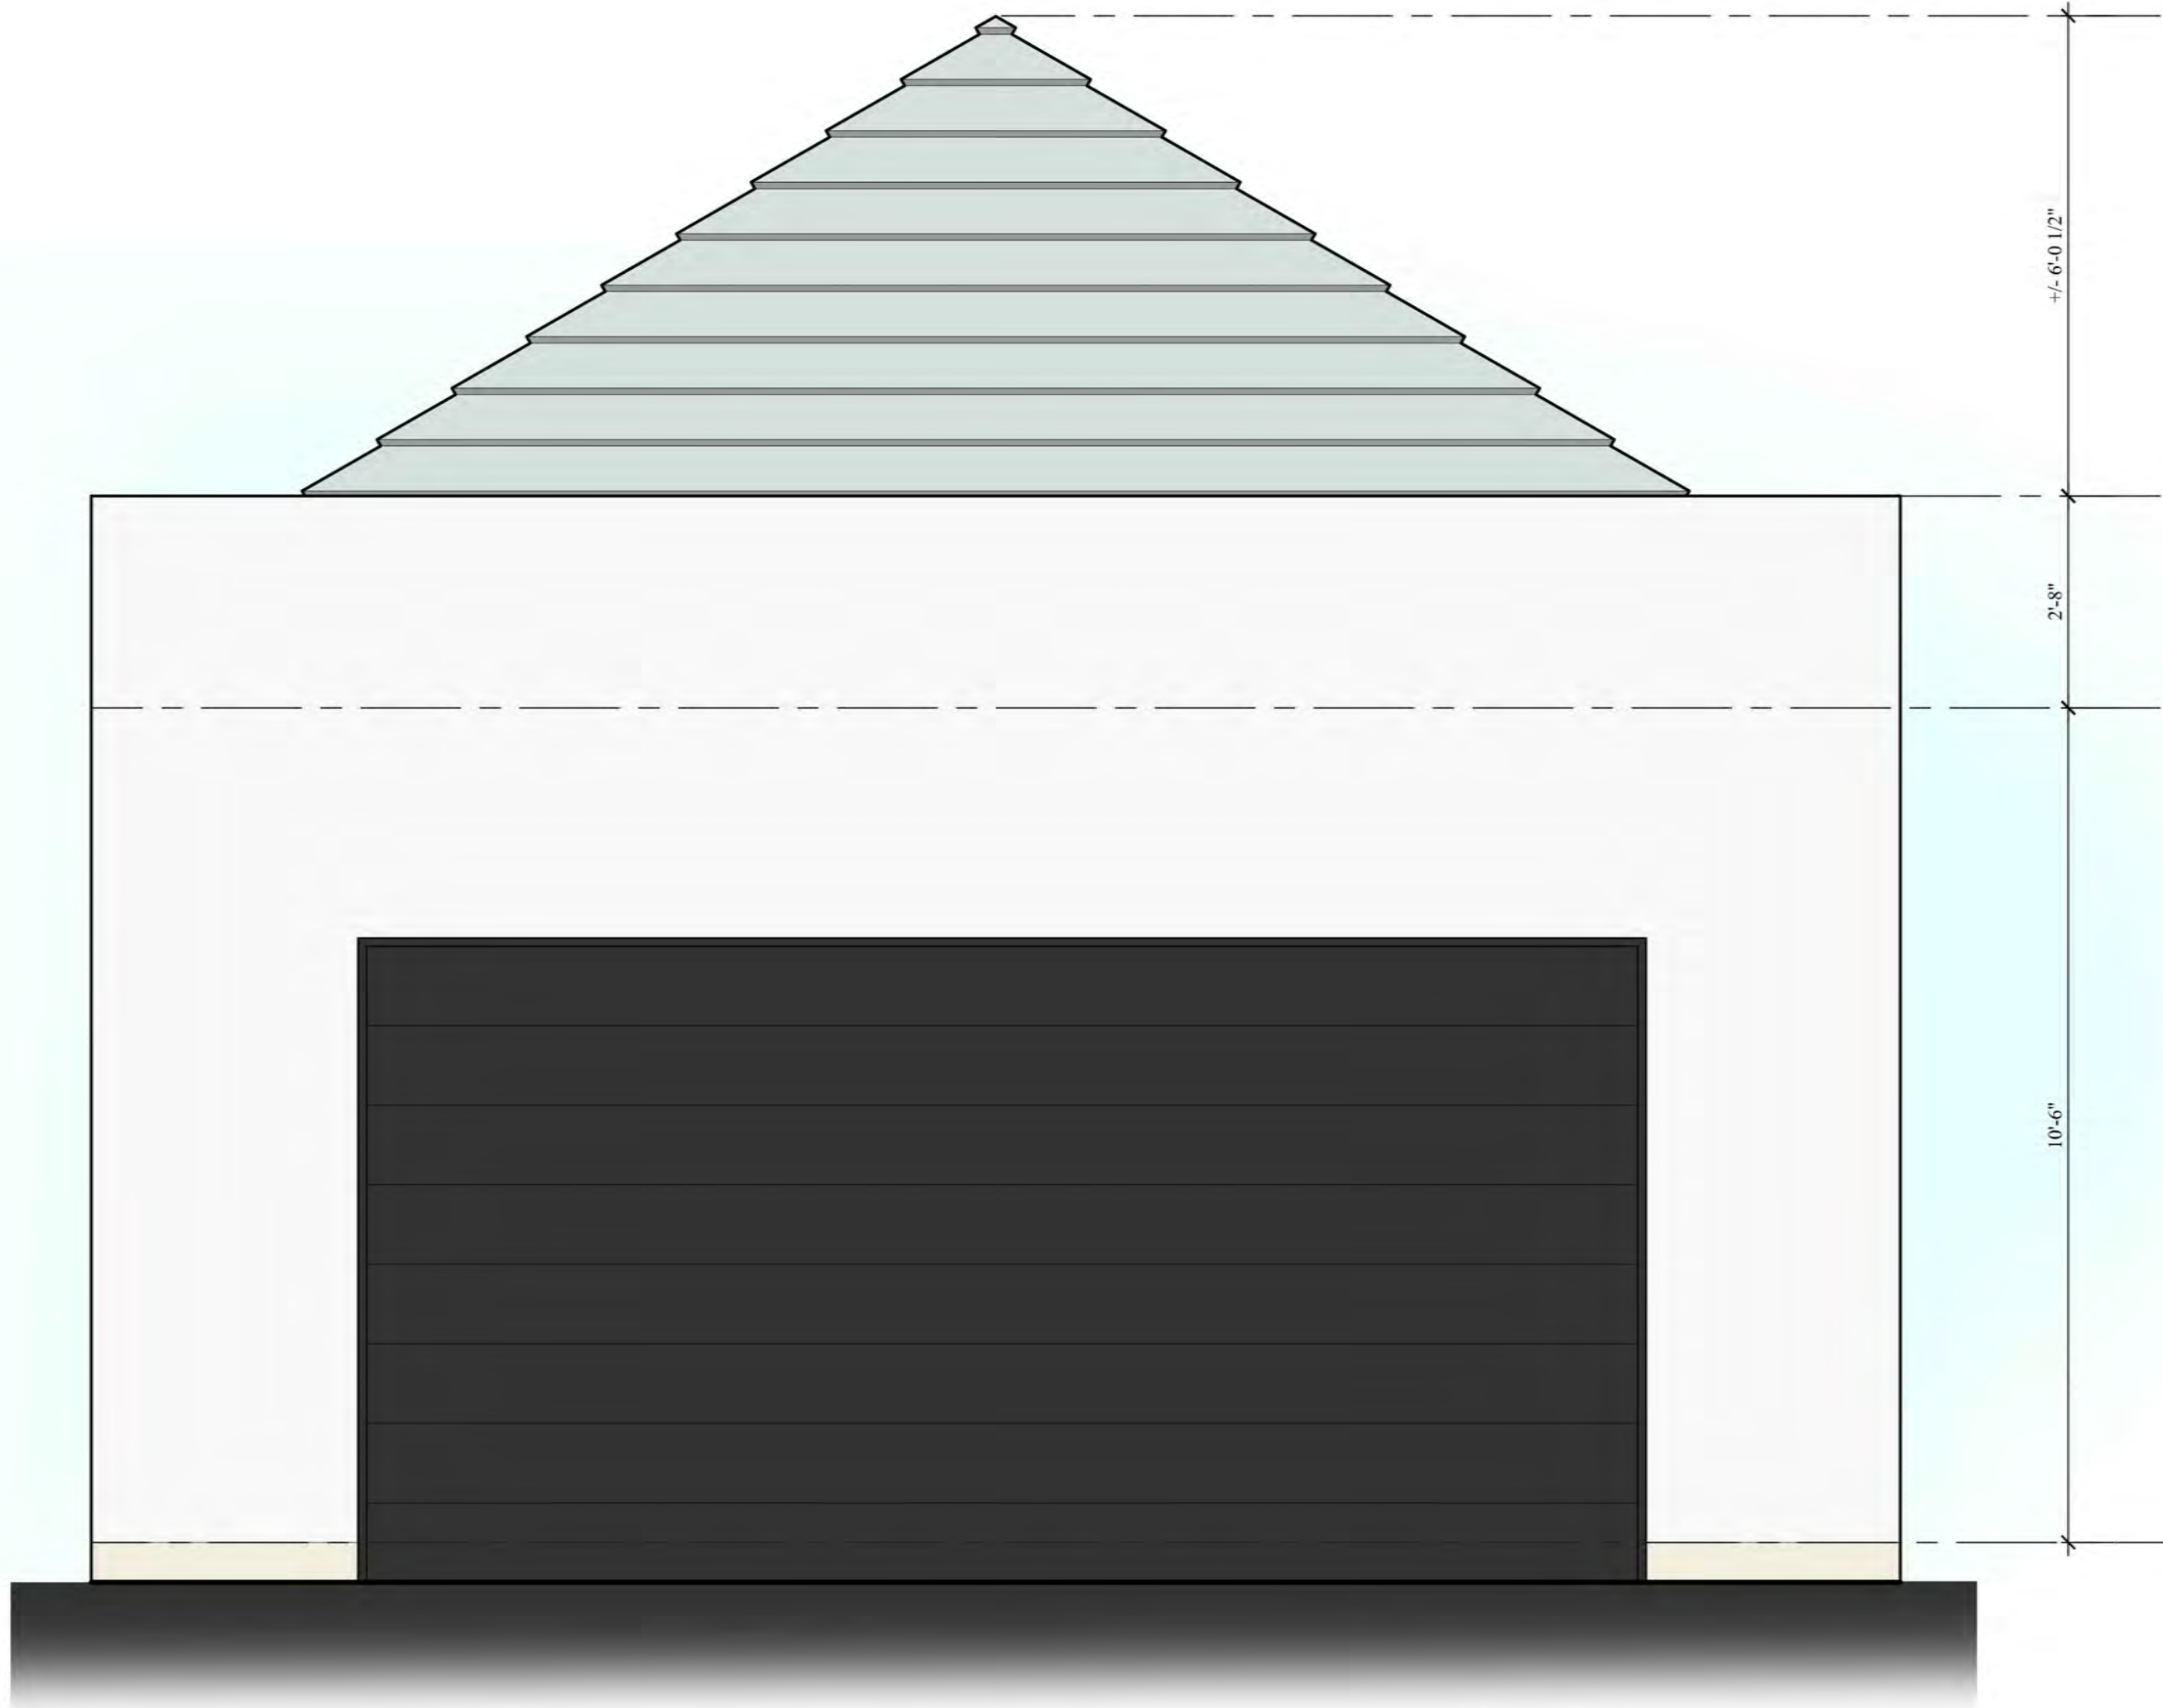

GARAGE
WEST ELEVATION

SCALE: 1/2"=1'-0"

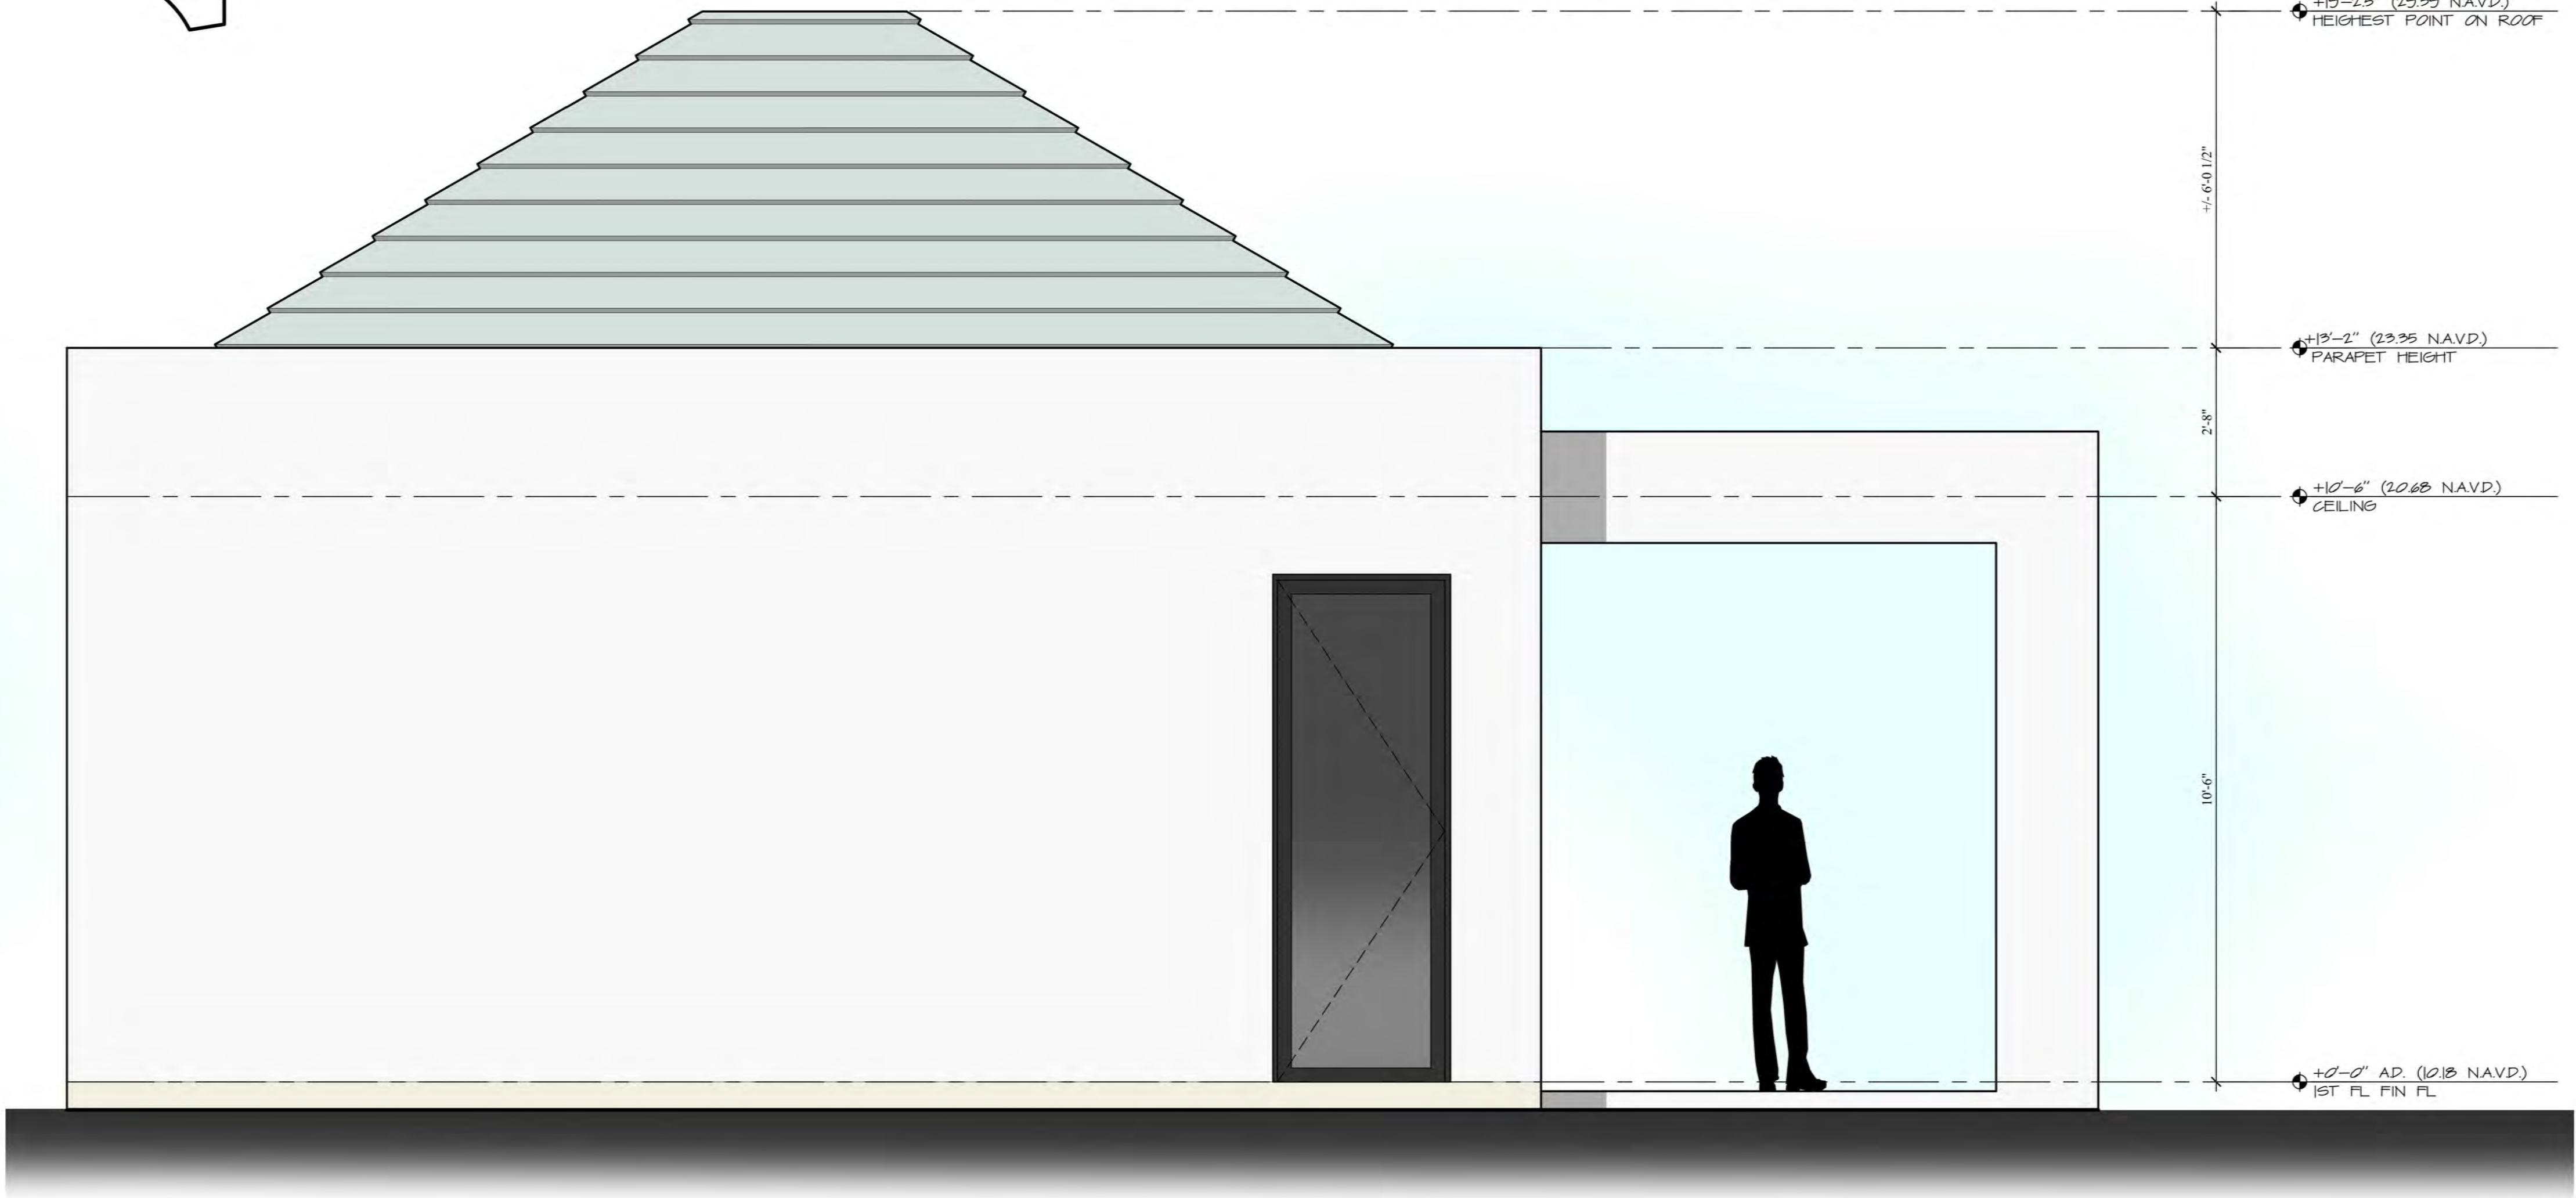

GARAGE
SOUTH ELEVATION

SCALE: 1/2"=1'-0"

S·M

NEW ADDITION TO THE RESIDENCE AT
160 SEAVIEW AVENUE
PALM BEACH, FLORIDA

SMITH AND MOORE ARCHITECTS, INC.
• 1500 SOUTH OLIVE AVENUE, WEST PALM BEACH, FLORIDA 33401 • TEL: (561) 835-1888 • FAX: (561) 832-7015 •

FLORIDA AAC

NO. 001285

HAROLD J. SMITH
REGISTERED ARCHITECT 8742

JONATHAN C. MOORE
REGISTERED ARCHITECT 13541

PETER G. PAPADOPOULOS
REGISTERED ARCHITECT 92952

DANIEL KAHAN
REGISTERED ARCHITECT 94757

PROGRAM/SCHEDULE 2021-07-15

DESIGN PRS. 1 2021-08-02

DESIGN PRS. 2 2021-09-02

DESIGN PRS. 3 2021-09-15

NO:


DWG. BY: DK

SHEET:

EL-6



CONCRETE ROOF TILES TO MATCH EXISTING HOUSE

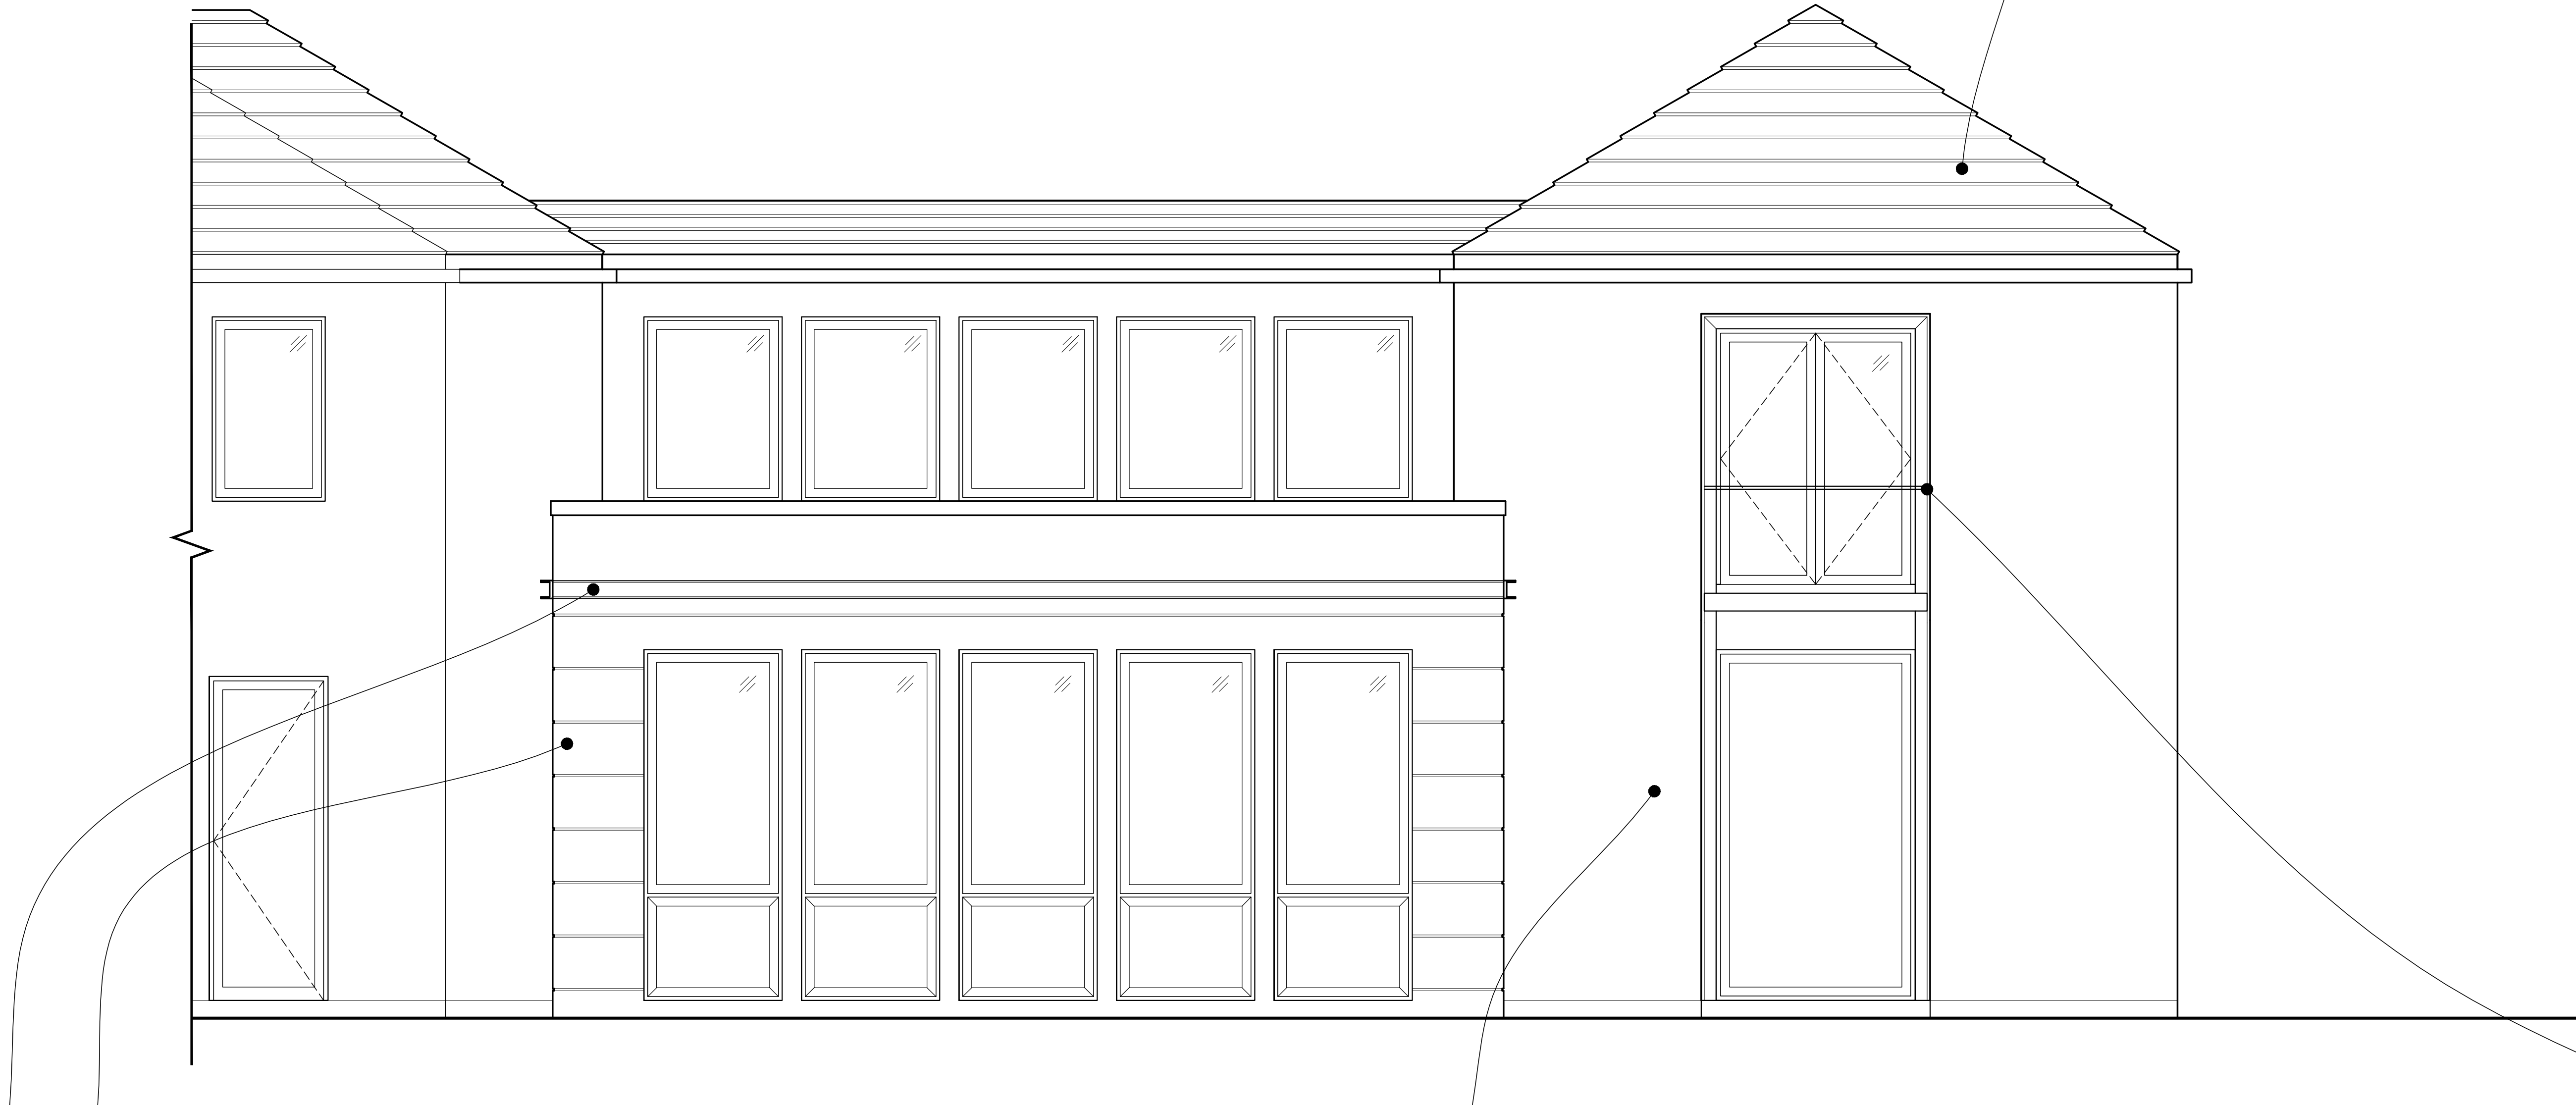

METAL BANDING DETAIL, STUCCO FINISH REVEAL, WINDOW DETAILS TO MATCH EXISTING HOUSE.



STUCCO COLOR TO MATCH EXISTING HOUSE AND SITE WALLS



BALCONY GLASS AND RAILING TO MATCH EXISTING HOUSE

EXTERIOR MATERIALS

SCALE: 1/4"=1'-0"



NEW ADDITION TO THE RESIDENCE AT
160 SEAVIEW AVENUE
PALM BEACH, FLORIDA

SMITH AND MOORE ARCHITECTS, INC.
• 1500 SOUTH OLIVE AVENUE, WEST PALM BEACH, FLORIDA 33401 • TEL (561) 835-1888 • FAX (561) 832-7015 •

FLORIDA AAC

NO. 001285

HAROLD J. SMITH
REGISTERED ARCHITECT 8742

JONATHAN C. MOORE
REGISTERED ARCHITECT 13541

PETER G. PAPADOPOULOS
REGISTERED ARCHITECT 92952

DANIEL KAHAN
REGISTERED ARCHITECT 94757

PROGRAM/SCHEDULE	2021-07-15
DESIGN PRES. 1	2021-08-02
DESIGN PRES. 2	2021-09-02
DESIGN PRES. 3	2021-09-15

NO:

DWG. BY: DK

SHEET:

EL-MA1



PREVIOUSLY PROPOSED

FAMILY WING & DRIVEWAY



NEW ADDITION TO THE RESIDENCE AT
160 SEAVIEW AVENUE
PALM BEACH, FLORIDA

SMITH AND MOORE ARCHITECTS, INC.
• 1500 SOUTH OLIVE AVENUE, WEST PALM BEACH, FLORIDA 33401 • TEL (561) 835-1888 FAX (561) 832-7015 •

FLORIDA AAC
NO. 001285

HAROLD J. SMITH
REGISTERED ARCHITECT 8742

JONATHAN C. MOORE
REGISTERED ARCHITECT 13341

PETER G. PAPADOPOULOS
REGISTERED ARCHITECT 92932

DANIEL KAHAN
REGISTERED ARCHITECT 94757

PROGRAM/SCHEDULE	2021-07-15
DESIGN PRES. 1	2021-08-02
DESIGN PRES. 2	2021-09-02
DESIGN PRES. 3	2021-09-15

NO:	
DWG. BY:	DK
SHEET:	

R-1



NEW ADDITION TO THE RESIDENCE AT
160 SEAVIEW AVENUE
PALM BEACH, FLORIDA

SMITH AND MOORE ARCHITECTS, INC.
• 1500 SOUTH OLIVE AVENUE, WEST PALM BEACH, FLORIDA 33401 • TEL (561) 835-1888 FAX (561) 832-7015 •

THIS DRAWING IS AN INSTRUMENT OF SERVICE, NOT BE LOANED, REPRODUCED, COPIED, OR OTHERWISE USED FOR ANY OTHER PROJECT WITHOUT THE WRITTEN CONSENT OF SMITH AND MOORE ARCHITECTS, INC. ALL RIGHTS RESERVED.

FLORIDA AAC

NO. 001285

HAROLD J. SMITH
REGISTERED ARCHITECT 8742
JONATHAN C. MOORE
REGISTERED ARCHITECT 13541
PETER G. PAPADOPOULOS
REGISTERED ARCHITECT 92952
DANIEL KAHAN
REGISTERED ARCHITECT 94757

PROGRAM/SCHEDULE	2021-07-15
DESIGN PRES. 1	2021-08-02
DESIGN PRES. 2	2021-09-02
DESIGN PRES. 3	2021-09-15

FAMILY WING & DRIVEWAY


NO:
DWG. BY: DK
SHEET:

R-1



PREVIOUSLY PROPOSED

FAMILY WING & POOL / LAWN

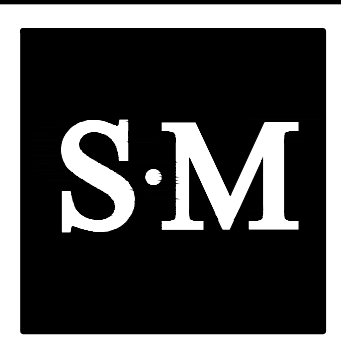

NEW ADDITION TO THE RESIDENCE AT
160 SEAVIEW AVENUE
PALM BEACH, FLORIDA

SMITH AND MOORE ARCHITECTS, INC.
• 1500 SOUTH OLIVE AVENUE, WEST PALM BEACH, FLORIDA 33401 • TEL (561) 835-1888 FAX (561) 832-7015 •

FLORIDA AAC

NO. 001285

HAROLD J. SMITH
REGISTERED ARCHITECT 8742

JONATHAN C. MOORE
REGISTERED ARCHITECT 13341

PETER G. PAPADOPOULOS
REGISTERED ARCHITECT 92952

DANIEL KAHAN
REGISTERED ARCHITECT 94757

PROGRAM/SCHEDULE	2021-07-15
DESIGN PRES. 1	2021-08-02
DESIGN PRES. 2	2021-09-02
DESIGN PRES. 3	2021-09-15

NO:
DWG. BY: DK
SHEET:

R-2

THIS DRAWING IS AN INSTRUMENT OF SERVICE, NOT BE LOANED, REPRODUCED, COPIED, OR OTHERWISE USED FOR ANY OTHER PROJECT WITHOUT THE WRITTEN CONSENT OF SMITH AND MOORE ARCHITECTS, INC. ALL RIGHTS RESERVED.



NEW ADDITION TO THE RESIDENCE AT
160 SEAVIEW AVENUE
PALM BEACH, FLORIDA

SMITH AND MOORE ARCHITECTS, INC.
• 1500 SOUTH OLIVE AVENUE, WEST PALM BEACH, FLORIDA 33401 • TEL: (561) 835-1888 FAX: (561) 832-7015 •

THIS DRAWING IS AN INSTRUMENT OF SERVICE, NOT BE LOANED, REPRODUCED, COPIED, OR OTHERWISE USED FOR ANY OTHER PROJECT WITHOUT THE WRITTEN CONSENT OF SMITH AND MOORE ARCHITECTS, INC. ALL RIGHTS RESERVED.

FLORIDA AAC

NO. 001285

HAROLD J. SMITH
REGISTERED ARCHITECT 8742

JONATHAN C. MOORE
REGISTERED ARCHITECT 13541

PETER G. PAPADOPOULOS
REGISTERED ARCHITECT 92952

DANIEL KAHAN
REGISTERED ARCHITECT 94757

PROGRAM/SCHEDULE	2021-07-15
DESIGN PRES. 1	2021-08-02
DESIGN PRES. 2	2021-09-02
DESIGN PRES. 3	2021-09-15

FAMILY WING & POOL / LAWN

NO:
DWG. BY: DK
SHEET:

R-2



PREVIOUSLY PROPOSED

FAMILY WING & POOL CABANA



NEW ADDITION TO THE RESIDENCE AT
160 SEAVIEW AVENUE
PALM BEACH, FLORIDA

SMITH AND MOORE ARCHITECTS, INC.
• 1500 SOUTH OLIVE AVENUE, WEST PALM BEACH, FLORIDA 33401 • TEL (561) 835-1888 FAX (561) 832-7015 •

FLORIDA AAC

NO. 001285

HAROLD J. SMITH
REGISTERED ARCHITECT 8742

JONATHAN C. MOORE
REGISTERED ARCHITECT 13541

PETER G. PAPADOPOULOS
REGISTERED ARCHITECT 92952

DANIEL KAHAN
REGISTERED ARCHITECT 94757

PROGRAM/SCHEDULE	2021-07-15
DESIGN PRES. 1	2021-08-02
DESIGN PRES. 2	2021-09-02
DESIGN PRES. 3	2021-09-15

NO:
DWG. BY: DK
SHEET:

R-3



FAMILY WING & POOL CABANA



NEW ADDITION TO THE RESIDENCE AT
160 SEAVIEW AVENUE
PALM BEACH, FLORIDA

SMITH AND MOORE ARCHITECTS, INC.
• 1500 SOUTH OLIVE AVENUE, WEST PALM BEACH, FLORIDA 33401 • TEL: (561) 835-1888 FAX: (561) 832-7015 •

FLORIDA AAC
NO. 001285

HAROLD J. SMITH
REGISTERED ARCHITECT 8742

JONATHAN C. MOORE
REGISTERED ARCHITECT 13541

PETER G. PAPADOPOULOS
REGISTERED ARCHITECT 92952

DANIEL KAHAN
REGISTERED ARCHITECT 94757

PROGRAM/SCHEDULE	2021-07-15
DESIGN PRES. 1	2021-08-02
DESIGN PRES. 2	2021-09-02
DESIGN PRES. 3	2021-09-15

NO:
DWG. BY: DK
SHEET:



PREVIOUSLY PROPOSED

STREET VIEW



NEW ADDITION TO THE RESIDENCE AT
160 SEAVIEW AVENUE
PALM BEACH, FLORIDA

SMITH AND MOORE ARCHITECTS, INC.
• 1500 SOUTH OLIVE AVENUE, WEST PALM BEACH, FLORIDA 33401 • TEL: (561) 835-1888 FAX: (561) 832-7015 •

FLORIDA AAC

NO. 001285

HAROLD J. SMITH
REGISTERED ARCHITECT 8742
JONATHAN C. MOORE
REGISTERED ARCHITECT 13541
PETER G. PAPADOPOULOS
REGISTERED ARCHITECT 92952
DANIEL KAHAN
REGISTERED ARCHITECT 94757

PROGRAM/SCHEDULE	2021-07-15
DESIGN PRES. 1	2021-08-02
DESIGN PRES. 2	2021-09-02
DESIGN PRES. 3	2021-09-15

NO:	
DWG. BY:	DK
SHEET:	

R-4



NEW ADDITION TO THE RESIDENCE AT
160 SEAVIEW AVENUE
PALM BEACH, FLORIDA

SMITH AND MOORE ARCHITECTS, INC.
• 1500 SOUTH OLIVE AVENUE, WEST PALM BEACH, FLORIDA 33401 • TEL: (561) 835-1888 FAX: (561) 832-7015 •

THIS DRAWING IS AN INSTRUMENT OF SERVICE, AND AS SUCH, IT IS THE PROPERTY OF SMITH AND MOORE ARCHITECTS, INC. AND IS NOT TO BE REPRODUCED, COPIED, OR TRANSMITTED IN ANY FORM OR BY ANY MEANS, WITHOUT THE WRITTEN PERMISSION OF SMITH AND MOORE ARCHITECTS, INC. ANY REUSE OR MODIFICATION OF THIS DRAWING WITHOUT THE WRITTEN PERMISSION OF SMITH AND MOORE ARCHITECTS, INC. IS STRICTLY PROHIBITED.

FLORIDA AAC

NO. 001285

HAROLD J. SMITH
REGISTERED ARCHITECT 8742
JONATHAN C. MOORE
REGISTERED ARCHITECT 13541
PETER G. PAPADOPOULOS
REGISTERED ARCHITECT 92952
DANIEL KAHAN
REGISTERED ARCHITECT 94757

PROGRAM/SCHEDULE	2021-07-15
DESIGN PRES. 1	2021-08-02
DESIGN PRES. 2	2021-09-02
DESIGN PRES. 3	2021-09-15

STREET VIEW

NO:
DWG. BY: DK
SHEET:

R-4



PREVIOUSLY PROPOSED

AERIAL VIEW OF DESIGN



NEW ADDITION TO THE RESIDENCE AT
160 SEAVIEW AVENUE
PALM BEACH, FLORIDA

SMITH AND MOORE ARCHITECTS, INC.

• 1500 SOUTH OLIVE AVENUE, WEST PALM BEACH, FLORIDA 33401 • TEL: (561) 835-1888 • FAX: (561) 832-7015 •

FLORIDA AAC

NO. 001285

HAROLD J. SMITH
REGISTERED ARCHITECT 8742

JONATHAN C. MOORE
REGISTERED ARCHITECT 13541

PETER G. PAPADOPOULOS
REGISTERED ARCHITECT 92952

DANIEL KAHAN
REGISTERED ARCHITECT 94757

PROGRAM/SCHEDULE 2021-07-15
DESIGN PRES. 1 2021-08-02
DESIGN PRES. 2 2021-09-02
DESIGN PRES. 3 2021-09-15

NO:
DWG. BY: DK
SHEET:

R-5




OVERALL R-B SITE CALCULATIONS:

SITE AREA +	24,242	SQ. FT.	100%
MINIMUM LANDSCAPE:			
REQUIRED +	12,121	SQ. FT.	50%
PROPOSED +	12,292	SQ. FT.	50.7%

FRONT SETBACK SITE CALCULATIONS:

35' SETBACK AREA +	8,652	SQ. FT.	100%
MINIMUM LANDSCAPE:			
REQUIRED +	3,893	SQ. FT.	45%
PROPOSED +	4,675	SQ. FT.	54%

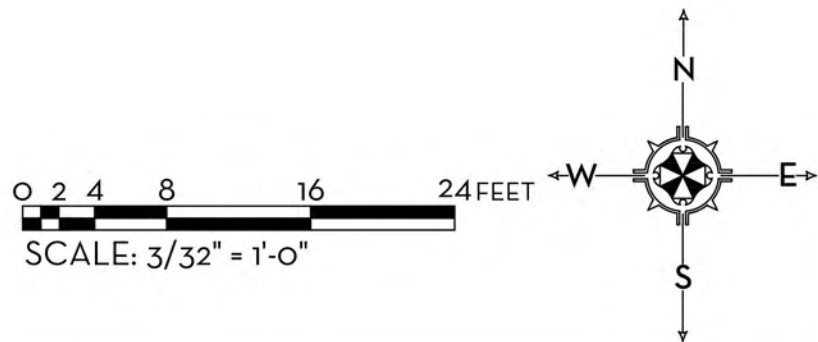

MARIO F. NIEVERA

State of Florida
Landscape Architect
Registration No.
6666856

LANDSCAPE PLAN
FELDMAN RESIDENCE

160-770 SEAVIEW AVENUE, PALM BEACH, FL.

9 SEPT 2024 - ARCOM

SCALE: 3/32" = 1'-0"



NIEVERA WILLIAMS
DESIGN

625 North Flagler Drive
Suite 502
West Palm Beach, FL 33480
P: 561-659-2820
F: 561-659-2113

NIEVERAWILLIAMS.COM

LP1

ARC-23-165





MARIO F. NIEVERA

State of Florida
Landscape Architect
Registration No.
6666856

NORTH ELEVATION
FELDMAN RESIDENCE

160-170 SEAVIEW AVENUE, PALM BEACH, FL.

9 SEPT 2024 - ARCOM

SCALE: 3/32" = 1'-0"



NIEVERA WILLIAMS
DESIGN

625 North Flagler Drive
Suite 502
West Palm Beach, FL 33480
P: 561-659-2820
F: 561-659-2113

NIEVERAWILLIAMS.COM

EL1



MARIO F. NIEVERA

State of Florida
Landscape Architect
Registration No.
6666856

EAST ELEVATION
FELDMAN RESIDENCE

160-170 SEAVIEW AVENUE, PALM BEACH, FL.

9 SEPT 2024 - ARCOM

SCALE 3/16" = 1'-0"



NIEVERA WILLIAMS
DESIGN

625 North Flagler Drive
Suite 502
West Palm Beach, FL 33480
P: 561-659-2820
F: 561-659-2113

NIEVERAWILLIAMS.COM

EL2



MARIO F. NIEVERA

State of Florida
Landscape Architect
Registration No.
6666856

SOUTH ELEVATION
FELDMAN RESIDENCE

160-170 SEAVIEW AVENUE, PALM BEACH, FL.

9 SEPT 2024 - ARCOM

SCALE: 3/32" = 1'-0"



NIEVERA WILLIAMS
DESIGN

625 North Flagler Drive
Suite 502
West Palm Beach, FL 33480
P: 561-659-2820
F: 561-659-2113

NIEVERAWILLIAMS.COM

EL3



MARIO F. NIEVERA

State of Florida
Landscape Architect
Registration No.
6666856

WEST ELEVATION
FELDMAN RESIDENCE

160-170 SEAVIEW AVENUE, PALM BEACH, FL.

9 SEPT 2024 - ARCOM

SCALE 3/16" = 1'-0"




NIEVERA WILLIAMS
DESIGN

625 North Flagler Drive
Suite 502
West Palm Beach, FL 33480
P: 561-659-2820
F: 561-659-2113

NIEVERAWILLIAMS.COM

EL4

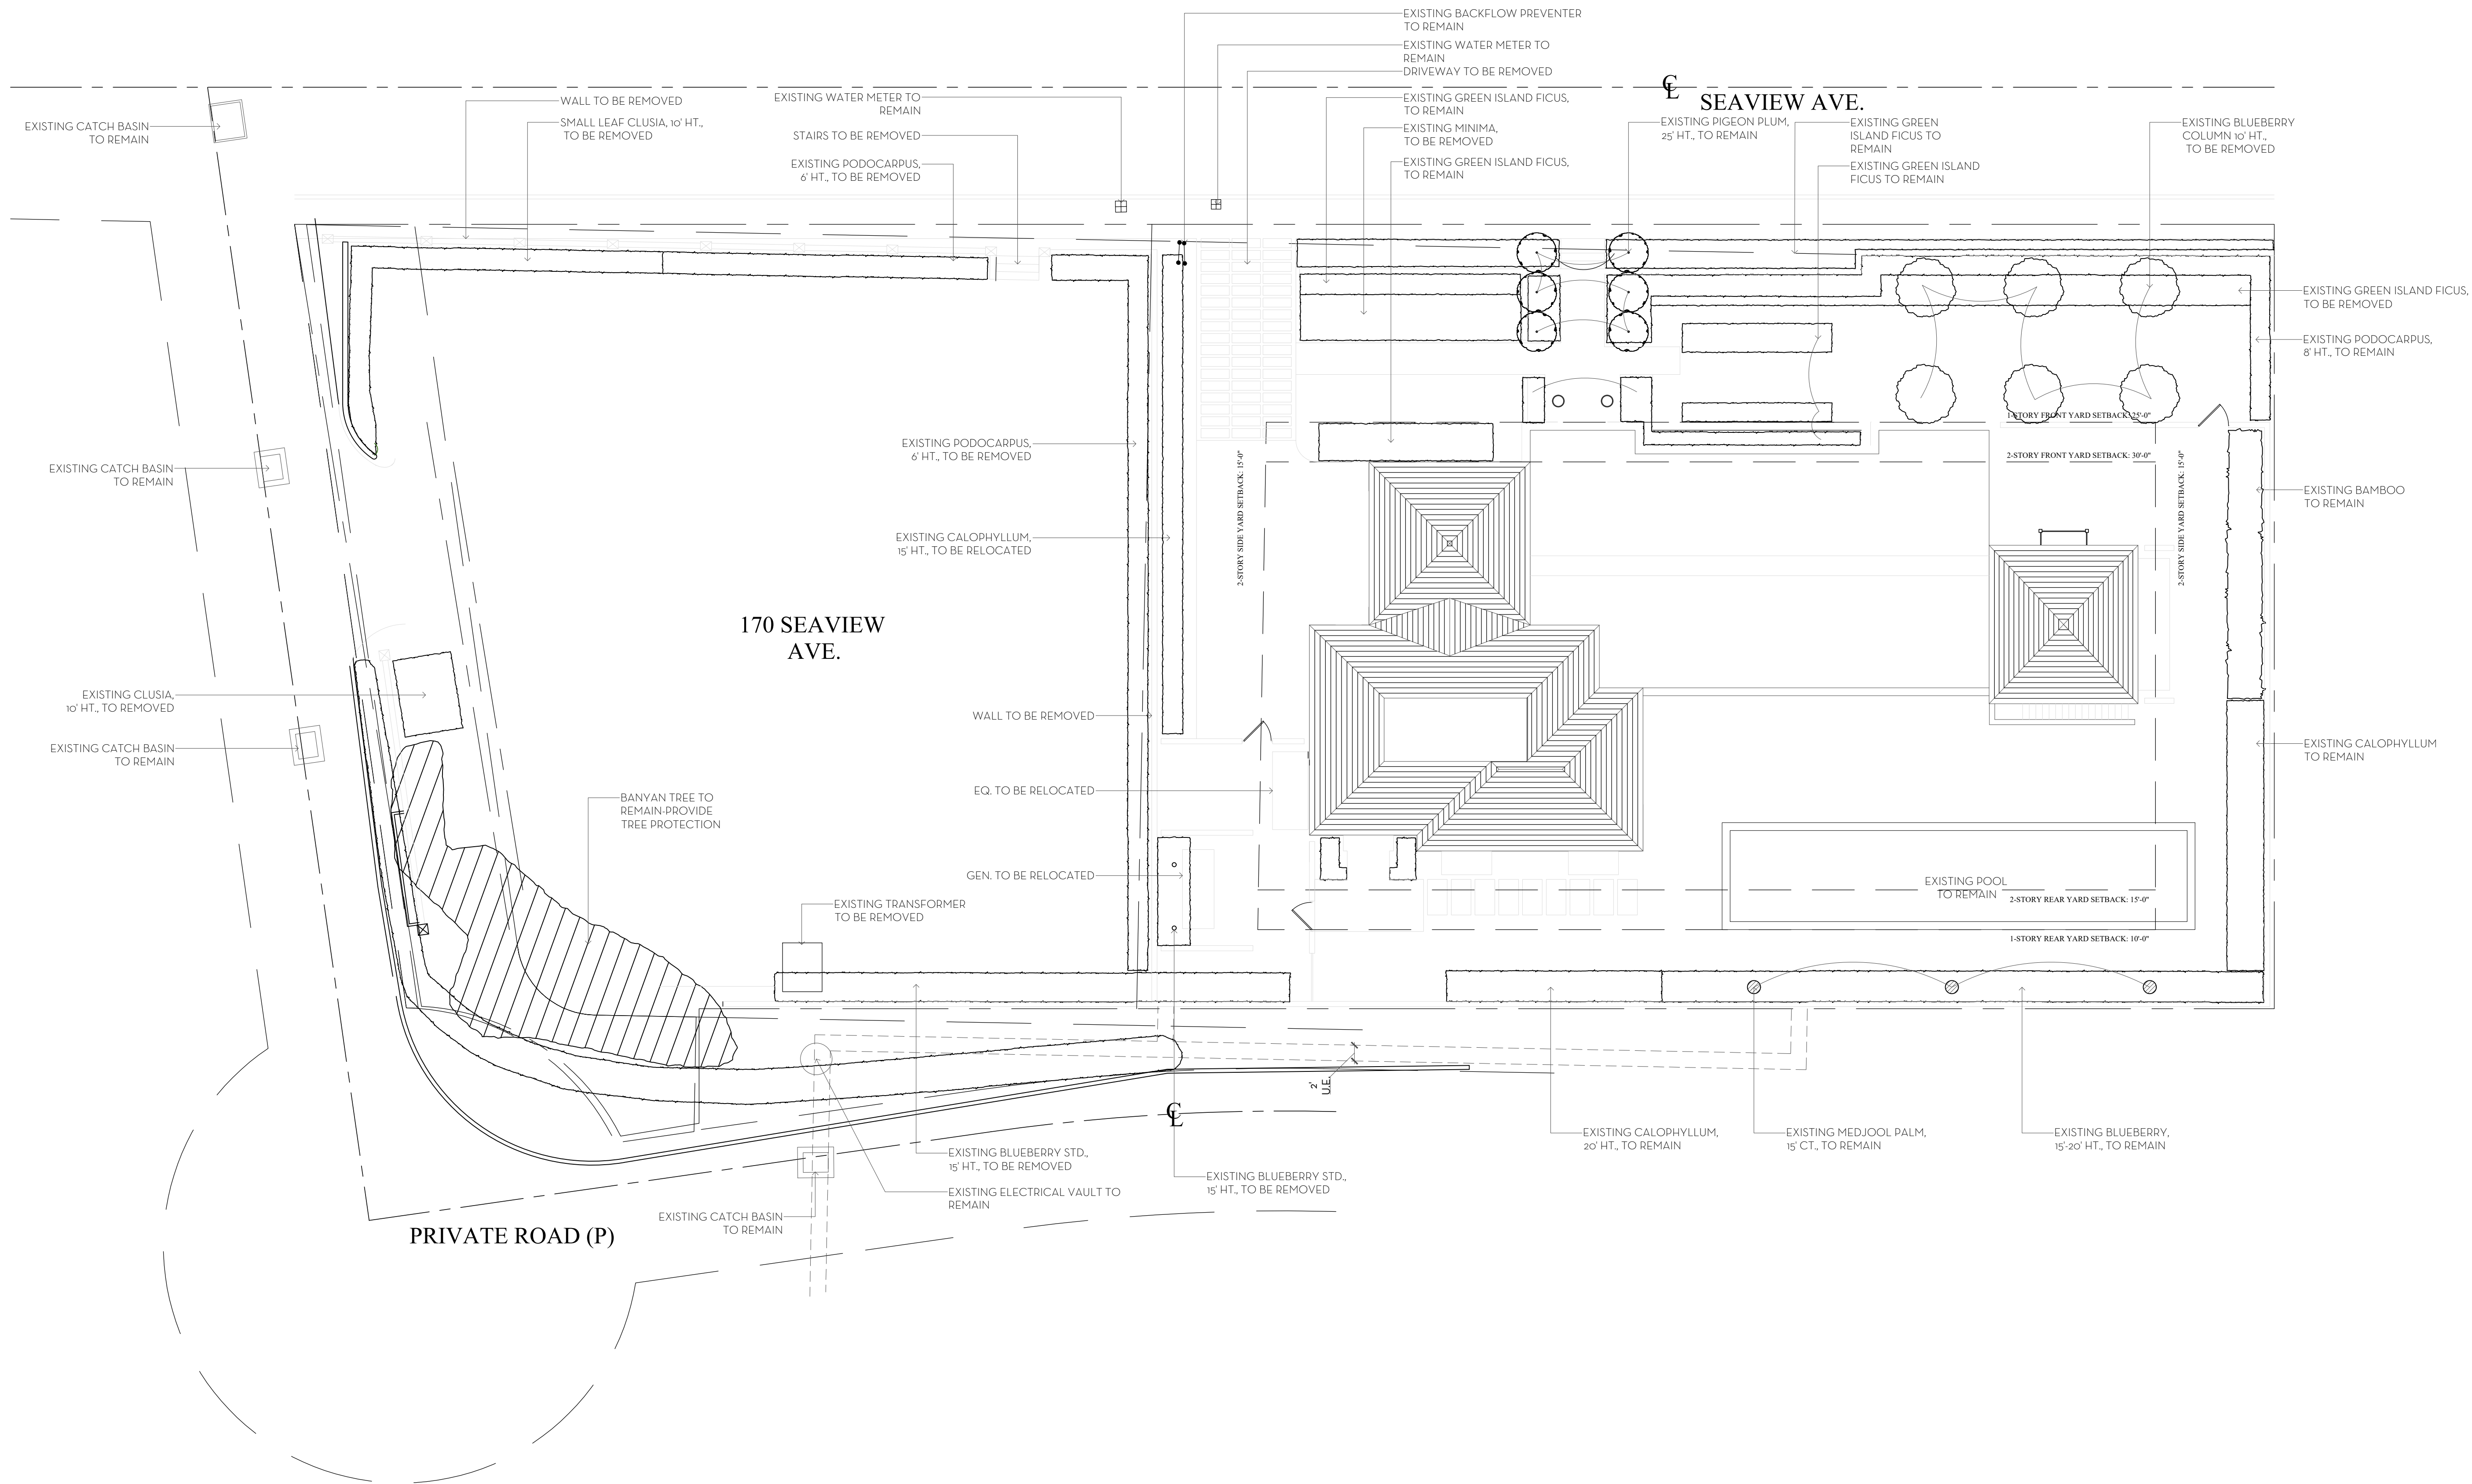

MARIO F. NIEVERA


State of Florida
Landscape Architect
Registration No.
6666856

EXISTING CONDITIONS PLAN
FELDMAN RESIDENCE

160-170 SEAVIEW AVENUE, PALM BEACH, FL.

9 SEPT 2024 - ARCOM

SCALE: 3/32" = 1'-0"

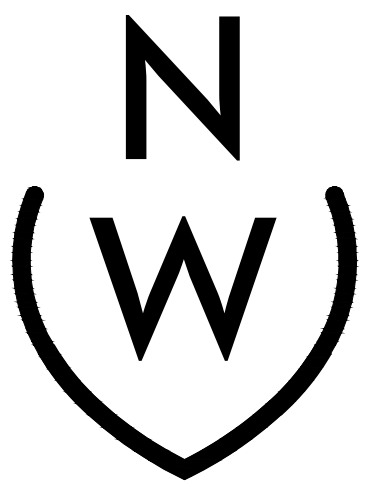

NIEVERA WILLIAMS
DESIGN


625 North Flagler Drive
Suite 502
West Palm Beach, FL 33480
P: 561-659-2820
F: 561-659-2113



NIEVERAWILLIAMS.COM

EX


ARC-23-165

0 4 8 16 FEET
SCALE: 1/8" = 1'-0"

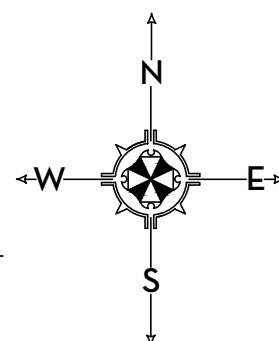

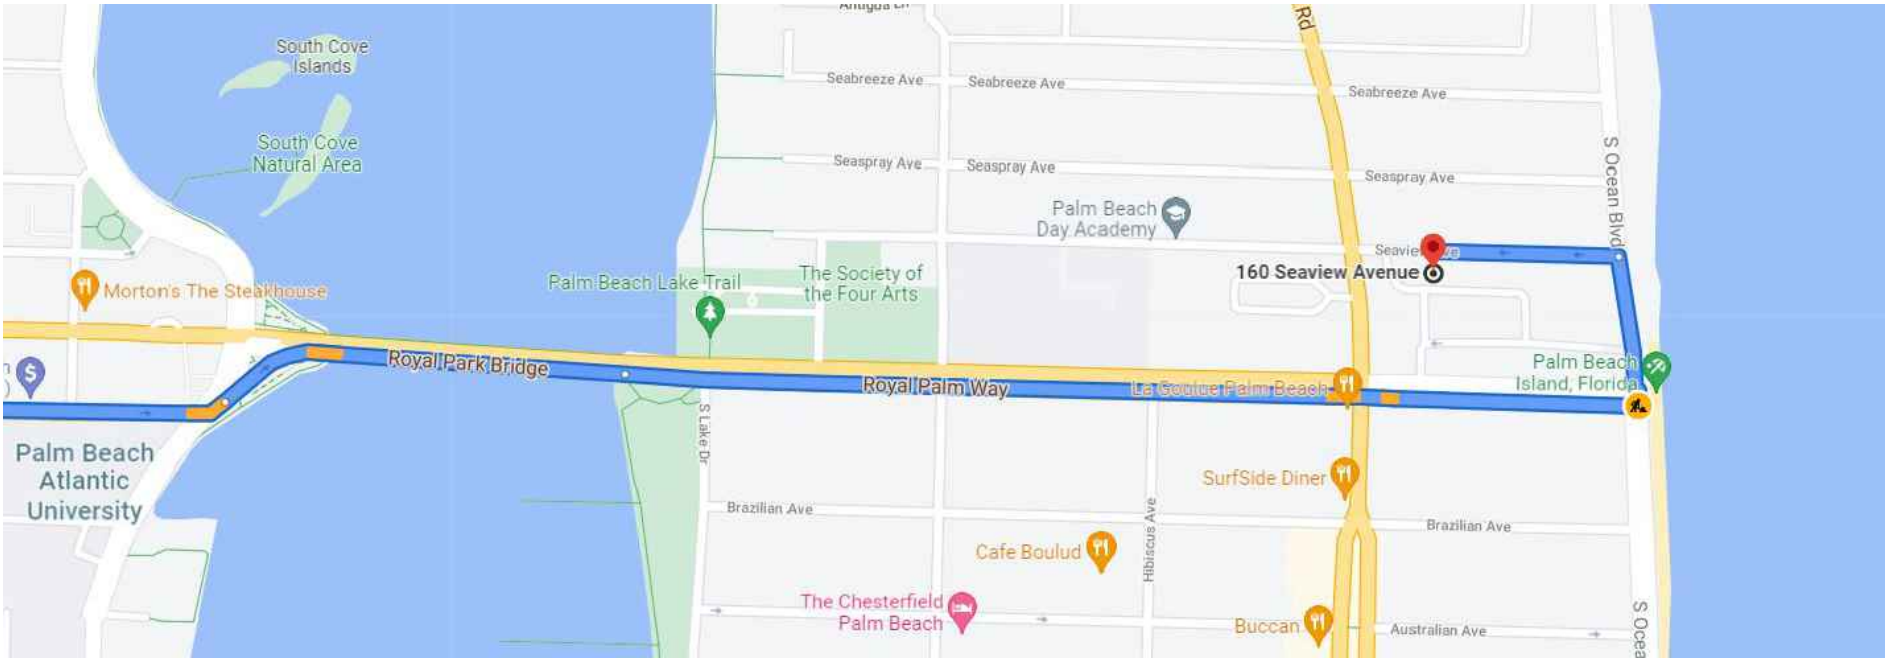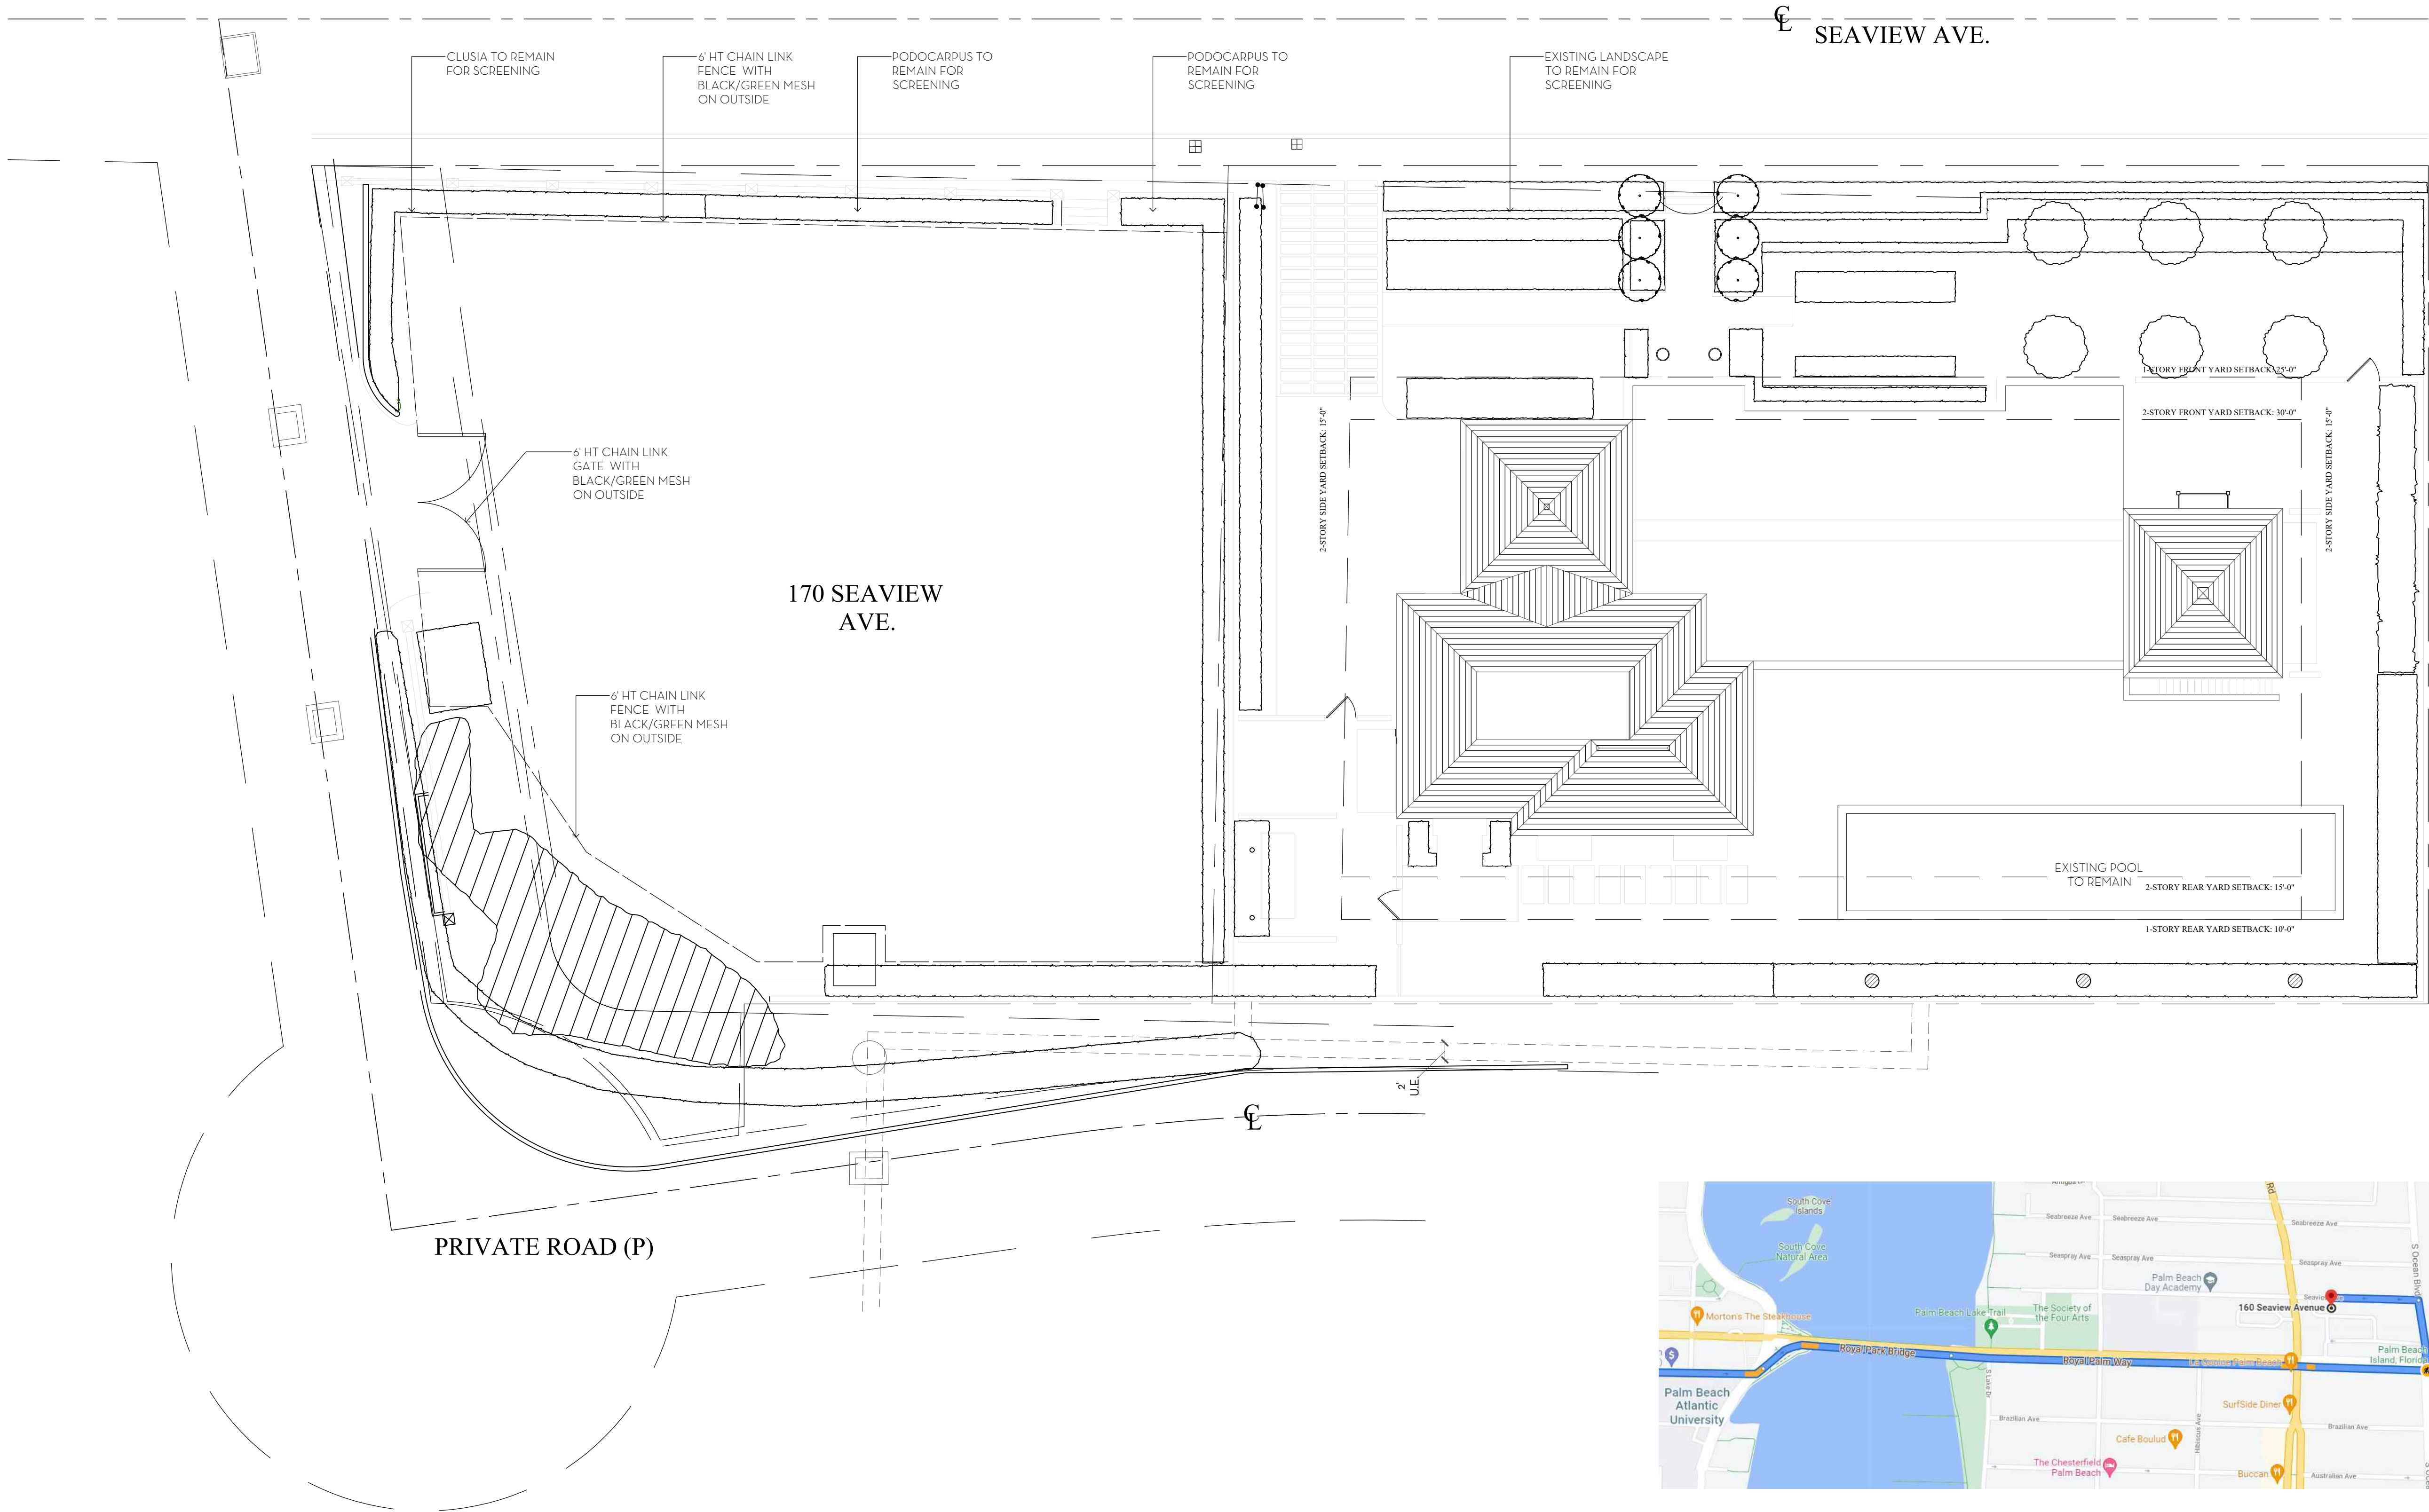

TRUCK ROUTE

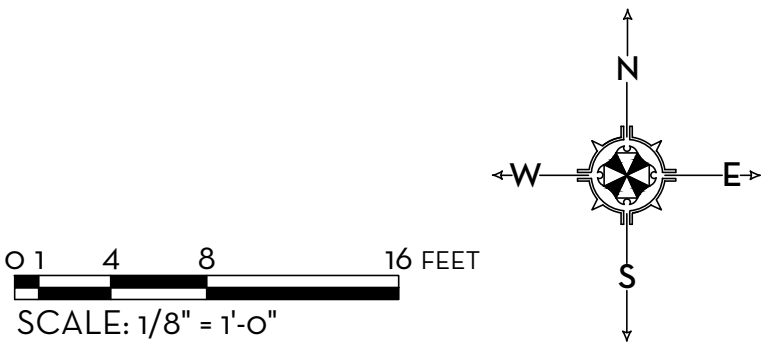


MARIO F. NIEVERA
State of Florida
Landscape Architect
Registration No.
6666856

CONSTRUCTION SCREENING PLAN
FELDMAN RESIDENCE

160-170 SEAVIEW AVENUE, PALM BEACH, FL.

9 SEPT 2024 - ARCOM

SCALE: 3/32" = 1'-0"

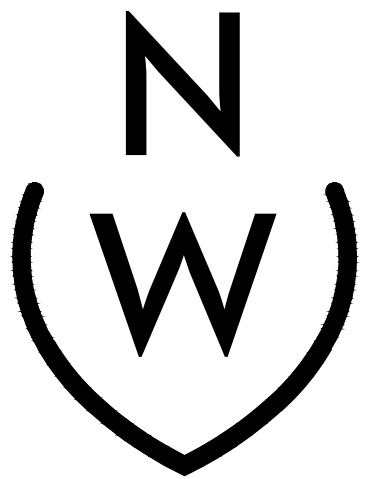


NIEVERA WILLIAMS
DESIGN

625 North Flagler Drive
Suite 502
West Palm Beach, FL 33480
P: 561-659-2820
F: 561-659-2113

NIEVERAWILLIAMS.COM

CSP
ARC-23-165

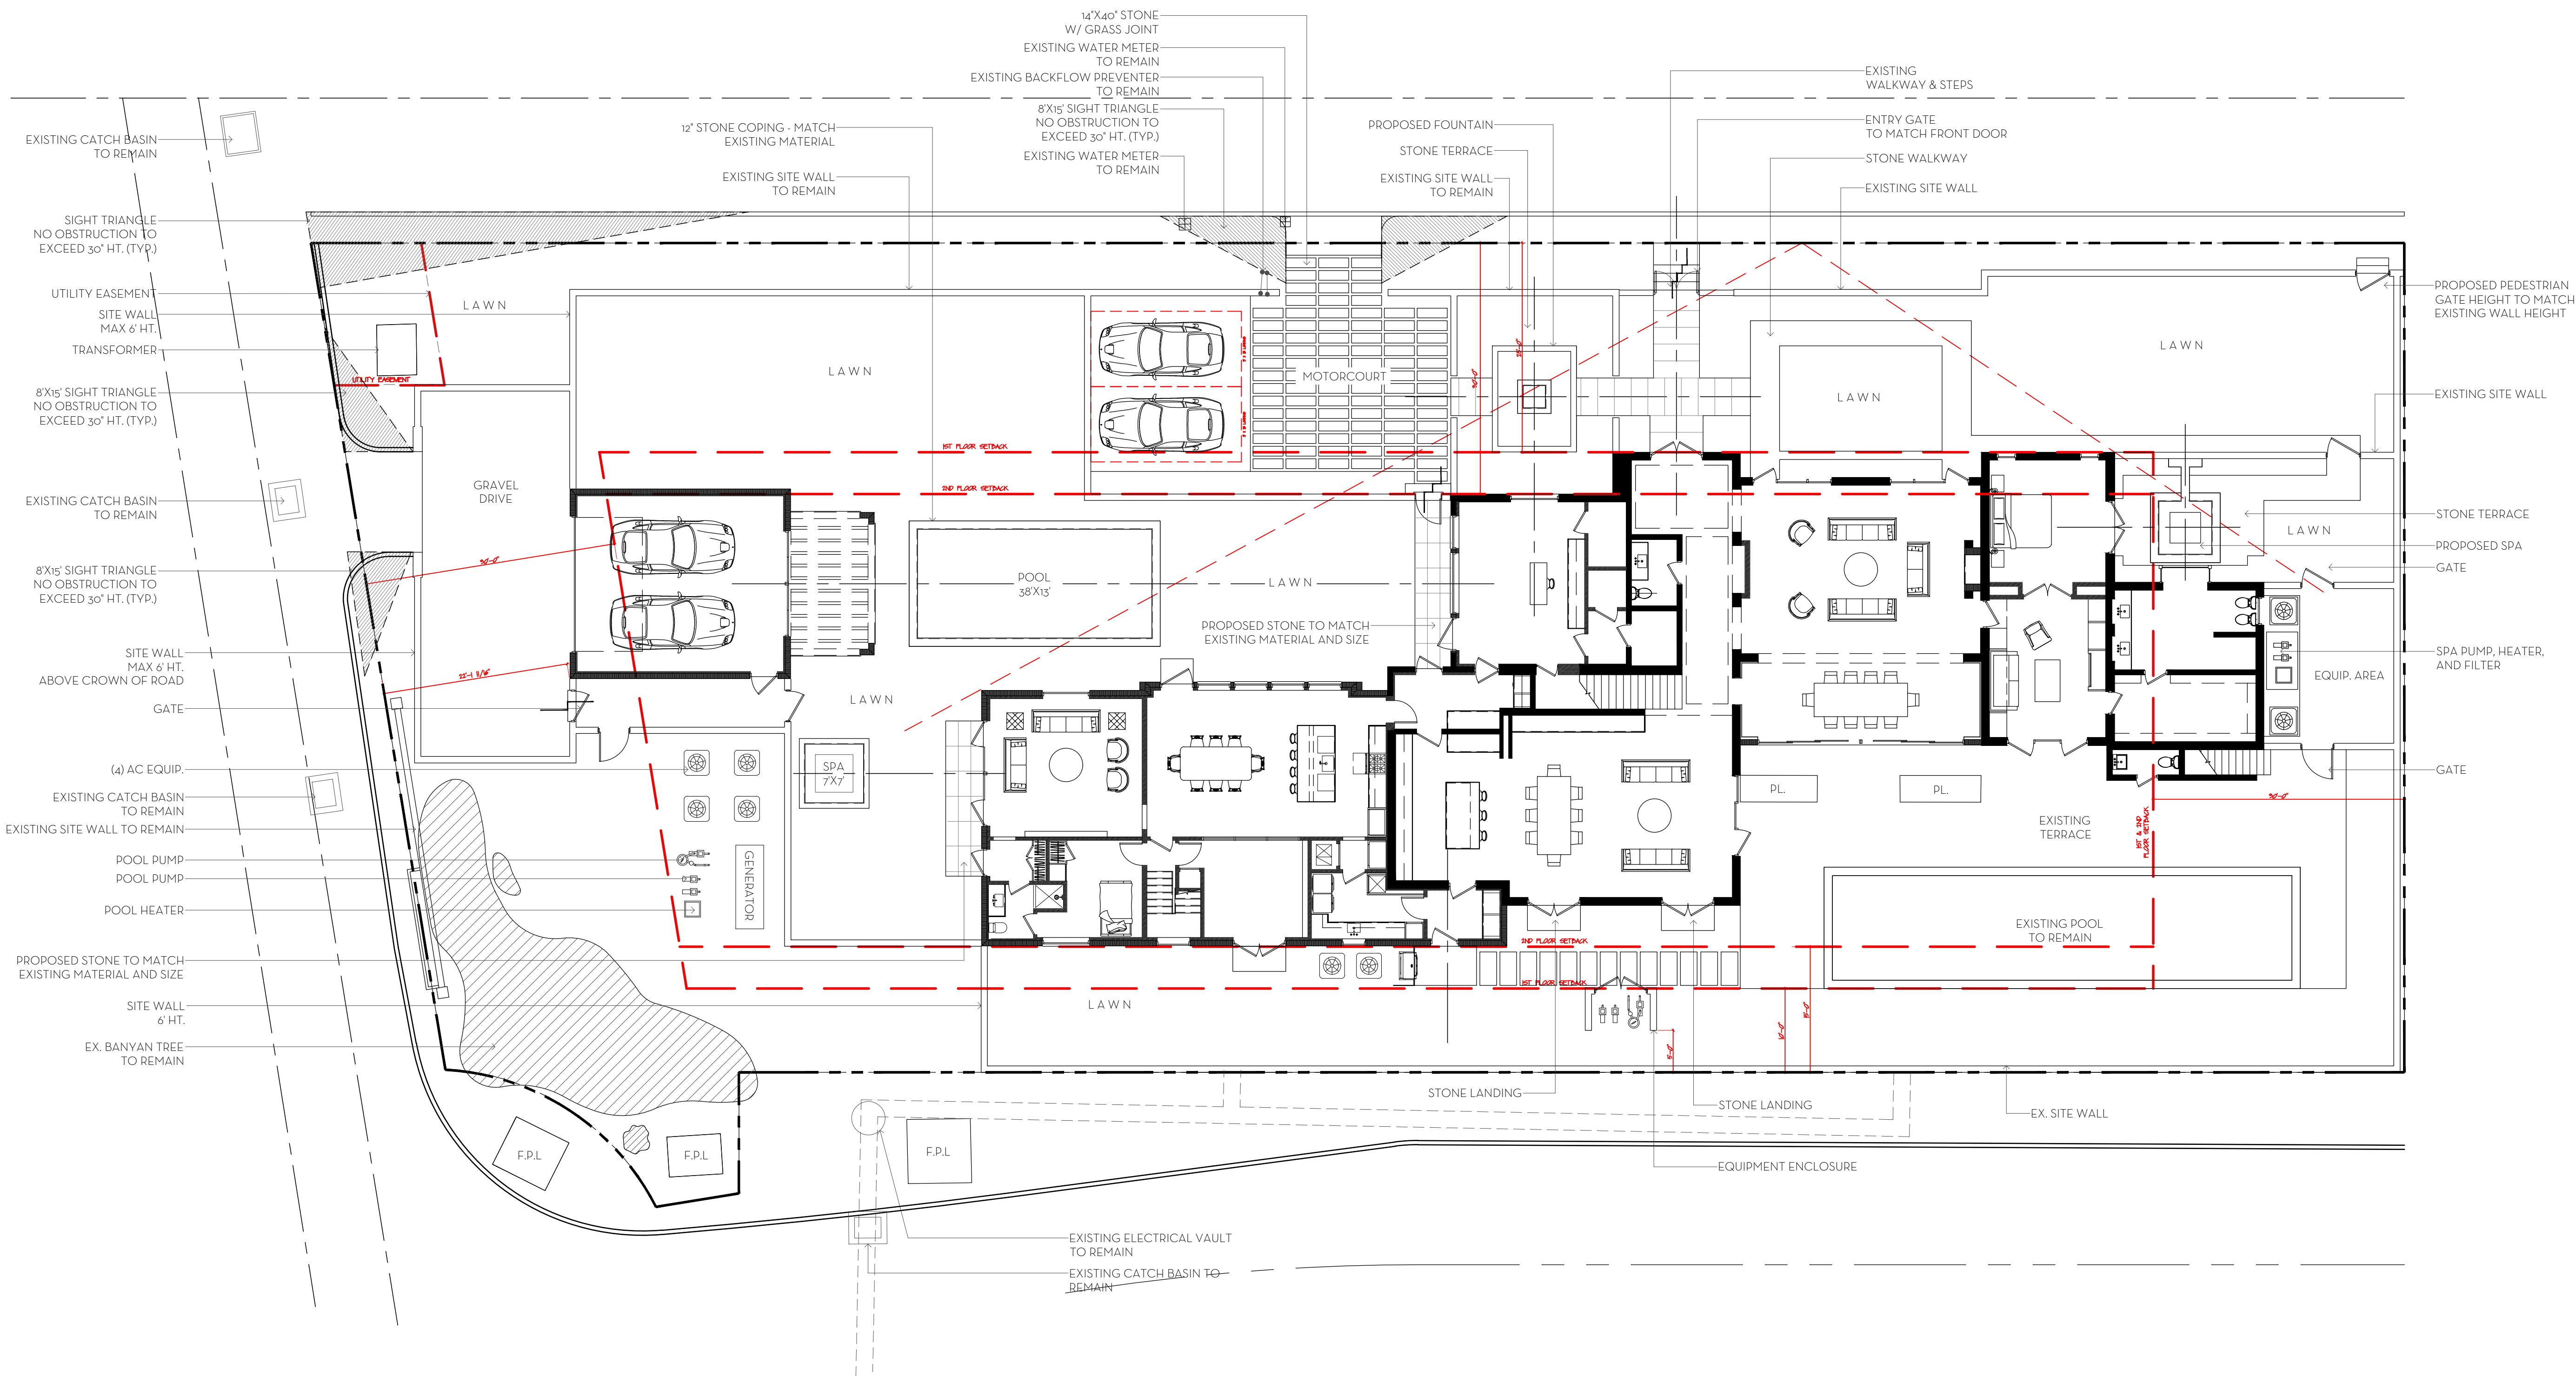


OVERALL R-B SITE CALCULATIONS:

SITE AREA =	24,242 SQ. FT.	100%
MINIMUM LANDSCAPE:		
REQUIRED =	12,121 SQ. FT.	50%
PROPOSED =	12,292 SQ. FT.	50.7%

FRONT SETBACK SITE CALCULATIONS:

35' SETBACK AREA =	8,652 SQ. FT.	100%
MINIMUM LANDSCAPE:		
REQUIRED =	3,893 SQ. FT.	45%
PROPOSED =	4,675 SQ. FT.	54%

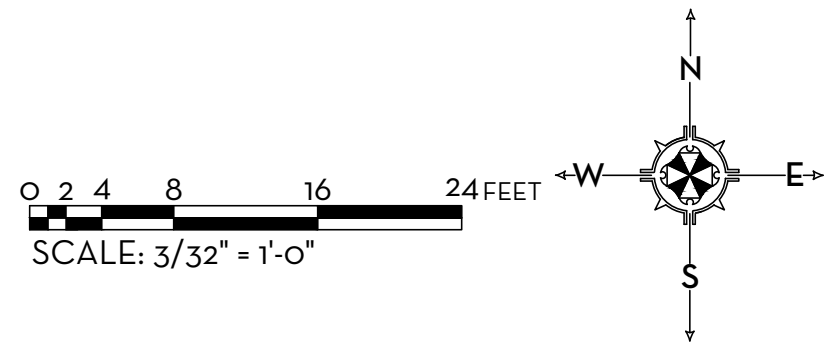

MARIO F. NIEVERA


State of Florida
Landscape Architect
Registration No.
6666856

HARDSCAPE PLAN
FELDMAN RESIDENCE

160-170 SEAVIEW AVENUE, PALM BEACH, FL.

9 SEPT 2024 - ARCOM


SCALE: 3/32" = 1'-0"

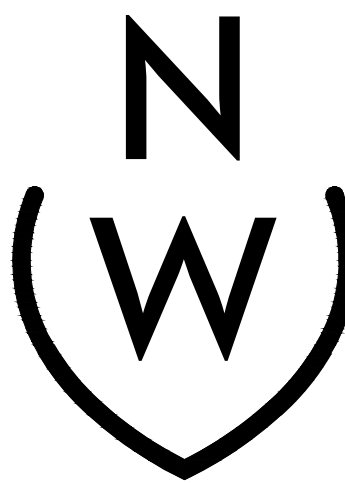


NIEVERA WILLIAMS
DESIGN

625 North Flagler Drive
Suite 502
West Palm Beach, FL 33480
P: 561-659-2820
F: 561-659-2113

NIEVERAWILLIAMS.COM

 

ARC-23-165

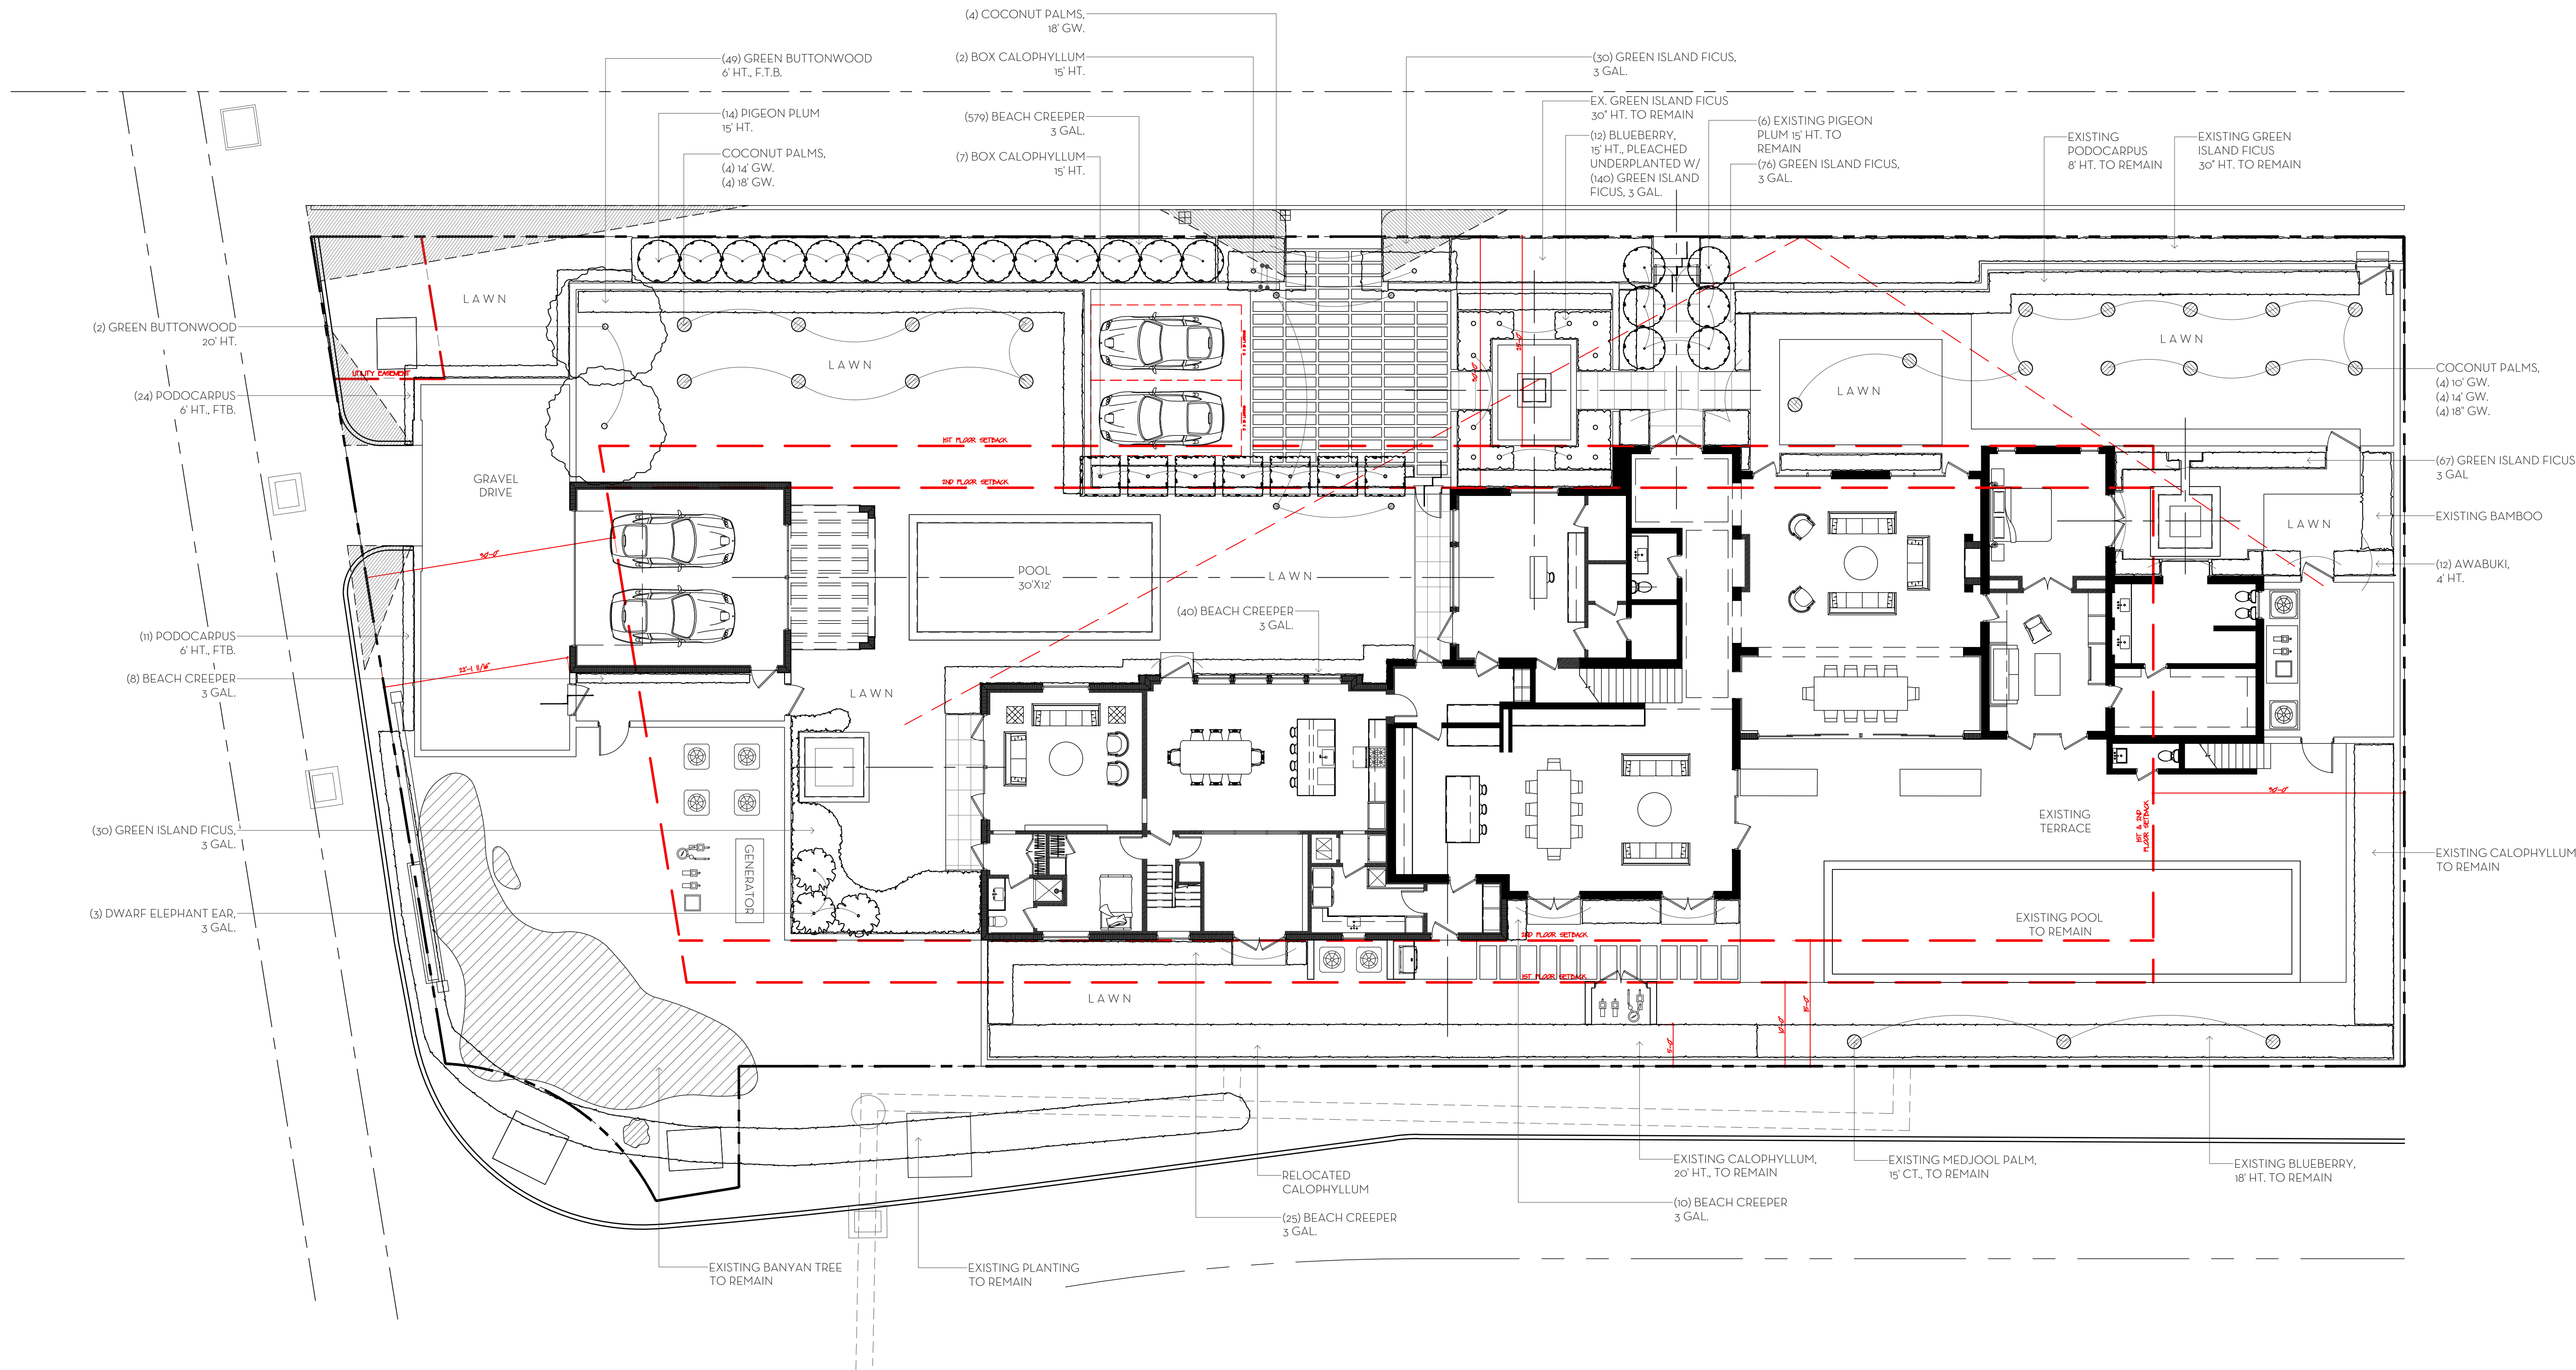


OVERALL R-B SITE CALCULATIONS:

SITE AREA =	24,242	SQ FT	100%
MINIMUM LANDSCAPE:			
REQUIRED =	12,121	SQ FT	50%
PROPOSED =	12,292	SQ FT	50.7%

FRONT SETBACK SITE CALCULATIONS:

35' SETBACK AREA =	8,652	SQ FT	100%
MINIMUM LANDSCAPE:			
REQUIRED =	3,893	SQ FT	45%
PROPOSED =	4,675	SQ FT	54%

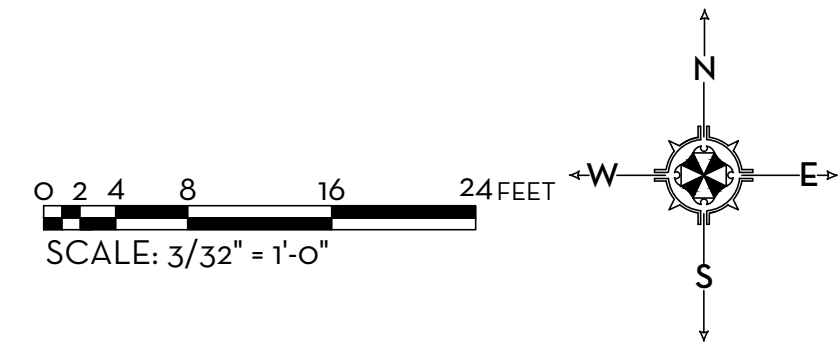


MARIO F. NIEVERA

State of Florida
Landscape Architect
Registration No.
6666856

LANDSCAPE PLAN
FELDMAN RESIDENCE
160-170 SEAVIEW AVENUE, PALM BEACH, FL.

SCALE: 3/32" = 1'-0"

9 SEPT 2024 - ARCOM

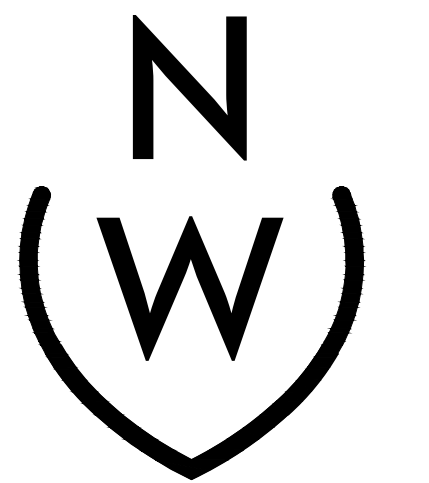


NIEVERA WILLIAMS
DESIGN

625 North Flagler Drive
Suite 502
West Palm Beach, FL 33480
P: 561-659-2820
F: 561-659-2113


NIEVERAWILLIAMS.COM

LP1


ARC-23-165

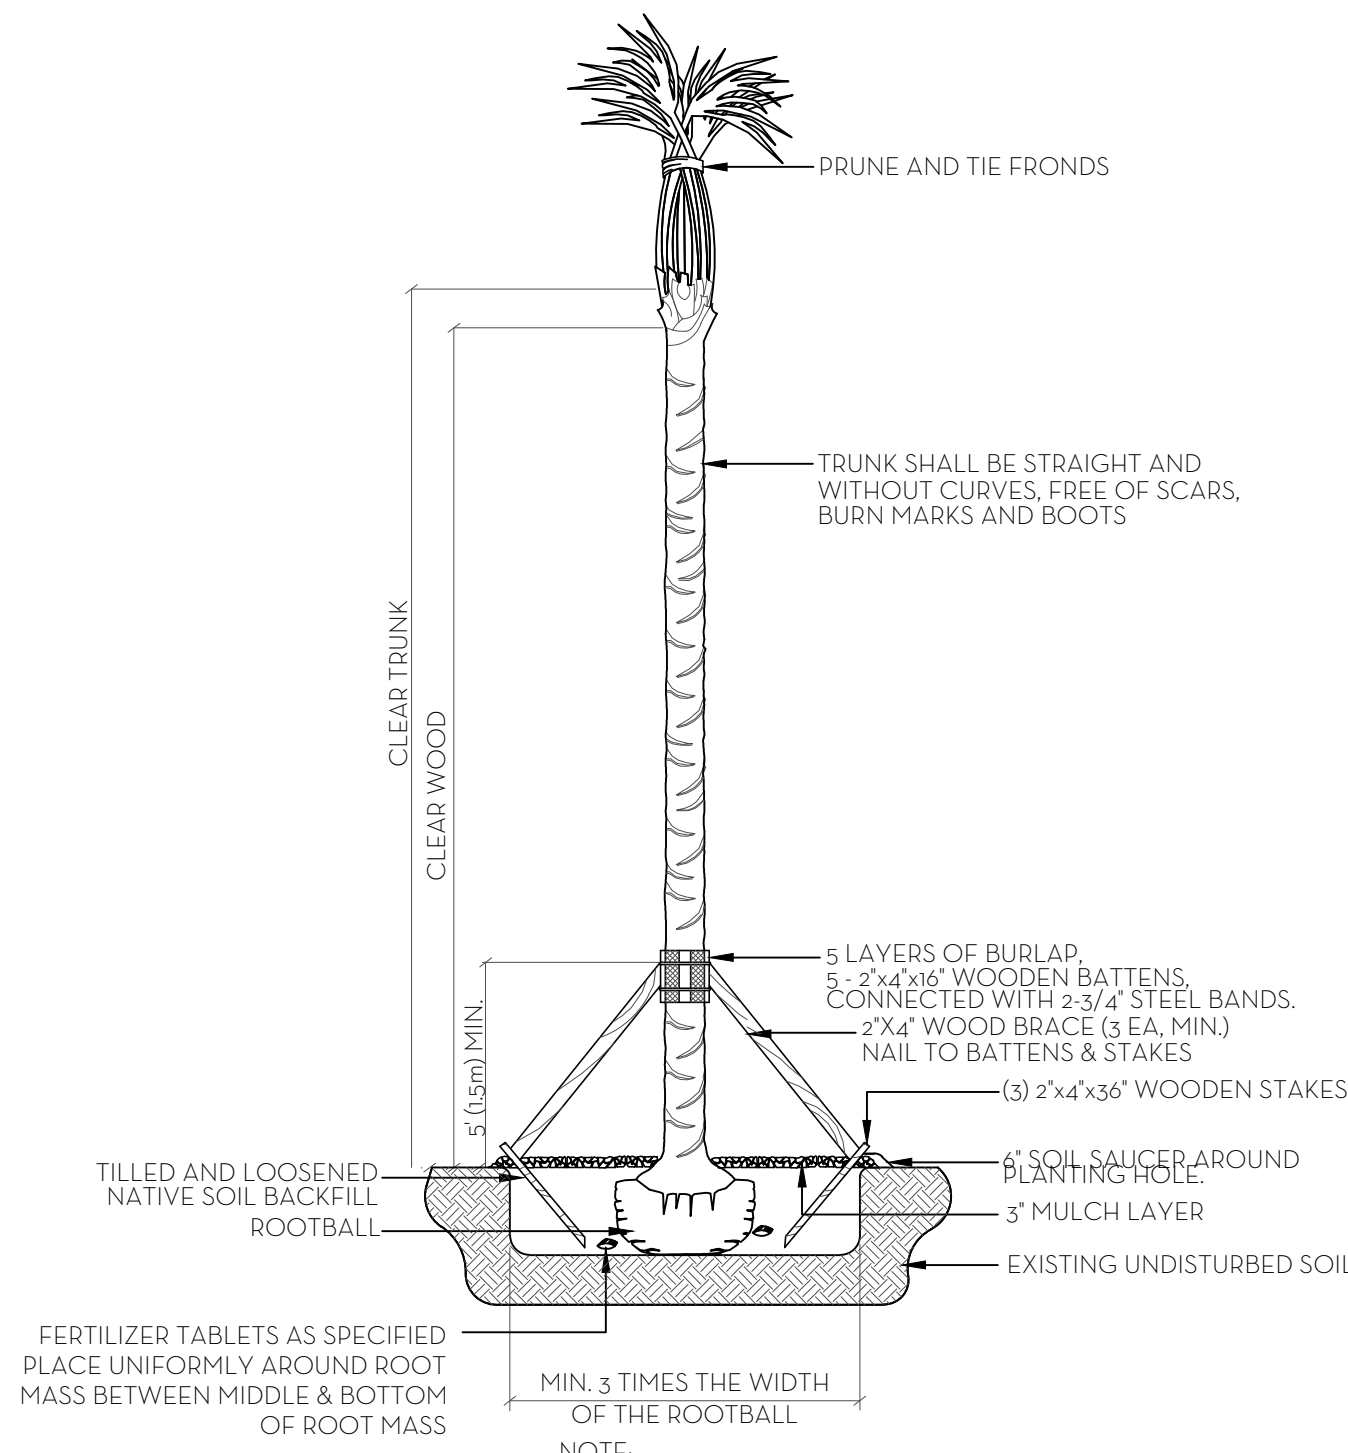

PALM PLANTING DETAIL
NTS

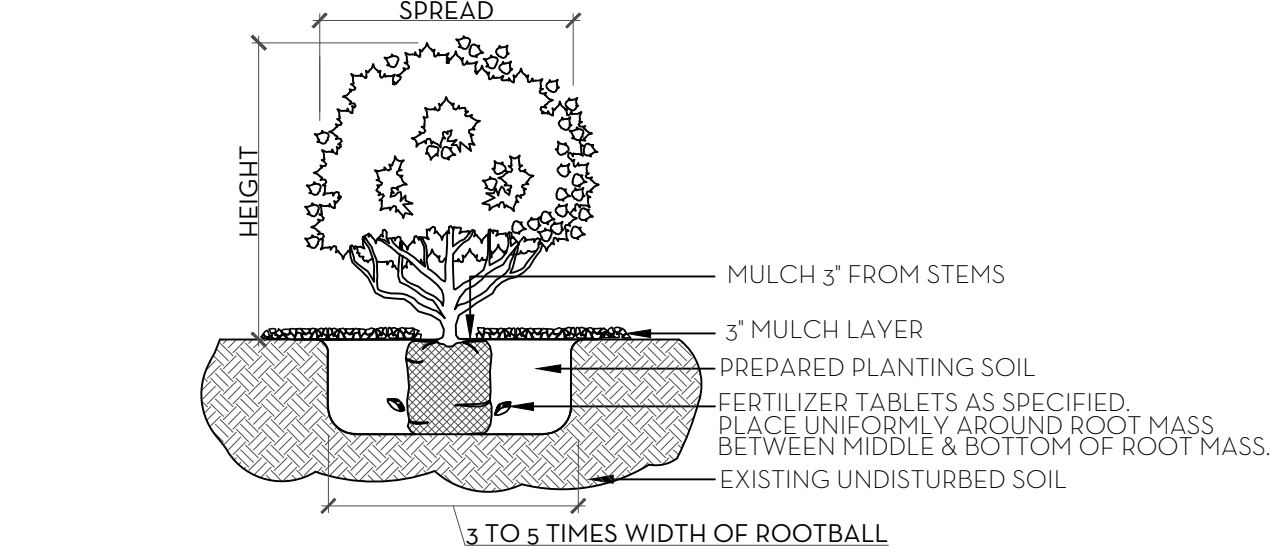


SHRUB & GROUND COVER PLANTING DETAIL
NTS

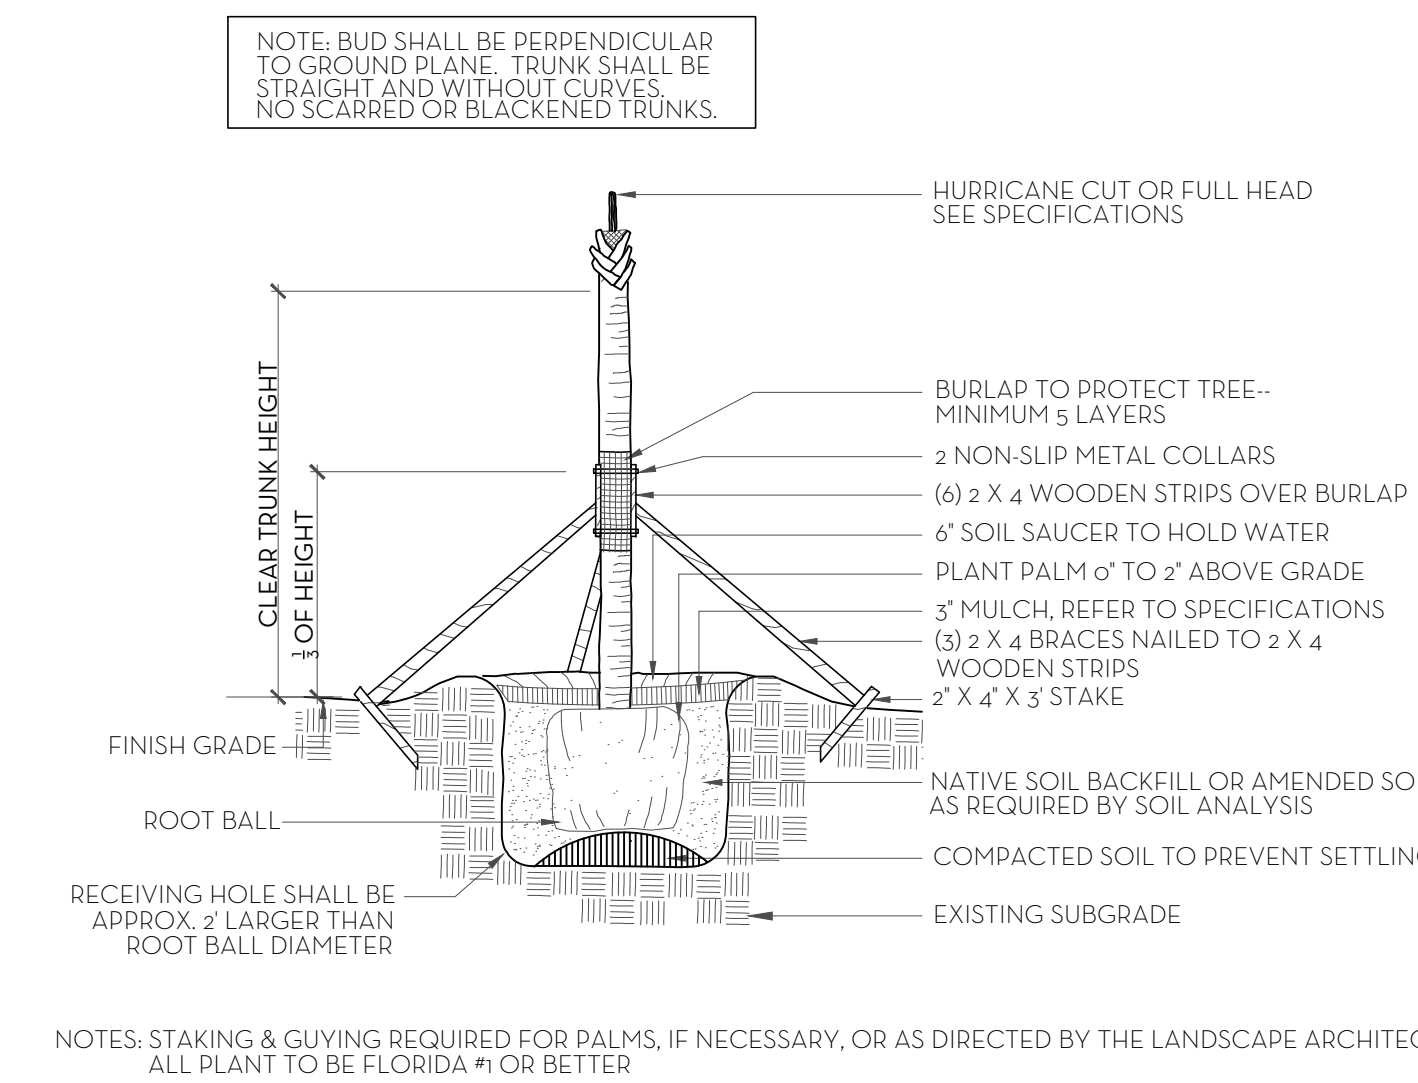


PALM TREE PLANTING AND STAKING DETAIL
NTS


FERTILIZATION
SHRUBS AND TREES
ALL TREES AND SHRUBS SHALL BE FERTILIZED WITH "AGRIFORM" 20-15-5 PLANTING TABLETS AT TIME OF INSTALLATION AND PRIOR TO COMPLETION OF PIT BACKFILLING. TABLETS SHALL BE PLACED UNIFORMLY AROUND THE ROOT MASS OF A DEPTH THAT IS BETWEEN THE MIDDLE AND BOTTOM OF THE ROOT MASS.
APPLICATION RATE:
1 GALLON CAN: 1 - 21 GRAM TABLET
3 GALLON CAN: 2 - 21 GRAM TABLETS
5 GALLON CAN: 3 - 21 GRAM TABLETS
7 GALLON CAN: 4 - 21 GRAM TABLETS
TREES:
PALMS: 3 - 21 GRAM TABLETS EACH 1/2" OF CALIPER
GROUND COVER AREAS
ALL GROUND COVER AREAS SHALL RECEIVE FERTILIZATION WITH "OSMOCOTE" TIME RELEASE FERTILIZER AS PER MANUFACTURER'S SPECIFICATIONS.

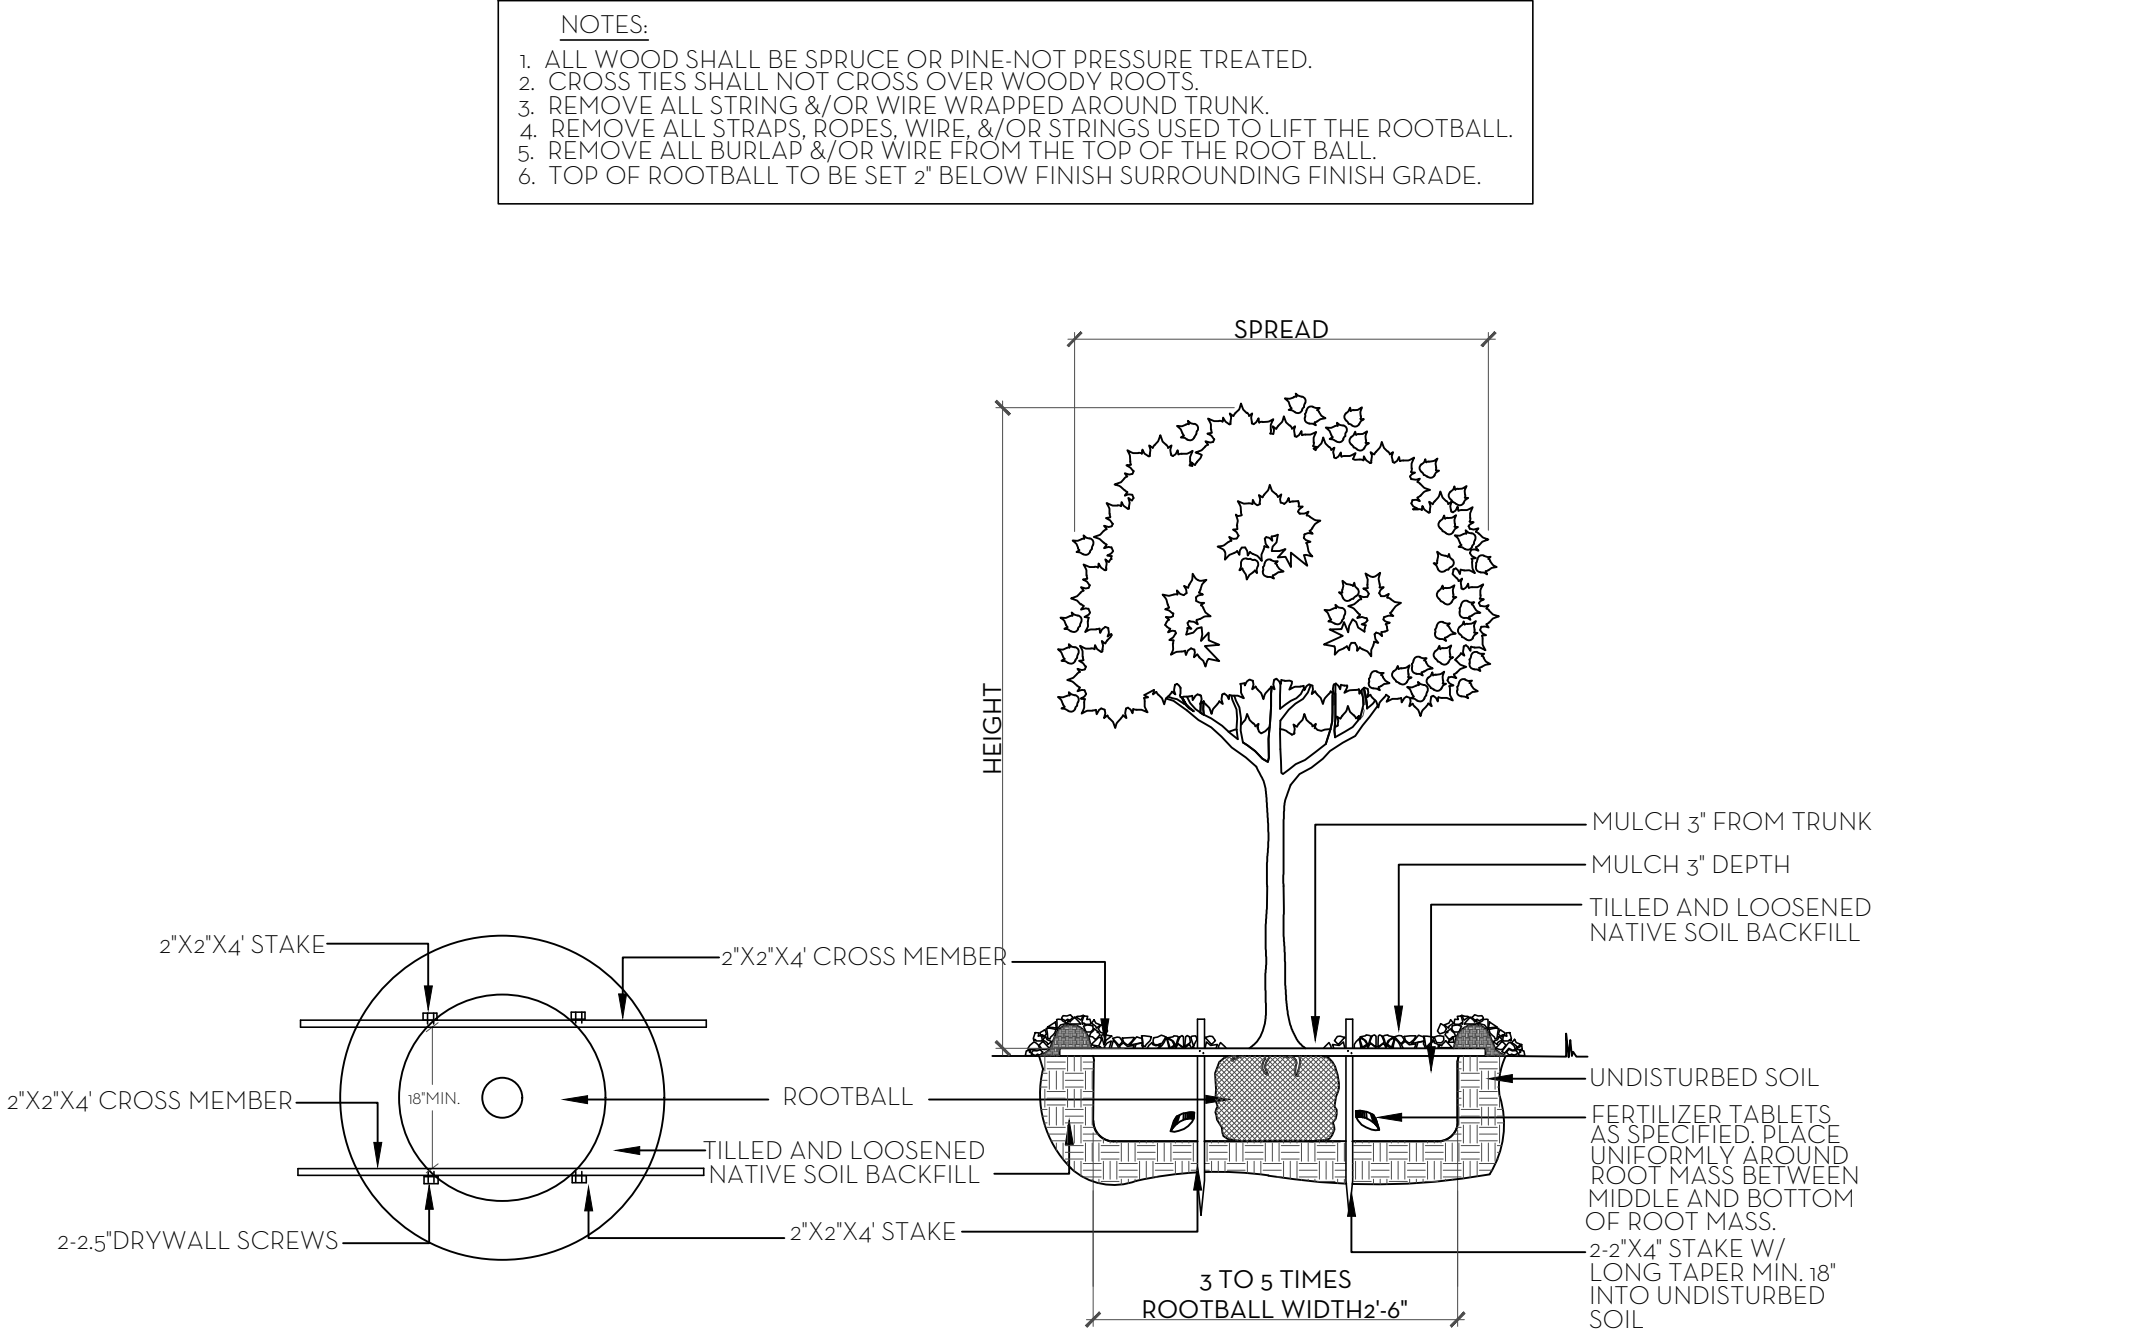

TREE PLANTING DETAIL
NTS

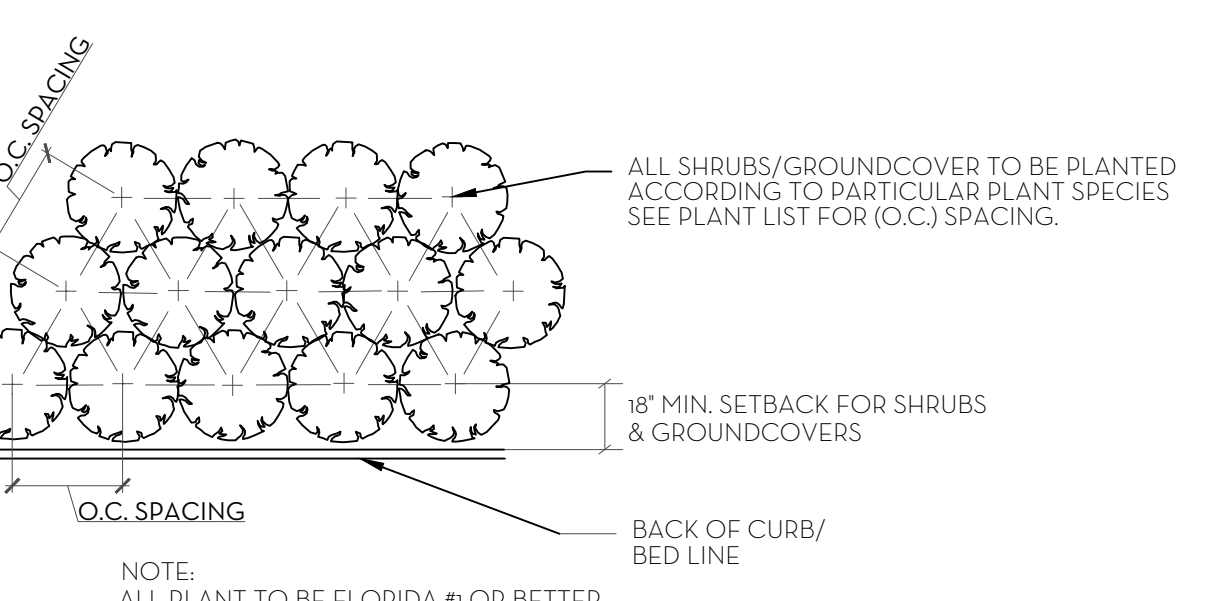


PLANT SPACING DETAIL
NTS

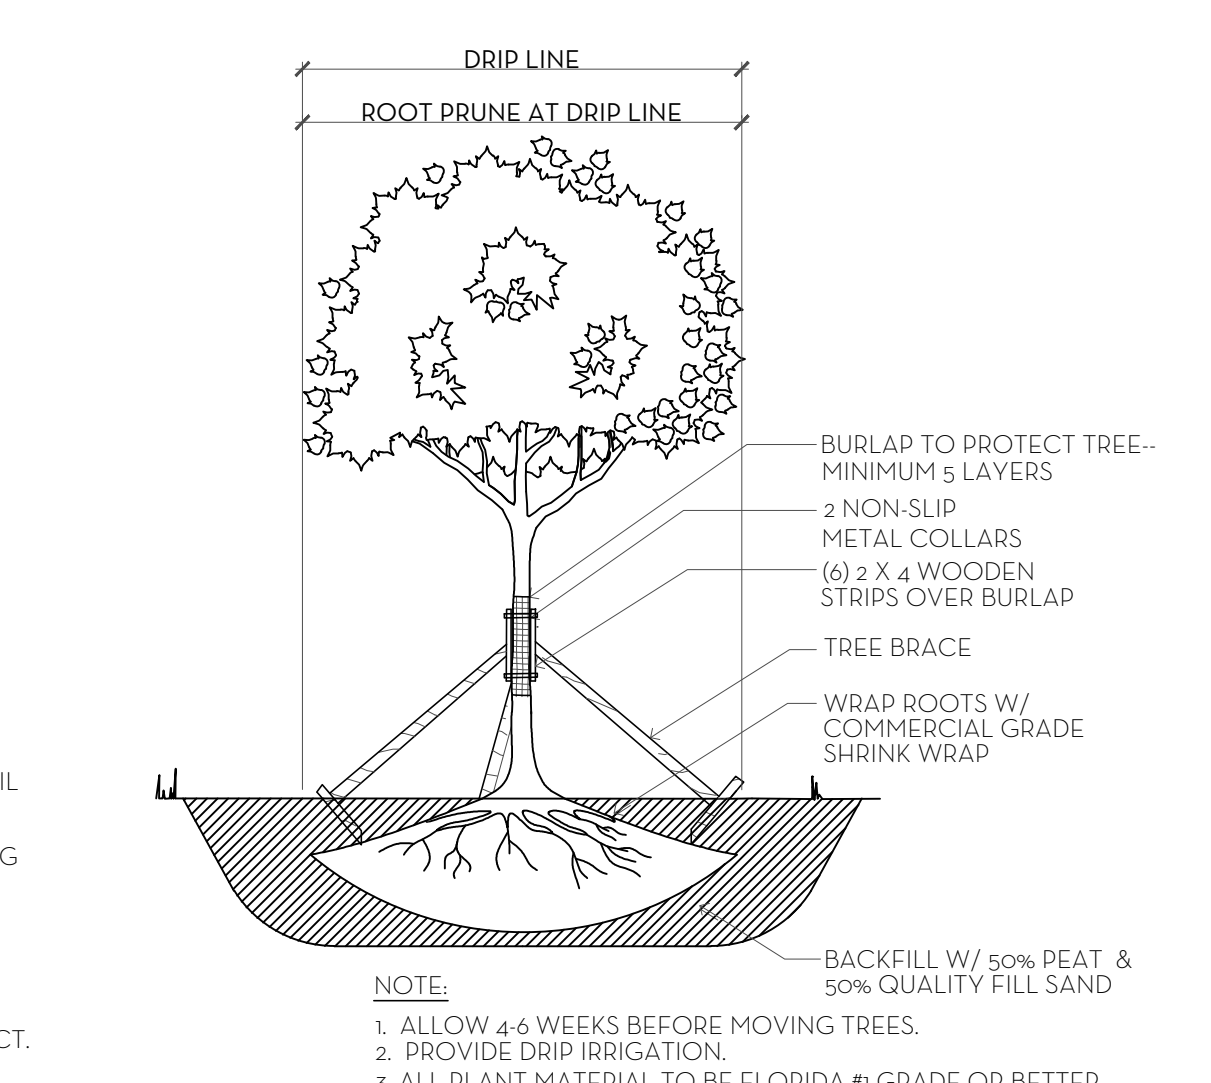


TREE ROOT PRUNING DETAIL
NTS

SOD NOTES:
1. ROUGH GRADE PROVIDED BY CONTRACTOR 4'-5" BELOW GRADE
2. RAKE AND REMOVE ALL CONSTRUCTION DEBRIS
3. PRIOR TO LAYING SOD ADD 80% HORTANA AND 20% CANADIAN PEAT, 2" MIN.
4. AFTER LAYING SOD APPLY NECESSARY PESTICIDES AND FUNGICIDES.
5. IRRIGATE REGULARLY, REFER TO IRRIGATION DRAWINGS

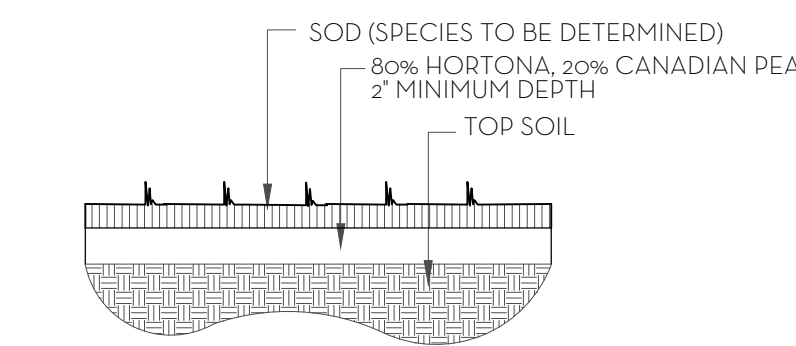

SOD PLANTING DETAIL
NTS

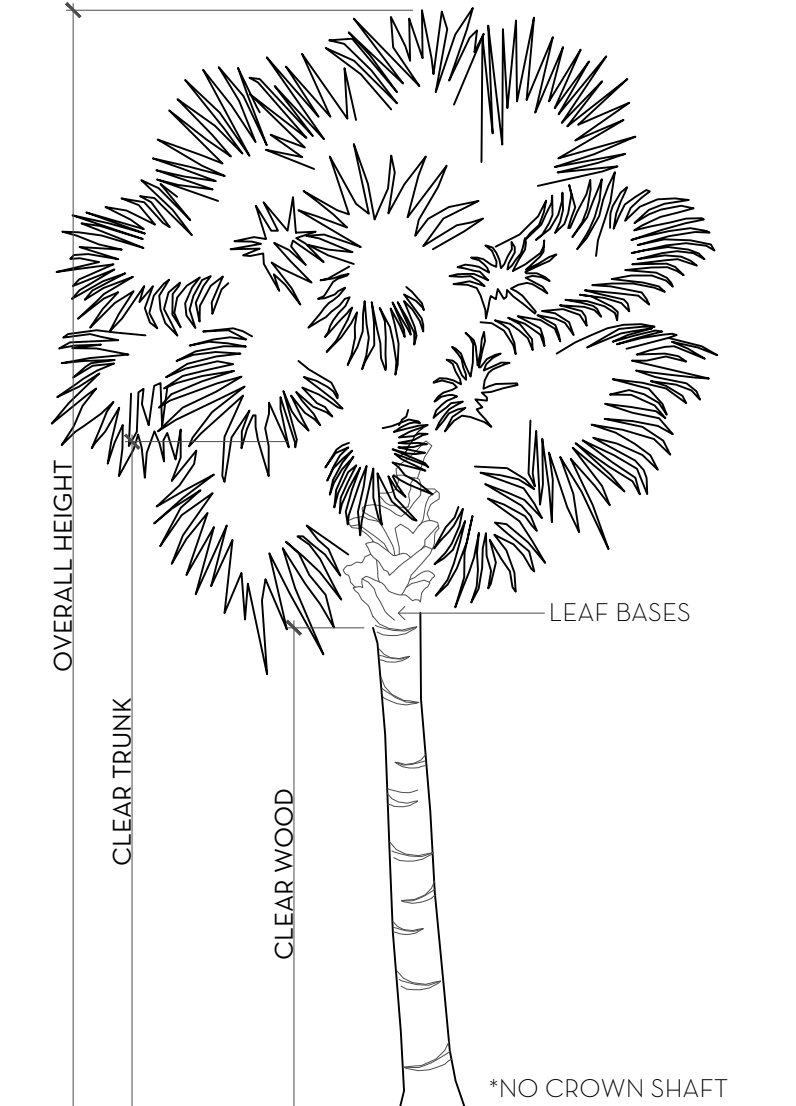

PALM SPECIFICATION DETAIL
NTS



NIEVERA WILLIAMS
DESIGN

160-170 Seaview Avenue
Palm Beach, FL

September 9th, 2024

LANDSCAPE MATERIAL SCHEDULE

ITEM NO.	COMMON NAME	BOTANICAL NAME	QUANTITY	SPECIFICATION	COVERED AREA (SF)	NATIVE
TREES						
1	Japanese Blueberry	Flaenocarpus decipiens	12	15 HT., PL. EACH FD.		
2	Pigeon Plum	Coccoloba diversifolia	14	15 HT.		✓
3	Green Buttonwood	Conocarpus erectus	2	20' HT.		✓
			28			57%
PALMS						
4	Coconut Palm	Cocos nucifera	4	10' GW.		
5	Coconut Palm	Cocos nucifera	8	14' GW.		
6	Coconut Palm	Cocos nucifera	12	18' GW.		
			24			
HEDGE/SHRUB/ACCENTS						
7	Awabuki	Viburnum odoratissimum	12	4' HT., F.T.B.		
8	Noronia	Noronia emarginata	10	15 HT., F.T.B.		
9	Podocarpus Hedge	Podocarpus	35	6' HT., F.T.B.		
10	Dwarf Elephant Ear	Alocasia	3			
11	Green Buttonwood	Conocarpus erectus	28	6' HT., F.T.B.		✓
			88			32%
GROUND COVERS/VINES						
12	Beach Creeper	Liriope littoralis	662	3 Gal.	567	✓
13	Green Island Ficus	Ficus microcarpa 'Green Island'	343	3 Gal.	506	
			1005		1073	53%
SOD						
14	Zoysia	Diamond zoysia	6,675 SF	CONTRACTOR TO VERIFY		



Town of Palm Beach
Planning Zoning and Building
360 S County Rd.
Palm Beach, FL 33480
www.townofpalmbeach.com

Line #	Landscape Legend	
1	Property Address:	160-170 SEAVIEW AVE.
2	Lot Area (sq. ft.):	24,242 sq. ft.
3		REQUIRED PROPOSED
4	Landscape Open Space (LOS) (Sq Ft and %)	12,121 (50%) 12,292 (50.7%)
5	LOS to be altered (Sq Ft and %)	N/A > 50%
6	Perimeter LOS (Sq Ft and %)	N/A N/A
7	Front Yard LOS (Sq Ft and %)	3,893 (45%) 4,675 (54%)
8	Native Trees %	30% (number of trees) 57%
9	Native Shrubs & Vines %	30% (number of shrubs & vines) 32%
10	Native Groundcover %	30% (groundcover area) 53%


To determine qualifying native vegetation use either:
[the Institute for Regional Conservation Natives for Your Neighborhood FL Statewide Plant List](#)
OR
[the Florida Native Plant Society Native Plants for Your Area List](#)
Note: Modification of >50% of existing landscape/greenscape are subject to minimum native plant requirements and must submit a landscape and irrigation plan for review.
This table shall be included on the landscape species index sheet as prepared by a licensed landscape architect and landscape openspace data shall be incorporated on to corresponding zoning legend.
See Ord. 003-2023 REV BF 20230727

MARIO F. NIEVERA

State of Florida
Landscape Architect
Registration No.
6666856

PLANT LIST AND DETAILS
FELDMAN RESIDENCE
160-170 SEAVIEW AVENUE, PALM BEACH, FL.

9 SEPT 2024 - ARCOM

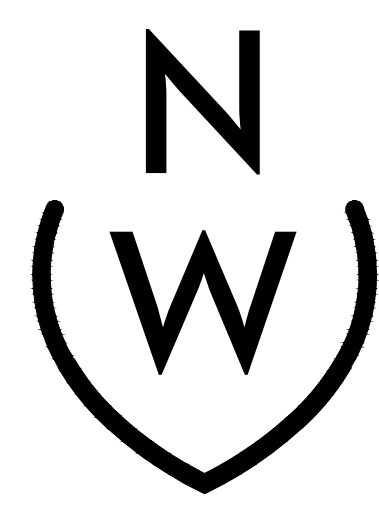


NIEVERA WILLIAMS
DESIGN

625 North Flagler Drive
Suite 502
West Palm Beach, FL 33480
P: 561-659-2820
F: 561-659-2113

NIEVERAWILLIAMS.COM

LP2

ARC-23-165

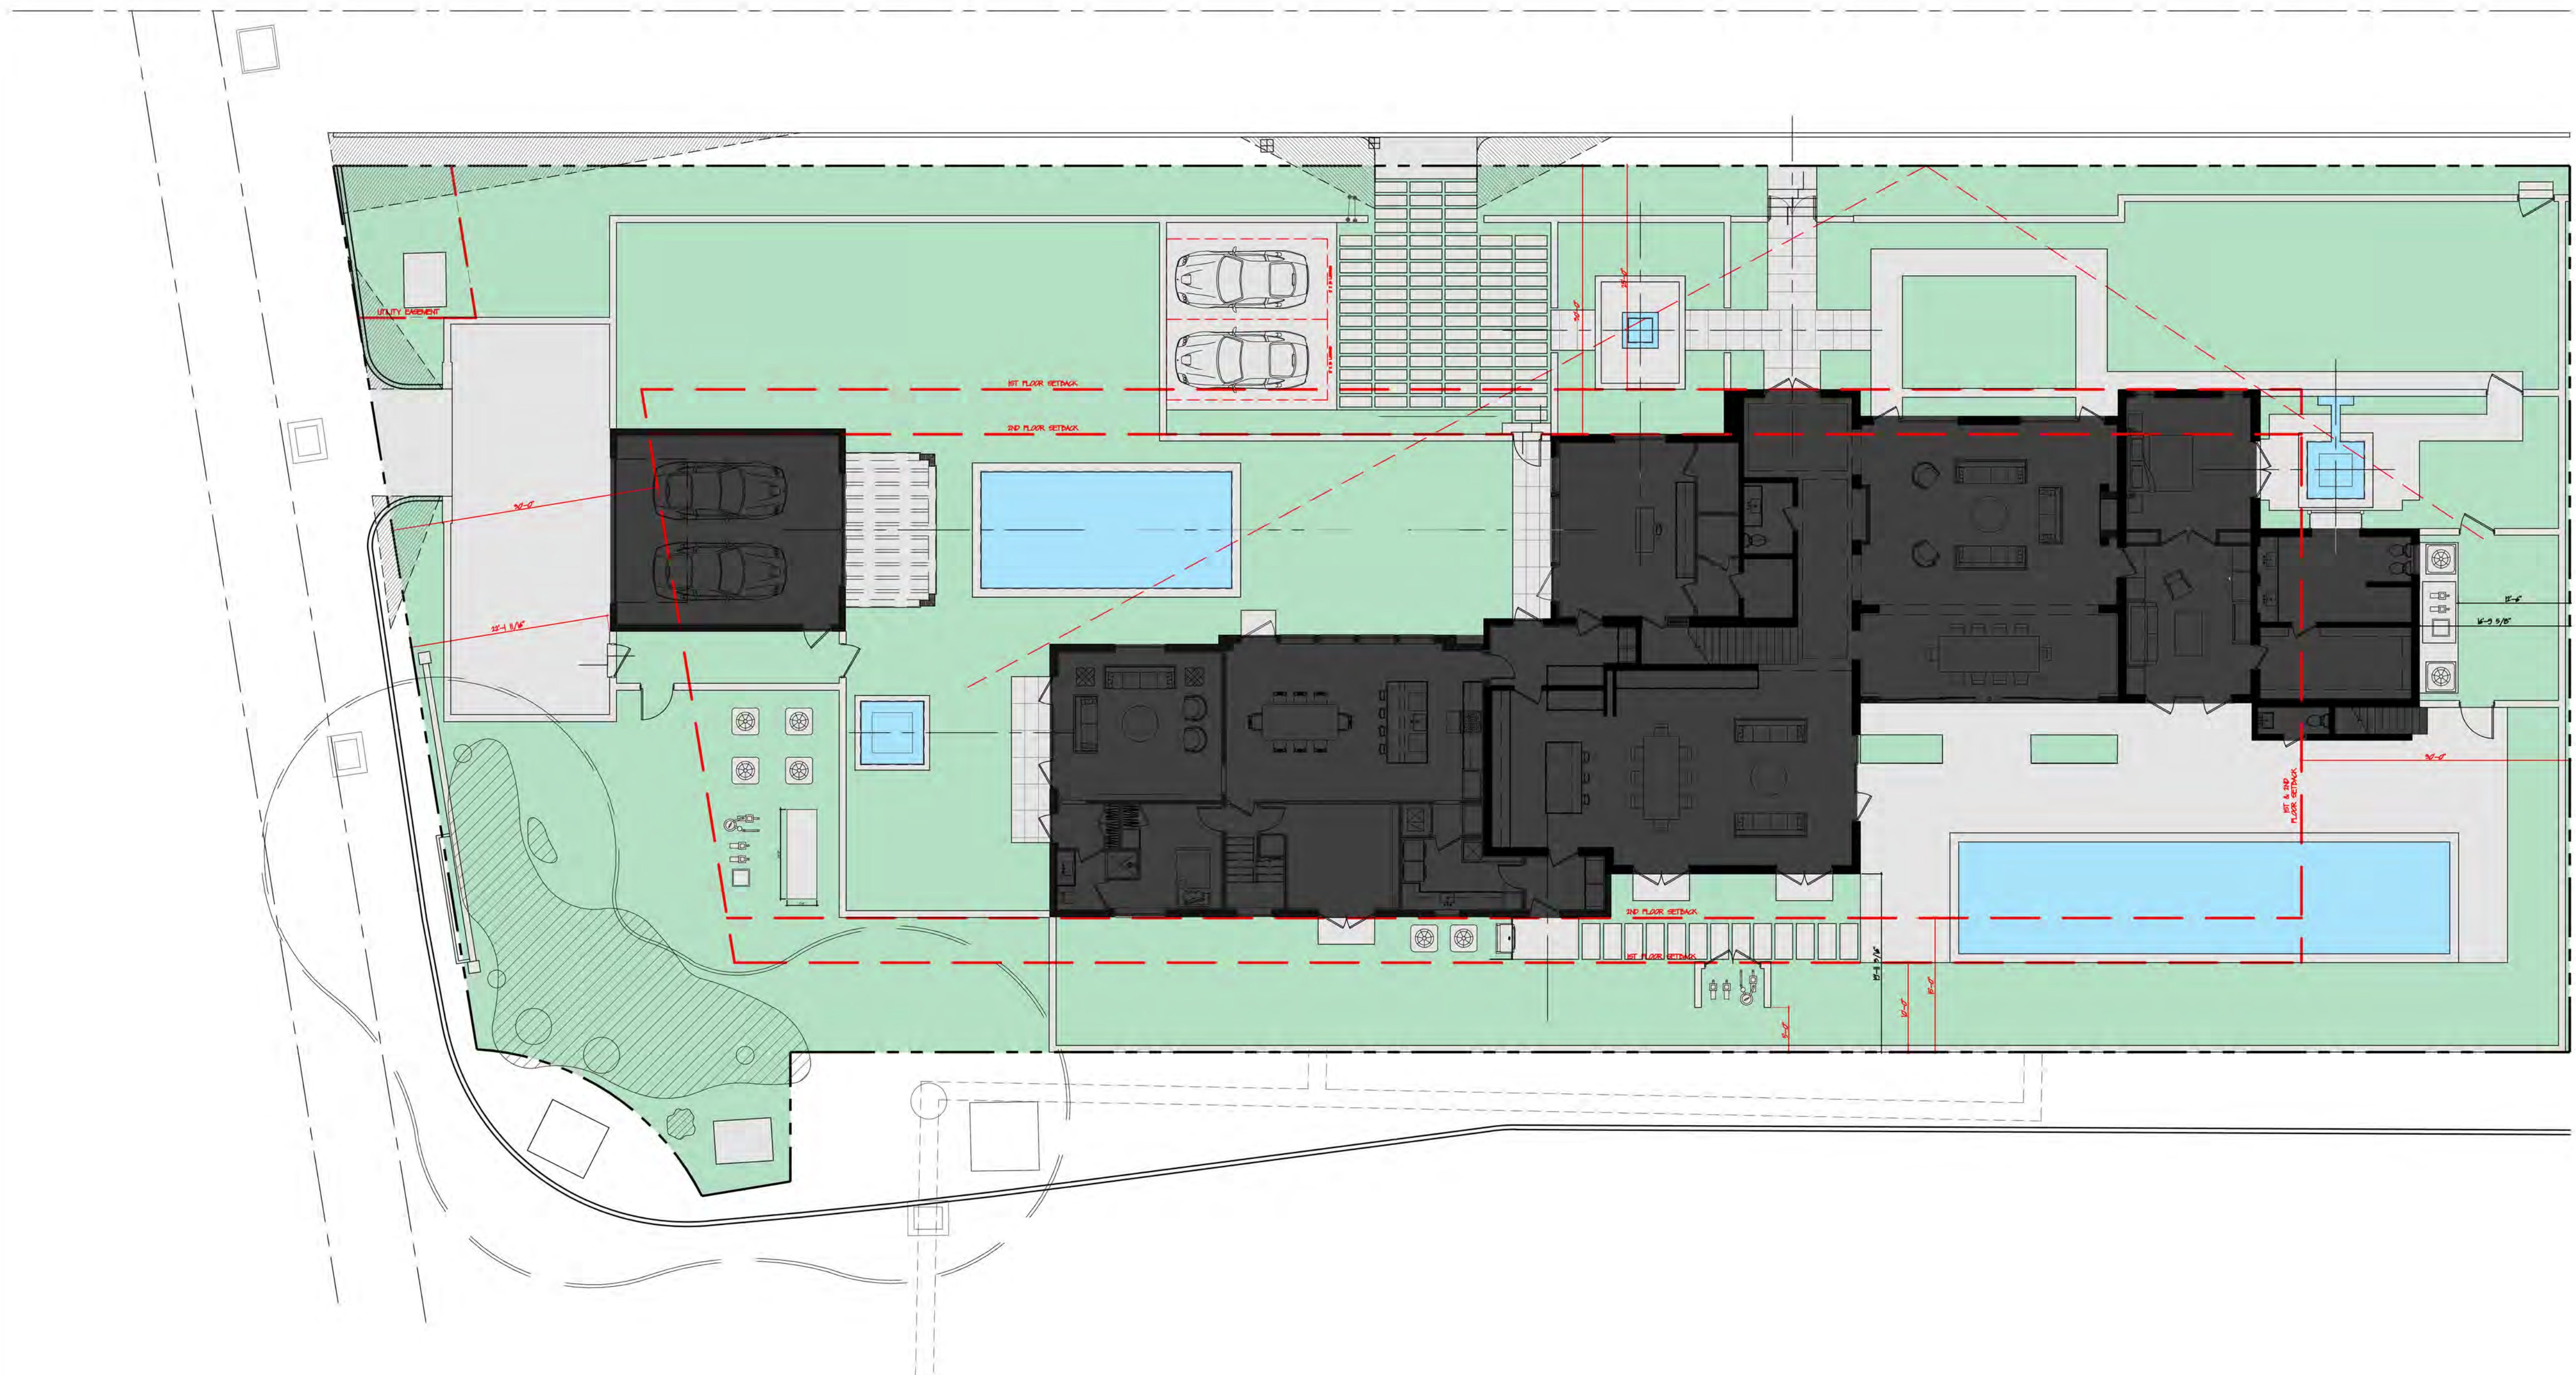

OVERALL R-B SITE CALCULATIONS:



SITE AREA =	24,242	SQ FT	100%
MINIMUM LANDSCAPE:			
REQUIRED =	12,121	SQ FT	50%
PROPOSED =	12,292	SQ FT	50.7%

FRONT SETBACK SITE CALCULATIONS:

35' SETBACK AREA =	8,652	SQ FT	100%
MINIMUM LANDSCAPE:			
REQUIRED =	3,893	SQ FT	45%
PROPOSED =	4,675	SQ FT	54%

OPEN SPACE LEGEND:

- BUILDING
- HARDSCAPE
- WATER
- LANDSCAPE

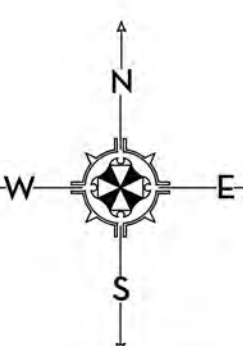 

MARIO F. NIEVERA

State of Florida
Landscape Architect
Registration No.
6666856

OPEN SPACE DIAGRAM
FELDMAN RESIDENCE

160-170 SEAVIEW AVENUE, PALM BEACH, FL.

9 SEPT 2024 - ARCOM

SCALE: 3/32\"/>




NIEVERA WILLIAMS
DESIGN

625 North Flagler Drive
Suite 502
West Palm Beach, FL 33480
P: 561-659-2820
F: 561-659-2113

NIEVERAWILLIAMS.COM

OS1

ARC-23-165

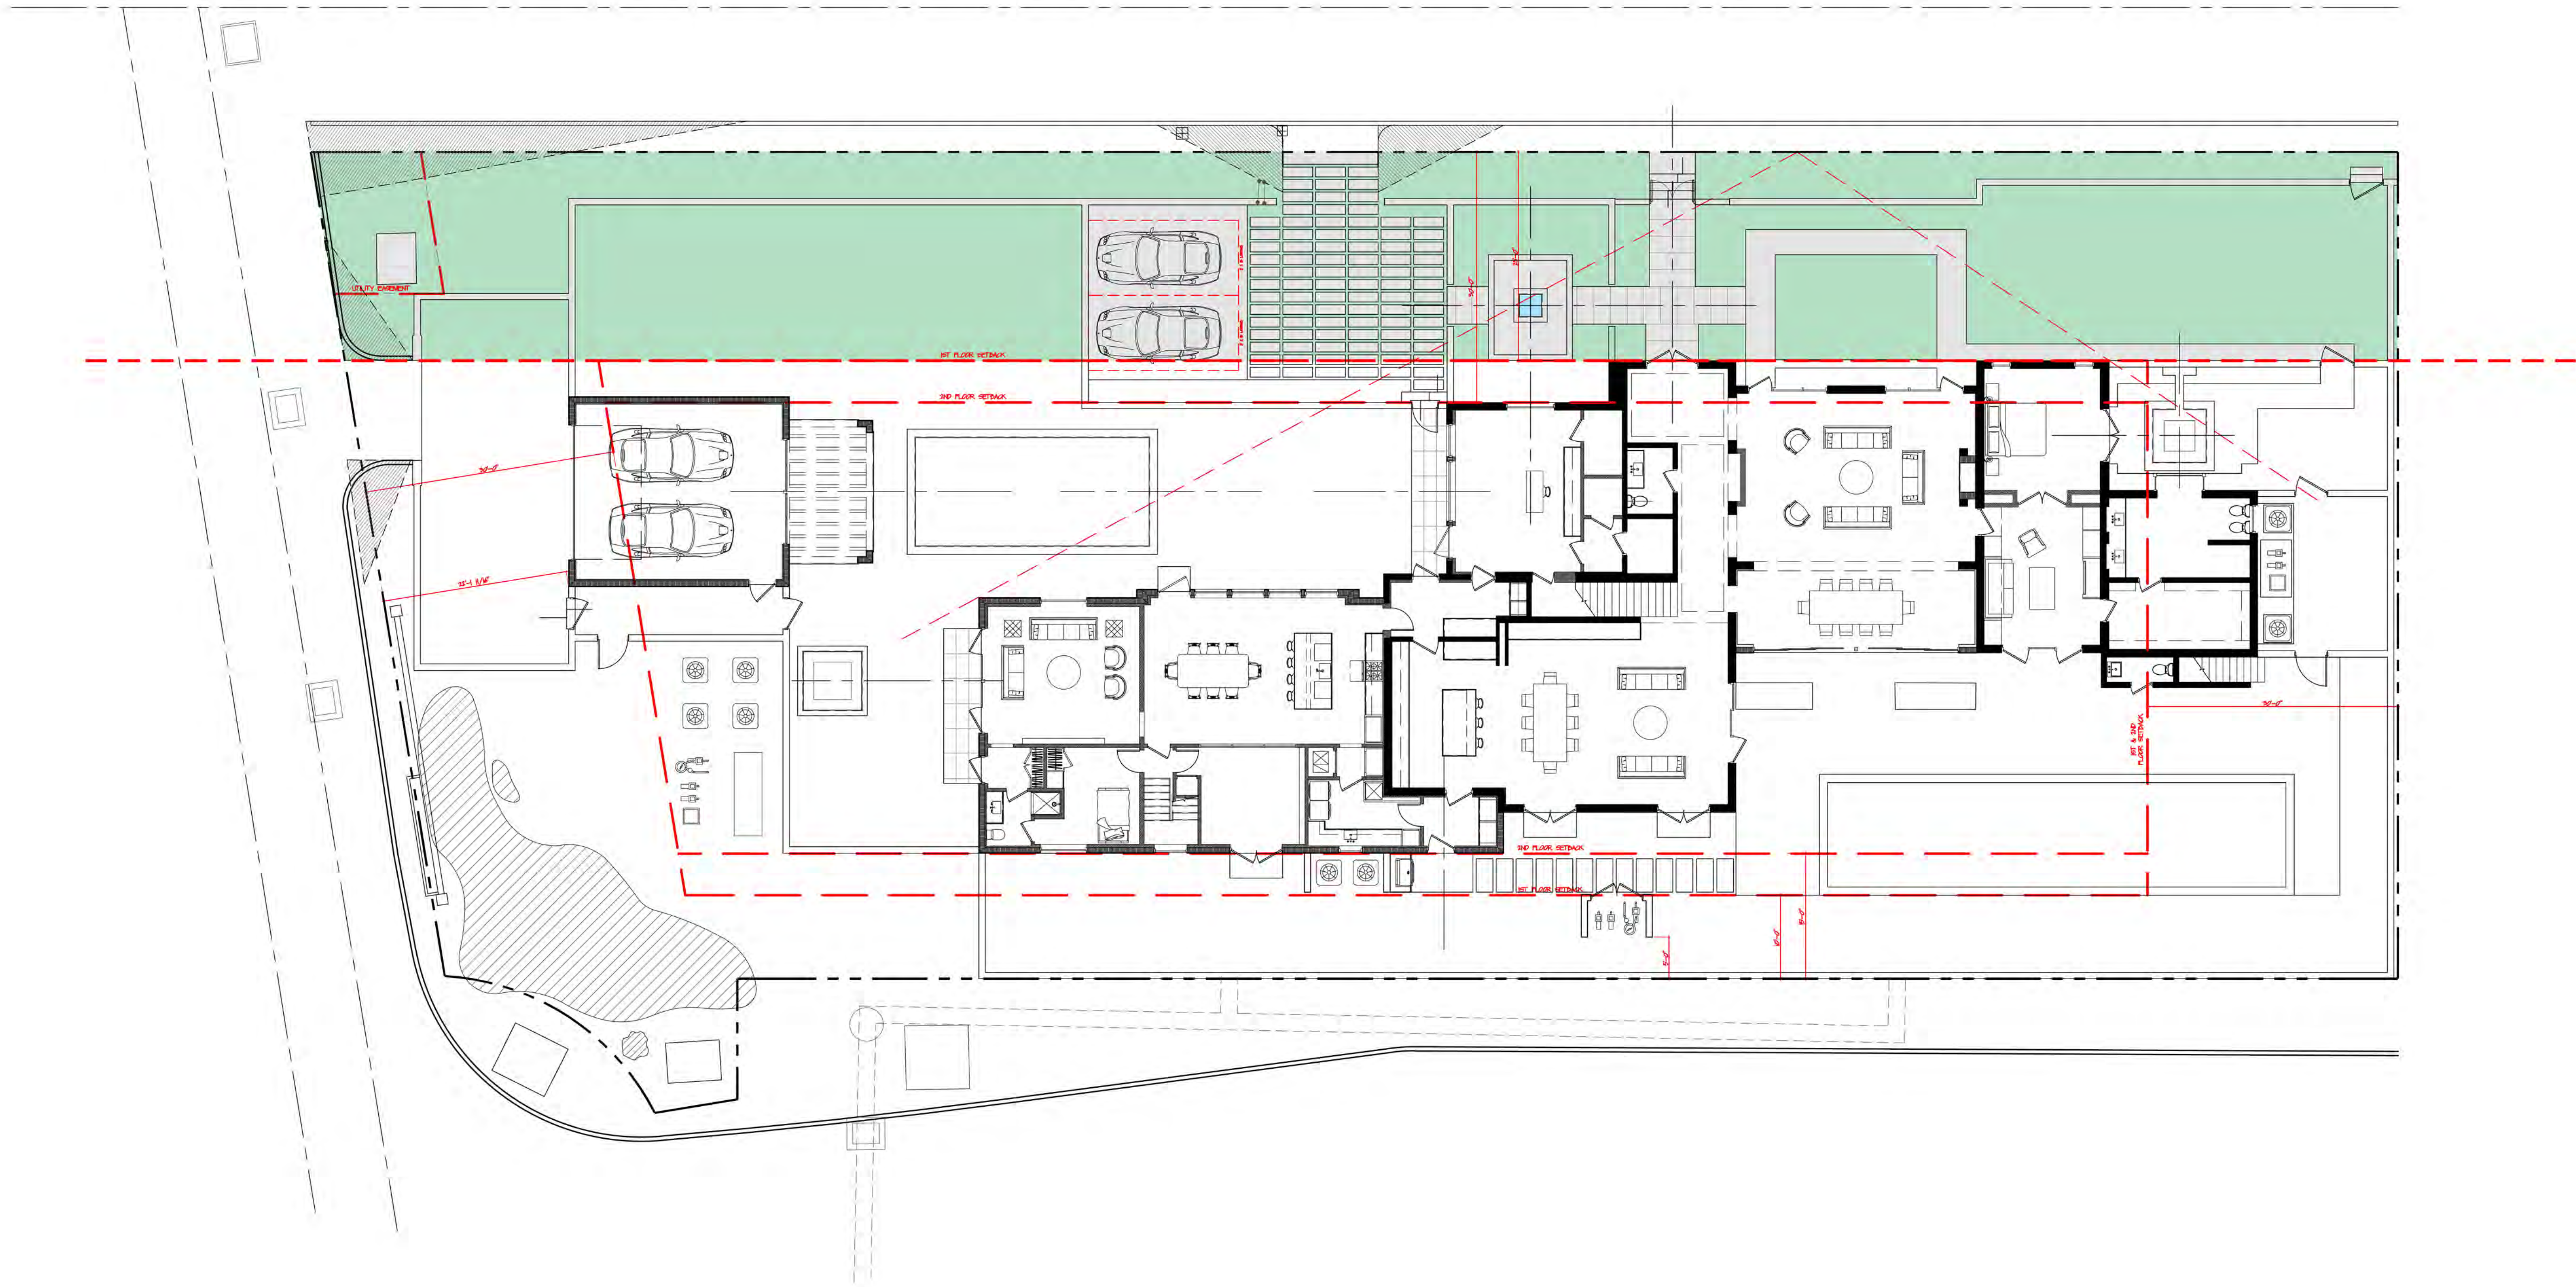

OVERALL R-B SITE CALCULATIONS:



SITE AREA =	24,242	SQ. FT.	100%
MINIMUM LANDSCAPE:			
REQUIRED =	12,121	SQ. FT.	50%
PROPOSED =	12,292	SQ. FT.	50.7%

FRONT SETBACK SITE CALCULATIONS:

35' SETBACK AREA =	8,652	SQ. FT.	100%
MINIMUM LANDSCAPE:			
REQUIRED =	3,893	SQ. FT.	45%
PROPOSED =	4,675	SQ. FT.	54%

OPEN SPACE LEGEND:

- HARDSCAPE
- WATER
- LANDSCAPE

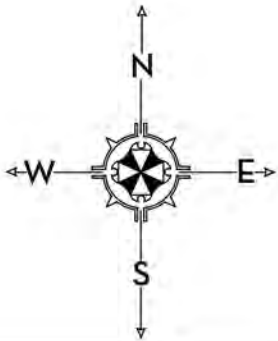 

MARIO F. NIEVERA

State of Florida
Landscape Architect
Registration No.
6666856

OPEN SPACE DIAGRAM
FELDMAN RESIDENCE
160-170 SEAVIEW AVENUE, PALM BEACH, FL.

SCALE: 3/32" = 1'-0"

9 SEPT 2024 - ARCOM



NIEVERA WILLIAMS
DESIGN

625 North Flagler Drive
Suite 502
West Palm Beach, FL 33480
P: 561-659-2820
F: 561-659-2113

NIEVERAWILLIAMS.COM

OS2

ARC-23-165



GRUBER CONSULTING ENGINEERS

2475 Mercer Avenue, Suite 305
West Palm Beach, FL 33401
561.312.2041
office@gruberengineers.com

48 HOURS BEFORE DIGGING,
CALL 1-800-432-4770
SUNSHINE STATE ONE
CALL OF FLORIDA, INC.

Contractor is responsible for
obtaining location of existing
utilities prior to commencement
of construction activities.

PROPOSED RENOVATION

PROJECT INFORMATION:

Project No.	2021-0155
Issue Date	11/12/2024
Scale	1" = 10'

REVISIONS:

1	
2	
3	
4	
5	
6	
7	
8	
9	
10	
11	
12	

CHAD M. GRUBER
FLORIDA P.E. NO. 57466

This item has been electronically
signed and sealed by Chad M. Gruber
on the date adjacent to the seal using
a SHA authentication code.
Printed copies of this document are
not considered signed and sealed and
the SHA authentication code must be
verified on any electronic copies.


SHEET NUMBER:

C-1

Plan Background from Site Plan by
Smith and Moore Architects
Received 11/4/24

ARC-23-165

© 2024 Gruber Consulting Engineers, Inc.

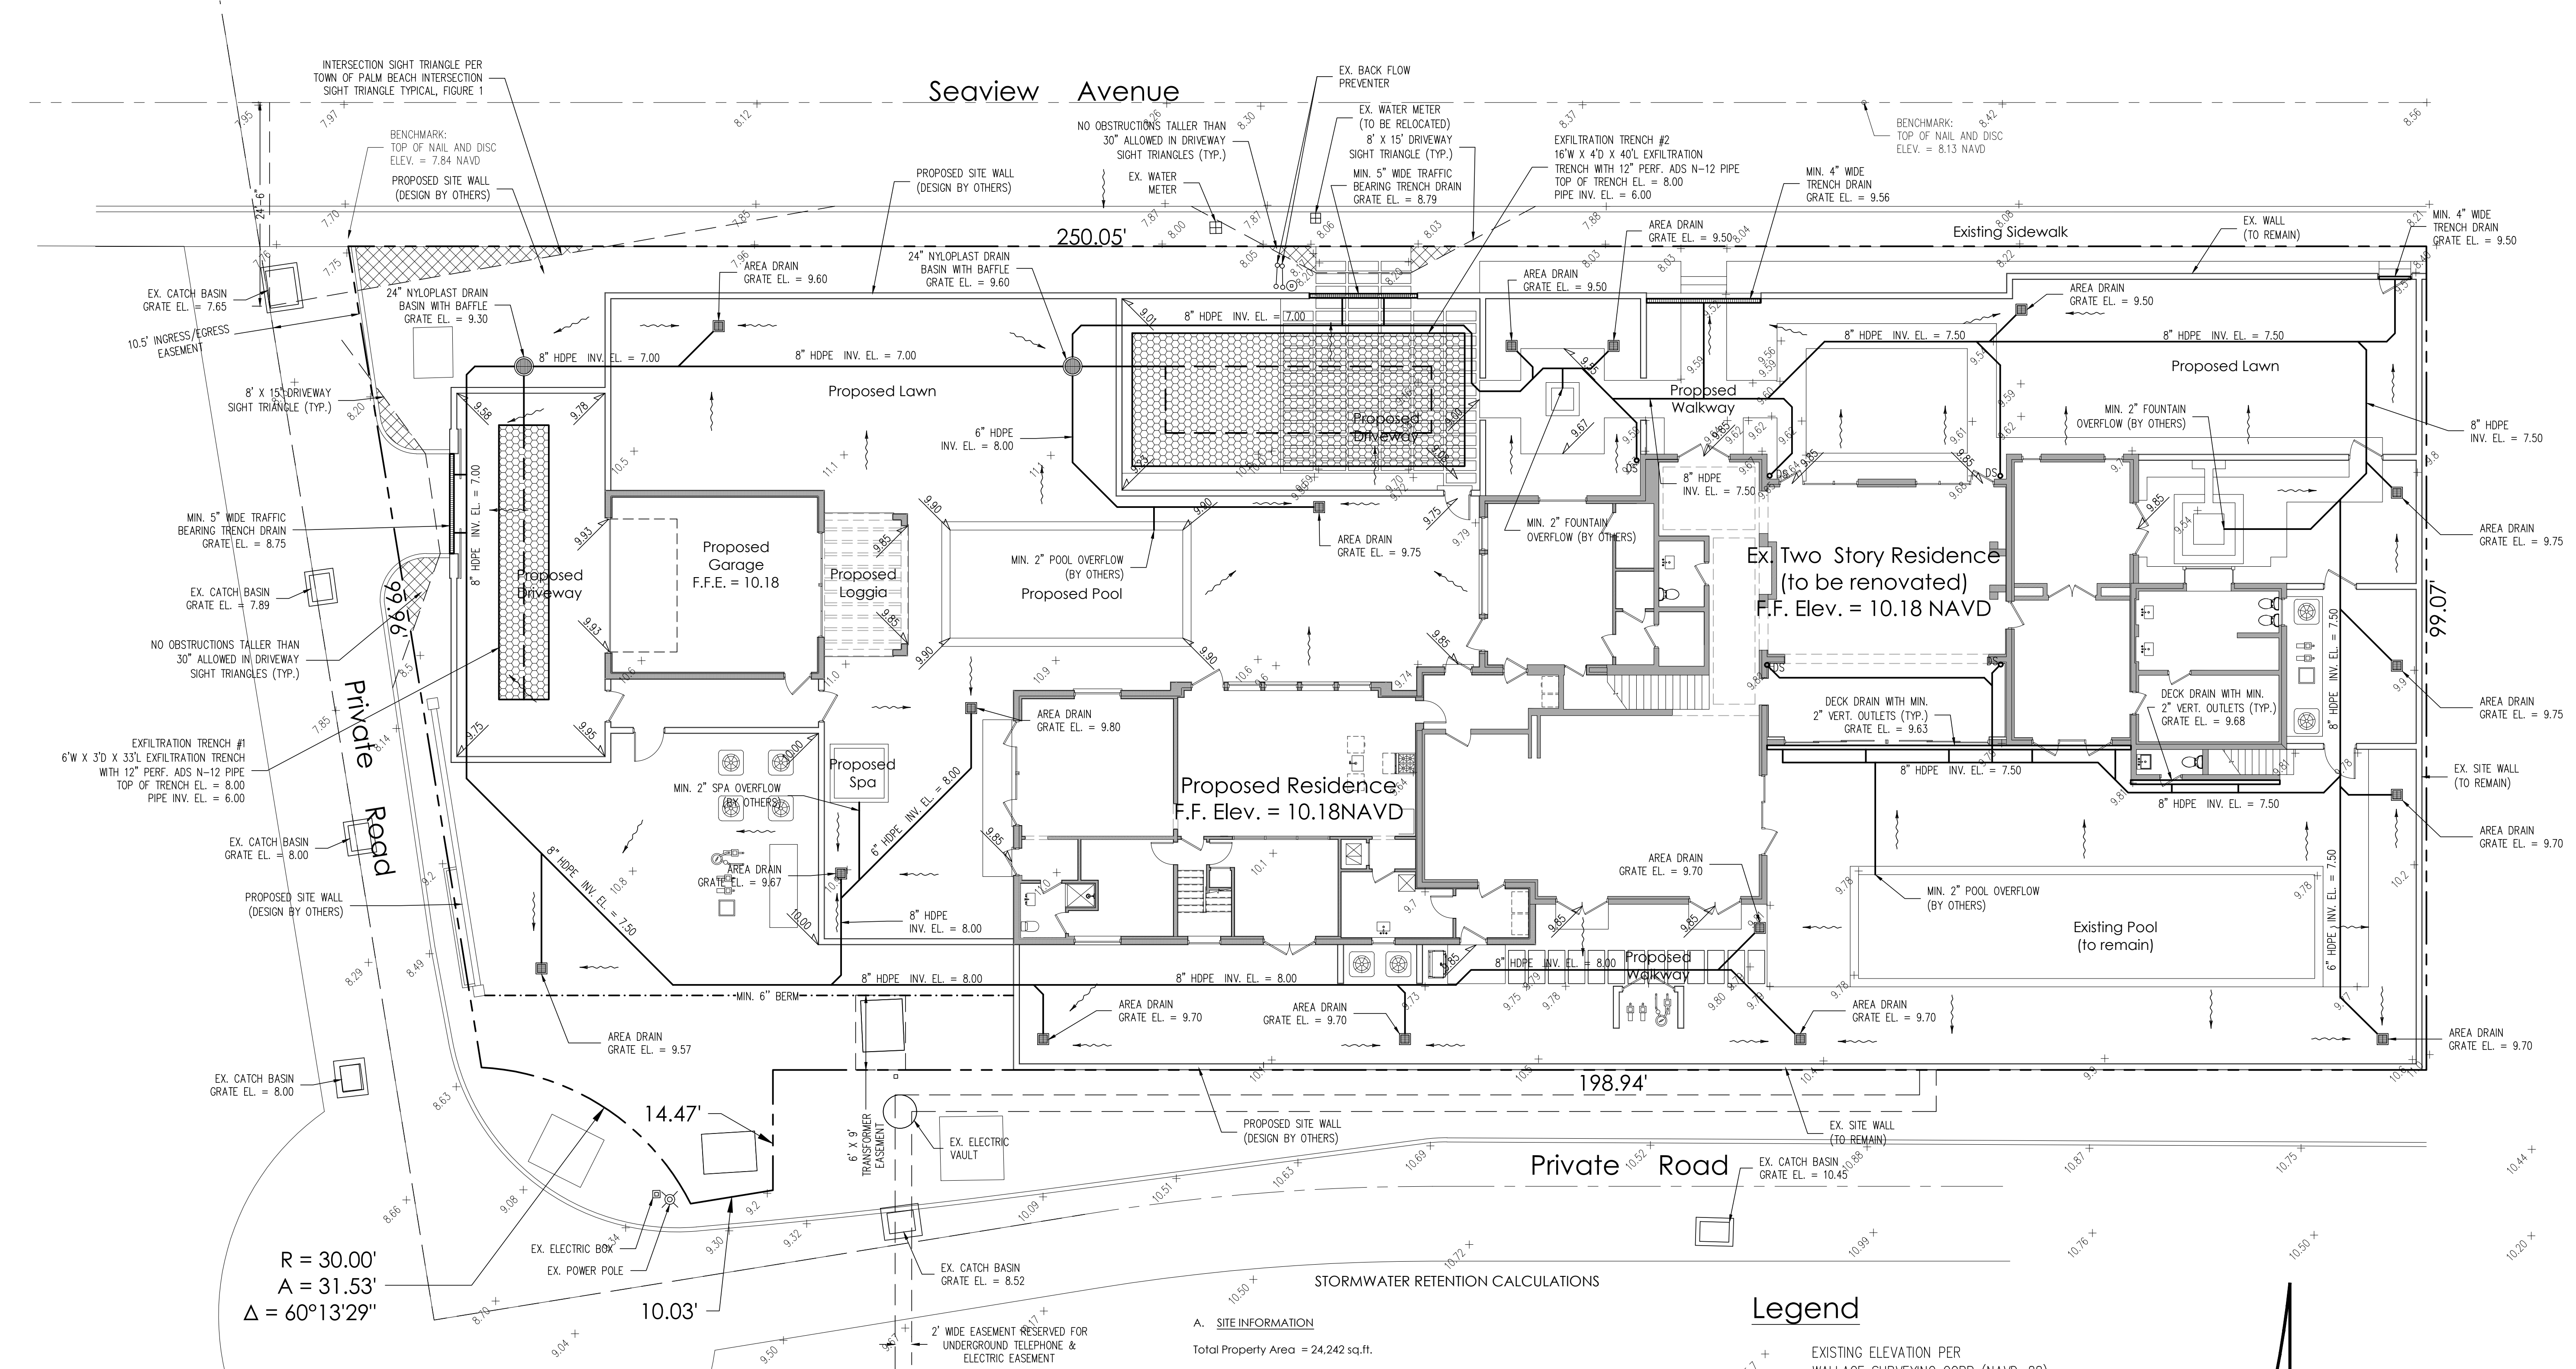

$$R = 30.00'$$
$$A = 31.53'$$
$$\Delta = 60^\circ 13' 29''$$

A. SITE INFORMATION

Total Property Area = 24,242 sq.ft.

Drainage Area Impervious Surface = 11,908 sq.ft.

Drainage Area Pervious Surface = 12,334 sq.ft.

B. ESTIMATED STORMWATER RETENTION VOLUME

The retention volume is estimated using the Rational Method ($Q=CiA$)

where:

$C = 1.0$ (Impervious surface)

$C = 0.2$ (pervious surface)

$i = 2$ in/hr

Impervious Surface Runoff Volume:
 $1.0 \times 2 \text{ in/hr} \times 11,908 \text{ sq.ft.} \times 1 \text{ ft./12 in.} = 1,985 \text{ cu.ft.}$

Pervious Runoff Volume:
 $0.2 \times 2 \text{ in/hr} \times 12,334 \text{ sq.ft.} \times 1 \text{ ft./12 in.} = 411 \text{ cu.ft.}$

Total Volume to be Retained = 2,396 cu.ft.

C. PROPOSED EXFILTRATION TRENCH SIZING

Exfiltration Trench #1

L	=	Total Length of Trench Provided	=	33	ft
W	=	Trench Width	=	6	ft
K	=	Hydraulic Conductivity	=	0.00005 cfs/sq.ft./ft. of head	
H2	=	Depth to Water Table	=	6.00	ft
DU	=	Un-Saturated Trench Depth	=	3.00	ft
DS	=	Saturated Trench Depth	=	0.00	ft

V = Volume Treated = 677 cu.ft.

Exfiltration Trench #2


L	=	Total Length of Trench Provided	=	40	ft
W	=	Trench Width	=	16	ft
K	=	Hydraulic Conductivity	=	0.00005 cfs/sq.ft./ft. of head	
H2	=	Depth to Water Table	=	6.00	ft
DU	=	Un-Saturated Trench Depth	=	4.00	ft
DS	=	Saturated Trench Depth	=	0.00	ft

V = Volume Treated = 2,221 cu.ft.

Total Volume Retained in Exfiltration Trenches = 2,898 cu.ft.

Legend


- EXISTING ELEVATION PER WALLACE SURVEYING CORP. (NAVD-88)
- PROPOSED ELEVATION (NAVD-88)
- PROPOSED ELEVATION CONTOUR (NAVD-88)
- FLOW DIRECTION
- EXFILTRATION TRENCH
- AREA DRAIN
- 24" NYLOPLAST DRAIN BASIN WITH BAFFLE

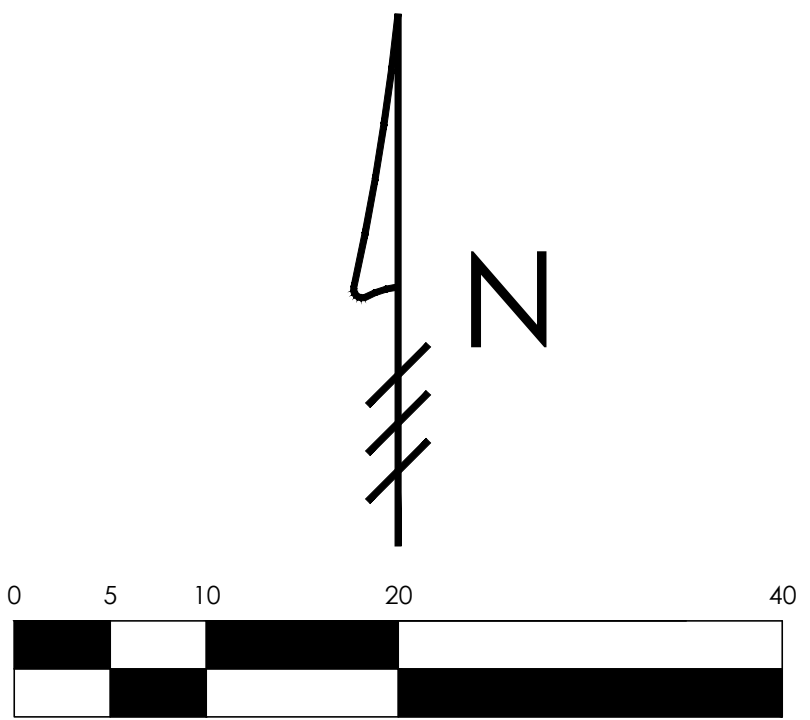

Scale: 1" = 10'

Notes:

- Exfiltration trenches and storm piping to be protected from roots with a root barrier.
- Roof drain downspouts are to be connected to the proposed drainage system. Contractor to provide engineer with downspout locations prior to installation of drainage system.
- Exfiltration trench design uses an assumed value of hydraulic conductivity. Client may obtain a site specific test for hydraulic conductivity prior to exfiltration trench installation.
- Contractor shall mill and overlay all roadway cuts a minimum of 50 ft. on either side of the excavation the entire width of each affected lane.
- Contractor is responsible for installing and maintaining erosion control measures during construction.
- Video inspection of storm drainage system required prior to installation of sod.

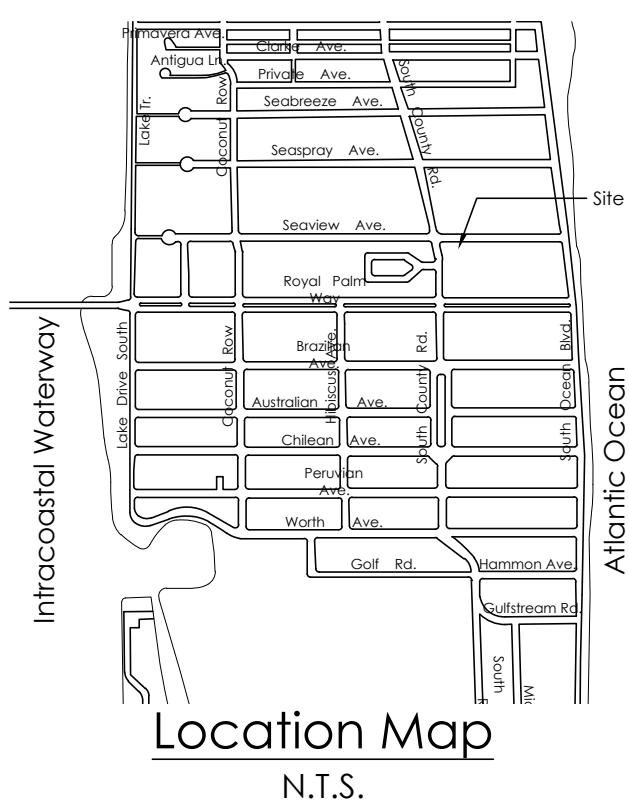

Location Map
N.T.S.



GRUBER CONSULTING ENGINEERS

2475 Mercer Avenue, Suite 305
West Palm Beach, FL 33401
☎ 561.312.2041
✉ office@gruberengineers.com

48 HOURS BEFORE DIGGING,
CALL 1-800-432-4770
SUNSHINE STATE ONE
CALL OF FLORIDA, INC.

Contractor is responsible for
obtaining location of existing
utilities prior to commencement
of construction activities.

Conceptual Construction Erosion Control Plan For:
PROPOSED RENOVATION
160 Seaview Avenue
Palm Beach, Florida

PROJECT INFORMATION:

Project No.	2021-0155
Issue Date	11/12/2024
Scale	1" = 10'

REVISIONS:


1	
2	
3	
4	
5	
6	
7	
8	
9	
10	
11	
12	

CHAD M. GRUBER
FLORIDA P.E. NO. 57466

This item has been electronically
signed and sealed by Chad M. Gruber
on the date adjacent to the seal using
a SHA authentication code.
Printed copies of this document are
not considered signed and sealed and
the SHA authentication code must be
verified on any electronic copies.



SHEET NUMBER:

EC-1

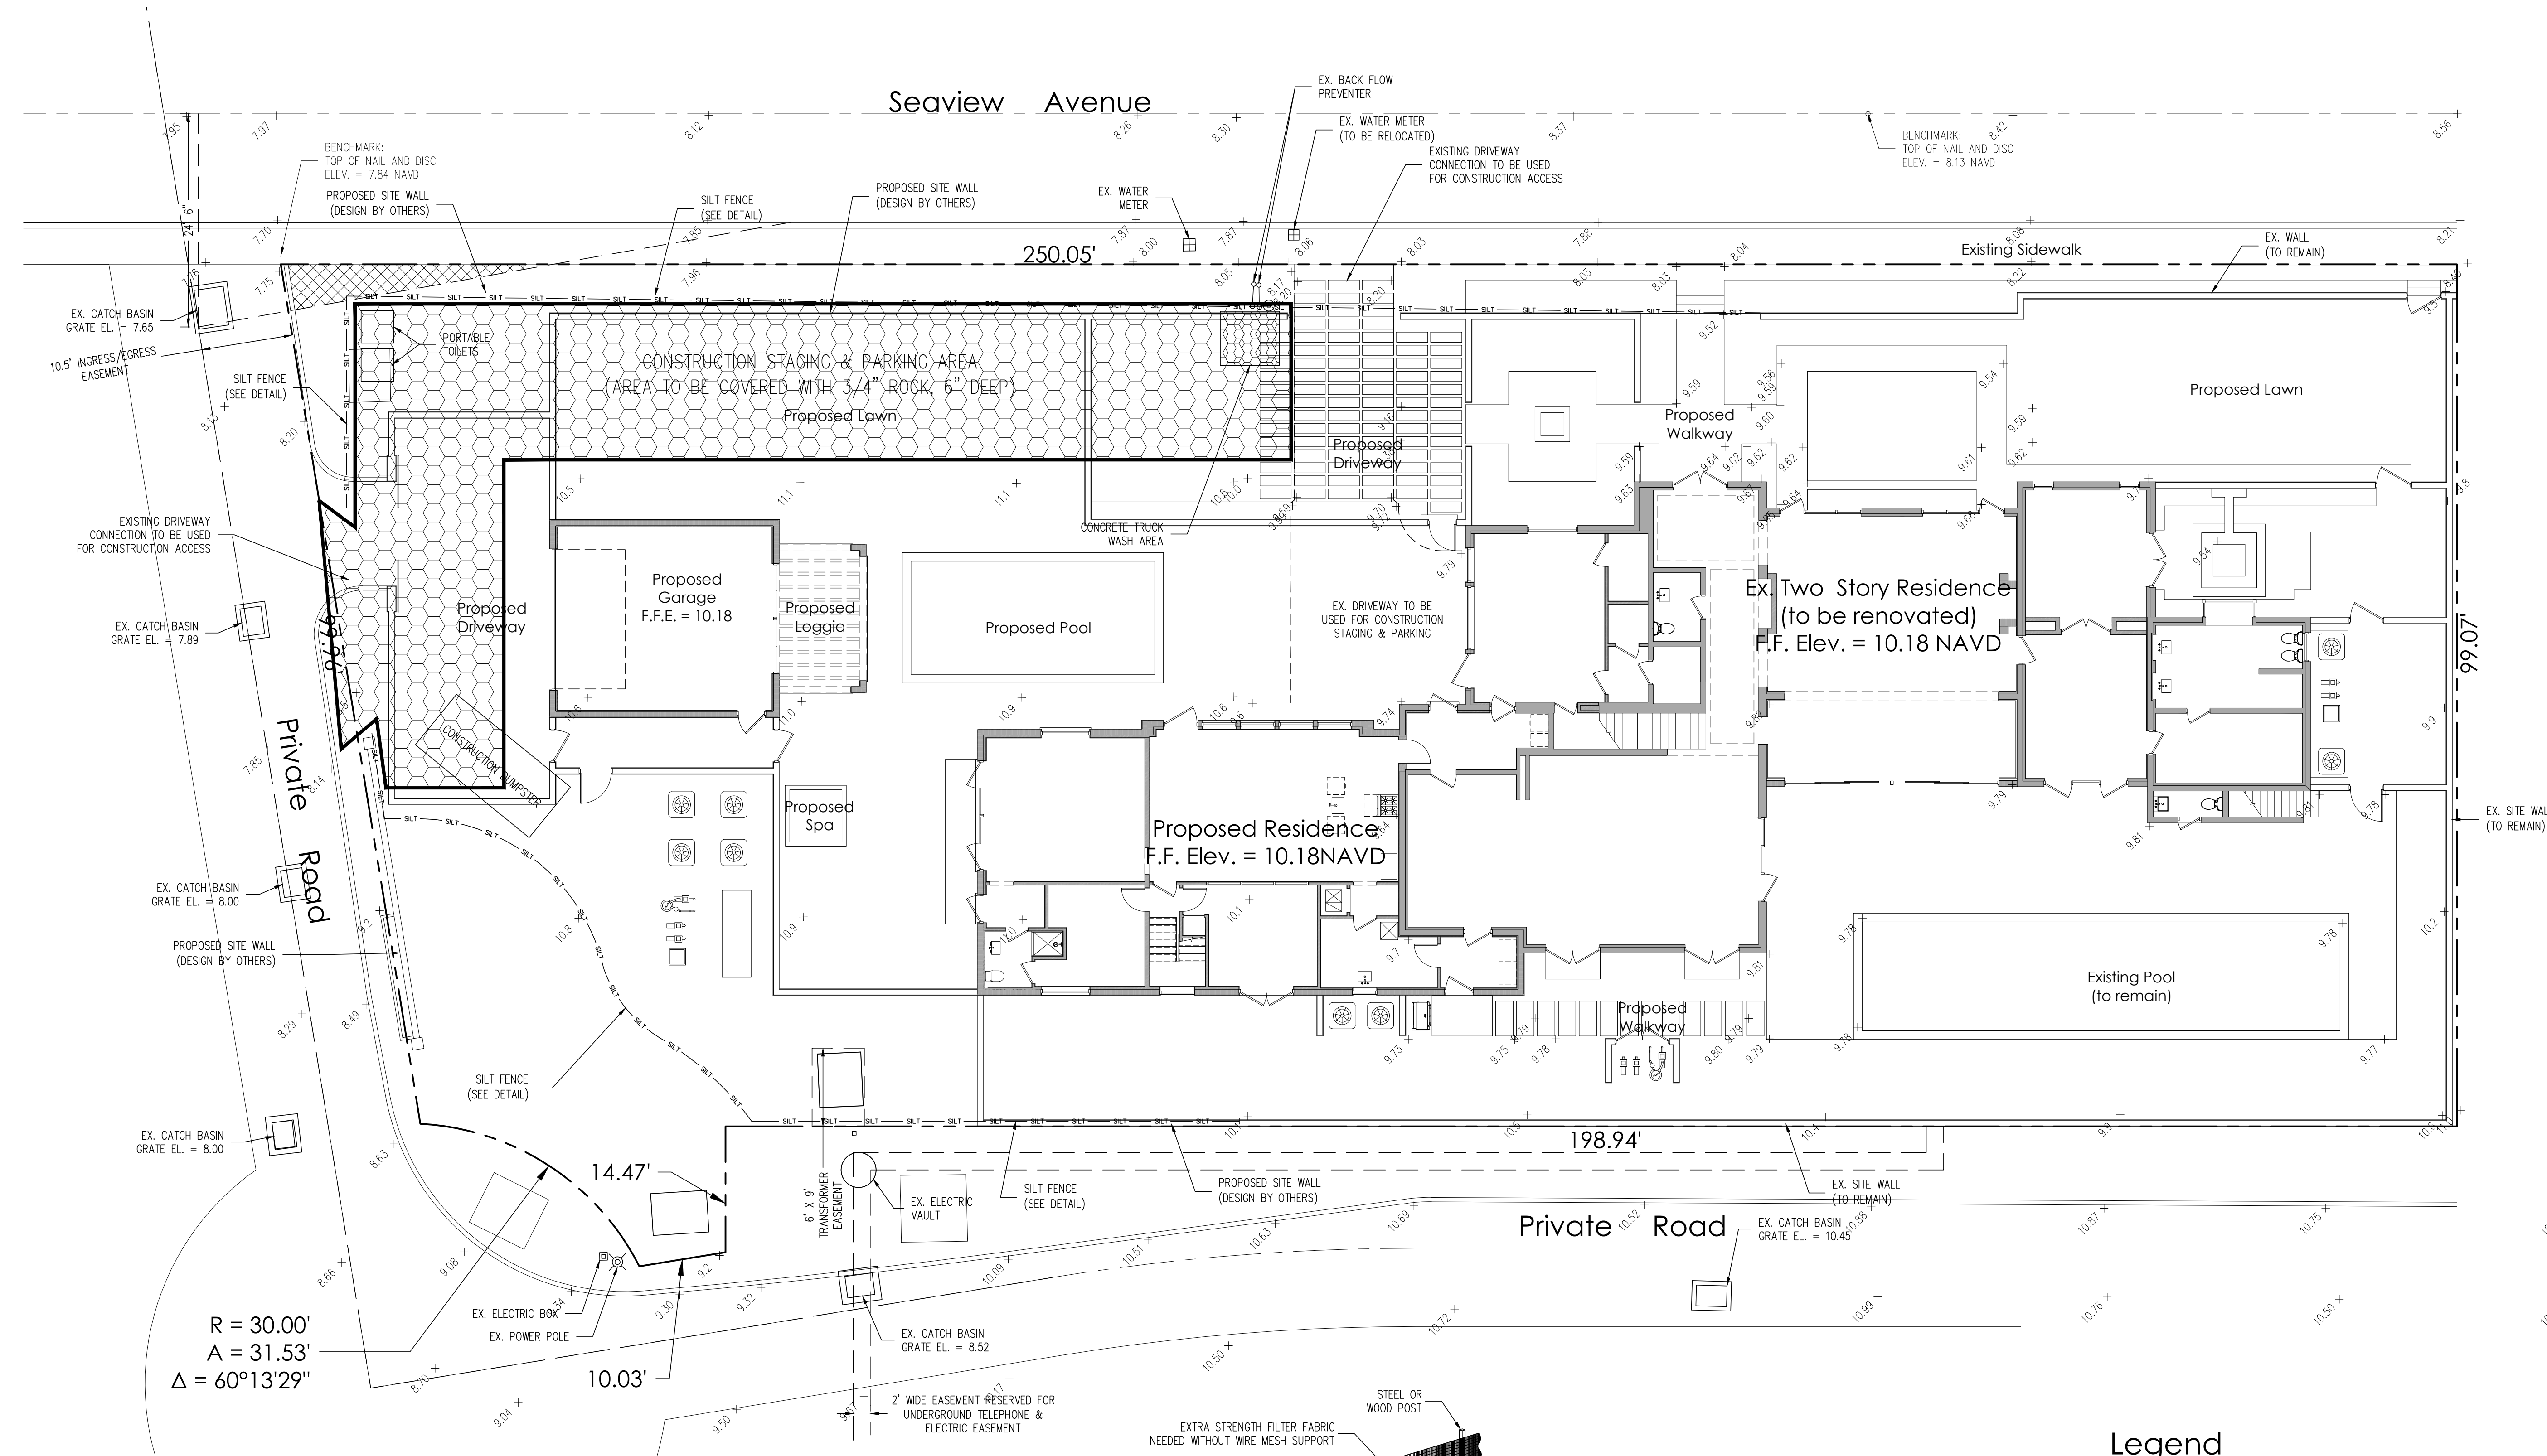

Notes:

- Contractor is responsible for installing and maintaining erosion control measures during construction.

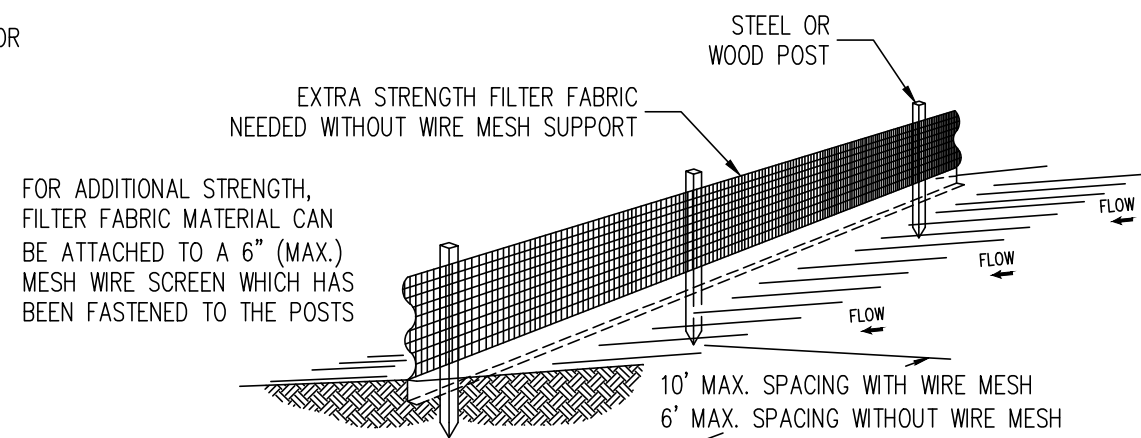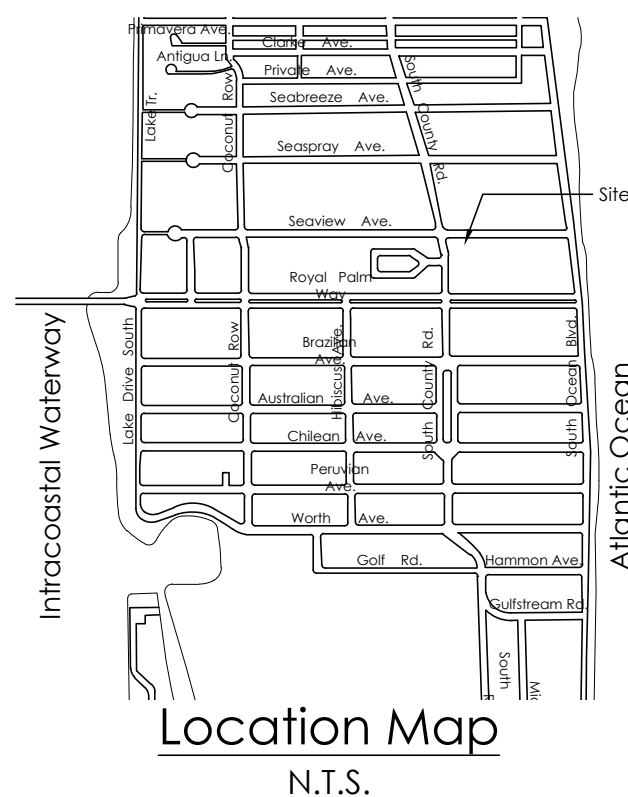


Notes:

- The height of a silt fence shall not exceed 36".
- Filter fabric shall be purchased in a continuous roll cut to the length of the barrier to avoid the use of joints.
- Posts shall be spaced a maximum of 10' apart at the barrier location and driven securely into the ground a minimum of 12". When extra strength filter fabric is used without the wire support fence, post spacing shall not exceed 6'.
- A trench shall be excavated approximately 4" wide and 4" deep along the line of posts and upslope from the barrier.
- When standard strength filter fabric is used, a wire mesh support fence shall be fastened securely to the upslope side of the posts using heavy duty wire staples at least 1" long, tie wires, or hog rings. The wire shall extend into the trench a minimum of 2" and shall not extend more than 36" above the original ground surface.
- The standard strength filter fabric shall be stapled or wired to the fence, and 8" of the fabric shall be extended into the trench. The fabric shall not extend more than 36" above the original ground surface.
- The trench shall be backfilled and the soil compacted over the filter fabric.


SILT FENCE DETAIL

N.T.S.

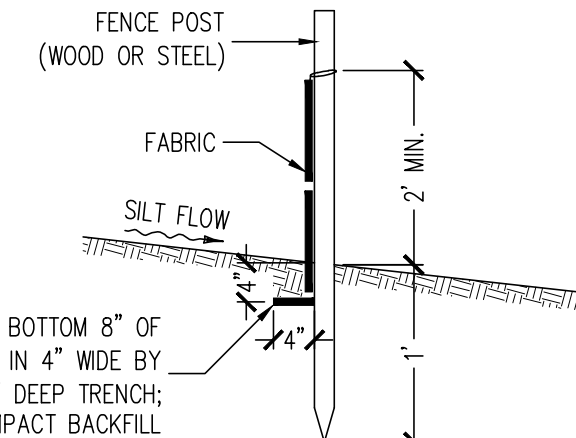

SILT FENCE SECTION

N.T.S.

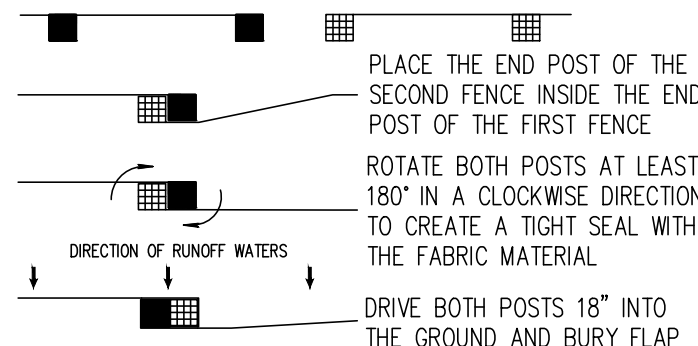


ATTACHING TWO SILT FENCES

N.T.S.

Legend

- CONSTRUCTION STAGING AREA
- SILT FENCE (SEE DETAIL)

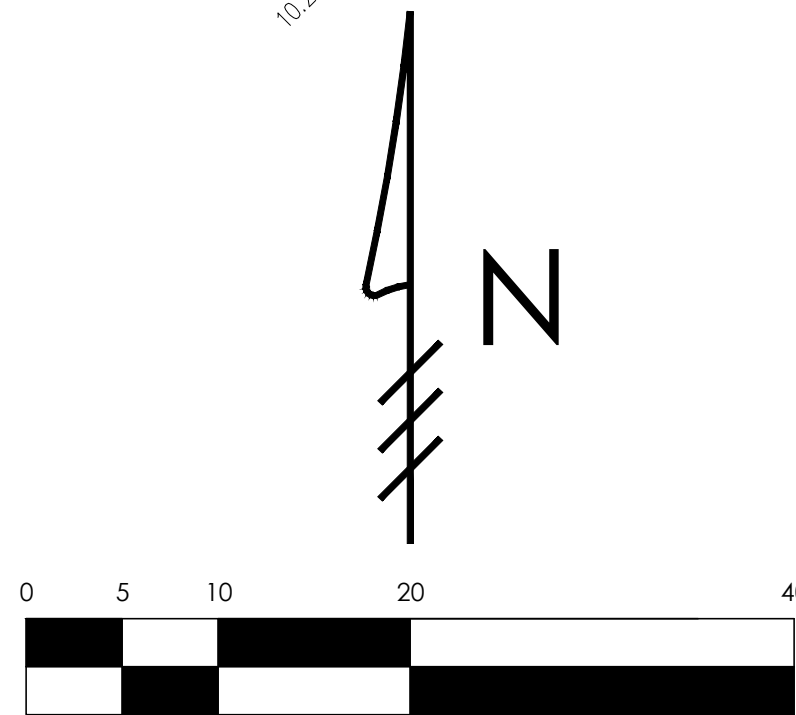


Scale: 1" = 10'

Plan Background from Site Plan by
Smith and Moore Architects
Received 11/4/24

ARC-23-165

© 2024 Gruber Consulting Engineers, Inc.

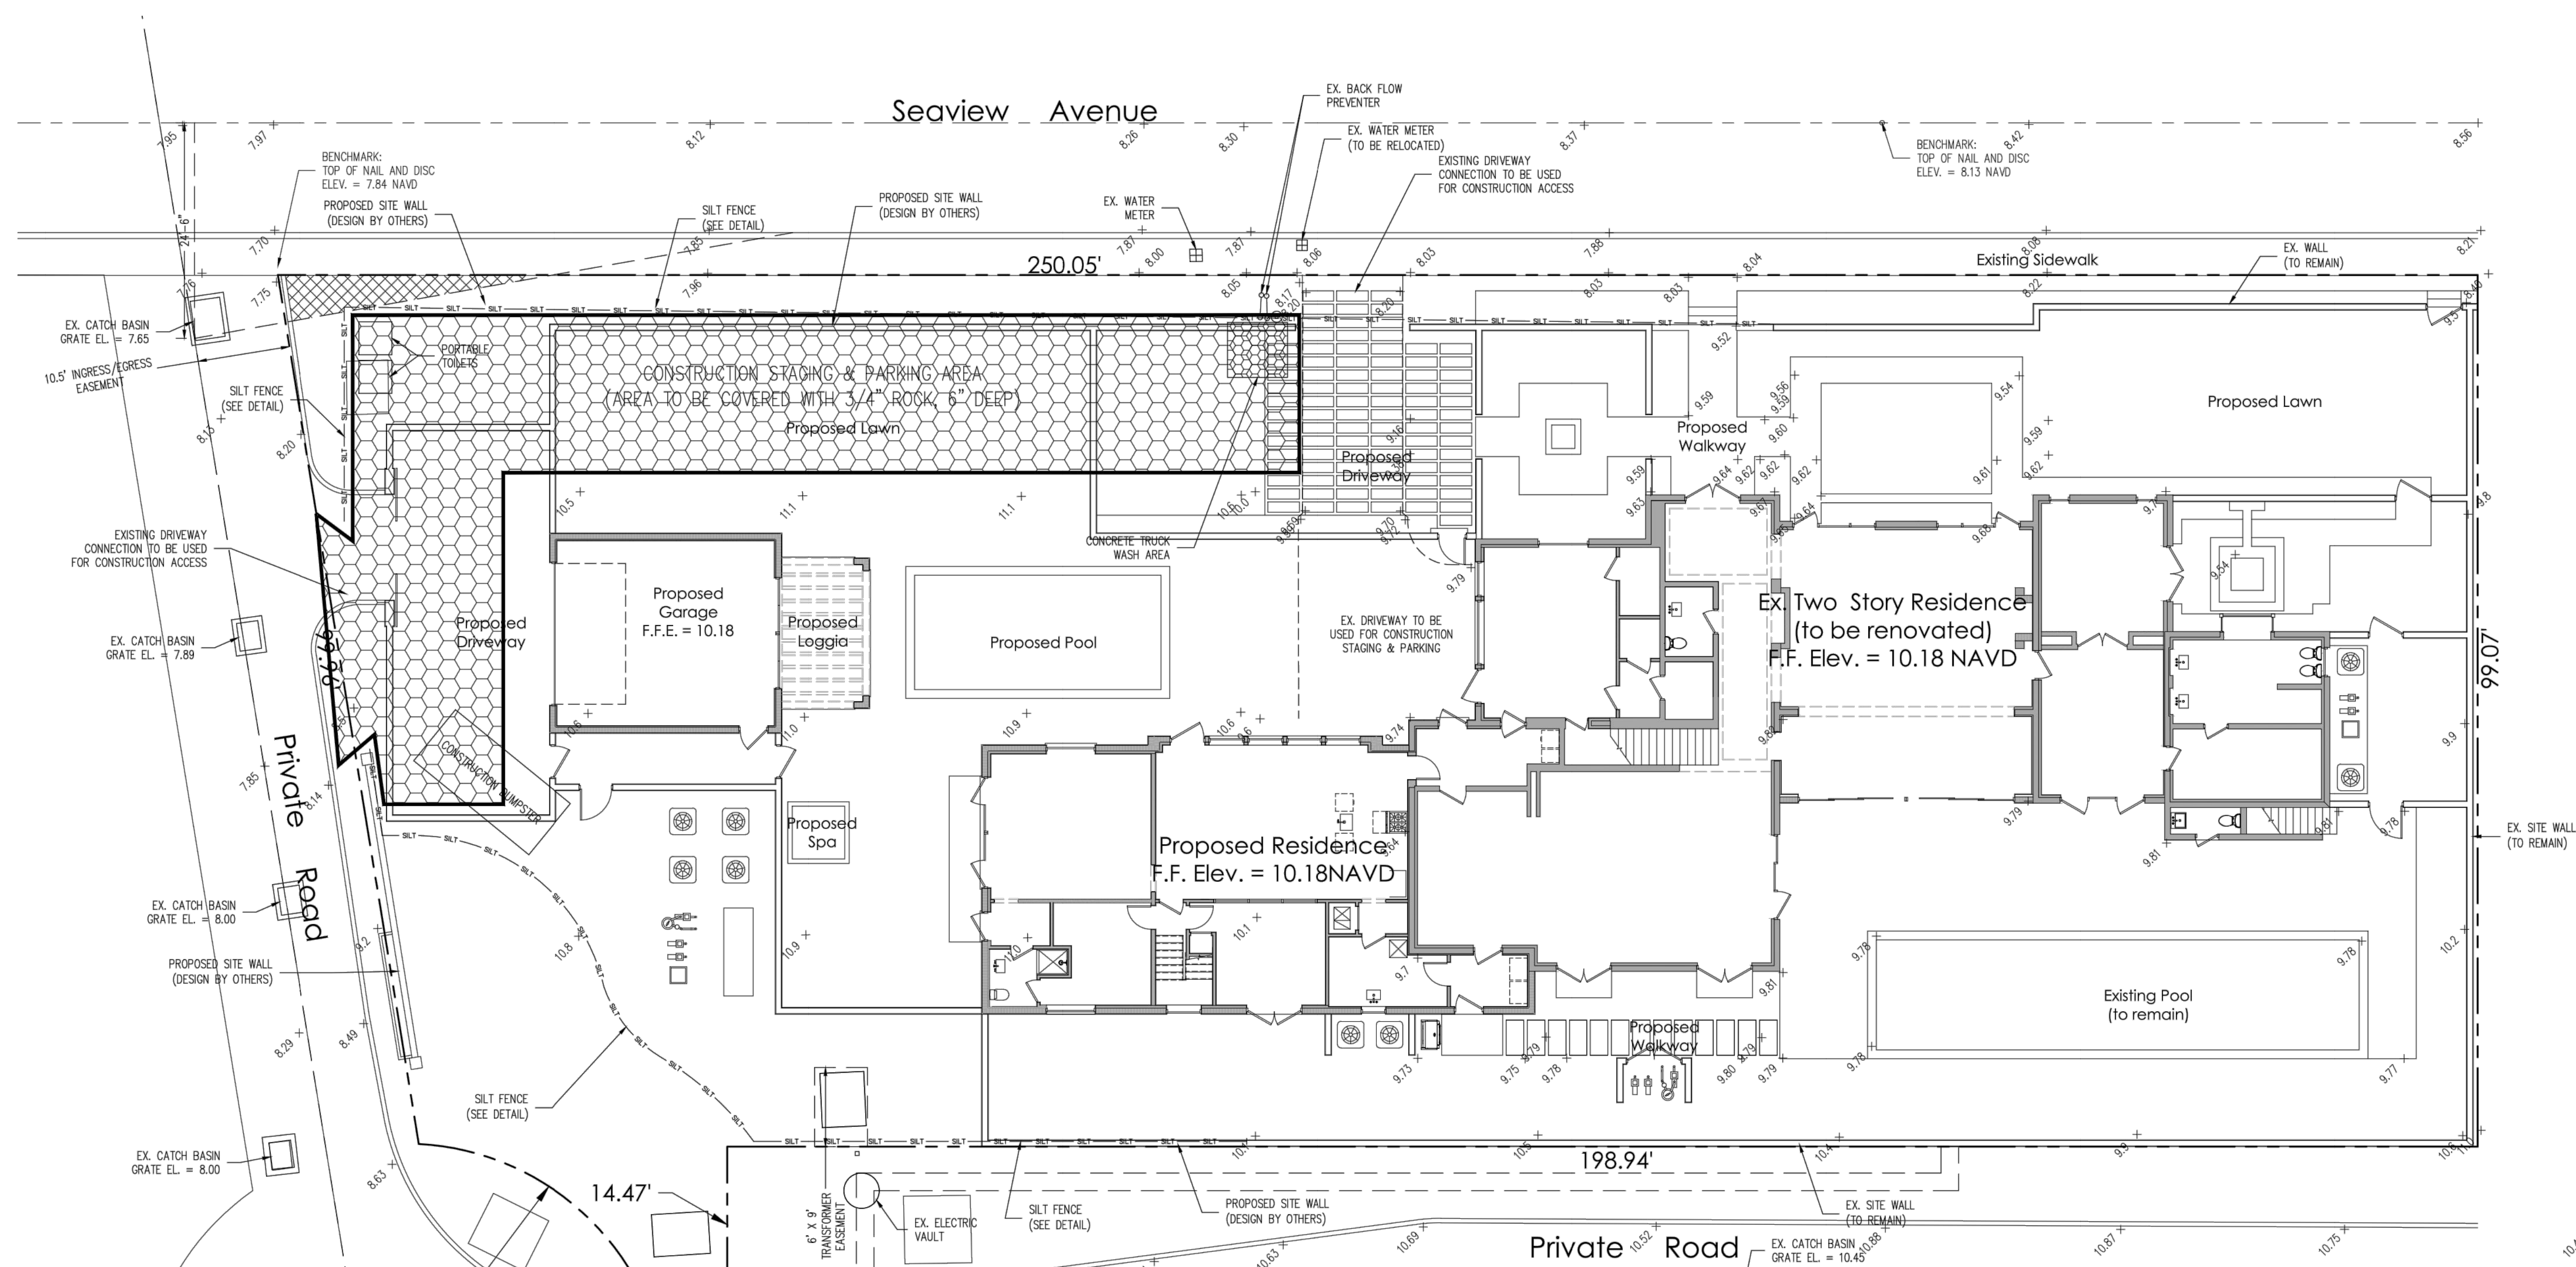

1 CONSTRUCTION	410 days
2 COMMENCEMENT	20 days
3 Start / Mobilization	1 days
4 Silt Fencing, etc.	4 days
5 Demolition	8 days
6 Site Prep	5 days
7 Surveying / Stake Out	2 days
8 STRUCTURE	233 days
9 Piling Installations & Cleanup	8 days
10 Footings & Stem Walls	22 days
11 SOG - Underground Roughs	15 days
12 Slab On Grade	8 days
13 1st Floor Block delivery	2 days
14 1st Floor Vertical	25 days
15 2nd Floor System	10 days
16 2nd Floor Block Delivery	2 days
17 2nd Floor Vertical	25 days
18 Truss Installations, Sheathing & Engineering	15 days
19 Windows & Exterior Doors	30 days
20 Dry-In Roof	2 days
21 Sitewalls	20 days
22 INTERIORS	237 days
23 Interior Framing	35 days
24 MEP Roughs	50 days
25 Insulation	5 days
26 Hang & Finish Drywall	45 days
27 Tile & Marble	30 days
28 Flooring - Wood & Stone	36 days
29 Interior Paint	90 days
30 Interior Railings	15 days
31 Millwork Installations	30 days
32 Cabinetry & Countertops	45 days
33 MEP Trim, Appliances, etc.	30 days
34 Enclosures	30 days
35 EXTERIORS	180 days
36 Landscaping - Large Trees	5 days
37 Roofing	30 days
38 Swimming Pool - Structure	15 days
39 Swimming Pool - Piping	10 days
40 Site Drainage	15 days
41 Hardscape - Driveway, Walkways, Decks	60 days
42 Stucco	45 days
43 Exterior Painting	40 days

44 Exterior Finishes	30 days
45 Exterior Railings	15 days
46 Landscaping - Small Trees, plantings, sod	25 days
47 Swimming Pool - Finishes	20 days
48 FINAL INSPECTIONS / COMPLETIONS	43 days
49 Punch Out	25 days
50 Final Inspections	15 days
51 Final Clean	10 days
52 Temporary Certificate of Occupancy	2 days
53 Furniture Deliveries	11 days
54 Move-In	5 days

PROPOSED TRUCK LOGISTICS

A. ROADWAYS

- DELIVERIES AND WORKERS WILL BE USING THE ROYAL PARK BRIDGE, EAST TO ROYAL PALM WAY, TURNING NORTH ON SOUTH OCEAN BOULEVARD, THEN WEST ON SEAVIEW AVE TO 160-170 SEAVIEW AVE.

B. MAXIMUM TRUCK LENGTH = 30 FEET

C. TOTAL NUMBER OF ESTIMATED DELIVERIES GENERATED BY THE PROJECT = 100
- DUMP TRUCKS, DEMOLITION, FILL CONCRETE, EQUIPMENT, HARDSCAPE, LANDSCAPE, ETC.

