





3 Historic Dwg - Mizner 1929 North Elevation
B-4.1.0 3/32" = 1'-0"

2 Historic Dwg - Volk 1947 North Elevation
B-4.1.0 3/32" = 1'-0"

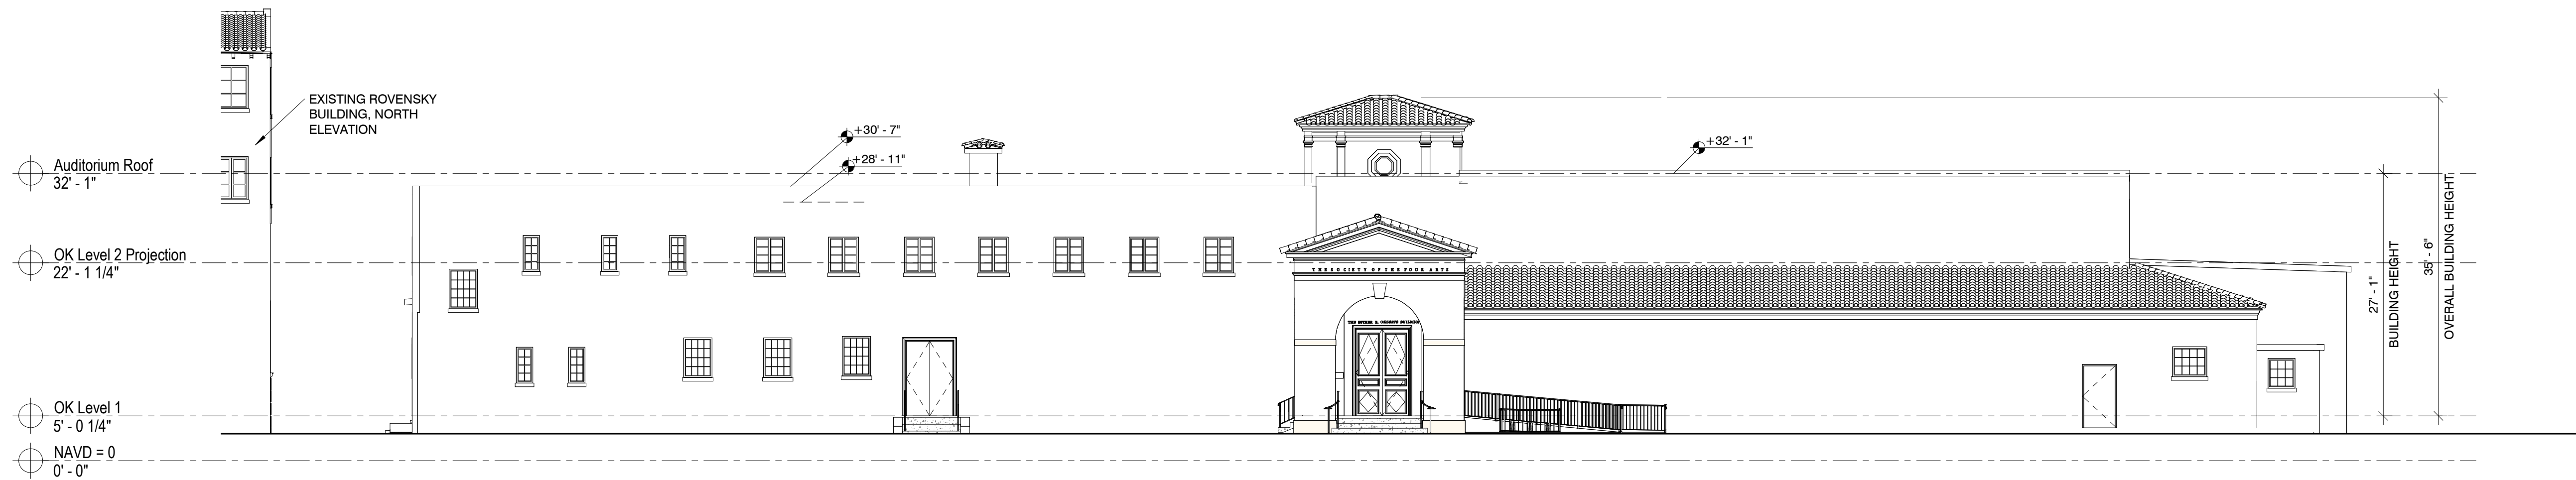

1 EXISTING NORTH ELEVATION
B-4.1.0 3/32" = 1'-0"

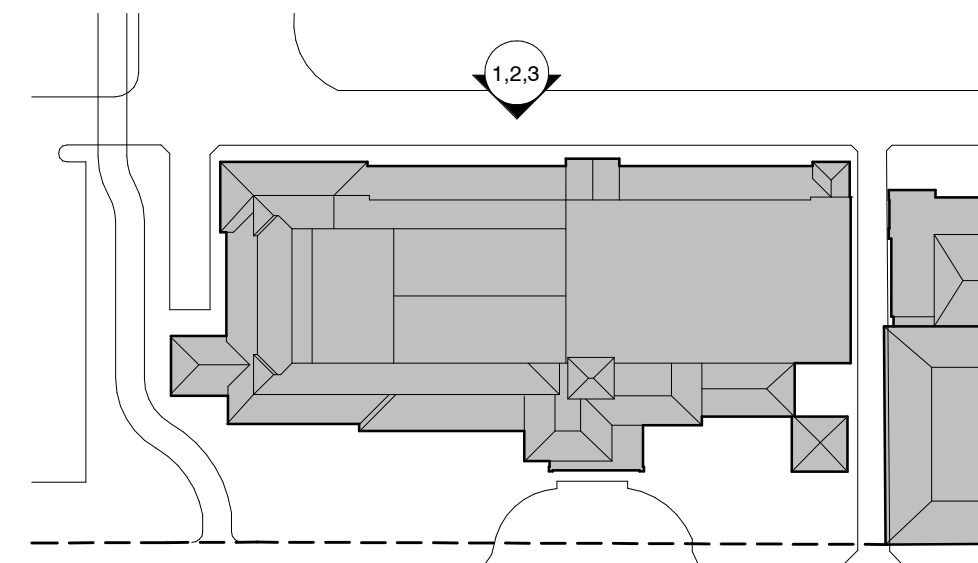


**The Society of the Four Arts -
Esther B. O'Keefe Building**
100 Four Arts Plaza, Palm Beach, FL 33480

THESE DRAWINGS ARE FOR THE
EXCLUSIVE USE OF SPINA OROURKE
PARTNERS, INC. AND MAY NOT BE
DUPLICATED, REPRODUCED OR USED
IN ANY MANNER WITHOUT THE
EXPRESS WRITTEN CONSENT OF SPINA
OROURKE + PARTNERS, INC. ALL
RIGHTS RESERVED

[illegible]

Project no: 2953
Date: 2024.10.07
Drawn by: Author
Project Manager: Checker

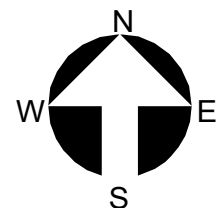

B-4.1.0

Final Submittal


SPINAOROURKE
+ PARTNERS
Architecture • Interior Design

285 Banyan Blvd
West Palm
Beach
Florida 33407
spinaorourke.com

**BEYER
BLINDER
BELLE**

120 Broadway
20th Floor
New York, NY, 10271
212 777 7800
beyerblinderbelle.com

Keith M. Spina #
AA26002369
F.L.S.#

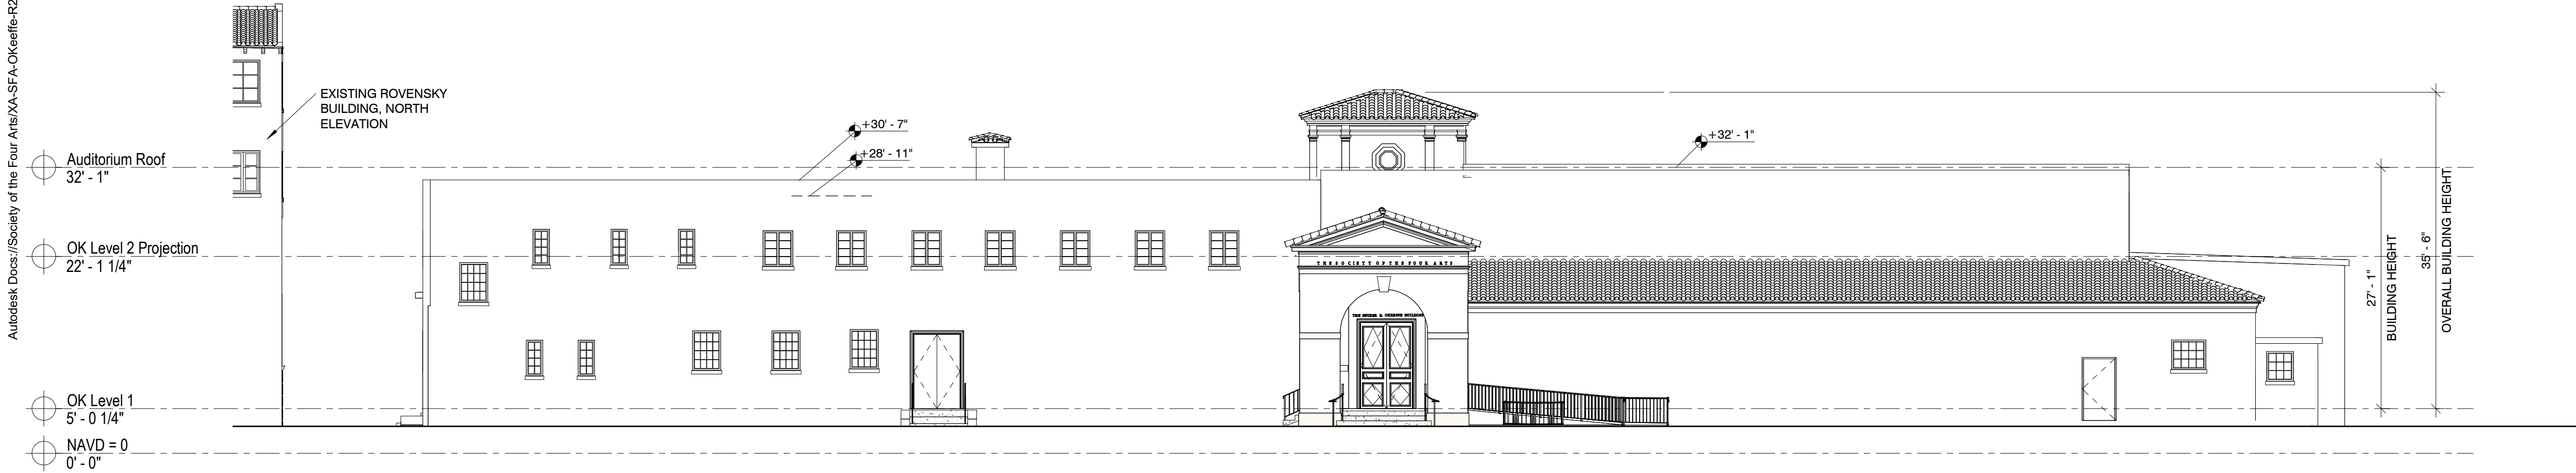


3 EXISTING NORTH ELEVATION

B-4.1.1.1 332' = 1'-0"




2 PREVIOUSLY PROPOSED NORTH ELEVATION

B-4.1.1.1 332' = 1'-0"

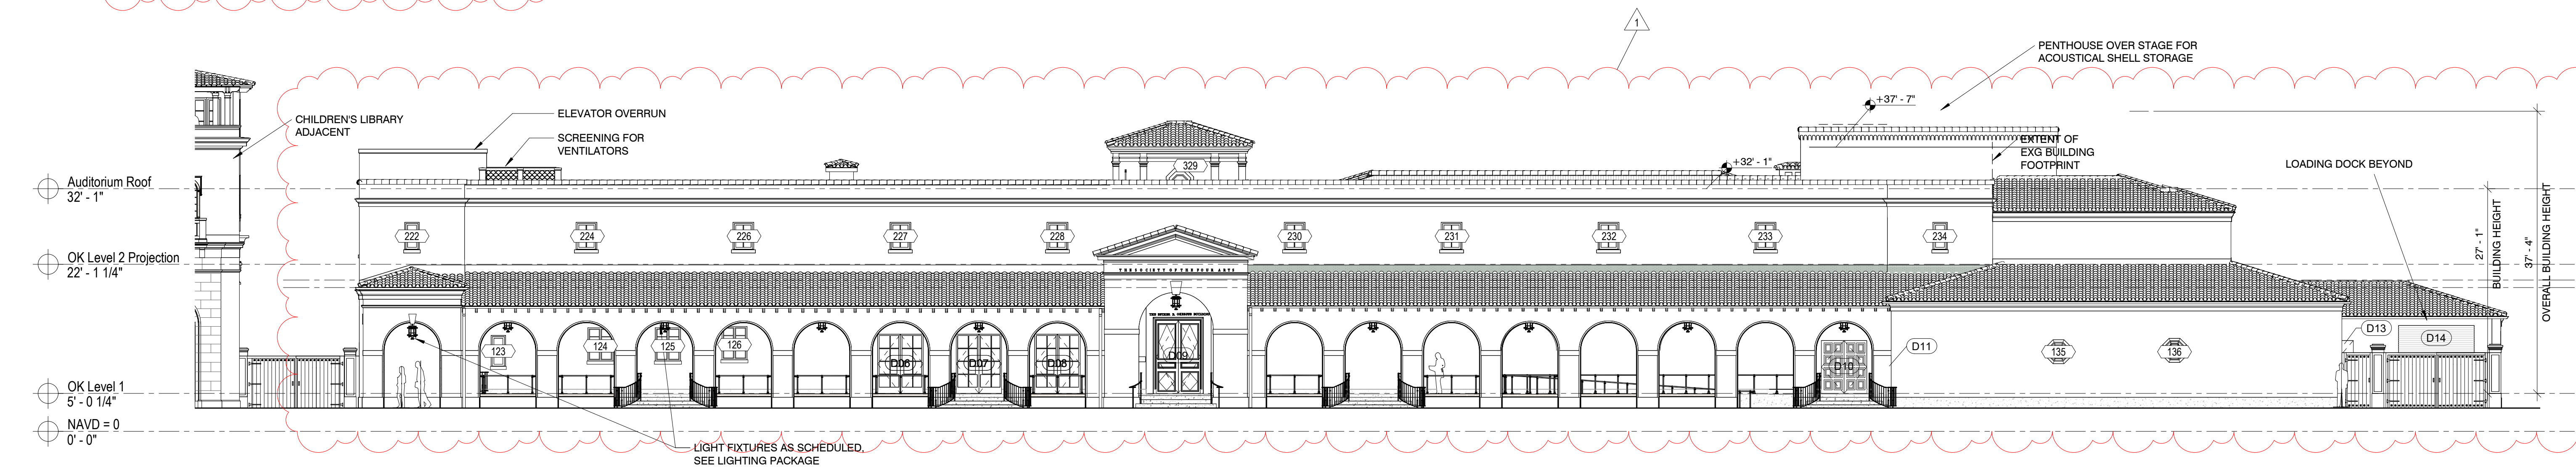


1 PROPOSED NORTH ELEVATION

B-4.1.1.1 332' = 1'-0"

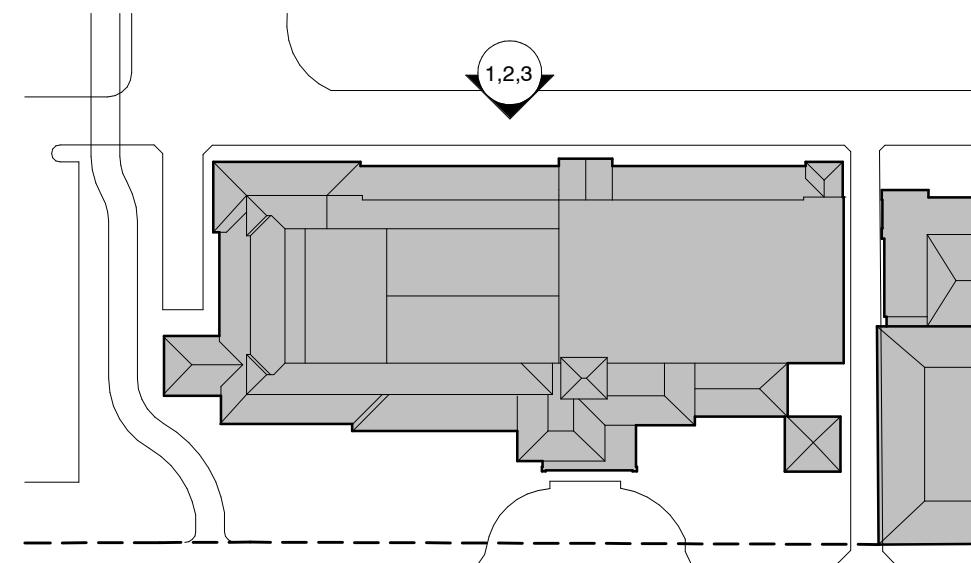

REVISIONS	
No.	Description
1	2024/12/30 LPC Resubmission #1

Project no: 2953
Date: 2024.10.07
Drawn by: Author
Project Manager: Checker

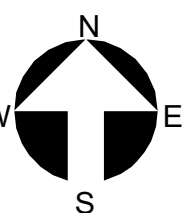




3 PREVIOUSLY PROPOSED COLOR NORTH ELEVATION
B-4.1.2 3/32" = 1'-0"




2 COLOR PROPOSED NORTH ELEVATION WITHOUT LANDSCAPE
B-4.1.2 3/32" = 1'-0"




1 COLOR PROPOSED NORTH ELEVATION WITH LANDSCAPE
B-4.1.2 3/32" = 1'-0"

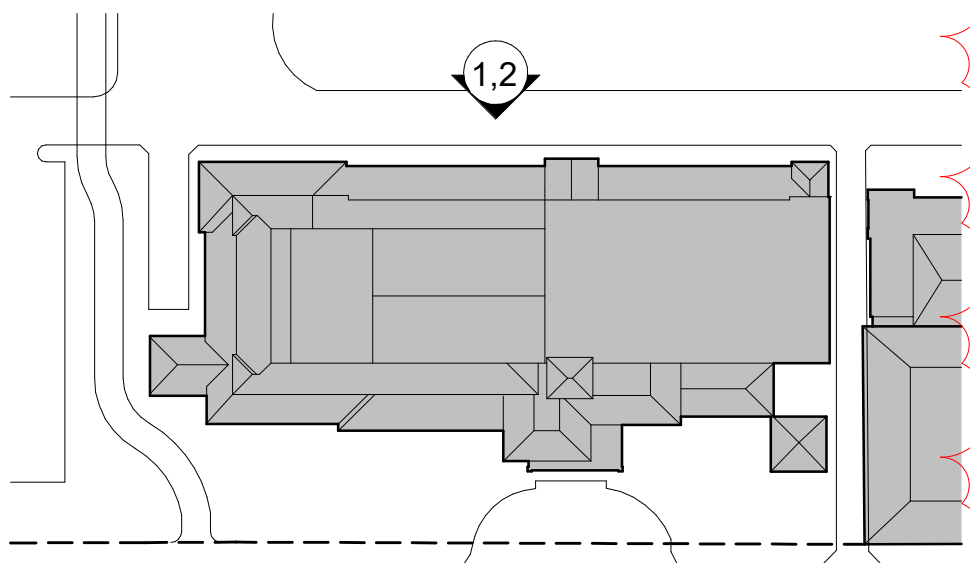


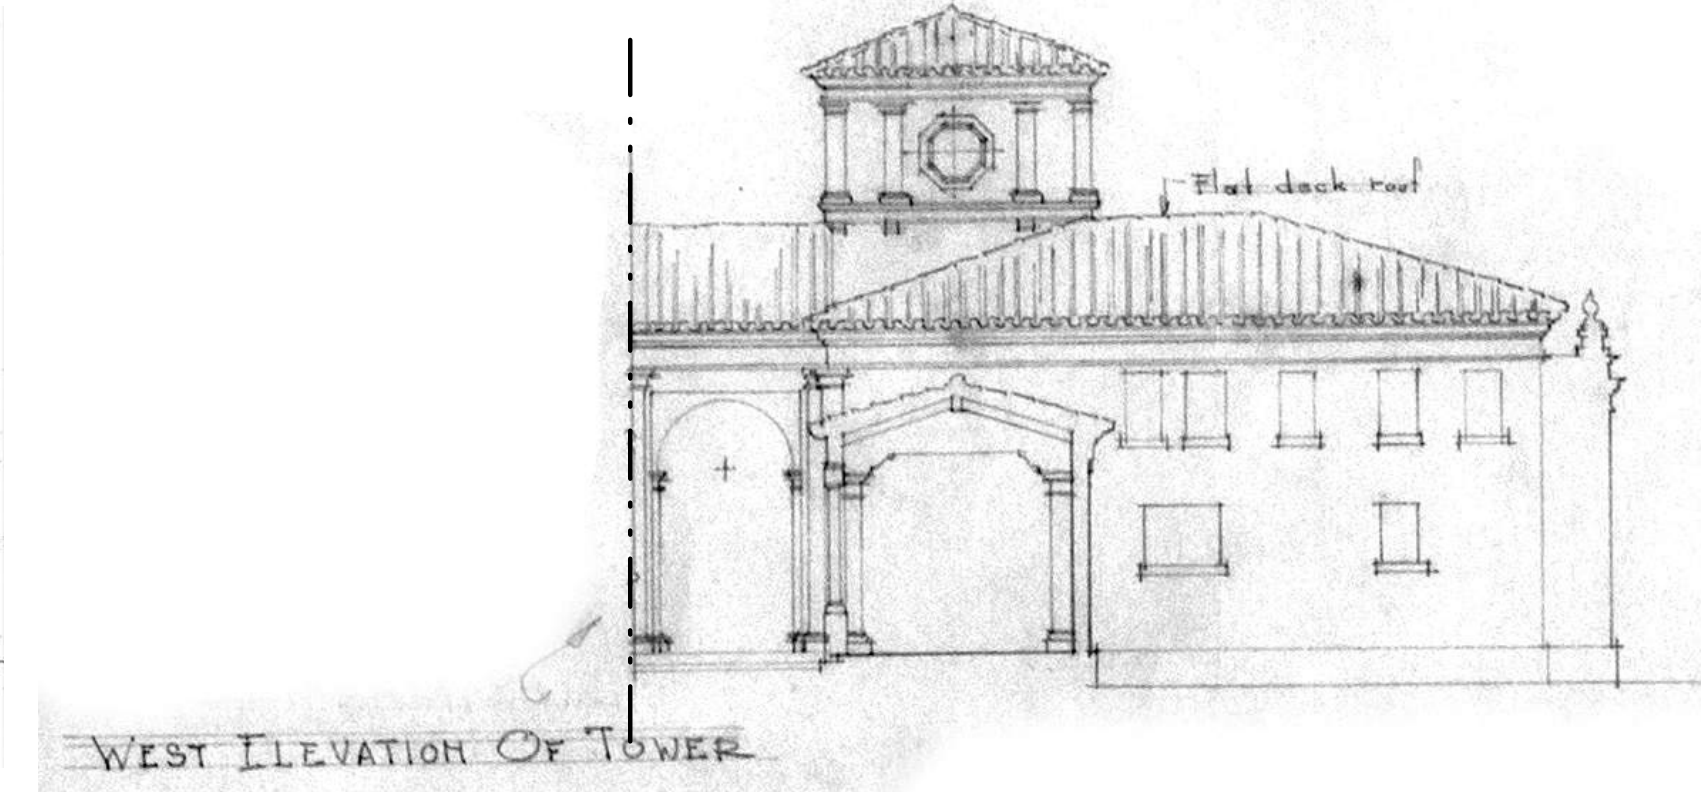

2 Historic Dwg - Mizner October 1929 Part Elevation - Revised location of tower
B-4.2.0' 3/32" = 1'-0"

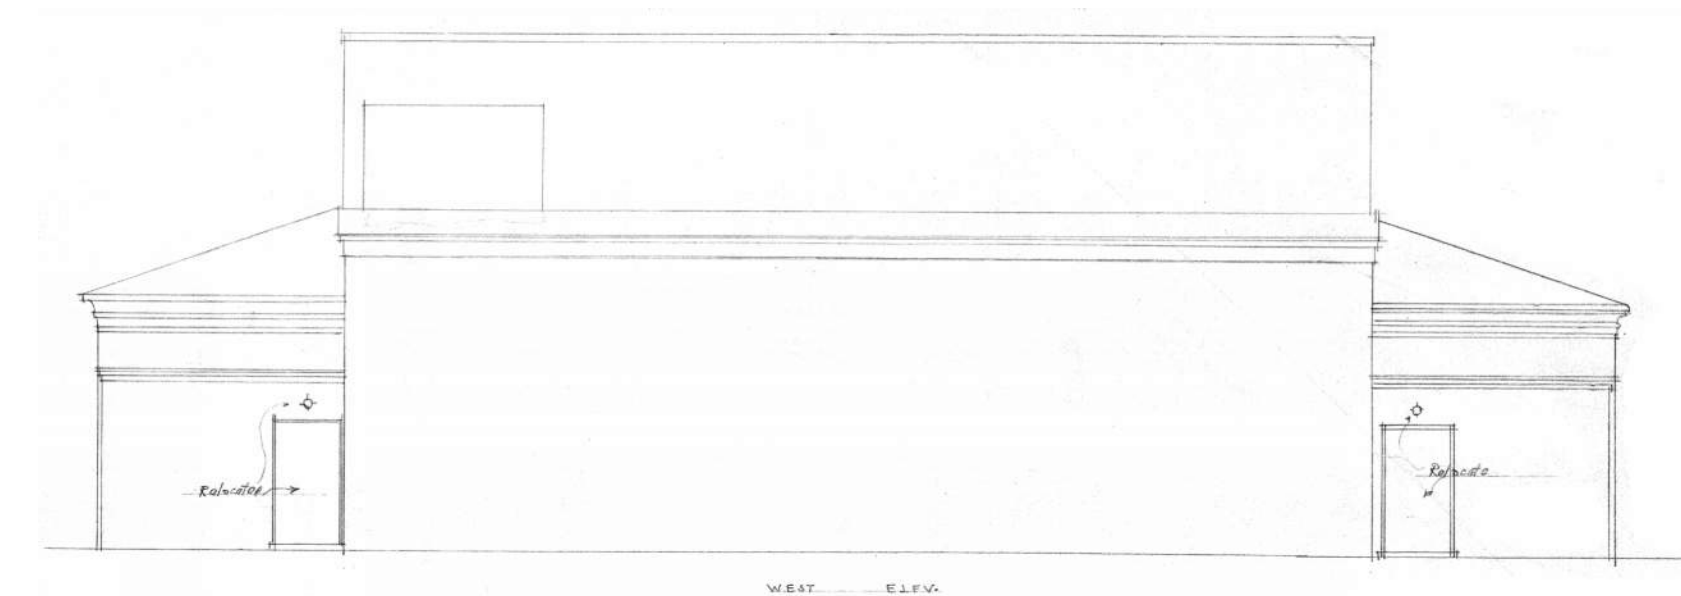


1.a Historic Dwg - Wyeth 1957 West Elevation
B-4.2.0 3/32" = 1'-0"

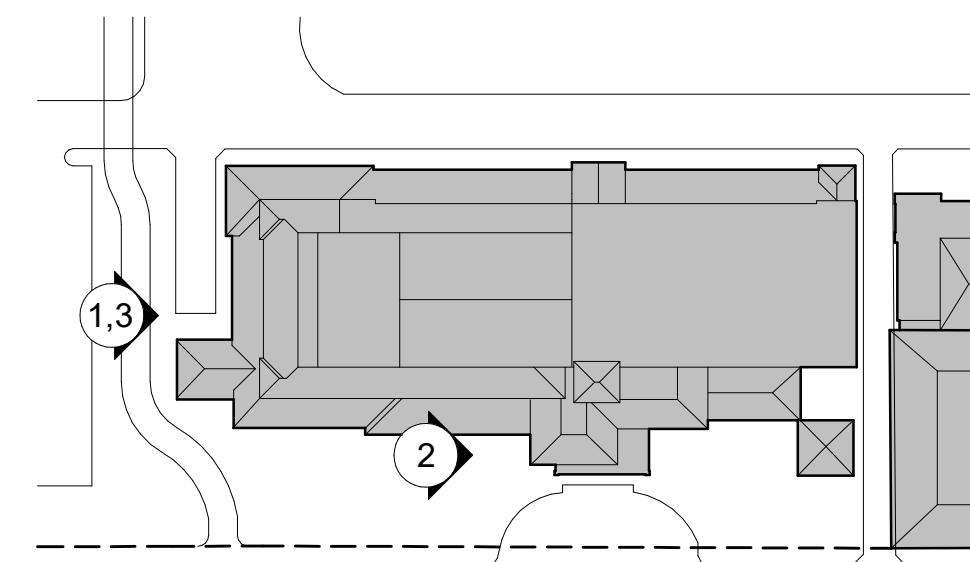

HISTORIC AND EXISTING WEST ELEVATIONS

[illegible]

Project no: 2953
Date: 2024.10.07
Drawn by: Author
Project Manager: Checker

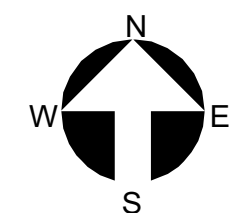

B-4.2.0

Final Submittal

The Society of the Four Arts -
Esther B. O'Keeffe Building
100 Four Arts Plaza, Palm Beach, FL 33480




 **SPINAOROURKE**
+ PARTNERS

Architecture • Interior Design


Keith M. Spina #

285 Banyan Blvd
West Palm
Beach
Florida 33401
561.684.6844
spinaourke.com
FL Lic #
AA26002399


**BEYER
BLINDER
BELLE**

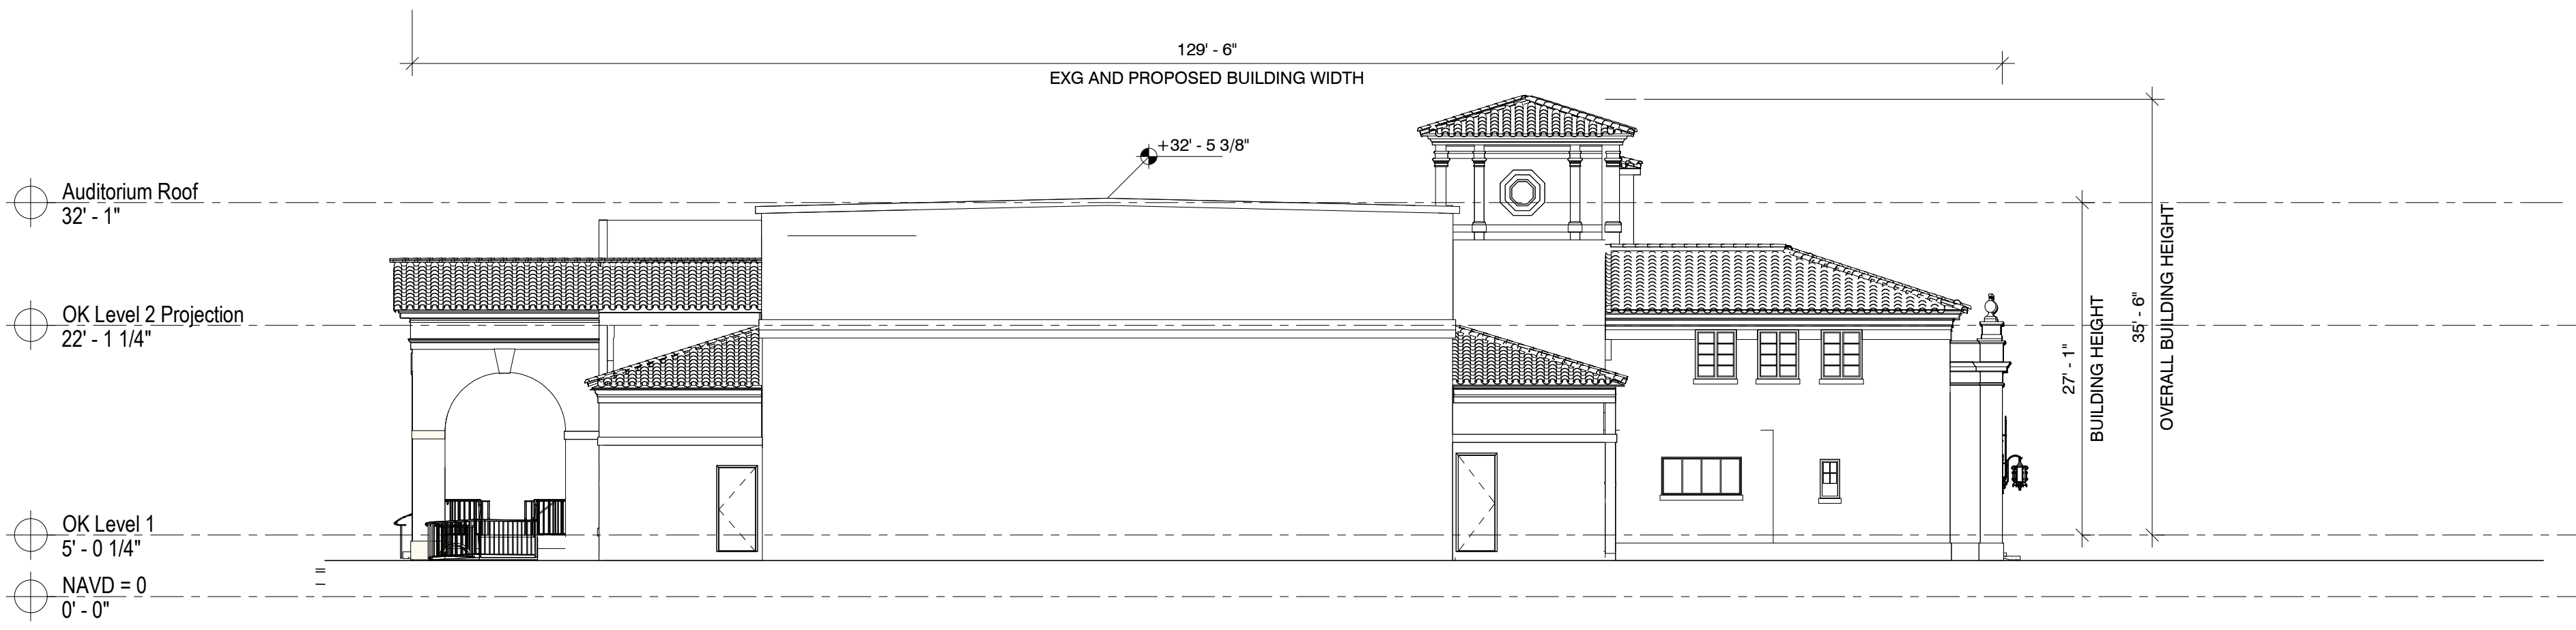


3 EXISTING WEST ELEVATION
B-4.2.1' 3/32" = 1'-0"

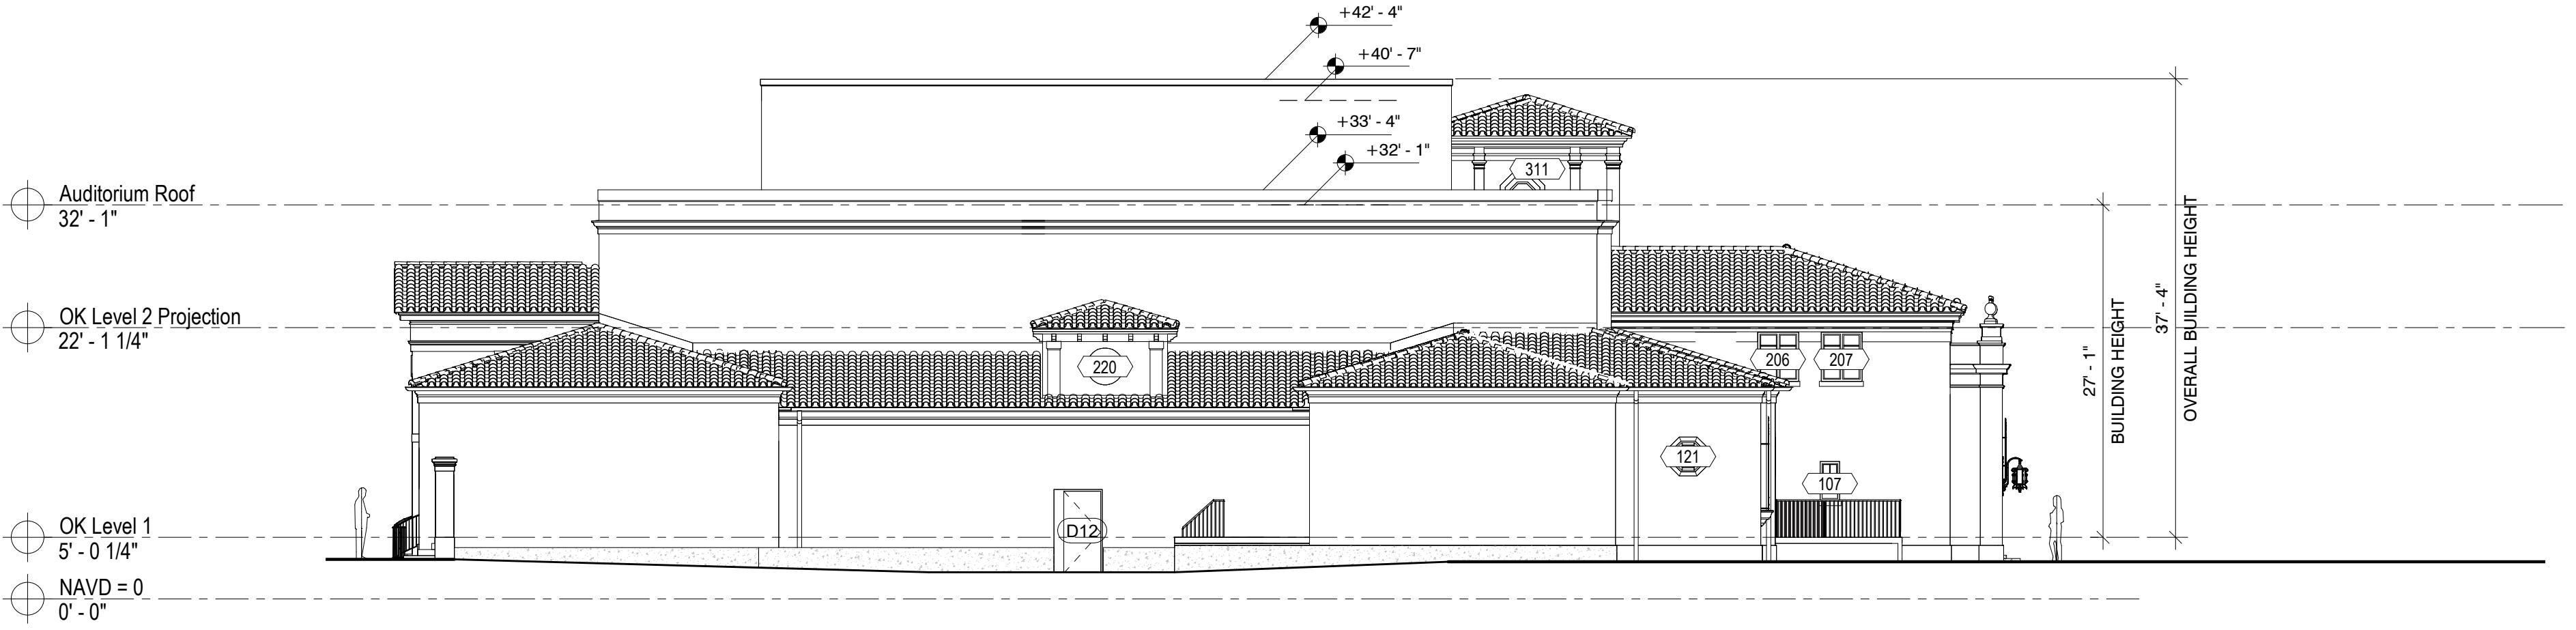

2 PREVIOUSLY PROPOSED WEST ELEVATION
B-4.2.1' 3/32" = 1'-0"

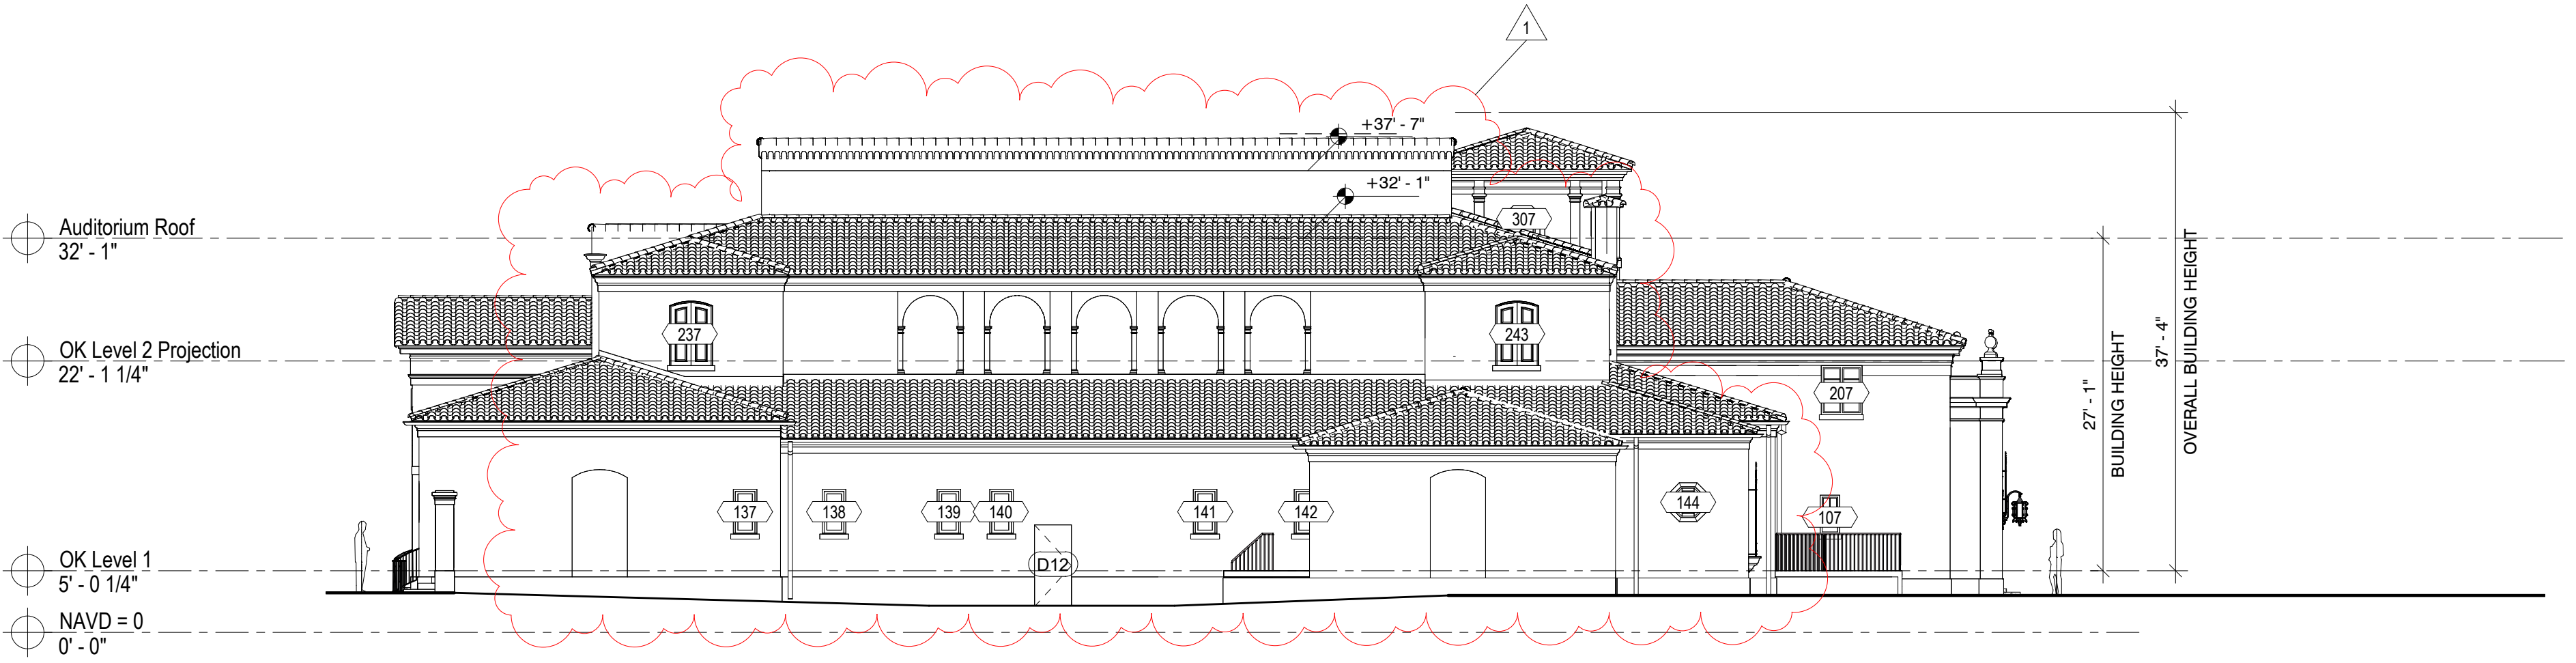

1 PROPOSED WEST ELEVATION
B-4.2.1' 3/32" = 1'-0"

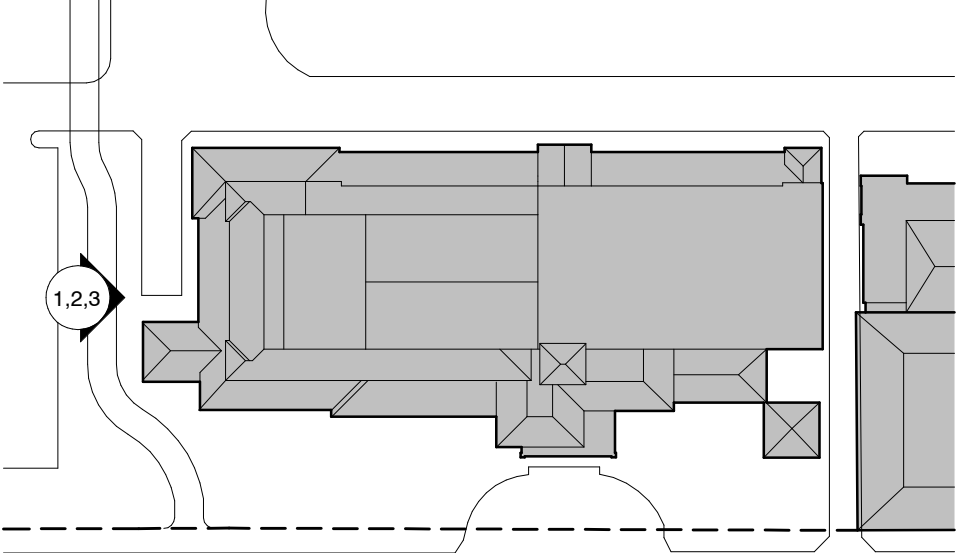


EXISTING & PROPOSED WEST ELEVATIONS

**The Society of the Four Arts -
Esther B. O'Keeffe Building**
100 Four Arts Plaza, Palm Beach, FL 33480

THESE DRAWINGS ARE FOR THE EXCLUSIVE USE OF SPINA OROURKE + PARTNERS, INC. AND MAY NOT BE REPRODUCED, COPIED, OR USED IN ANY MANNER WITHOUT THE EXPRESS WRITTEN CONSENT OF SPINA OROURKE + PARTNERS, INC. ALL RIGHTS ARE RESERVED.

REVISIONS		
No	Date	Description
1	2024/12/30	LPC Resubmission #1


Project no: 2953
Date: 2024.10.07
Drawn by: Author
Project Manager: Checker

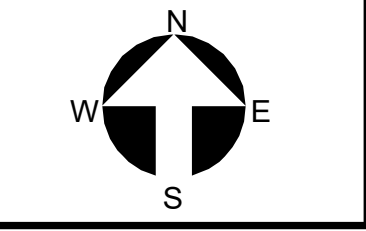

B-4.2.1
Final Submittal

SPINA OROURKE + PARTNERS
Architecture • Interior Design
Keith M. Spina #
285 Banyan Blvd
West Palm Beach
FL 33407
888.884.3340
spinaorourke.com
AA26002399


BEYER BLINDER BELLE
120 Broadway
20th Floor
New York, NY 10271
212.777.7800
beyerblinderbelle.com

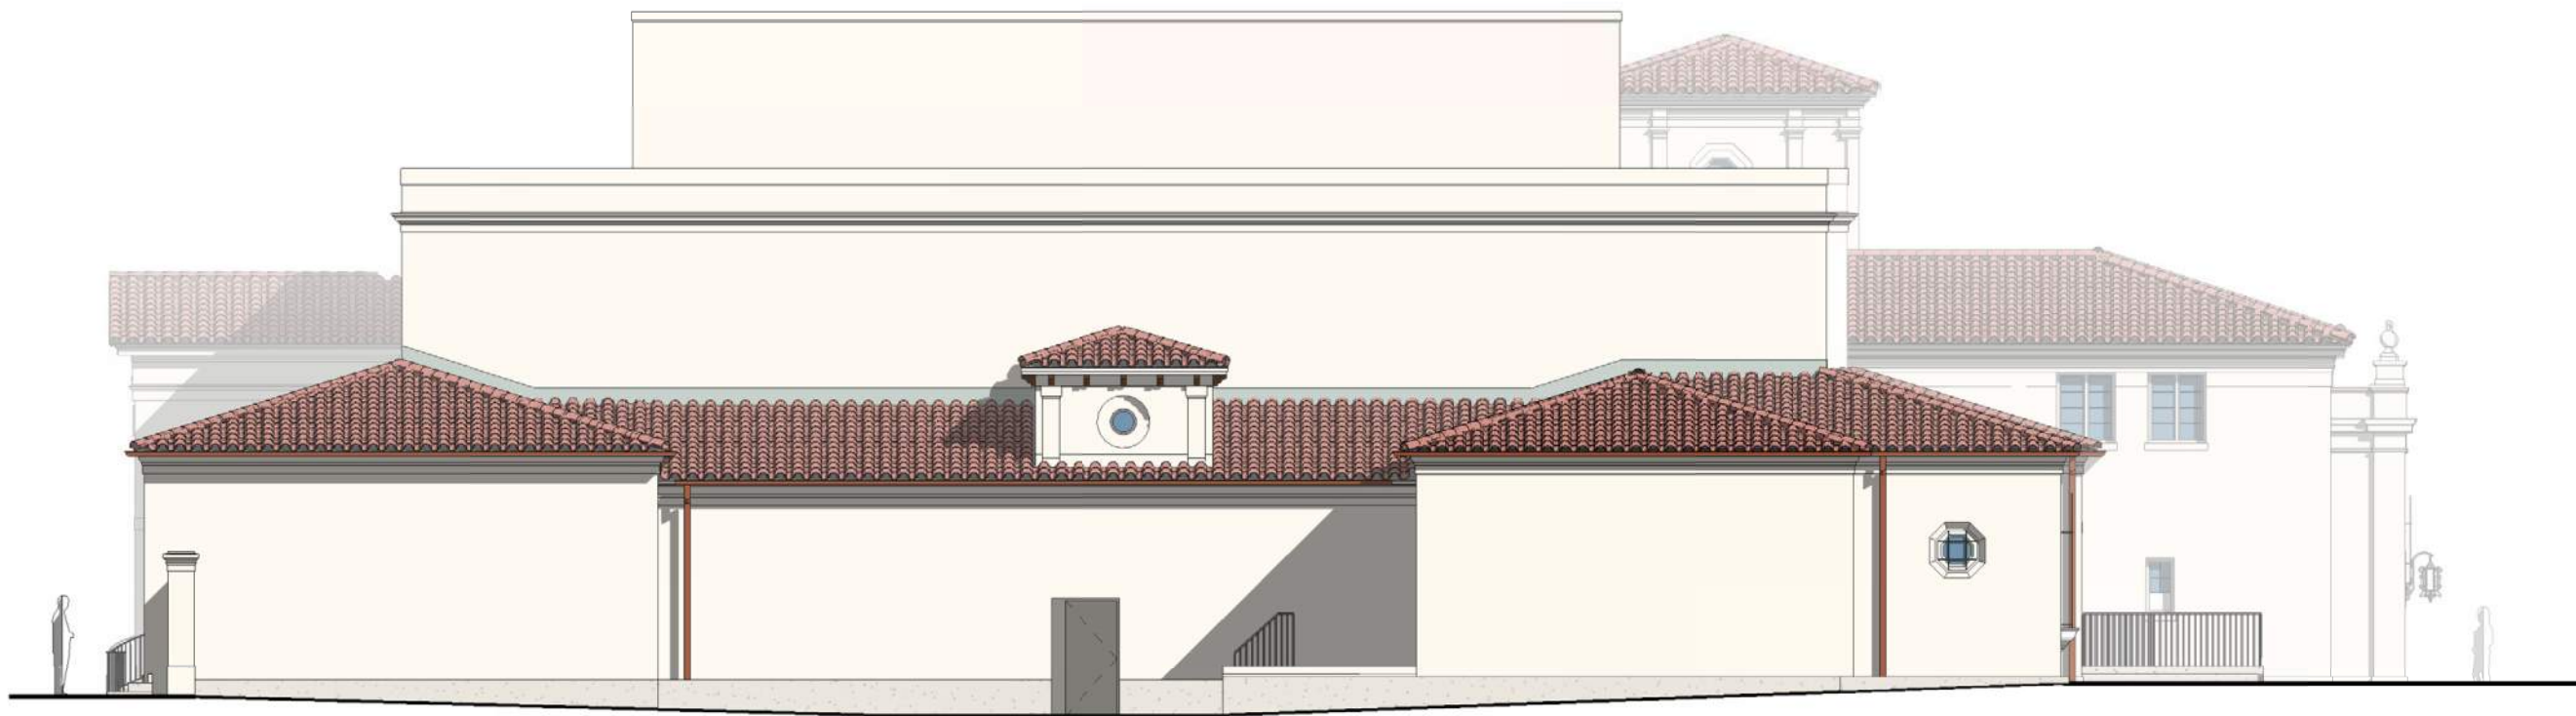


3 PREVIOUSLY PROPOSED COLOR WEST ELEVATION
B-4.2.2 3/32" = 1'-0"



2 COLOR PROPOSED WEST ELEVATION WITHOUT LANDSCAPE
B-4.2.2 3/32" = 1'-0"

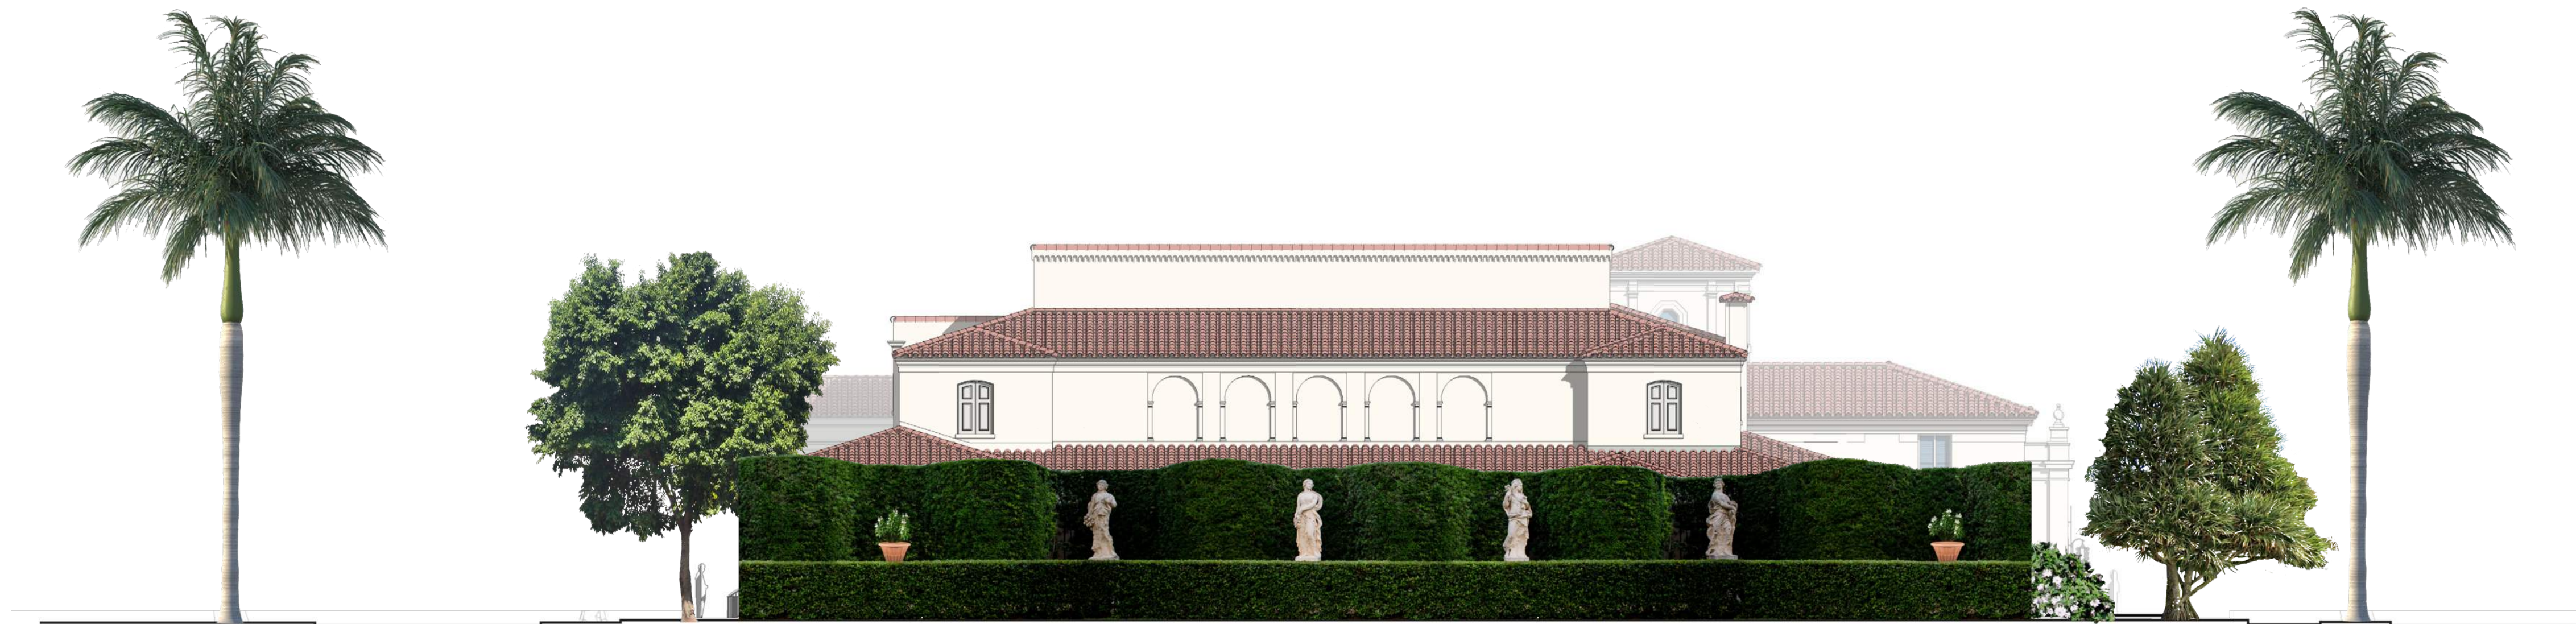



1 COLOR PROPOSED WEST ELEVATION WITH LANDSCAPE
B-4.2.2 3/32" = 1'-0"

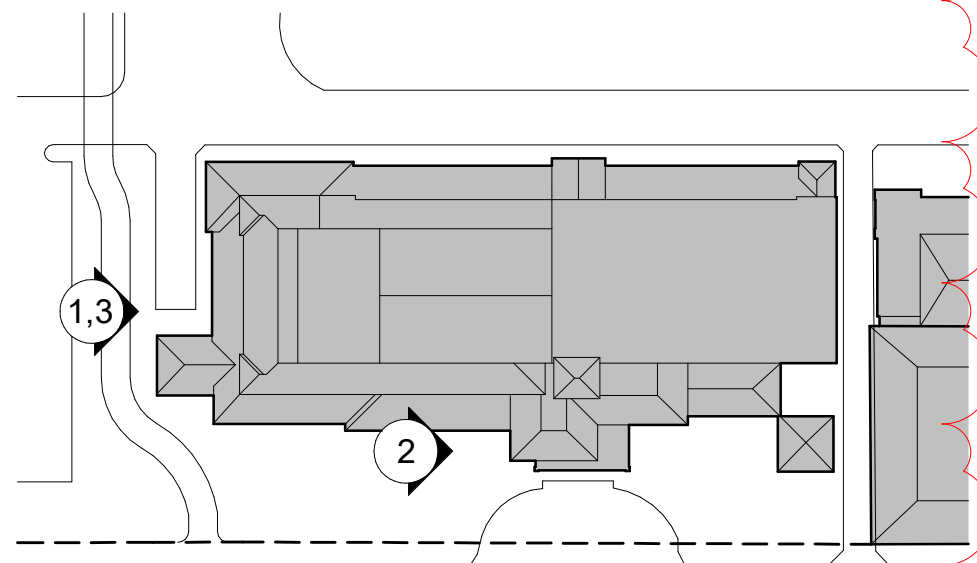

COLOR WEST ELEVATIONS WITH & WITHOUT LANDSCAPE

REVISIONS		
No	Date	Description
1	2024/12/30	LPC Resubmission #1

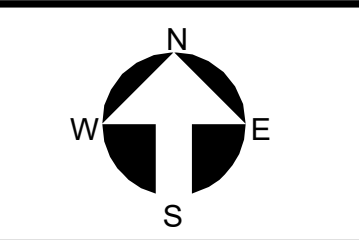


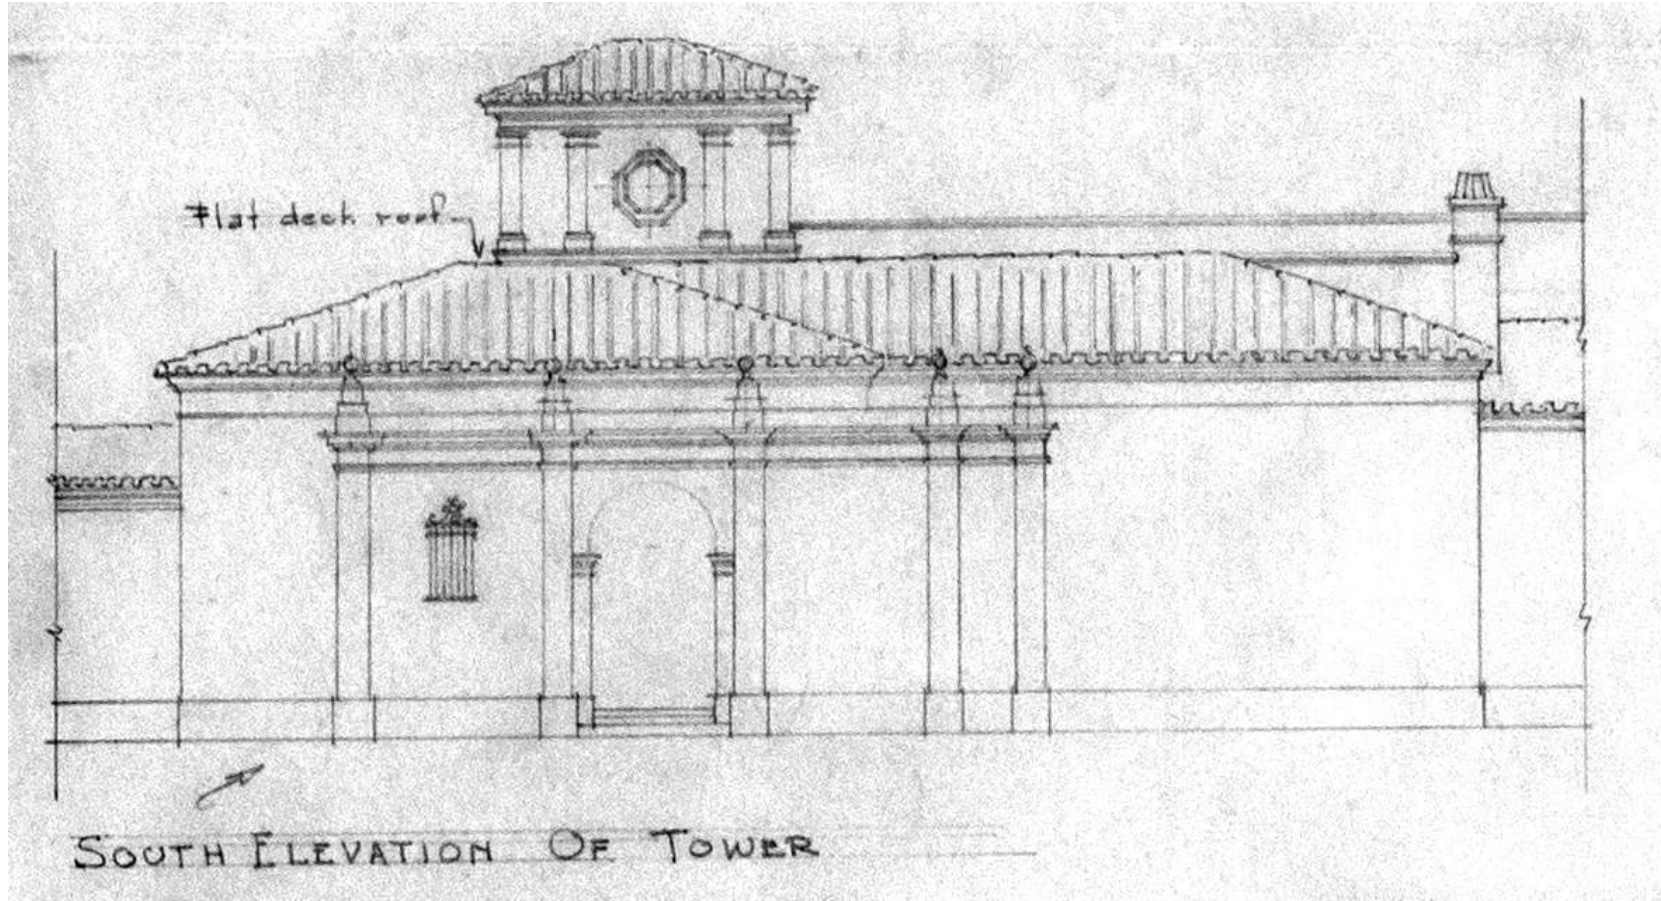

OCTOBER 1929 PART ELEVATION - REVISED LOCATION OF TOWER

4 Historic Dwg - Mizner October 1929 South Elevations


B-4.3.0 3/32" = 1'-0"

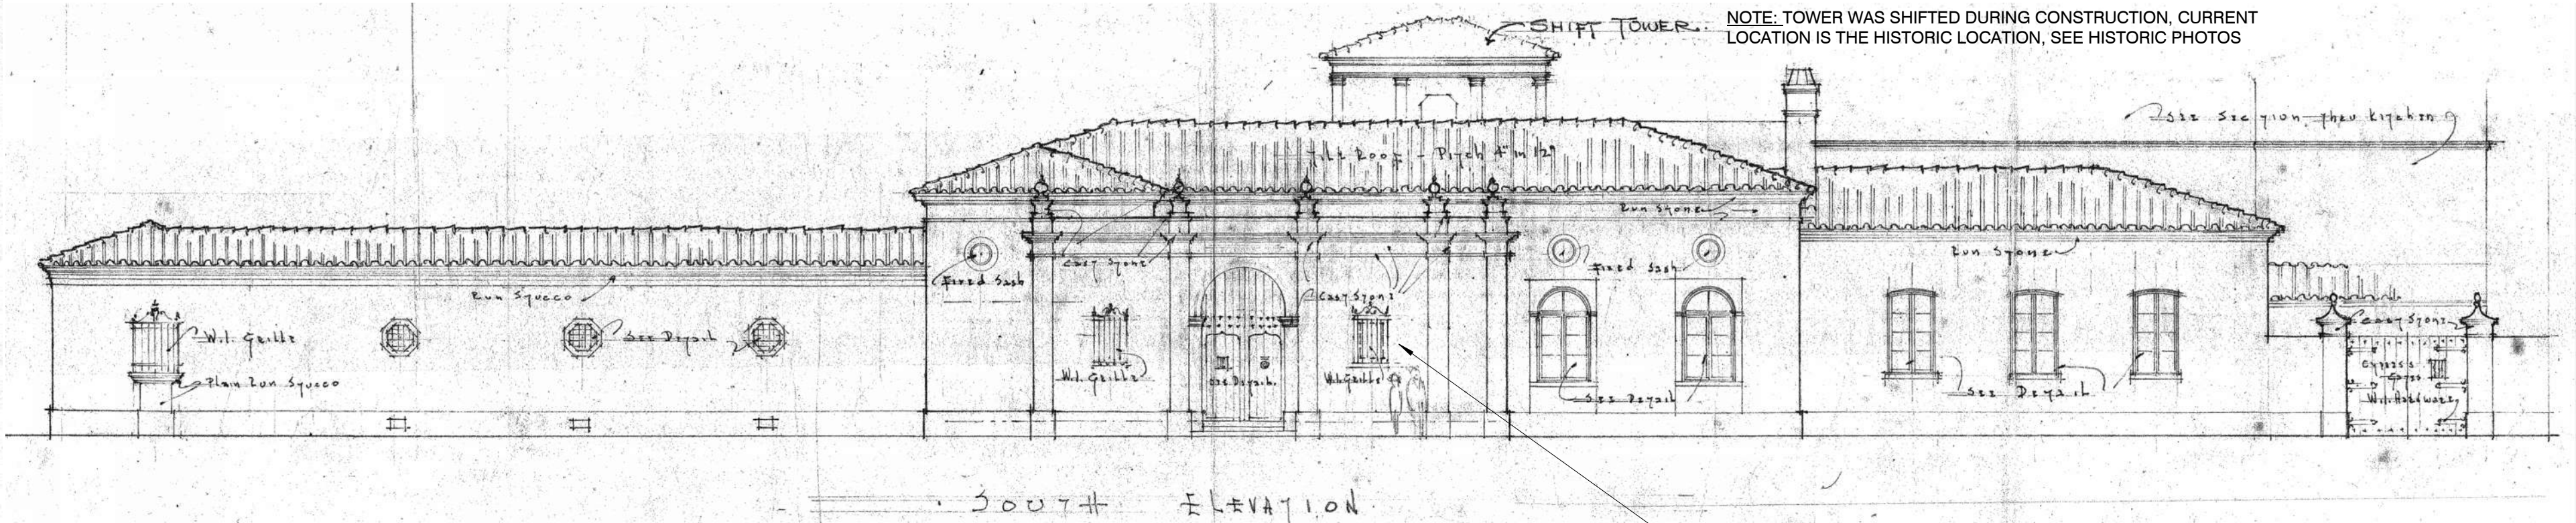

MAY 1929 - SEE NOTE "SHIFT TOWER"


3 Historic Dwg - Mizner May 1929 South Elevations

B-4.3.0 3/32" = 1'-0"

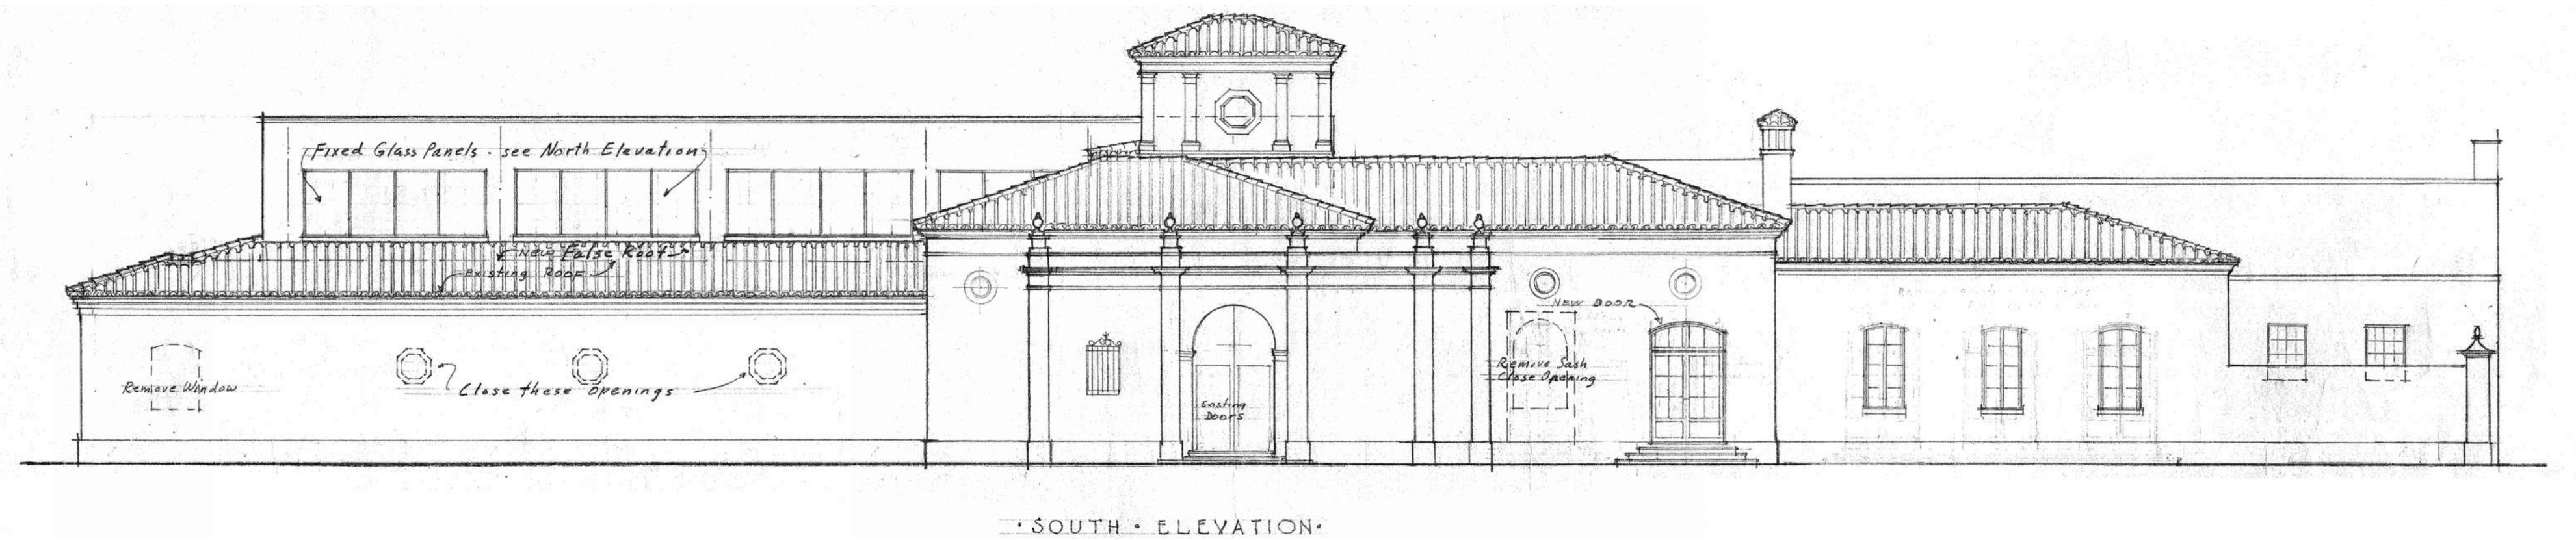


2 Historic Dwg - Volk 1947 South Elevation


B-4.3.0 3/32" = 1'-0"

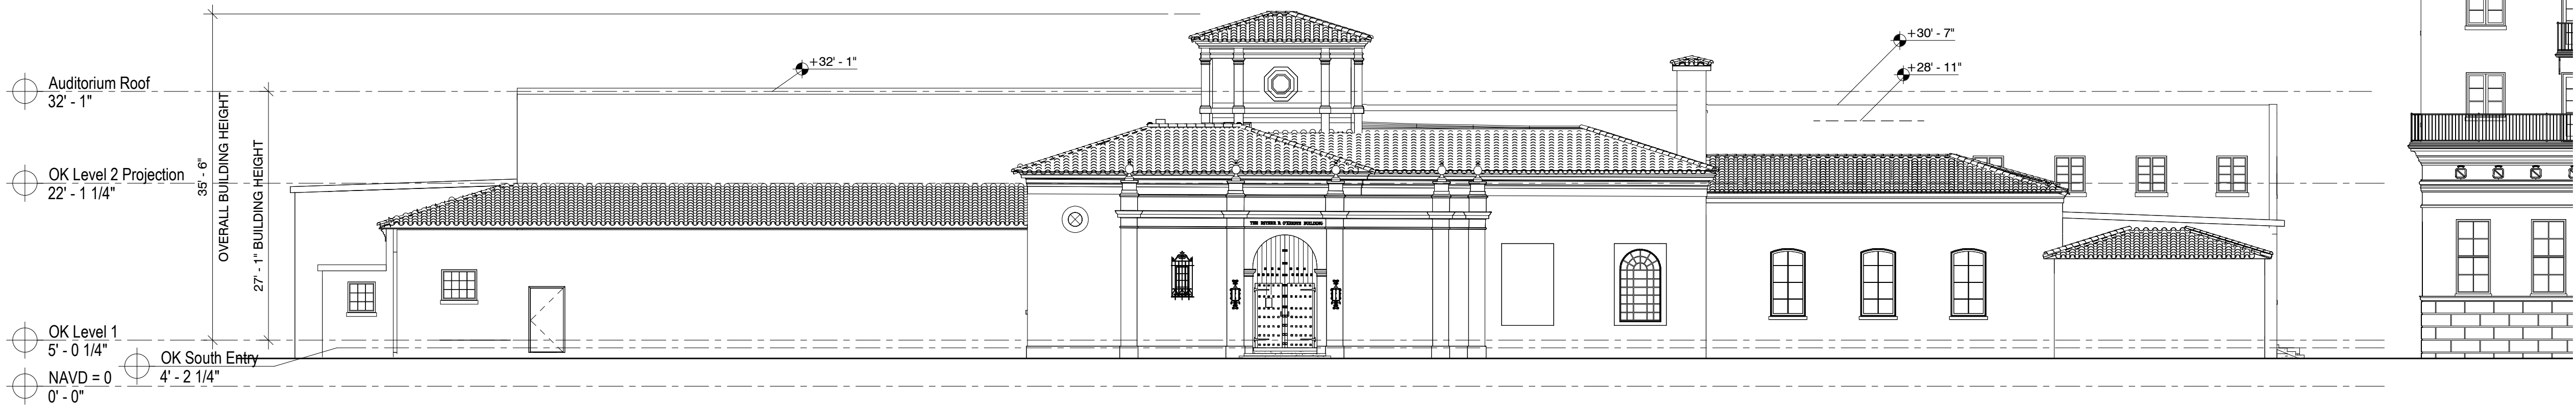


1 EXISTING SOUTH ELEVATION

B-4.3.0 3/32" = 1'-0"

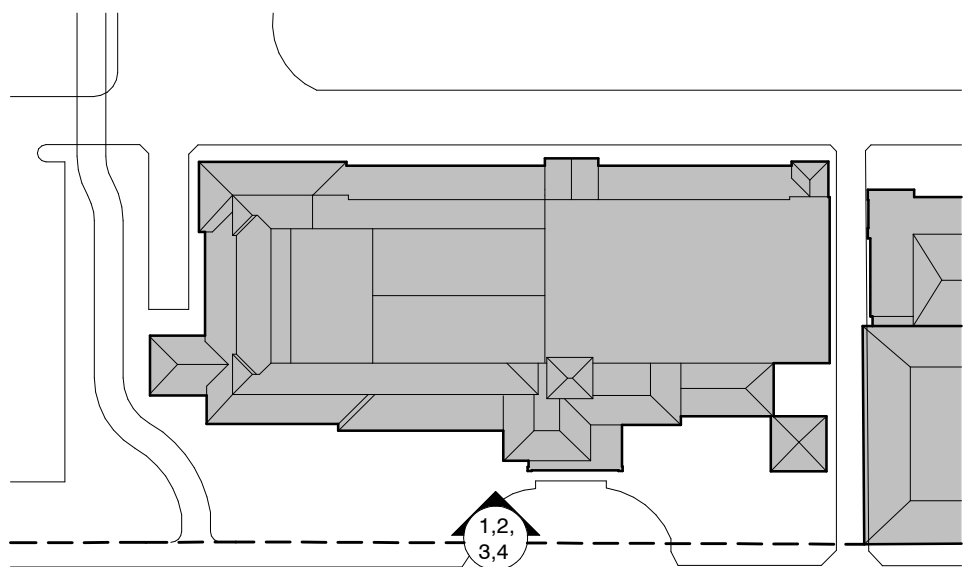


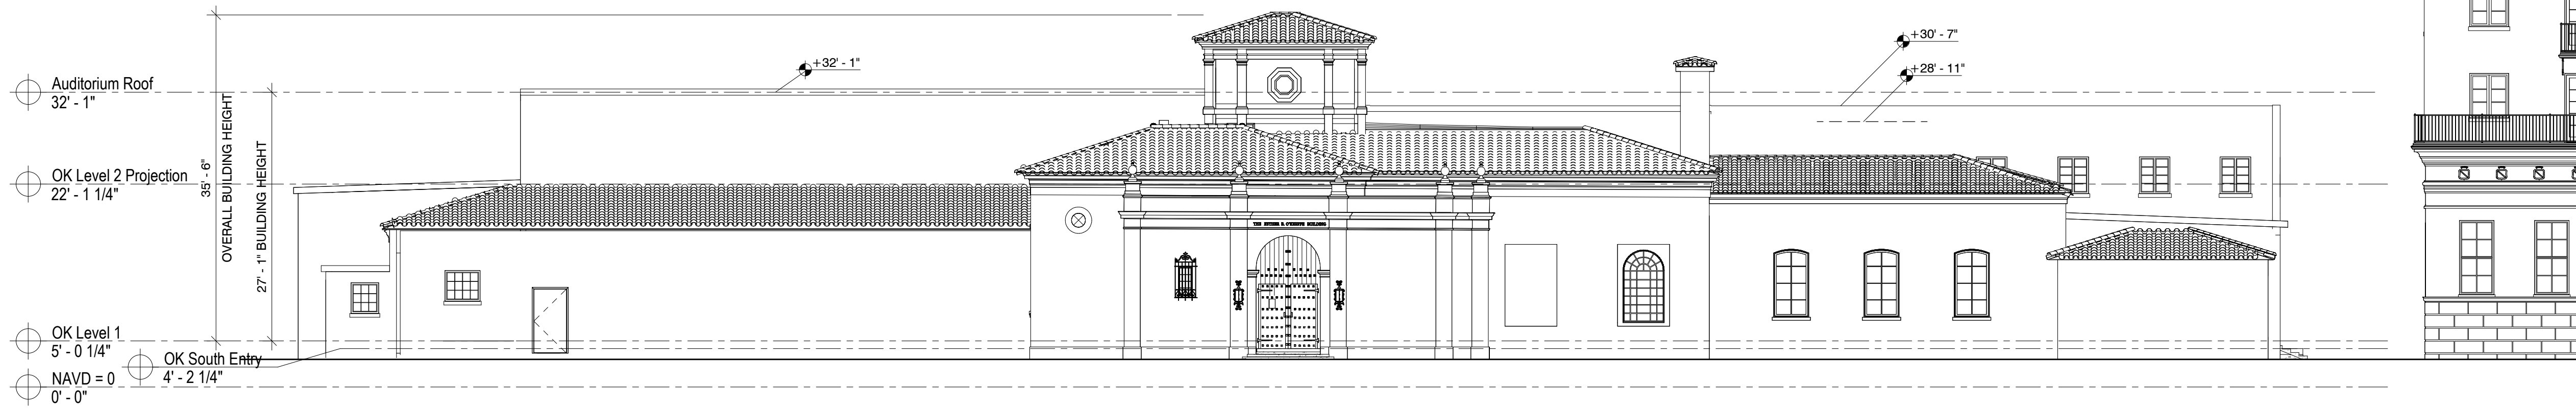


3 EXISTING SOUTH ELEVATION
B-4.3.1 3/32" = 1'-0"

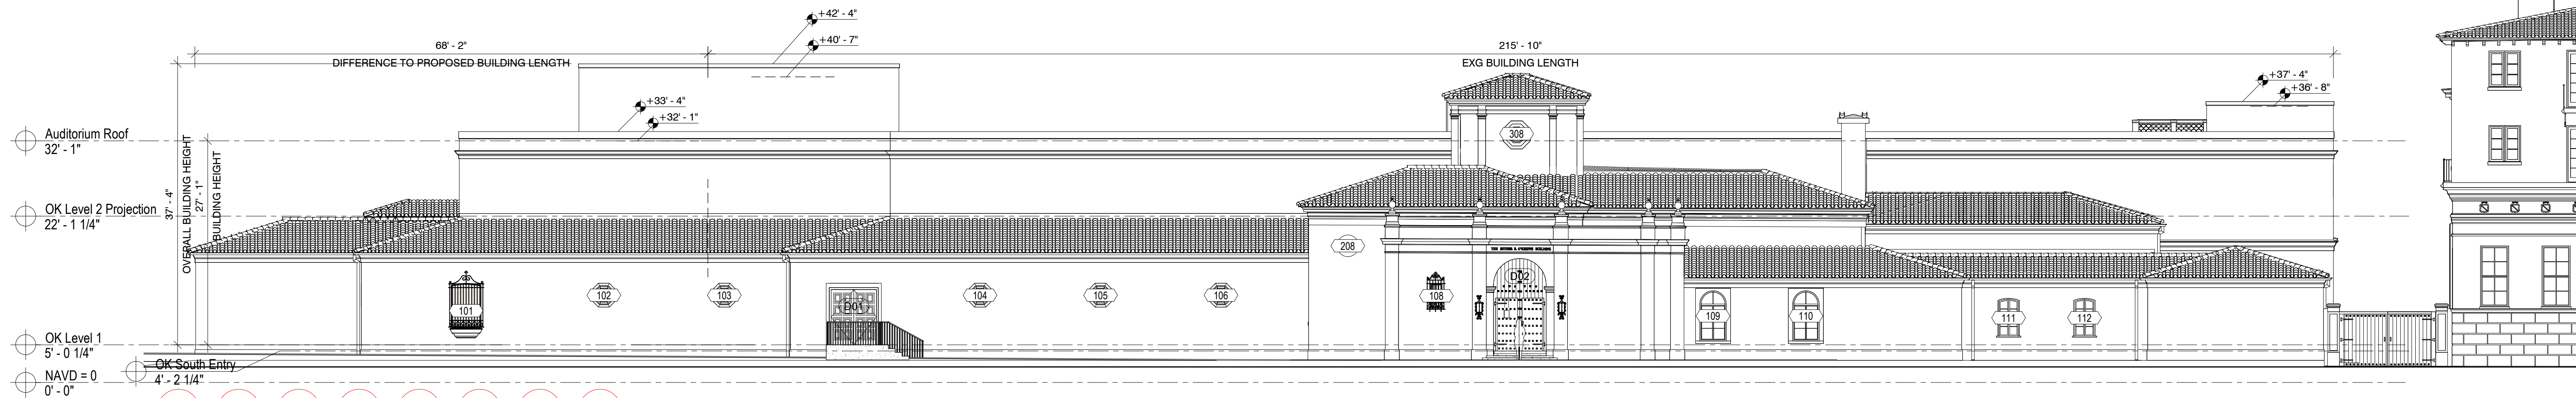


2 PREVIOUSLY PROPOSED SOUTH ELEVATION
B-4.3.1 3/32" = 1'-0"

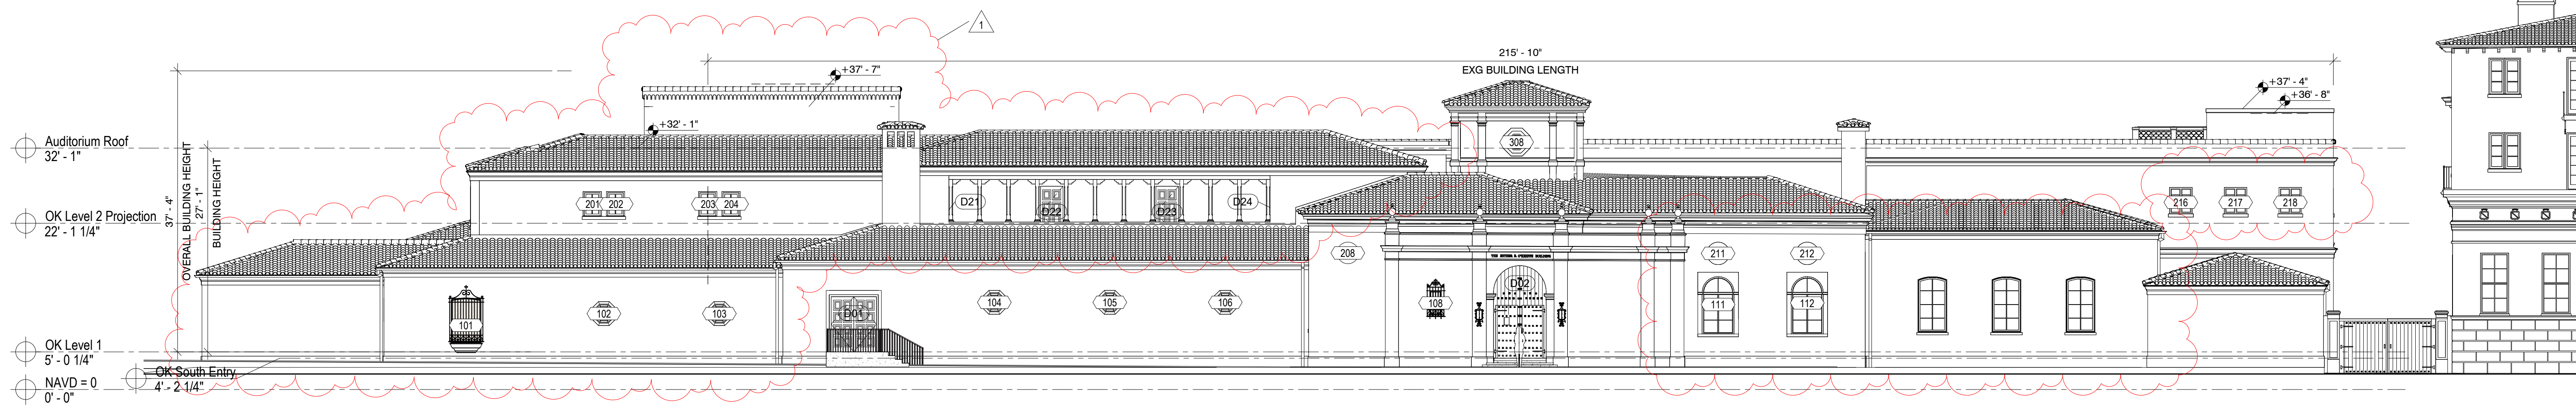

1 PROPOSED SOUTH ELEVATION
B-4.3.1 3/32" = 1'-0"

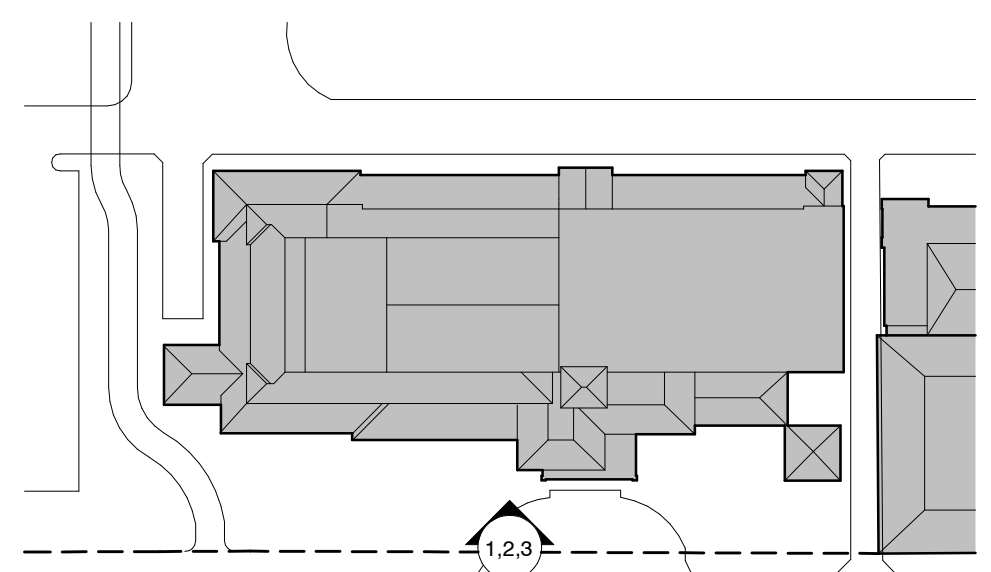

REVISIONS	
No.	Description
1	2024/12/30 LPC Resubmission #1

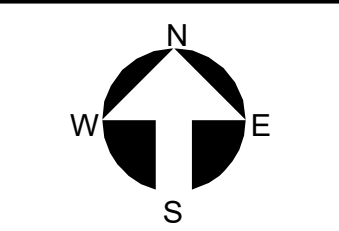




3 PREVIOUSLY PROPOSED COLOR SOUTH ELEVATION



2 COLOR PROPOSED SOUTH ELEVATION WITHOUT LANDSCAPE



1 COLOR PROPOSED SOUTH ELEVATION WITH LANDSCAPE

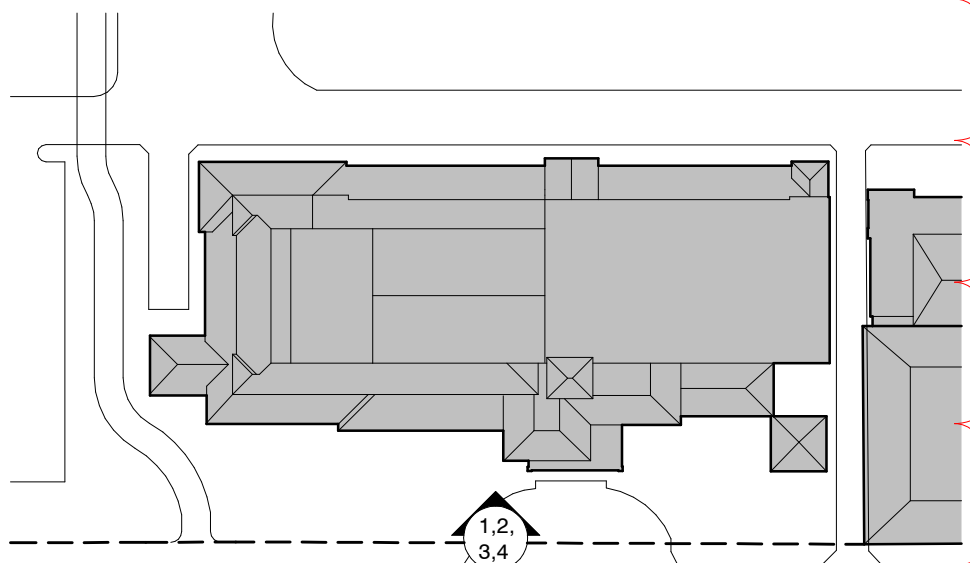

COLOR SOUTH ELEVATIONS WITH & WITHOUT LANDSCAPE




The Society of the Four Arts -
Esther B. O'Keefe Building
100 Four Arts Plaza, Palm Beach, FL 33480

THE SOCIETY OF
The Four Arts

THESE DRAWINGS ARE FOR THE EXCLUSIVE USE OF SPINA OROURKE + PARTNERS, INC. AND MAY NOT BE REPRODUCED, COPIED, OR USED IN ANY MANNER WITHOUT THE EXPRESS WRITTEN CONSENT OF SPINA OROURKE + PARTNERS, INC. ALL RIGHTS ARE RESERVED.

REVISIONS		
No.	Date	Description
1	2024/12/30	LPC Resubmission #1

Project no: 2953
Date: 2024.10.07
Drawn by: Author
Project Manager: Checker

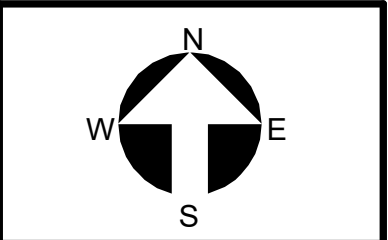

B-4.3.2

Final Submittal



SPINA OROURKE
+ PARTNERS
Architecture • Interior Design
Keith M. Spina #

285 Banyan Blvd
West Palm Beach
FL 33407
305.888.8847
spinaorourke.com
A26002399

BEYER BLINDER BELLE
120 Broadway
20th Floor
New York, NY 10271
212.777.7800
beyerblinderbelle.com