



EXISTING PHOTO - NORTH ELEVATION






HISTORIC AND EXISTING PHOTO - WEST ELEVATION




5 HISTORIC & EXISTING PHOTOS
C-4.5.2 NTS

2 KEY PLAN AND SECTION DIAGRAM - EXISTING CONDITIONS
C-4.5.2 NTS

1 KEY PLAN AND SECTION DIAGRAM - PROPOSED
C-4.5.2 NTS

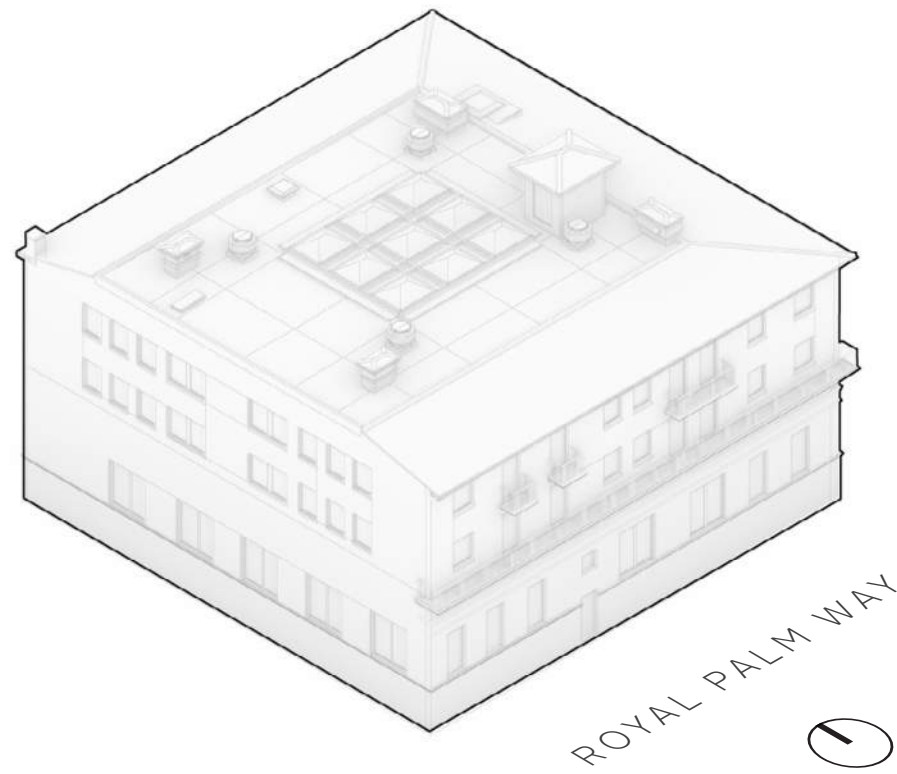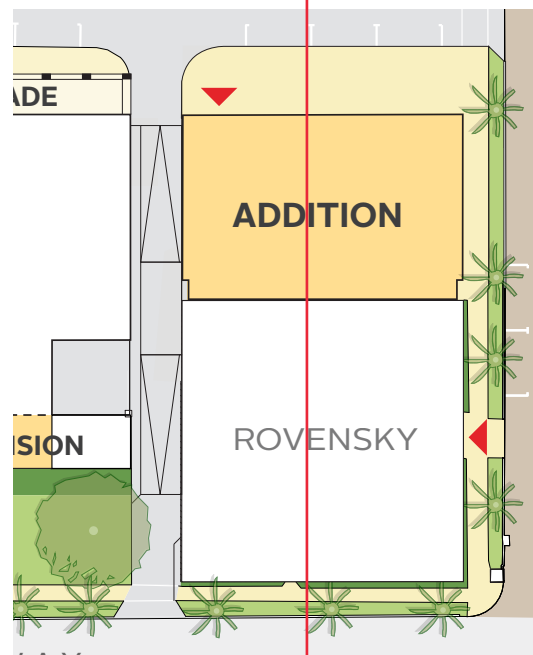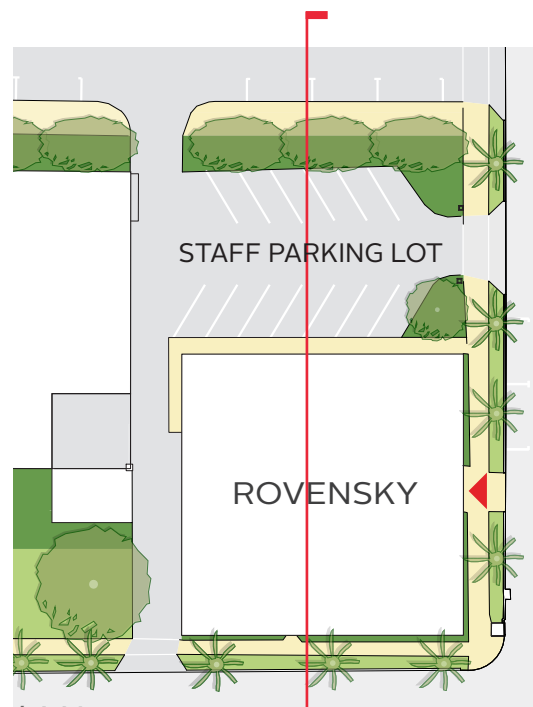


SOUTH AND WEST ELEVATIONS (VIEW FROM SOUTHWEST)

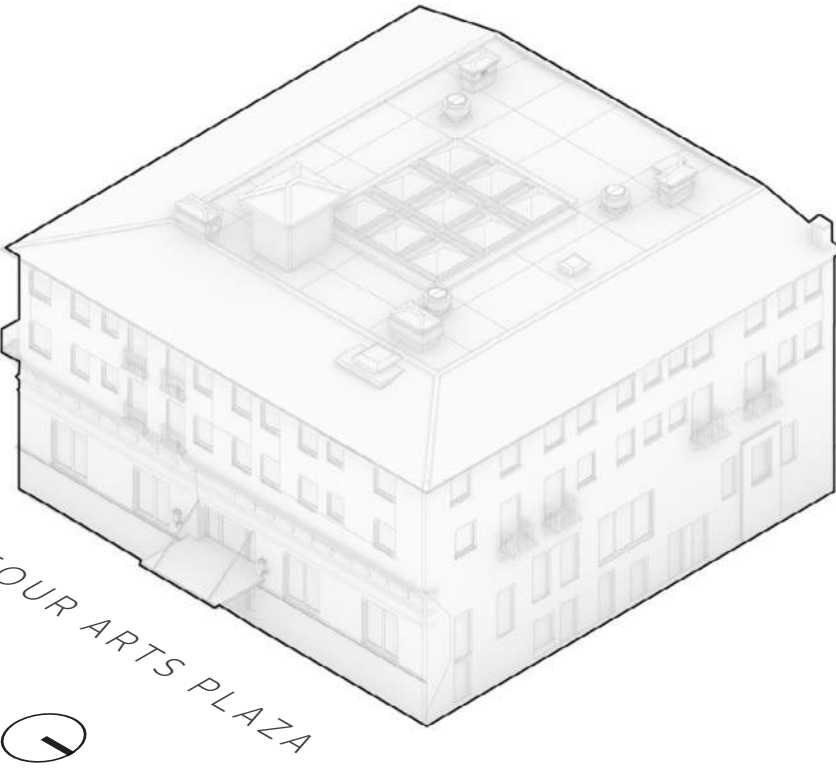

NORTH AND EAST ELEVATIONS (VIEW FROM NORTHEAST)

4 AXONOMETRICS -EXISTING CONDITIONS
C-4.5.2 NTS

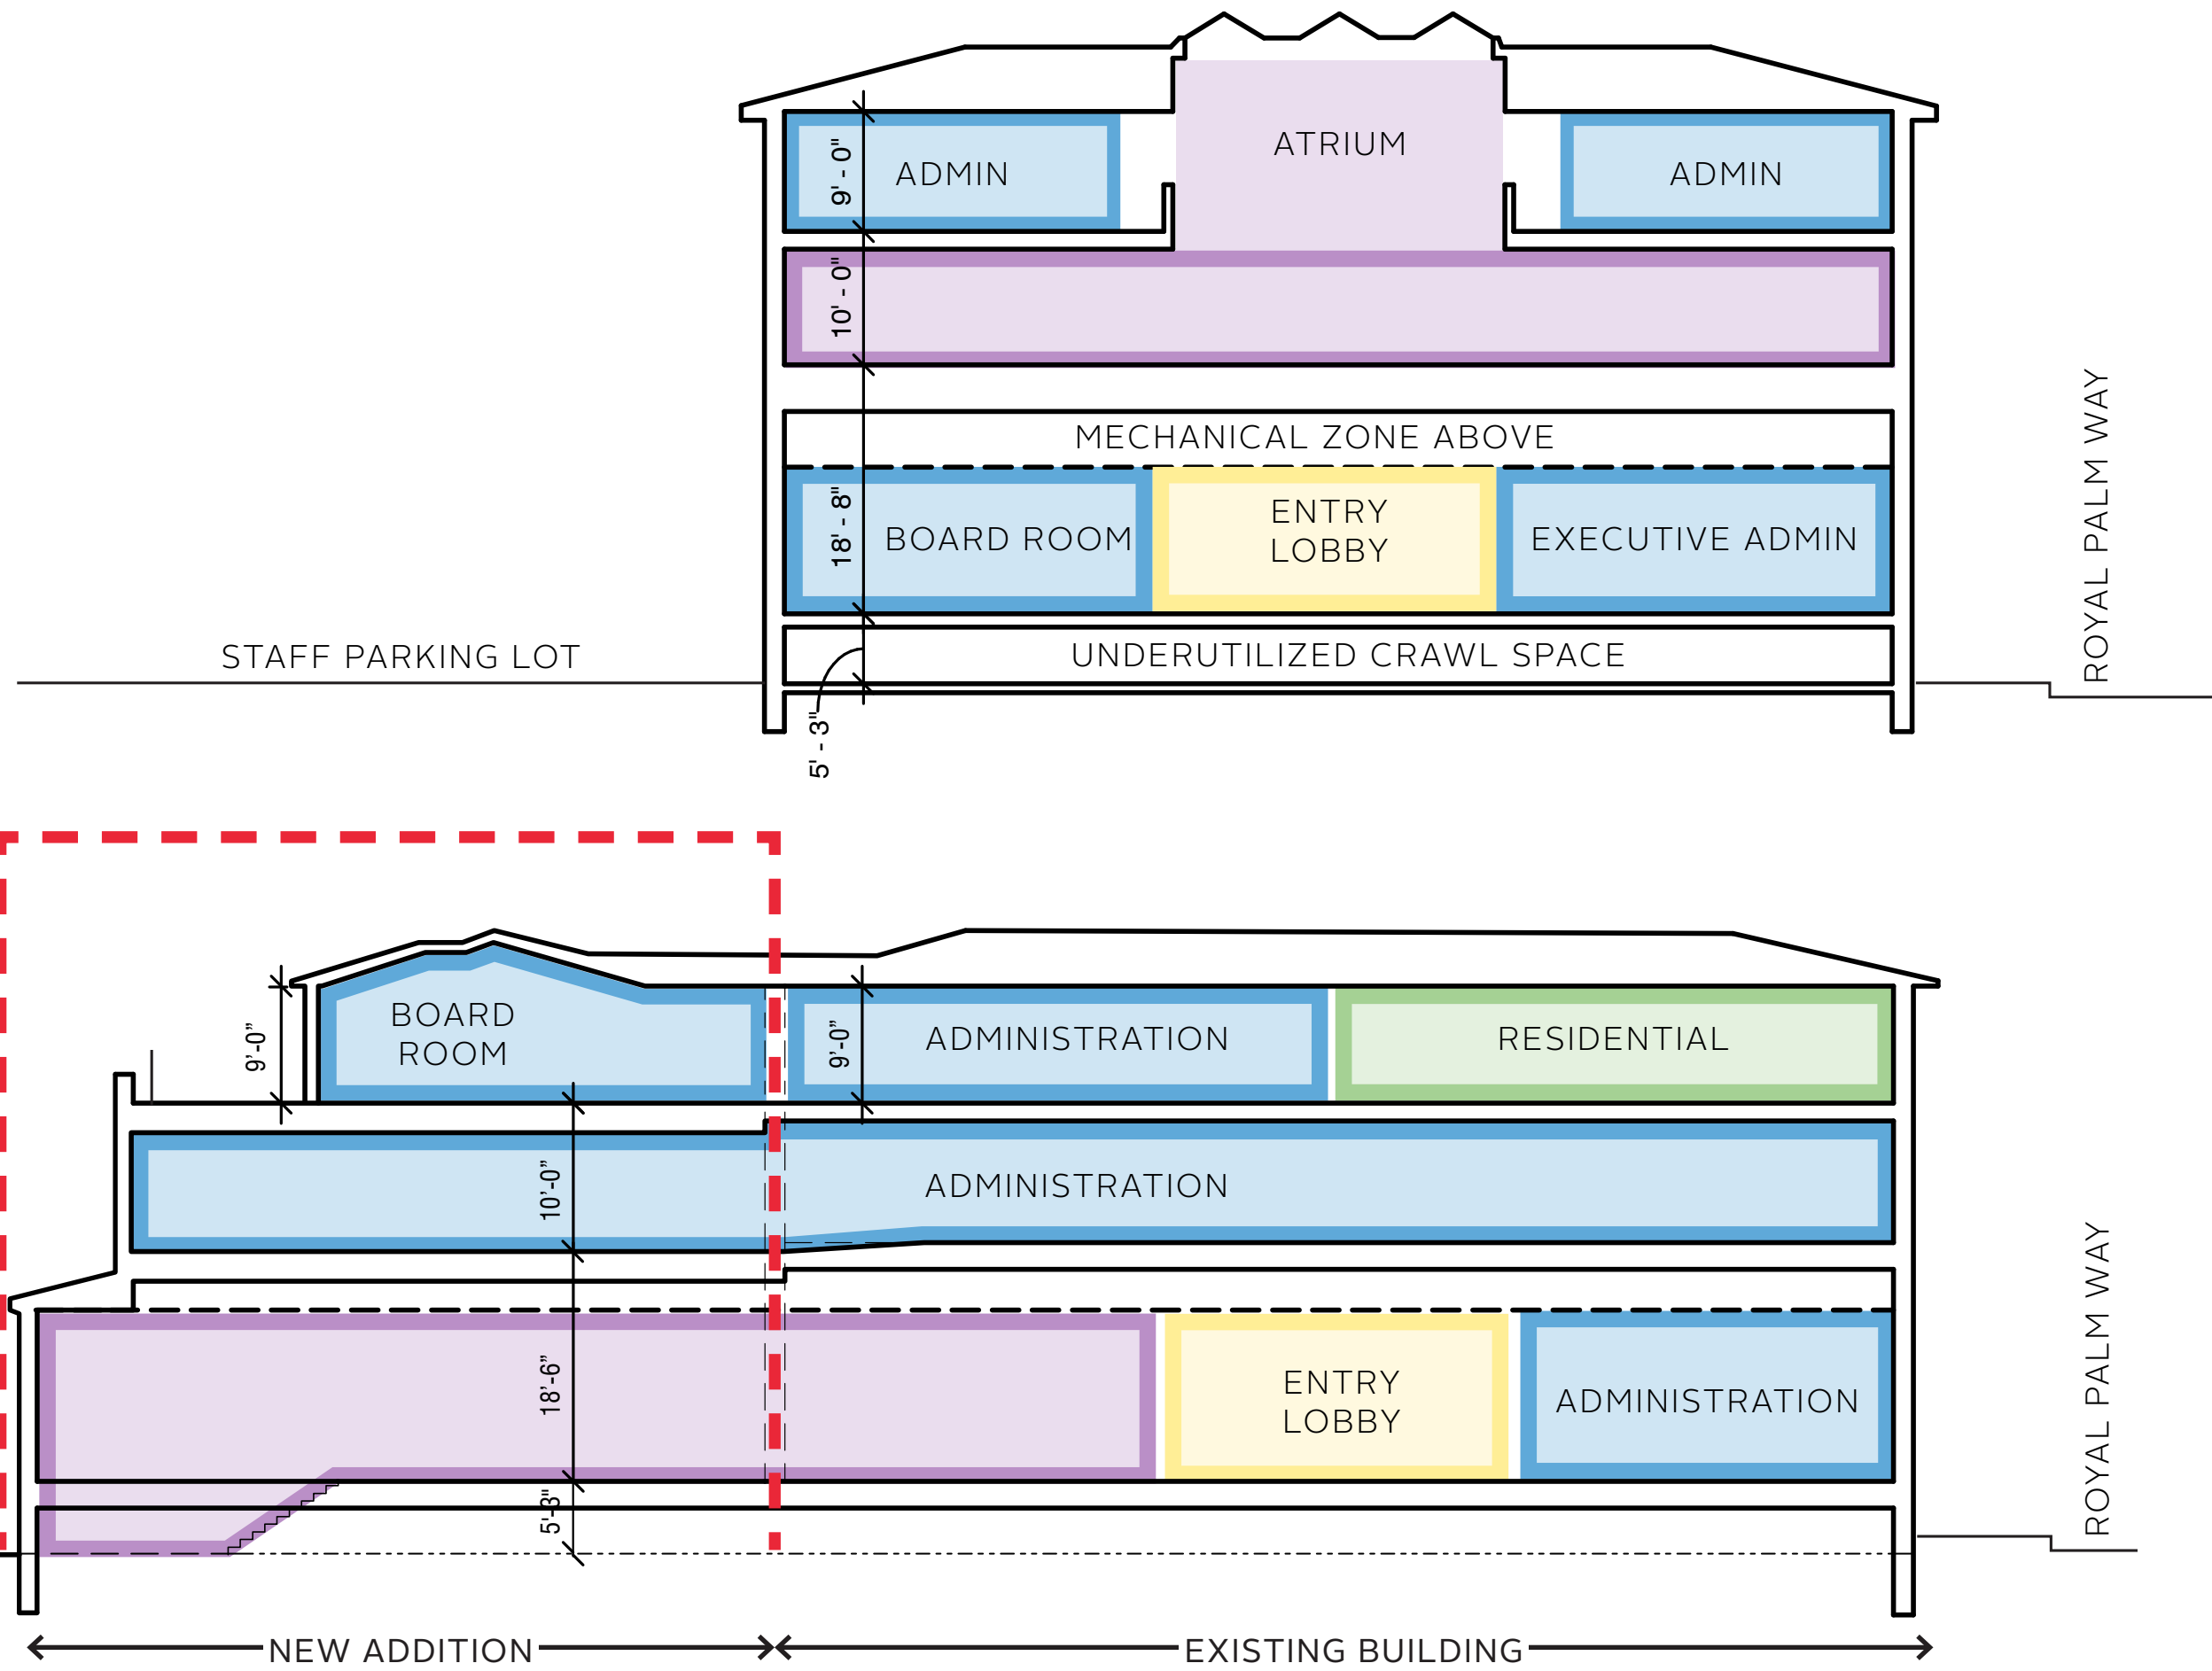




1 EXISTING PHOTOGRAPH, LOOKING NORTHWEST FROM ROYAL PALM WAY
C-4.6.0 NTS



3 EXISTING PHOTOGRAPH, LOOKING SOUTHWEST FROM KING LIBRARY STEPS
C-4.6.0 NTS

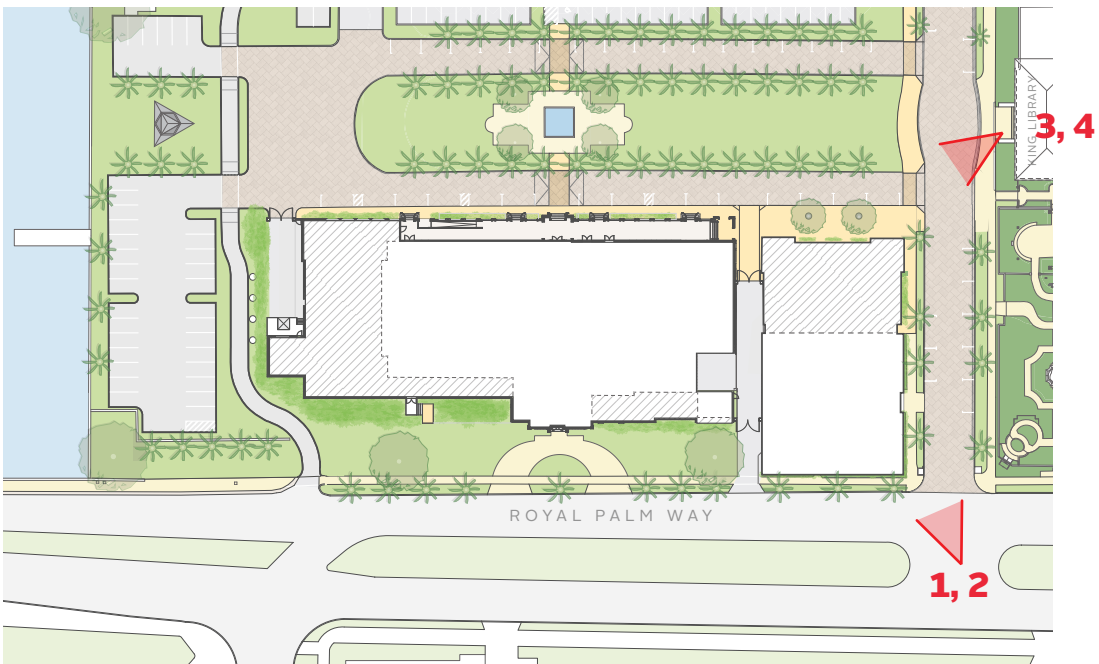


2 RENDERING OF PROPOSED CONDITION, LOOKING NORTHWEST FROM ROYAL PALM WAY
C-4.6.0 NTS

DRAFT IN-PROGRESS RENDERINGS:
NOT FINAL BUILDING GEOMETRY, WINDOW TRIM COLOR,
OR LANDSCAPE DESIGN. WILL BE COORDINATED FOR LPC
PRESENTATION SUBMISSION.



4 RENDERING OF PROPOSED CONDITION, LOOKING SOUTHWEST FROM KING LIBRARY STEPS
C-4.6.0 NTS

REVISIONS		
No.	Date	Description
1	2024/12/30	LPC Resubmission #1

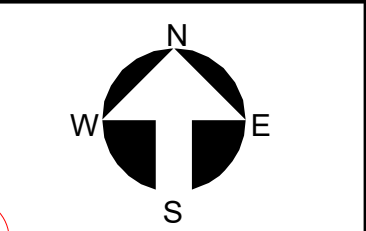




1 EXISTING PHOTOGRAPH, LOOKING EAST FROM NE CORNER OF O'KEEFFE
C-4.6.1 NTS



3 EXISTING PHOTOGRAPH, LOOKING WEST FROM KING LIBRARY STEPS
C-4.6.1 NTS

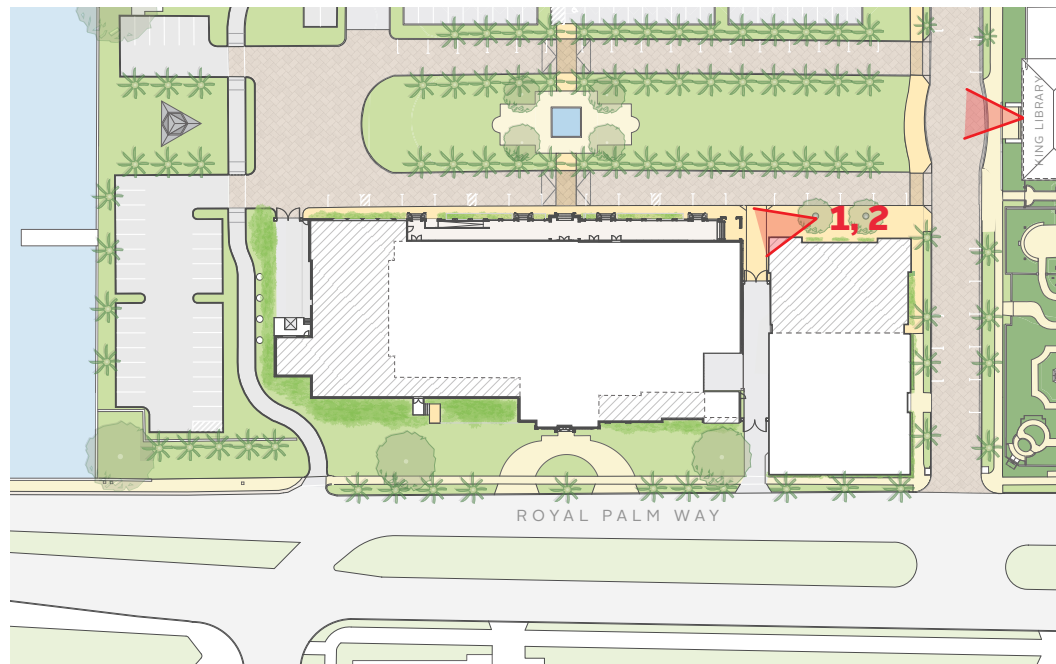


2 RENDERING OF PROPOSED CONDITION, LOOKING EAST FROM CHILDREN'S LIBRARY ENTRANCE
C-4.6.1 NTS

DRAFT IN-PROGRESS RENDERINGS:
NOT FINAL BUILDING GEOMETRY, WINDOW TRIM COLOR,
OR LANDSCAPE DESIGN. WILL BE COORDINATED FOR LPC
PRESENTATION SUBMISSION.



4 RENDERING OF PROPOSED CONDITION, LOOKING WEST FROM KING LIBRARY STEPS
C-4.6.1 NTS

REVISIONS	
No.	Description
1	2024/12/30 LPC Resubmission #1

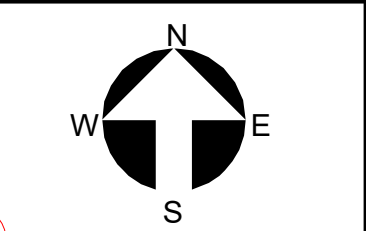

Autodesk Docs/Society of the Four Arts-XA-SFA-Rovensky-R02_Rev02.rvt

WINDOW SCHEDULE									
BUILDING	MARK	BLDG ELEV	TYPE	EXG OPENING	NOMINAL MASONRY OPENING		MATERIAL / PRODUCT	COMMENTS	
					HEIGHT	WIDTH			
EAST									
EXG ROVENSKY BLDG	110	EAST	GANGED PAIR SIMUL. DOUBLE-HUNG	YES	8' - 4"	7' - 6"	ALUMINUM		
EXG ROVENSKY BLDG	113	EAST	GANGED PAIR SIMUL. DOUBLE-HUNG	YES	8' - 4"	7' - 6"	ALUMINUM		
EXG ROVENSKY BLDG	118	EAST	GANGED PAIR SIMUL. DOUBLE-HUNG	YES	8' - 4"	7' - 6"	ALUMINUM		
EXG ROVENSKY BLDG	120	EAST	GANGED PAIR SIMUL. DOUBLE-HUNG	YES	8' - 4"	7' - 6"	ALUMINUM		
NEW LIBRARY BLDG	122	EAST	MONUMENTAL FIXED W/ TRANSOM		8' - 6"	5' - 2"	ALUMINUM		
NEW LIBRARY BLDG	123	EAST	MONUMENTAL FIXED W/ TRANSOM		8' - 6"	5' - 2"	ALUMINUM		
NEW LIBRARY BLDG	125	EAST	MONUMENTAL FIXED W/ TRANSOM		8' - 6"	5' - 2"	ALUMINUM		
NEW LIBRARY BLDG	126	EAST	MONUMENTAL FIXED W/TRANSOM AND STONE SURROUND		8' - 6"	5' - 2"	ALUMINUM		
EXG ROVENSKY BLDG	210	EAST	SIMUL. DOUBLE-SASH CASEMENT	YES	4' - 8"	1' - 10"	ALUMINUM	*	
EXG ROVENSKY BLDG	211	EAST	SIMUL. DOUBLE-SASH CASEMENT	YES	4' - 8"	1' - 7"	ALUMINUM	*	
EXG ROVENSKY BLDG	212	EAST	SIMUL. DOUBLE-SASH CASEMENT	YES	3' - 10"	1' - 4"	ALUMINUM	*	
EXG ROVENSKY BLDG	213	EAST	SIMUL. DOUBLE-SASH CASEMENT	YES	7' - 8"	3' - 8"	ALUMINUM	DOOR-HEIGHT	
EXG ROVENSKY BLDG	214	EAST	SIMUL. DOUBLE-SASH CASEMENT	YES	7' - 8"	3' - 8"	ALUMINUM	DOOR-HEIGHT	
EXG ROVENSKY BLDG	215	EAST	SIMUL. DOUBLE-SASH CASEMENT	YES	4' - 8"	1' - 7"	ALUMINUM	*	
EXG ROVENSKY BLDG	216	EAST	SIMUL. DOUBLE-SASH CASEMENT	YES	4' - 8"	1' - 7"	ALUMINUM	*	
EXG ROVENSKY BLDG	217	EAST	SIMUL. DOUBLE-SASH CASEMENT	YES	4' - 8"	1' - 7"	ALUMINUM	*	
EXG ROVENSKY BLDG	218	EAST	SIMUL. DOUBLE-SASH CASEMENT	YES	4' - 8"	1' - 7"	ALUMINUM	*	
EXG ROVENSKY BLDG	219	EAST	SIMUL. DOUBLE-SASH CASEMENT	YES	3' - 10"	1' - 4"	ALUMINUM	*	
EXG ROVENSKY BLDG	220	EAST	SIMUL. DOUBLE-SASH CASEMENT	YES	4' - 8"	1' - 10"	ALUMINUM	*	
NEW LIBRARY BLDG	222	EAST	SIMUL. DOUBLE-SASH CASEMENT		4' - 8"	1' - 7"	ALUMINUM	*	
NEW LIBRARY BLDG	223	EAST	SIMUL. DOUBLE-SASH CASEMENT		4' - 8"	1' - 7"	ALUMINUM	*	
NEW LIBRARY BLDG	224	EAST	SIMUL. DOUBLE-SASH CASEMENT		4' - 8"	1' - 7"	ALUMINUM	*	
NEW LIBRARY BLDG	225	EAST	SIMUL. DOUBLE-SASH CASEMENT		4' - 8"	1' - 7"	ALUMINUM	*	
NEW LIBRARY BLDG	226	EAST	SIMUL. DOUBLE-SASH CASEMENT		4' - 8"	1' - 7"	ALUMINUM	*	
EXG ROVENSKY BLDG	310	EAST	SIMUL. DOUBLE-SASH CASEMENT	YES	4' - 8"	1' - 10"	ALUMINUM	*	
EXG ROVENSKY BLDG	311	EAST	SIMUL. DOUBLE-SASH CASEMENT	YES	4' - 8"	1' - 7"	ALUMINUM	*	
EXG ROVENSKY BLDG	312	EAST	SIMUL. DOUBLE-SASH CASEMENT	YES	3' - 10"	1' - 4"	ALUMINUM	*	
EXG ROVENSKY BLDG	313	EAST	SIMUL. DOUBLE-SASH CASEMENT	YES	7' - 8"	3' - 8"	ALUMINUM	DOOR-HEIGHT	
EXG ROVENSKY BLDG	314	EAST	SIMUL. DOUBLE-SASH CASEMENT	YES	7' - 8"	3' - 8"	ALUMINUM	DOOR-HEIGHT	
EXG ROVENSKY BLDG	315	EAST	SIMUL. DOUBLE-SASH CASEMENT	YES	4' - 8"	1' - 7"	ALUMINUM	*	
EXG ROVENSKY BLDG	316	EAST	SIMUL. DOUBLE-SASH CASEMENT	YES	4' - 8"	1' - 7"	ALUMINUM	*	
EXG ROVENSKY BLDG	317	EAST	SIMUL. DOUBLE-SASH CASEMENT	YES	4' - 8"	1' - 7"	ALUMINUM	*	
EXG ROVENSKY BLDG	318	EAST	SIMUL. DOUBLE-SASH CASEMENT	YES	4' - 8"	1' - 7"	ALUMINUM	*	
EXG ROVENSKY BLDG	319	EAST	SIMUL. DOUBLE-SASH CASEMENT	YES	3' - 10"	1' - 4"	ALUMINUM	*	
EXG ROVENSKY BLDG	320	EAST	SIMUL. DOUBLE-SASH CASEMENT	YES	4' - 8"	1' - 10"	ALUMINUM	*	
NORTH									
NEW LIBRARY BLDG	127	NORTH	MONUMENTAL FIXED W/TRANSOM AND STONE SURROUND		8' - 6"	5' - 2"	ALUMINUM		
NEW LIBRARY BLDG	130	NORTH	MONUMENTAL W/ ARCHED HEAD, SIMUL DOUBLE-SASH CASEMENT		11' - 8"	7' - 2"	THERMALLY BROKEN STEEL		
NEW LIBRARY BLDG	131	NORTH	MONUMENTAL W/ ARCHED HEAD, SIMUL DOUBLE-SASH CASEMENT		11' - 8"	7' - 2"	THERMALLY BROKEN STEEL		
NEW LIBRARY BLDG	134	NORTH	MONUMENTAL W/ ARCHED HEAD, SIMUL DOUBLE-SASH CASEMENT		11' - 8"	7' - 2"	THERMALLY BROKEN STEEL		
NEW LIBRARY BLDG	227	NORTH	SIMUL DOUBLE-SASH CASEMENT		4' - 8"	1' - 7"	ALUMINUM	*	
NEW LIBRARY BLDG	228	NORTH	SIMUL DOUBLE-SASH CASEMENT		7' - 8"	3' - 8"	ALUMINUM	PROVIDE SINGLE-LEAF OUTSWING DOOR HERE	
NEW LIBRARY BLDG	230	NORTH	SIMUL DOUBLE-SASH CASEMENT		4' - 8"	1' - 7"	ALUMINUM	*	
NEW LIBRARY BLDG	231	NORTH	SIMUL DOUBLE-SASH CASEMENT		4' - 8"	1' - 7"	ALUMINUM	*	
NEW LIBRARY BLDG	232	NORTH	SIMUL DOUBLE-SASH CASEMENT		4' - 8"	1' - 7"	ALUMINUM	*	
NEW LIBRARY BLDG	233	NORTH	SIMUL DOUBLE-SASH CASEMENT		4' - 8"	1' - 7"	ALUMINUM	*	
NEW LIBRARY BLDG	234	NORTH	SIMUL DOUBLE-SASH CASEMENT		4' - 8"	1' - 7"	ALUMINUM	*	
NEW LIBRARY BLDG	237	NORTH	TRIPLE-ARCH GANGED FIXED WINDOWS IN STONE SURROUND		3' - 9"	2' - 6"	THERMALLY BROKEN STEEL	WIDTH DIM IS PER WINDOW, COLOR TO MATCH TYP WINDOW COLOR	
EXG ROVENSKY BLDG	321	NORTH	SIMUL DOUBLE-SASH CASEMENT	YES	4' - 8"	1' - 10"	ALUMINUM	*	
EXG ROVENSKY BLDG	336	NORTH	SIMUL DOUBLE-SASH CASEMENT	YES	4' - 8"	1' - 10"	ALUMINUM	*	
EXG ROVENSKY BLDG	337	NORTH	SIMUL DOUBLE-SASH CASEMENT	* YES	4' - 8"	1' - 7"	ALUMINUM	*	
EXG ROVENSKY BLDG	338	NORTH	SIMUL DOUBLE-SASH CASEMENT	YES	4' - 8"	1' - 7"	ALUMINUM	*	
SOUTH									
EXG ROVENSKY BLDG	101	SOUTH	SIMUL DOUBLE-HUNG	YES	8' - 1"	3' - 8"	ALUMINUM		
EXG ROVENSKY BLDG	102	SOUTH	SIMUL DOUBLE-HUNG	YES	8' - 1"	3' - 8"	ALUMINUM		
EXG ROVENSKY BLDG	103	SOUTH	SIMUL DOUBLE-HUNG	YES	8' - 1"	3' - 8"	ALUMINUM		
EXG ROVENSKY BLDG	104	SOUTH	SINGLE-SASH FIXED	YES	3' - 4"	3' - 0"	ALUMINUM		
EXG ROVENSKY BLDG	105	SOUTH	GANGED PAIR SIMUL DOUBLE-HUNG	YES	8' - 4"	3' - 8"	ALUMINUM		
EXG ROVENSKY BLDG	106	SOUTH	GANGED PAIR SIMUL DOUBLE-HUNG	YES	8' - 4"	3' - 8"	ALUMINUM		
EXG ROVENSKY BLDG	108	SOUTH	SIMUL DOUBLE-HUNG	YES	8' - 1"	3' - 8"	ALUMINUM		
EXG ROVENSKY BLDG	109	SOUTH	SIMUL DOUBLE-HUNG	YES	8' - 1"	3' - 8"	ALUMINUM		
EXG ROVENSKY BLDG	201	SOUTH	SIMUL DOUBLE-SASH CASEMENT	YES	4' - 8"	1' - 10"	ALUMINUM	*	
EXG ROVENSKY BLDG	202	SOUTH	SIMUL DOUBLE-SASH CASEMENT	YES	7' - 8"	3' - 8"	ALUMINUM	DOOR-HEIGHT	
EXG ROVENSKY BLDG	203	SOUTH	SIMUL DOUBLE-SASH CASEMENT	YES	7' - 8"	3' - 8"	ALUMINUM	DOOR-HEIGHT	
EXG ROVENSKY BLDG	204	SOUTH	SIMUL DOUBLE-SASH CASEMENT	YES	4' - 10"	3' - 9"	ALUMINUM		
EXG ROVENSKY BLDG	205	SOUTH	SIMUL DOUBLE-SASH CASEMENT	YES	4' - 10"	3' - 9"	ALUMINUM		
EXG ROVENSKY BLDG	206	SOUTH	SIMUL DOUBLE-SASH CASEMENT	YES	7' - 8"	3' - 8"	ALUMINUM	DOOR-HEIGHT	
EXG ROVENSKY BLDG	207	SOUTH	SIMUL DOUBLE-SASH CASEMENT	YES	7' - 8"	3' - 8"	ALUMINUM	DOOR-HEIGHT	
EXG ROVENSKY BLDG	208	SOUTH	SIMUL DOUBLE-SASH CASEMENT	YES	4' - 8"	1' - 7"	ALUMINUM	*	
EXG ROVENSKY BLDG	209	SOUTH	SIMUL DOUBLE-SASH CASEMENT	YES	4' - 8"	1' - 10"	ALUMINUM	*	
EXG ROVENSKY BLDG	301	SOUTH	SIMUL DOUBLE-SASH CASEMENT	YES	4' - 8"	1' - 10"	ALUMINUM	*	
EXG ROVENSKY BLDG	302	SOUTH	SIMUL DOUBLE-SASH CASEMENT	YES	7' - 8"	3' - 8"	ALUMINUM	DOOR-HEIGHT	
EXG ROVENSKY BLDG	303	SOUTH	SIMUL DOUBLE-SASH CASEMENT	YES	7' - 8"	3' - 8"	ALUMINUM	DOOR-HEIGHT	
EXG ROVENSKY BLDG	304	SOUTH	SIMUL DOUBLE-SASH CASEMENT	YES	4' - 8"	3' - 9"	ALUMINUM	*	
EXG ROVENSKY BLDG	305	SOUTH	SIMUL DOUBLE-SASH CASEMENT	YES	4' - 8"	1' - 7"	ALUMINUM	*	
EXG ROVENSKY BLDG	306	SOUTH	SIMUL DOUBLE-SASH CASEMENT	YES	7' - 8"	3' - 8"	ALUMINUM	DOOR-HEIGHT	
EXG ROVENSKY BLDG	307	SOUTH	SIMUL DOUBLE-SASH CASEMENT	YES	7' - 8"	3' - 8"	ALUMINUM	DOOR-HEIGHT	
EXG ROVENSKY BLDG	308	SOUTH	SIMUL DOUBLE-SASH CASEMENT	YES	4' - 8"	1' - 7"	ALUMINUM	*	
EXG ROVENSKY BLDG	309	SOUTH	SIMUL DOUBLE-SASH CASEMENT	YES	3' - 10"	1' - 4"	ALUMINUM	*	
EXG ROVENSKY BLDG	320	SOUTH	SIMUL DOUBLE-SASH CASEMENT	YES	4' - 8"	1' - 10"	ALUMINUM	*	
WEST									
EXG ROVENSKY BLDG	146	WEST	GANGED PAIR SIMUL. DOUBLE-HUNG	YES	8' - 1"	3' - 8"	ALUMINUM		
EXG ROVENSKY BLDG	148	WEST	GANGED PAIR SIMUL. DOUBLE-HUNG	YES	8' - 1"	3' - 8"	ALUMINUM		
EXG ROVENSKY BLDG	149	WEST	GANGED PAIR SIMUL. DOUBLE-HUNG	YES	8' - 1"	3' - 8"	ALUMINUM		
EXG ROVENSKY BLDG	150	WEST	GANGED PAIR SIMUL. DOUBLE-HUNG	YES	8' - 1"	3' - 8"	ALUMINUM		
EXG ROVENSKY BLDG	153	WEST	GANGED PAIR SIMUL. DOUBLE-HUNG	YES	8' - 1"	3' - 8"	ALUMINUM		
NEW LIBRARY BLDG	239	WEST	DOUBLE-ARCH FIXED WINDOW IN STONE SURROUND		3' - 9"	2' - 6"	THERMALLY BROKEN STEEL	WIDTH DIM IS PER WINDOW, COLOR TO MATCH TYP WINDOW COLOR	
NEW LIBRARY BLDG	240	WEST	SIMUL DOUBLE-SASH CASEMENT		4' - 8"	1' - 7"	ALUMINUM	*	
NEW LIBRARY BLDG	241	WEST	SIMUL DOUBLE-SASH CASEMENT		4' - 8"	1' - 7"	ALUMINUM	*	
NEW LIBRARY BLDG	242	WEST	SIMUL DOUBLE-SASH CASEMENT		4' - 8"	1' - 7"	ALUMINUM	*	
NEW LIBRARY BLDG	243	WEST	SIMUL DOUBLE-SASH CASEMENT		4' - 8"	1' - 7"	ALUMINUM	*	
EXG ROVENSKY BLDG	244	WEST	SIMUL DOUBLE-SASH CASEMENT		5' - 1"	1' - 7"	ALUMINUM	* / NEW OPENING EXG BUILDING	
EXG ROVENSKY BLDG	245	WEST	SIMUL DOUBLE-SASH CASEMENT	YES	5' - 1"	1' - 7"	ALUMINUM	*	
EXG ROVENSKY BLDG	246	WEST	SIMUL DOUBLE-SASH CASEMENT	YES	5' - 1"	1' - 7"	ALUMINUM	*	
EXG ROVENSKY BLDG	247	WEST	SIMUL DOUBLE-SASH CASEMENT	* YES	5' - 1"	1' - 7"	ALUMINUM	*	
EXG ROVENSKY BLDG	248	WEST	GANGED PAIR SIMUL DOUBLE-SASH CASEMENTS	YES	5' - 3"	8' - 0"	ALUMINUM		
EXG ROVENSKY BLDG	249	WEST	GANGED PAIR SIMUL DOUBLE-SASH CASEMENTS	YES	5' - 3"	8' - 0"	ALUMINUM		
EXG ROVENSKY BLDG	250	WEST	SIMUL DOUBLE-SASH CASEMENT	YES	5' - 1"	1' - 7"	ALUMINUM	*	
EXG ROVENSKY BLDG	251	WEST	SIMUL DOUBLE-SASH CASEMENT	YES	5' - 1"	1' - 7"	ALUMINUM	*	
EXG ROVENSKY BLDG	252	WEST	SIMUL DOUBLE-SASH CASEMENT	YES	5' - 1"	1' - 7"	ALUMINUM	twwt	
EXG ROVENSKY BLDG	253	WEST	SIMUL DOUBLE-SASH CASEMENT		5' - 1"	1' - 7"	ALUMINUM	* / NEW OPENING EXG BUILDING	


DOOR SCHEDULE								
BUILDING	MARK	BLDG ELEV	TYPE	EXG OPENING	CLEAR OPENING HEIGHT		MATERIAL / PRODUCT	COMMENTS
					HEIGHT	WIDTH		

EXG ROVENSKY BLDG	D01	EAST	STOREFRONT SYSTEM: DOUBLE DOORS	YES	8' - 4"	5' - 0"	THERMALLY BROKEN STEEL	BRONZE HARDWARE, RESTORE 1947 VOLK DESIGN INTENT IN HISTORIC DWGS. PROVIDE ADD, MATCH WINDOW COLOR
NEW LIBRARY BLDG	D02	NORTH	STOREFRONT SYSTEM: SINGLE DOOR		8' - 0"	3' - 6"	THERMALLY BROKEN STEEL	BRONZE HARDWARE, DECORATIVE GRILLEWORK, SEE DTLS; MINIATURE DOOR ADJACENT, SAME DETAILS, COLOR BLACK
EXG ROVENSKY BLDG	D03	SOUTH	EGRESS DOOR	YES	7' - 3"	3' - 2"	FLUSH MTL PANEL	EGRESS DOOR, MATCH 1947 VOLK INTENT
NEW LIBRARY BLDG	D06/D07	NORTH	STOREFRONT SYSTEM: DOUBLE-DOORS		8' - 0"	6' - 0"	THERMALLY BROKEN STEEL	BOARD ROOM TO TERRACE, BRONZE HARDWARE, COLOR TO BE VERDIGRIS TO MATCH BOARD ROOM MATERIALITY
NEW LIBRARY BLDG	D04/D05/D08/D09	NORTH	STOREFRONT SYSTEM: SINGLE-DOORS		8' - 0"	3' - 0"	THERMALLY BROKEN STEEL	BOARD ROOM/CORRIDOR TO TERRACE, BRONZE HARDWARE, COLOR TO BE VERDIGRIS TO MATCH BOARD ROOM MATERIALITY


ALL DOOR AND WINDOW DIMENSIONS AND SPECIFICATIONS ARE PROVIDED TO REPRESENT DESIGN INTENT AND ARE SUBJECT TO MINOR CHANGES DURING THE DEVELOPMENT OF CONSTRUCTION DOCUMENTS

WINDOW AND DOOR NOTES


- WHERE * INDICATED IN COMMENTS, WIDTH REPORTED IS PER SASH (DOUBLE THIS FIGURE FOR M.O. WIDTH)
- WHERE ALUMINUM SPECIFIED FOR MATERIAL, BASIS OF DESIGN IS WINDOOR 238 ESTATE SERIES IMPACT-RATED ALUMINUM WINDOWS WITH CUSTOM COLOR IN KYNAR FINISH AND GRILLES TO MATCH ORIGINAL MUNTIN PATTERNS
- UON, GLASS SPECIFICATION DESIGN INTENT IS TO MATCH GLASS APPEARANCE AND SPECIFICATION USED AT 2017 KING LIBRARY RENOVATION:
 - B.O.D.: VIRACON LOW-E LAMINATED GLASS 7/16" TOTAL THICKNESS, OUTER LAYER CONSISTING OF 3/16" GRAY HS VLE-3-70#2, AND 0.090" CLEAR PVB INTERLAYER, WITH 3/16" CLEAR INNER GLASS LAYER. HEAT-STRENGTHENED, ANNEALED, AND/OR TEMPERED PER CODE REQUIREMENTS.
- ALUMINUM KYNAR COATING FOR WINDOWS TO ACCORD WITH RESULTS OF FORTHCOMING HISTORIC PAINT ANALYSIS FOR THE BUILDING.
- WHERE WINDOWS AND DOORS INDICATED TO BE THERMALLY-BROKEN STEEL, B.O.D. IS HOPES LANDMARK SERIES 175 OR SIMILAR, IMPACT-RATED. COLOR TO BE VERDIGRIS OR BLACK AS INDICATED.

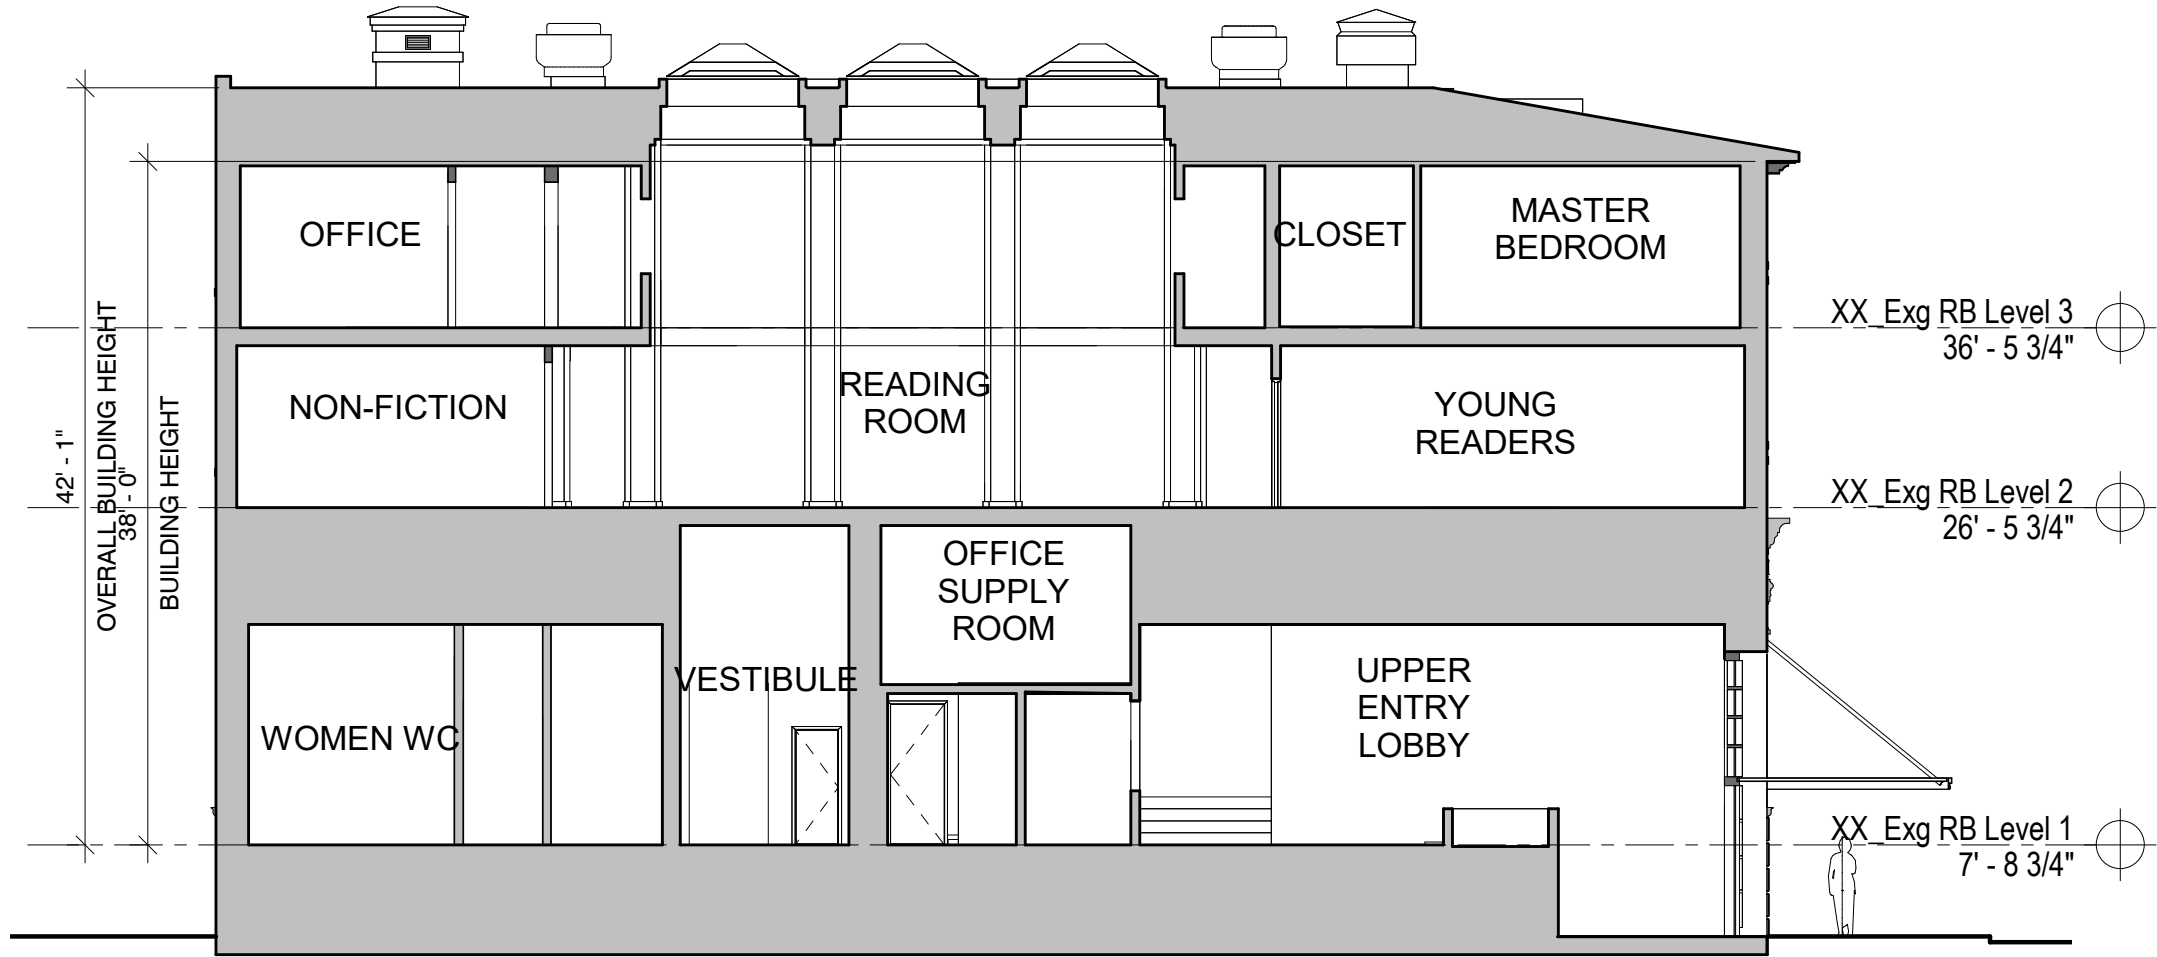

1 EAST-WEST SECTION EXISTING
C-5.1.0 3/32" = 1'-0"

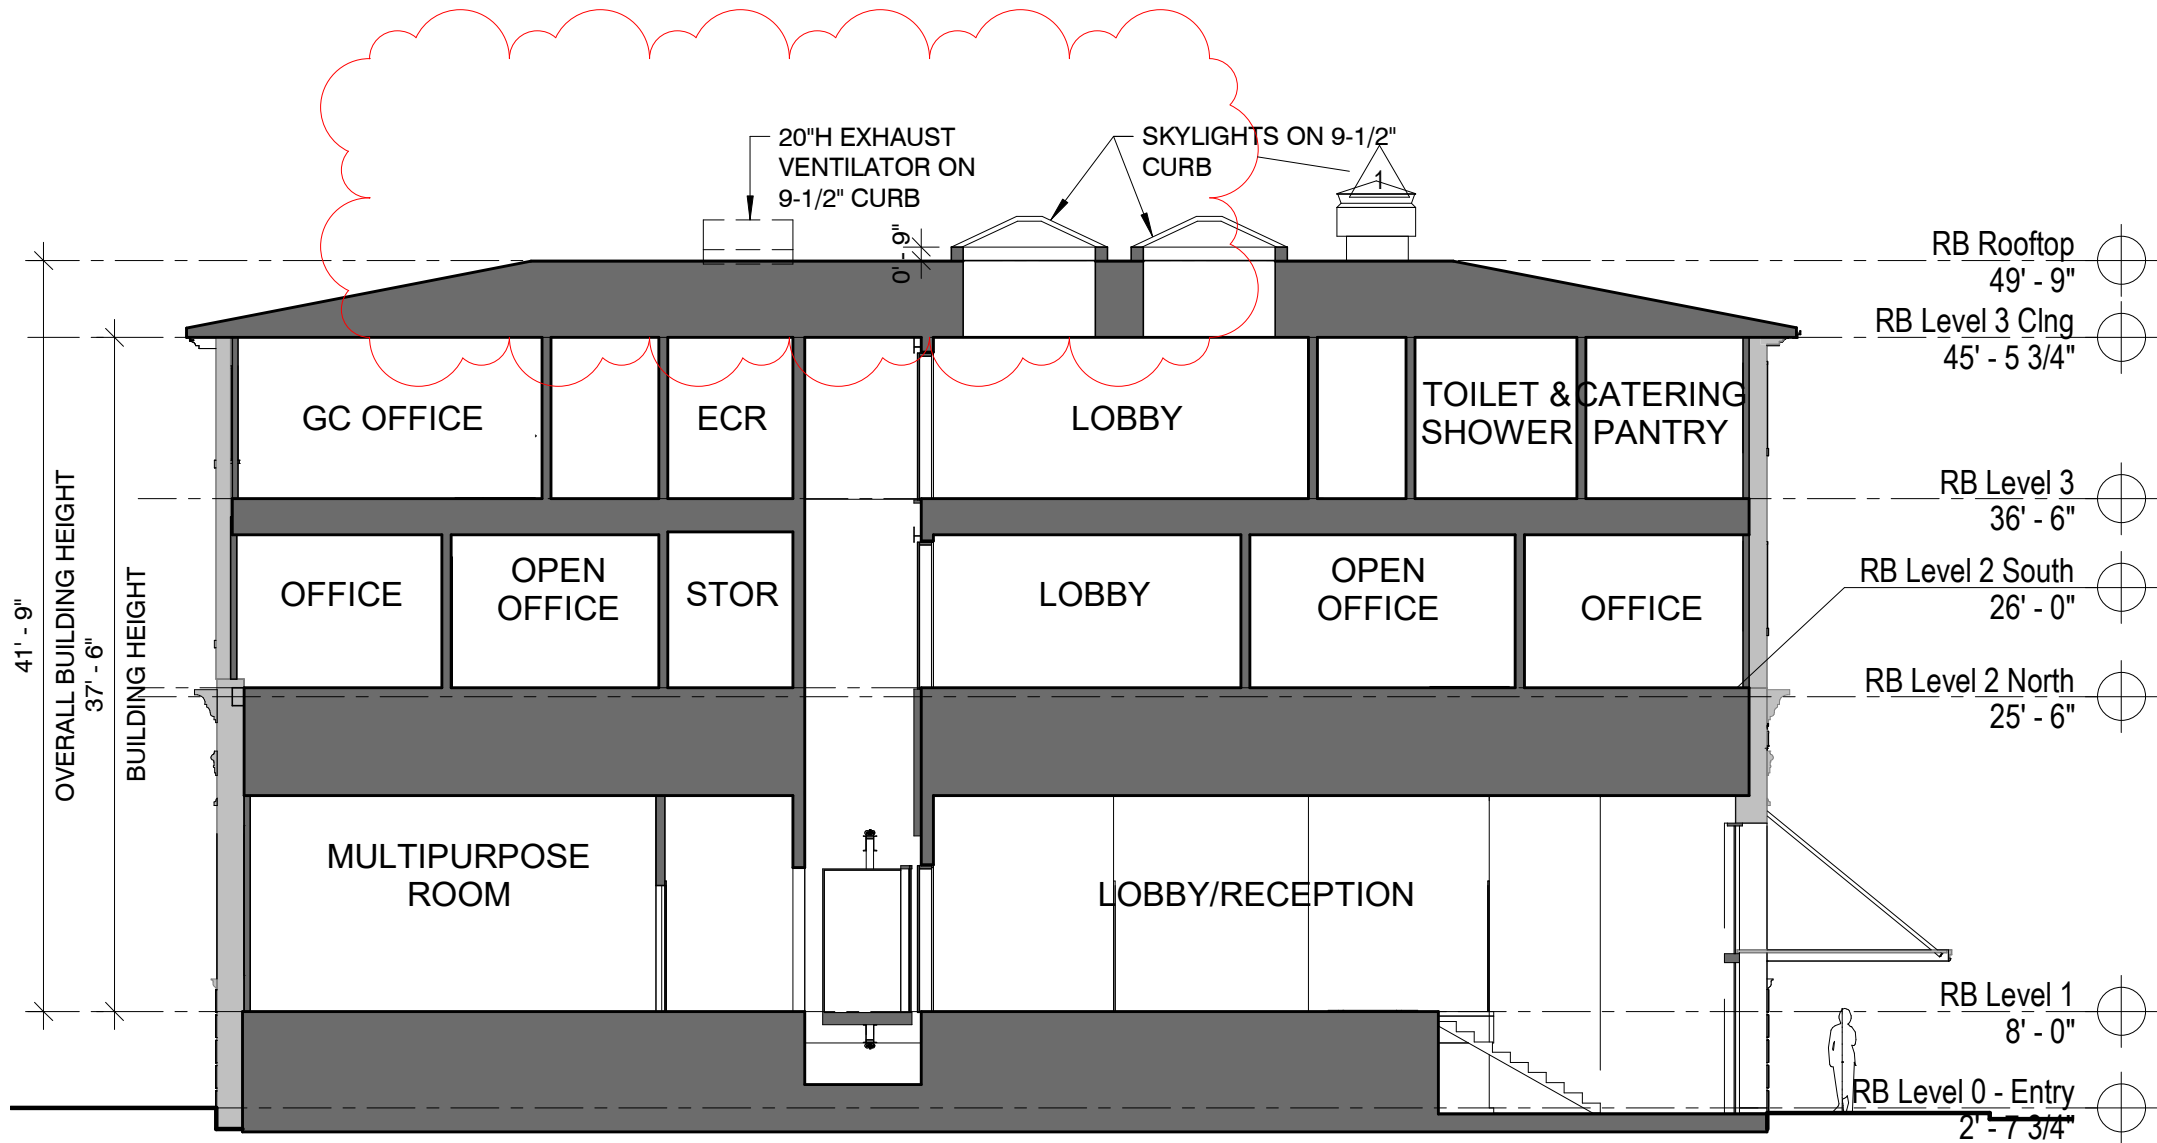

2 EAST-WEST SECTION PROPOSED
C-5.1.0 3/32" = 1'-0"

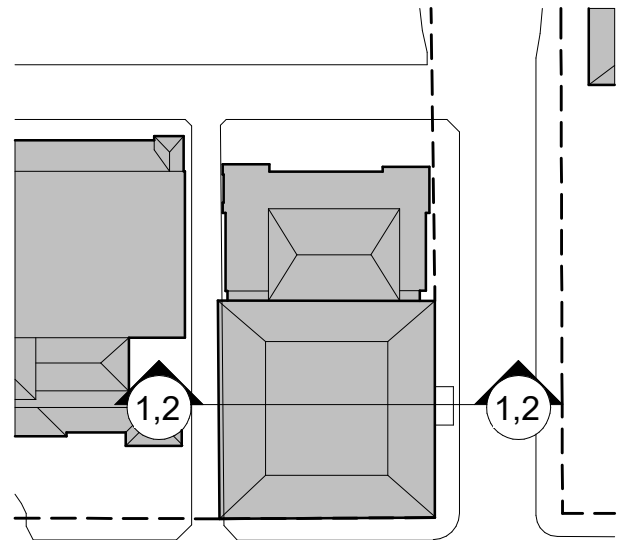

1/28/2024 1:02:51 PM

120 Broadway
20th Floor
New York, NY 10271
212 777 7800
beyerblinderbelle.com

BEYER
BLINDER
BELLE

285 Bayview Blvd
West Palm Beach
FL 33407
305.888.8844
spinaorourke.com
A26002599

SPINAOROURKE
+ PARTNERS





Architecture • Interior Design
Keith M. Spina #

The Society of the Four Arts -
John E. Rovensky Building
100 Four Arts Plaza, Palm Beach, FL 33480

THESE DRAWINGS ARE FOR THE EXCLUSIVE USE OF SPINA OROURKE + PARTNERS, INC. AND MAY NOT BE REPRODUCED, REPRODUCED OR USED IN ANY MANNER WITHOUT THE EXPRESS WRITTEN CONSENT OF SPINA OROURKE + PARTNERS, INC. ALL RIGHTS RESERVED.

||
||
||

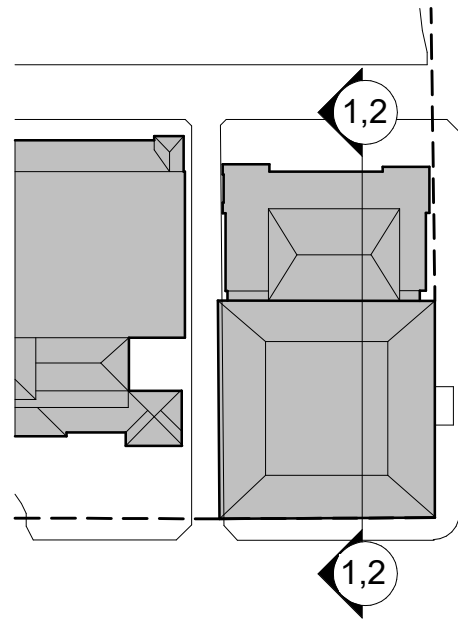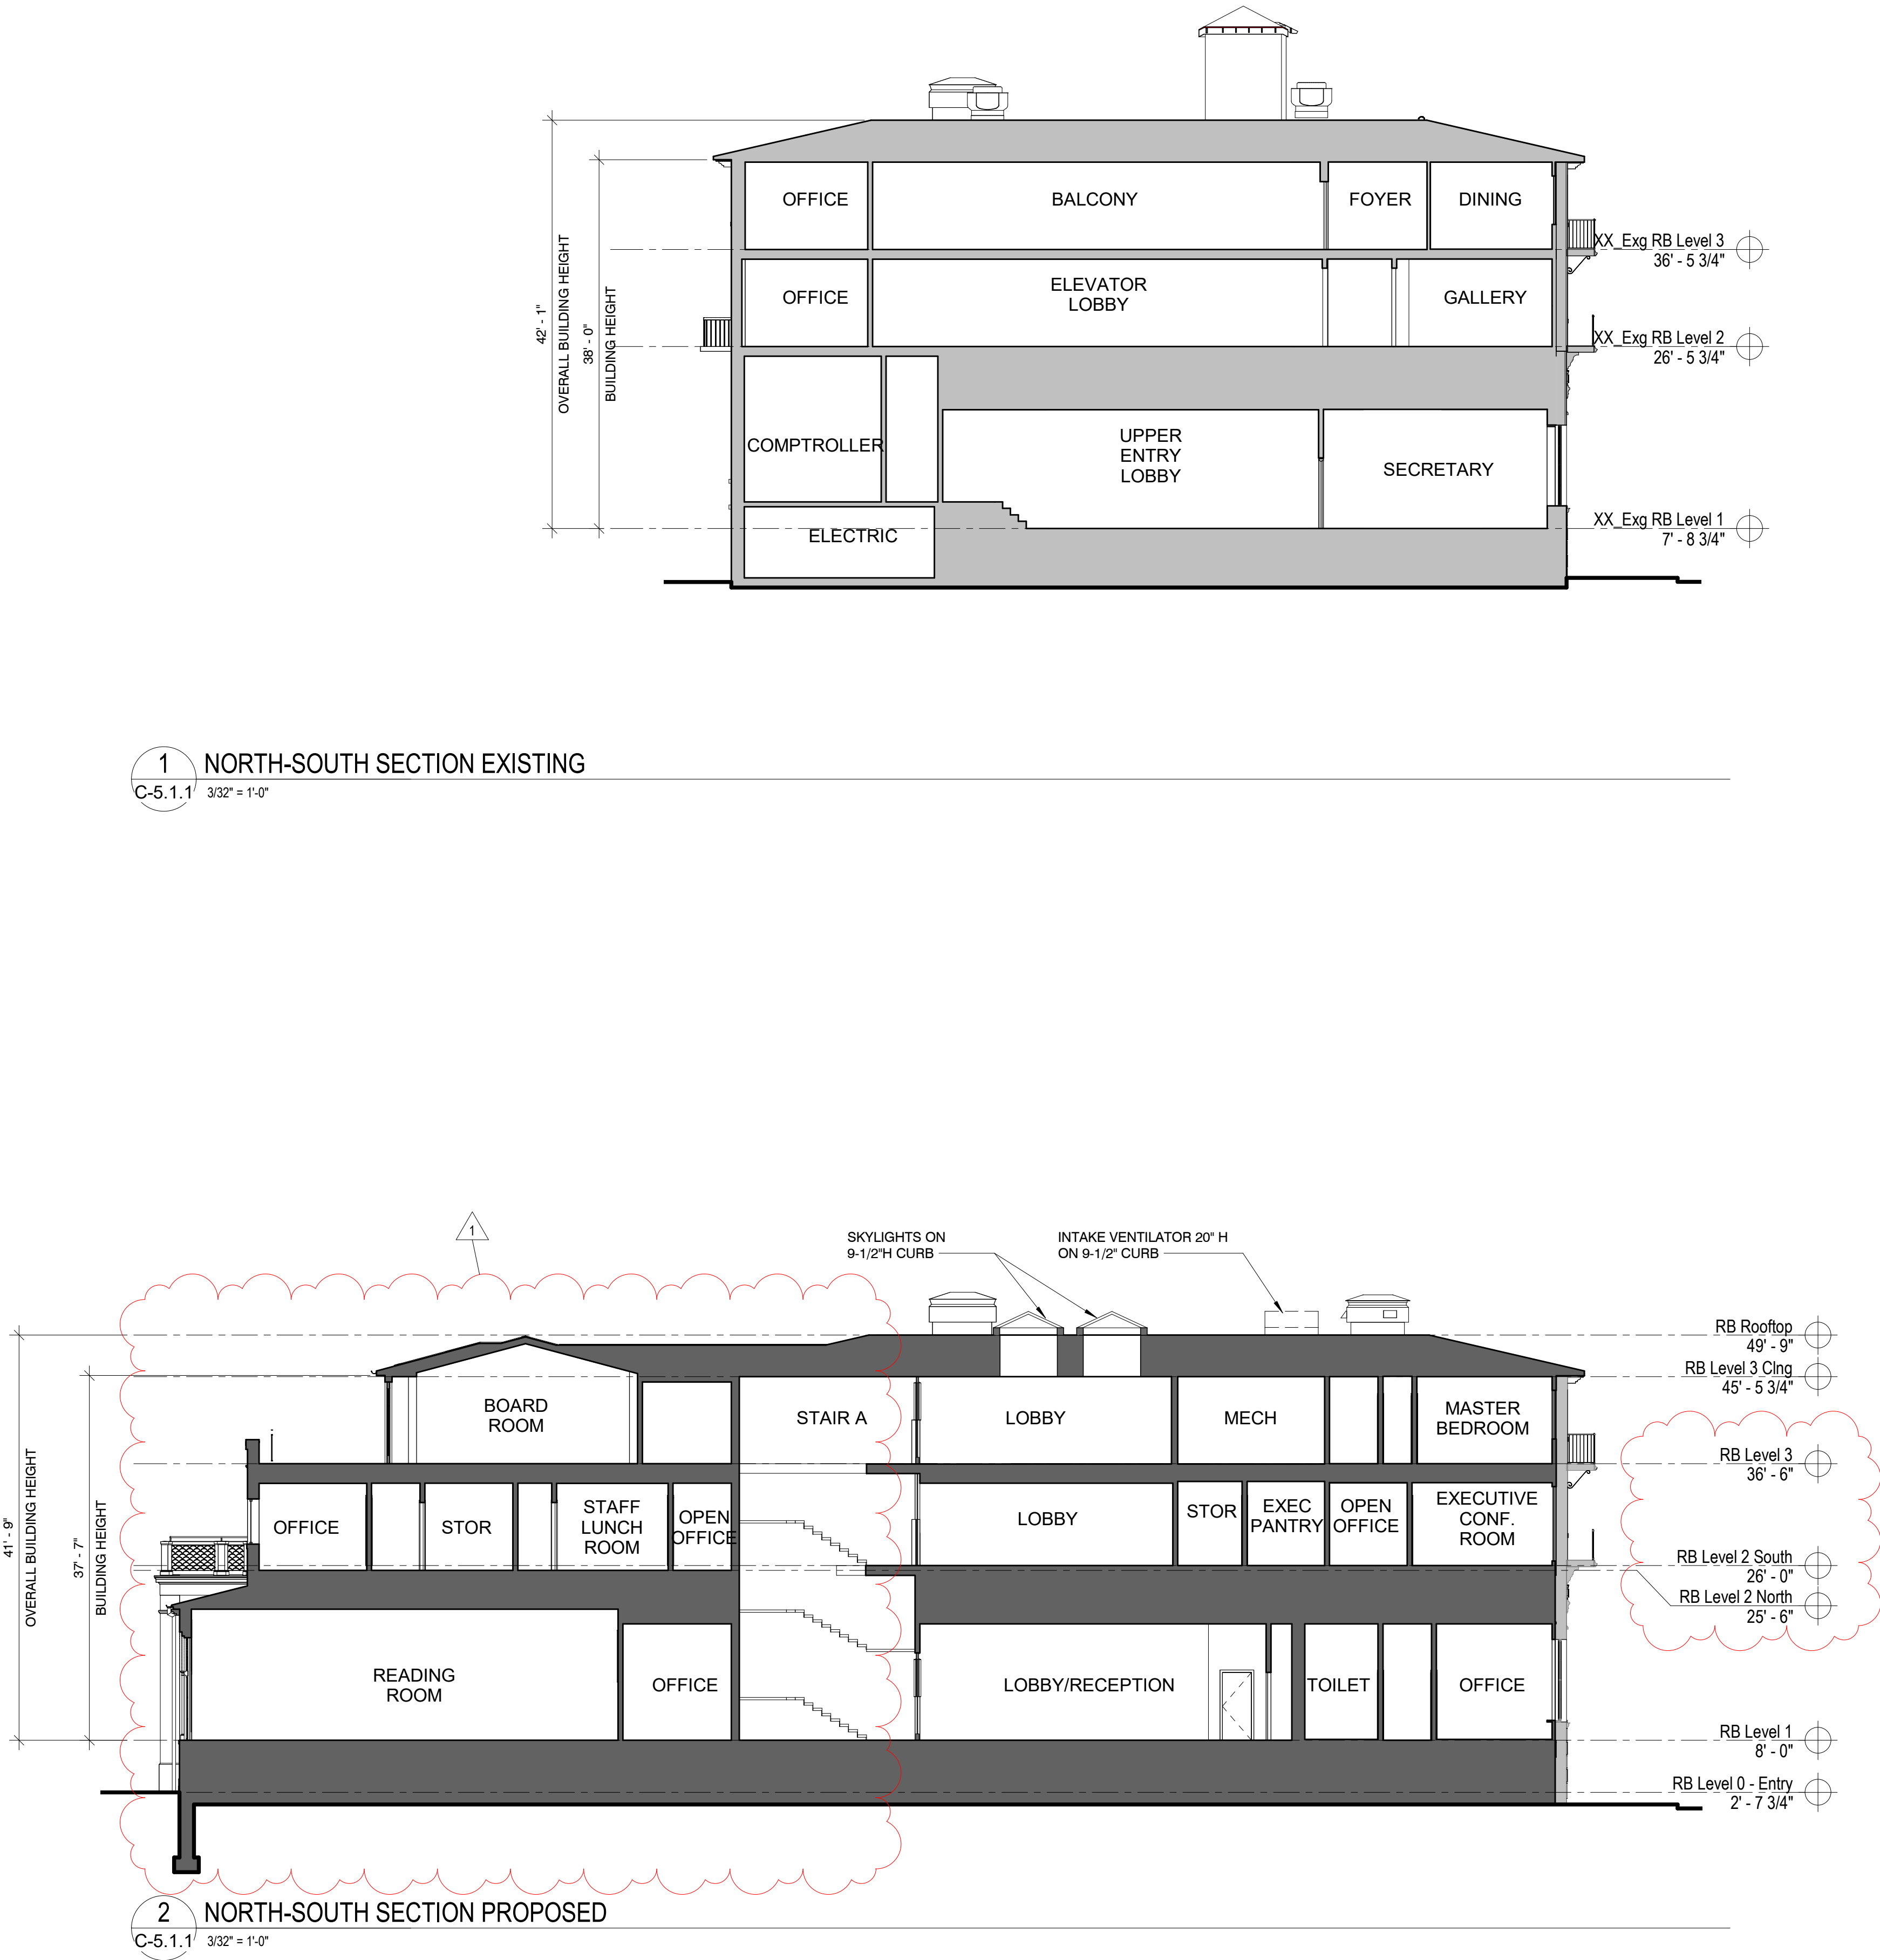


EXISTING & PROPOSED SECTION DIAGRAM

The Society of the Four Arts -
John E. Rovensky Building
100 Four Arts Plaza, Palm Beach, FL 33480

THESE DRAWINGS ARE FOR THE EXCLUSIVE USE OF SPINA OROURKE + PARTNERS, INC. AND MAY NOT BE REPRODUCED, COPIED, OR USED IN ANY MANNER WITHOUT THE EXPRESS WRITTEN CONSENT OF SPINA OROURKE + PARTNERS, INC. ALL RIGHTS ARE RESERVED.

REVISIONS		
No.	Date	Description
1	2024/12/30	LPC Resubmission #1

Project no: 2953
Date: 2024.10.07
Drawn by: Author
Project Manager: Checker

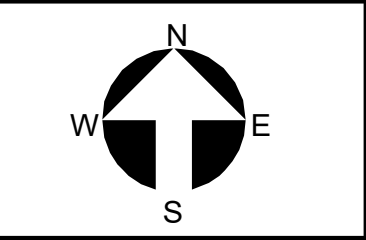

C-5.1.1
Final Submittal

SPINA OROURKE + PARTNERS
Architecture • Interior Design
Keith M. Spina #

BEYER BLINDER BELLE
285 Banyan Blvd
West Palm Beach
FL 33407
305.884.8844
spina@bblbelle.com
beyerblinderbelle.com

120 Broadway
20th Floor
New York, NY 10271
212.777.7800
beyerblinderbelle.com



CLAY BARREL TILE,
TRADITIONALLY DETAILED



THIRD-FLOOR PERGOLA -
OLD-GROWTH CLEAR CYPRESS, LIME WASH



ORNAMENTAL METAL GRILLE
(LUNETTE ABOVE ENTRY DOOR)



LIMESTONE, INDIANA, FULL COLOR BLEND,
HONED - BASES, TRIM, COPINGS, SILLS AS
NOTED



TRADITIONAL STANDING SEAM COOPER
ROOF (SIM TO PANNILL PAVILION)



FISH SCALE BARREL TILE
(EAST CORNER BALUSTRADE)



STEEL WINDOWS & DOORS ON ADDITION,
AND THIRD FLOOR STOREFRONT



TEXTURED "TROWEL" STUCCO - EXTERIOR
WALL SURFACE
CORNICES, COPINGS, CAPITALS, RUNNING TRIM
WILL BE "RUN STUCCO" (SMOOTH)



ZAHNER "STAR BLUE COPPER"
(DESIGN INTENT FOR ROOF FINISH)



REFERENCE IMAGE FOR CUSTOM
ORNAMENTAL WROUGHT IRON GRILLE
(SCOTT LANKTON, "BIRD GATE")



REFERENCE IMAGE FOR CUSTOM
ORNAMENTAL WROUGHT IRON GRILLE
(ALBERT PALEY, "PORTAL GATES", 1974, SMITHSONIAN
MUSEUM)




ORNAMENTAL METAL GRILLE BY ARTISAN
WITH CHILDREN'S LITERARY THEMES (TO BE
DESIGNED WITH CRAFTSPERSON)


1 PART NORTH ELEVATION - COLOR
C-6.1.0 3/8" = 1'-0"




3 1ST FLR EAST WINDOW ELEVATION
C-6.2.0 3/4" = 1'-0"

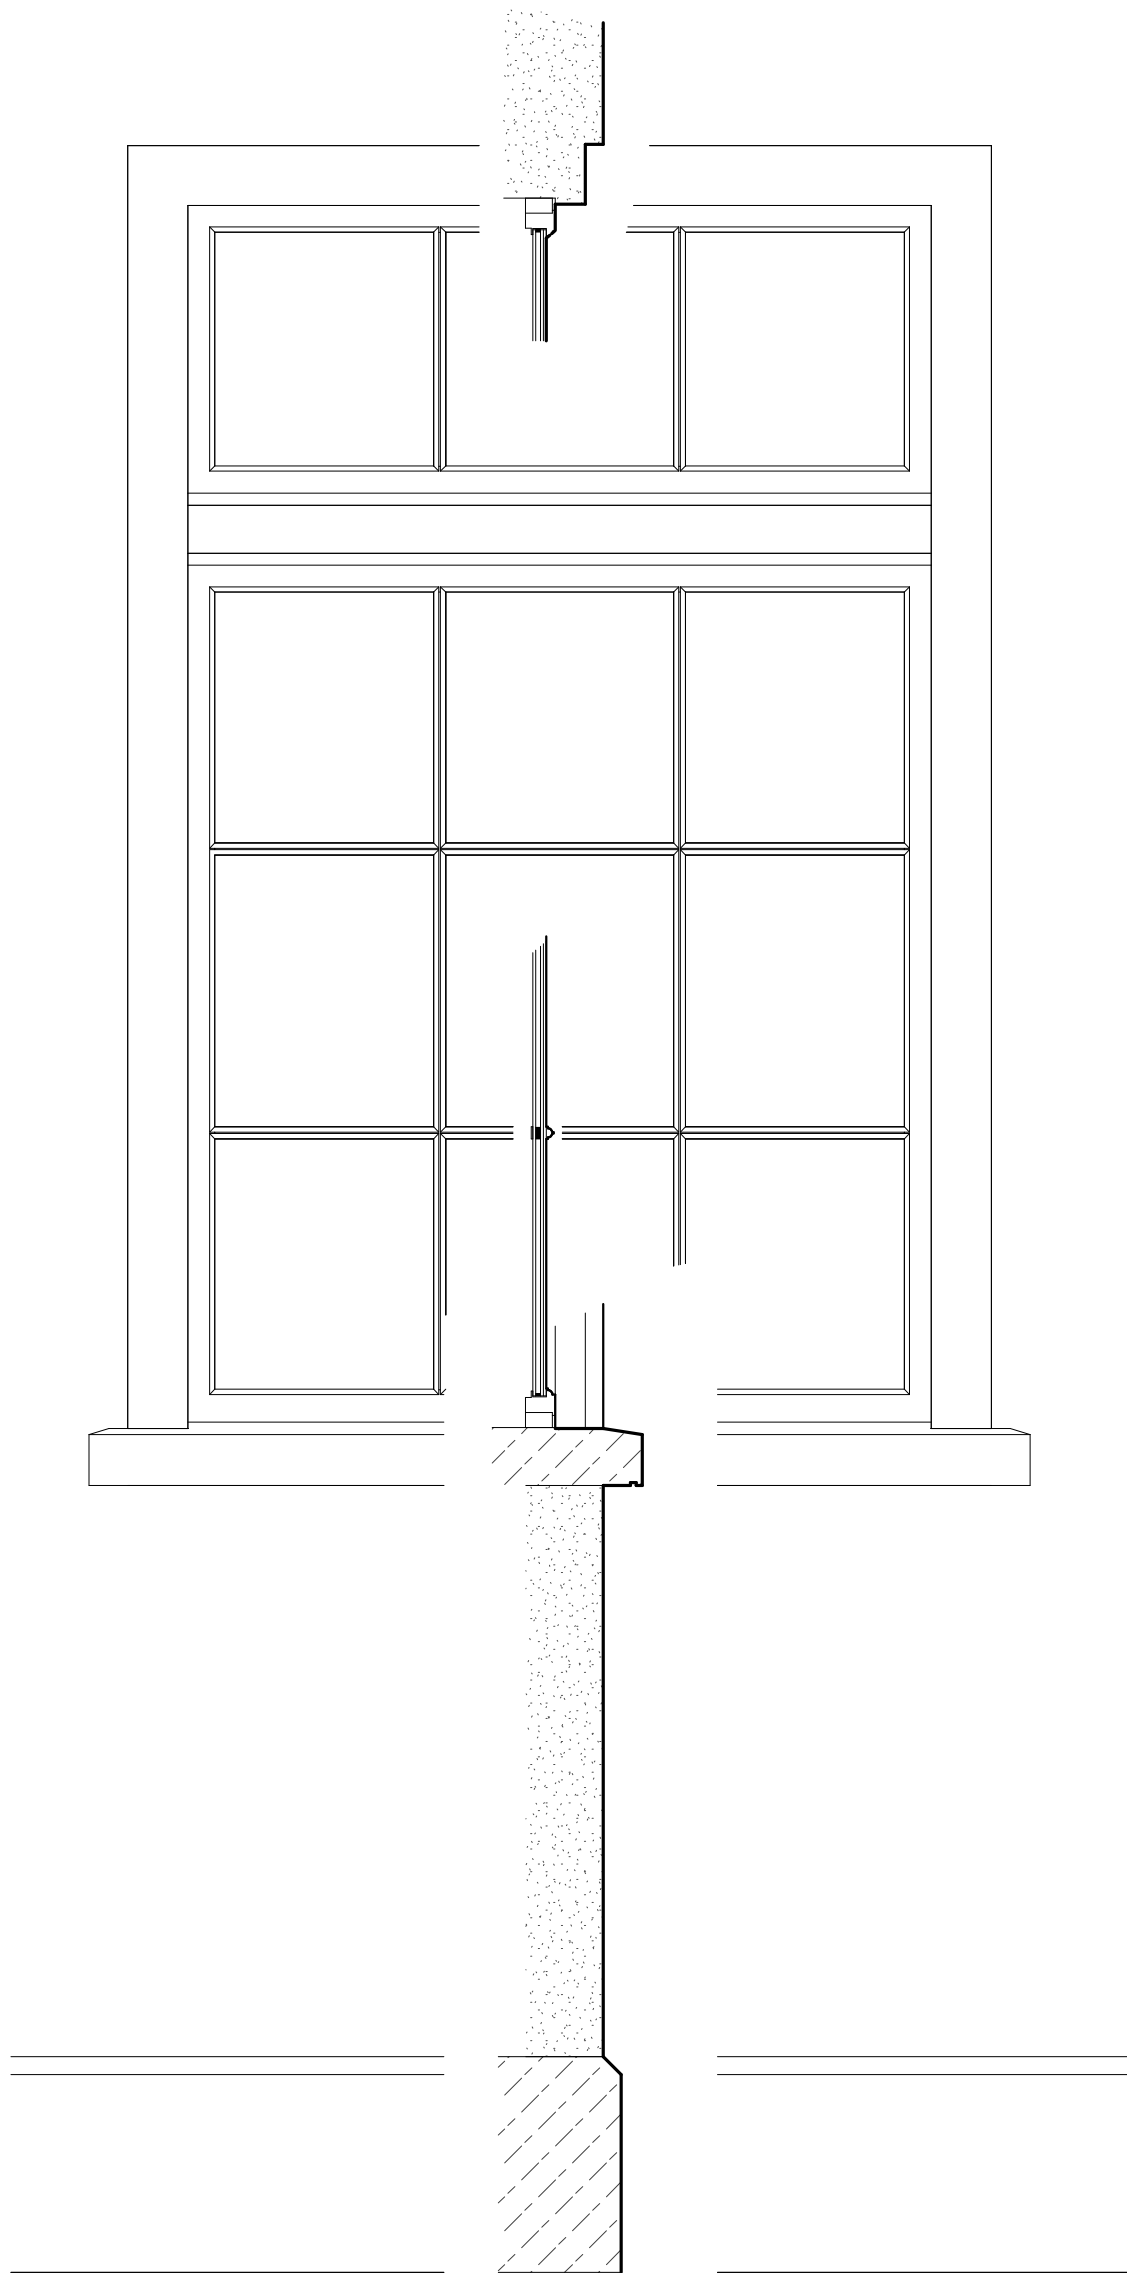


2 1ST FLR NORTHEAST TOWER WINDOW ELEVATION
C-6.2.0 3/4" = 1'-0"

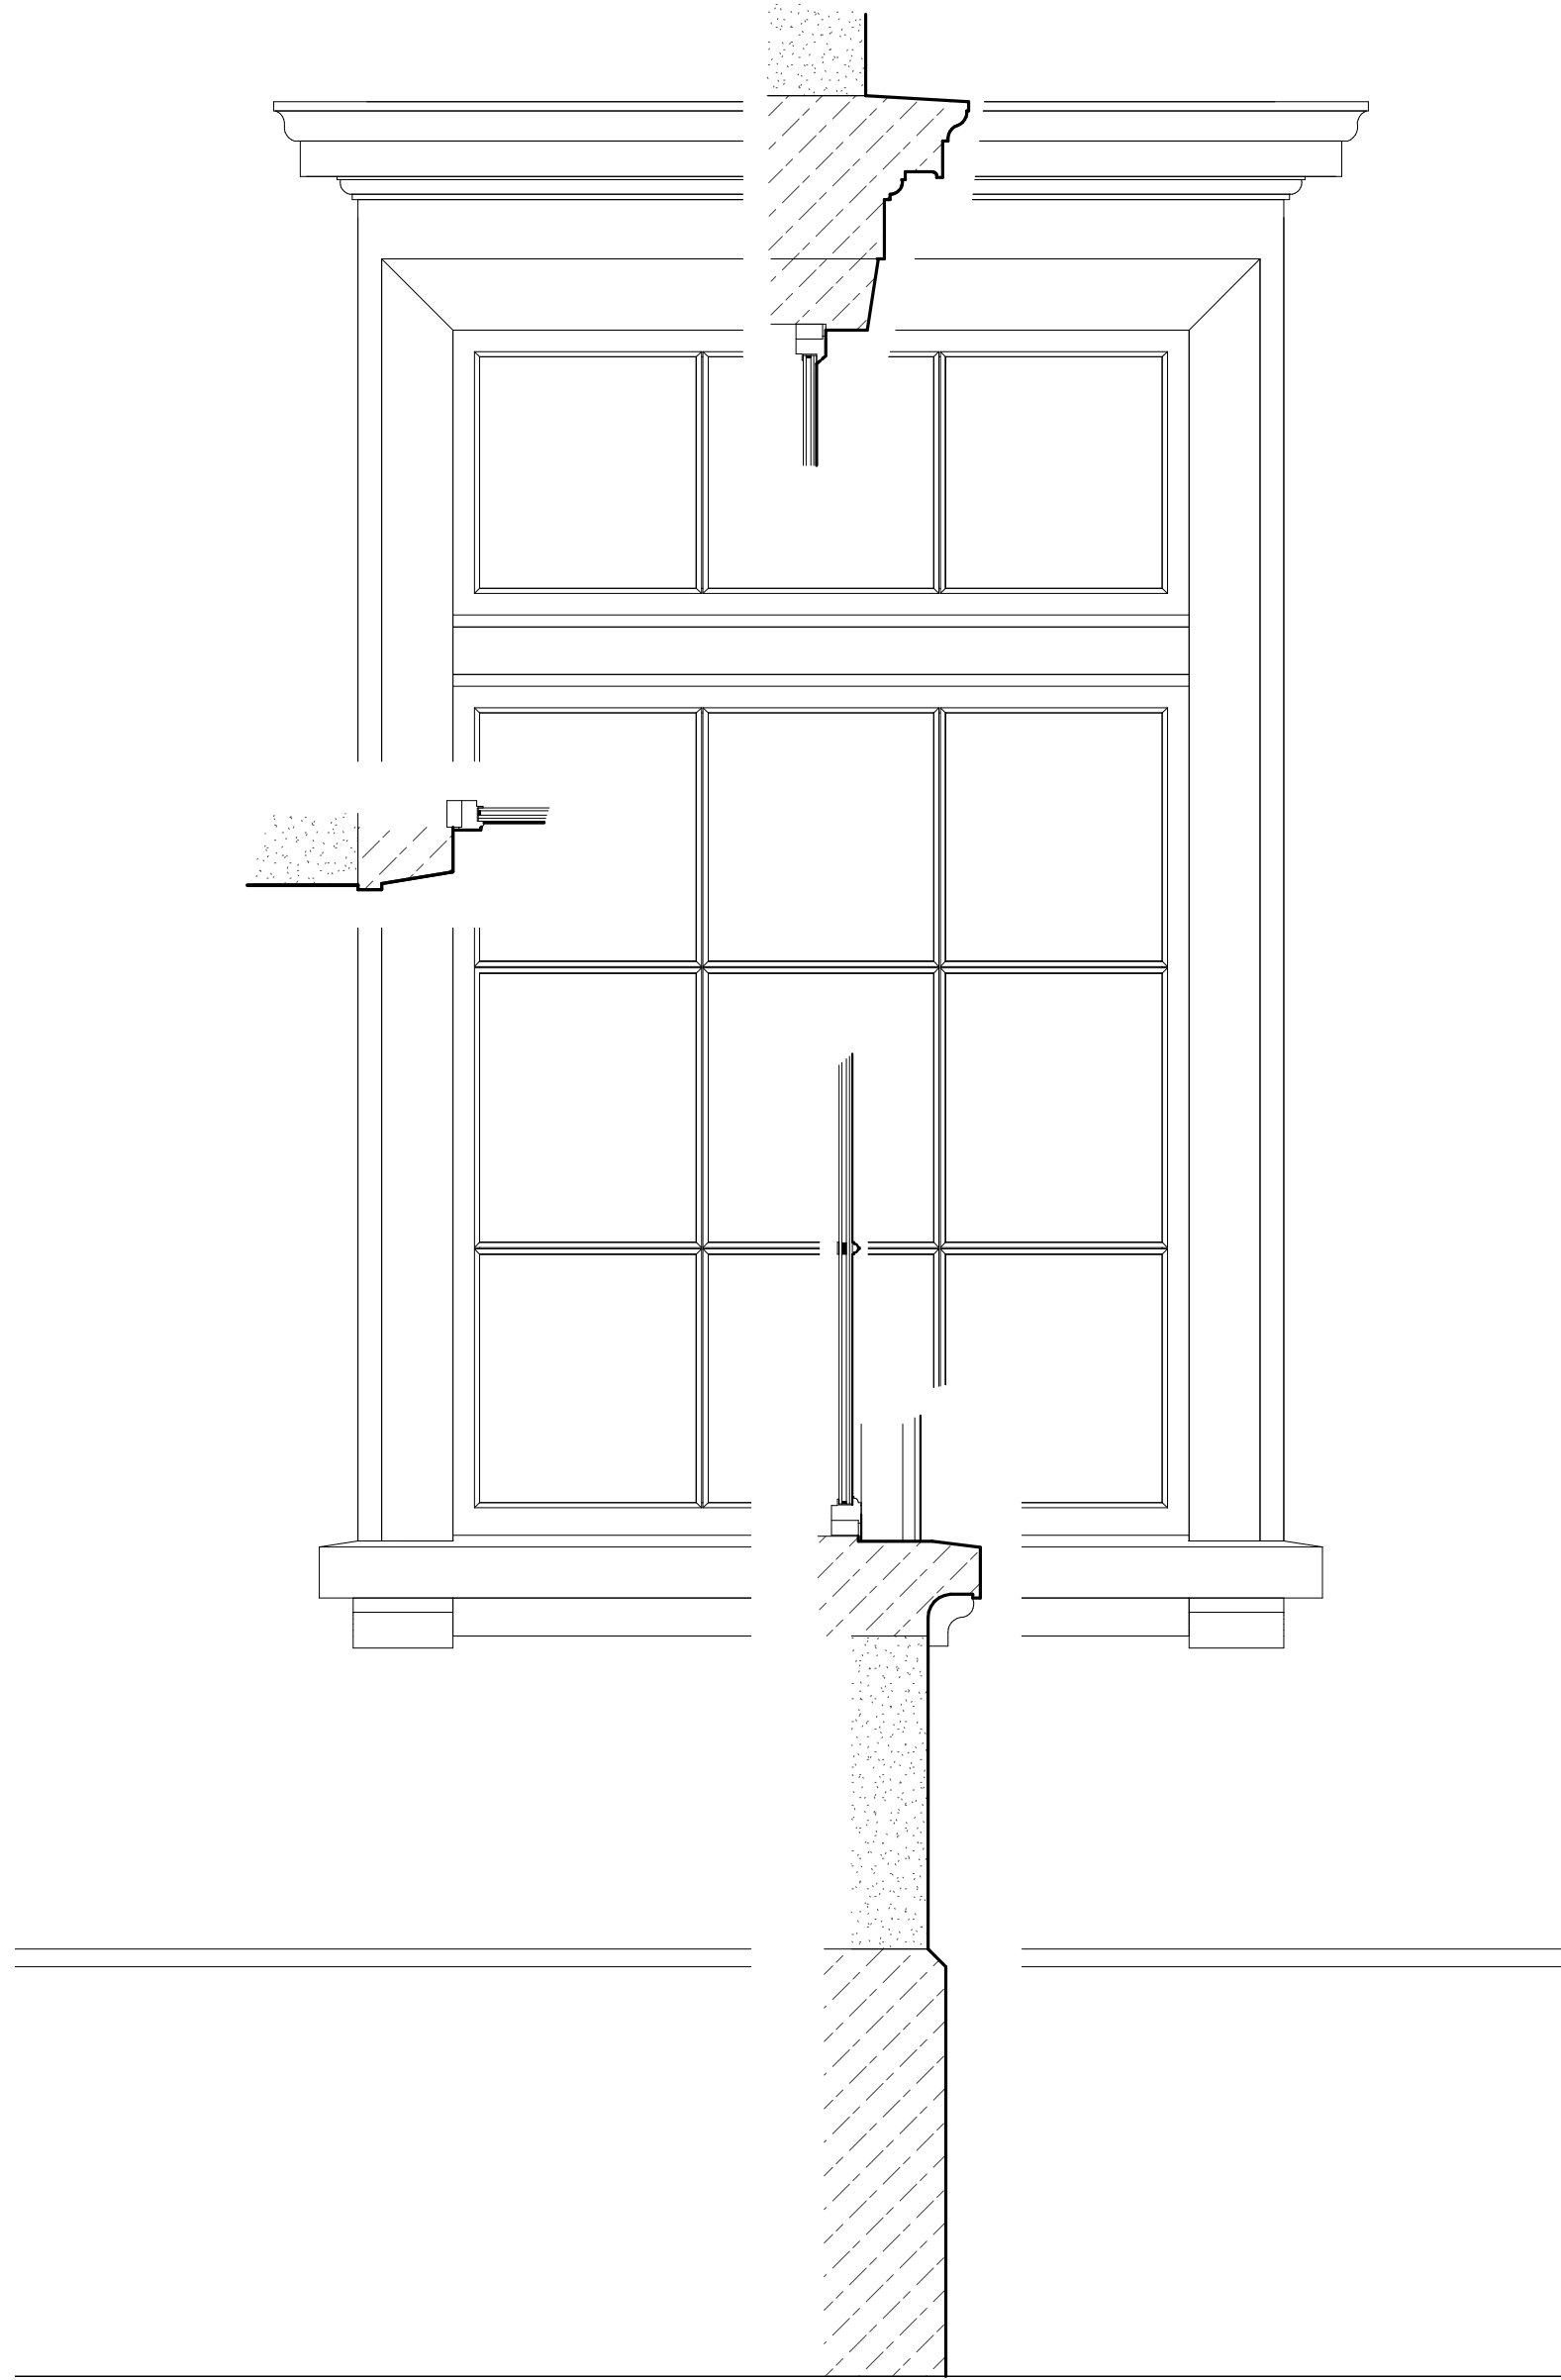

1 TYP ARCHED WINDOW ELEVATION
C-6.2.0 3/4" = 1'-0"

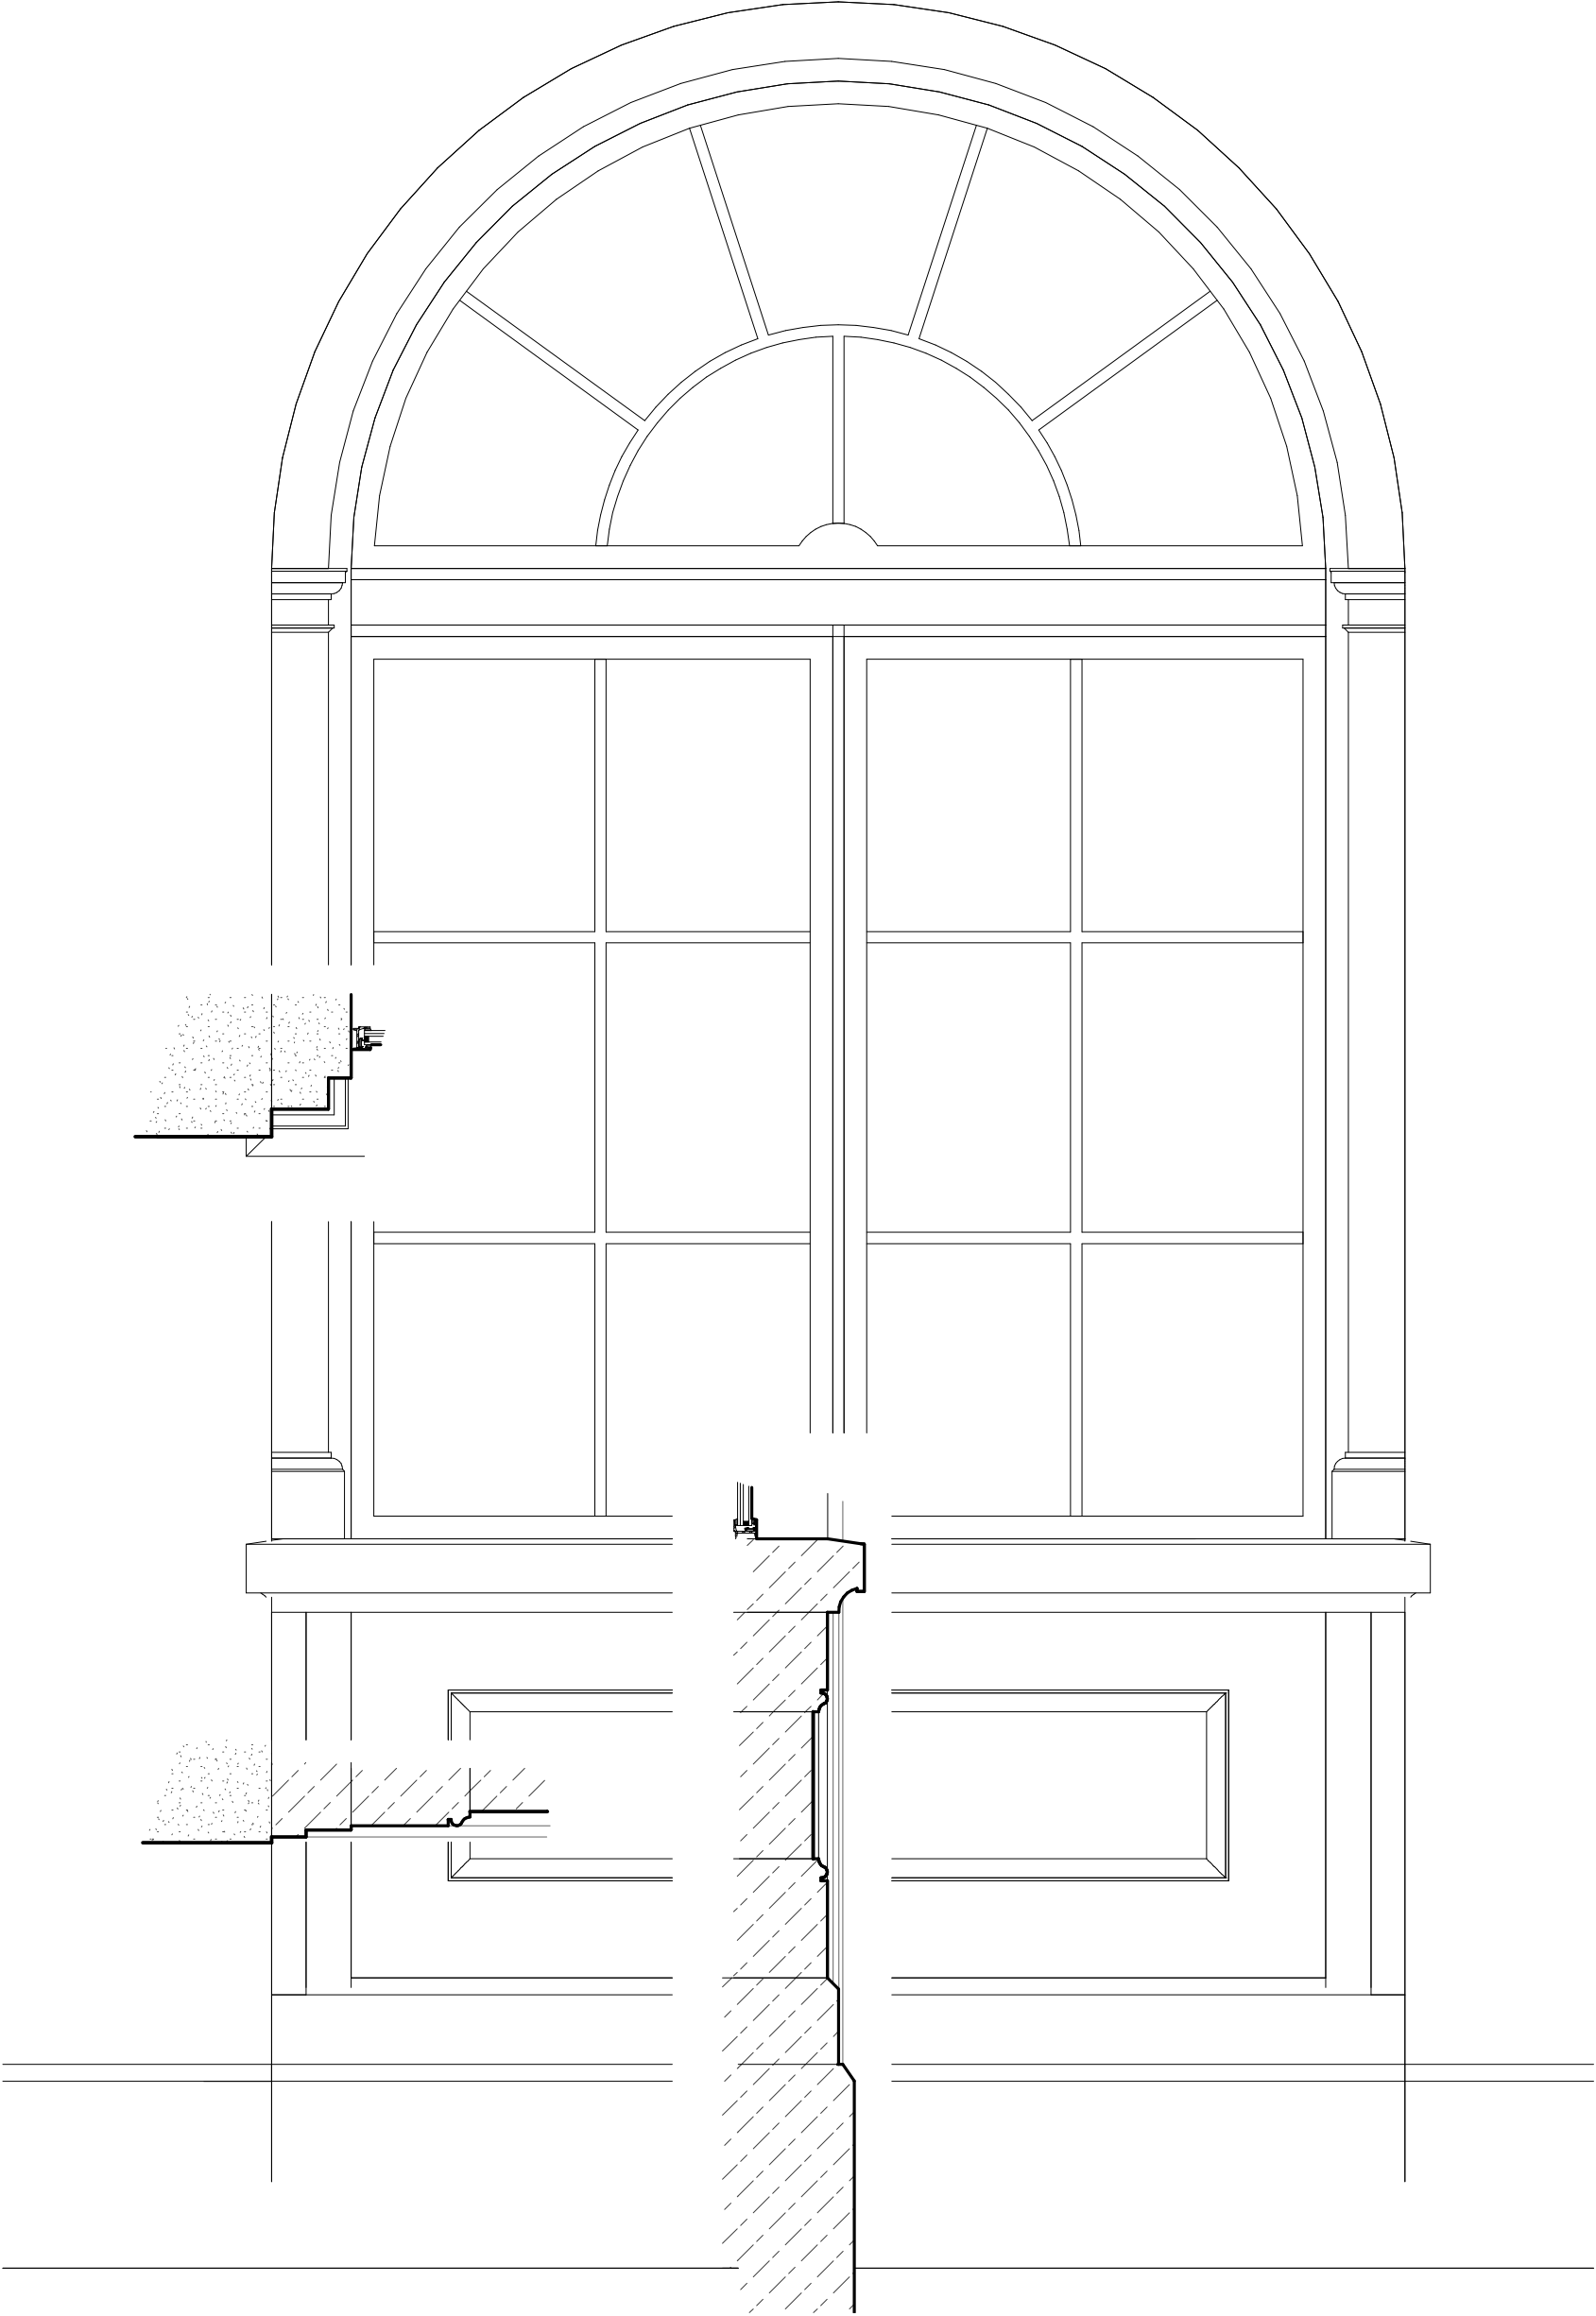

EXTERIOR PROPOSED ARCHITECTURAL DETAILS

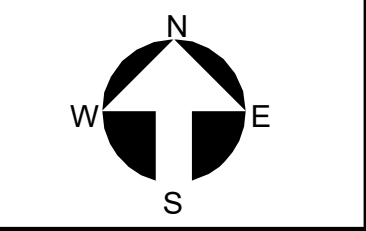

Project no: 2953
Date: 2024.10.07
Drawn by: Author
Project Manager: Checker

REVISIONS		
No	Date	Description
1	2024/12/30	LPC Resubmission #1

THESE DRAWINGS ARE FOR THE EXCLUSIVE USE OF SPINA OROURKE + PARTNERS, INC. AND MAY NOT BE REPRODUCED, COPIED, OR USED IN ANY MANNER WITHOUT THE EXPRESS WRITTEN CONSENT OF SPINA OROURKE + PARTNERS, INC. ALL RIGHTS ARE RESERVED.


The Society of the Four Arts -
John E. Rovensky Building
100 Four Arts Plaza, Palm Beach, FL 33480




SPINA OROURKE
+ PARTNERS
Architecture • Interior Design
Keith M. Spina #

285 Banyan Blvd
West Palm Beach
FL 33407
305.884.8844
spinaorourke.com
AA26002399


BEYER BLINDER BELLE
120 Broadway
20th Floor
New York, NY 10271
212.777.7800
beyerblinderbelle.com

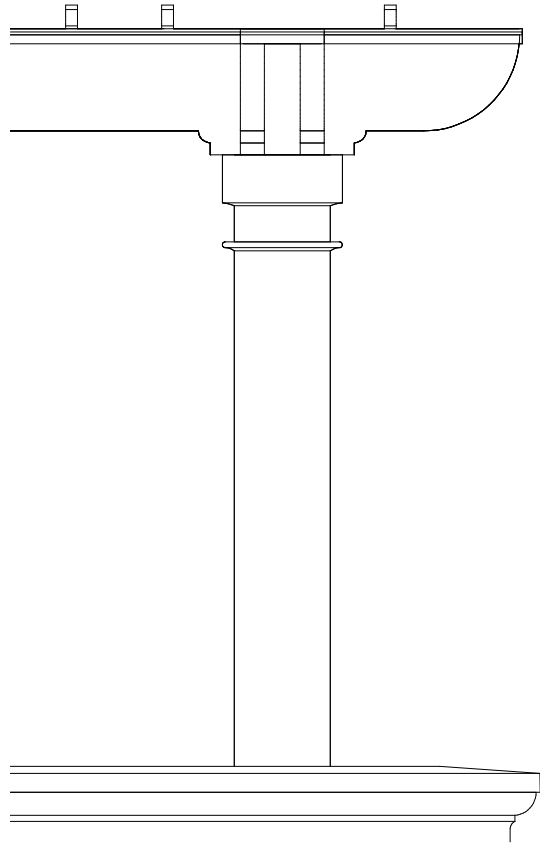


7 PERGOLA ELEVATION
C-6.2.1 3/4" = 1'-0"

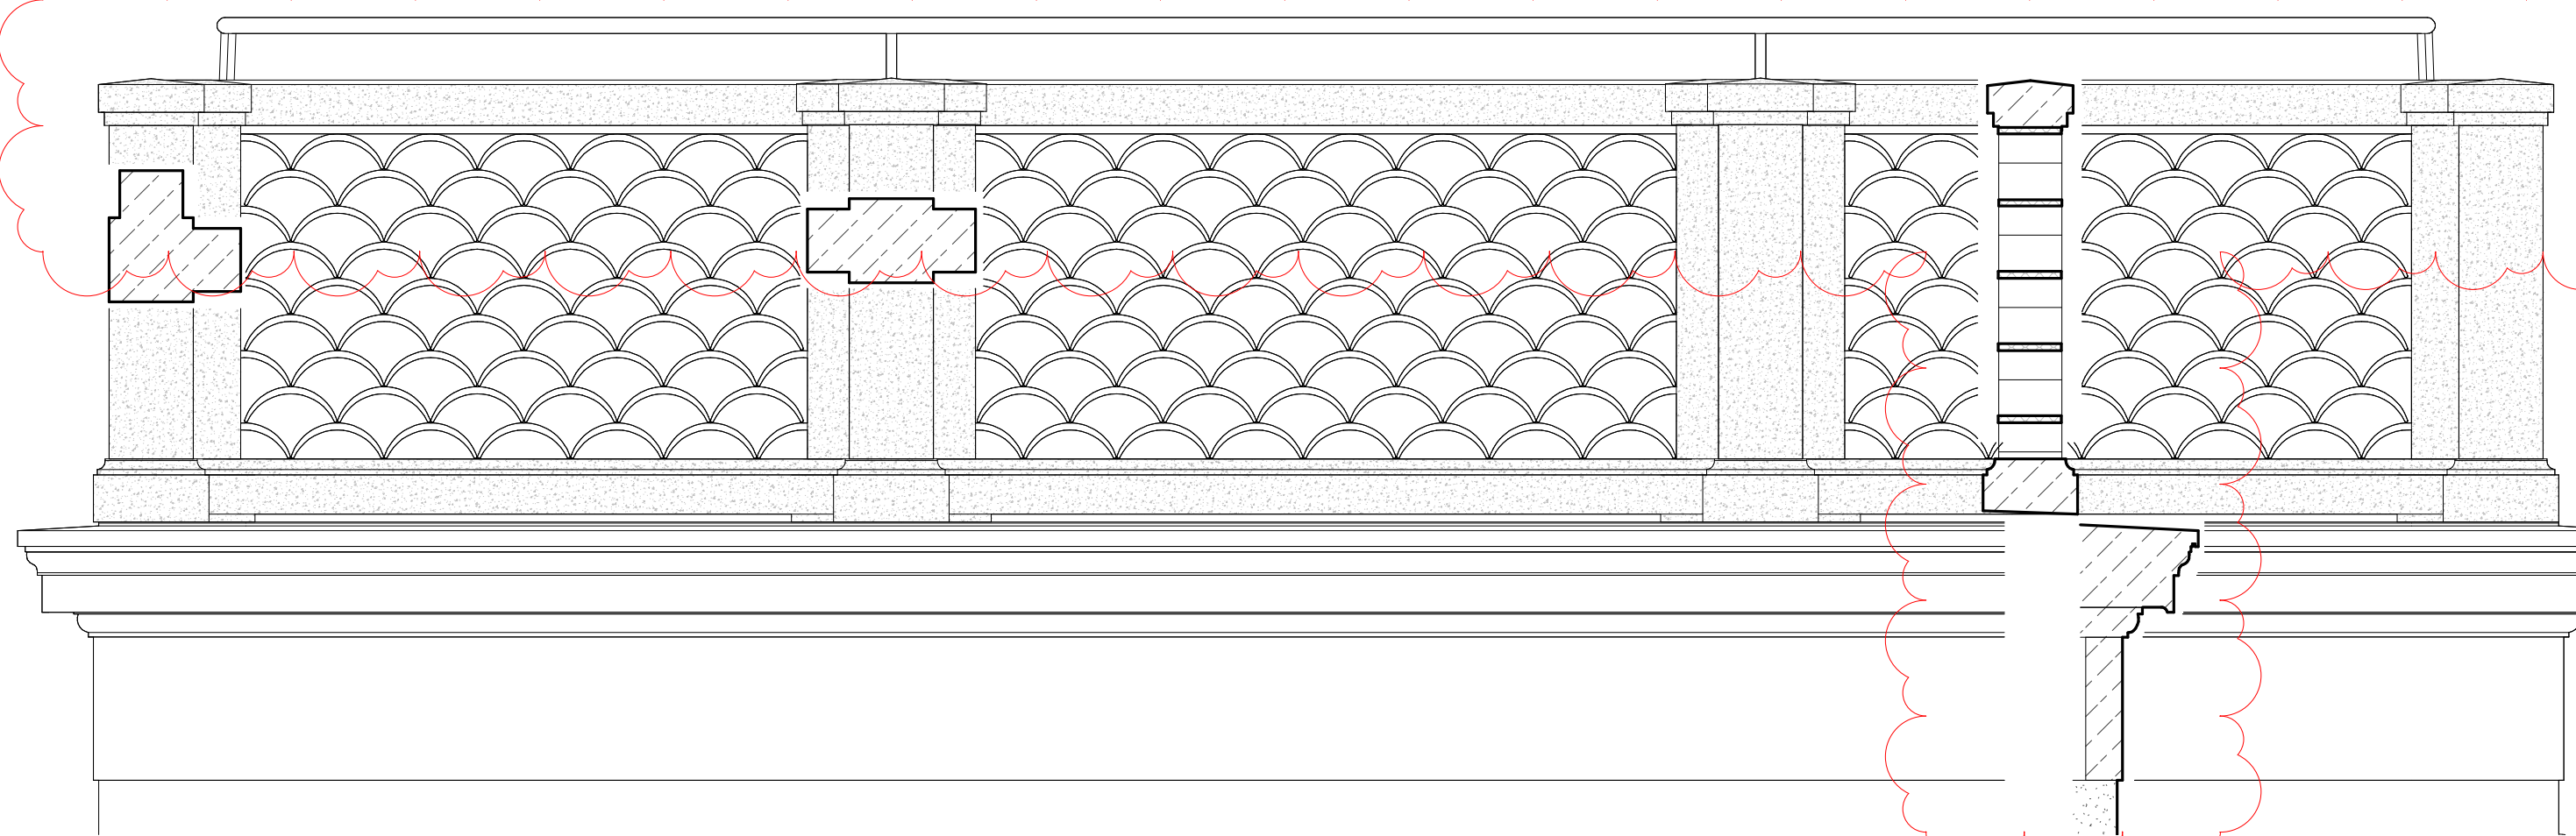

6 2ND FLR NORTHEAST TOWER BALCONY
C-6.2.1 3/4" = 1'-0"

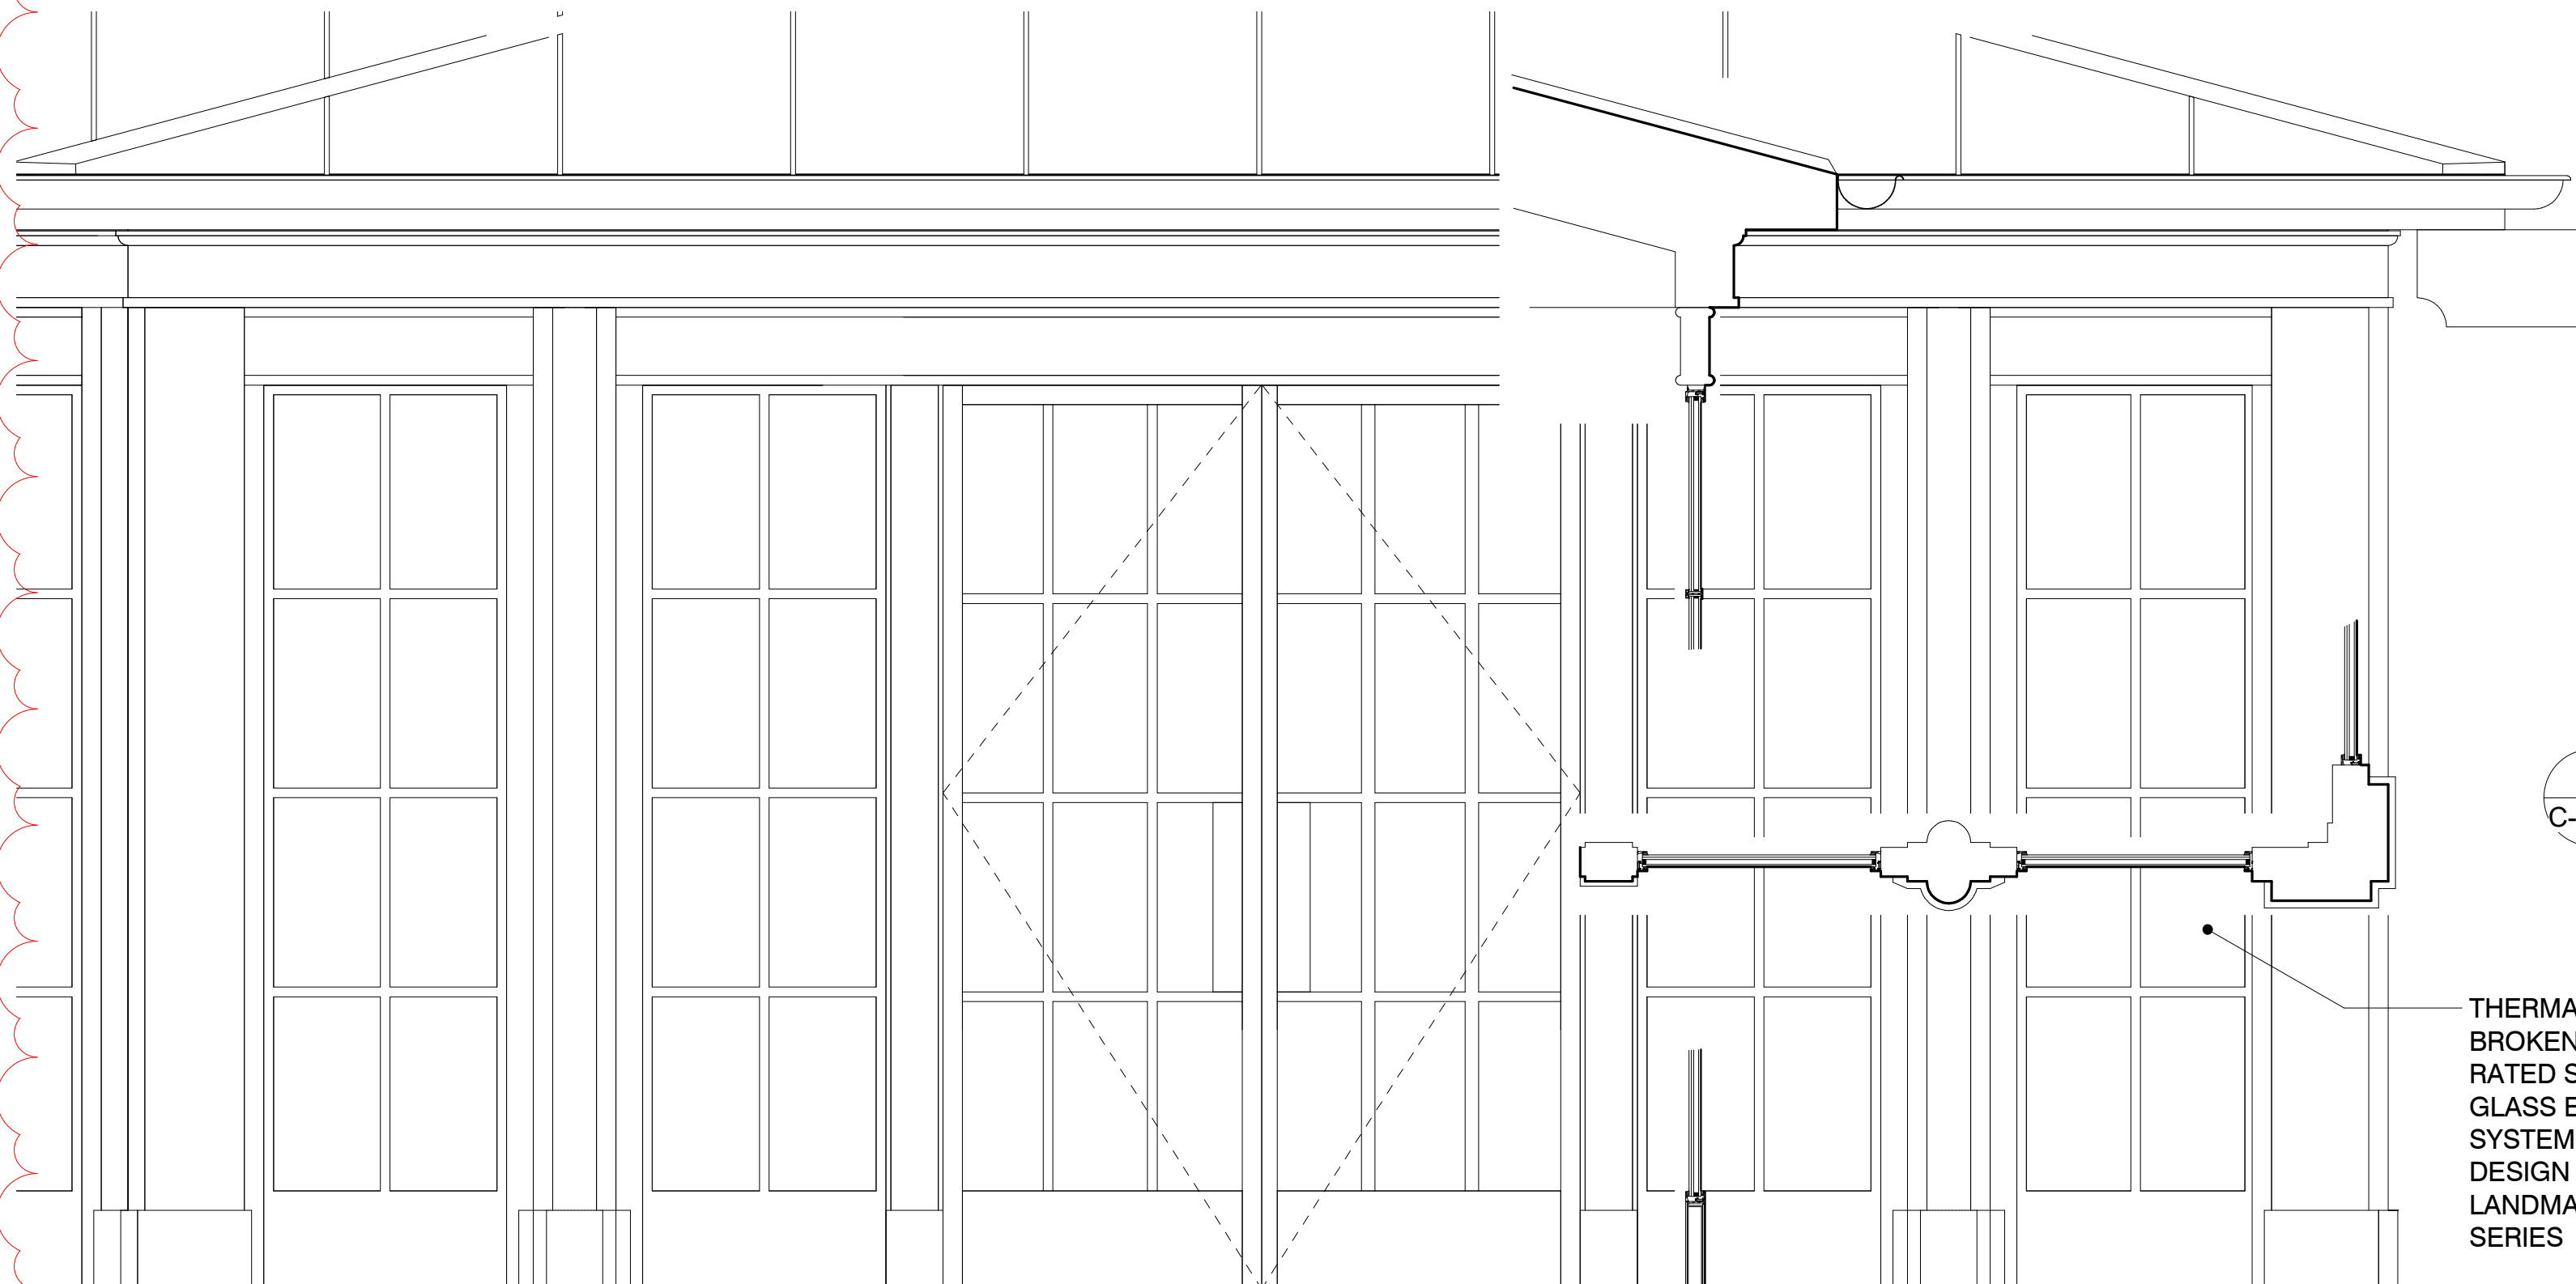


3 BOARD ROOM GLASS STOREFRONT ELEVATION
C-6.2.1 3/4" = 1'-0"

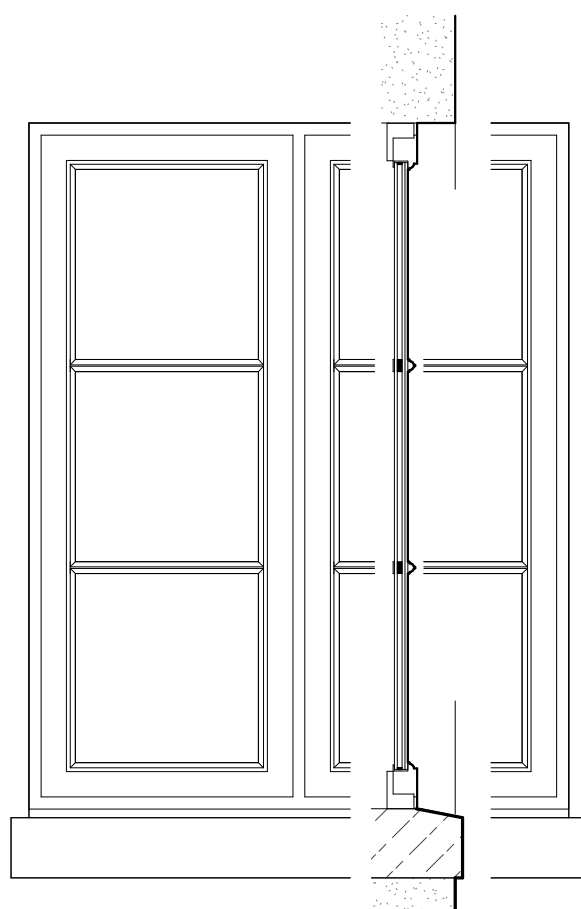


2 TYPICAL 2ND FLR WINDOW ELEVATION
C-6.2.1 3/4" = 1'-0"

THERMALLY-BROKEN, IMPACT RATED STEEL AND GLASS ENTRY SYSTEM, BASIS OF DESIGN HOPES LANDMARKS 175 SERIES

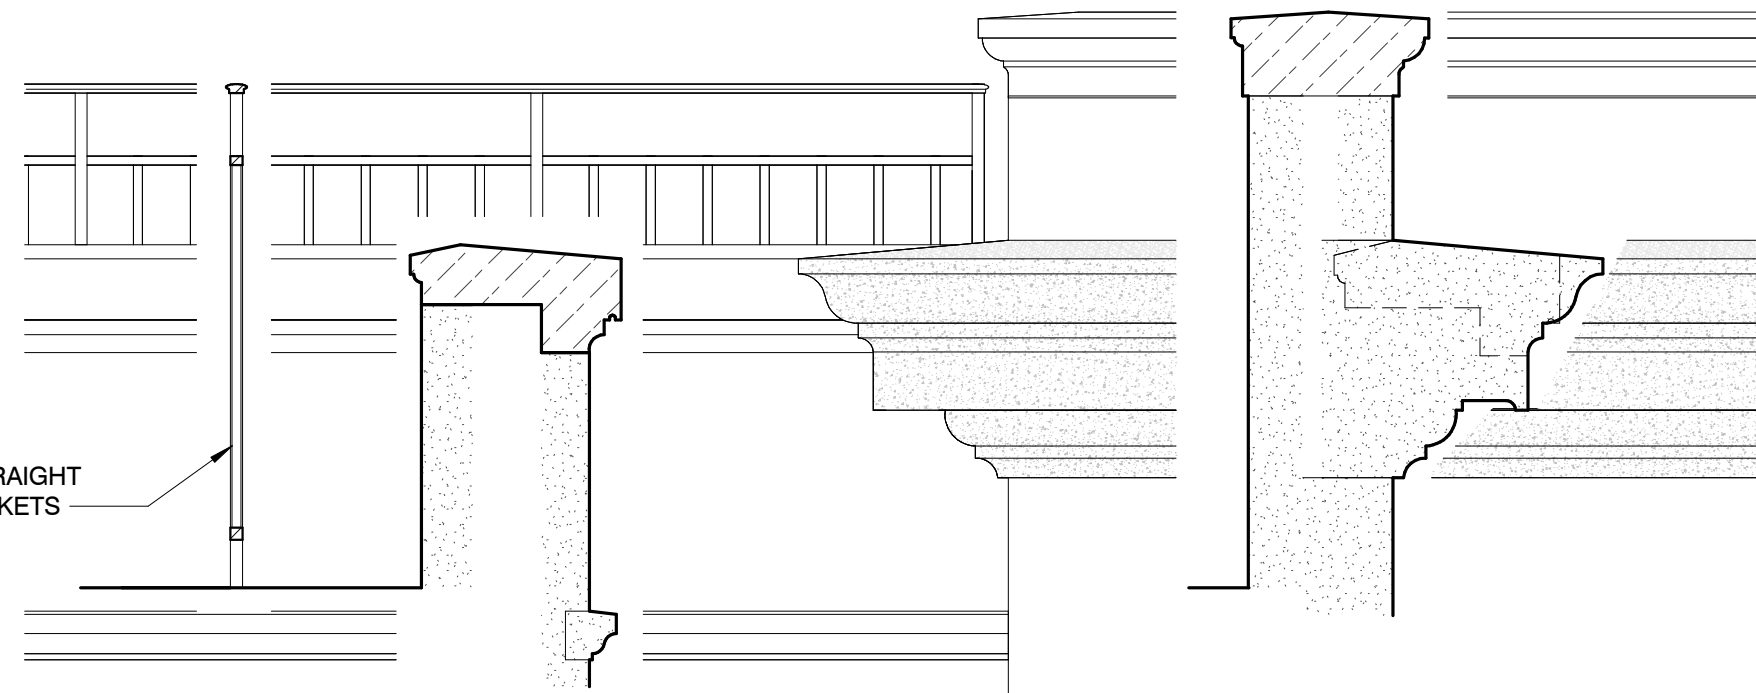


5 NORTHWEST TOWER 2ND FLR CORNICE
C-6.2.1 3/4" = 1'-0"

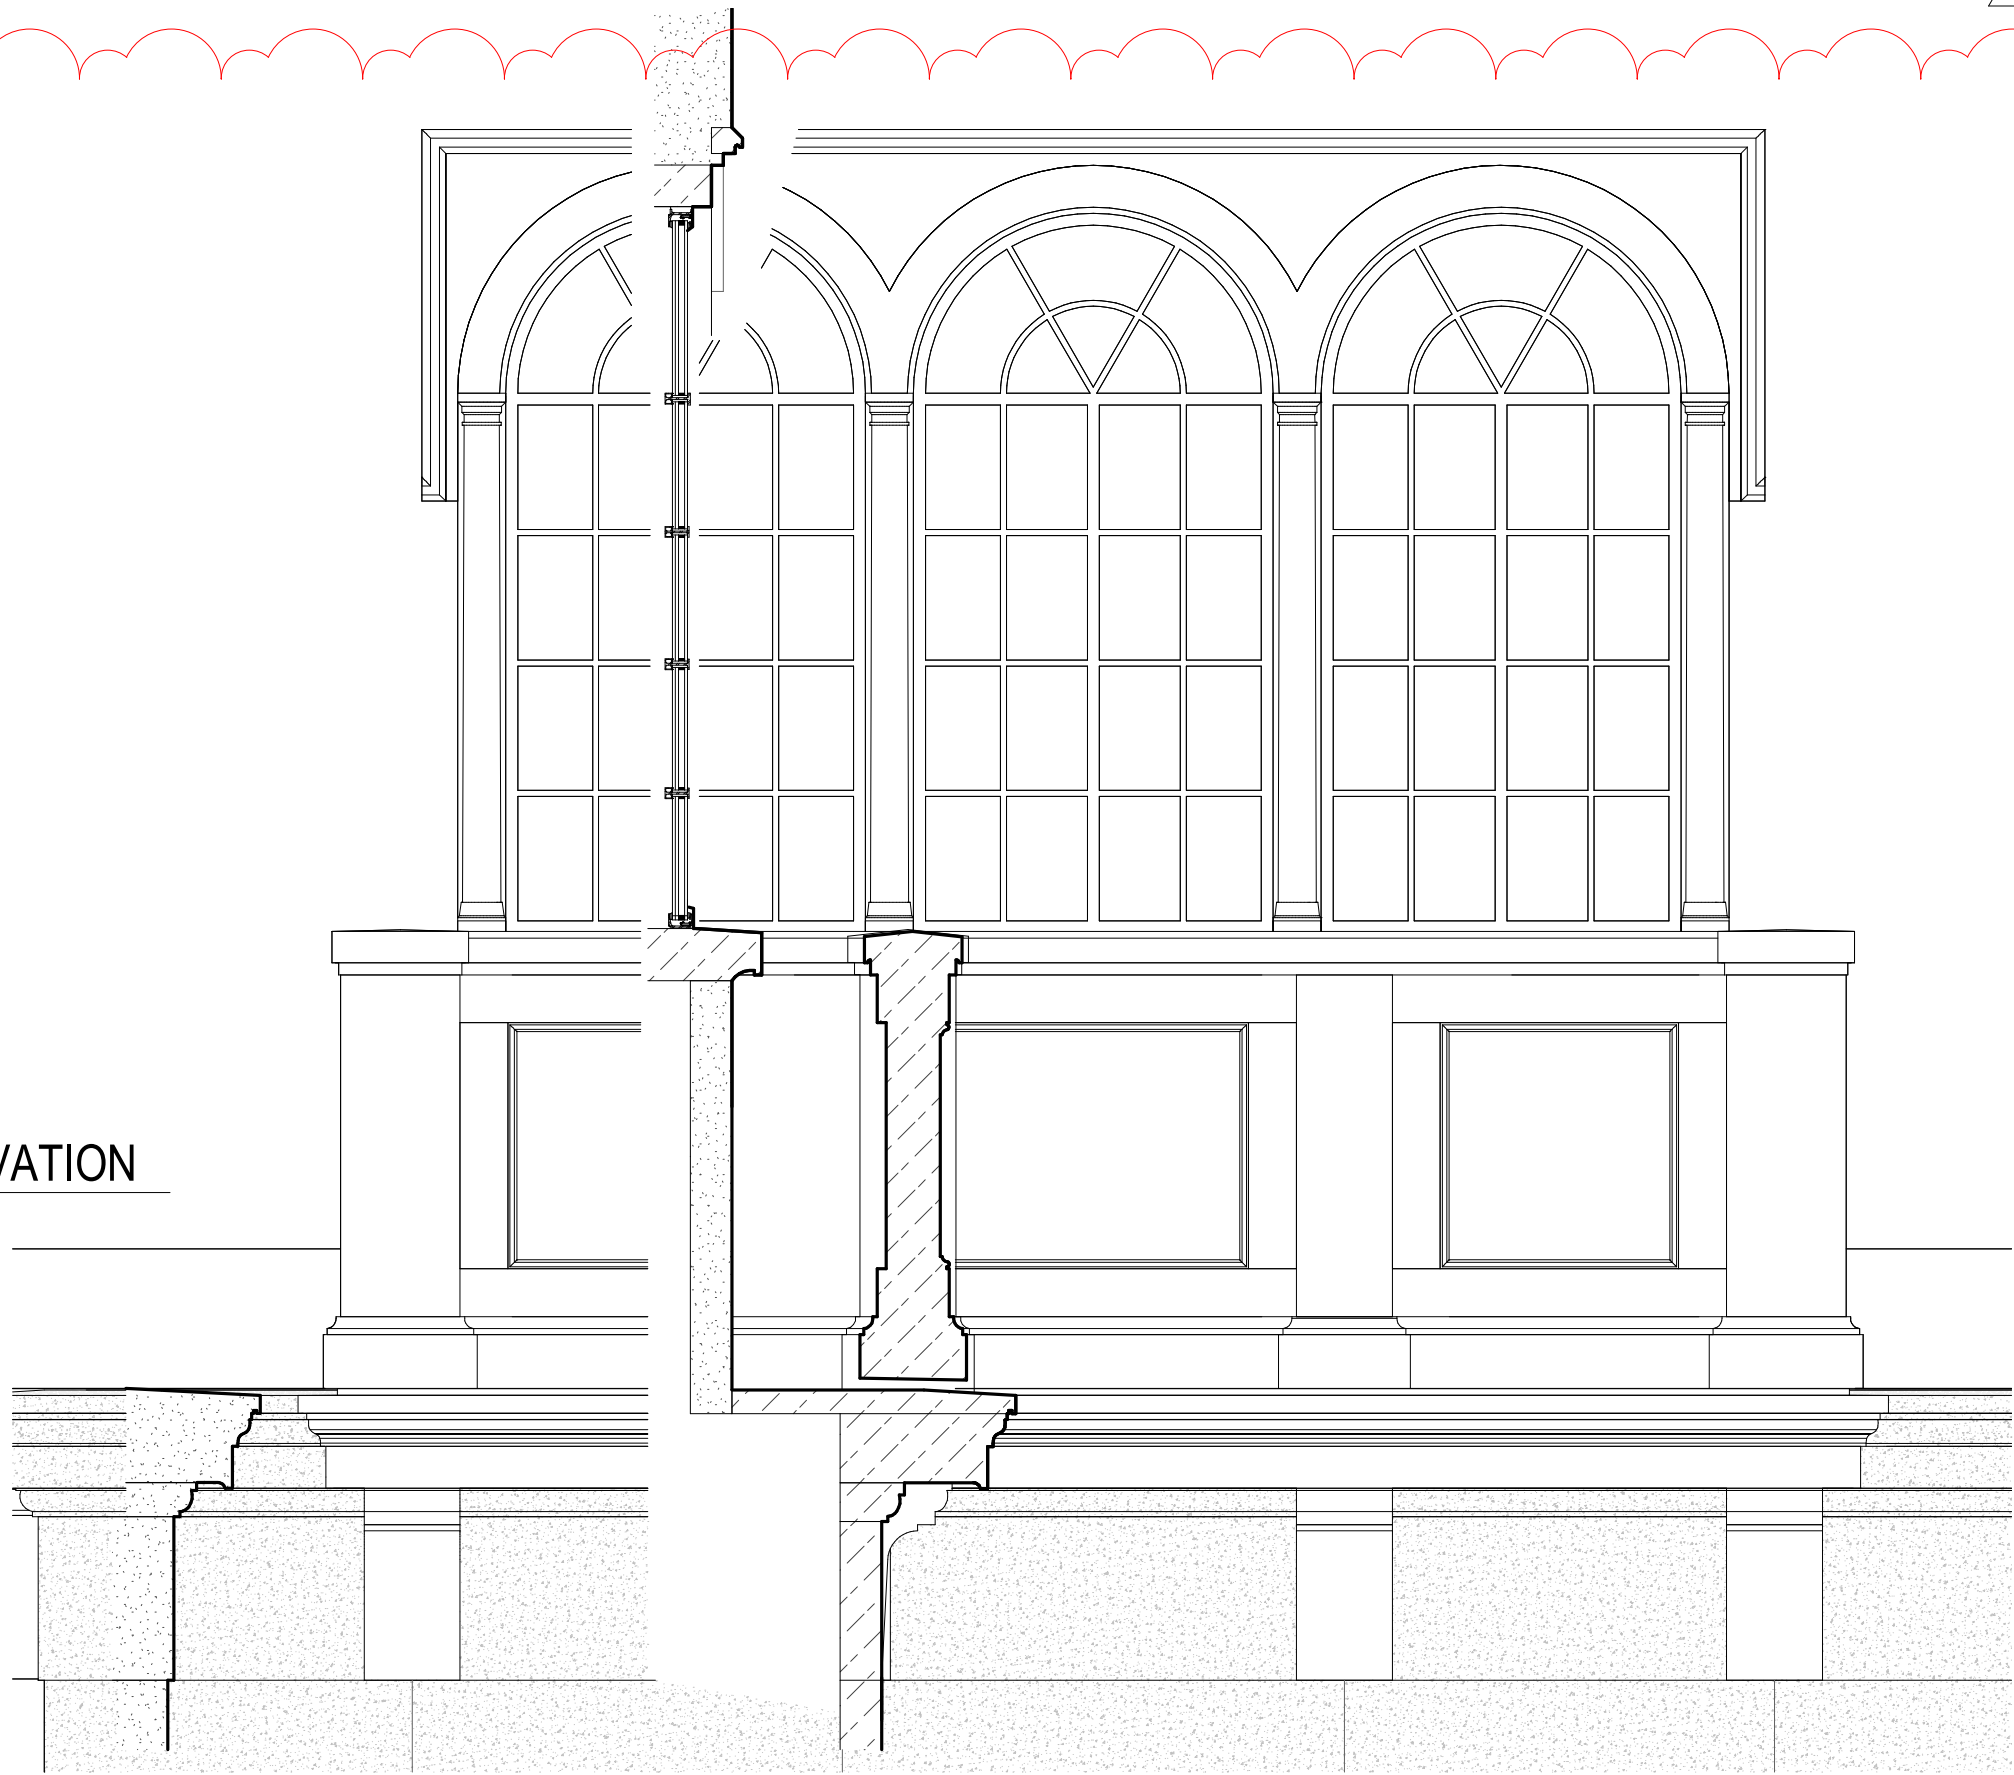


1 2ND FLR OVER ENTRY WINDOW & BALCONY
C-6.2.1 3/4" = 1'-0"


REVISIONS		
No.	Date	Description
1	2024/12/30	LPC Resubmission #1

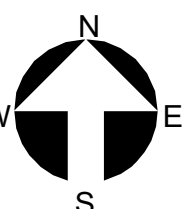

2 EAST ENTRY ENLARGED ELEVATION (EXISTING BUILDING)
C-6.2.2 3/4" = 1'-0"

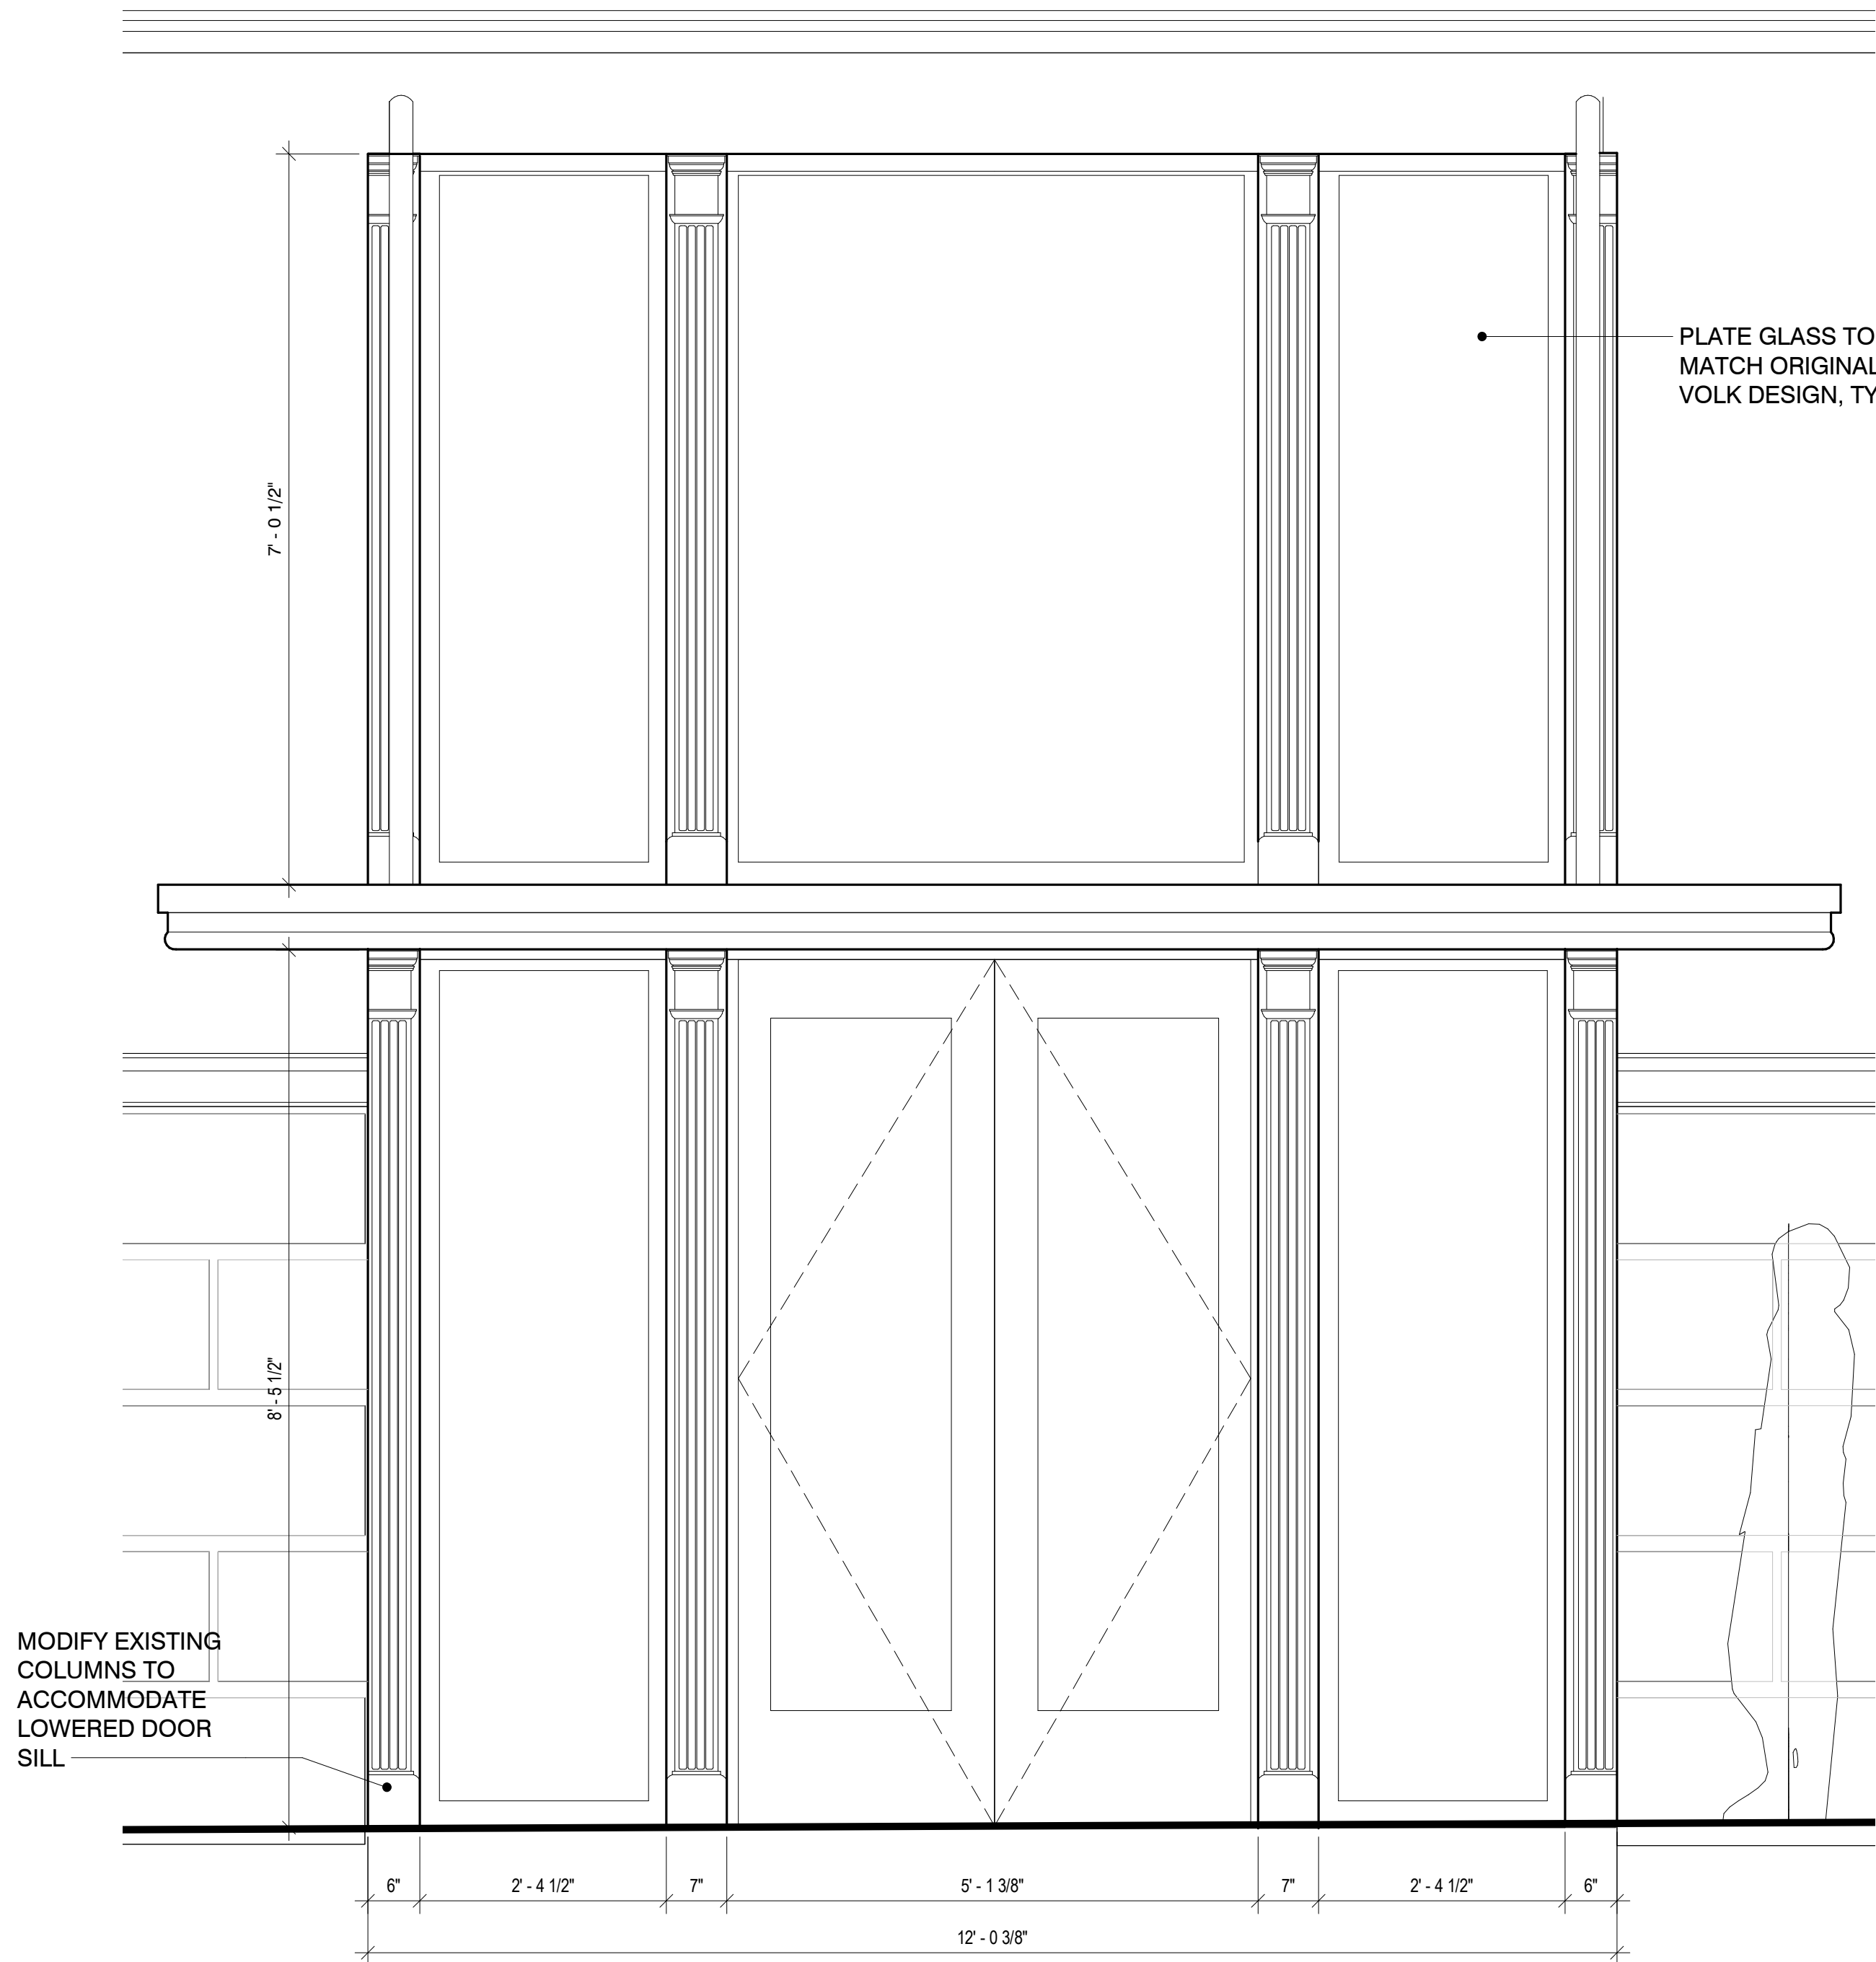

1 LIBRARY ENTRY DOOR ELEVATION
C-6.2.2 3/4" = 1'-0"

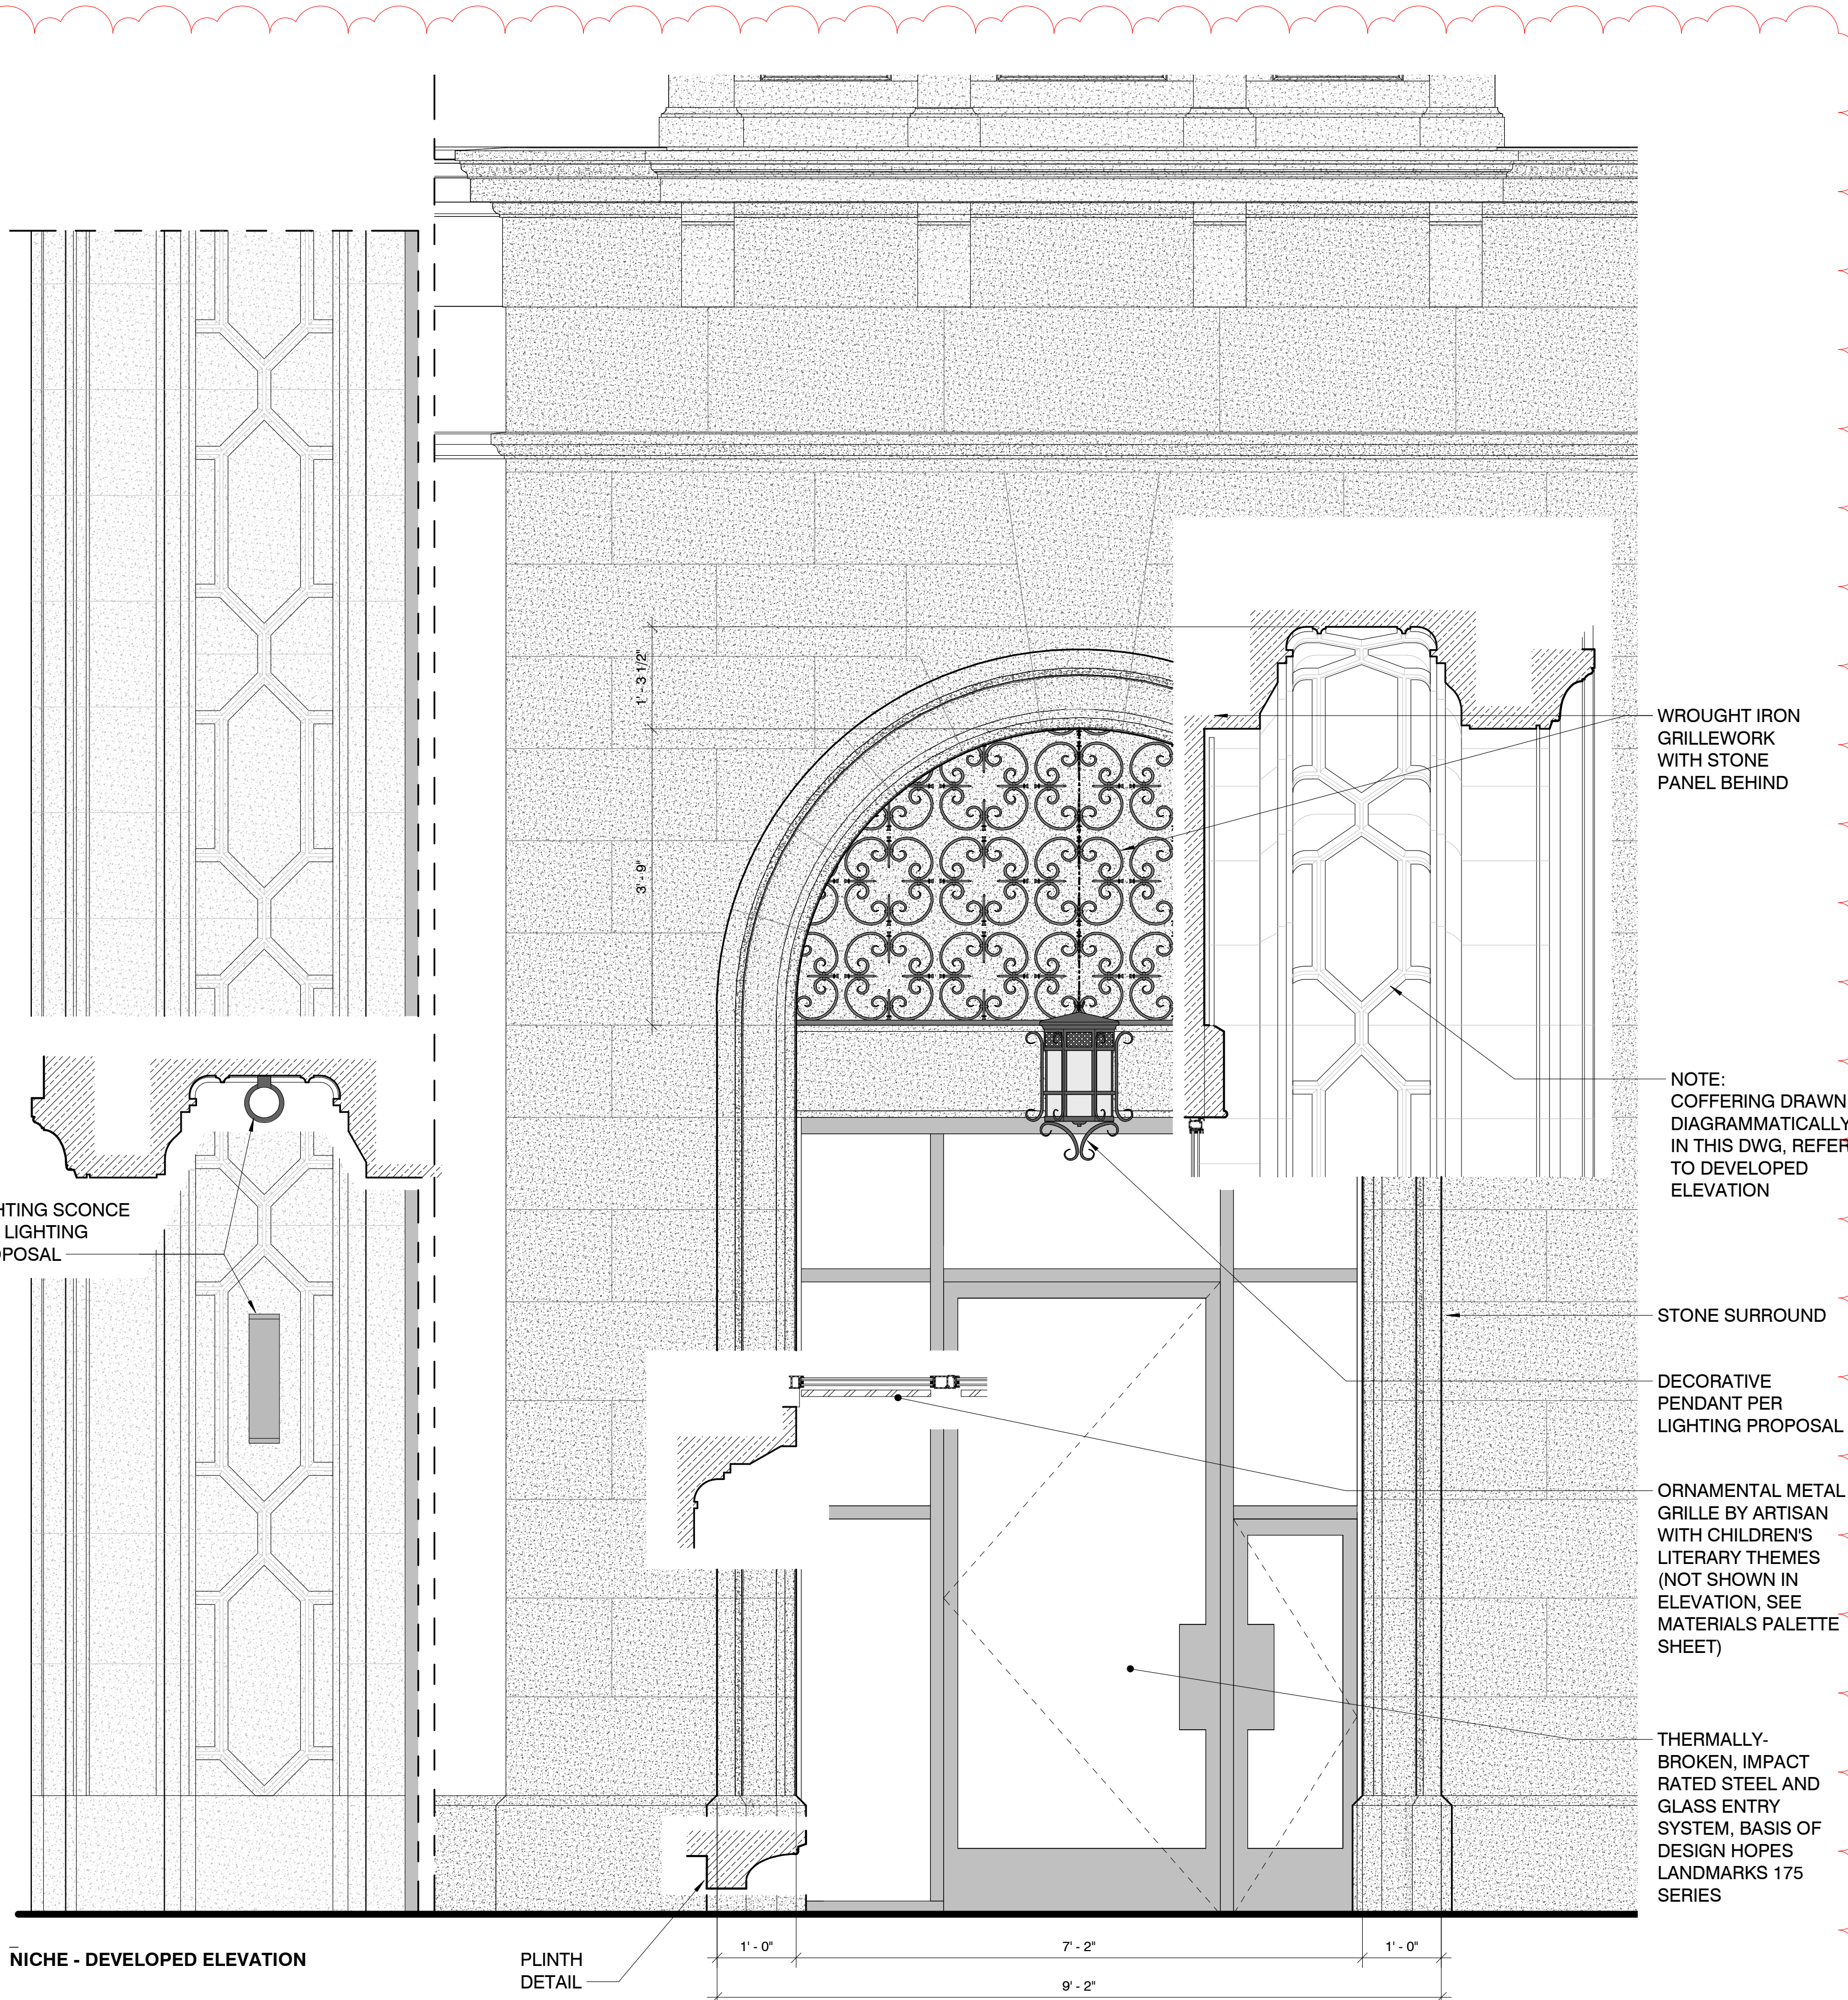

EXTERIOR PROPOSED ARCHITECTURAL DETAILS

The Society of the Four Arts -
John E. Rovensky Building
100 Four Arts Plaza, Palm Beach, FL 33480

THESE DRAWINGS ARE FOR THE EXCLUSIVE USE OF SPINA OROURKE + PARTNERS, INC. AND MAY NOT BE DUPLICATED, REPRODUCED OR USED IN ANY MANNER WITHOUT THE EXPRESS WRITTEN CONSENT OF SPINA OROURKE + PARTNERS, INC. ALL RIGHTS ARE RESERVED.

No.	Date	Description
1	2024/12/30	LPC Resubmission #1

Project no: 2953
Date: 2024.10.07
Drawn by: Author
Project Manager: Checker

C-6.2.2
Final Submittal