


SHADE HOUSE & STORAGE BLDG

COVER

C-0.0.0

Second Submittal

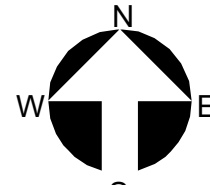

Project no: 2953
Date: 2024.09.23
Drawn by: Author
Project Manager: Checker

Revisions

THESE DRAWINGS ARE FOR THE EXCLUSIVE USE OF SPINA OROURKE + PARTNERS, INC. AND MAY NOT BE DUPLICATED, REPRODUCED OR USED IN ANY MANNER WITHOUT THE EXPRESS WRITTEN CONSENT OF SPINA OROURKE + PARTNERS, INC. ALL RIGHTS ARE RESERVED.

The Society of the Four Arts -
Shade House & Facilities Storage
Palm Beach, FL




SPINA OROURKE
+ PARTNERS

285 Banyan Blvd
West Palm Beach Florida 33401
561.684.6844 • Fax 561.684.5504
spinaorourke.com
FL Lic # AA2002389


BEYER
BLINDER
BELLE

120 Broadway
20th Floor
New York, NY, 10271
212.777.7800
beyerblinderbelle.com

Architecture • Interior Design
Keith M. Spina #A013419

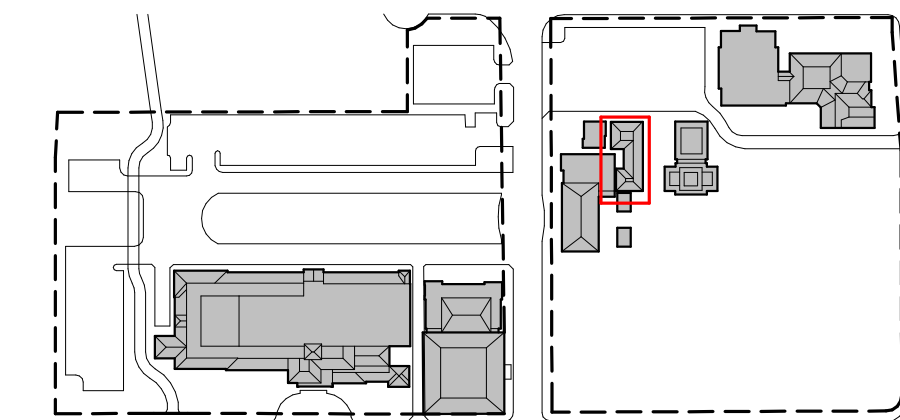

Project no: 2953
Date: 2024.09.23
Drawn by: Author
Project Manager: Checker

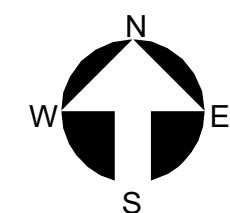

C-0.0.0

Second Submittal

The Society of the Four Arts - Shade House and Facilities Storage

240 Coconut Row, Palm Beach, FL




SPINAOROURKE
+ PARTNERS

285 Banyan Blvd
West Palm Beach Florida 33401
561.684.6844 • Fax 561.684.5594
spinaour.com
FL Lic # AA26002399


**BEYER
BLINDER
BELLE**

120 Broadway
20th Floor
New York, NY, 10271


212 777 7800
beyerblinderbelle.com

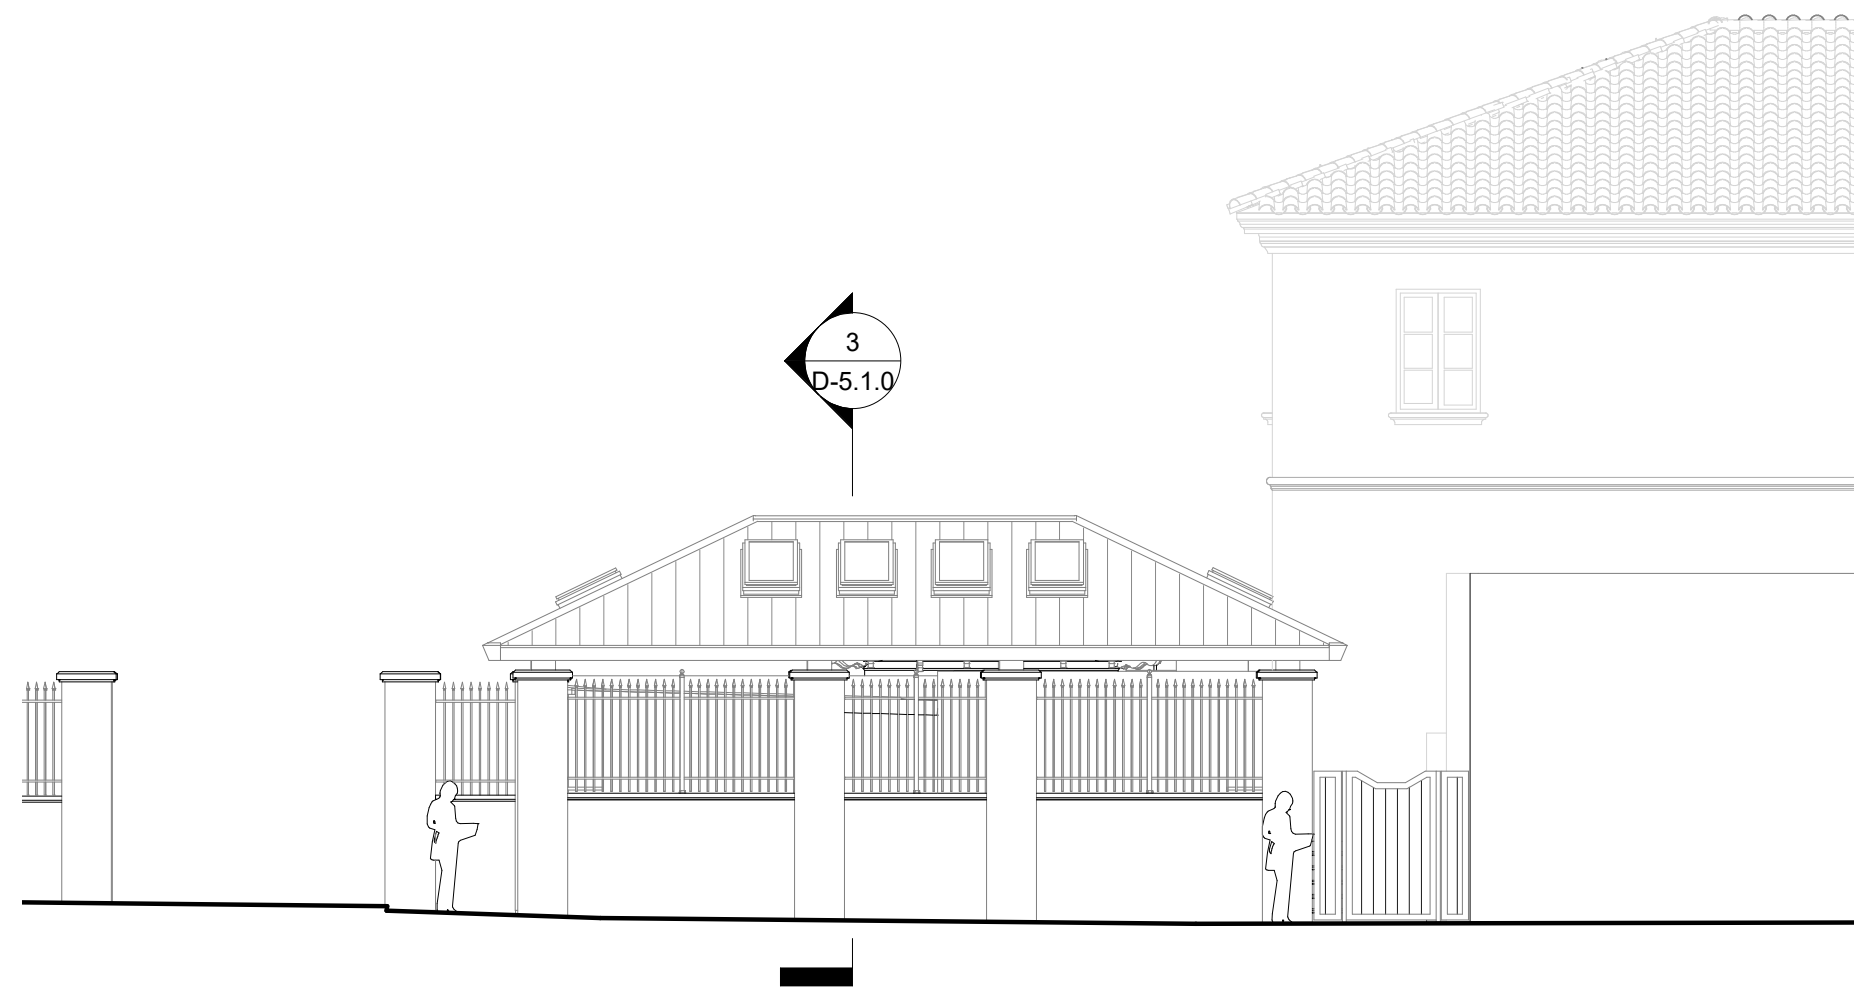

1 EXISTING NORTH ELEVATION
D-4.1.0 1/8" = 1'-0"

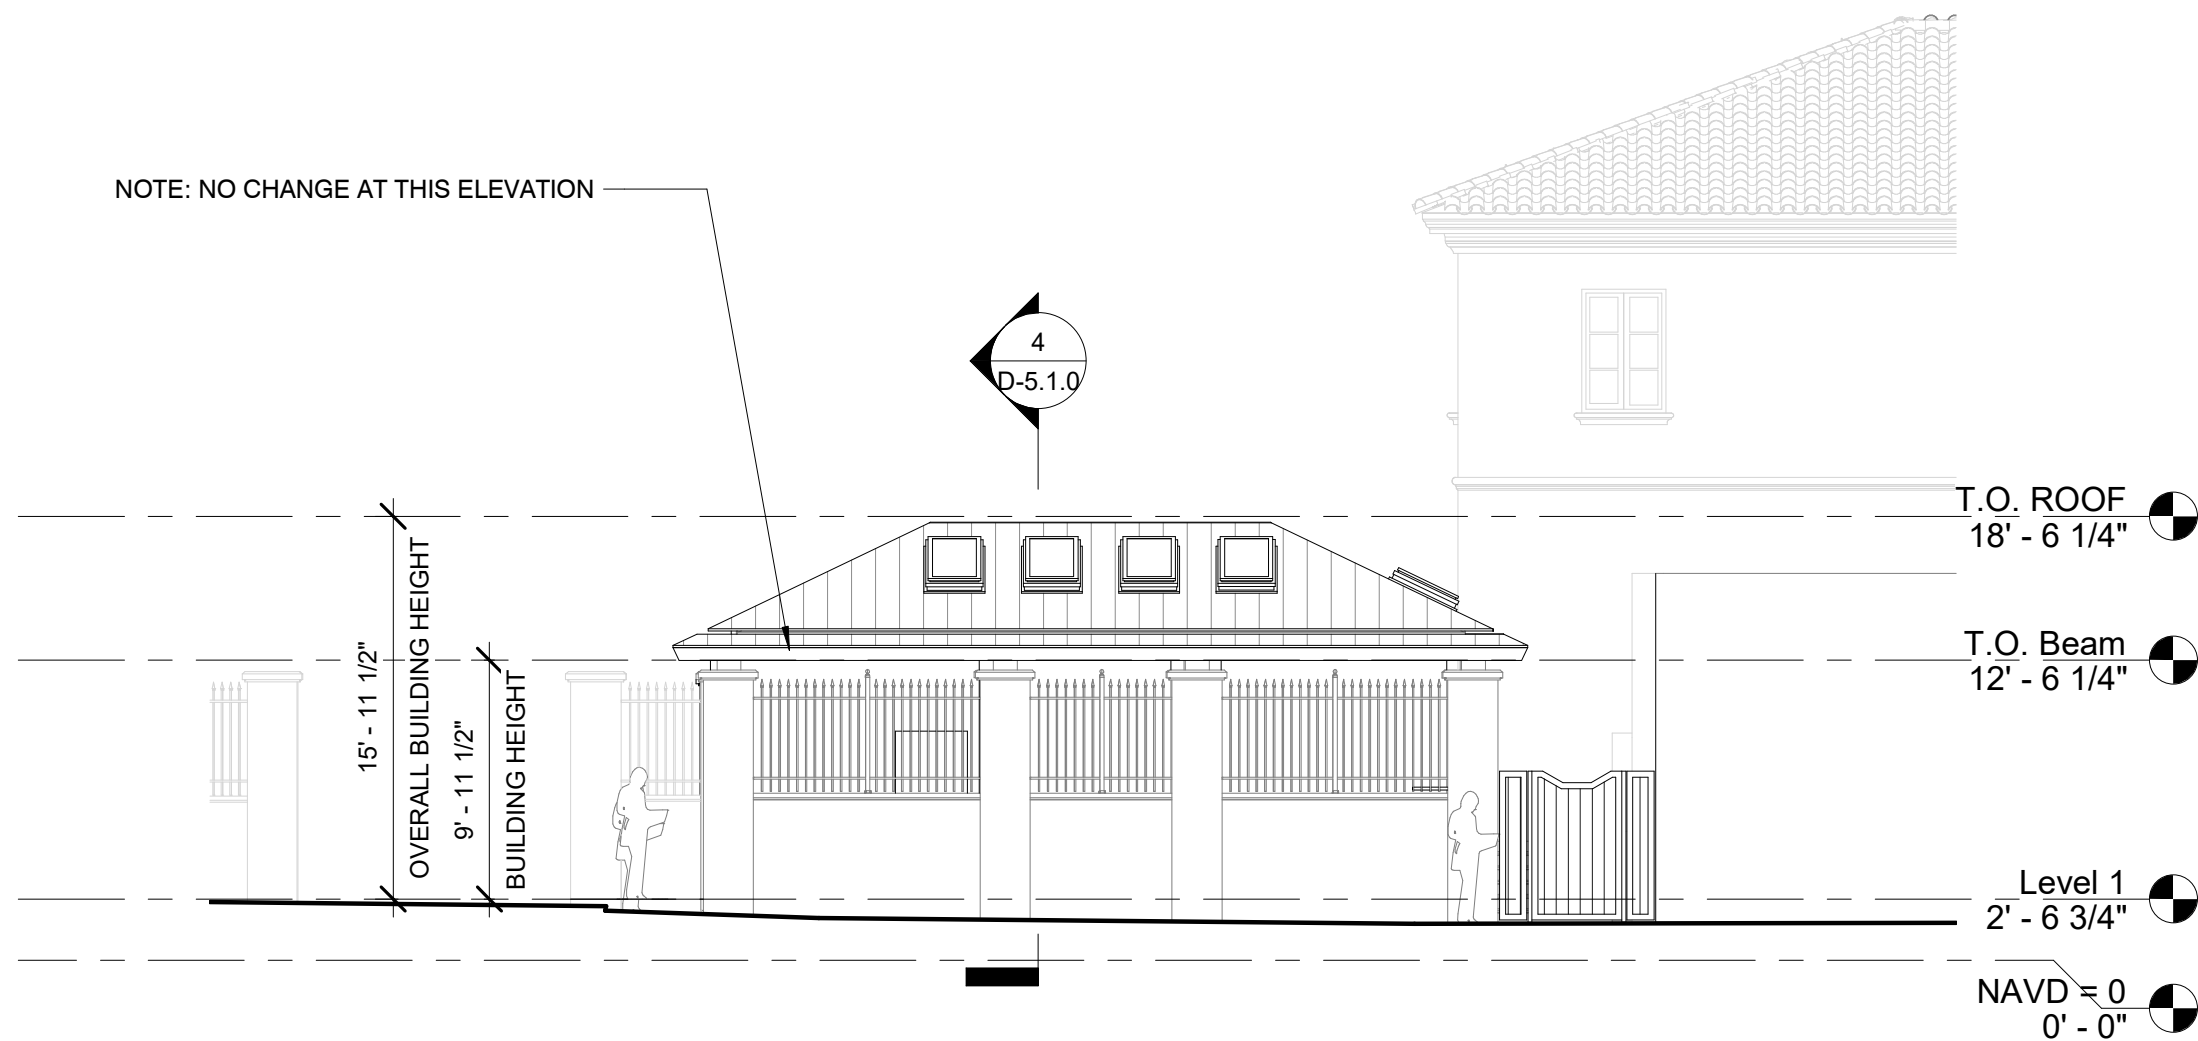


2 PROPOSED NORTH ELEVATION
D-4.1.0 1/8" = 1'-0"

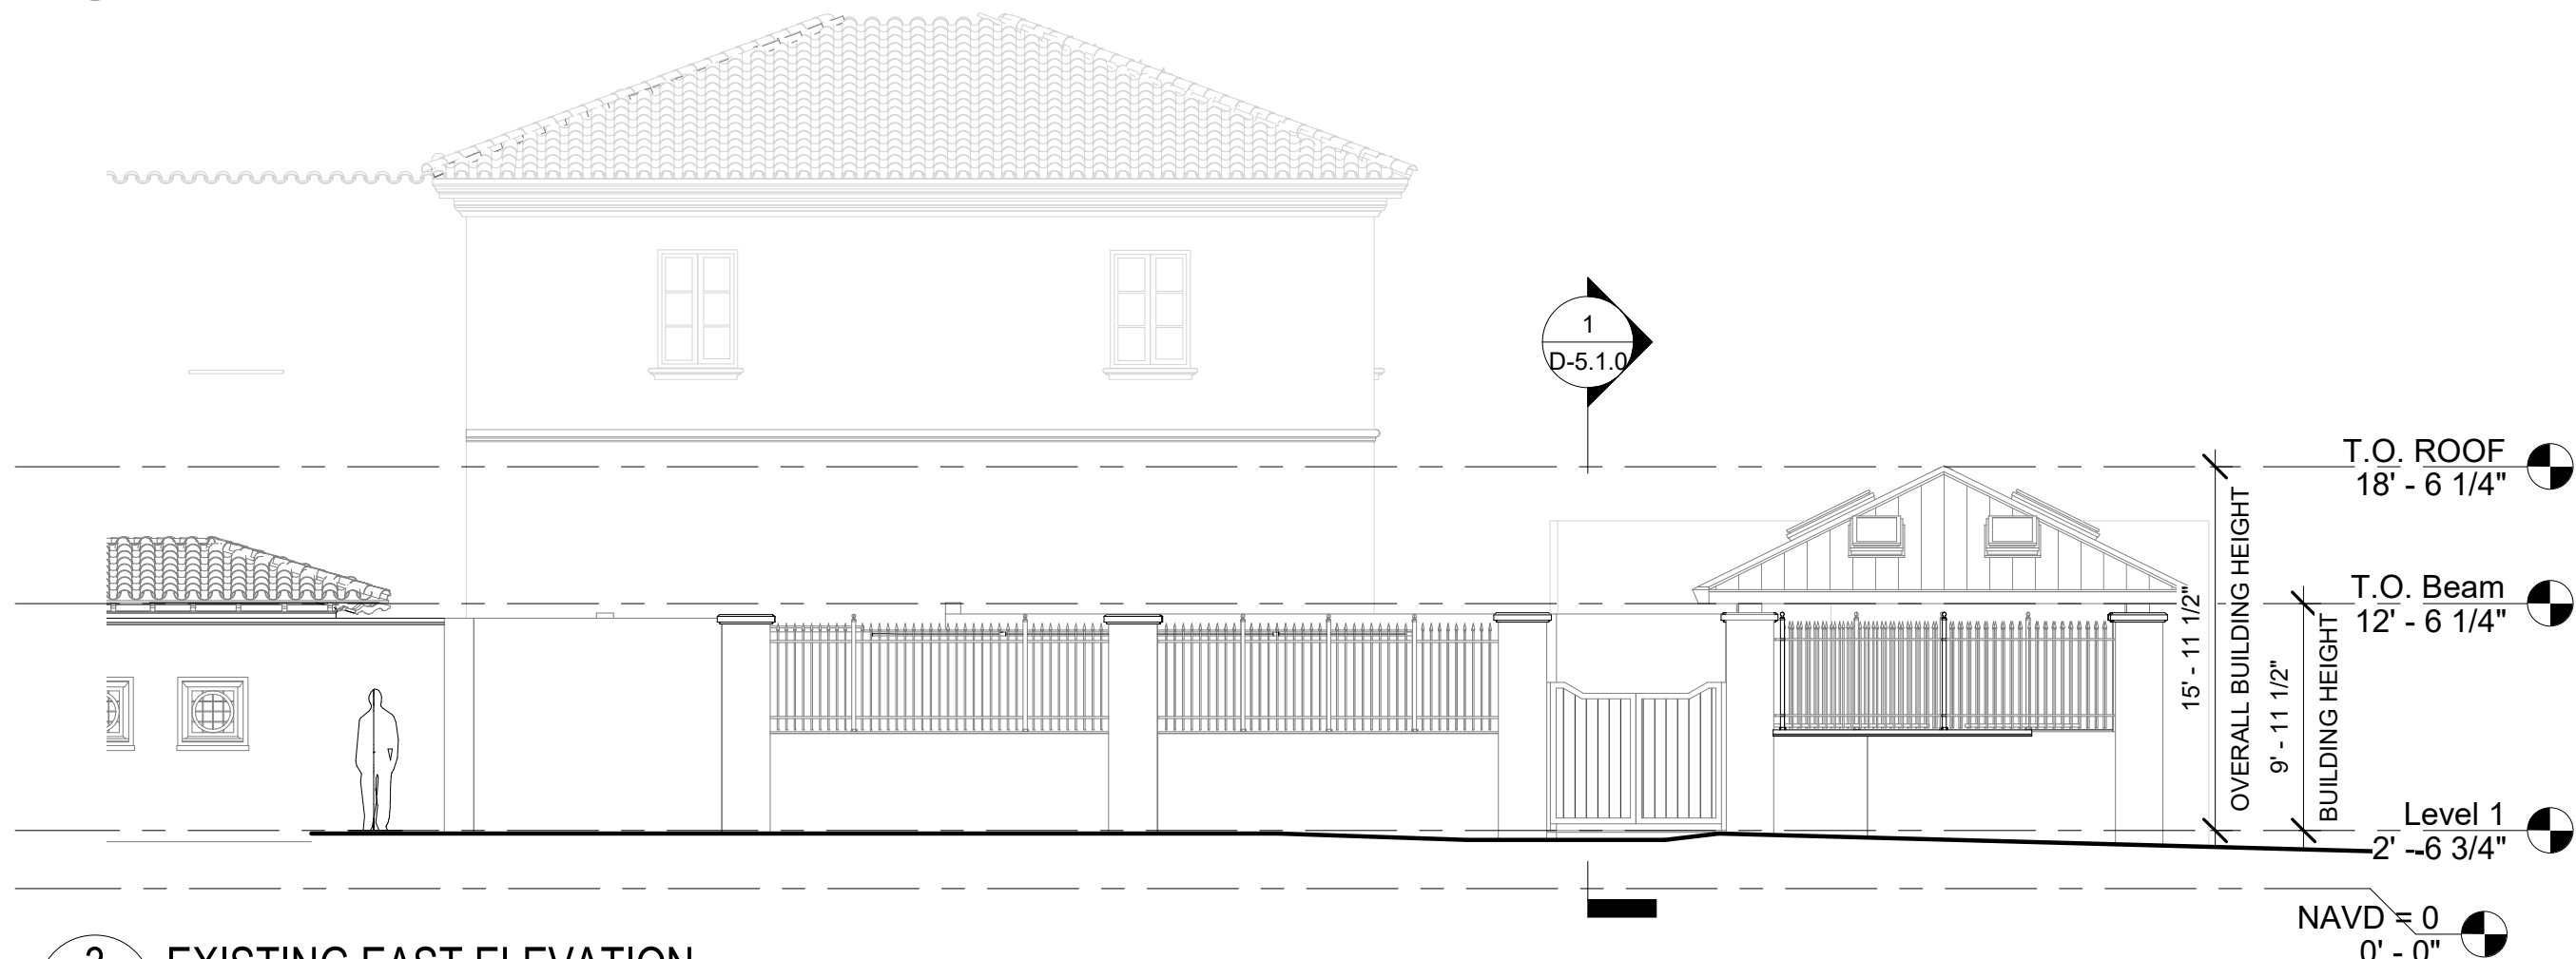


3 EXISTING EAST ELEVATION
D-4.1.0 1/8" = 1'-0"




4 PROPOSED EAST ELEVATION
D-4.1.0 1/8" = 1'-0"

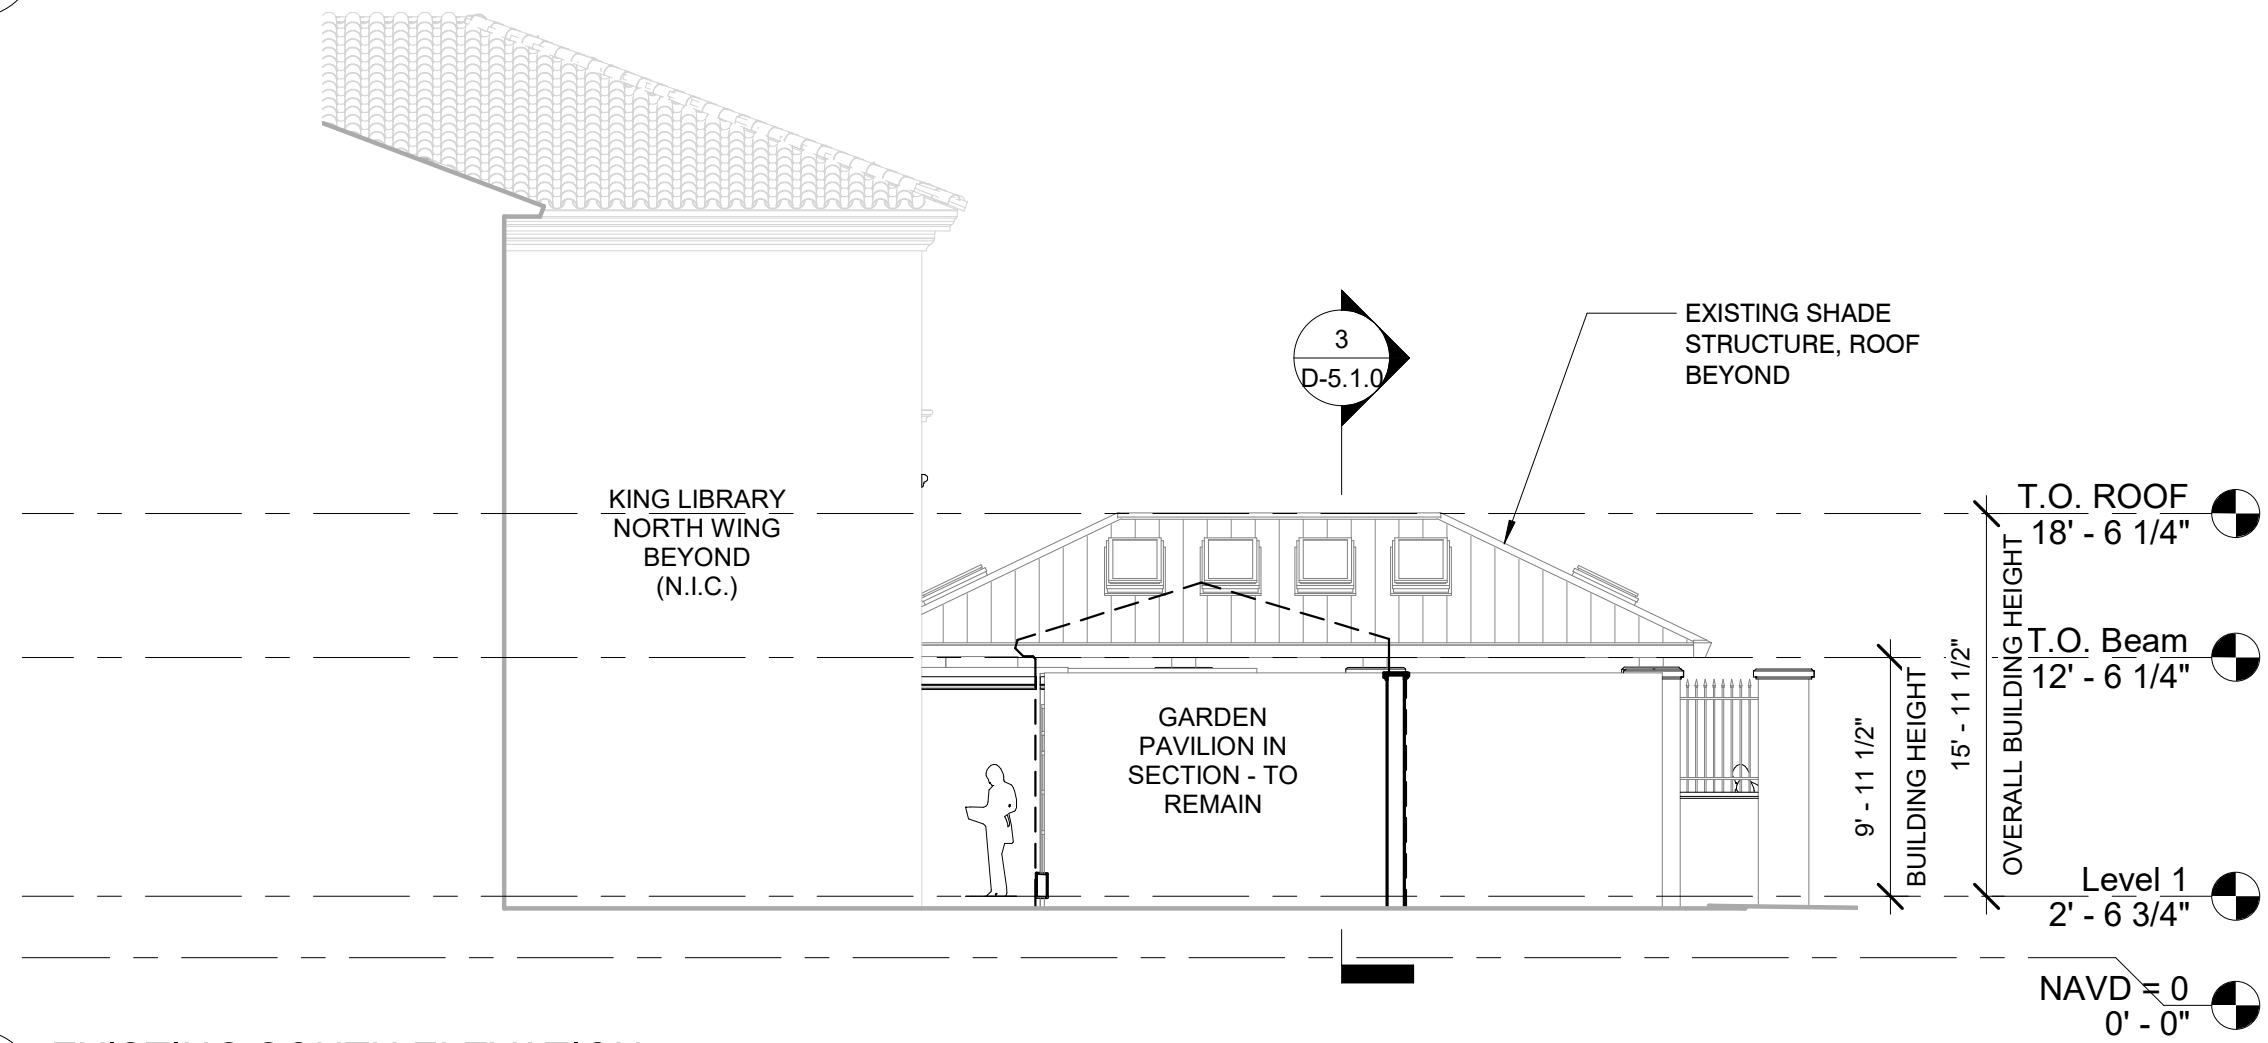


5 EXISTING SOUTH ELEVATION
D-4.1.0 1/8" = 1'-0"

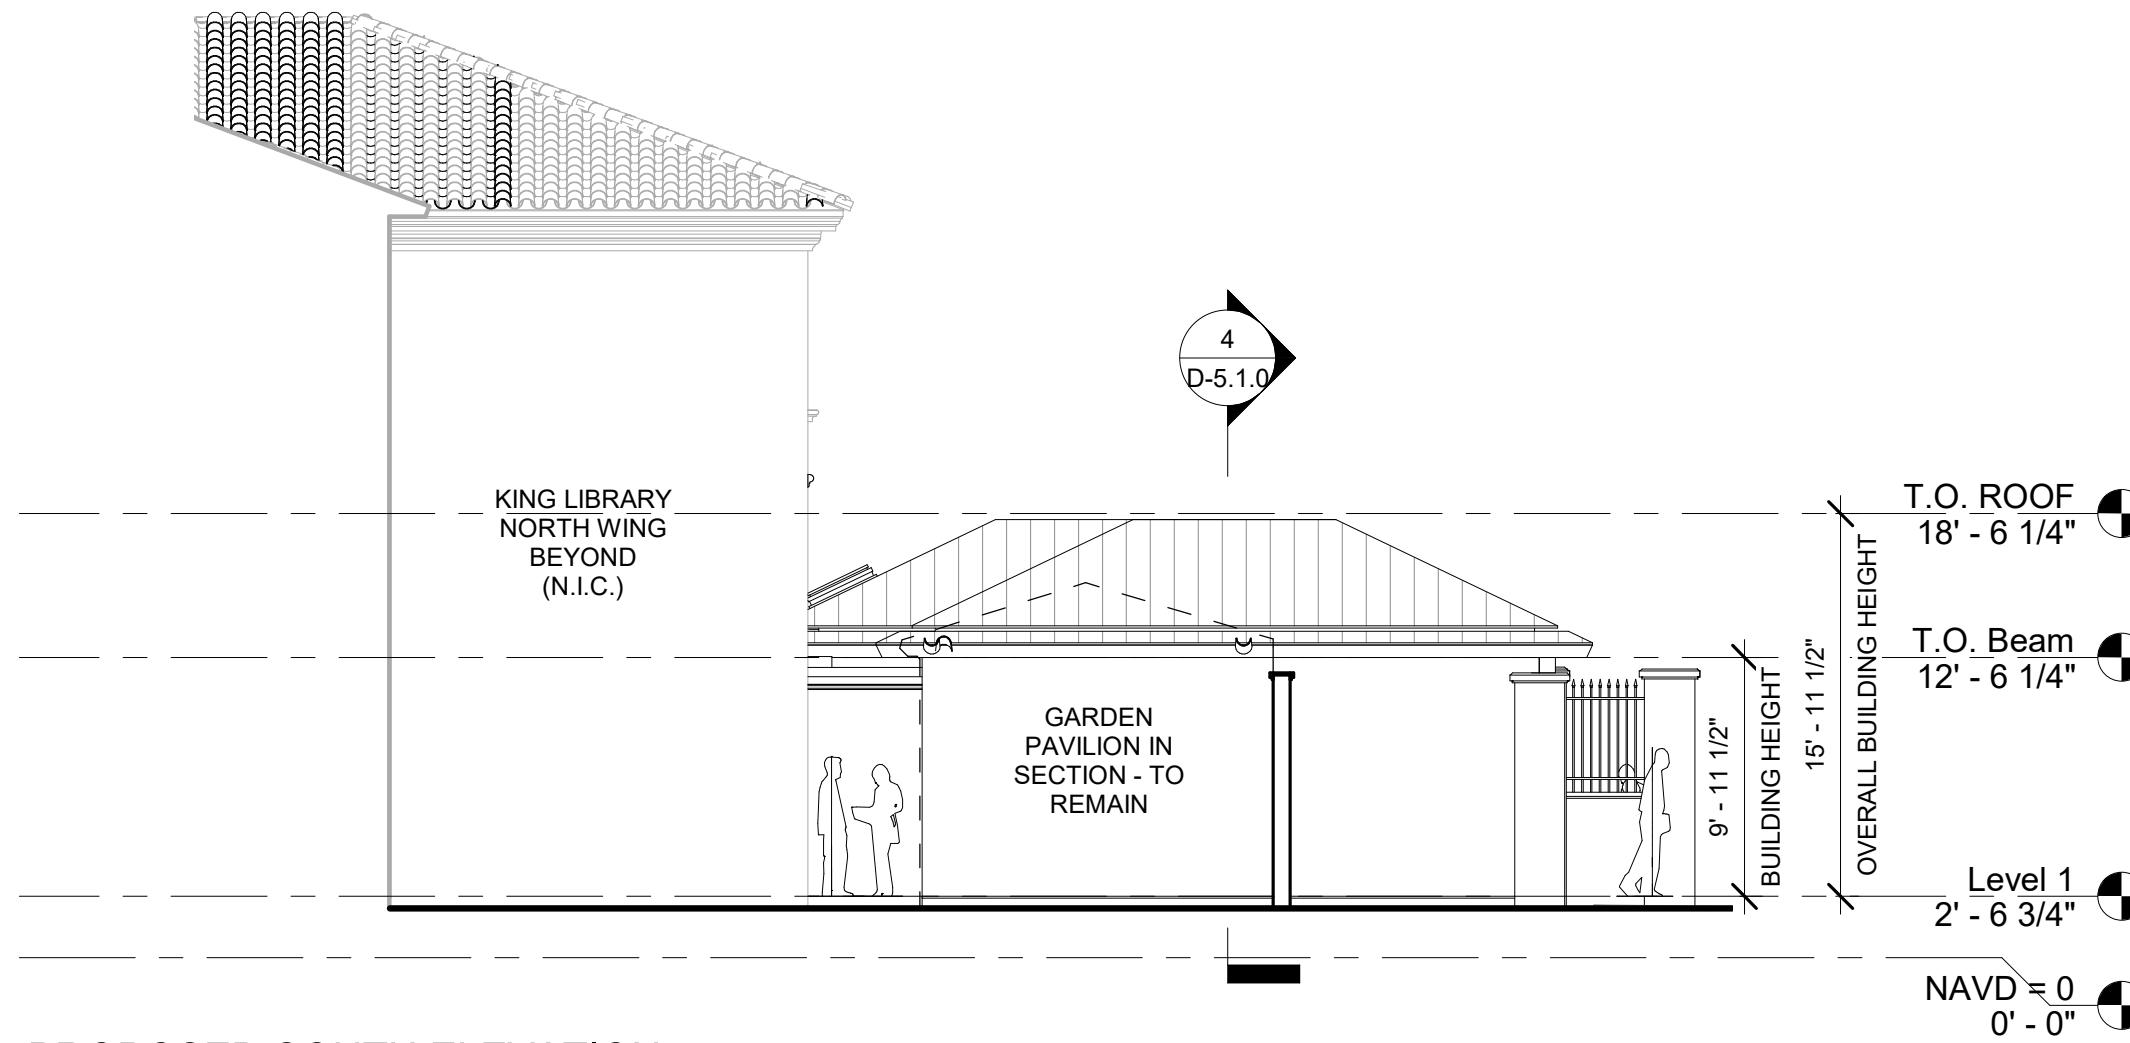


6 PROPOSED SOUTH ELEVATION
D-4.1.0 1/8" = 1'-0"

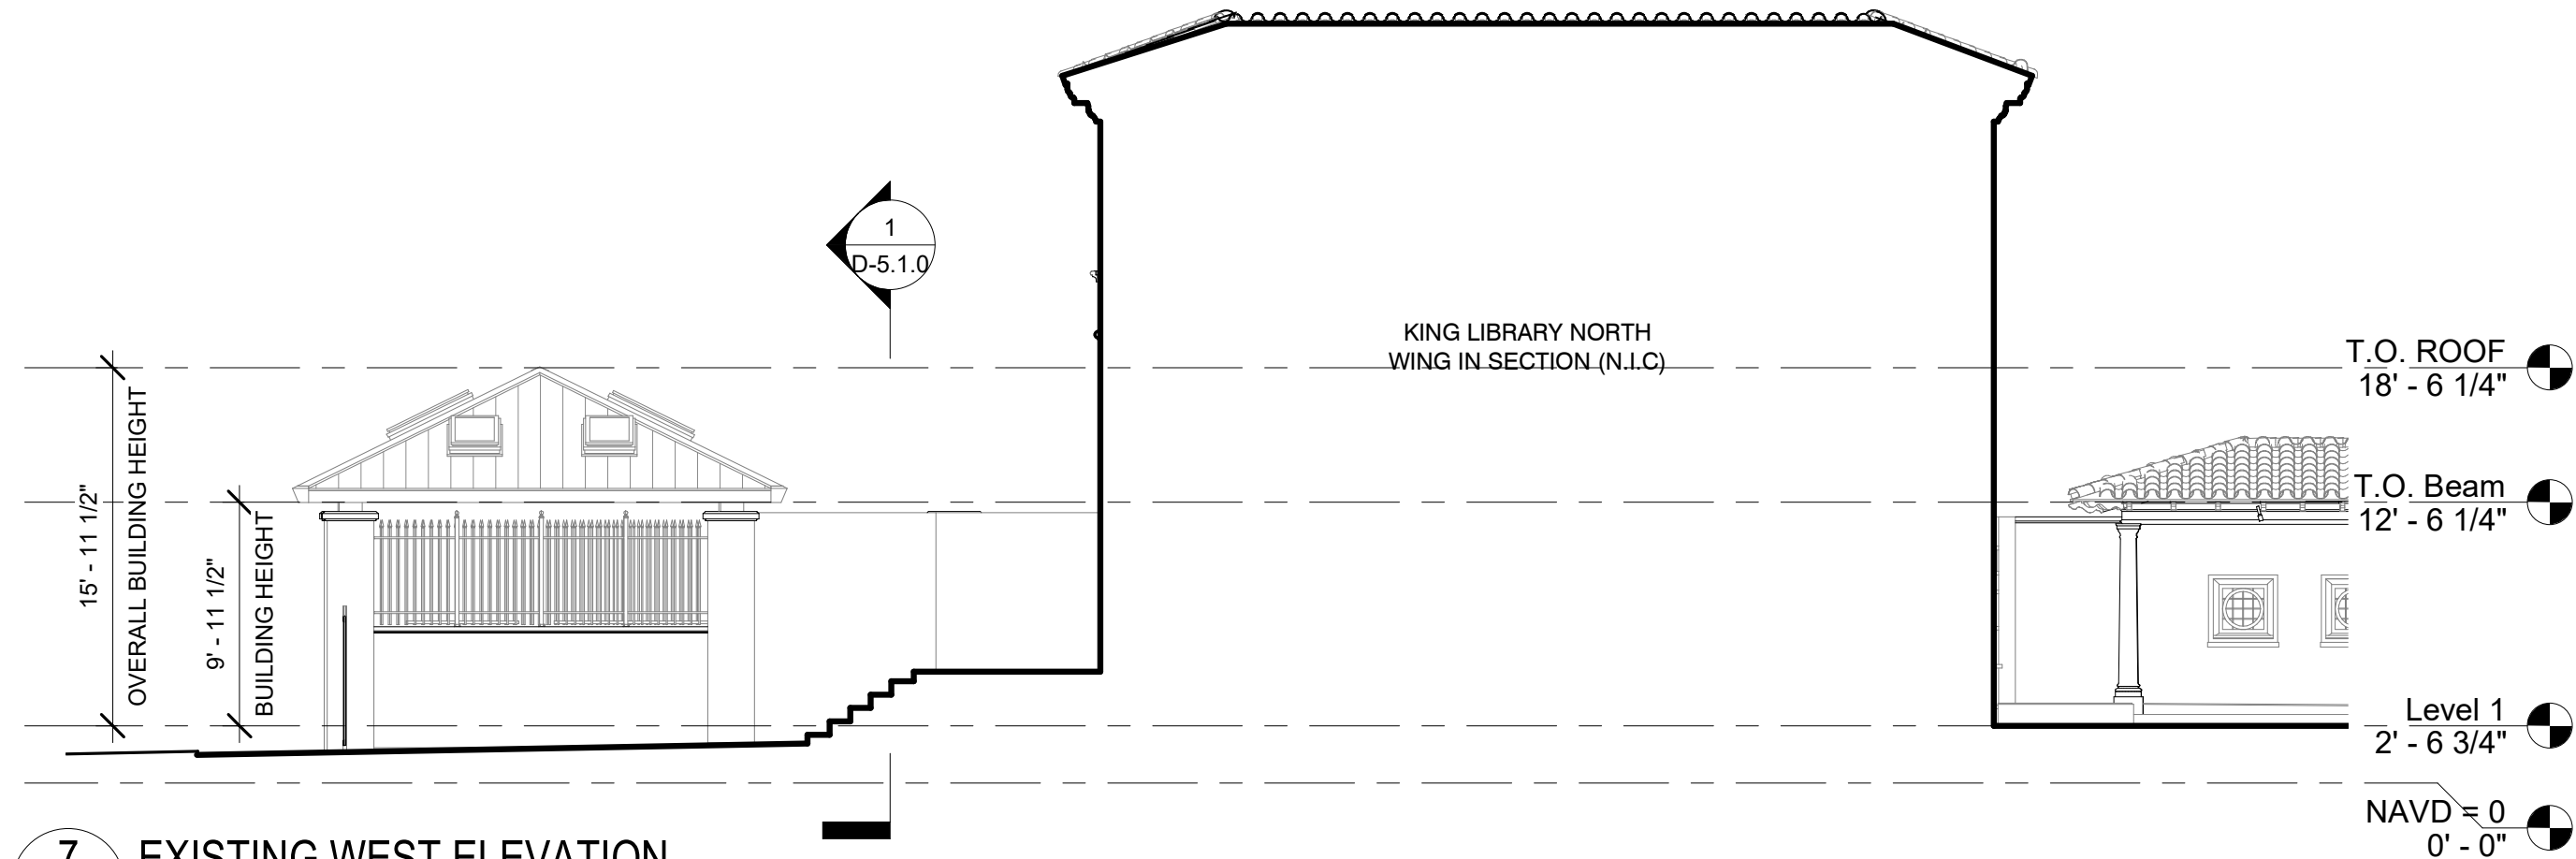


7 EXISTING WEST ELEVATION
D-4.1.0 1/8" = 1'-0"

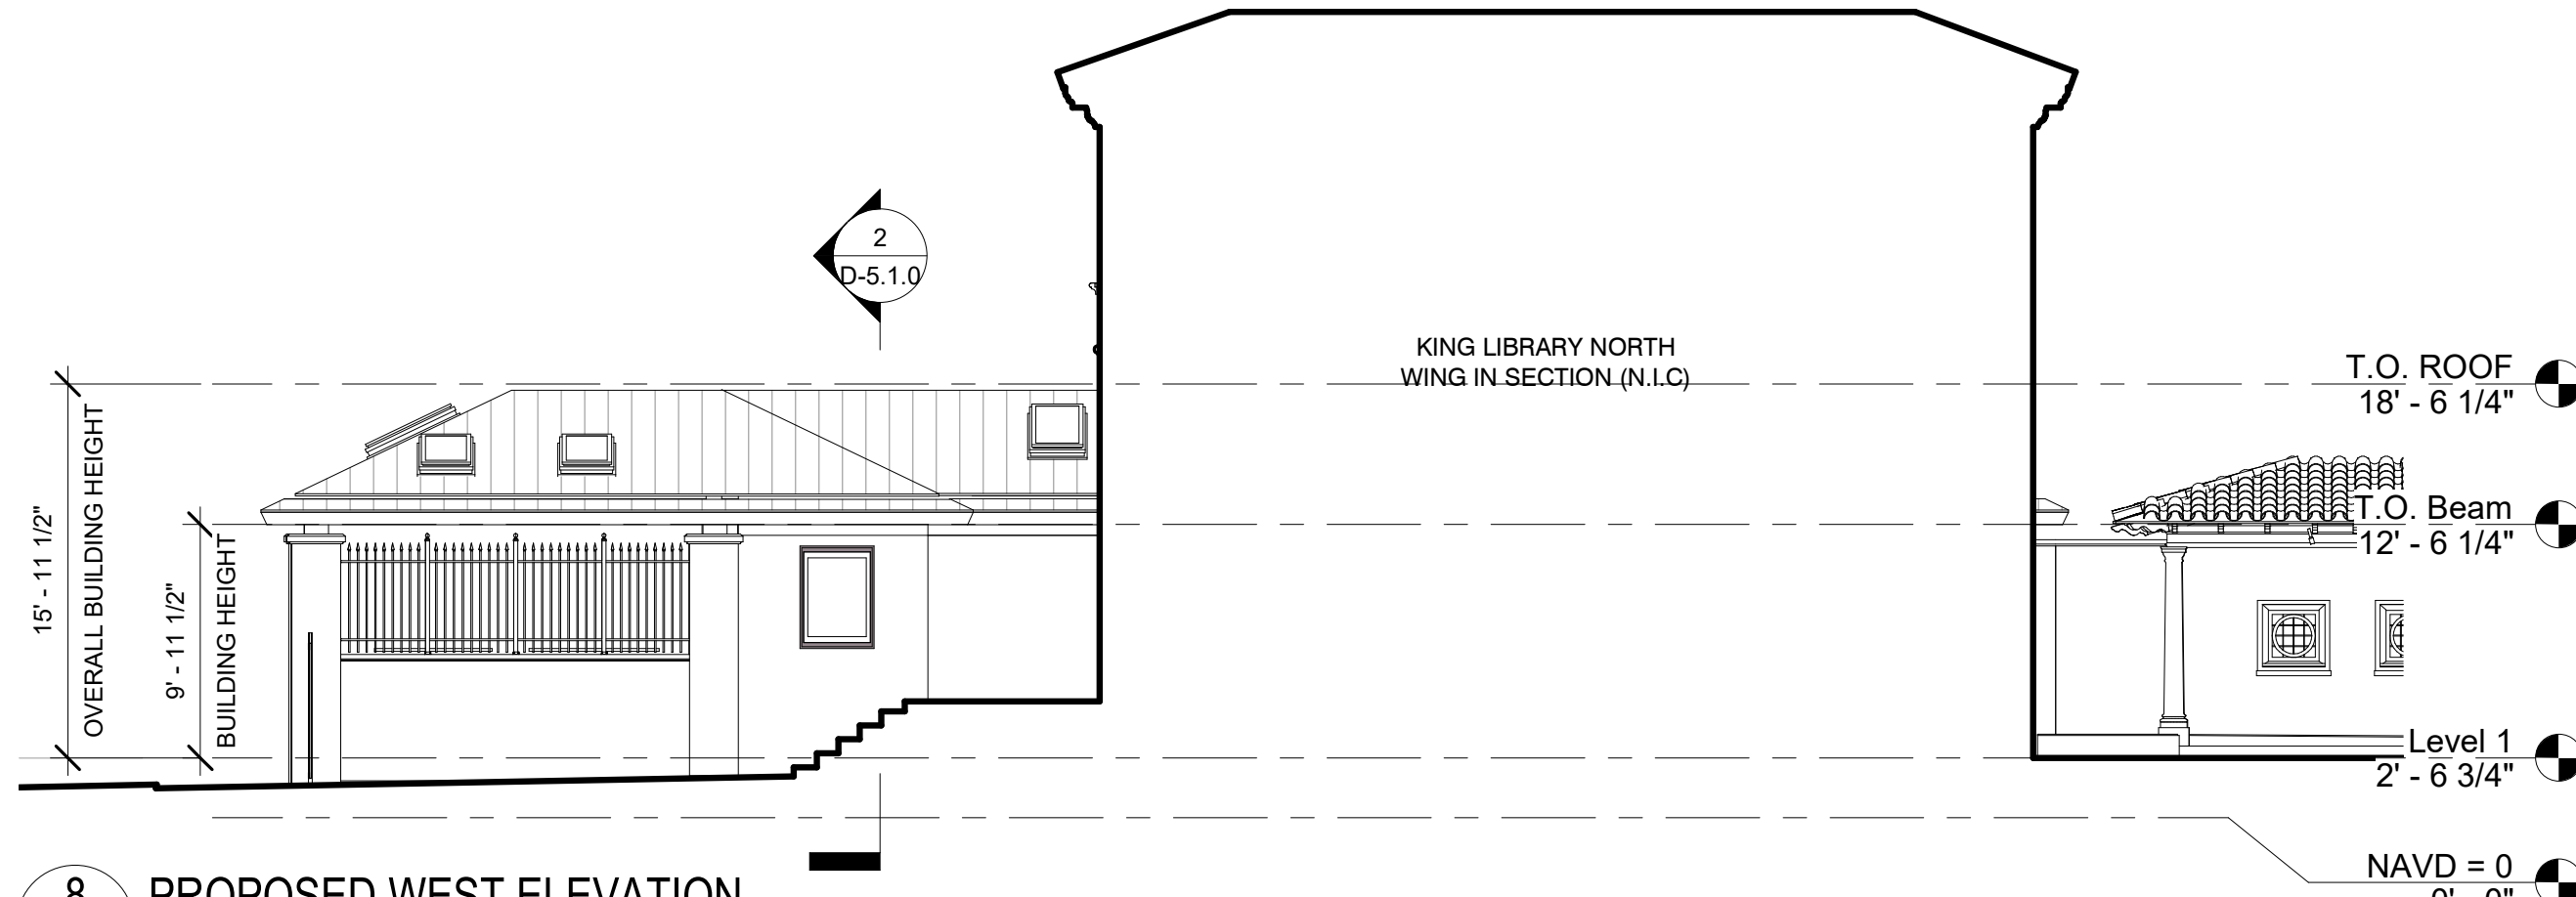

8 PROPOSED WEST ELEVATION
D-4.1.0 1/8" = 1'-0"

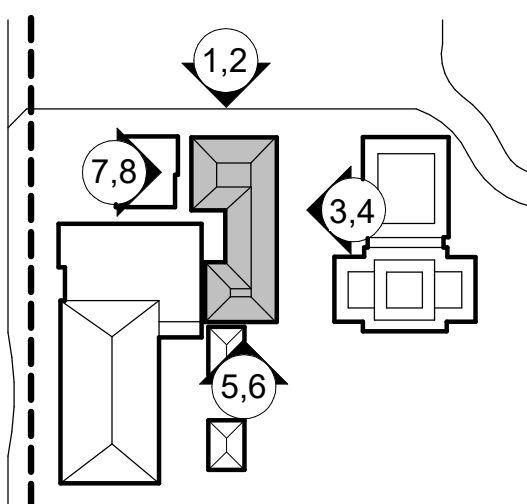

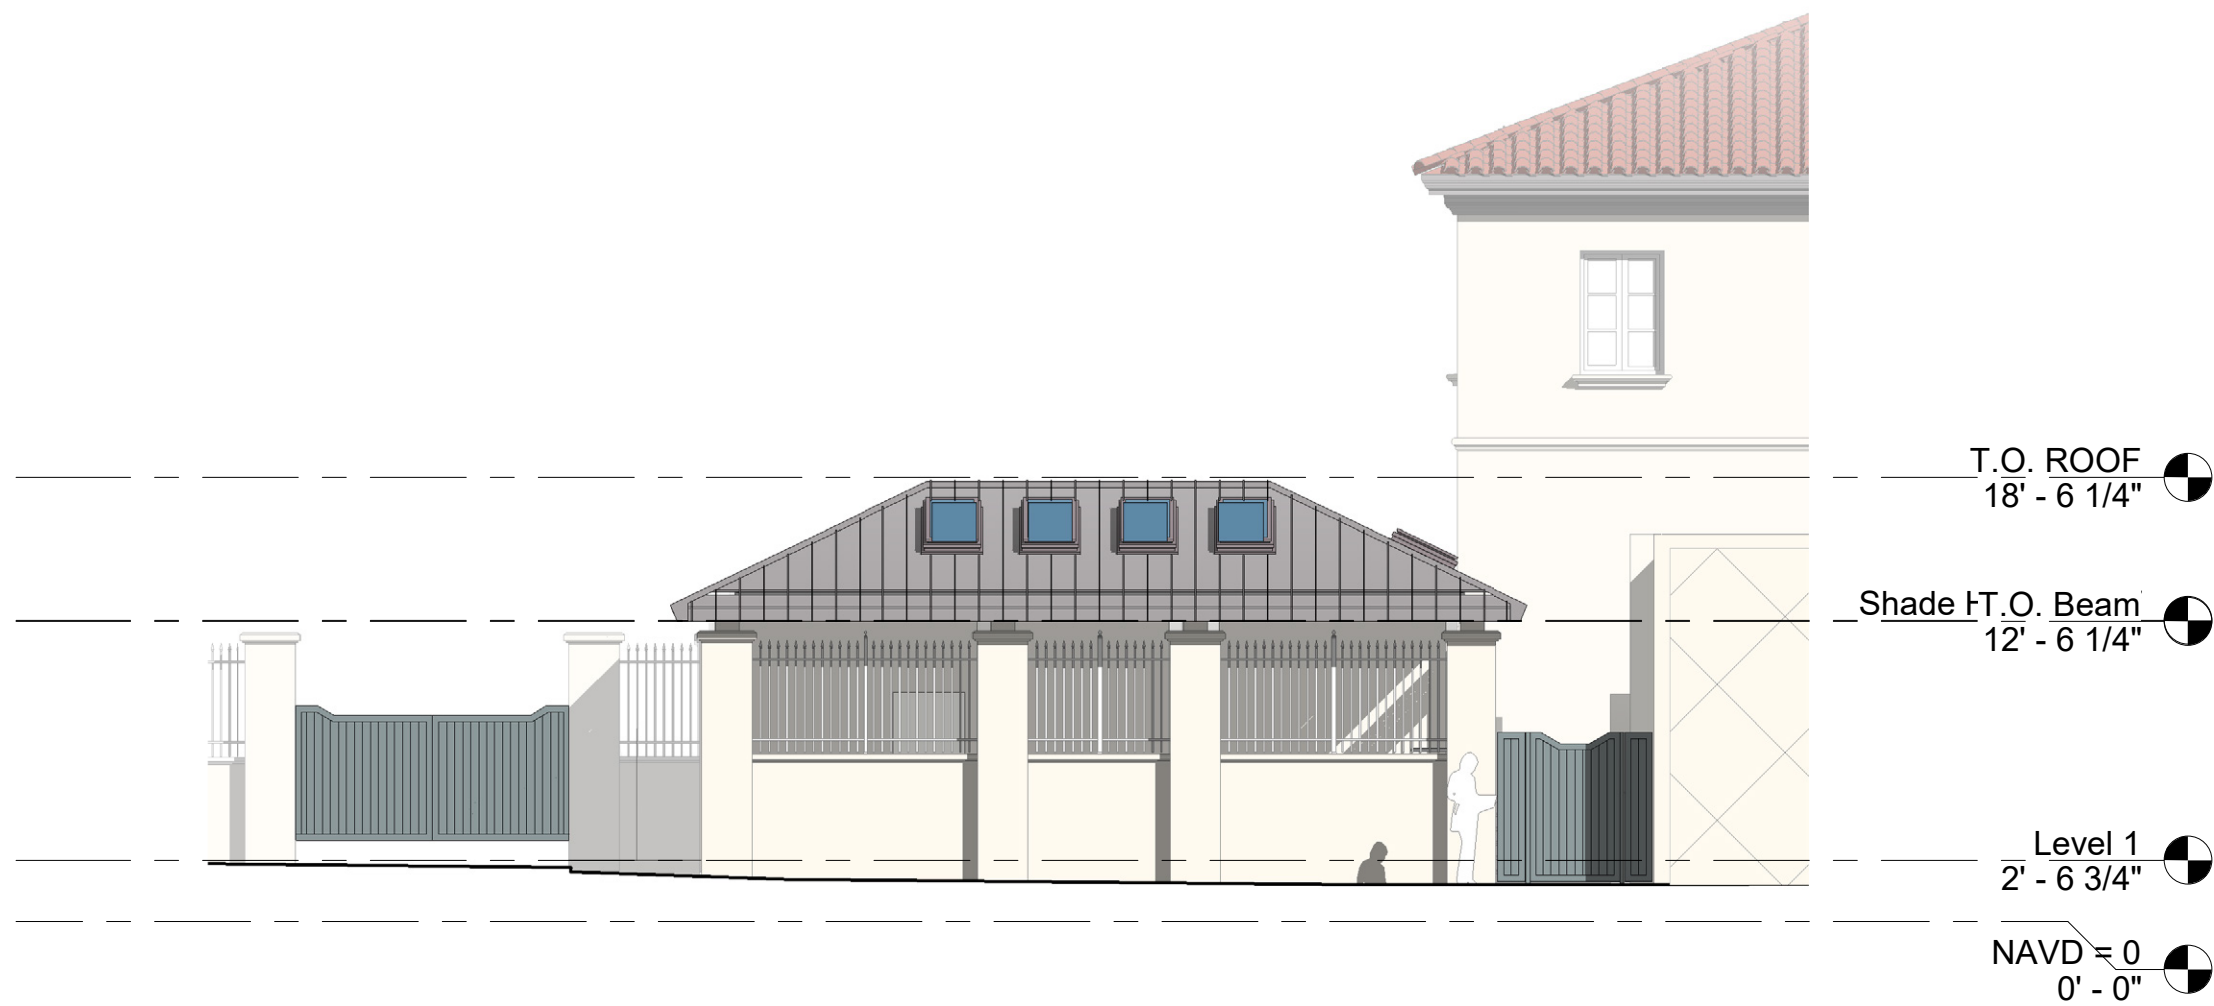

1 COLOR PROPOSED NORTH ELEVATION WITHOUT LANDSCAPE
D-4.1.1' 1/8" = 1'-0"




2 COLOR PROPOSED NORTH ELEVATION WITH LANDSCAPE
D-4.1.1' 1/8" = 1'-0"




3 COLOR PROPOSED EAST ELEVATION WITHOUT LANDSCAPE
D-4.1.1' 1/8" = 1'-0"




4 COLOR PROPOSED EAST ELEVATION WITH LANDSCAPE
D-4.1.1' 1/8" = 1'-0"

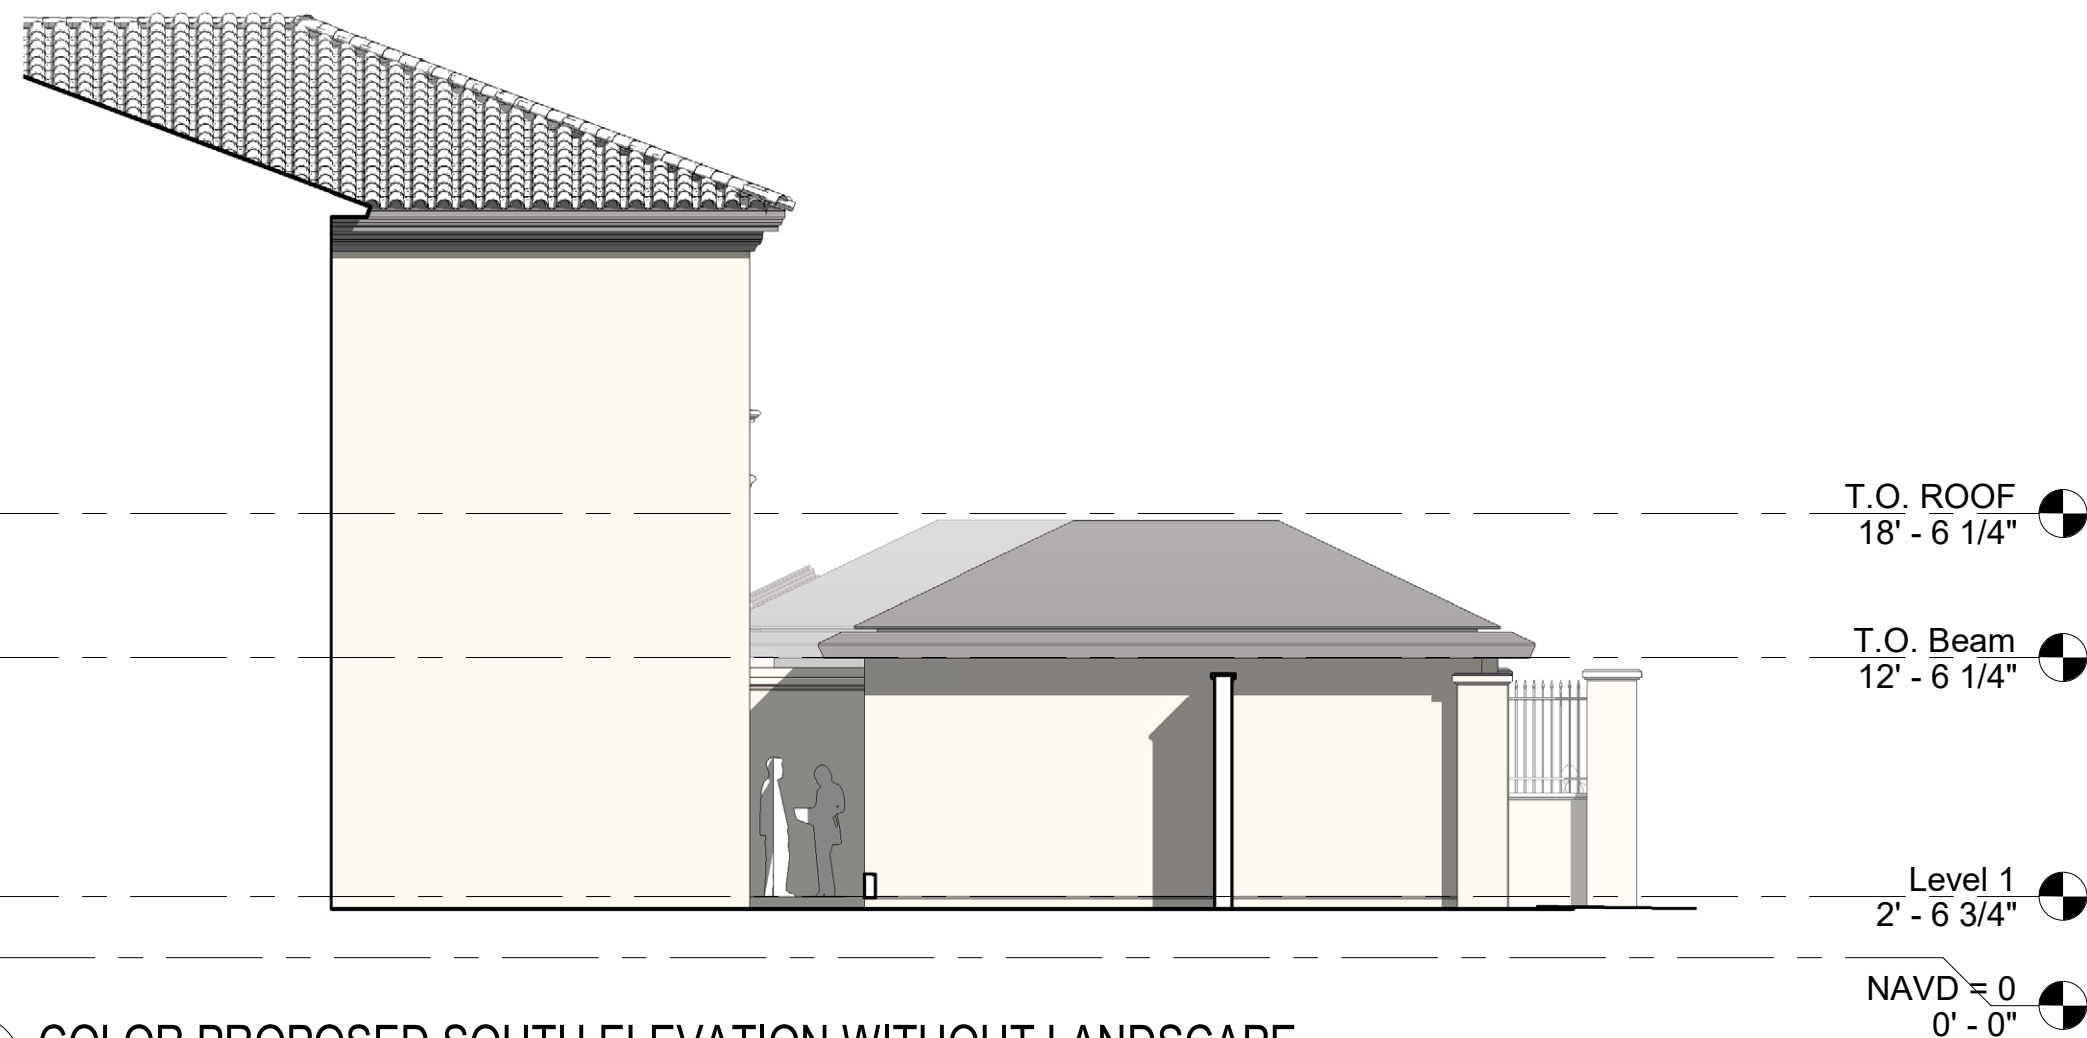


5 COLOR PROPOSED SOUTH ELEVATION WITHOUT LANDSCAPE
D-4.1.1' 1/8" = 1'-0"

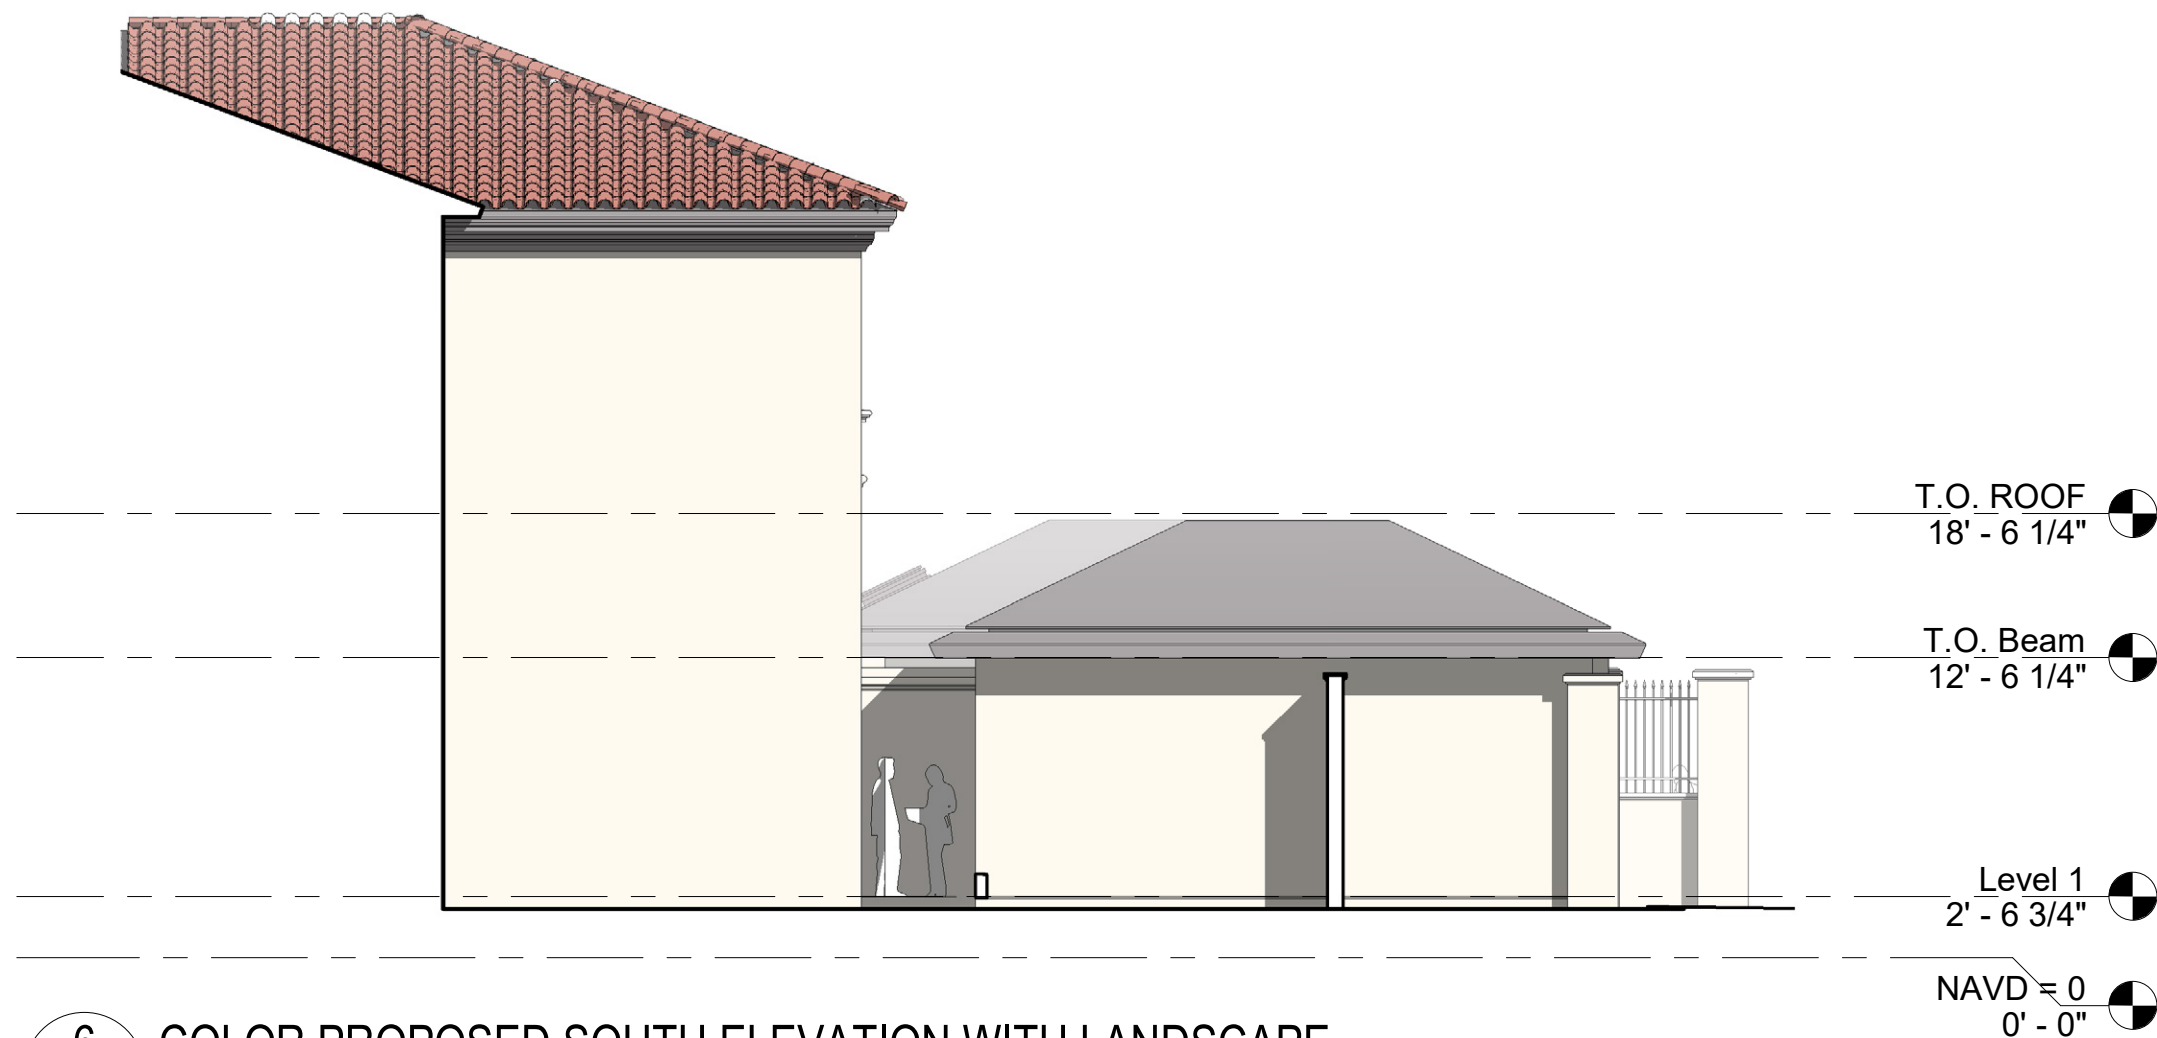


6 COLOR PROPOSED SOUTH ELEVATION WITH LANDSCAPE
D-4.1.1' 1/8" = 1'-0"





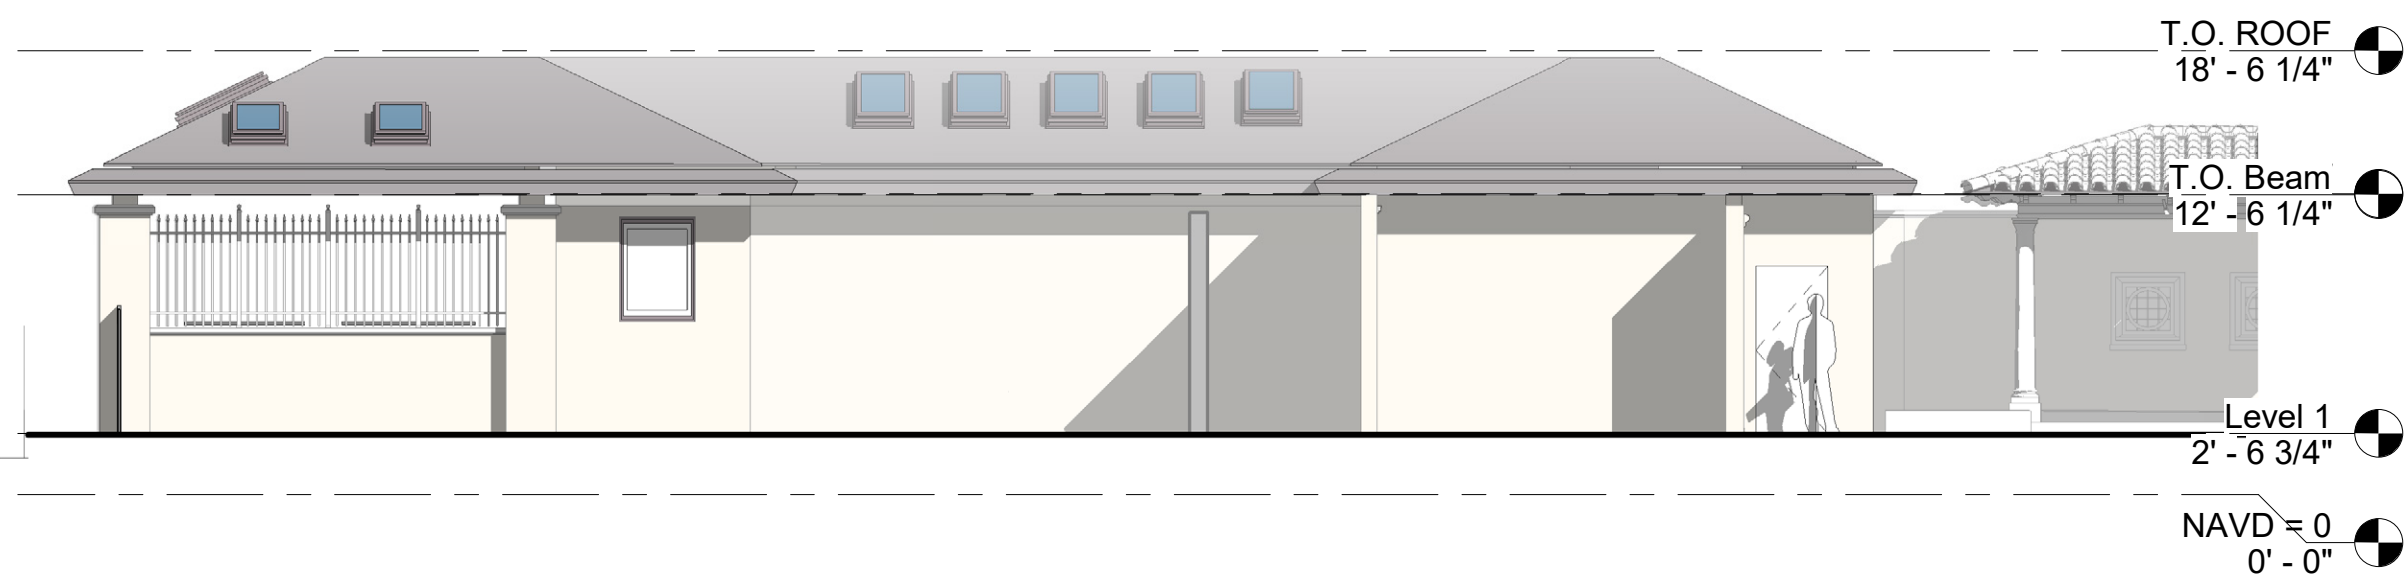


7 COLOR PROPOSED WEST ELEVATION WITHOUT LANDSCAPE
D-4.1.1' 1/8" = 1'-0"

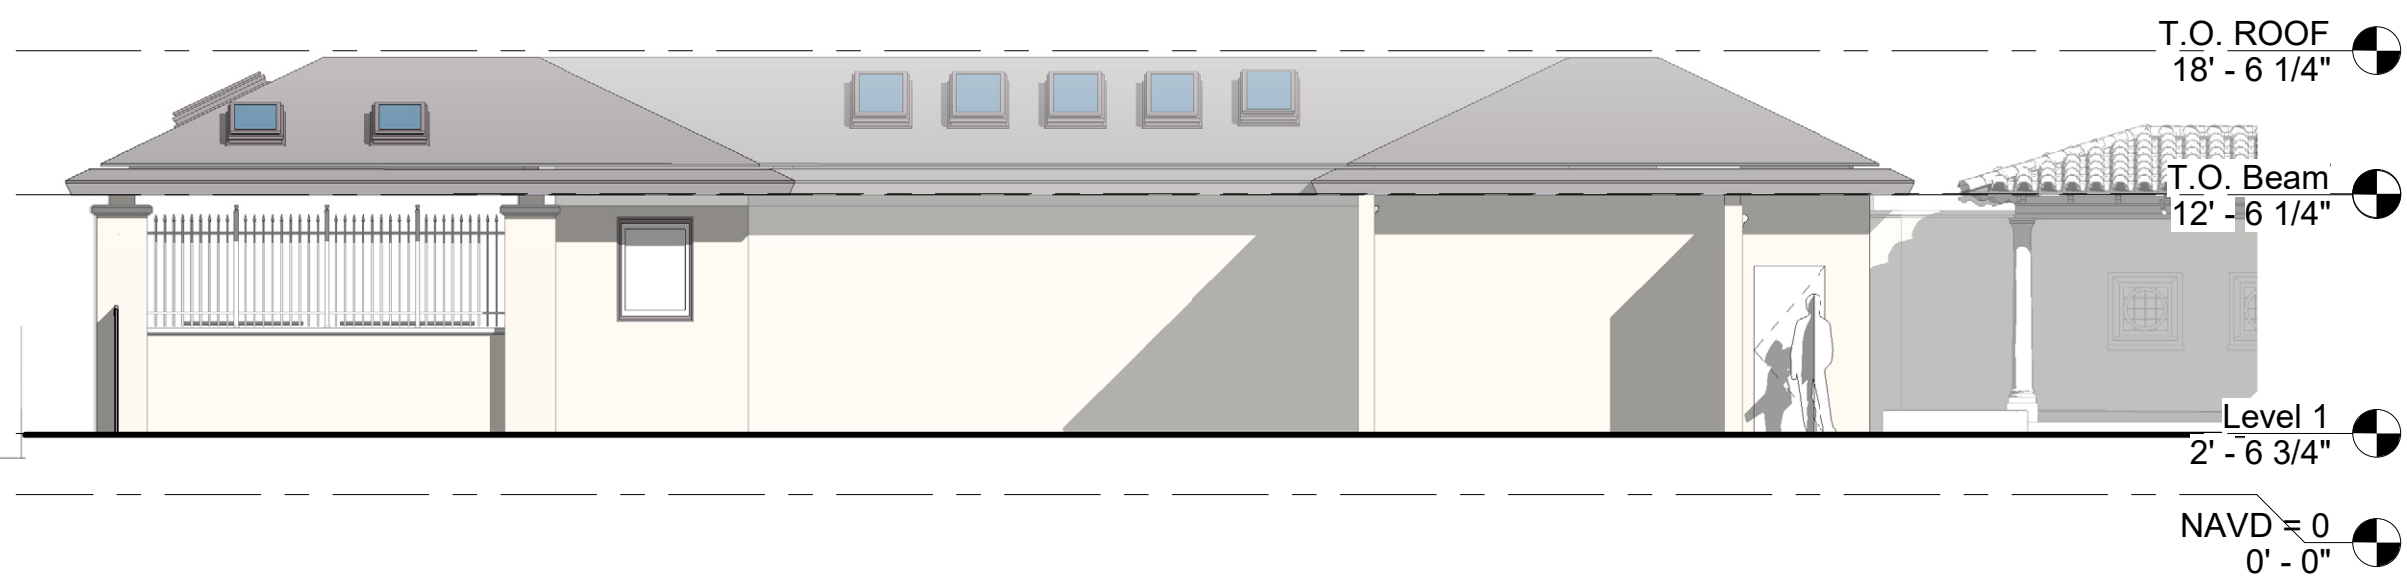

8 COLOR PROPOSED WEST ELEVATION WITH LANDSCAPE
D-4.1.1' 1/8" = 1'-0"

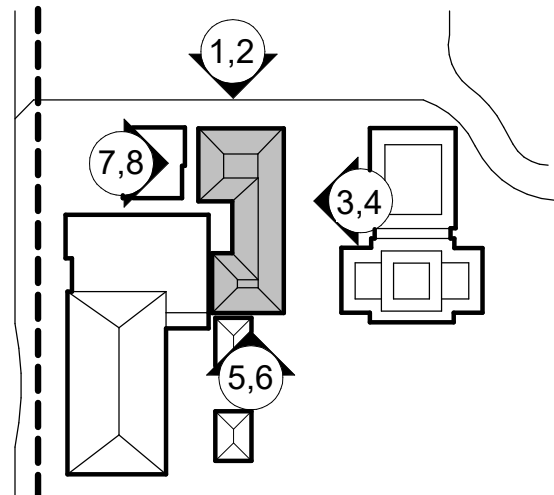

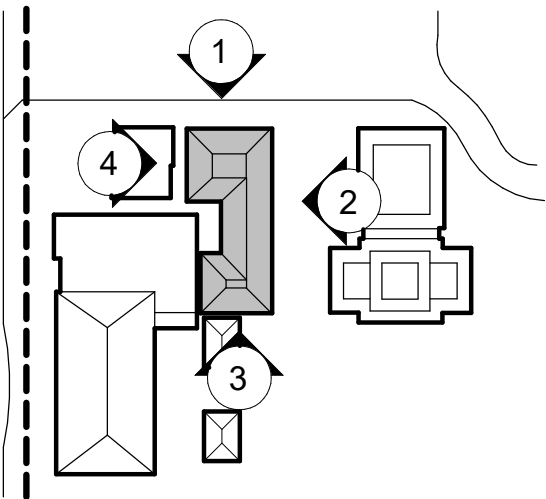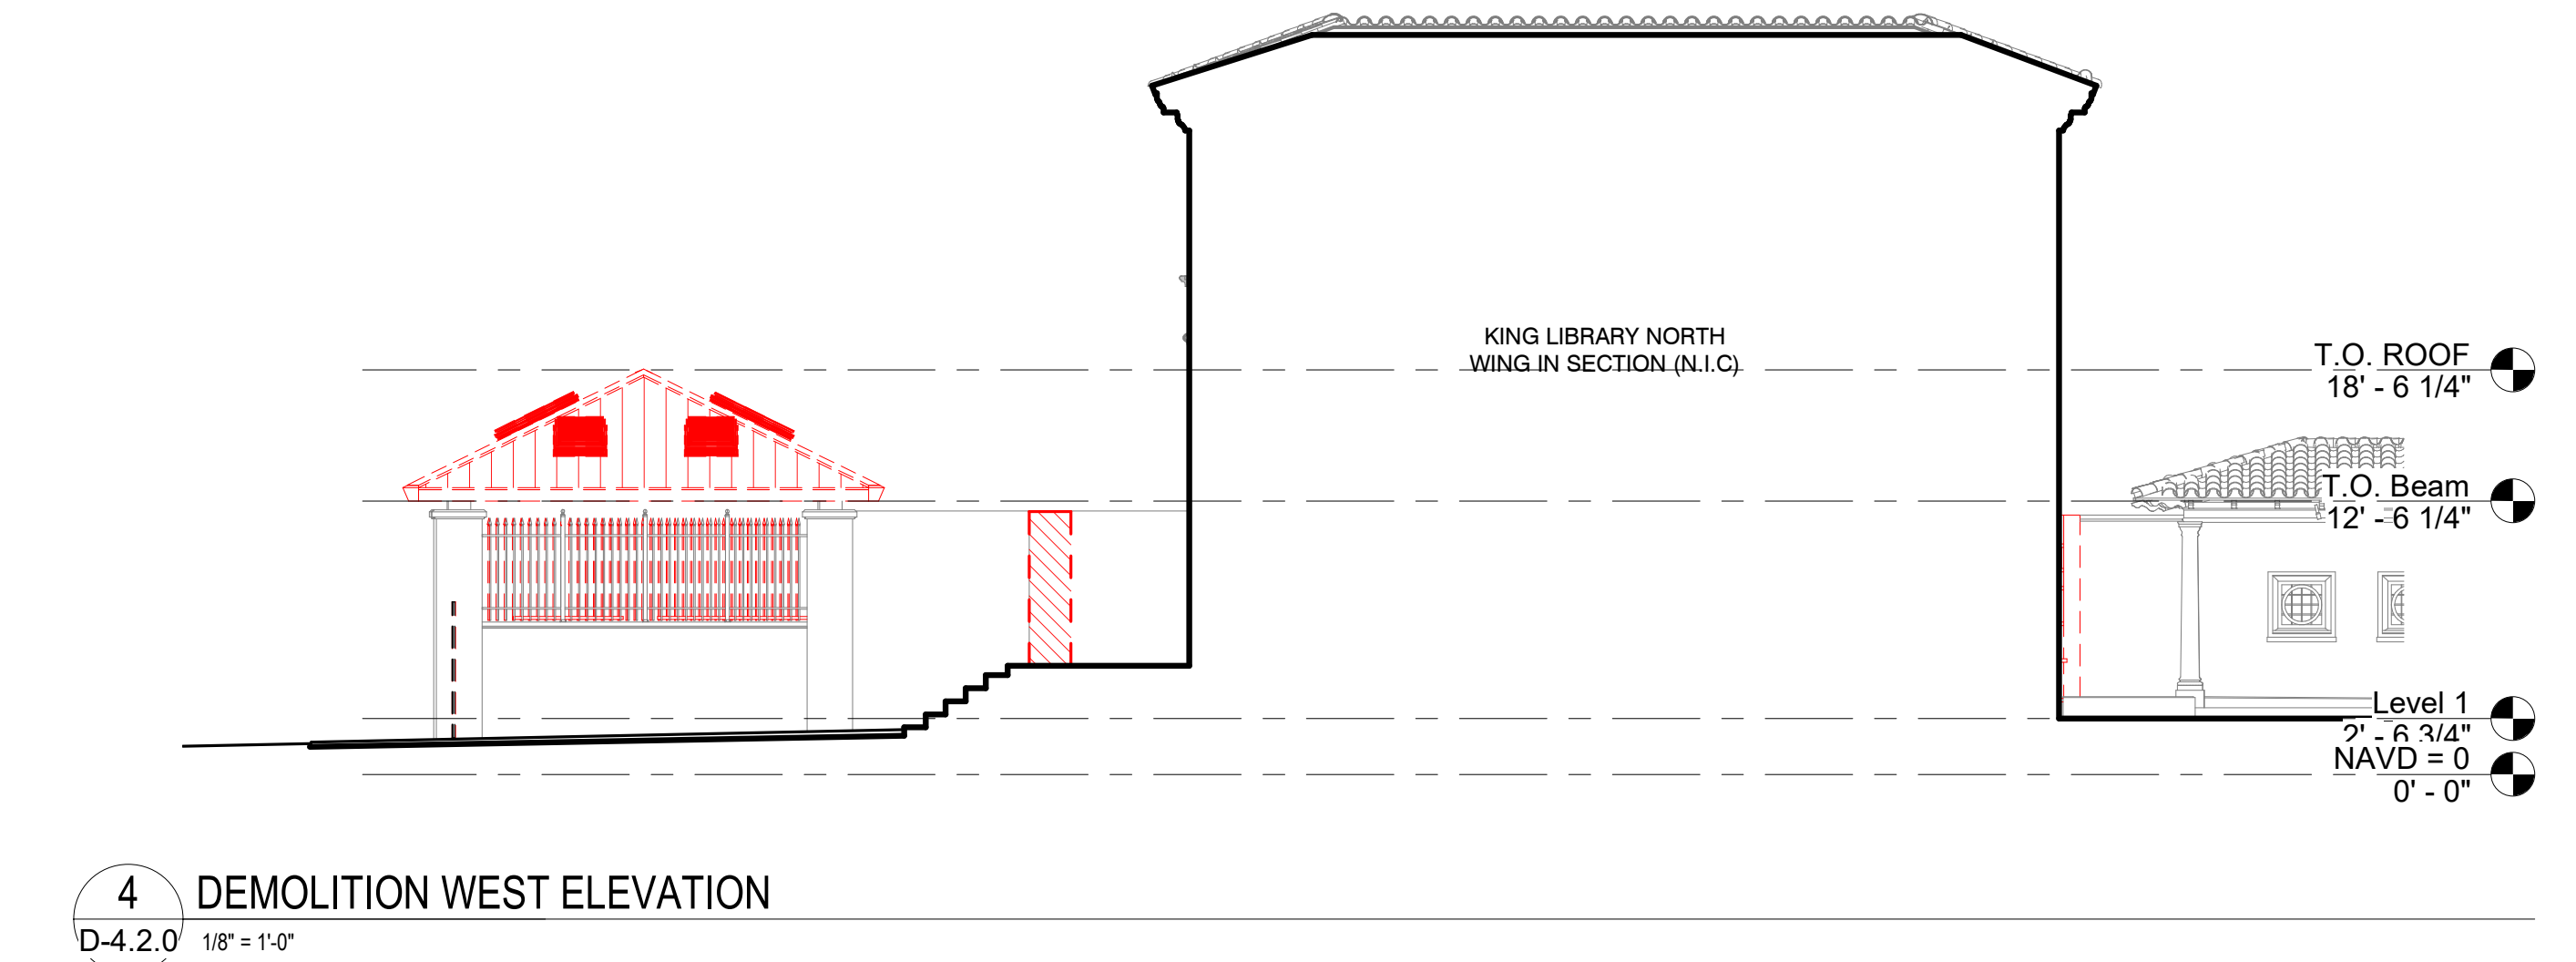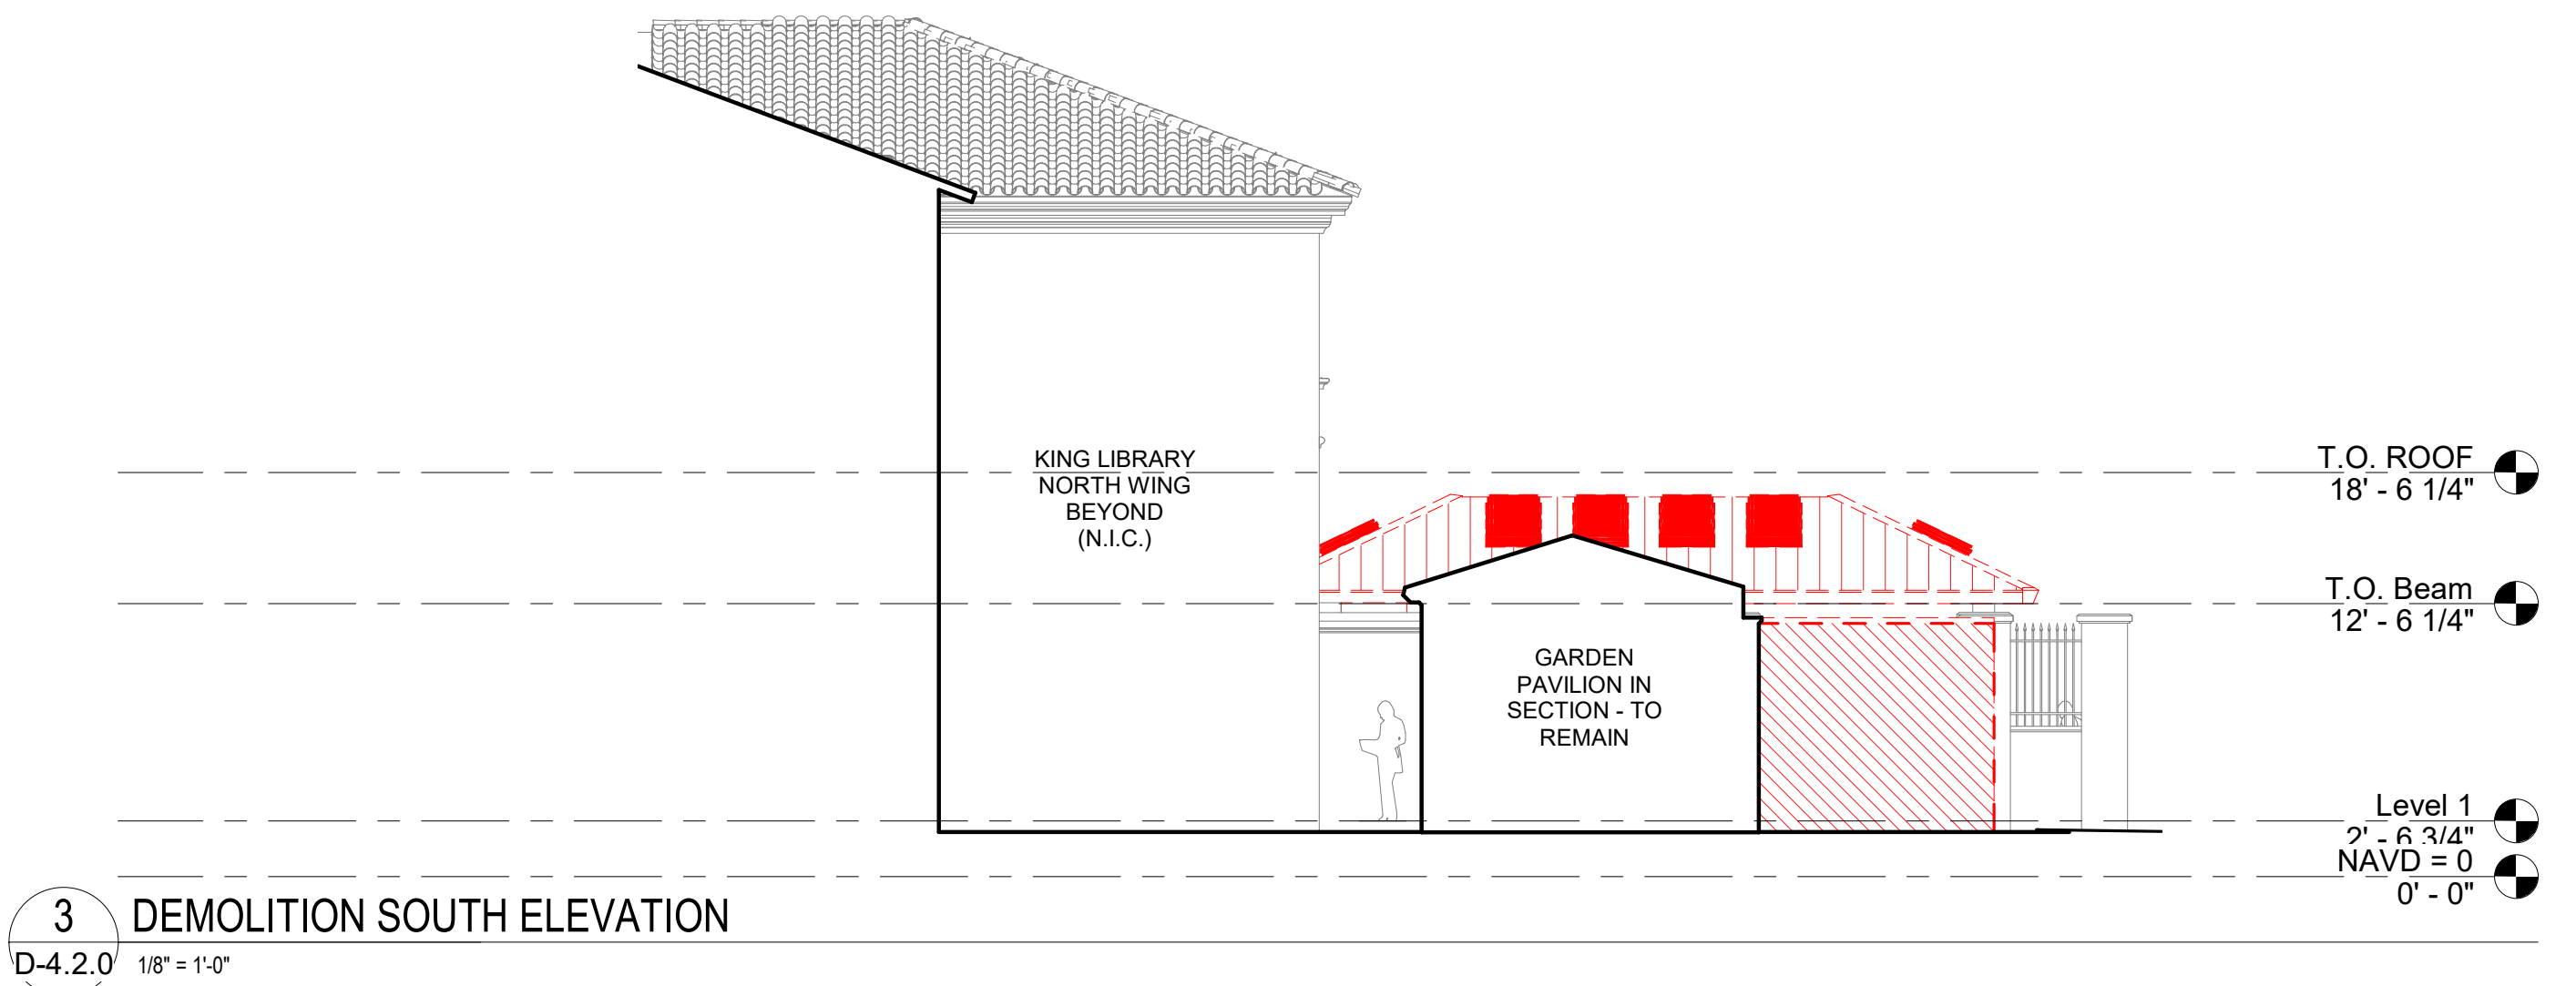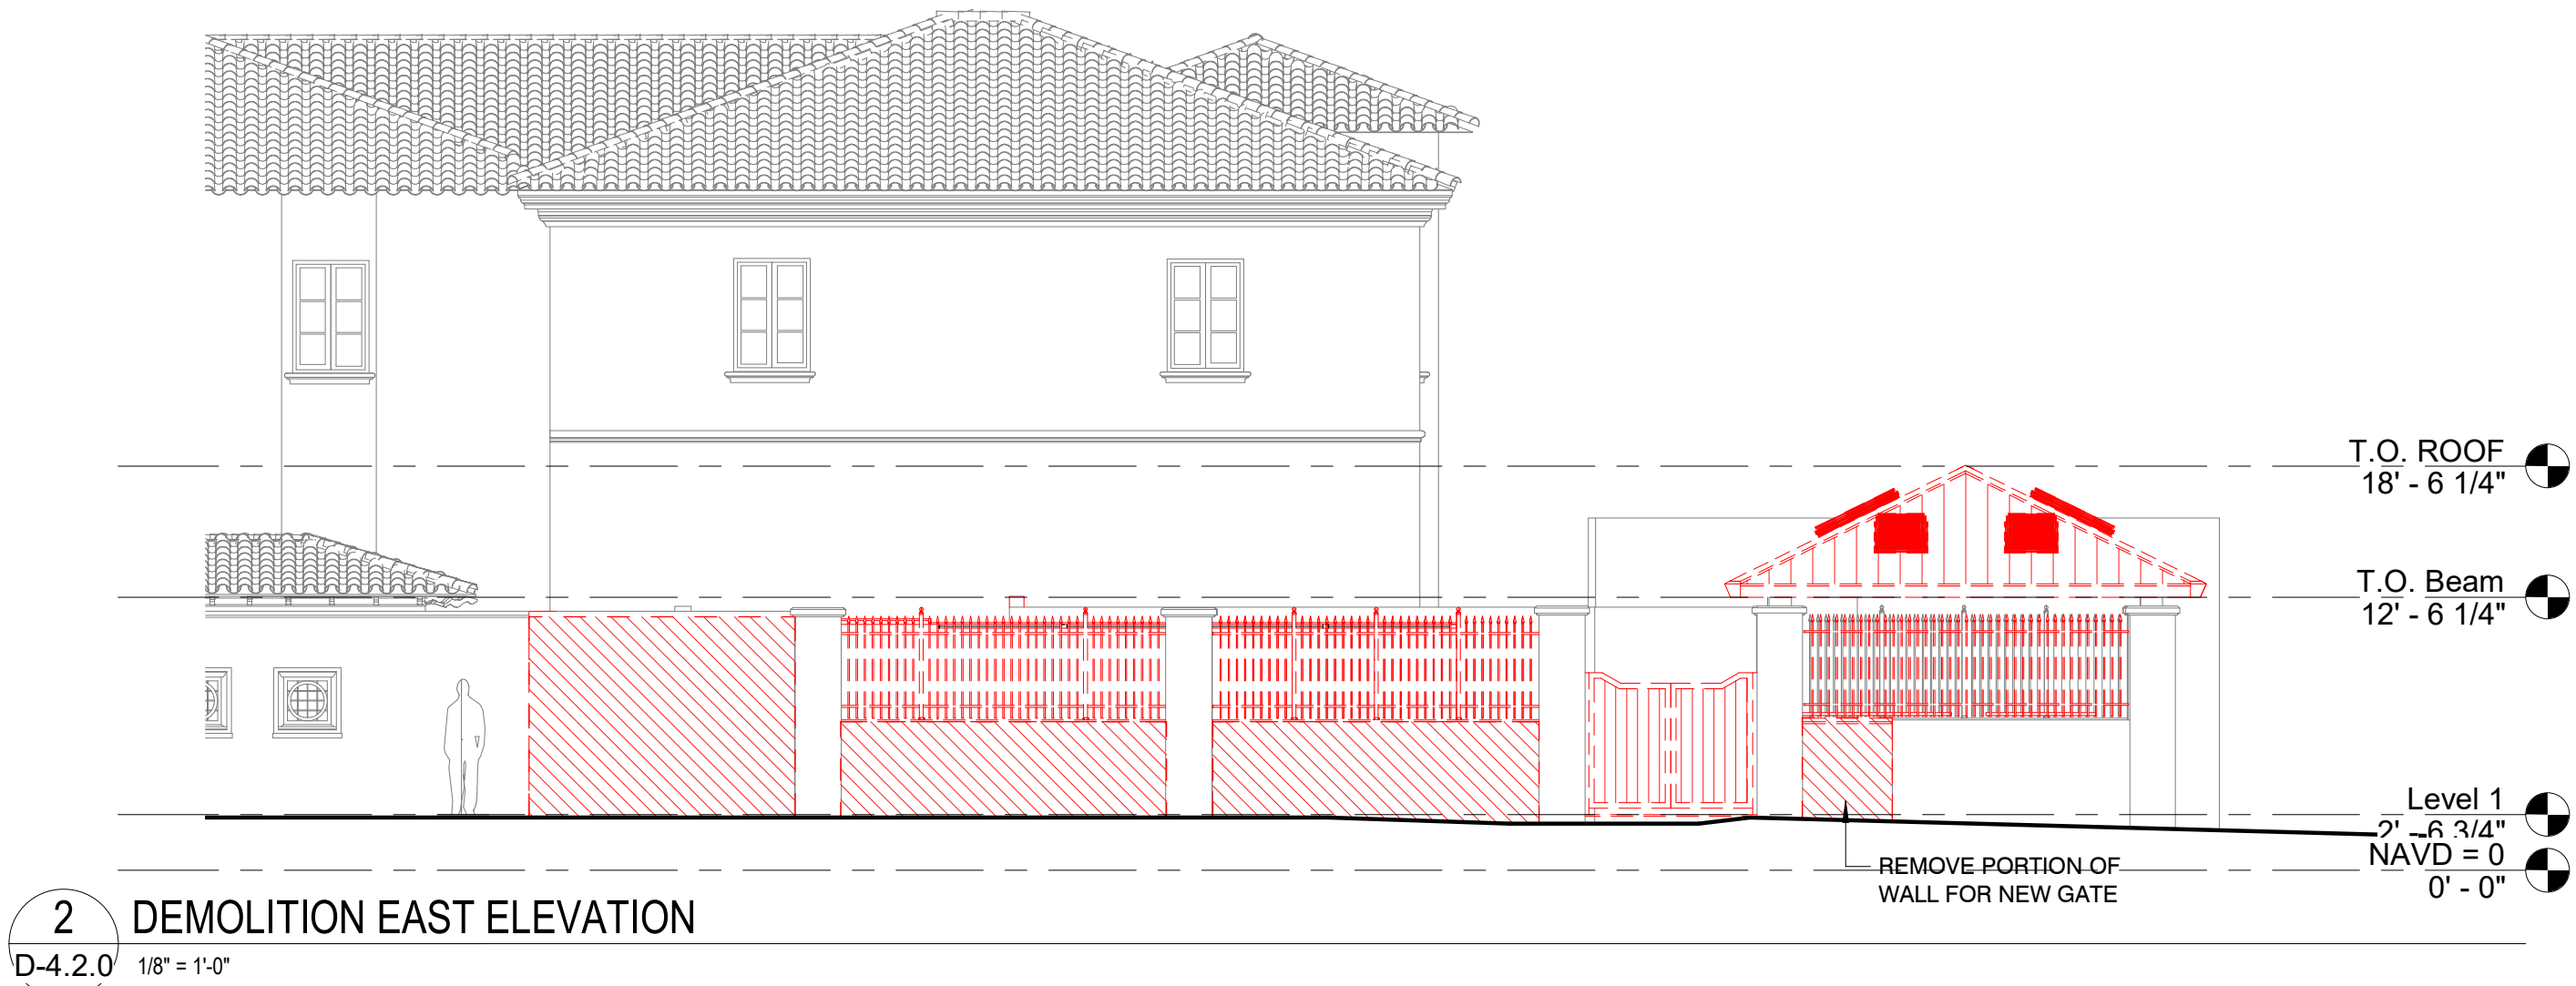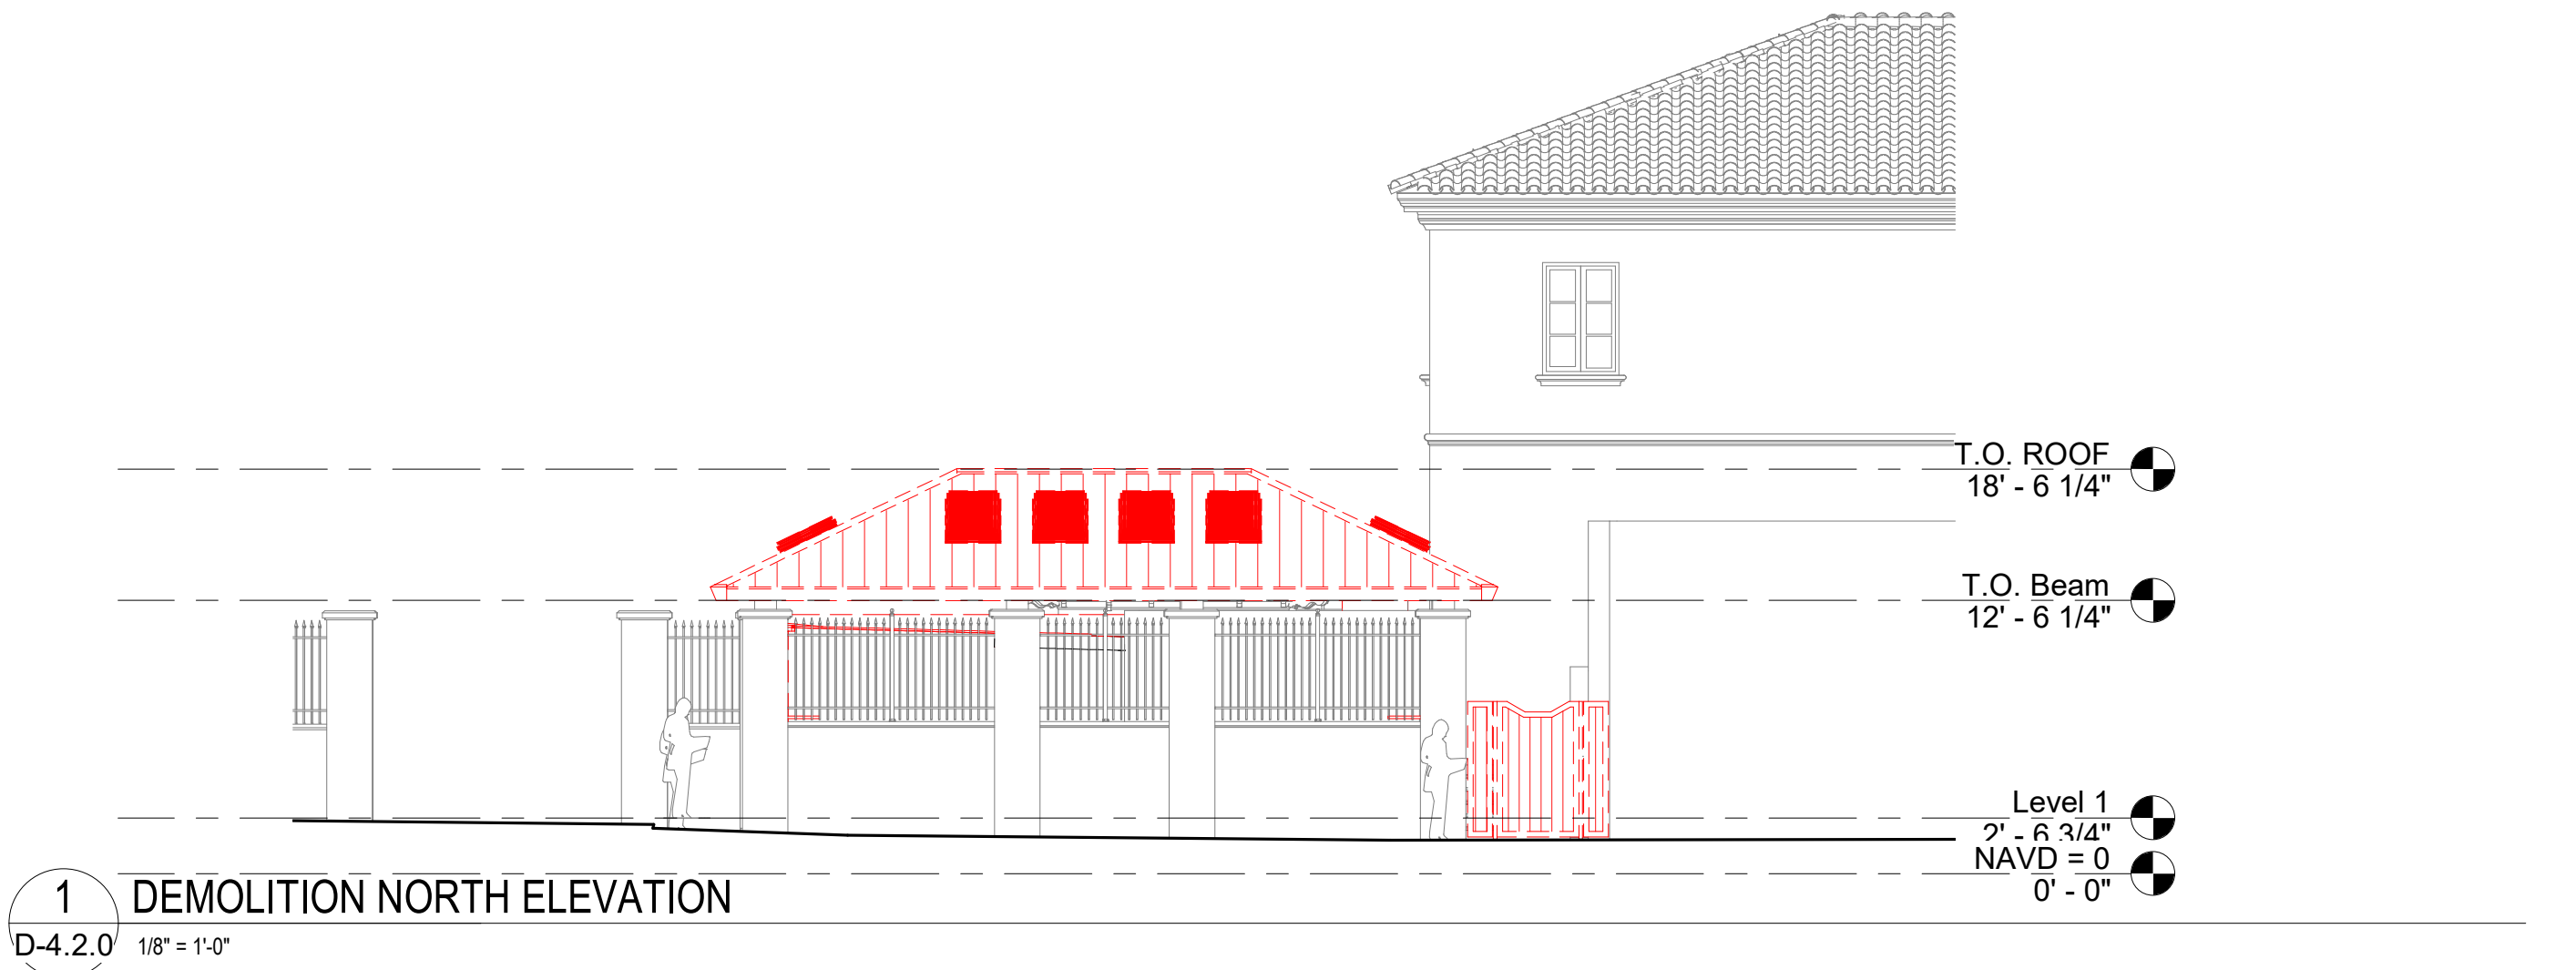

MATERIAL REMOVAL ELEVATIONS

The Society of the Four Arts - Shade House and Facilities Storage

240 Coconut Row, Palm Beach, FL

THESE DRAWINGS ARE FOR THE EXCLUSIVE USE OF SPINA OROURKE + PARTNERS, INC. AND MAY NOT BE DUPLICATED, REPRODUCED OR USED IN ANY MANNER WITHOUT THE EXPRESS WRITTEN CONSENT OF SPINA OROURKE + PARTNERS, INC. ALL SPINAPARTNERS.COM


Revisions

Project no: 2953
Date: 2024.09.23
Drawn by: Author
Project Manager: Checker


N
W E
S

C-0.0.0


Second Submittal

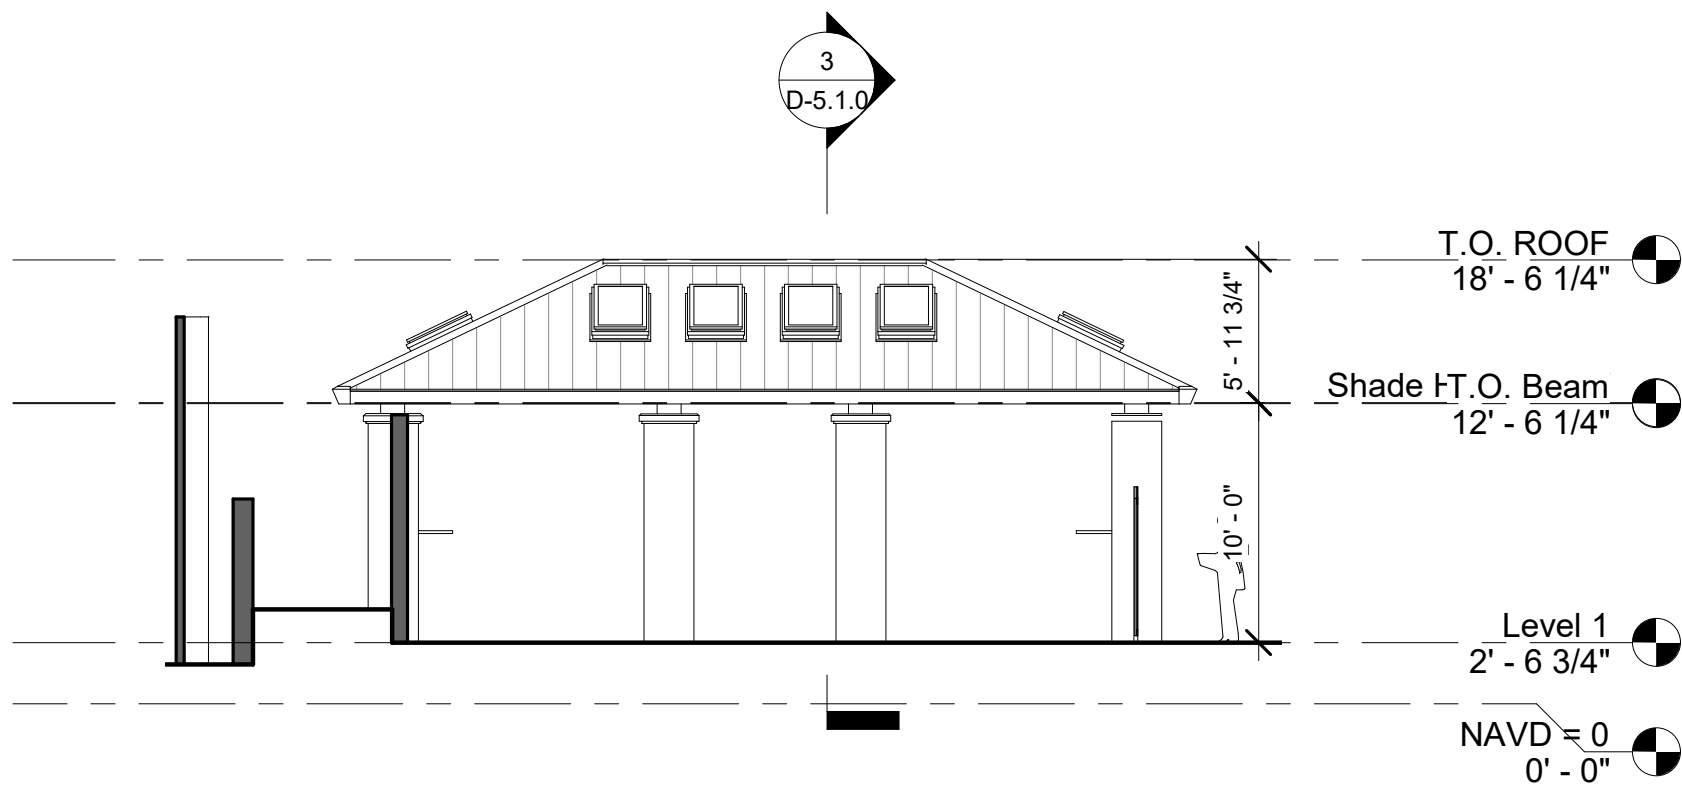


1 EXISTING EW SECTION
D-5.1.0 1/8" = 1'-0"

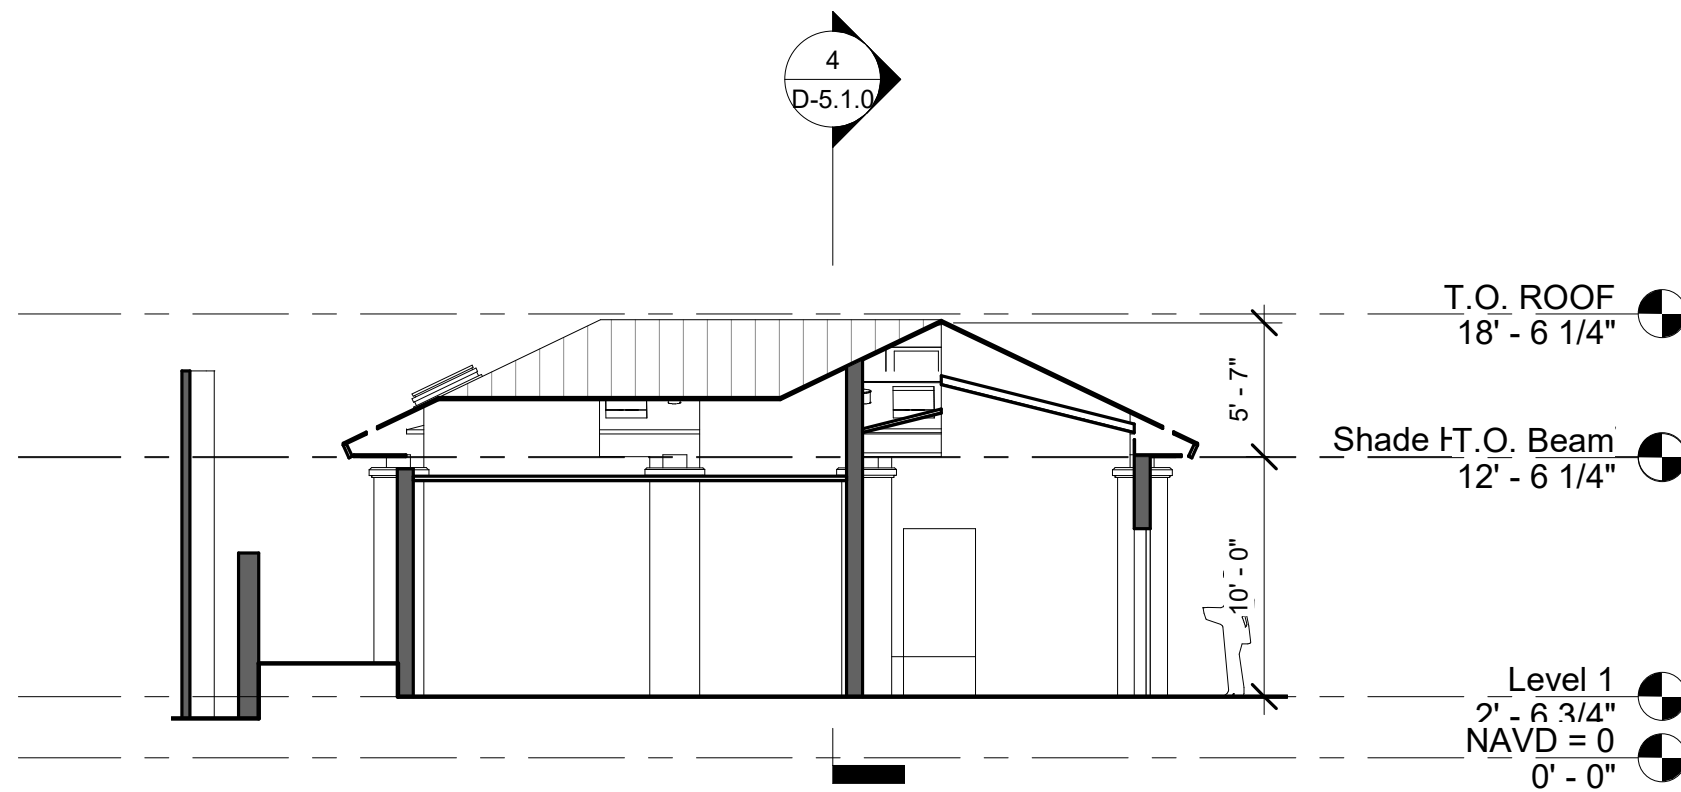


2 PROPOSED EW SECTION
D-5.1.0 1/8" = 1'-0"

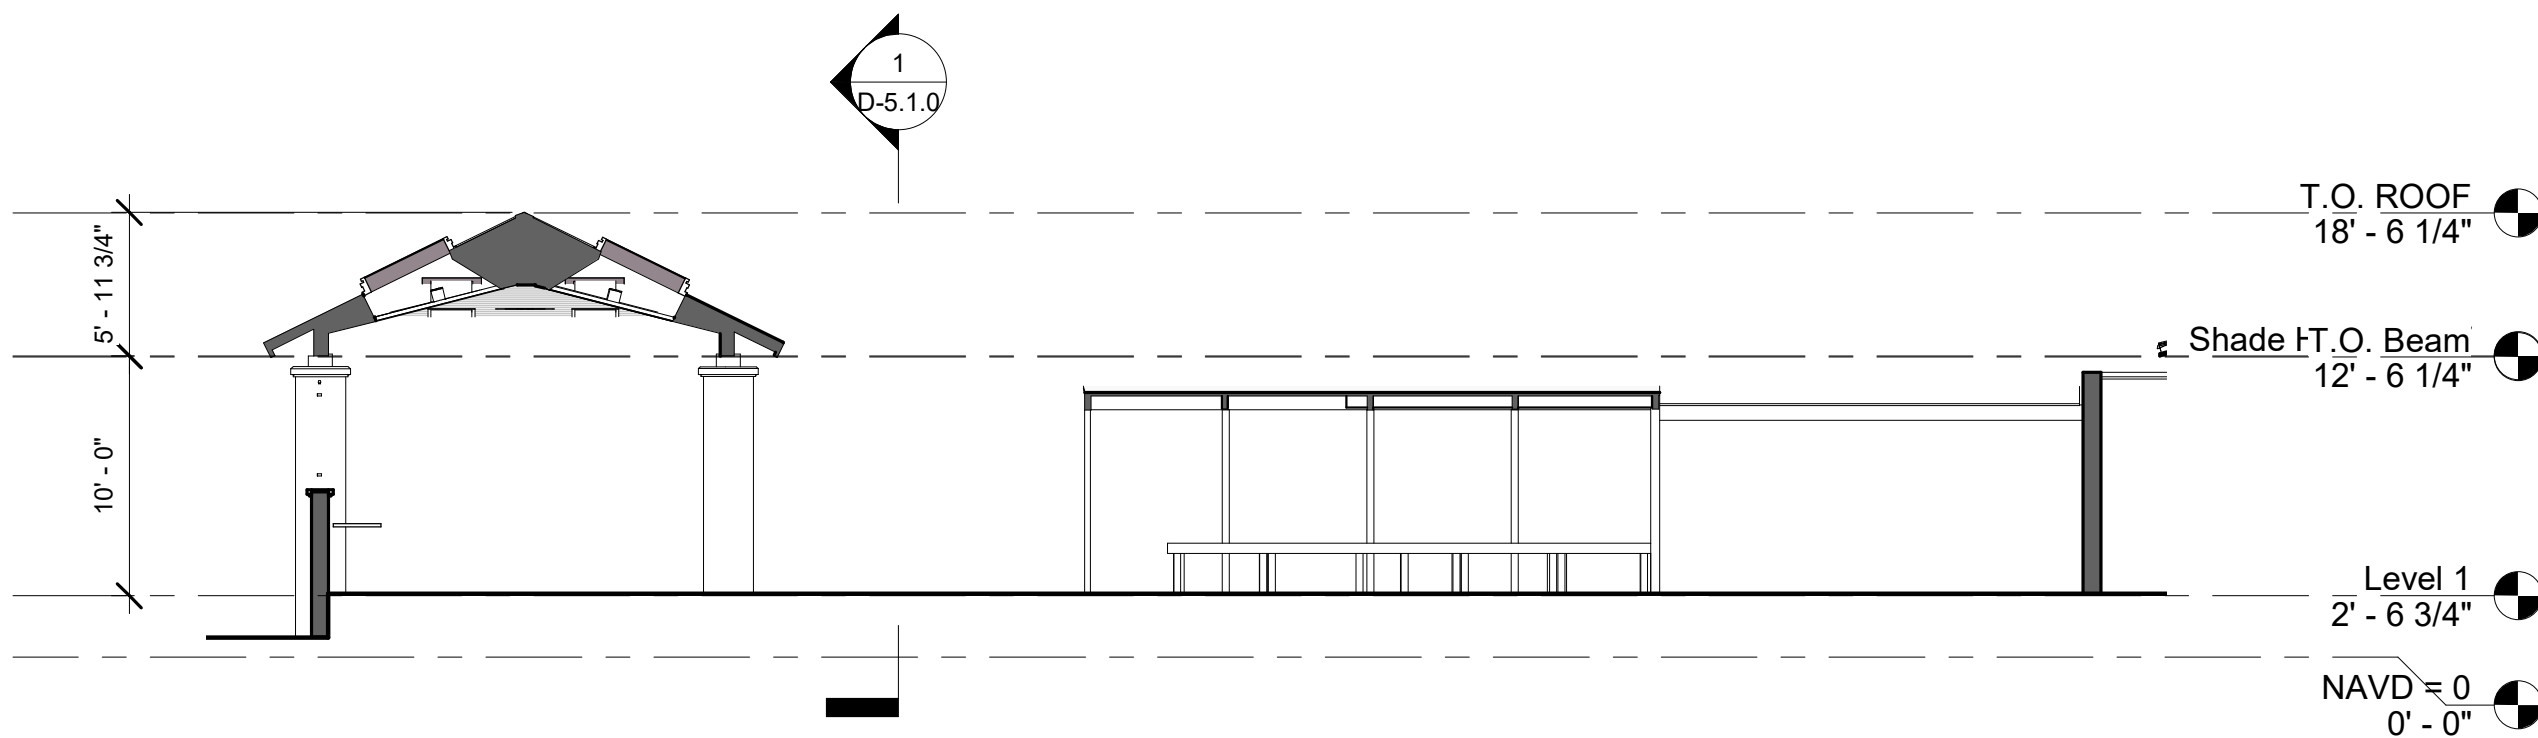

3 EXISTING N-S SECTION
D-5.1.0 1/8" = 1'-0"

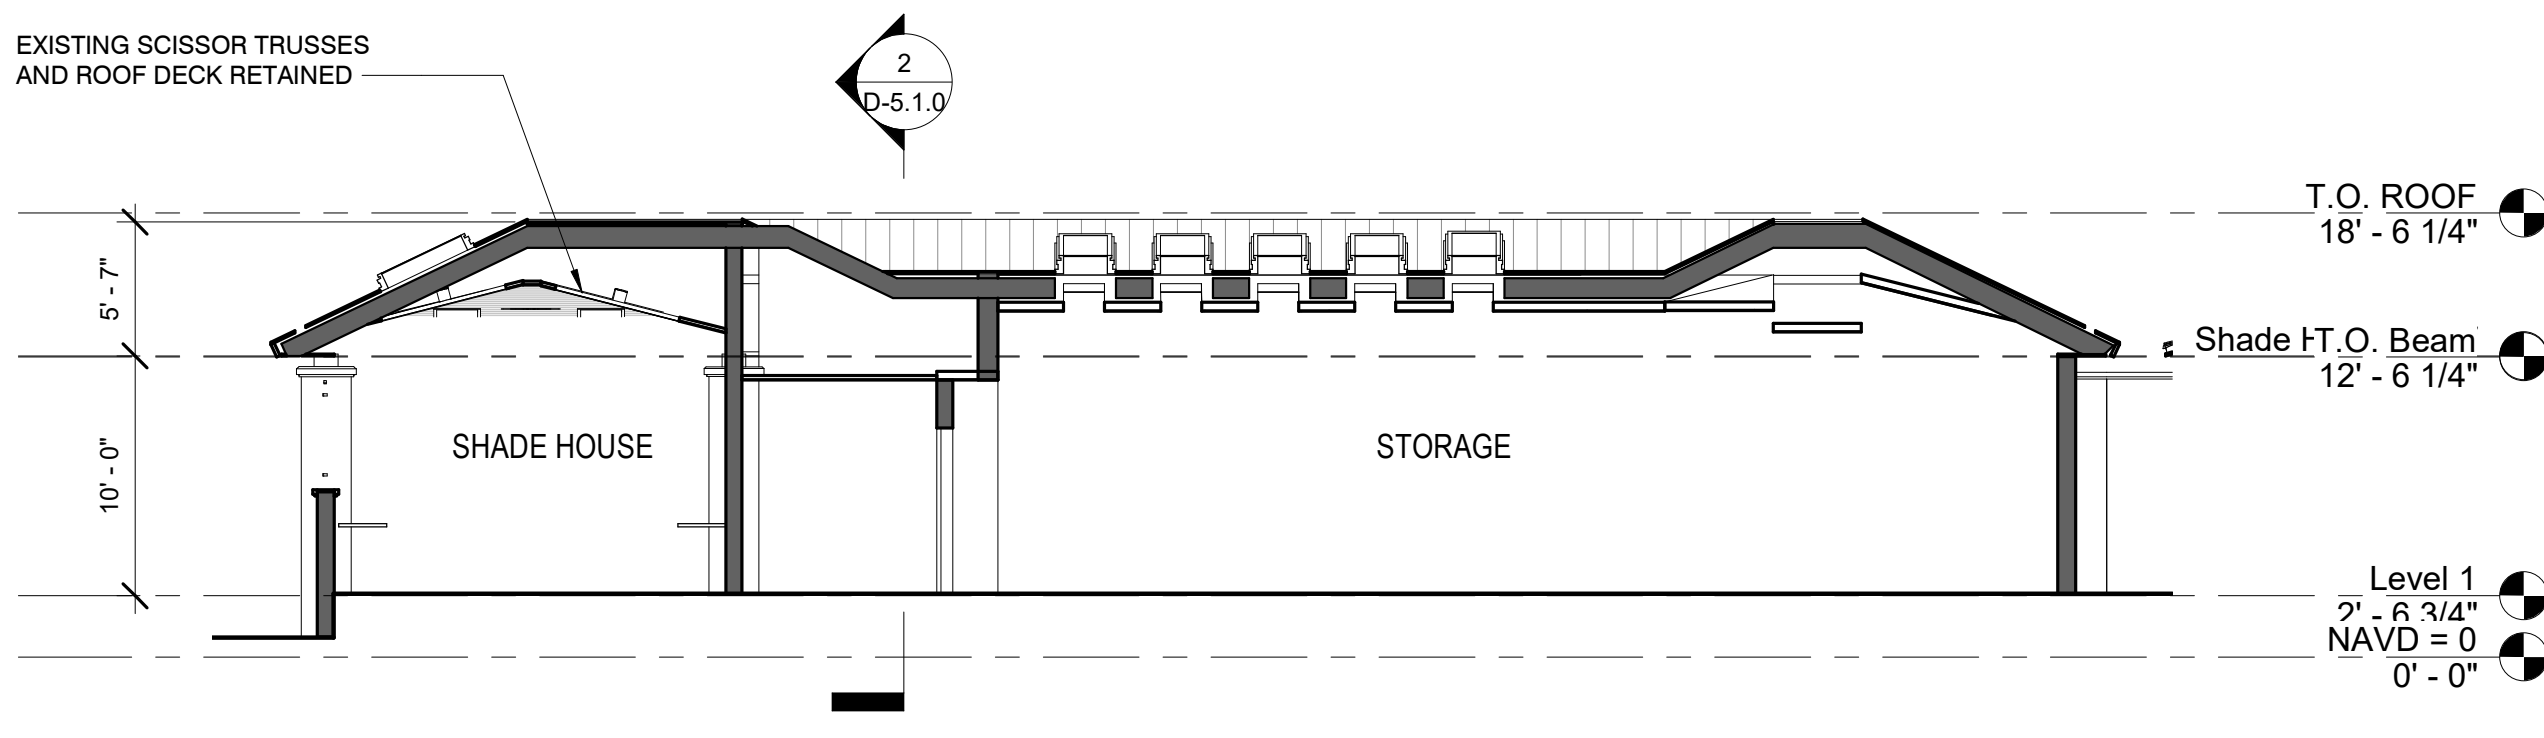

4 PROPOSED N-S SECTION
D-5.1.0 1/8" = 1'-0"

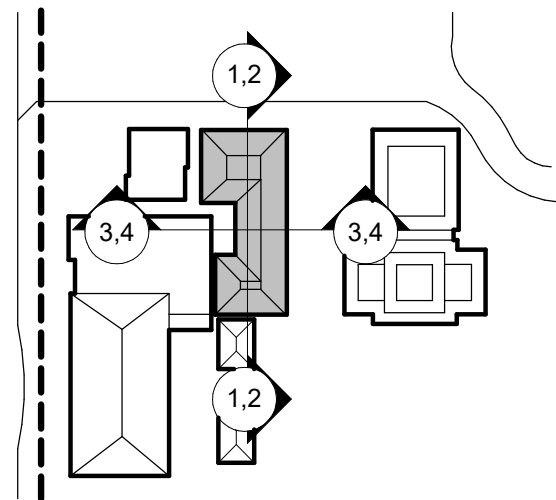



STANDING SEAM COPPER ROOF
TO MATCH EXISTING (ALSO SIMILAR
TO PANNILL PAVILION)




NEW DOORS TO BE PAINTED WOOD SLAT
CONSTRUCTION SIMILAR TO EXISTING GATES



STUCCO, ORNAMENTAL FENCING/GATE

2 MATERIALS - CONCEPT
D-6.1.0 NTS

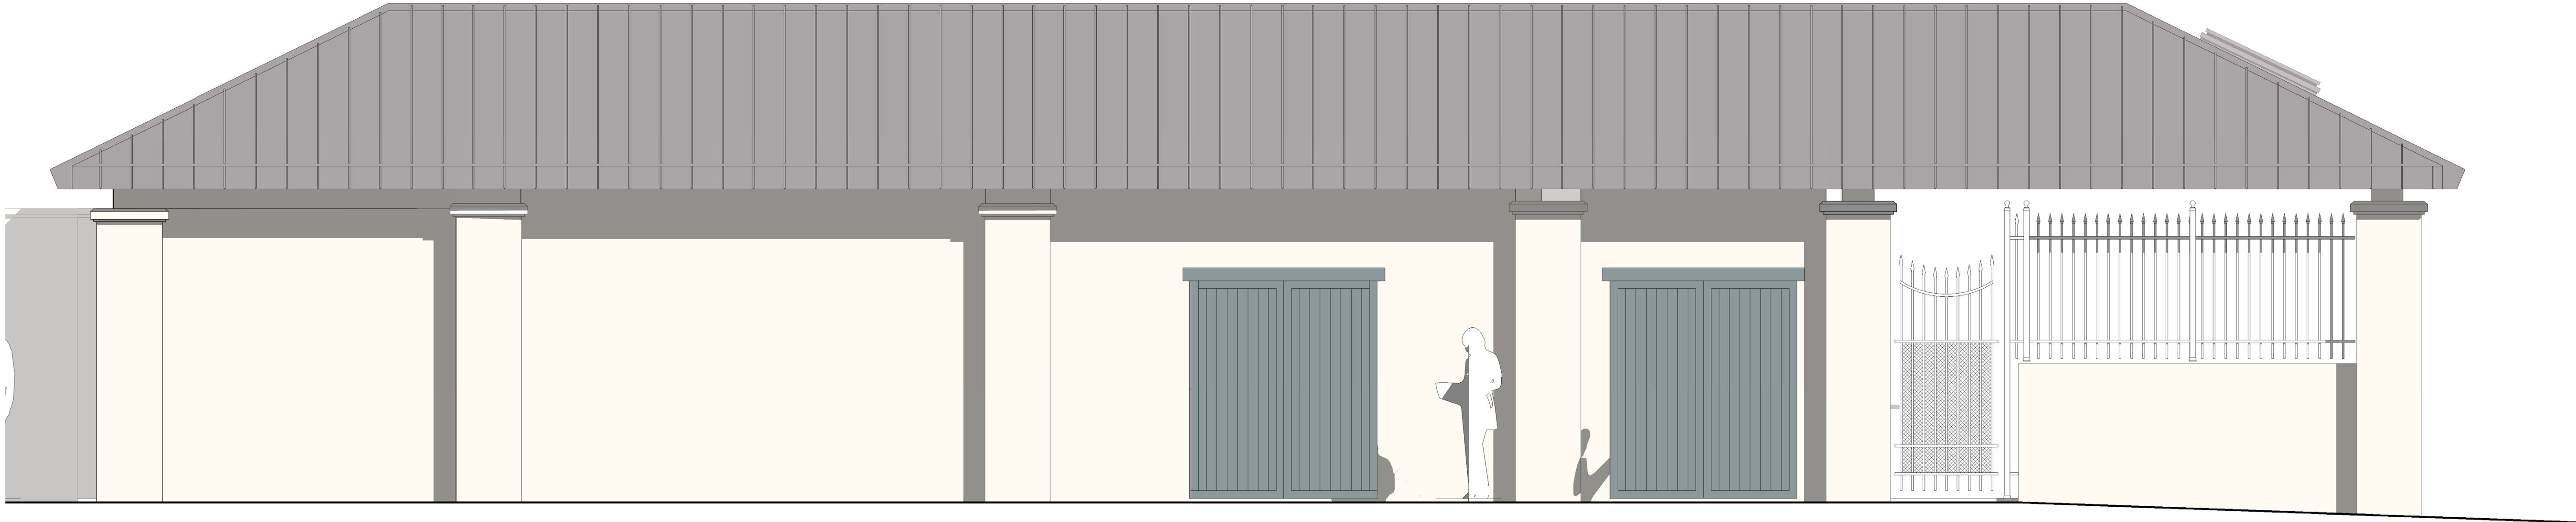

1 PART EAST ELEVATION - COLOR
D-6.1.0 3/8" = 1'-0"

