




RECEIVED
By yfigueroa at 2:20 pm, Oct 13, 2023



1 EXTERIOR VIEWS - MAIN HOUSE NORTH ELEVATIONS
NTS

COA PROJECT NUMBER: COA-23-040
ZONING CASE NUMBER: ZON-23-109

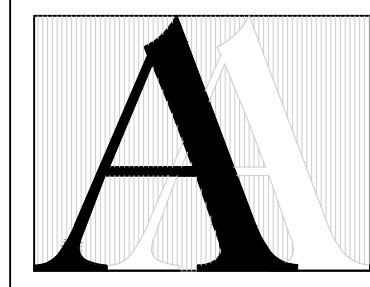

© 2013 ASBACHER ARCHITECTURE

KEVIN ASBACHER, AIA
FL LICENSE #AR05435

ASBACHER ARCHITECTURE, INC.
201 SEAVIEW AVENUE, SUITE 2A
PALM BEACH, FLORIDA 33480
FL (561) 203-7131 NY (212) 252-2084

LEEDS RESIDENCE
134 EL VEDADO ROAD
PALM BEACH, FL 33480

ISSUE	
1.	PRE-APPLICATION
2.	FIRST SUBMITTAL
3.	SECOND SUBMITTAL
4.	FINAL DROP OFF

REVISIONS		
#	DATE	DRAWN BY
1	23-08-25	
2	23-09-07	
3	23-09-25	
4	23-10-12	

DRAWN BY:
CHECKED BY:

SCALE: AS NOTED


A115.00



1 EXTERIOR VIEWS - MAIN HOUSE WEST ELEVATIONS
NTS

2 PARTIAL NORTH ELEVATION
NTS

COA PROJECT NUMBER: COA-23-040
ZONING CASE NUMBER: ZON-23-109

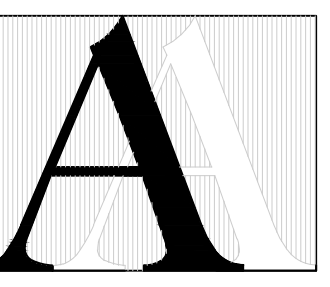

© 2013 ASBACHER ARCHITECTURE

KEVIN ASBACHER, AIA
FL LICENSE #AR05435

ASBACHER ARCHITECTURE, INC.
201 SEAVIEW AVENUE, SUITE 2/A
PALM BEACH, FLORIDA 33480
FL (561) 203-7131 NY (212) 252-2084

LEEDS RESIDENCE
134 EL VEDADO ROAD
PALM BEACH, FL 33480

ISSUE	
1. PRE-APPLICATION	
2. FIRST SUBMITTAL	
3. SECOND SUBMITTAL	
4. FINAL DROP OFF	

REVISIONS		
#	DATE	DRAWN BY
1	23-08-25	
2	23-09-07	
3	23-09-25	
4	23-10-12	

DRAWN BY:
CHECKED BY:


SCALE: AS NOTED

A115A.00



1 EXTERIOR VIEWS - MAIN HOUSE FAMILY ROOM
NTS

COA PROJECT NUMBER: COA-23-040
ZONING CASE NUMBER: ZON-23-109

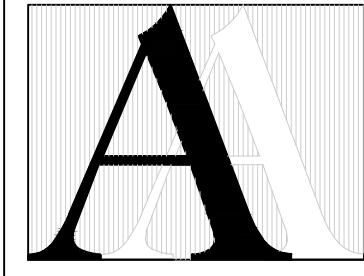

© 2013 ASBACHER ARCHITECTURE

KEVIN ASBACHER, AIA
FL LICENSE #AR05435

ASBACHER ARCHITECTURE, INC.
201 SEAVIEW AVENUE, SUITE 2/A
PALM BEACH, FLORIDA 33480
FL (561) 203-7131 NY (212) 252-2084

LEEDS RESIDENCE
134 EL VEDADO ROAD
PALM BEACH, FL 33480


ISSUE	
1.	PRE-APPLICATION
2.	FIRST SUBMITTAL
3.	SECOND SUBMITTAL
4.	FINAL DROP OFF

REVISIONS		
#	DATE	DRAWN BY
1	23-08-25	
2	23-09-07	
3	23-09-25	
4	23-10-12	

DRAWN BY:
CHECKED BY:

SCALE: AS NOTED

A115B.00

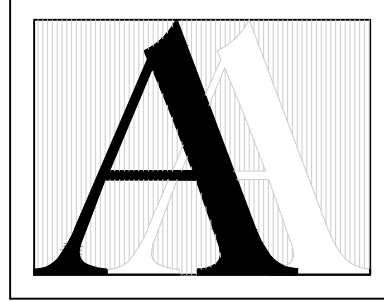

© 2013 ASBACHER ARCHITECTURE

KEVIN ASBACHER, AIA
FL LICENSE #AR05435

ASBACHER ARCHITECTURE, INC.
201 SEAVIEW AVENUE, SUITE 2A
PALM BEACH, FLORIDA 33480
FL (561) 203-7131 NY (212) 252-2084

LEEDS RESIDENCE
134 EL VEDADO ROAD
PALM BEACH, FL 33480

ISSUE	
1.	PRE-APPLICATION
2.	FIRST SUBMITTAL
3.	SECOND SUBMITTAL
4.	FINAL DROP OFF

REVISIONS		
#	DATE	DRAWN BY
1	23-08-25	
2	23-09-07	
3	23-09-25	
4	23-10-12	

DRAWN BY:

CHECKED BY:

SCALE: AS NOTED

SCALE: AS NOTED

AA15C.00



BRACKET



TIMBER ENTRY



ENTRY DETAIL



DETAILS

FAMILY ROOM EAVE



ENTRY DOOR




FRENCH DOORS AND SHUTTERS



1 EXTERIOR VIEWS - TENNIS HOUSE
NTS

COA PROJECT NUMBER: COA-23-040
ZONING CASE NUMBER: ZON-23-109

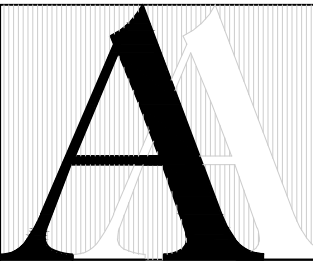

© 2013 ASBACHER ARCHITECTURE

KEVIN ASBACHER, AIA
FL LICENSE #AR05435

ASBACHER ARCHITECTURE, INC.
201 SEAVIEW AVENUE, SUITE 2/A
PALM BEACH, FLORIDA 33480
FL (561) 203-7131 NY (212) 252-2084

LEEDS RESIDENCE
134 EL VEDADO ROAD
PALM BEACH, FL 33480


ISSUE	
1.	PRE-APPLICATION
2.	FIRST SUBMITTAL
3.	SECOND SUBMITTAL
4.	FINAL DROP OFF

REVISIONS		
#	DATE	DRAWN BY
1	23-08-25	
2	23-09-07	
3	23-09-25	
4	23-10-12	

DRAWN BY:	
CHECKED BY:	

SCALE: AS NOTED

A116.00

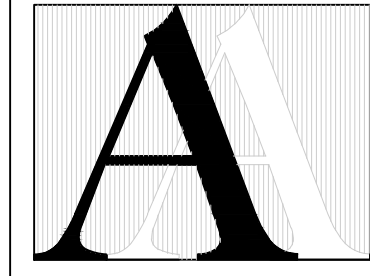

© 2013 ASBACHER ARCHITECTURE

KEVIN ASBACHER, AIA
FL LICENSE #AR05435

ASBACHER ARCHITECTURE, INC.
201 SEAVIEW AVENUE, SUITE 2/A
PALM BEACH, FLORIDA 33480
FL (561) 203-7131 NY (212) 252-2084


LEEDS RESIDENCE
134 EL VEDADO ROAD
PALM BEACH, FL 33480

ISSUE
1. PRE-APPLICATION
2. FIRST SUBMITTAL
3. SECOND SUBMITTAL
4. FINAL DROP OFF

REVISIONS		
#	DATE	DRAWN BY
1	23-08-25	
2	23-09-07	
3	23-09-25	
4	23-10-12	

DRAWN BY:
CHECKED BY:


SCALE: AS NOTED

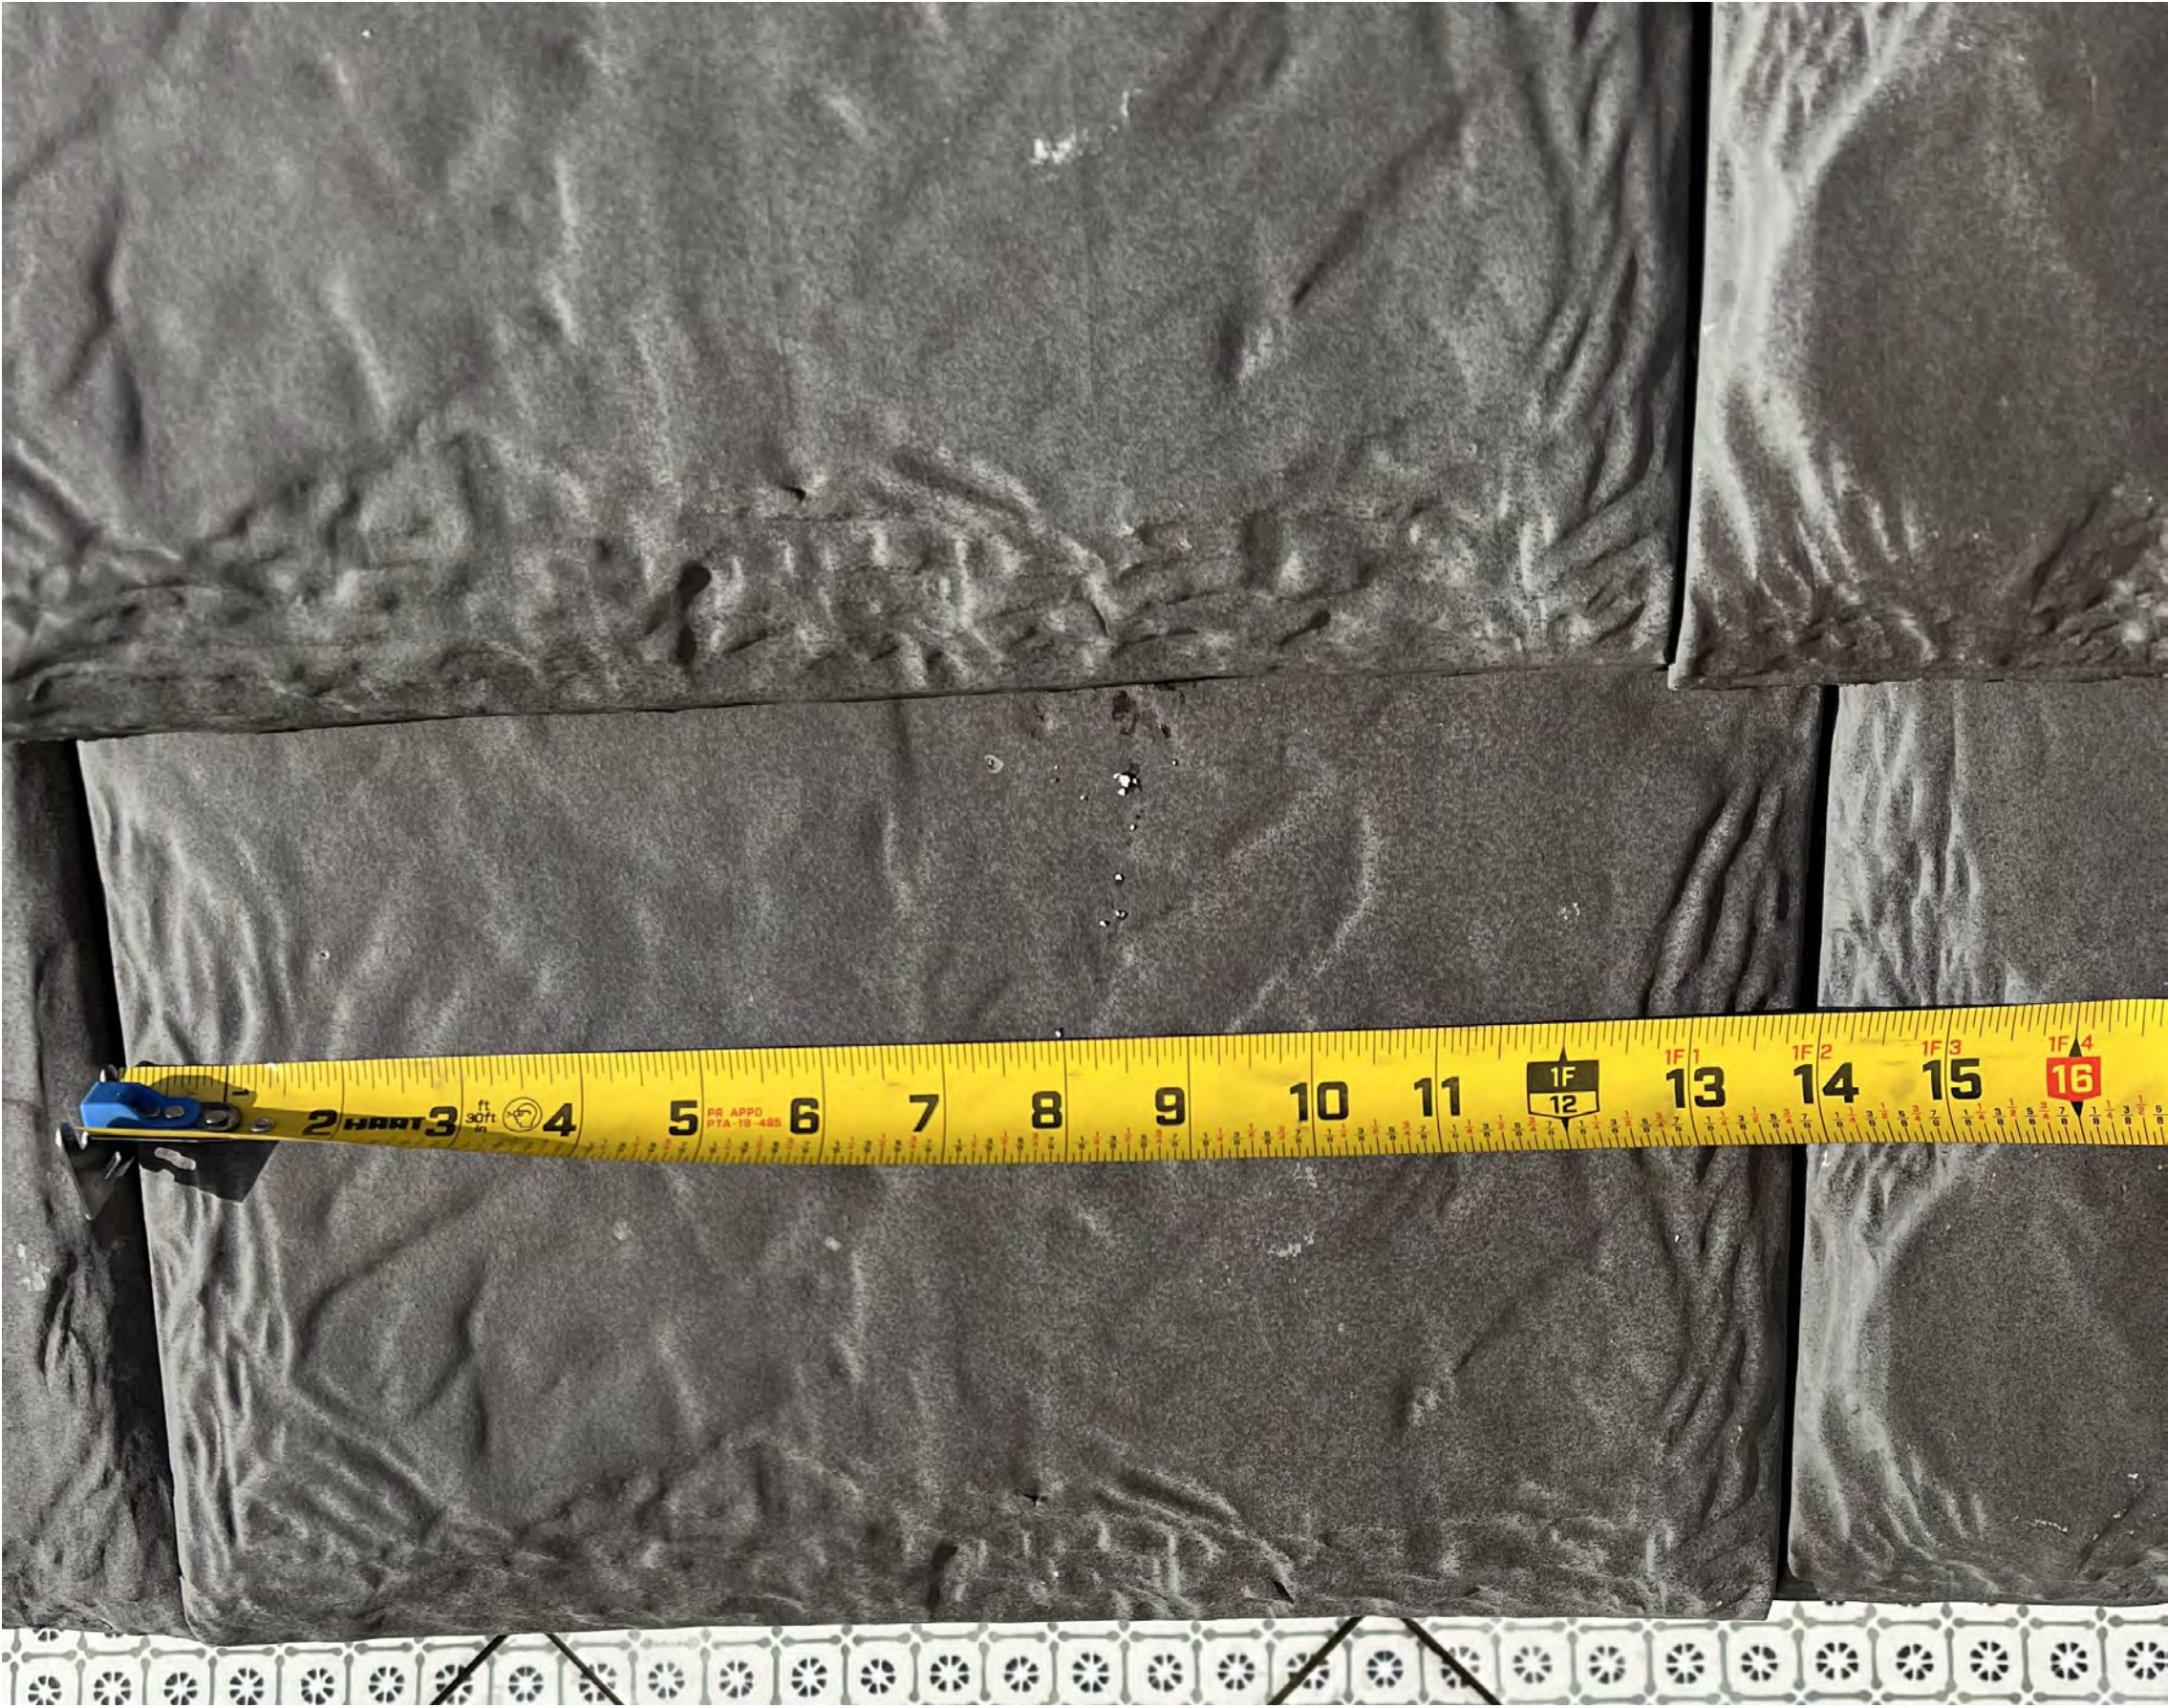

1 EXTERIOR VIEWS - POOL HOUSE
NTS

1 EXISTING ROOF TILE
NTS

COA PROJECT NUMBER: COA-23-040
ZONING CASE NUMBER: ZON-23-109

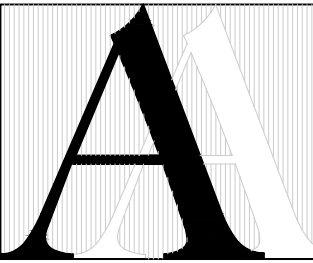

© 2023 ASBACHER ARCHITECTURE

KEVIN ASBACHER, AIA
FL LICENSE #AR05435

ASBACHER ARCHITECTURE, INC.
201 SEAVIEW AVENUE, SUITE 2/A
PALM BEACH, FLORIDA 33480
FL (561) 203-7131 NY (212) 252-2084

LEEDS RESIDENCE
134 EL VEDADO ROAD
PALM BEACH, FL 33480

ISSUE

1. PRE-APPLICATION
2. FIRST SUBMITTAL
3. SECOND SUBMITTAL
4. FINAL DROP OFF

#	DATE	DRAWN BY
1	23-08-25	
2	23-09-07	
3	23-09-25	
4	23-10-12	

DRAWN BY:	
CHECKED BY:	


SCALE: AS NOTED

Arch7A.00



HISTORICAL PHOTOS - JOHN VOLK CIRCA 1935

COA PROJECT NUMBER: COA-23-040
ZONING CASE NUMBER: ZON-23-109

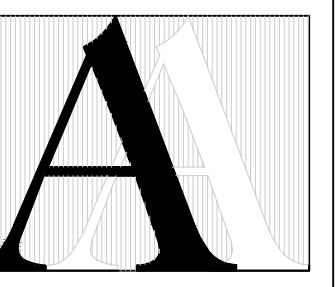

© 2013 ASBACHER ARCHITECTURE

KEVIN ASBACHER, AIA
FL LICENSE #AR05435

ASBACHER ARCHITECTURE, INC.
201 SEAVIEW AVENUE, SUITE 2A
PALM BEACH, FLORIDA 33480
FL (561) 203-7131 NY (212) 252-2084

LEEDS RESIDENCE
134 EL VEDADO ROAD
PALM BEACH, FL 33480

ISSUE

1. PRE-APPLICATION
2. FIRST SUBMITTAL
3. SECOND SUBMITTAL
4. FINAL DROP OFF


REVISIONS

#	DATE	DRAWN BY
1	23-08-25	
2	23-09-07	
3	23-09-25	
4	23-10-12	

DRAWN BY:
CHECKED BY:

SCALE: AS NOTED

A117D.00

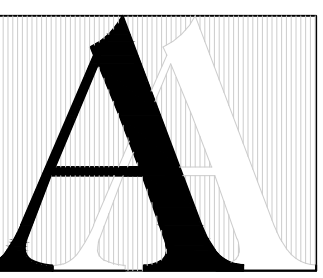

© 2013 ASBACHER ARCHITECTURE

KEVIN ASBACHER, AIA
FL LICENSE #AR05435

ASBACHER ARCHITECTURE, INC.
201 SEAVIEW AVENUE, SUITE 2/A
PALM BEACH, FLORIDA 33480
FL (561) 203-7131 NY (212) 252-2084

LEEDS RESIDENCE
134 EL VEDADO ROAD
PALM BEACH, FL 33480

ISSUE

1. PRE-APPLICATION
2. FIRST SUBMITTAL
3. SECOND SUBMITTAL
4. FINAL DROP OFF

REVISIONS

#	DATE	DRAWN BY
1	23-08-25	
2	23-09-07	
3	23-09-25	
4	23-10-12	

DRAWN BY:
CHECKED BY:

SCALE: AS NOTED


Am7E.00

134 EL VEDADO ROAD



DESIGNATION REPORT


MARCH 15, 1991

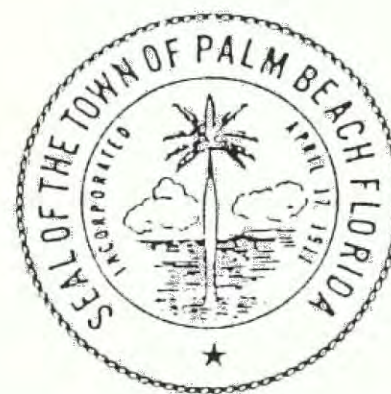

Landmarks Preservation Commission
Palm Beach, Florida



10

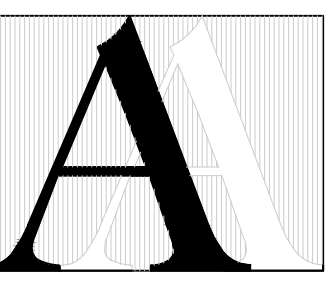

© 2013 ASBACHER ARCHITECTURE

KEVIN ASBACHER, AIA
FL LICENSE #AR65435

ASBACHER ARCHITECTURE, INC.
201 SEAVIEW AVENUE, SUITE 2/A
PALM BEACH, FLORIDA 33480
FL (561) 203-7131 NY (212) 252-2084

LEEDS RESIDENCE
134 EL VEDADO ROAD
PALM BEACH, FL 33480

- ISSUE
1. PRE - APPLICATION
 2. FIRST SUBMITTAL
 3. SECOND SUBMITTAL
 4. FINAL DROP OFF

REVISIONS		
#	DATE	DRAWN BY
1	23-08-25	
2	23-09-07	
3	23-09-25	
4	23-10-12	

DRAWN BY:

CHECKED BY:


SCALE: AS NOTED


COA PROJECT NUMBER: COA-23-040
ZONING CASE NUMBER: ZON-23-109

A117F.00

HISTORICAL PHOTOS - CIRCA 2009

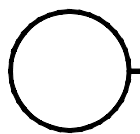

 HISTORICAL PHOTOS - CIRCA 2009

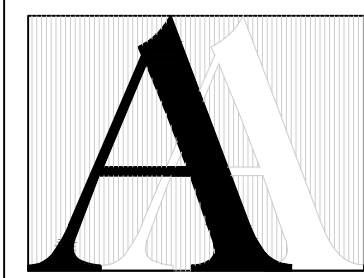

© 2013 ASBACHER ARCHITECTURE

KEVIN ASBACHER, AIA
FL LICENSE #AR05435

ASBACHER ARCHITECTURE, INC.
201 SEAVIEW AVENUE, SUITE 2/A
PALM BEACH, FLORIDA 33480
FL (561) 203-7131 NY (212) 252-2084

LEEDS RESIDENCE
134 EL VEDADO ROAD
PALM BEACH, FL 33480

ISSUE	
1.	PRE - APPLICATION
2.	FIRST SUBMITTAL
3.	SECOND SUBMITTAL
4.	FINAL DROP OFF

REVISIONS		
#	DATE	DRAWN BY
1	23-08-25	
2	23-09-07	
3	23-09-25	
4	23-10-12	

DRAWN BY:	
CHECKED BY:	

SCALE: AS NOTED

COA PROJECT NUMBER: COA-23-040
ZONING CASE NUMBER: ZON-23-109

A117G.00