

CONSULTANT:

PROPOSED RENOVATIONS OF RESIDENCE FOR:

DAVID & JILL SHULMAN
162 EAST INLET DRIVE PALM BEACH, FLORIDA 33480

A.A. #001345
A.R. #10,181

REVISIONS:

△
△
△
△
△

SHEET NUMBER:

29

ISSUE DATE: 08-30-23

JOB #: ARC-23-107
ZON-23-077




EXISTING NORTH ELEVATION

SCALE: 1/4" = 1'-0"



PROPOSED NORTH ELEVATION

SCALE: 1/4" = 1'-0"

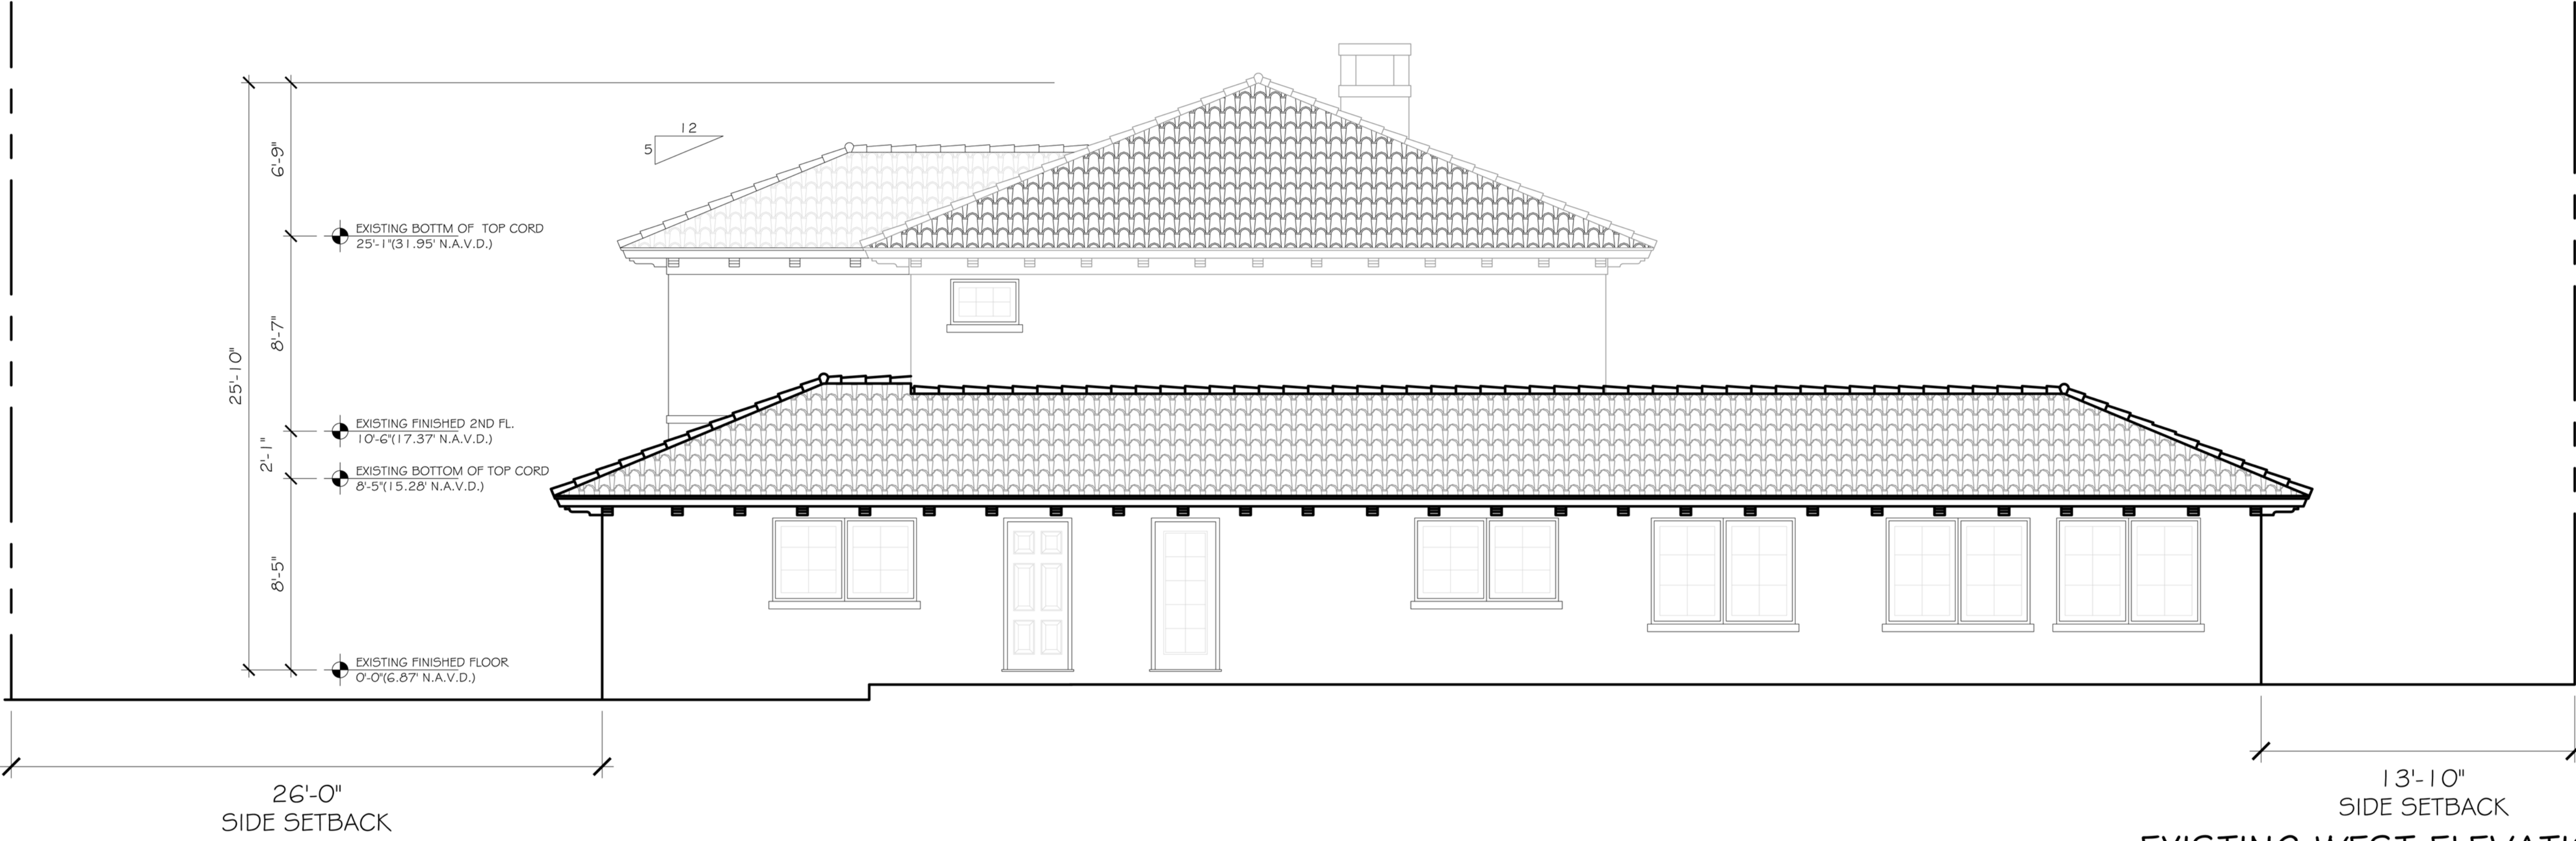

EXISTING WEST ELEVATION

SCALE: 1/4" = 1'-0"



PROPOSED WEST ELEVATION

SCALE: 1/4" = 1'-0"


CONSULTANT:

PROPOSED RENOVATIONS OF RESIDENCE FOR:
DAVID & JILL SHULMAN
162 EAST INLET DRIVE PALM BEACH, FLORIDA 33480

A.A. #001345
A.R. #10,181

REVISIONS:
△
△
△
△
△

SHEET NUMBER:
30
ISSUE DATE: 08-30-23
JOB #: ARC-23-107
ZON-23-077

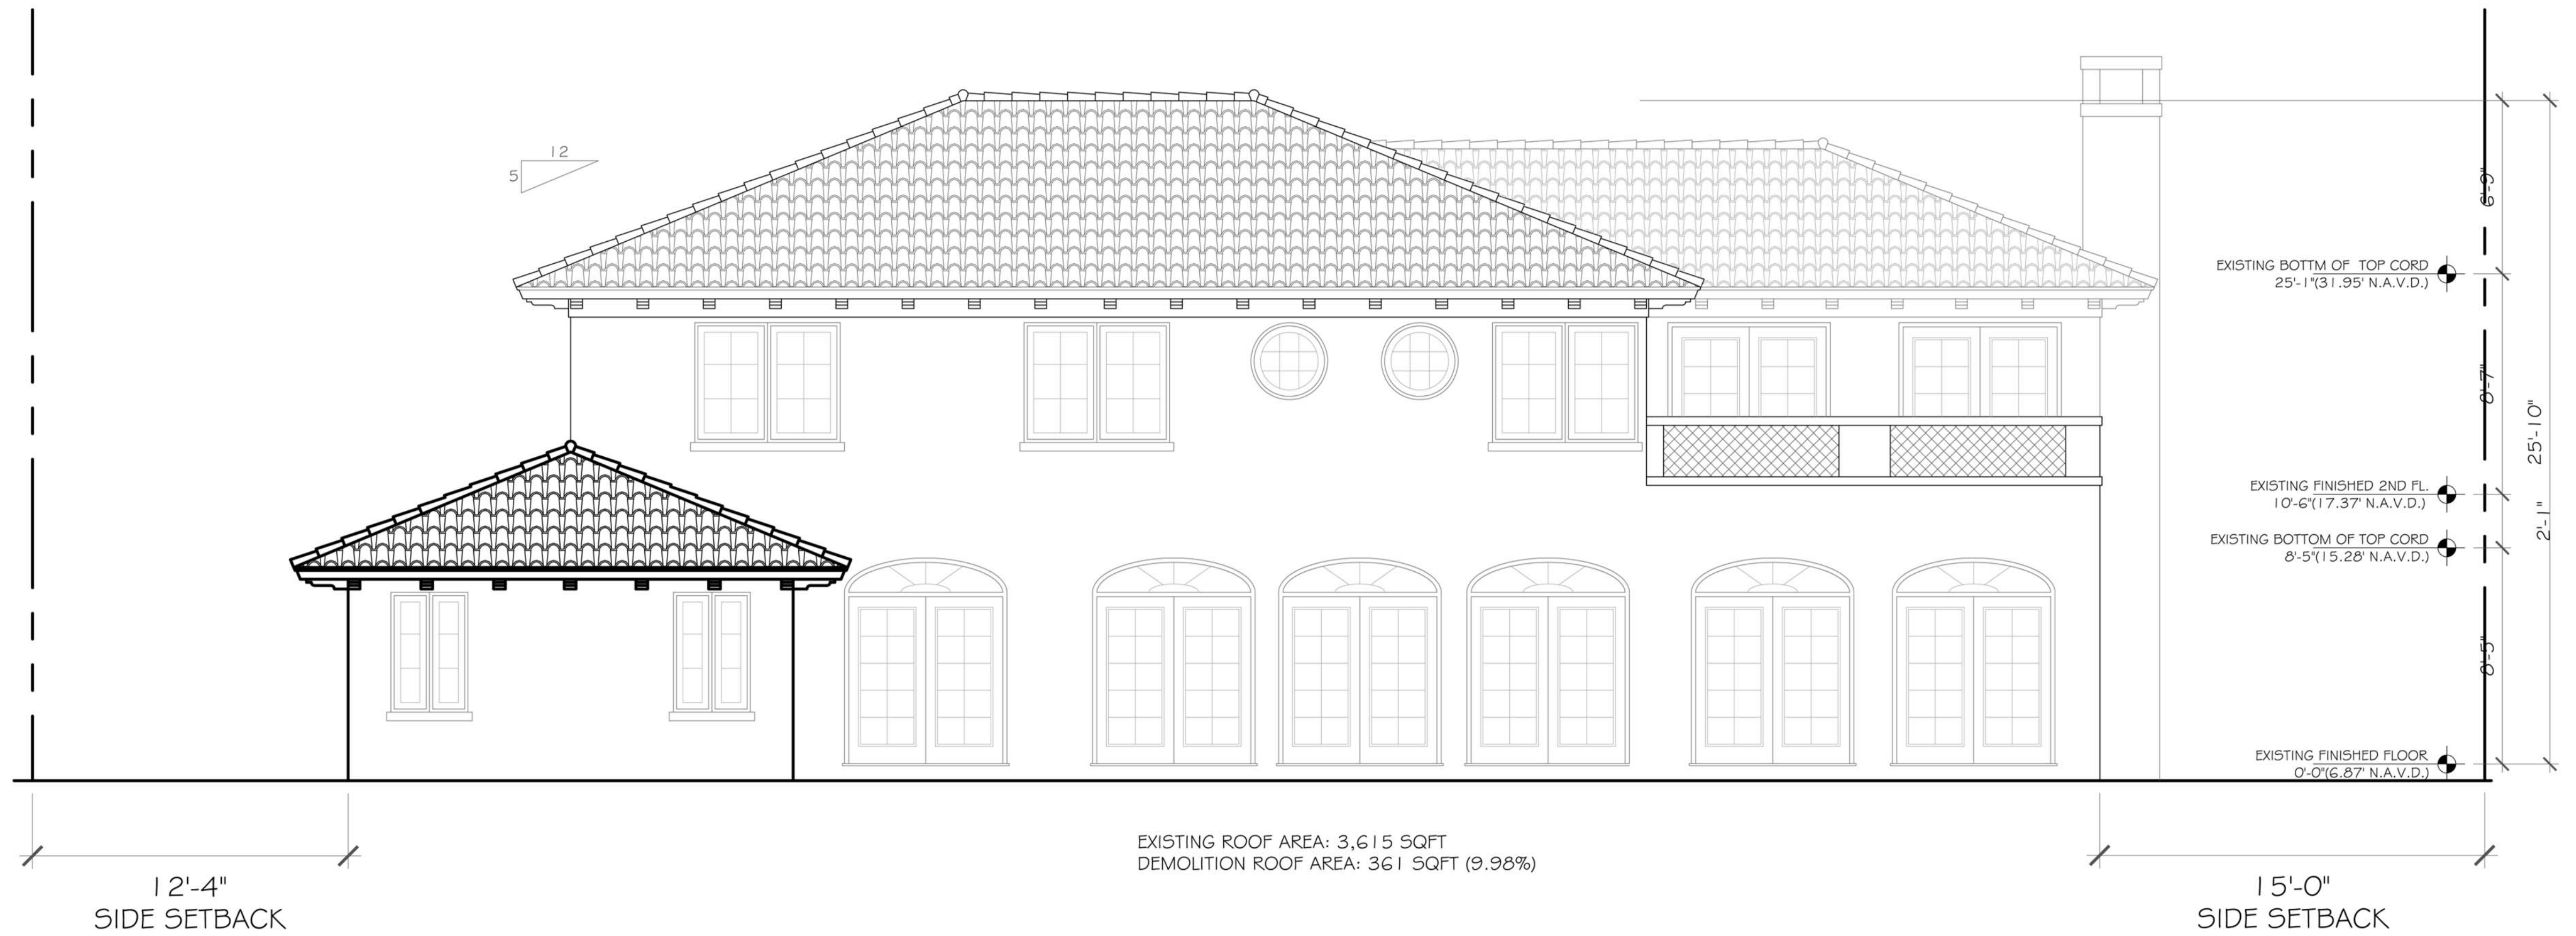

EXISTING SOUTH ELEVATION

SCALE: 1/4" = 1'-0"



PROPOSED SOUTH ELEVATION

SCALE: 1/4" = 1'-0"

CONSULTANT:

PROPOSED RENOVATIONS OF RESIDENCE FOR:

DAVID & JILL SHULMAN
162 EAST INLET DRIVE PALM BEACH, FLORIDA 33480

A.A. #001345
A.R. #10,181

REVISIONS:

SHEET NUMBER:

31

ISSUE DATE: 08-30-23
JOB #: ARC-23-107
ZON-23-077



CONSULTANT:

PROPOSED RENOVATIONS OF RESIDENCE FOR:
DAVID & JILL SHULMAN
162 EAST INLET DRIVE PALM BEACH, FLORIDA 33480

A.A. #001345
A.R. #10,181

REVISIONS:

△
△
△
△
△

SHEET NUMBER:
32

ISSUE DATE: 08-30-23
JOB #: ARC-23-107
ZON-23-077



EXISTING NORTH ELEVATION
SCALE: 1/4" = 1'-0"



PROPOSED NORTH ELEVATION
SCALE: 1/4" = 1'-0"

CONSULTANT:

PROPOSED RENOVATIONS OF RESIDENCE FOR:
DAVID & JILL SHULMAN
162 EAST INLET DRIVE PALM BEACH, FLORIDA 33480


A.A. #001345
A.R. #10,181

REVISIONS:


- △
- △
- △
- △
- △

SHEET NUMBER:
29

ISSUE 08-30-23
DATE:
ARC-23-107
JOB #: ZON-23-077

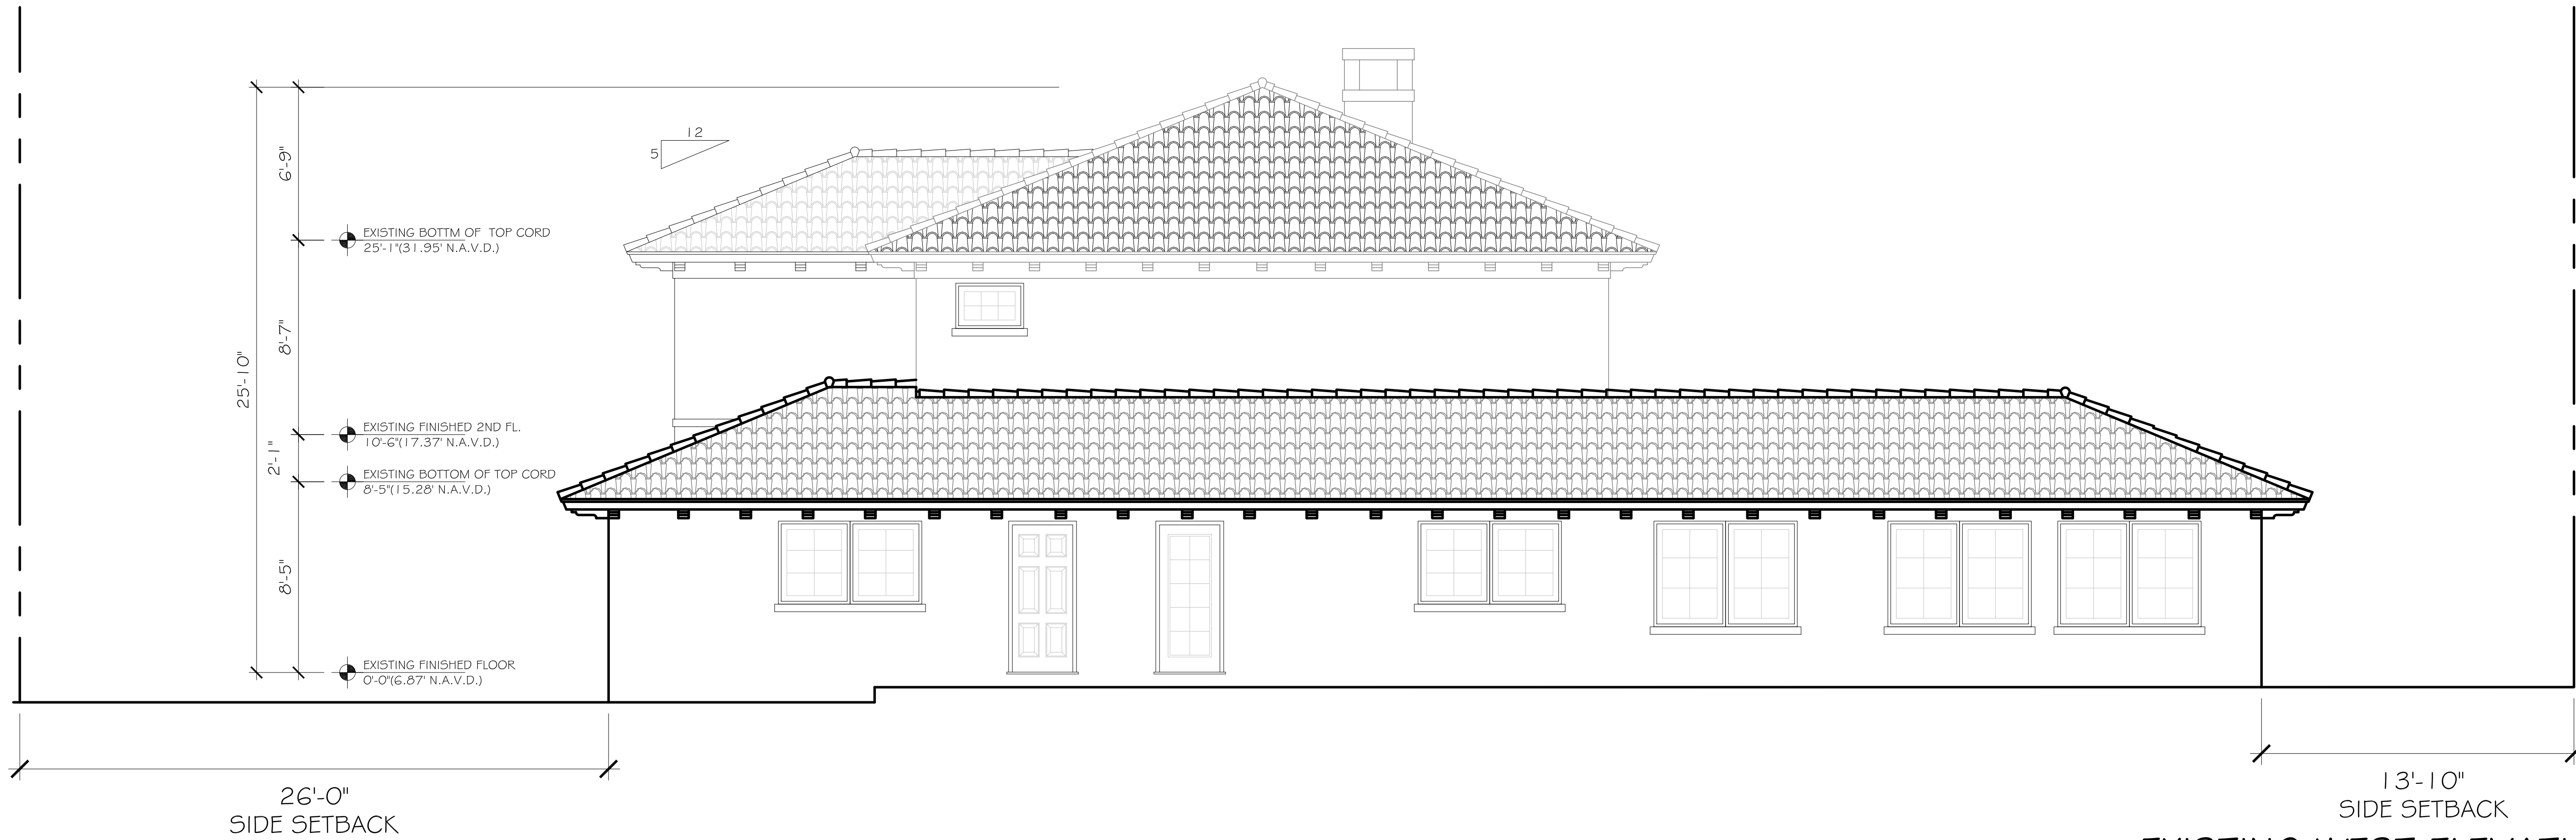

EXISTING WEST ELEVATION
SCALE: 1/4" = 1'-0"

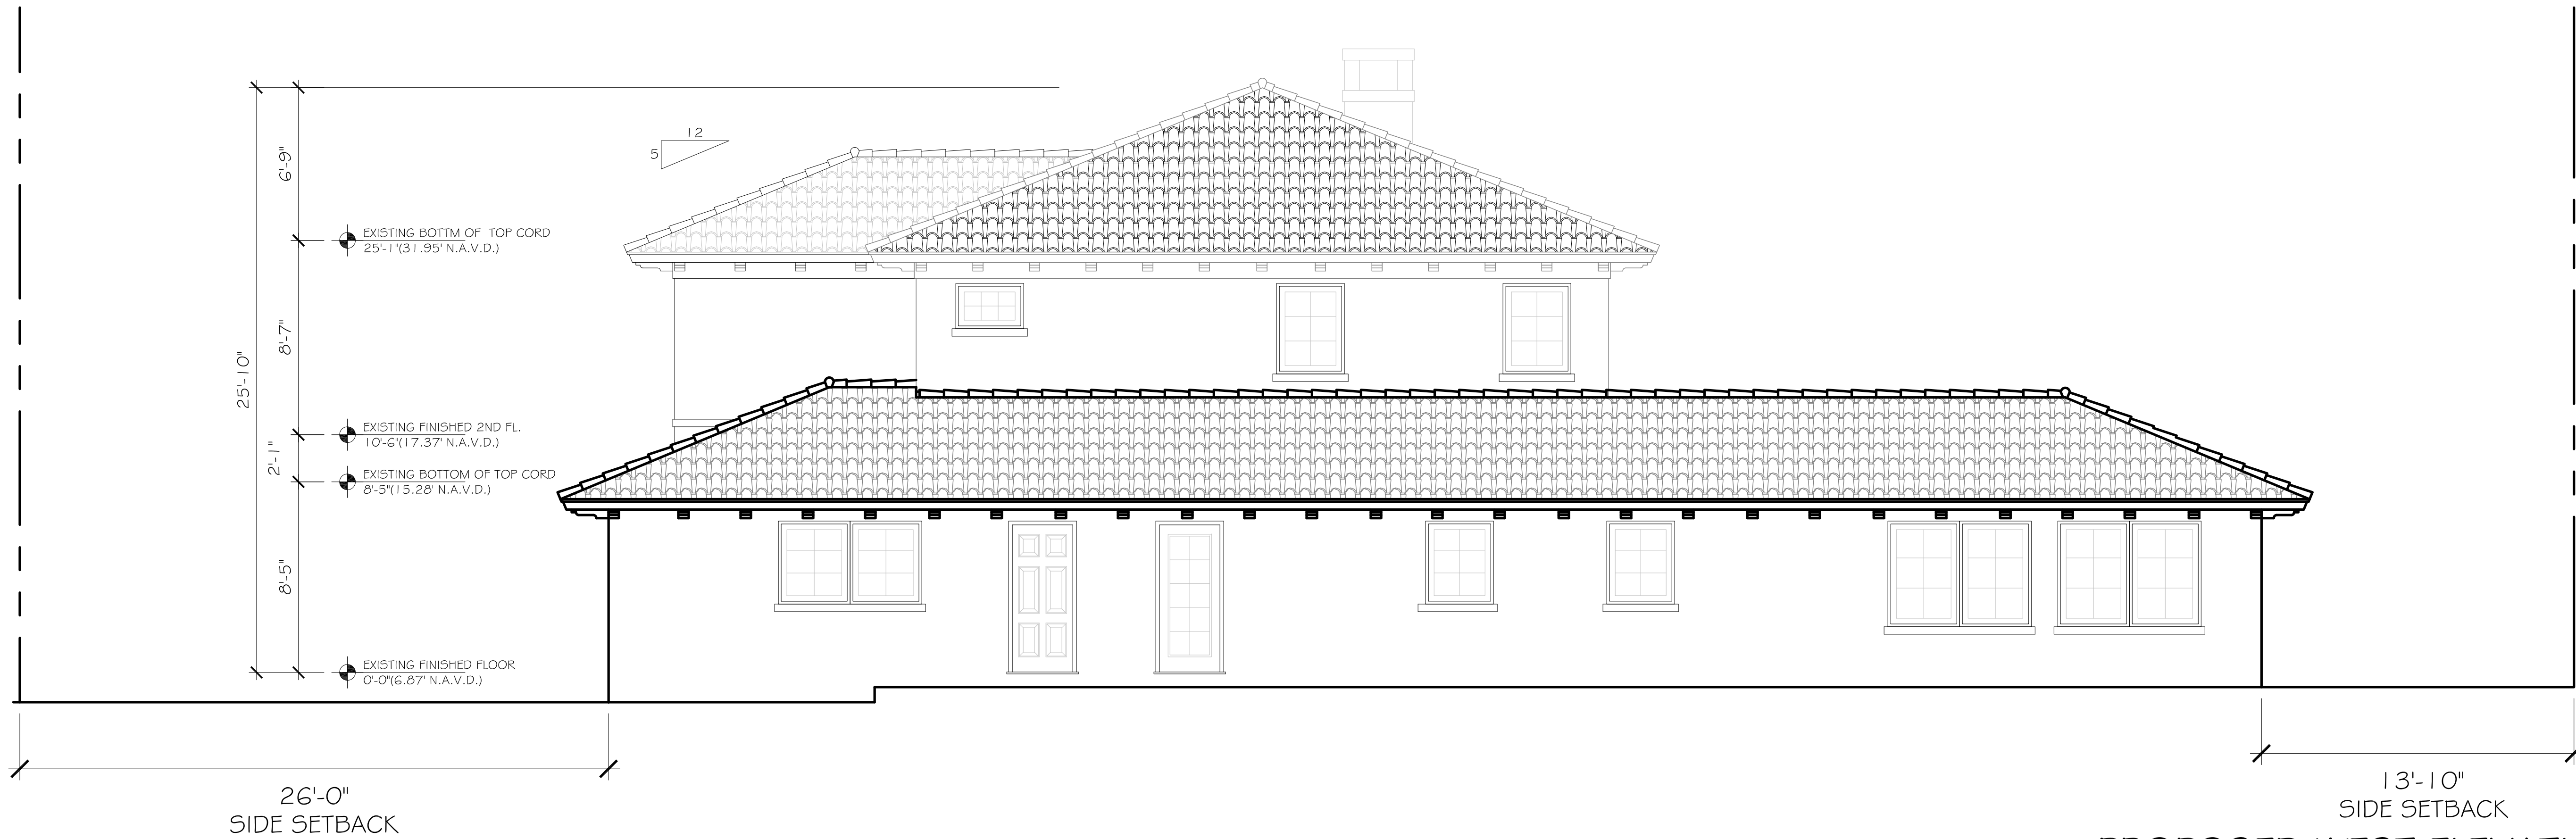

PROPOSED WEST ELEVATION
SCALE: 1/4" = 1'-0"

CONSULTANT:

PROPOSED RENOVATIONS OF RESIDENCE FOR:

DAVID & JILL SHULMAN
162 EAST INLET DRIVE PALM BEACH, FLORIDA 33480

A.A. #001345
A.R. #10,181

REVISIONS:



SHEET NUMBER:

30

ISSUE 08-30-23

DATE: ARC-23-107

JOB #: ZON-23-077



EXISTING SOUTH ELEVATION
SCALE: 1/4" = 1'-0"



PROPOSED SOUTH ELEVATION
SCALE: 1/4" = 1'-0"

CONSULTANT:

PROPOSED RENOVATIONS OF RESIDENCE FOR:

DAVID & JILL SHULMAN
162 EAST INLET DRIVE PALM BEACH, FLORIDA 33480

A.A. #001345
A.R. #10,181

REVISIONS:



SHEET NUMBER:

31

ISSUE 08-30-23

DATE:

ARC-23-107

JOB #:

ZON-23-077



CONSULTANT:

PROPOSED RENOVATIONS OF RESIDENCE FOR:

DAVID & JILL SHULMAN
162 EAST INLET DRIVE PALM BEACH, FLORIDA 33480

A.A. #001345
A.R. #10,181

REVISIONS:

△
△
△
△
△

SHEET NUMBER:

32


ISSUE DATE: 08-30-23

ARC-23-107
JOB #: ZON-23-077

EXISTING
SCALE: 1/8" = 1'-0"



AUGUST
SCALE: 1/8" = 1'-0"

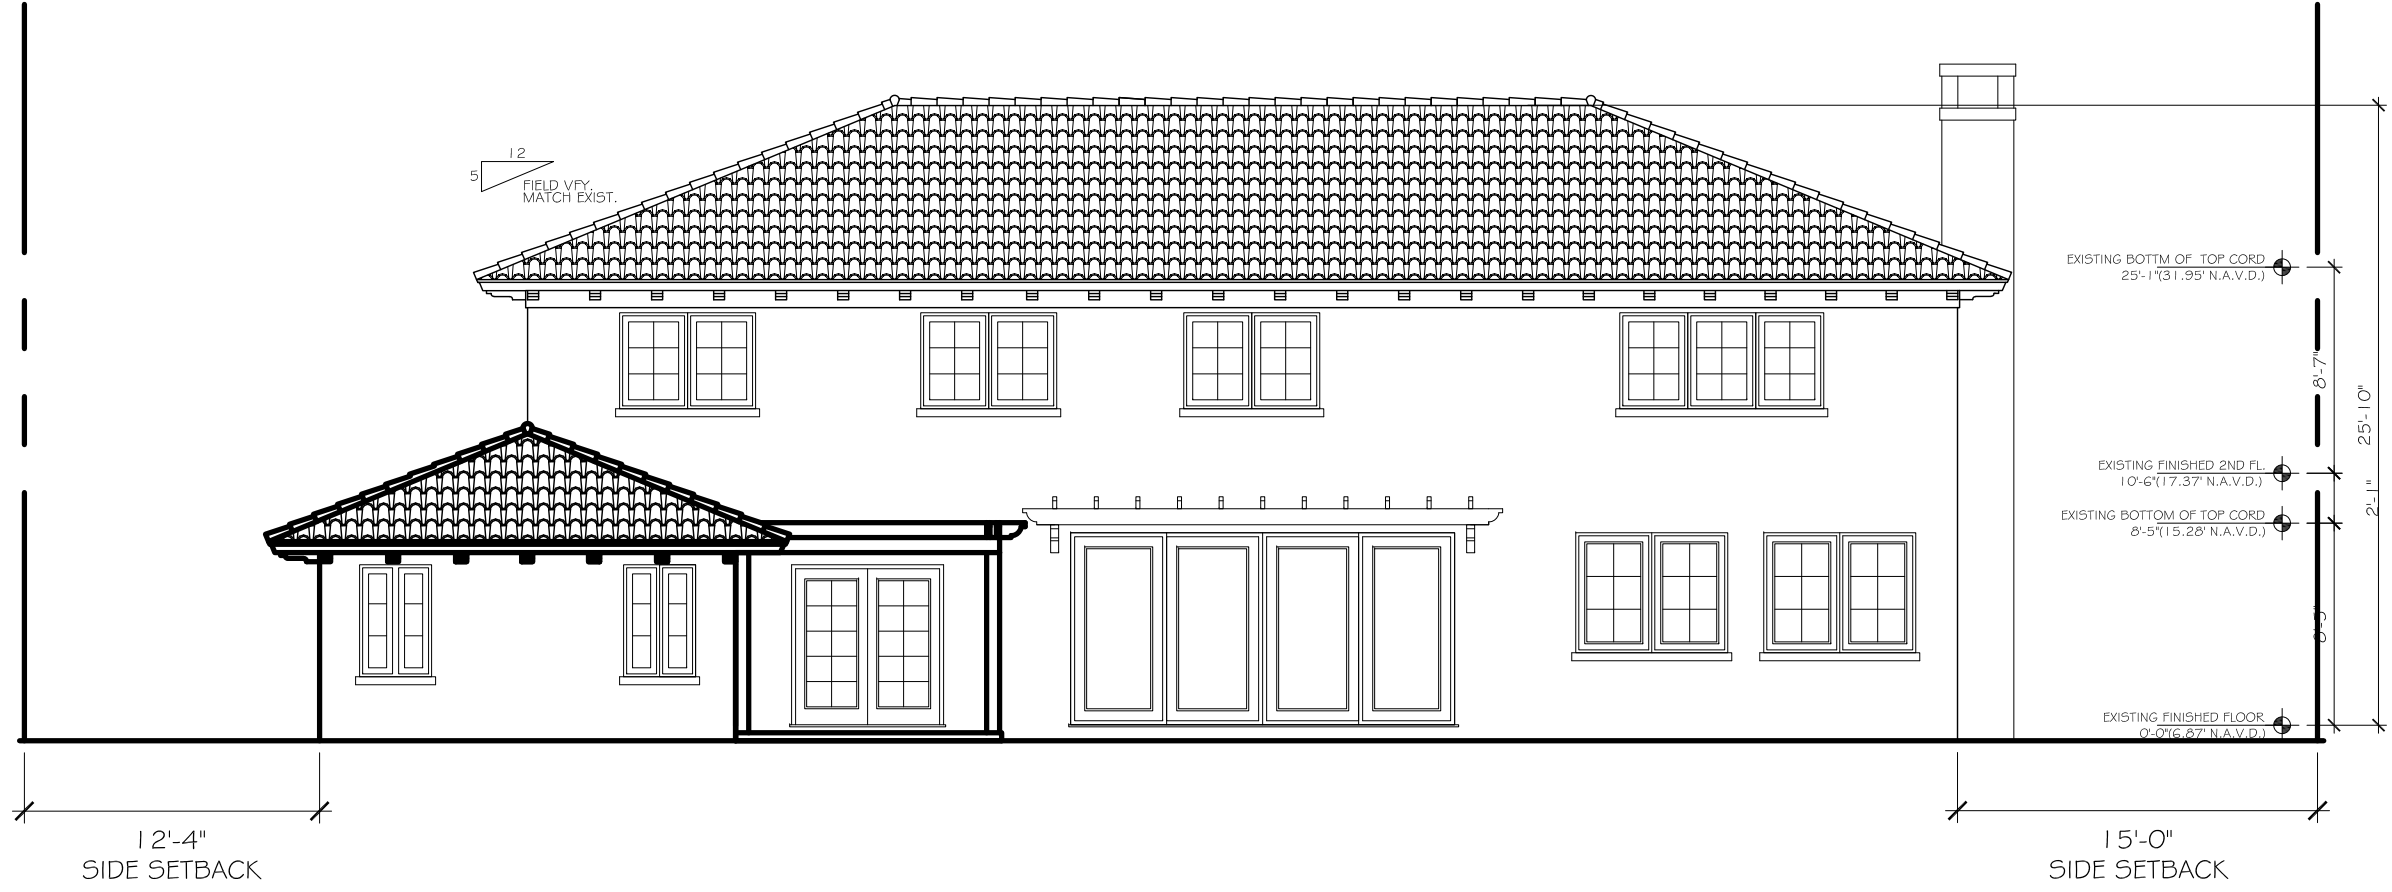

SEPTEMBER
SCALE: 1/8" = 1'-0"



NOVEMBER
SCALE: 1/8" = 1'-0"




CONSULTANT:

PROPOSED RENOVATIONS OF RESIDENCE FOR:
DAVID & JILL SHULMAN
162 EAST INLET DRIVE PALM BEACH, FLORIDA 33480

A.A. #001345
A.R. #10,181

REVISIONS:

SHEET NUMBER:
32a
ISSUE DATE: 08-30-23
ARC-23-107
JOB #: ZON-23-077

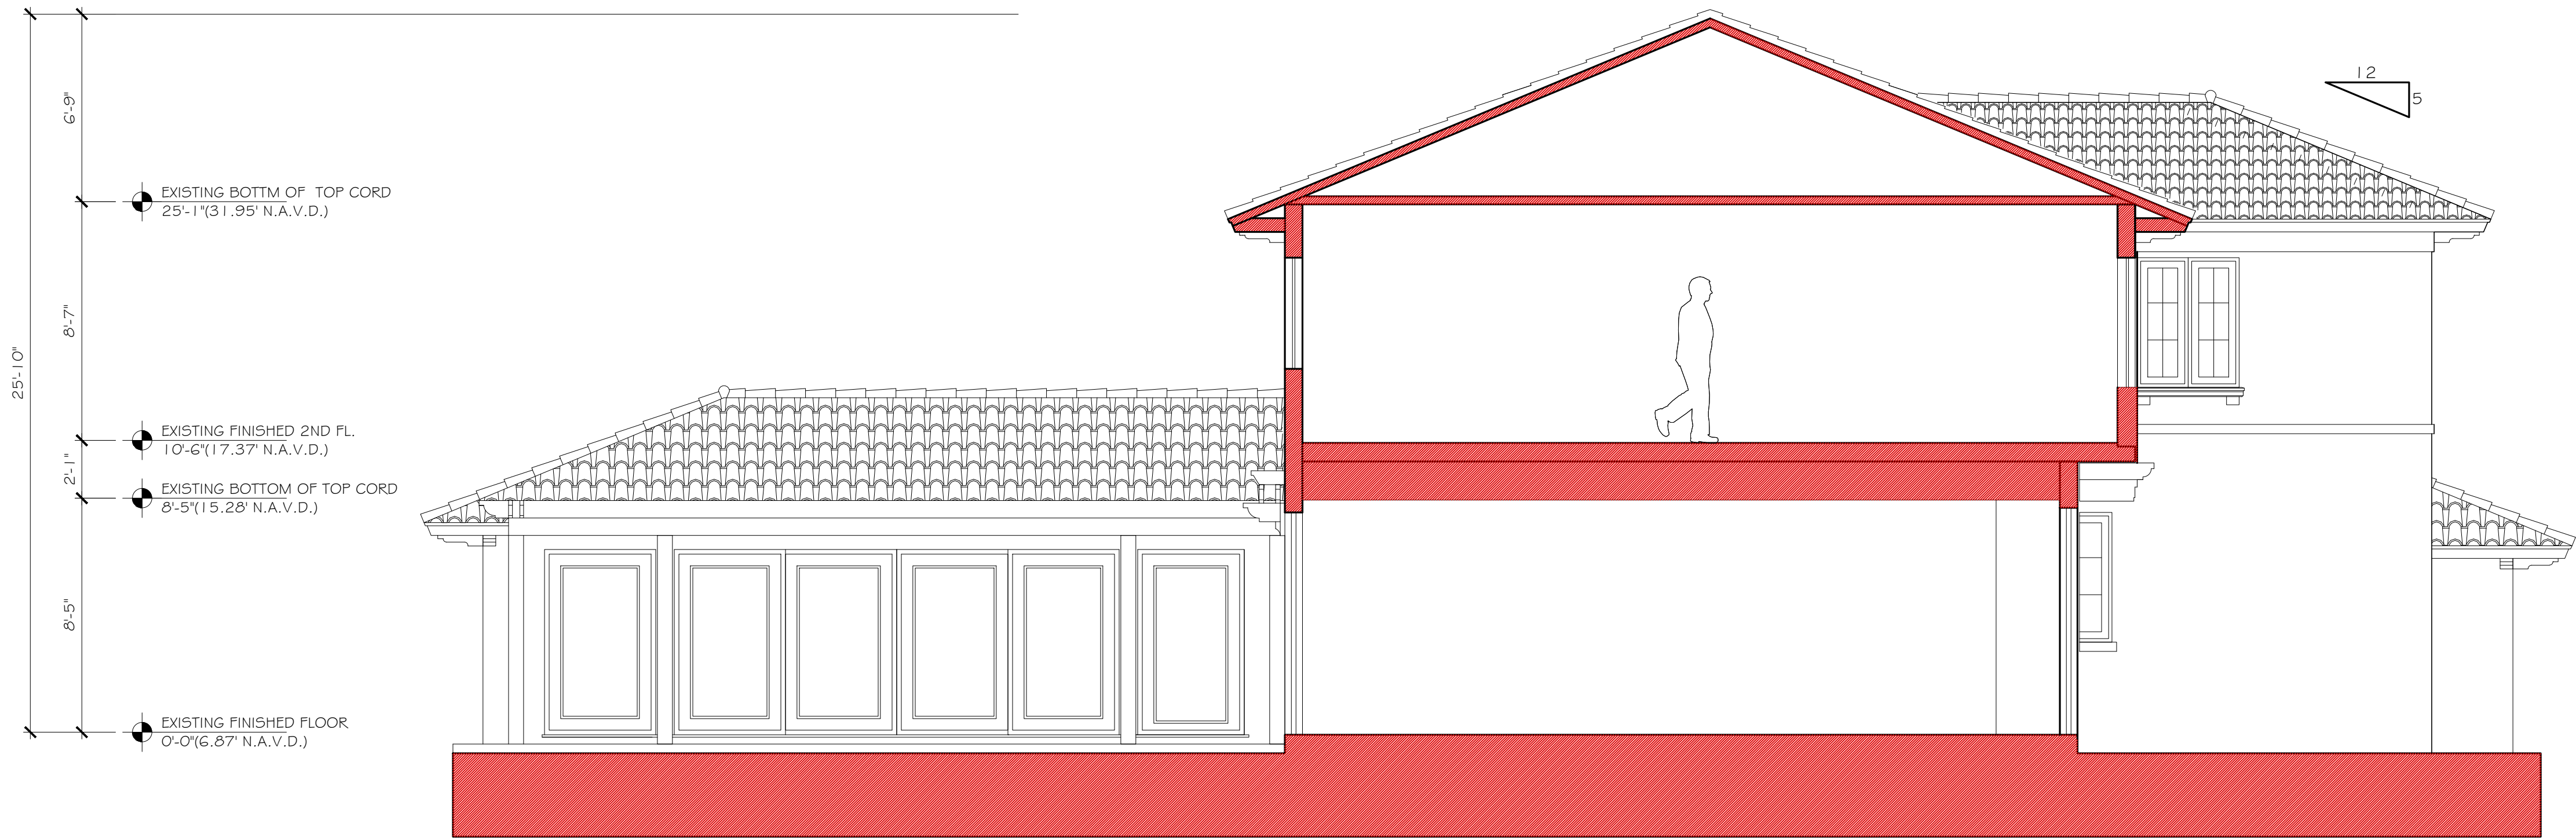

BUILDING SECTION
SCALE: 1/4" = 1'-0"

CONSULTANT:

PROPOSED RENOVATIONS OF RESIDENCE FOR:
DAVID & JILL SHULMAN
162 EAST INLET DRIVE PALM BEACH, FLORIDA 33480









A.A. #001345
A.R. #10,181

REVISIONS:

- △
- △
- △
- △
- △

SHEET NUMBER:
33

ISSUE DATE: 06-08-23
JOB #: ARC-23-107
ZON-23-077

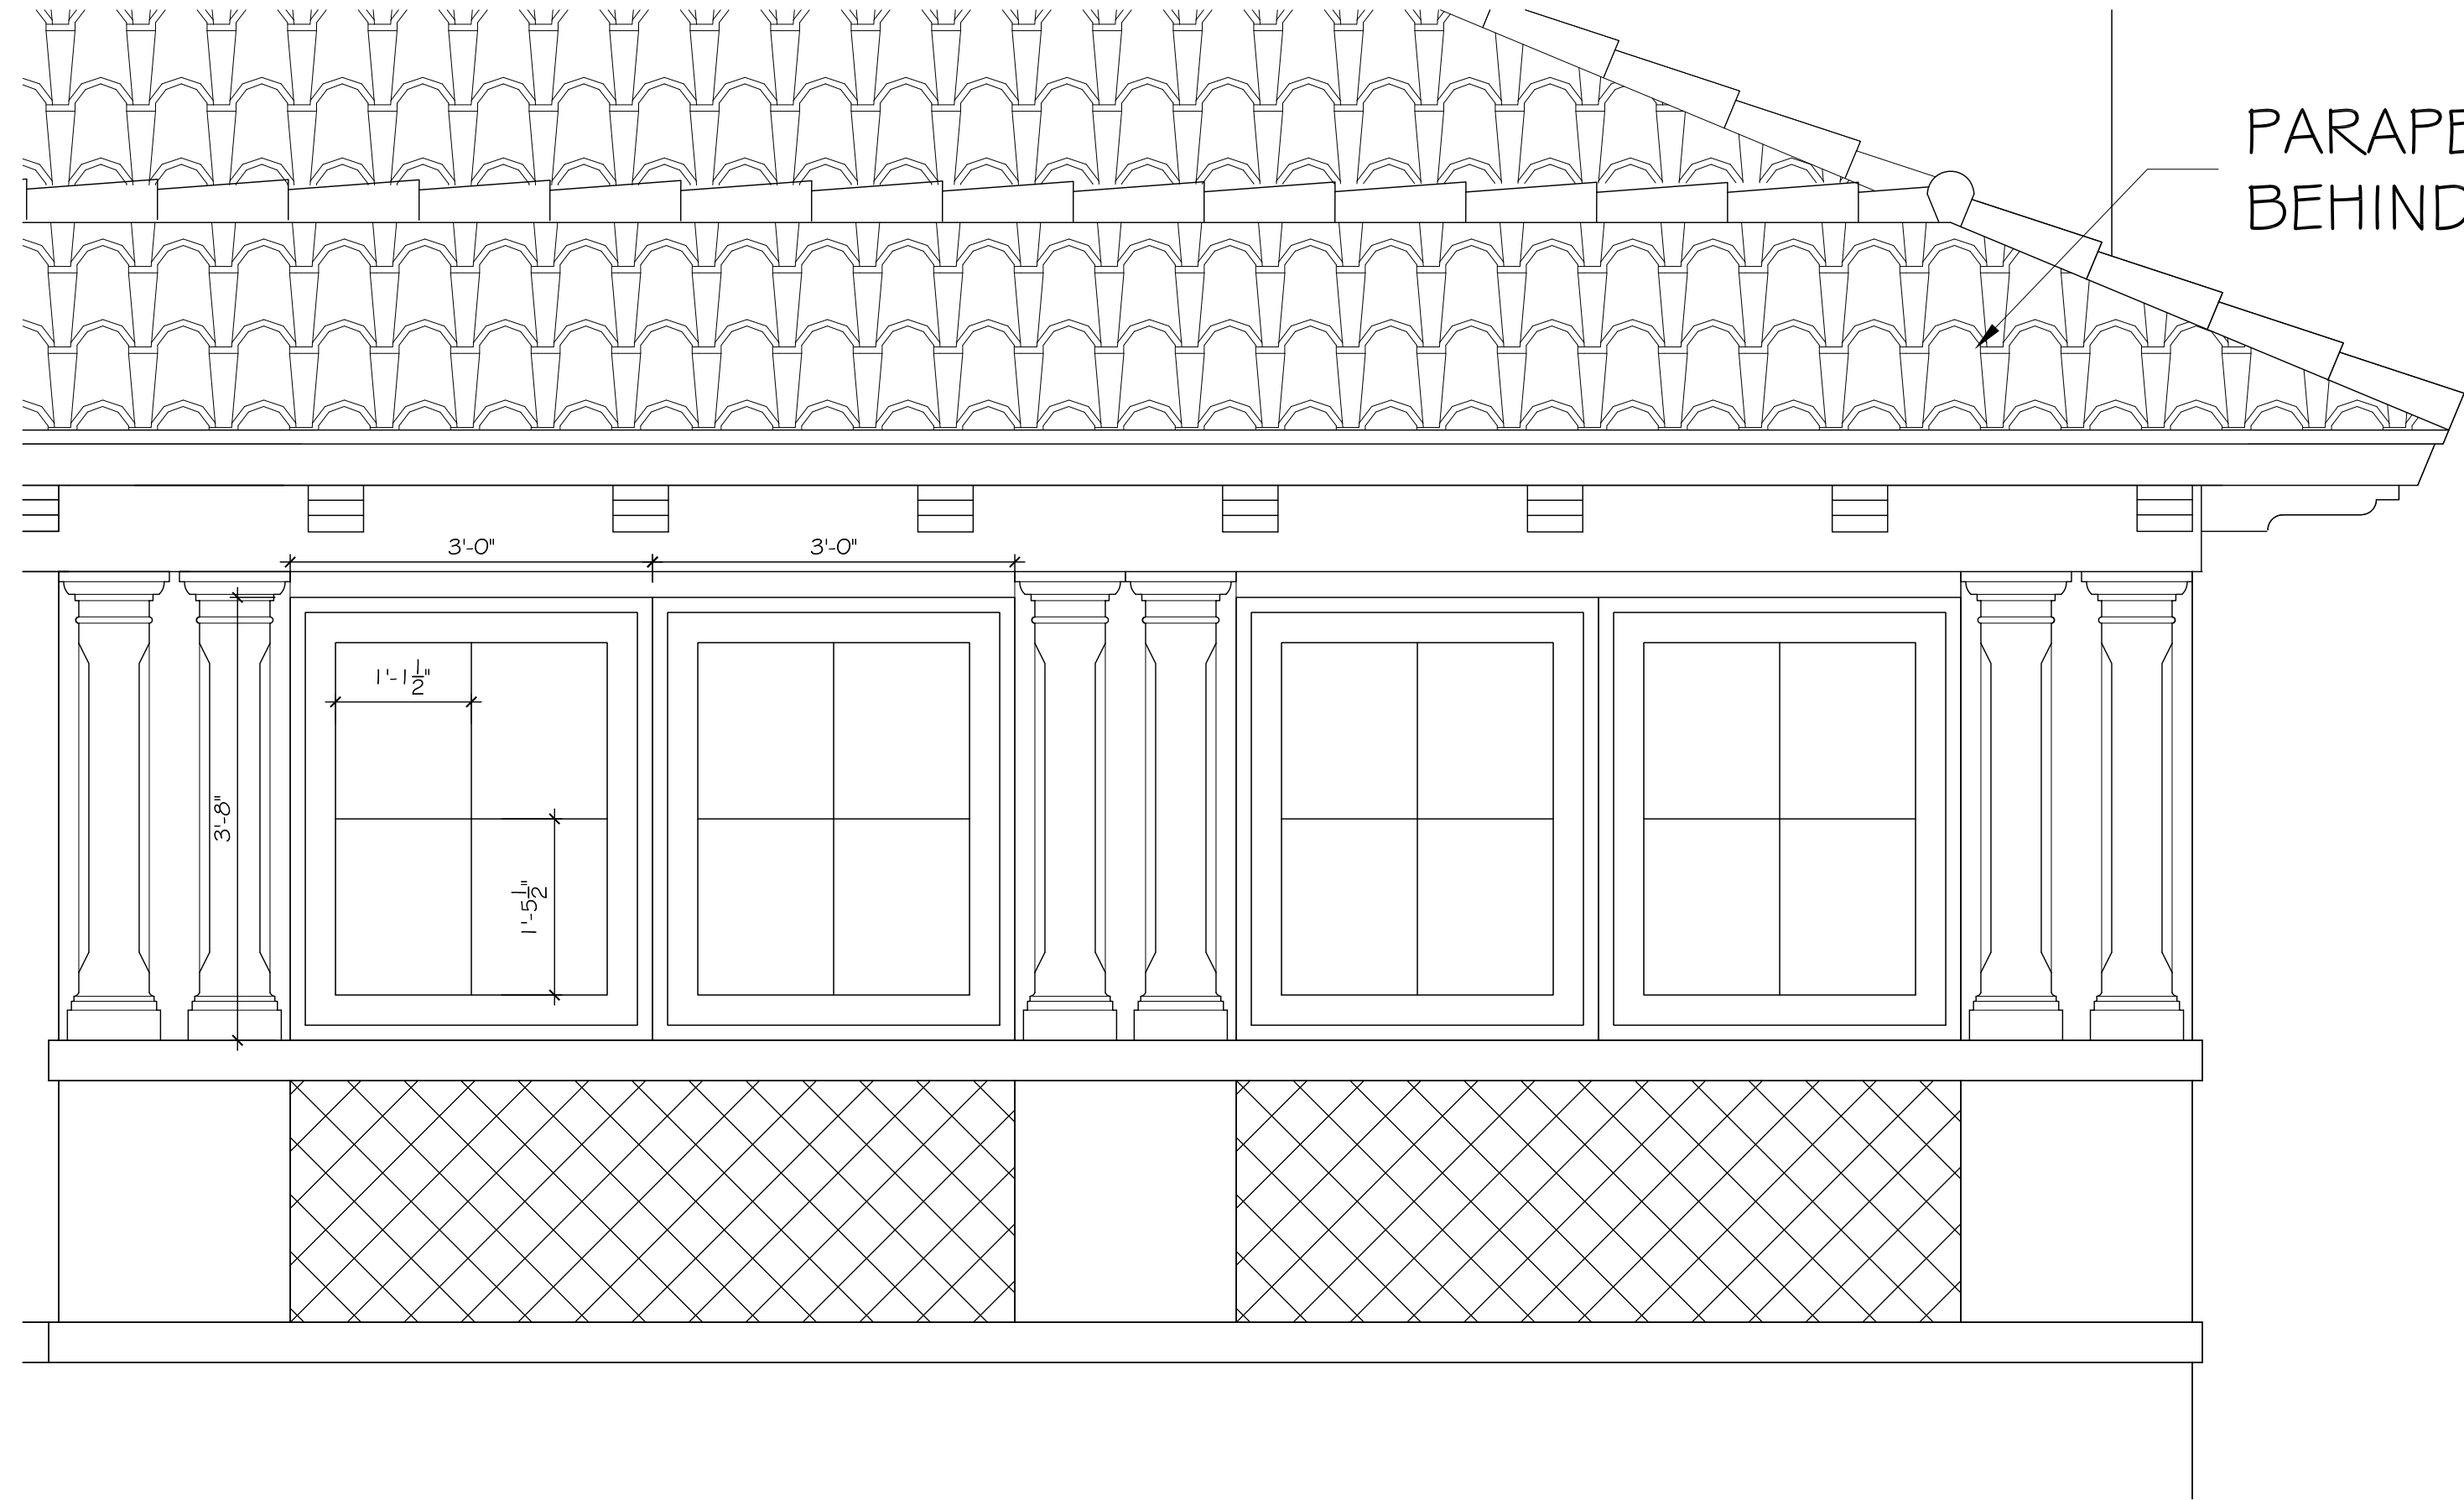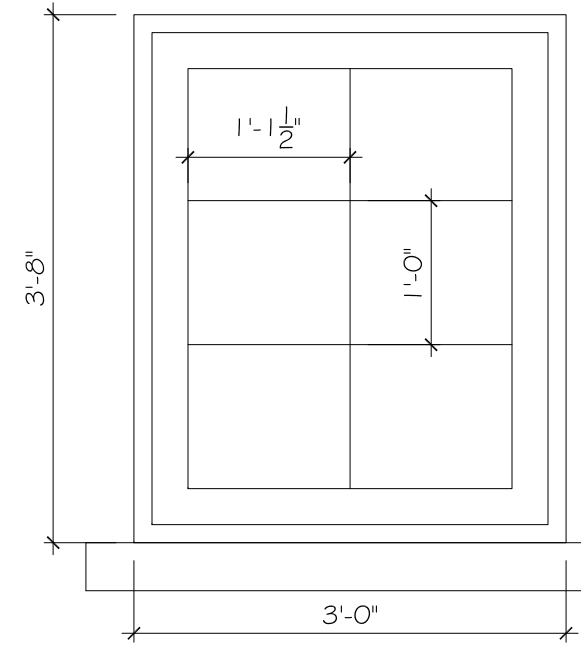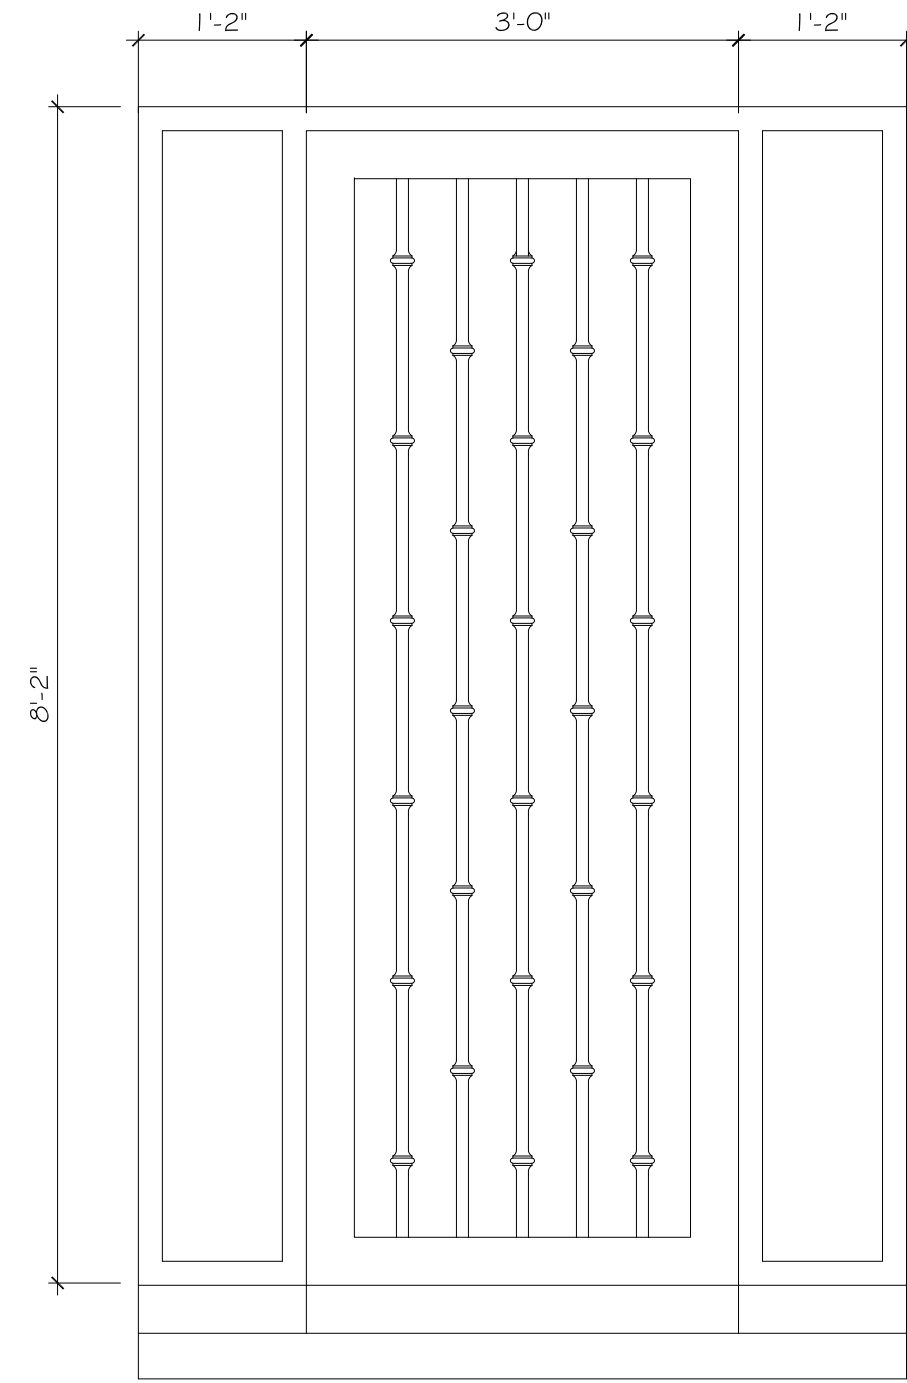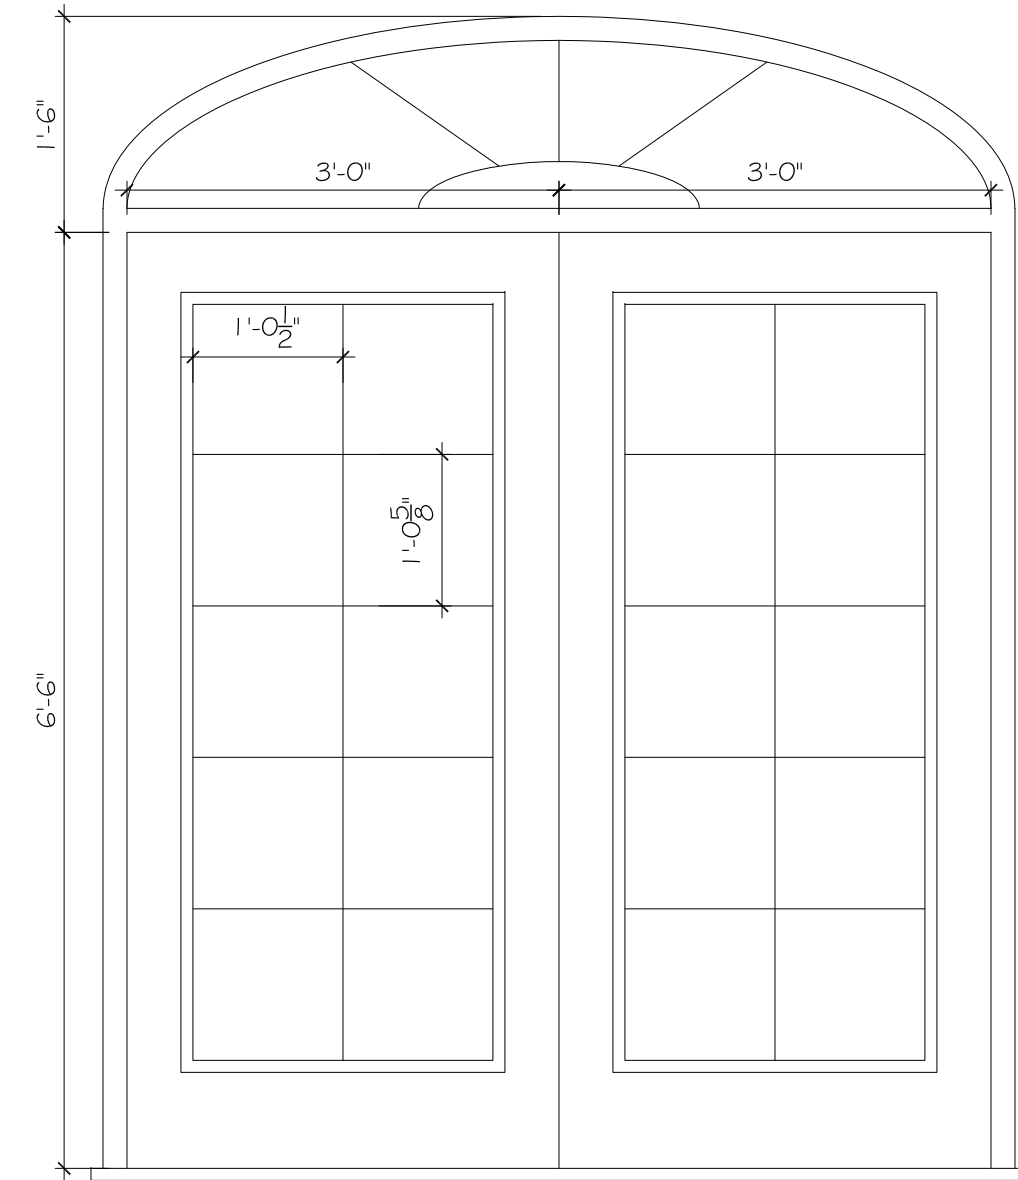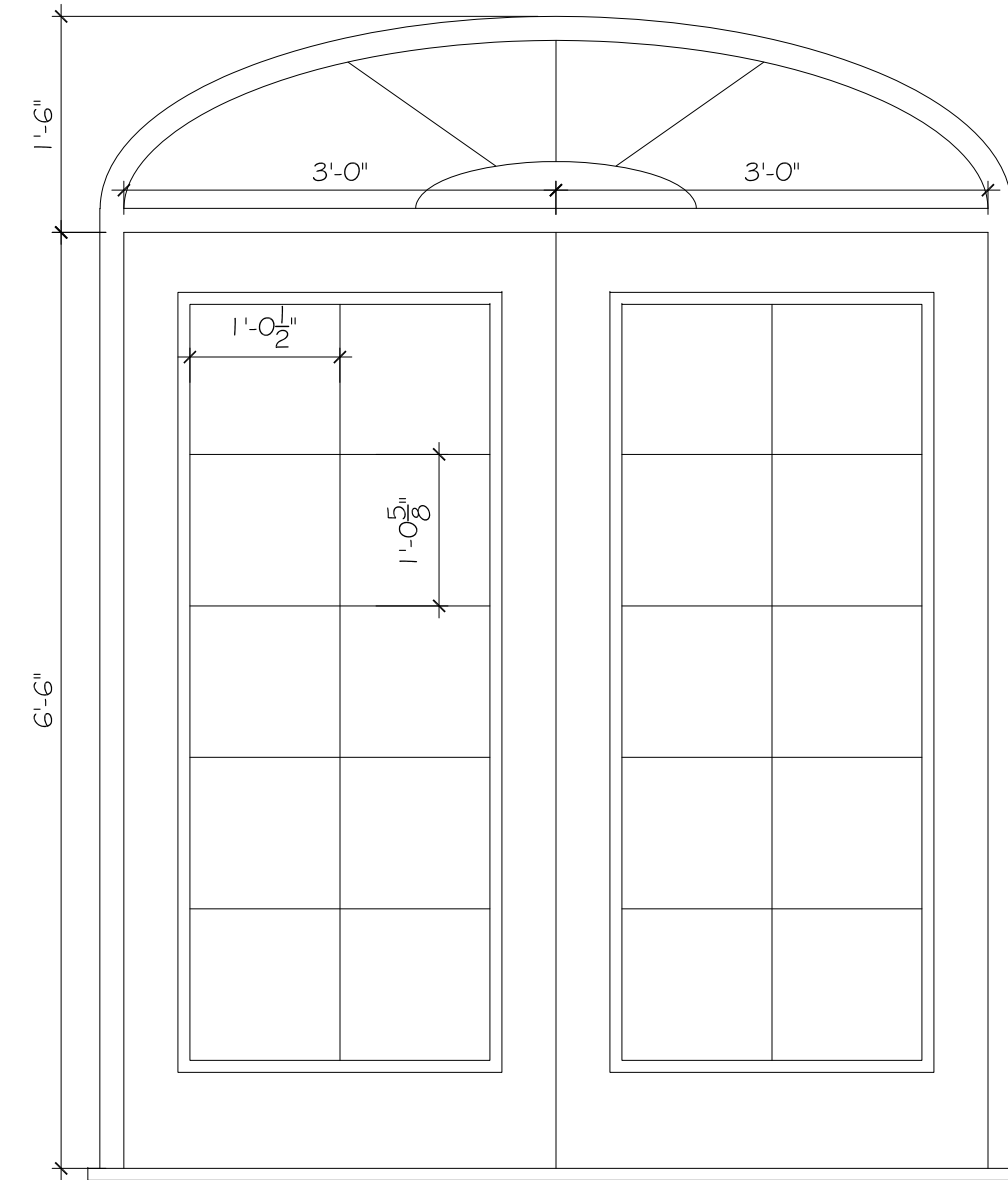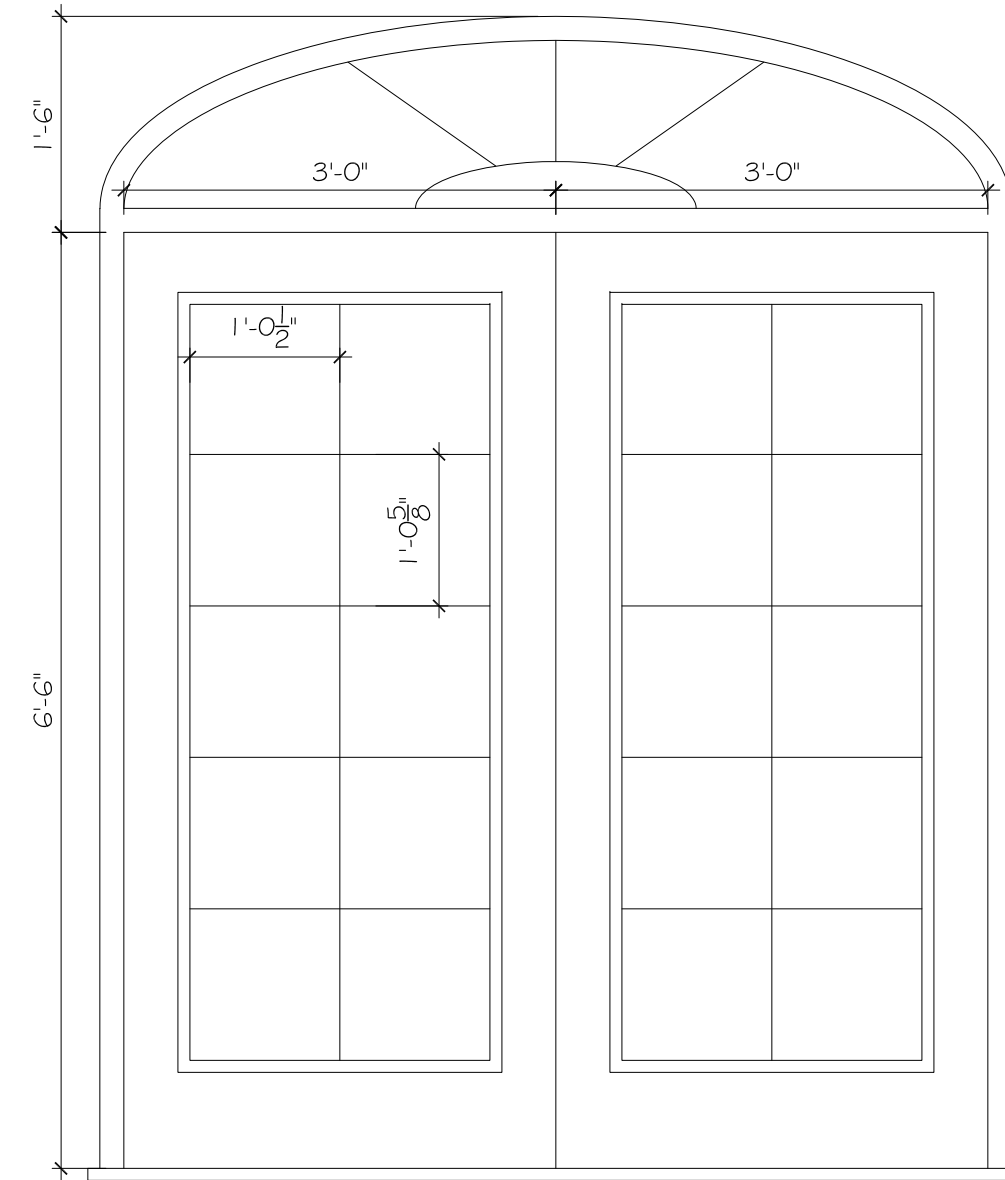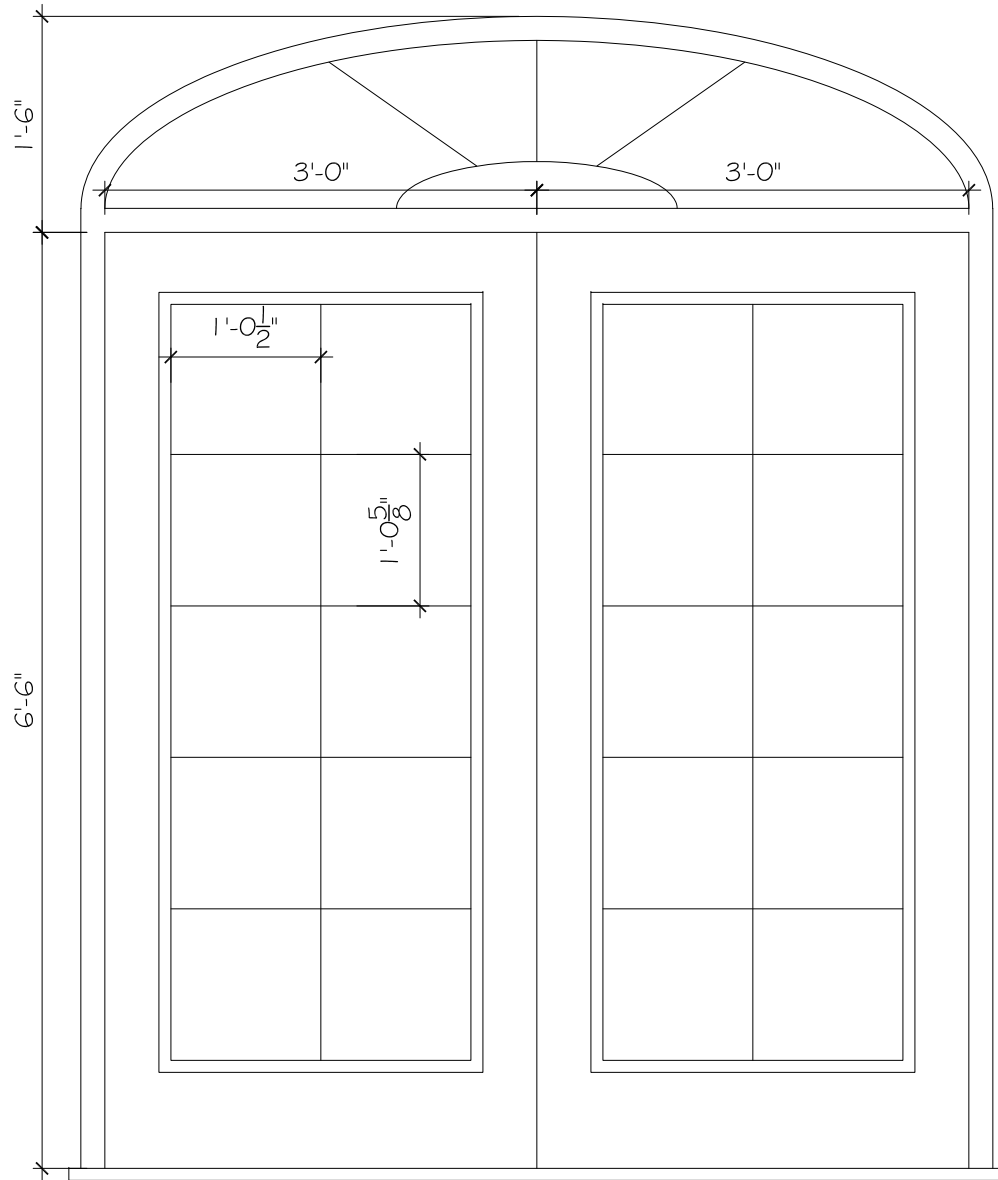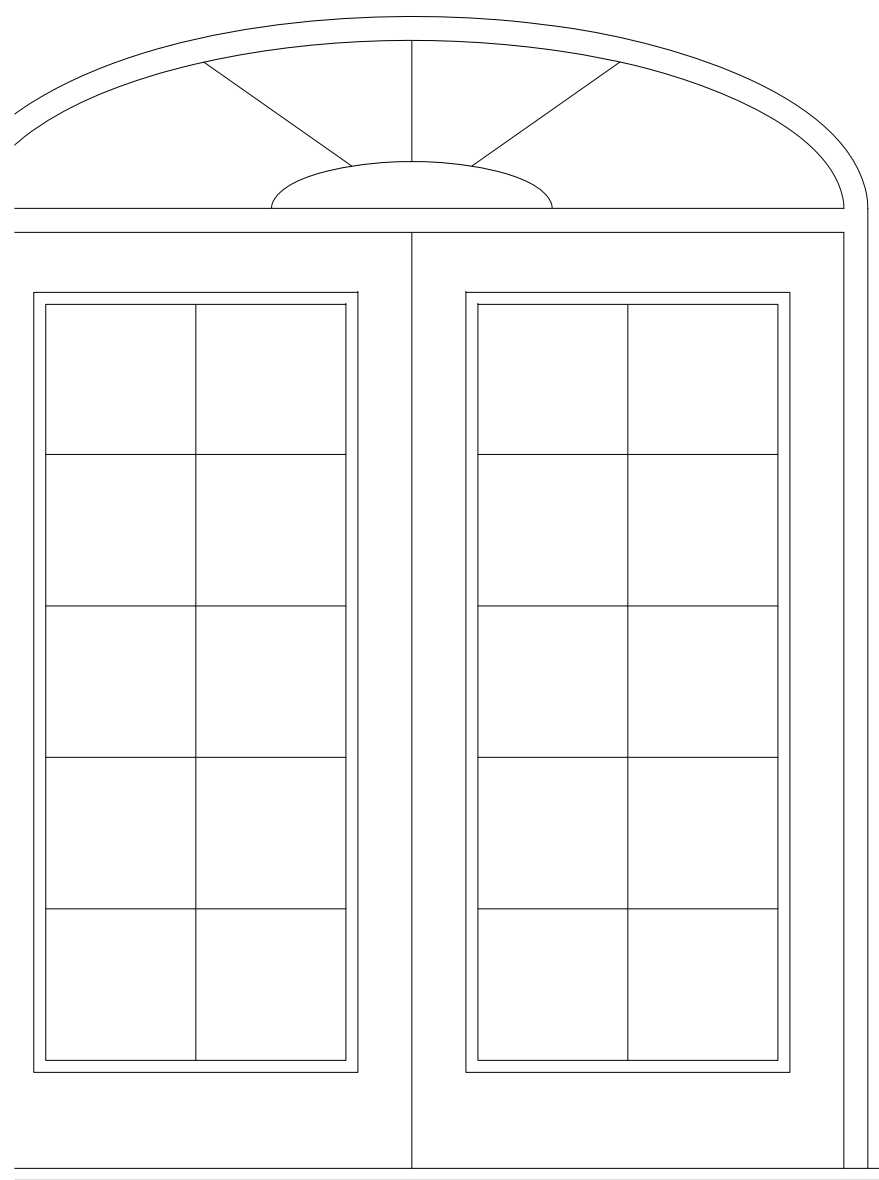

DETAILS
SCALE: 3/4" = 1'-0"

CONSULTANT:

PROPOSED RENOVATIONS OF RESIDENCE FOR:

DAVID & JILL SHULMAN
162 EAST INLET DRIVE PALM BEACH, FLORIDA 33480

A.A. #001345
A.R. #10,181

REVISIONS:



SHEET NUMBER:

34

ISSUE DATE: 08-30-23

ARC-23-107
ZON-23-077