




Mr. & Mrs. Forsyth Williams Guest House
288 Sandpiper Drive, Palm Beach, FL 33480

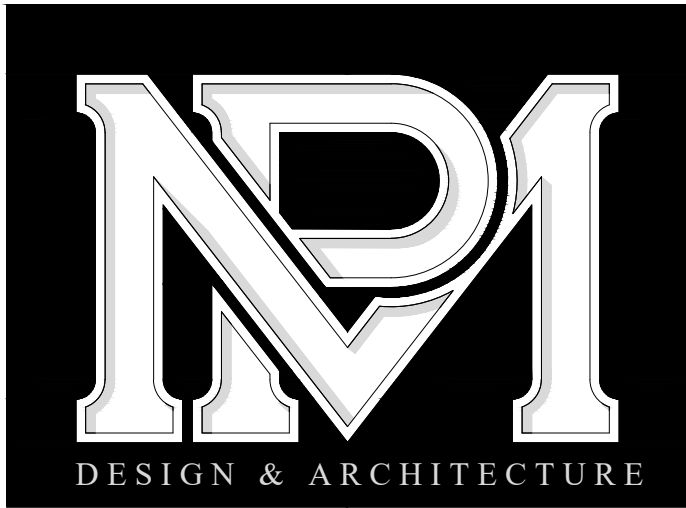

ARCHITECTURE

MP DESIGN & ARCHITECTURE

Scope of Work

Variance Request for an existing Non-Conforming area encroaching into rear-yard setback, to be enclosed into ac space for an increase of 603 CC (0.02 CCR)
A 135 SF addition at existing planter.
New doors and windows to match existing door and window type.
Guest House colors and materials to match existing Main Residence.

ARC-23-159
ZON-24-005

Second Submittal	10-23-2023
Final Submittal	11-09-2023
ARCOM	12-15-2023
Town Council	01-10-2024

MP Design & Architecture, Inc.

217 Peruvian Avenue, Suite 4
Palm Beach, Florida 33480

AA#26001667

T: 561833.7575

INFO@MPDAINC.COM

F: 561833.0575

Town of Pam Beach
360 S. County Rd.
Palm Beach, FL 33480

November 9th, 2023

Letter of Intent

288 Sandpiper Drive Palm Beach, FL 33480
ARC-23-159 / ZON 24-005

Please find attached drawings for 288 Sandpiper Drive, Palm Beach FL 33480. The scope of work includes the following:

1. Addition and enclosure of existing areas to air conditioned space.
2. Existing doors and windows to be replaced white in color to match existing Main House
3. Paint of trims and Guest House color to match existing Main house.
4. Removal of Glass Block wall replaced with a pair of French Doors with Side Lites at the Gym.

Please note the following:

A. ARCHITECTURAL REVIEW – Section 18-205

Project includes an addition and enclosure of existing open covered to air conditioned space.
New doors and windows to match existing type. Guest House colors to match existing main residence.

B. VARIANCE – Section 134-201

Section 134-893(b)(1)(c): Variance request for the new additions to have a rear yard setback of 10.4 feet in lieu of the 15.0 foot minimum required for lots over 20,000 SF.

Respectfully,



Michael Perry

INDEX OF DRAWINGS

COVER	PROJECT INFORMATION, DEADLINES AND MEETINGS INDEX SURVEY VICINITY LOCATION MAP LOCATION PLAN ZONING LEGEND
A000	EXISTING SITE PLAN
A001	PROPOSED SITE PLAN
A001.1	STREETSCAPE, SITESCAPE
A001.2	PROPOSED REAR HEIGHT DIAGRAM
A003	CONSTRUCTION SCREENING PLAN
A004	TRUCK LOGISTICS PLAN
A005	EXISTING FIRST & SECOND FLOOR CUBIC CONTENT RATIO PLAN. PROPOSED GUEST HOUSE CUBIC CONTENT RATIO PLAN.
A006	EXISTING AND PROPOSED CUBIC CONTENT RATIO AXONOMETTRIC.
A007	PROPOSED & EXISTING ZONING DIAGRAM
PHOTO-1	SURROUNDING PROPERTY PHOTOS
PHOTO-2	SURROUNDING PROPERTY PHOTOS
PHOTO-3	SURROUNDING PROPERTY PHOTOS
PHOTO-4	SUBJECT PROPERTY PHOTOS
PHOTO-5	SUBJECT PROPERTY PHOTOS
PHOTO-6	SUBJECT PROPERTY PHOTOS
A100	EXISTING & DEMOLITION FIRST FLOOR PLAN
A101	PROPOSED FIRST FLOOR PLAN
A102	EXISTING & PROPOSED ROOF FLOOR PLAN
R1	WEST RENDERING
R2	EAST RENDERING
R3	NORTH RENDERING
R4	SOUTH RENDERING
A200	EXISTING & PROPOSED ELEVATIONS
A300	BUILDING SECTION DIAGRAMS
A301	BUILDING SECTION DIAGRAMS
C1	CONCEPTUAL SITE GRADING & DRAINAGE PLAN

LEGEND

- A = ARC LENGTH
A/C = AIR CONDITIONING
A.E. = ACCESS EASEMENT
A.K.A. = ALSO KNOWN AS
B.F.P. = BACKFLOW PREVENTER
BLDG. = BUILDING
B.M. = BENCHMARK
B.O.C. = BACK OF CURB
B.O.W. = BACK OF WALK
(C) = CALCULATED
CATV = CABLE ANTENNA TELEVISION
C.B. = CHORD BEARING
C.B.S. = CONCRETE BLOCK STRUCTURE
C.C.C.L. = COASTAL CONSTRUCTION CONTROL LINE
CH = CHORD
C.I.F. = CHAIN LINK FENCE
CLR. = CLEAR
C.M.P. = CORRUGATED METAL PIPE
CONC. = CONCRETE
(D) = DESCRIPTION DATUM
D.B. = DEED BOOK
D.E. = DRAINAGE EASEMENT
D.H. = DRILL HOLE
E.B. = ELECTRIC BOX
EL. = ELEVATION
ENC. = ENCROACHMENT
E.O.P. = EDGE OF PAVEMENT
E.O.W. = EDGE OF WATER
ESMT = EASEMENT
FFE = FINISH FLOOR ELEVATION
FND. = FOUND
G.A. = GUY ANCHOR
GEN = GENERATOR
G.M. = GAS METER
INV. = INVERT
L.A.E. = LIMITED ACCESS EASEMENT
L.B. = LICENSE BOARD
L.W.D.D. = LAKE WORTH DRAINAGE DISTRICT
(M) = FIELD MEASUREMENT
M.H. = MANHOLE
M.H.W.L. = MEAN HIGH WATER LINE
M.L.W.L. = MEAN LOW WATER LINE
N.A.V.D. = NORTH AMERICAN VERTICAL DATUM
N.G.V.D. = NATIONAL GEODETIC VERTICAL DATUM
N.P.B.C.I.D.= NORTHERN PALM BEACH COUNTY IMPROVEMENT DISTRICT
N.T.S. = NOT TO SCALE
O.A. = OVERALL
O.D. = OUTSIDE DIAMETER
O/H = OVERHEAD UTILITY LINE
O.R.B. = OFFICIAL RECORD BOOK
P = PLANTER
(P) = PLAT DATUM
P.B. = PLAT BOOK
P.B.C. = PALM BEACH COUNTY
P.C. = POINT OF CURVATURE
P.C.C. = POINT OF COMPOUND CURVATURE
P.E. = POOL EQUIPMENT
PG. = PAGE
P.I. = POINT OF INTERSECTION
P/O = PART OF
P.O.B. = POINT OF BEGINNING
P.O.C. = POINT OF COMMENCEMENT
P.R.C. = POINT OF REVERSE CURVATURE
P.R.M. = PERMANENT REFERENCE MONUMENT
PROP. = PROPOSED
P.T. = POINT OF TANGENCY
P.V.M.T. = PAVEMENT
(R) = RADIAL
R = RADIUS
RGE. = RANGE
R.P.B. = ROAD PLAT BOOK
R/W = RIGHT OF WAY
(S) = SURVEY DATUM
S.B. = SETBACK
SEC. = SECTION
S/D = SUBDIVISION
S.F. = SQUARE FEET
S.F.W.M.D. = SOUTH FLORIDA WATER MANAGEMENT DISTRICT
S.I.R.W.C.D.= SOUTH INDIAN RIVER WATER CONTROL DISTRICT
S.R. = STATE ROAD
STA. = STATION
STY. = STORY
TH = THRESHOLD ELEVATION
TOC = TOP OF CURB ELEVATION
TOW = TOP OF WALL ELEVATION
TWP. = TOWNSHIP
TYP. = TYPICAL
U/C = UNDER CONSTRUCTION
U.E. = UTILITY EASEMENT
U.R. = UNRECORDED
W.C. = WITNESS CORNER
W.M.E. = WATER MANAGEMENT EASEMENT
W.M.M.E. = WATER MANAGEMENT MAINTENANCE EASEMENT
W.M.T. = WATER MANAGEMENT TRACT
Y.D. = YARD DRAIN
☒ = CENTERLINE
Δ = CENTRAL ANGLE/DELTA
■ = CONCRETE MONUMENT FOUND (AS NOTED)
□ = CONCRETE MONUMENT SET (LB #4569)
● = ROD & CAP FOUND (AS NOTED)
○ = 5/8" ROD & CAP SET (LB #4569)
⊙ = IRON PIPE FOUND (AS NOTED)
⦿ = IRON ROD FOUND (AS NOTED)
▲ = NAIL FOUND
● = NAIL & DISK FOUND (AS NOTED)
⦿ = MAG NAIL & DISK SET (LB #4569)
Ⓢ = PROPERTY LINE
Ⓢ = UTILITY POLE
Ⓢ = FIRE HYDRANT
Ⓢ = WATER METER
Ⓢ = WATER VALVE
Ⓢ = LIGHT POLE

BOUNDARY SURVEY FOR:
KELLY M. WILLIAMS

This survey is made specifically and only for the following party for the purpose of design on the surveyed property.

Kelly M. Williams

The undersigned surveyor assumes no responsibility or liability for any other purpose or to any other party other than stated above.

PROPERTY ADDRESS:

288 Sandpiper Drive
Palm Beach, FL 33480

LEGAL DESCRIPTION:


Lots 14 and 15, **DODGE ESTATES**, according to the plat thereof recorded in Plat Book 27, Page 119, of the Public Records of Palm Beach County, Florida.

FLOOD ZONE:

This property is located in Flood Zone X, according to F.I.R.M. (Flood Insurance Rate Map) No. 12099C 0851 F, dated 10-5-17.

NOTES:

- No title policy or commitment affecting title or boundary to the subject property has been provided. It is possible there are deeds and easements, recorded or unrecorded, which could affect this survey and boundaries. This office has made no search of the Public Records.
- Elevations shown hereon, if any, are in feet and decimal parts thereof and are based on NAVD-88. The expected accuracy of the elevations shown hereon is 0.03' for the hard surface elevations and 0.1' for the soft surface elevations. Elevations shown hereon are U.S. survey feet unless otherwise noted.
- Description furnished by client or client's agent.
- Unless it bears the signature and the original raised seal of a Florida licensed surveyor or mapper this drawing, sketch, plat or map is for informational purposes only and is not valid.
- This survey cannot be transferred or assigned without the specific written permission of Wallace Surveying Corporation. Certificate of Authorization Number LB4569.
- Except as shown, underground and overhead improvements are not located. Underground foundations not located.
- The survey sketch shown hereon does not necessarily contain all of the information obtained or developed by the undersigned surveyor in his field work, office work or research.
- No responsibility is assumed by this surveyor for the construction of improvements, from building ties shown on this survey.
- Revisions shown hereon do not represent a "survey update" unless otherwise noted.
- All dates shown within the revisions block hereon are for interoffice filing use only and in no way affect the date of the field survey stated herein.
- In some instances, graphic representations have been exaggerated to more clearly illustrate the relationships between physical improvements and/or lot lines. In all cases, dimensions shown shall control the location of the improvements over scaled positions.
- It is a violation of Rule 5J-17 of the Florida Administrative Code to alter this survey without the express prior written consent of the Surveyor. Additions and/or deletions made to the face of this survey will make this survey invalid.
- The ownership of fences, perimeter walls and/or hedges shown hereon are not known and thus are not listed as encroachments. Fences, hedges and/or perimeter walls are shown in their relative position to the boundary.
- The expected horizontal accuracy of the information shown hereon is +/- 0.10'.

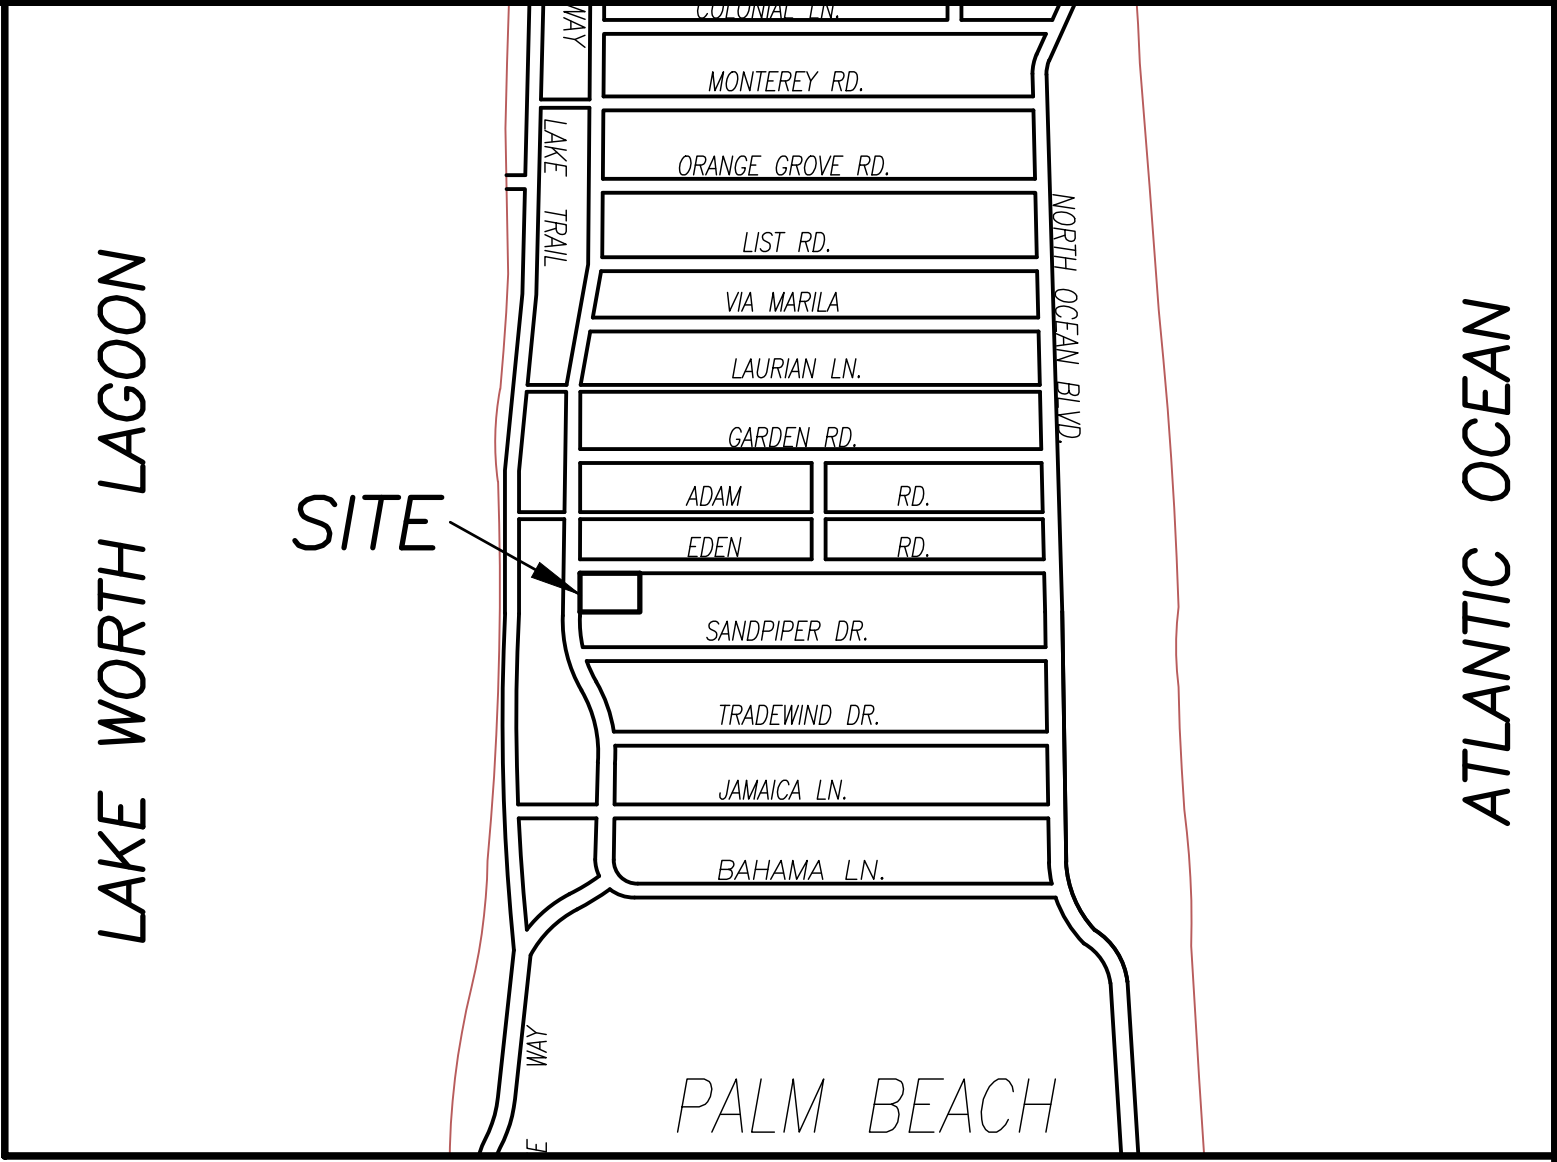


VICINITY SKETCH N.T.S.

REVISIONS:

06/16/22 SURVEY AND TIE-IN UPDATE B.M./M.B. 18-1215.16 PB333/32
05/16/22 SITE WALL TIE-IN B.M./M.B. 18-1215.17 PB333/6
05/06/22 FORMBOARD TIE & EL. B.M./J.P. 18-1215.15 PB331/76
03/07/22 SPOT ELEVATIONS J.C./S.W. 18-1215.14 PB325/78
07/31/21 SITE WALL TIE-IN J.P./M.B. 18-1215.11 PB314/68
07/19/21 ADD SAFE SITE TRIANGLE S.W. 18-1215.10
07/14/21 TIE-IN ON ADJUSTED FOOTER FORMS B.M./M.B. 18-1215.9 PB316/21
05/29/21 FORMBOARD TIE-IN B.M./S.W. 18-1215.7 PB311/65
09/22/20 TIE BEAM ELEVATIONS B.M./S.W. 18-1215.6 PB301/9
09/02/20 FORMBOARD TIE-IN B.M./S.W. 18-1215.5 PB298/75
07/10/20 FORMBOARD TIE-IN C.E./S.W. 18-1215.4 PB297/10
06/03/20 FORMBOARD TIE-IN B.M./S.W. 18-1215.3 PB295/47

BOUNDARY SURVEY FOR:

KELLY M. WILLIAMS

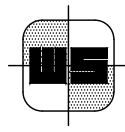

WALLACE SURVEYING

CORP. LICENSED BUSINESS # 4069

5555 VILLAGE BOULEVARD, WEST PALM BEACH, FLORIDA 33407 * (561) 640-6551



FIELD	B.M.	JOB NO.	18-1215	F.B.	PB259	PG.	56
OFFICE	M.B.	DATE	4/26/18	DWG. NO.	18-1215		
C'K'D	C.W.	REF.	18-1215.DWG	SHEET	1	OF	2

CERTIFICATION:

I HEREBY ATTEST that the survey shown hereon conforms to the Standards of Practice set forth by the Florida Board of Professional Surveyors and Mappers adopted in Rule 5J-17, Florida Administrative Code pursuant to Section 472.027, Florida Statutes, effective September 1, 1981.

DATE OF LAST FIELD SURVEY: 6/16/2022

Craig L. Wallace
Professional Surveyor and Mapper
Florida Certificate No. 3357

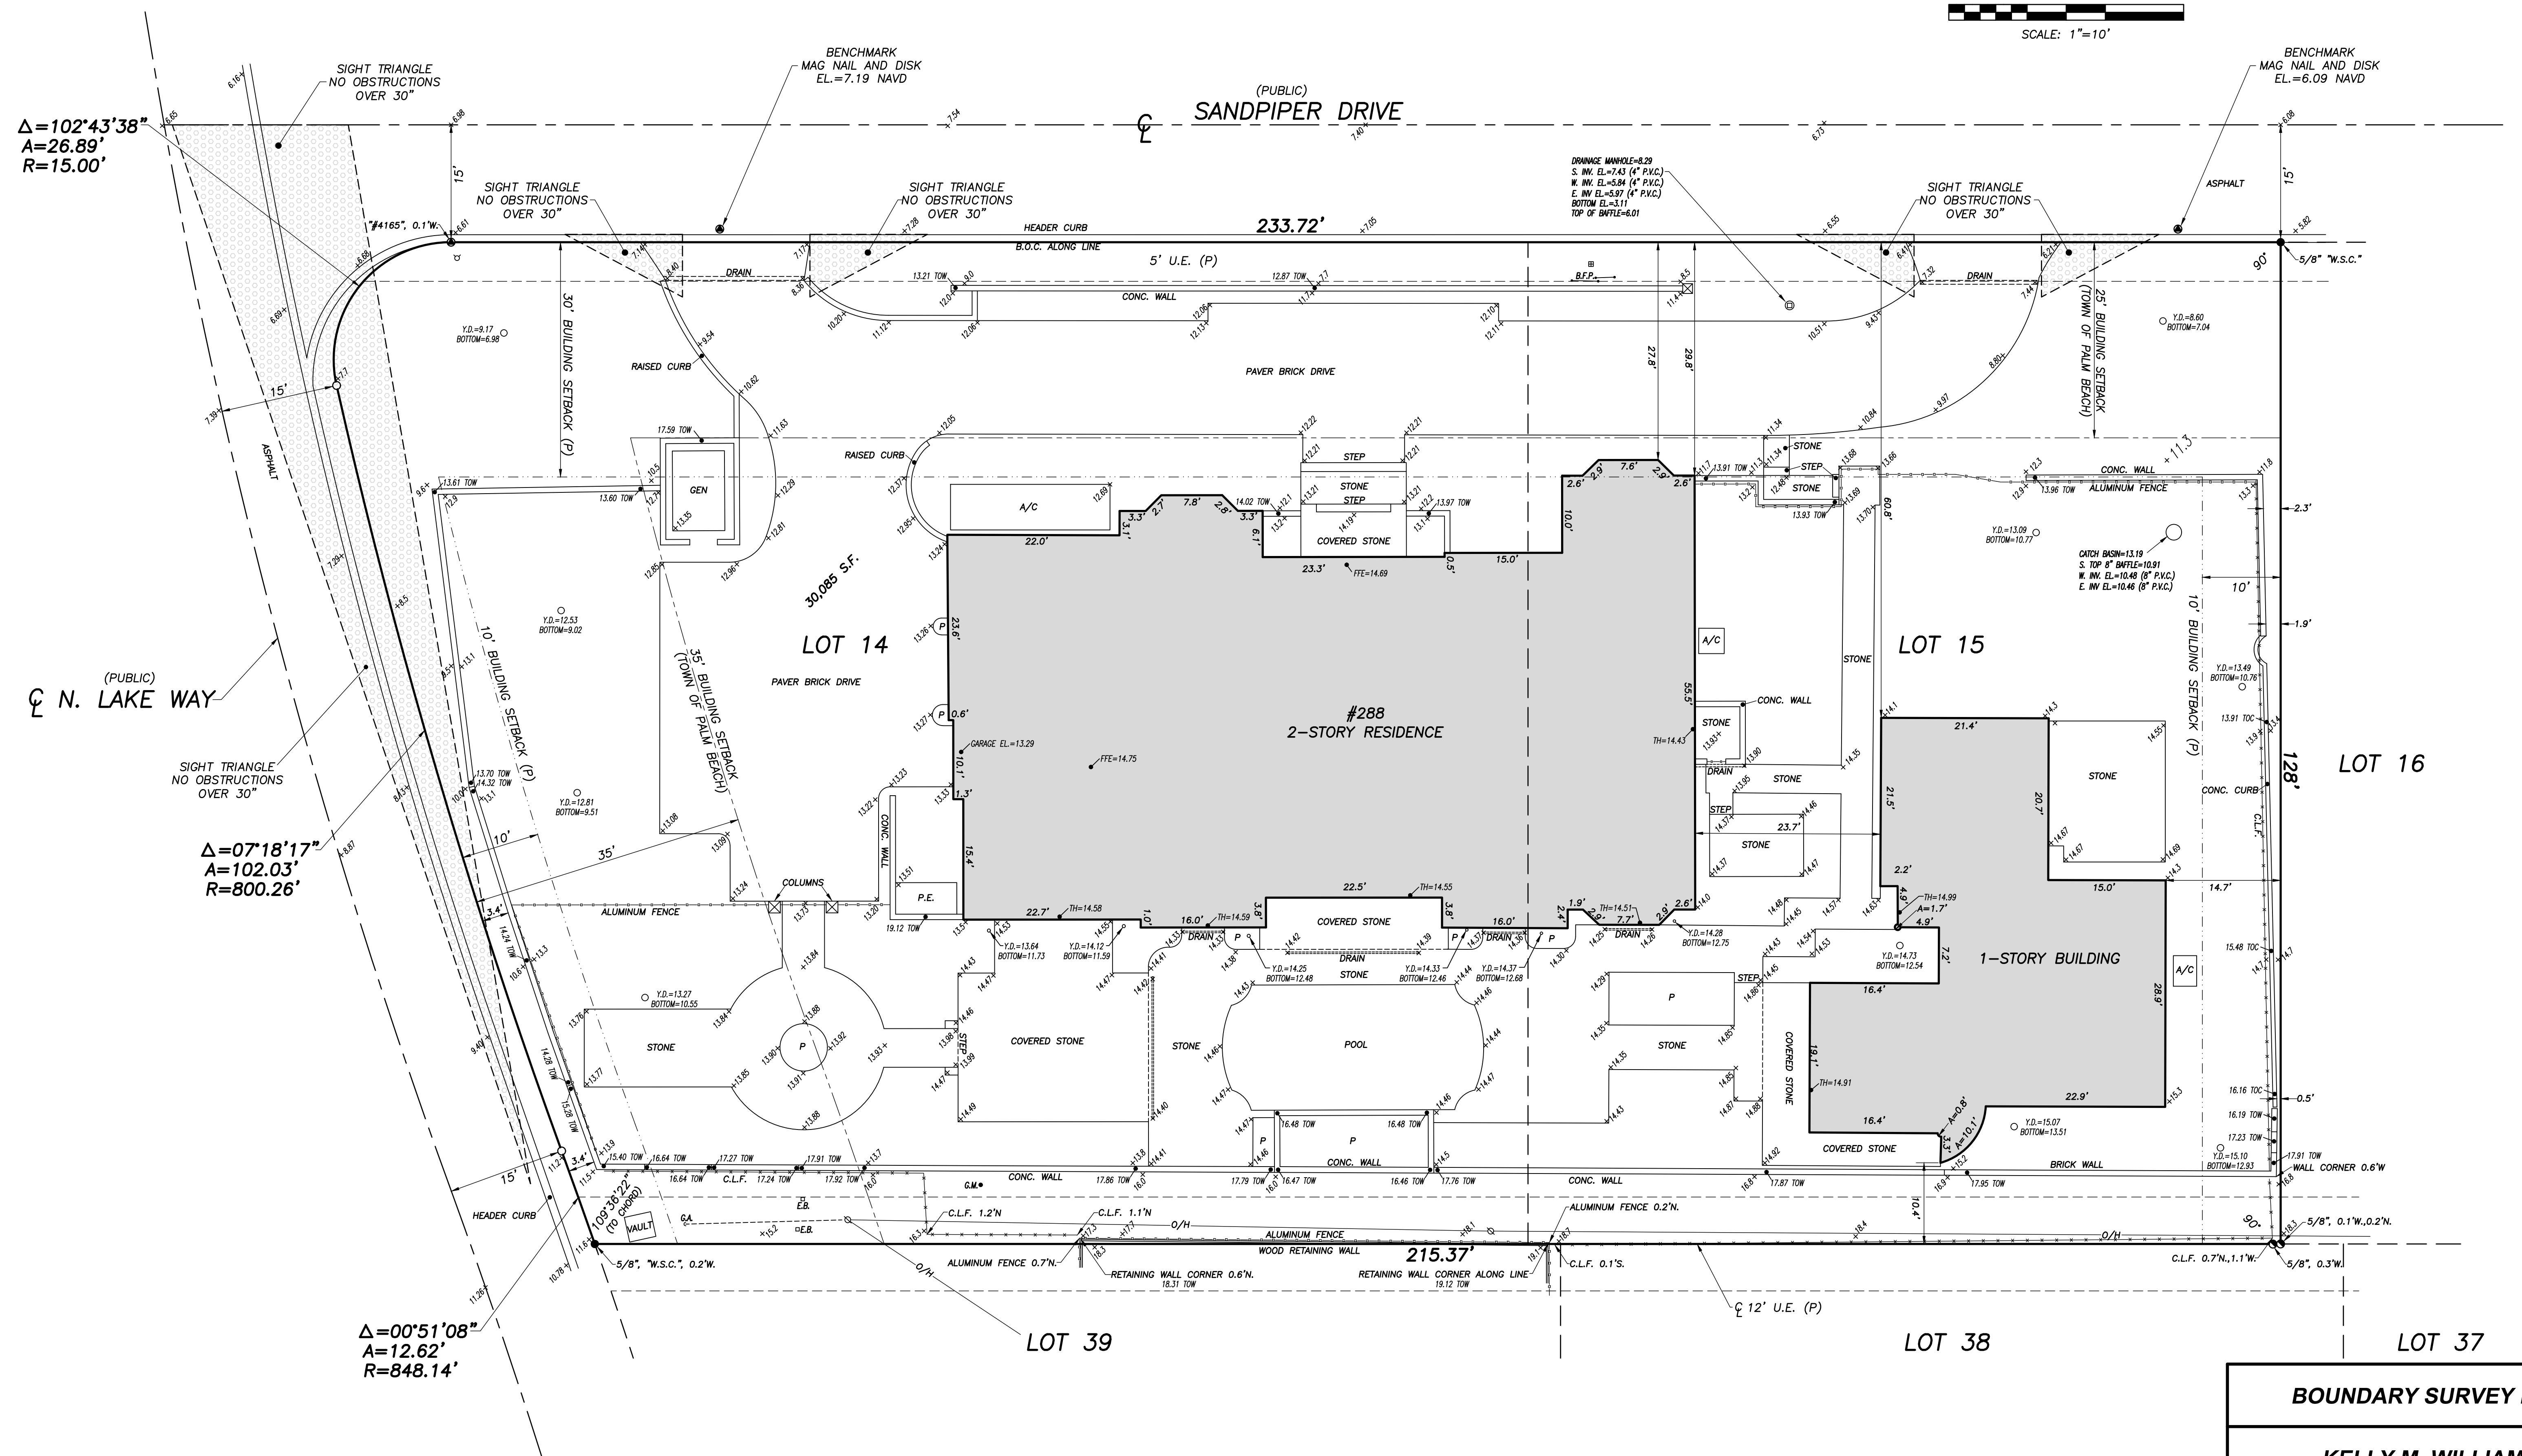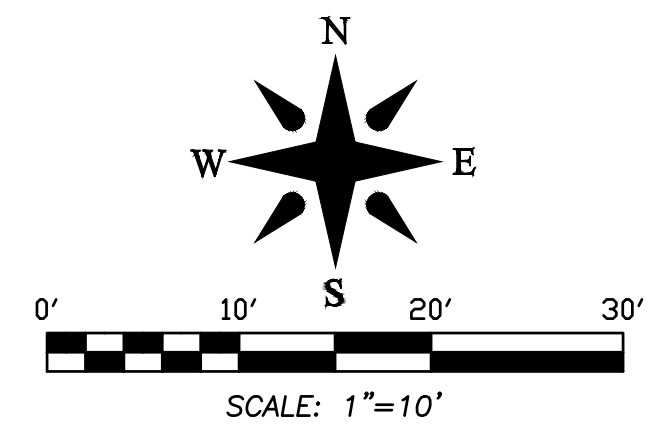


BOUNDARY SURVEY FOR:

KELLY M. WILLIAMS


WALLACE SURVEYING
CORP. LICENSED BUSINESS # 4089
5555 VILLAGE BOULEVARD, WEST PALM BEACH, FLORIDA 33407 * (561) 640-6551

FIELD	B.M.	JOB NO.	18-1215	F.B.	PB259 PG. 56
OFFICE	M.B.	DATE	4/26/18	DWG. NO.	18-1215
C.K'D	C.W.	REF.	18-1215.DWG	SHEET	2 OF 2

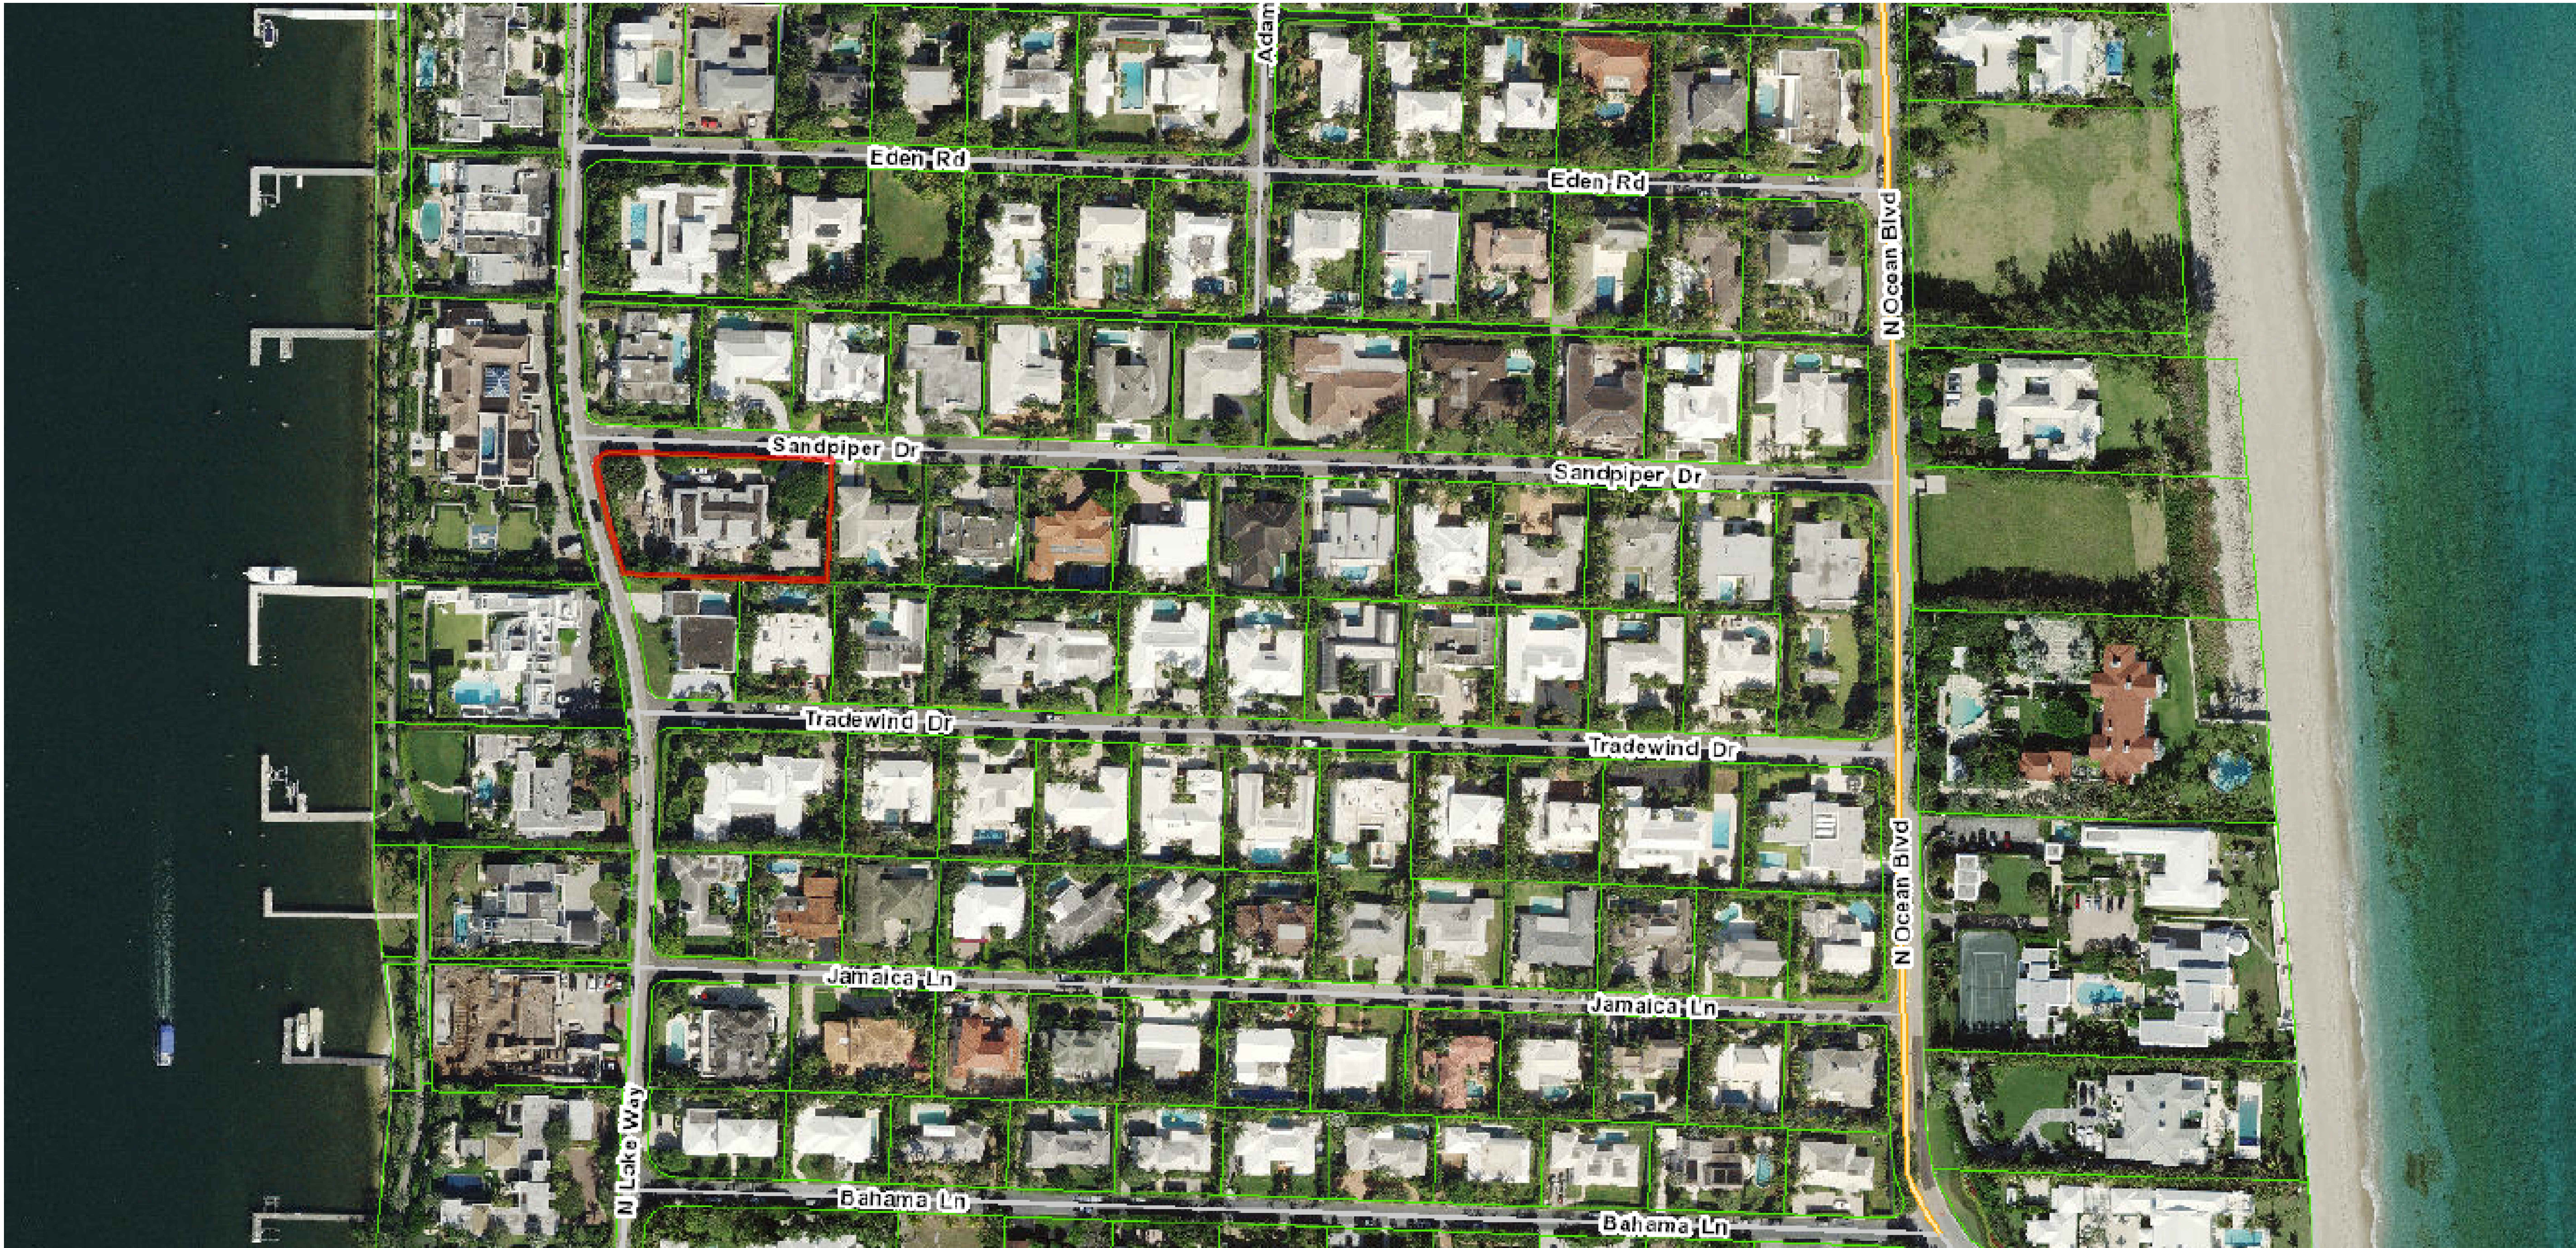


Vicinity Location Map

Scale

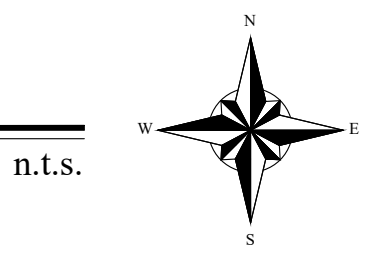

ARC-23-159
ZON-24-005

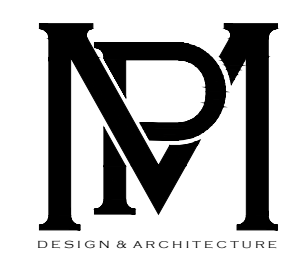

COMM NO.
1703

DATE
11-09-2023

REVISIONS

Additions and Renovations to the
Forsyth Williams Guest House

288 Sandpiper Drive


Palm Beach FL 33480



MP DESIGN &
ARCHITECTURE, INC
217 PERUVIAN AVENUE, SUITE 4
PALM BEACH, FLORIDA 33480
561.833.7575
AA26001667

SHEET NO.

Vicinity
Map

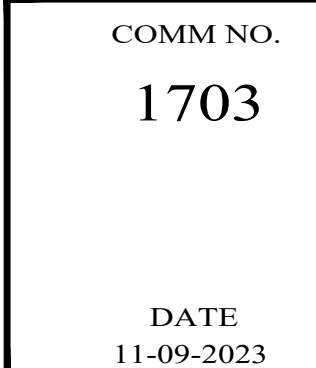


REVISIONS

Additions and Renovations to the
Forsyth Williams Guest House

Palm Beach FL 33480

288 Sandpiper Drive

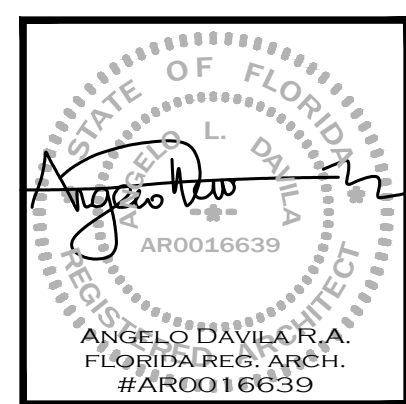

**MP DESIGN &
ARCHITECTURE, INC**
217 PERUVIAN AVENUE, SUITE 4
PALM BEACH, FLORIDA 33480
561.833.7575
AA26001667


SHEET NO.

Location Map



Scale

n.t.s.

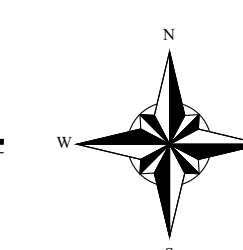

ARC-23-159
ZON-24-005



Town of Palm Beach

Planning Zoning and Building
360 S County Rd
Palm Beach, FL 33480
www.townofpalmbeach.com


Line #	Zoning Legend			
1	Property Address:	288 Sandpiper Drive Palm Beach FL 33480		
2	Zoning District:	RB		
3	Structure Type:	CMU		
4		Required/Allowed	Existing	Proposed
5	Lot Size (sq ft)	20,000	30,074	30,074
6	Lot Depth	150'	128'	128'
7	Lot Width	125'	233'	233'
8	Lot Coverage (Sq Ft and %)	7,518.5 (25%)	7,105 (23.6%)	7,441 (24.74%)
9	Enclosed Square Footage (1st & 2nd Fl., Basement, Accs. Structure, etc)	-	7,846	8,182
10	Cubic Content Ratio (CCR) (R-B ONLY)	3.8	2.63	2.68
11	*Front Yard Setback (Ft.)	35' North	27.8'	27.8'
12	* Side Yard Setback (1st Story) (Ft.)	15' East	14.7'	14.7'
13	* Side Yard Setback (2nd Story) (Ft.)	35' West	49.9'	49.9'
14	*Rear Yard Setback (Ft.)	15' South	10.4'	10.4'
15	Angle of Vision (Deg.)	100°	104°	104°
16	Building Height (Ft.)	25'	19'-3"	19'-3"
17	Overall Building Height (Ft.)	30'	26'-3"	26'-3"
18	Crown of Road (COR) (NAVD)	-	7.4'	7.4'
19	Max. Amount of Fill Added to Site (Ft.)	N/A	N/A	N/A
20	Finished Floor Elev. (FFE)(NAVD)	-	14.92'	14.92'
21	Zero Datum for point of meas. (NAVD)	-	14.92'	14.92'
22	FEMA Flood Zone Designation	-	ZONE X	ZONE X
23	Base Flood Elevation (BFE)(NAVD)	-	-	-
24	Landscape Open Space (LOS) (Sq Ft and %)	50%(15,037 SF)	N/A	N/A
25	Perimeter LOS (Sq Ft and %)	-	N/A	N/A
26	Front Yard LOS (Sq Ft and %)	45%(3,857SF)	N/A	N/A
27	**Native Plant Species %	Please refer to separate landscape legend.		

* Indicate each yard area with cardinal direction
(N,S,E,W)

If value is not applicable, enter N/A

** Provide Native plant species calculation per
category as required by Ord. 24-2021 on
separate table

If value is not changing, enter N/C

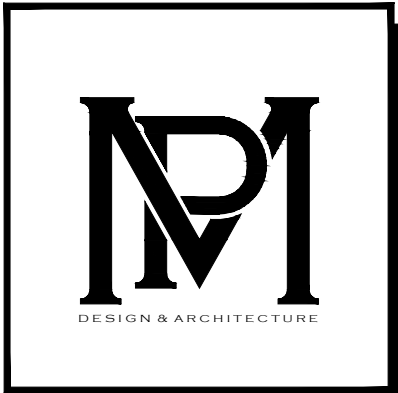

COMM NO.
1703

DATE
11-09-2023

REVISIONS

288 Sandpiper Drive
Palm Beach FL 33480

Forsyth Williams Guest House


Additions and Renovations to the



MP DESIGN &
ARCHITECTURE, INC
217 PERUVIAN AVENUE, SUITE 4
PALM BEACH, FLORIDA 33480
561.833.7575
AA26001667

SHEET NO.


A000

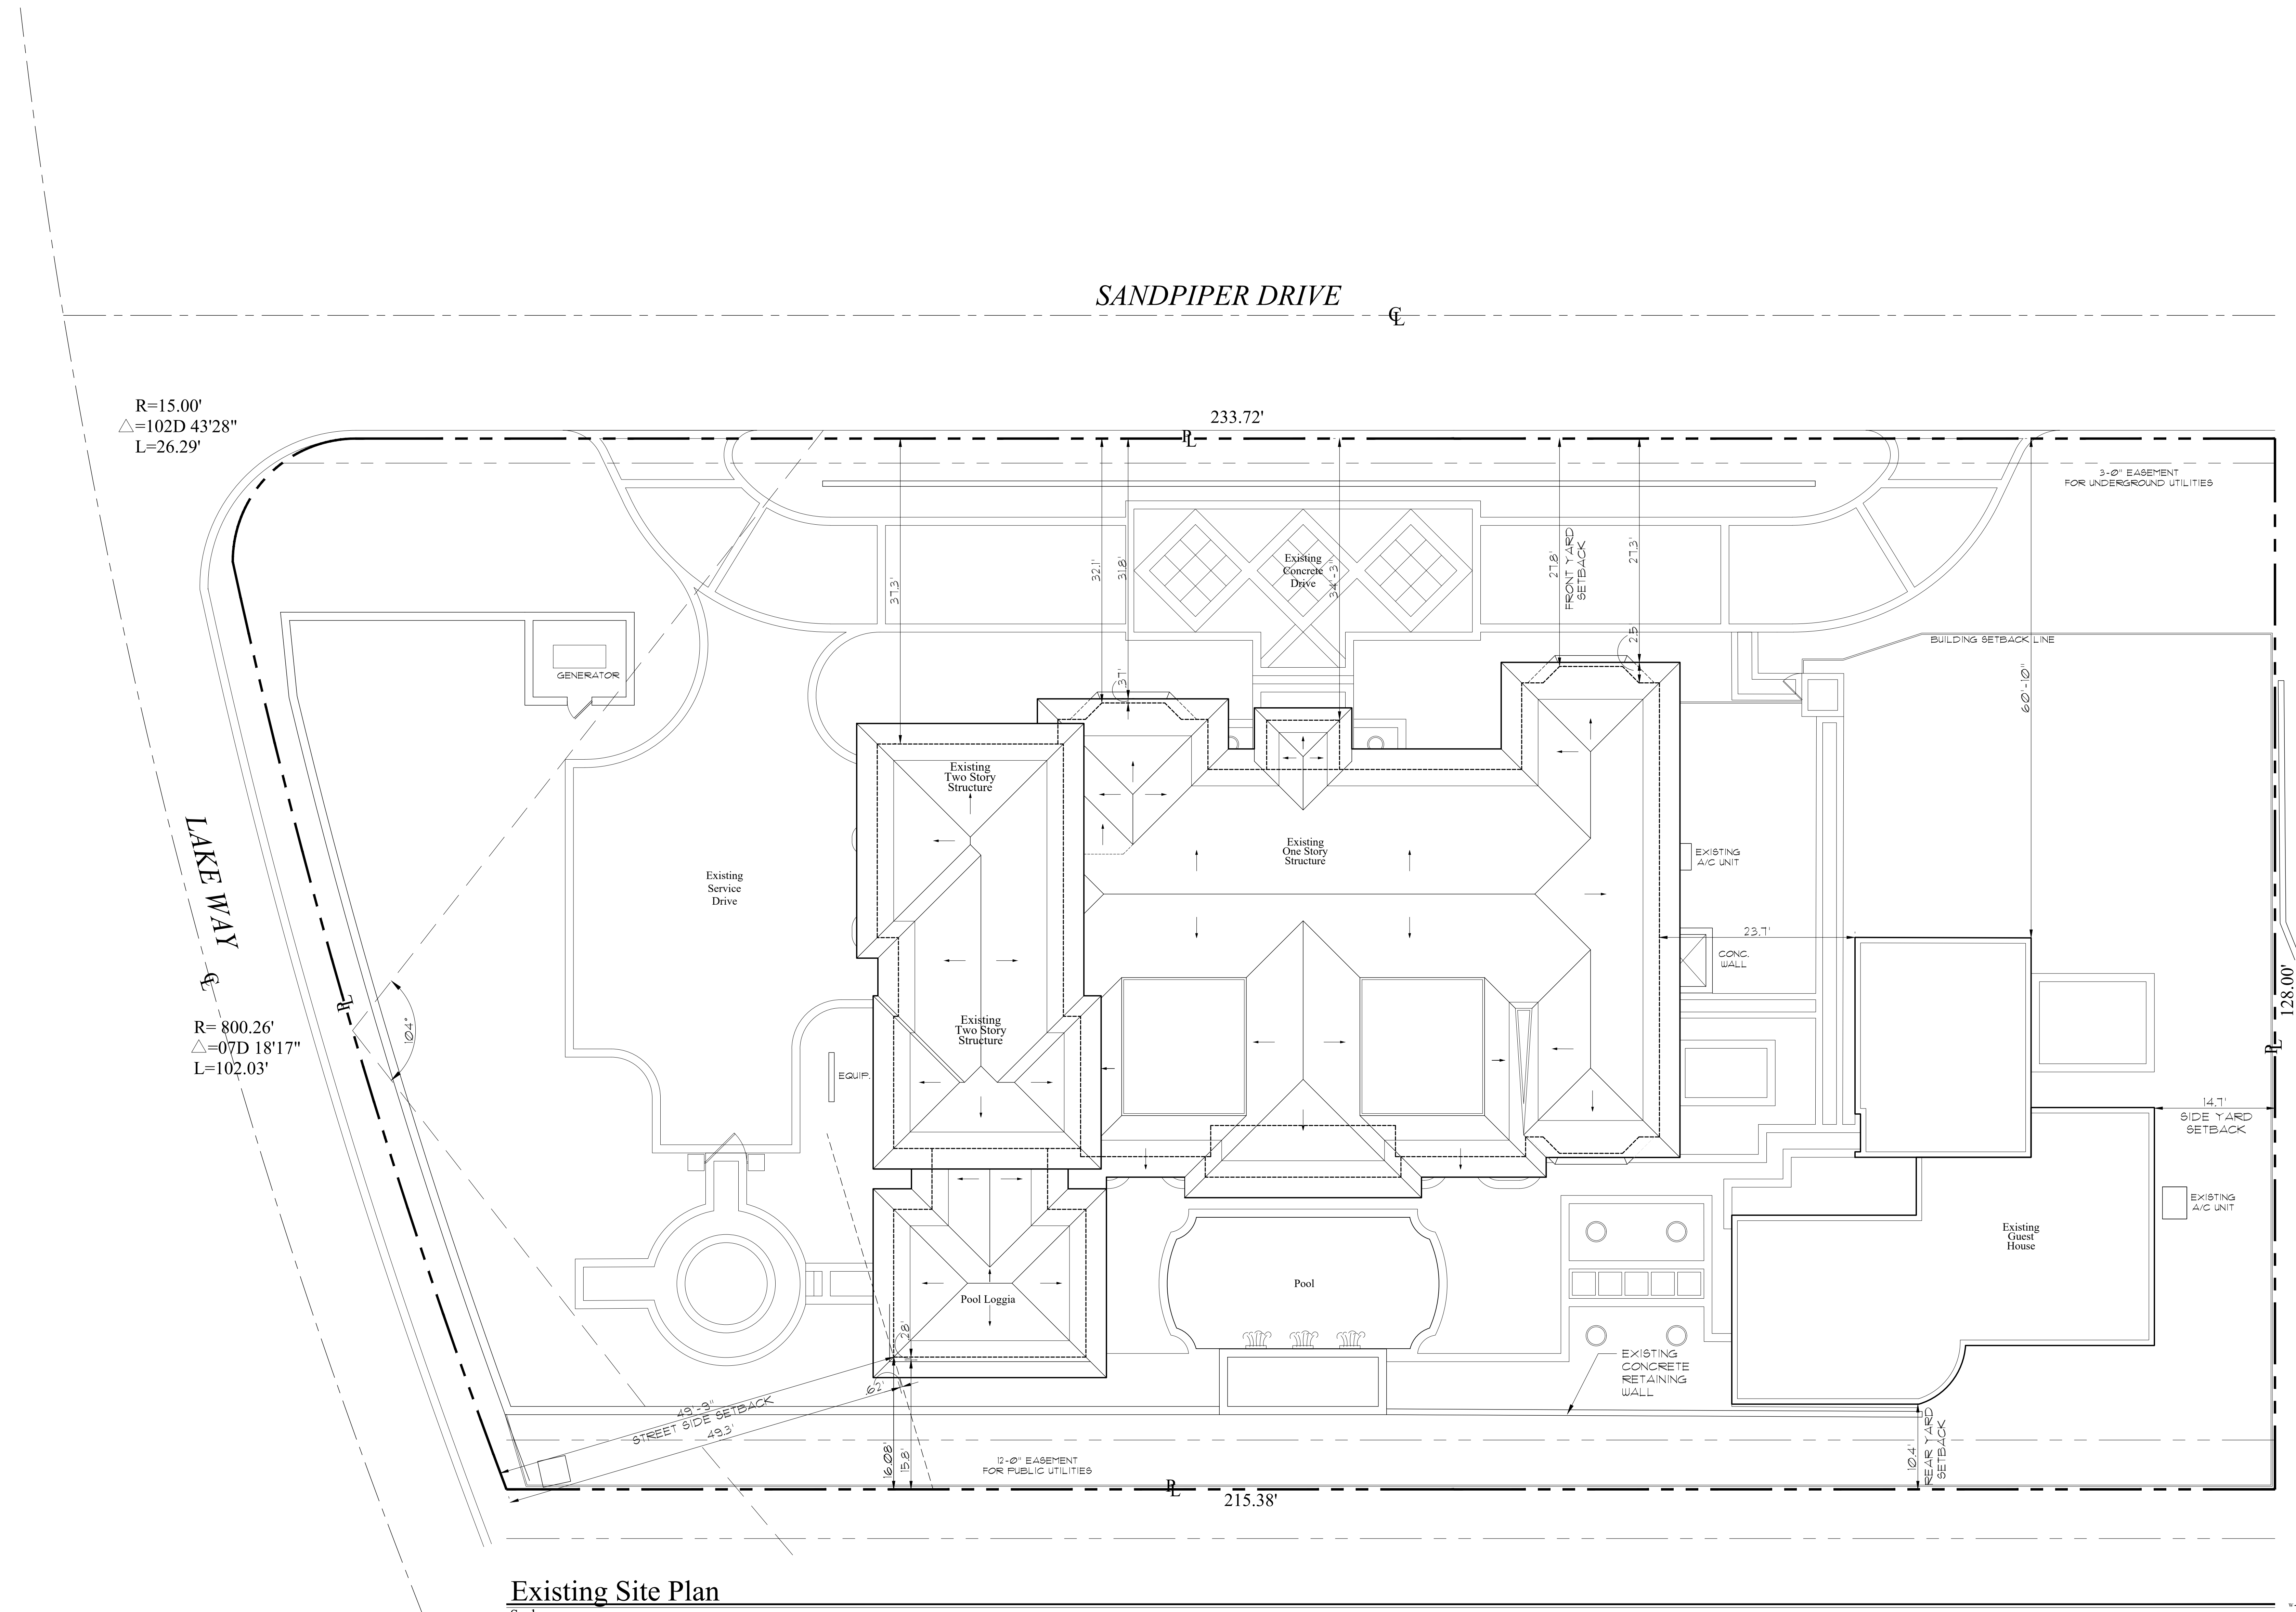

Existing Site Plan

Scale

1/8" = 1'-0"

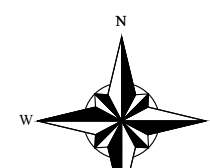

ARC-23-159
ZON-24-005

LEGAL DESCRIPTION
Lots 14 and 15, DODGE ESTATES, according to the plat thereof in Plat Book
27, Page 119, of the Public Records of Palm Beach County, Florida



Location Map
Scale

ZONING & SITE CALCULATIONS			
Zoning Item	Required/Allowed	Existing	Proposed
Zoning District	RB	RB	RB
Lot Area	20,000 SF	30,074 SF	30,074 SF
Lot Width	125'	233'	233'
Lot Depth	150'	128'	128'
Front Yard Setback	35'	*27'-9"	*27'-9"
Street Side Yard Setback	35'	49'-11"	49'-11"
Side Yard Setback	15'	*14'-7"	14'-7"
Rear Yard Setback	15'	*10'-4"	*10'-4"
Maximum Building Height	25' 1 or 2-Story	19'-3"	19'-3"
Maximum Overall Height	30'	26'-3"	26'-3"
Lot Coverage	25% 2 Story (7,518.5 SF)	23.6% (7,105 SF)	24.74% (7,441)
Landscape Open Space	50% (15,037 SF)	55.6% (15,833 SF)	55.6% (15,833 SF)
Required Front Yard	45% (3,875 SF)	56.4% (4,857 SF)	56.4% (4,857 SF)
Cubic Content Ratio	3.80 (114,000 CF)	2.63 (79,171 CF)	2.68 (80,558 CF)
Angle of Vision	100 Degrees	104 Degrees	104 Degrees

*Indicates Existing Non-Conformity to Remain

AREAS MAIN HOUSE AND GUEST HOUSE			
		Existing	Proposed
1st Floor	A/C	4,033 SF	4,033 SF
2nd Floor	A/C	762 SF	762 SF
Loggia		670 SF	670 SF
Garage		739 SF	739 SF
Total	A/C	6,204 SF	6,204 SF
Guest House	A/C	1,642 SF	336.18 SF
Guest House Lanai		200 SF	
Total	A/C	1,642 SF	1,978 SF

R=15.00'
△=102D 43°28"
L=26.29'

LAKE WAY

R= 800.26'
△=07D 18°17"
L=102.03'

ALL EQUIPMENT SCREENING
COMPLIES WITH SEC. 134-1728 (44E)

Proposed Site Plan
Scale

SANDPIPER DRIVE

215.38'

233.72'

Existing
Concrete
Drive

Existing
One Story
Structure

Existing
Two Story
Structure

Existing
Two Story
Structure

Pool Loggia

Pool

EXISTING
A/C UNIT

CONC.
WALL

23.7'

EXISTING
CONCRETE
RETAINING
WALL

AREA
OF WORK

Proposed
Guest
House

3'-0" EASEMENT
FOR UNDERGROUND UTILITIES

14.7'
SIDE YARD
SETBACK

EXISTING
A/C UNIT

10.7'
REAR YARD
SETBACK

1/8" = 1'-0"

ARC-23-159
ZON-24-005




COMM NO.
1703

DATE
11-09-2023

REVISIONS

Additions and Renovations to the
Forsyth Williams Guest House

288 Sandpiper Drive
Palm Beach FL 33480

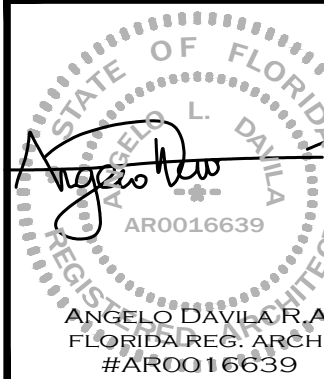

MP DESIGN &
ARCHITECTURE, INC
217 PERUVIAN AVENUE, SUITE 4
PALM BEACH, FLORIDA 33480
561.833.7575
AA26001667

SHEET NO.

A001



Streetscape

Scale

1/32" = 1'-0"

ARC-23-159
ZON-24-005

MP
DESIGN & ARCHITECTURE

COMM NO.
1703

DATE
11-09-2023

REVISIONS

288 Sandpiper Drive
Palm Beach FL 33480

Forsyth Williams Guest House

Additions and Renovations to the

ANGELO DAVILA, P.E.
FLORIDA PROFESSIONAL ENGINEER
#AR0016639

MP DESIGN & ARCHITECTURE, INC.
217 PERUVIAN AVENUE, SUITE 4
PALM BEACH, FLORIDA 33480
561.833.7575
AA26001667

SHEET NO.

A001.1



COMM NO.
1703

DATE
11-09-2023

REVISIONS

288 Sandpiper Drive
Palm Beach FL 33480

For
Forsyth Williams Guest House






to the
Additions and Renovations to the



MP DESIGN &
ARCHITECTURE, INC
217 PERUVIAN AVENUE, SUITE 4
PALM BEACH, FLORIDA 33480
561.833.7575
AA26001667

SHEET NO.

A001.2

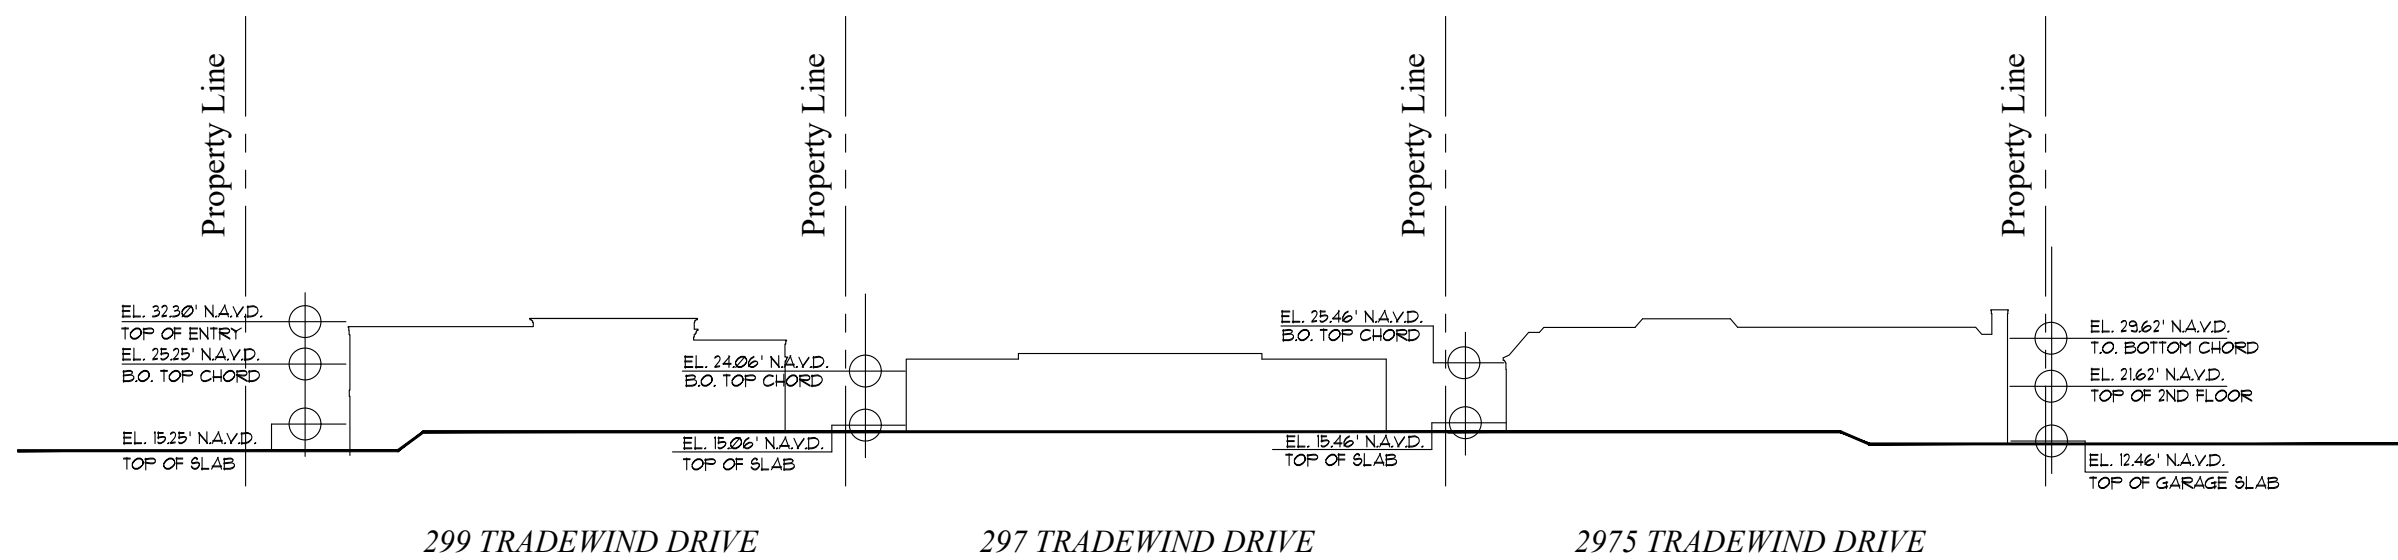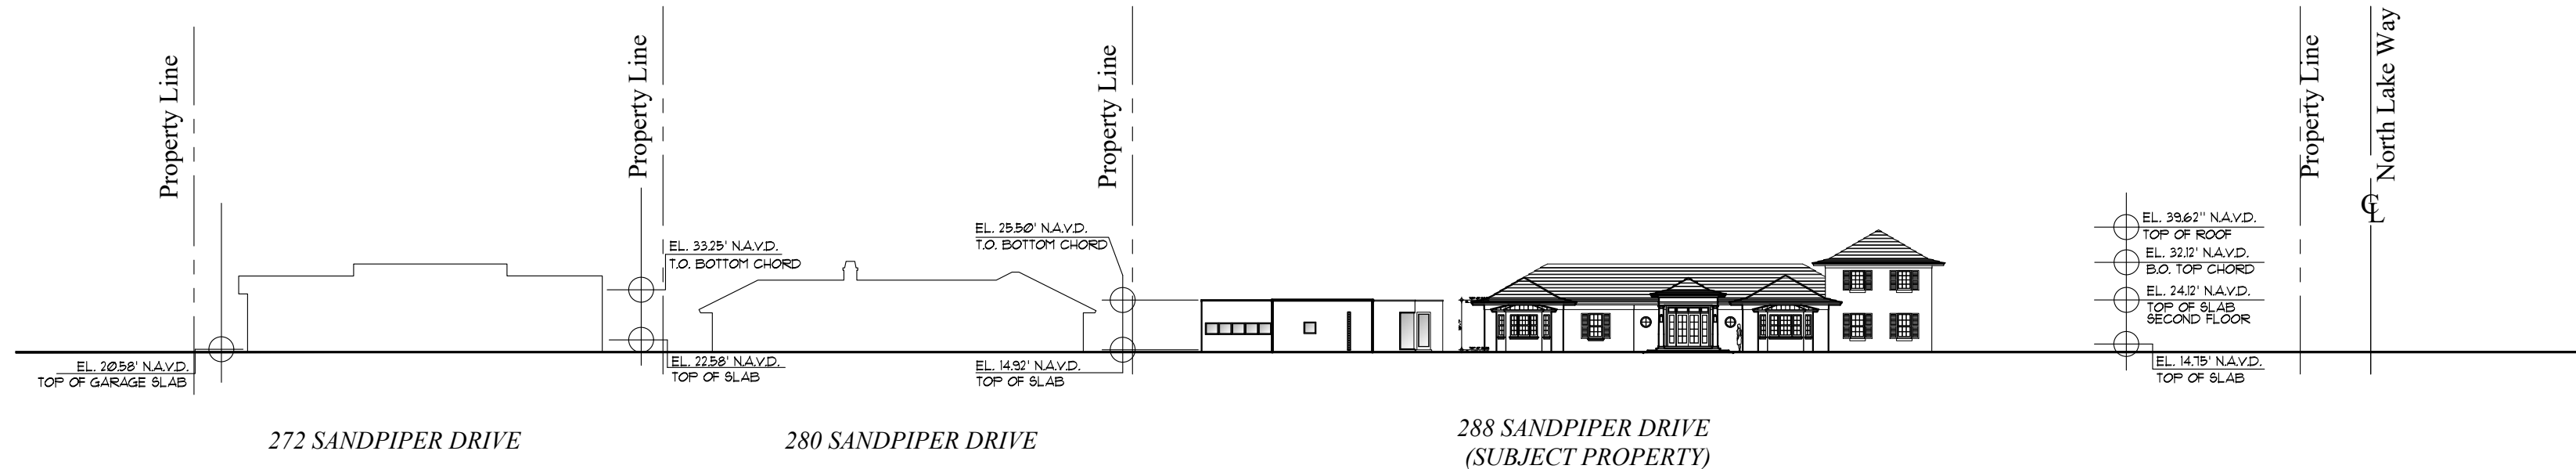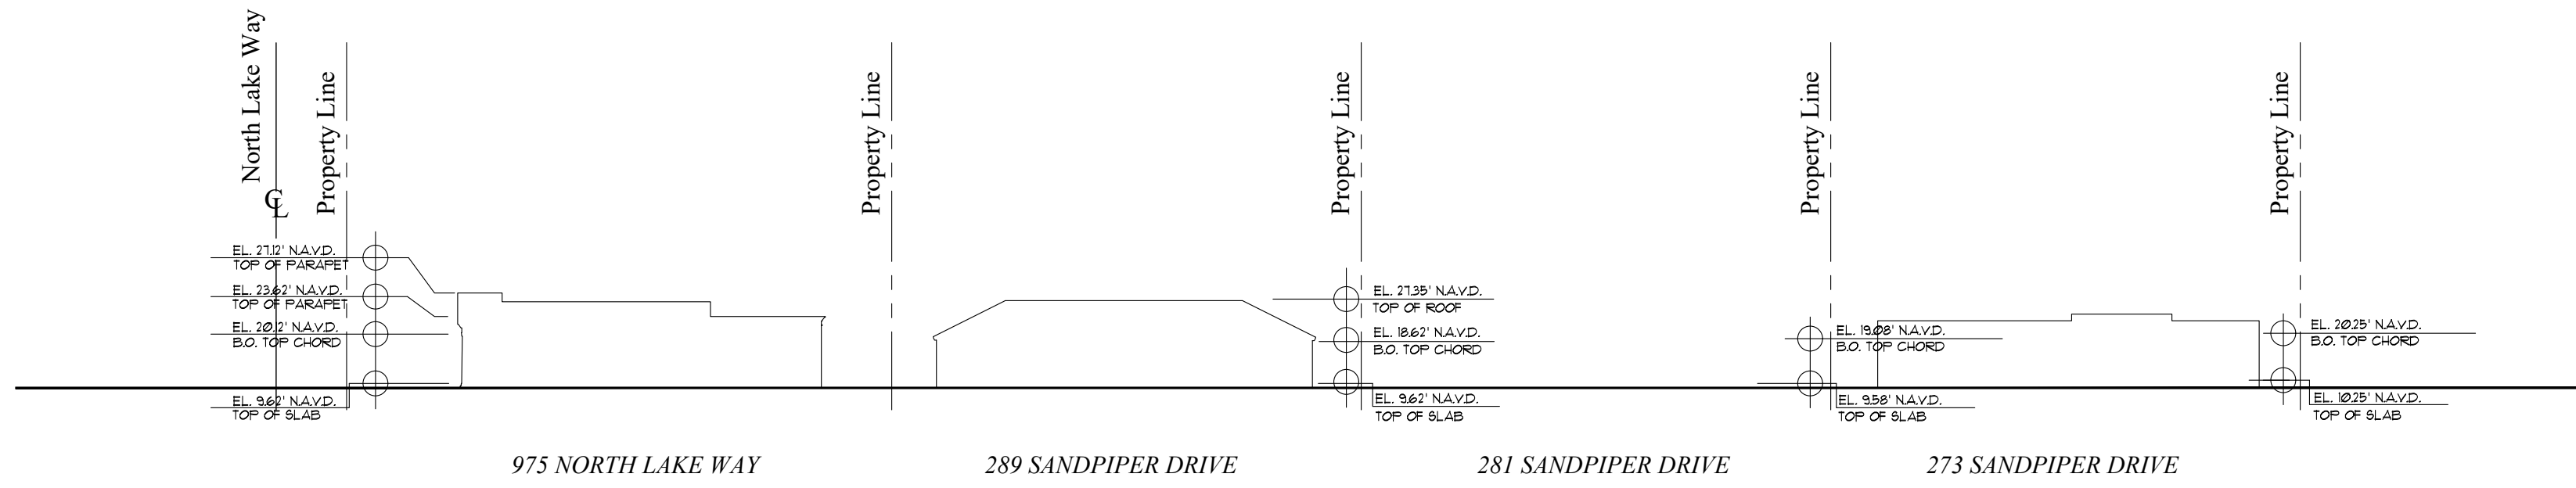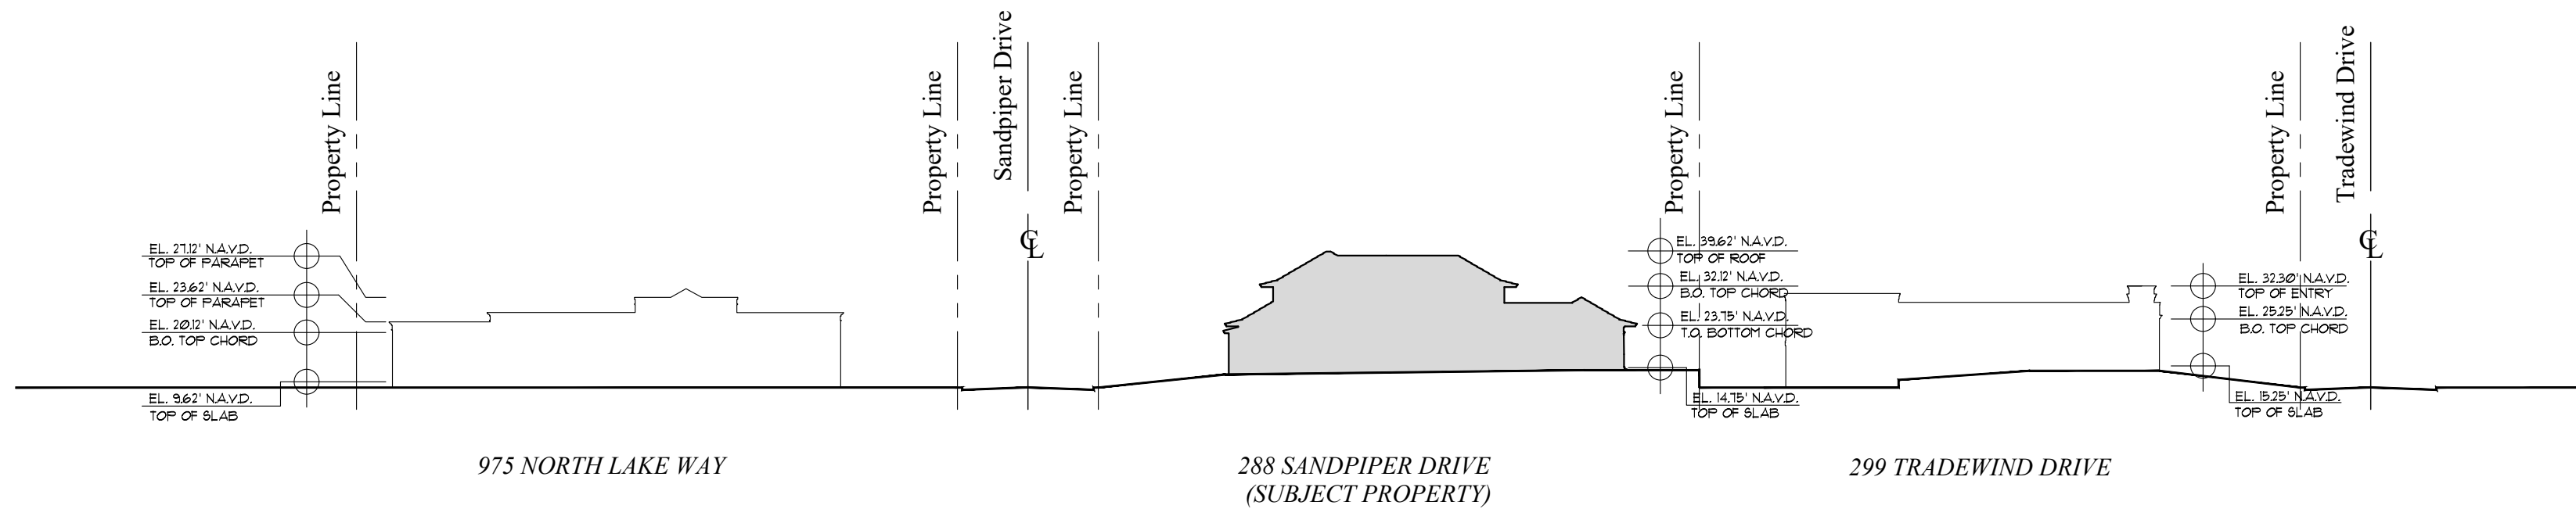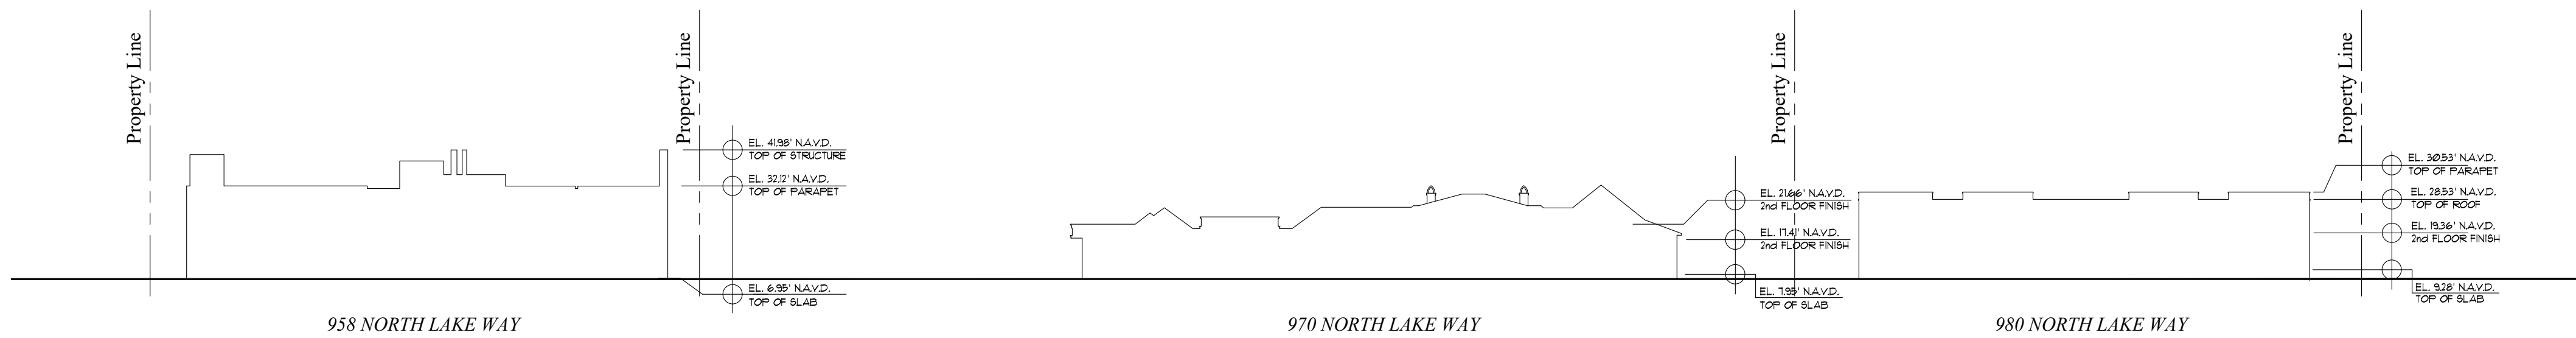

ARC-23-159
ZON-24-005



COMM NO.
1703

DATE
11-09-2023

REVISIONS


288 Sandpiper Drive
Palm Beach, FL 33480
Forsyth Williams Guest House
Additions and Renovations to the



MP DESIGN &
ARCHITECTURE, INC
217 PERUVIAN AVENUE, SUITE 4
PALM BEACH, FLORIDA 33480
561.833.7575
AA26001667


SHEET NO.

A003

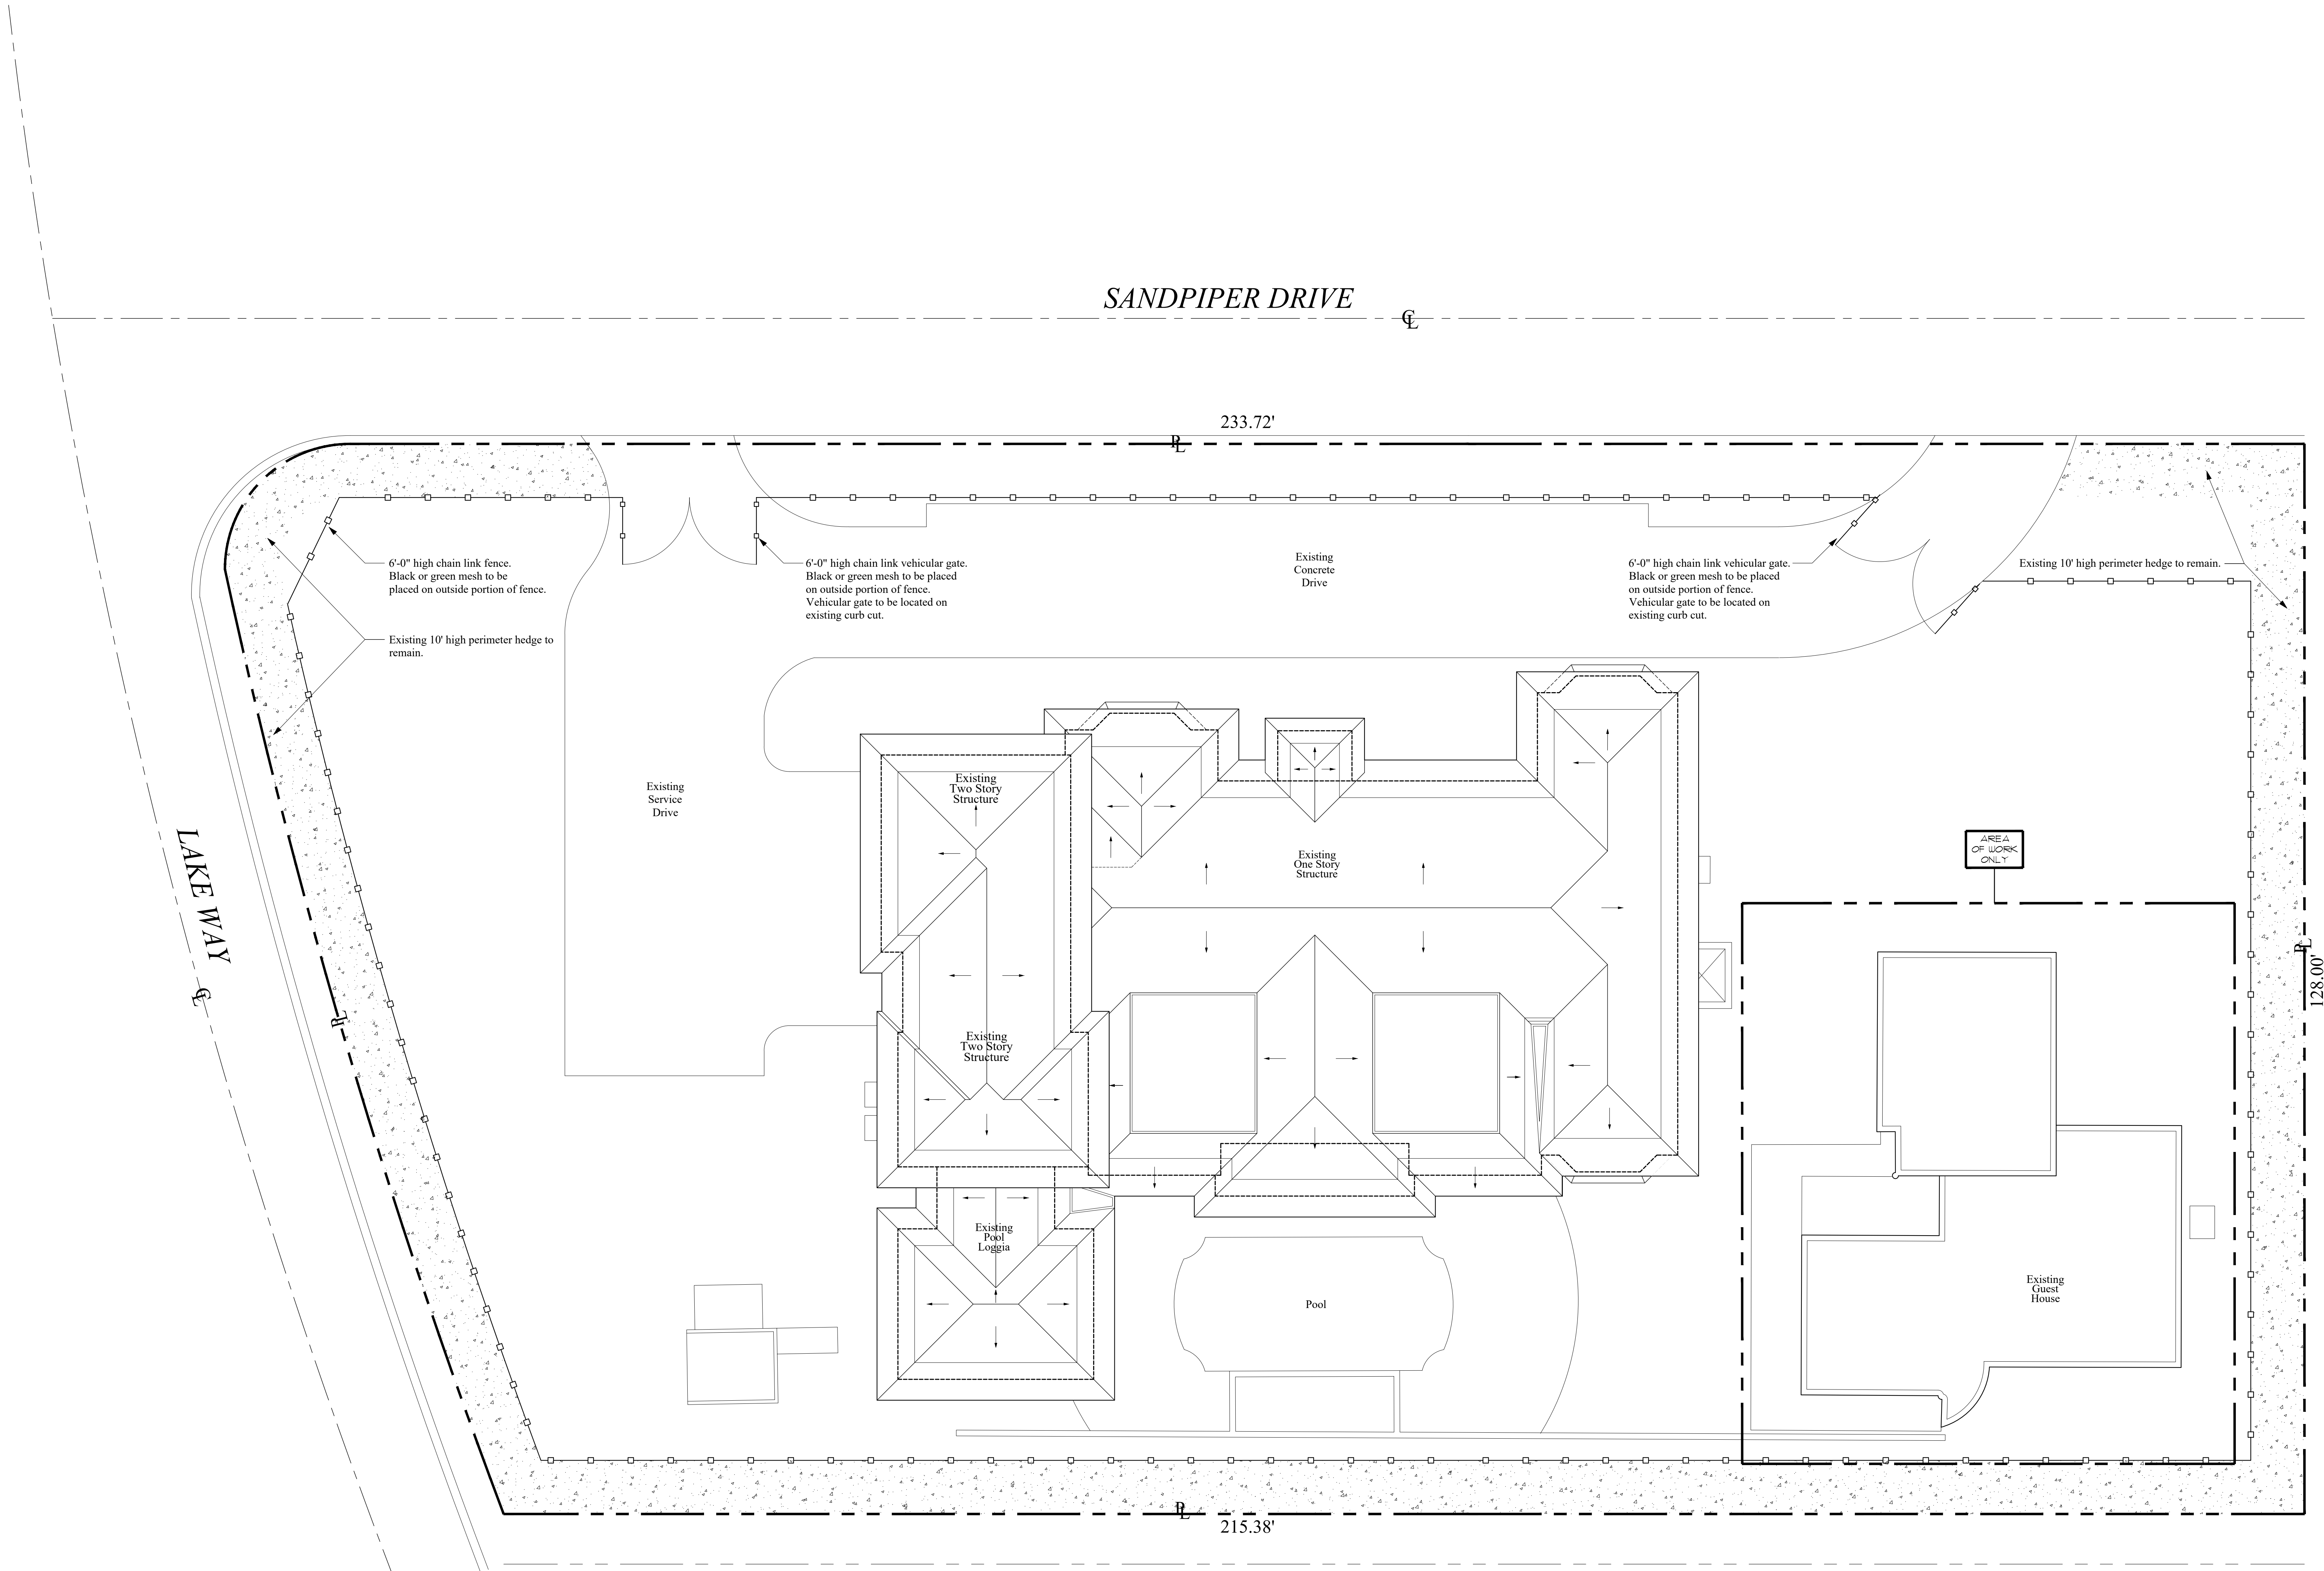

Construction Screening Plan
Scale

1/8" = 1'-0"

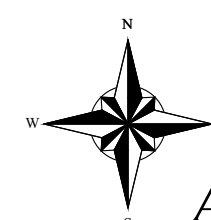

ARC-23-159
ZON-24-005

Route To Property:

Enter the Town of Palm Beach thru Royal Ponciana Way over the Flagler Memorial Bridge. Turn left on N County Road heading north. Turn right with Country Club Road heading east. Turn Left with N. Ocean Boulevard heading north. turn left on Sandpiper Drive heading west until reaching subject property.

Max. Number Of Trips to Subject Property:

60 Building material and dumpster trucks

Maximum Truck Length:


40'



Truck Traffic Map

Scale


NTS

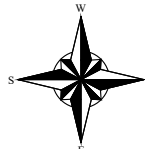

SANDPIPER DRIVE



LAKE WAY

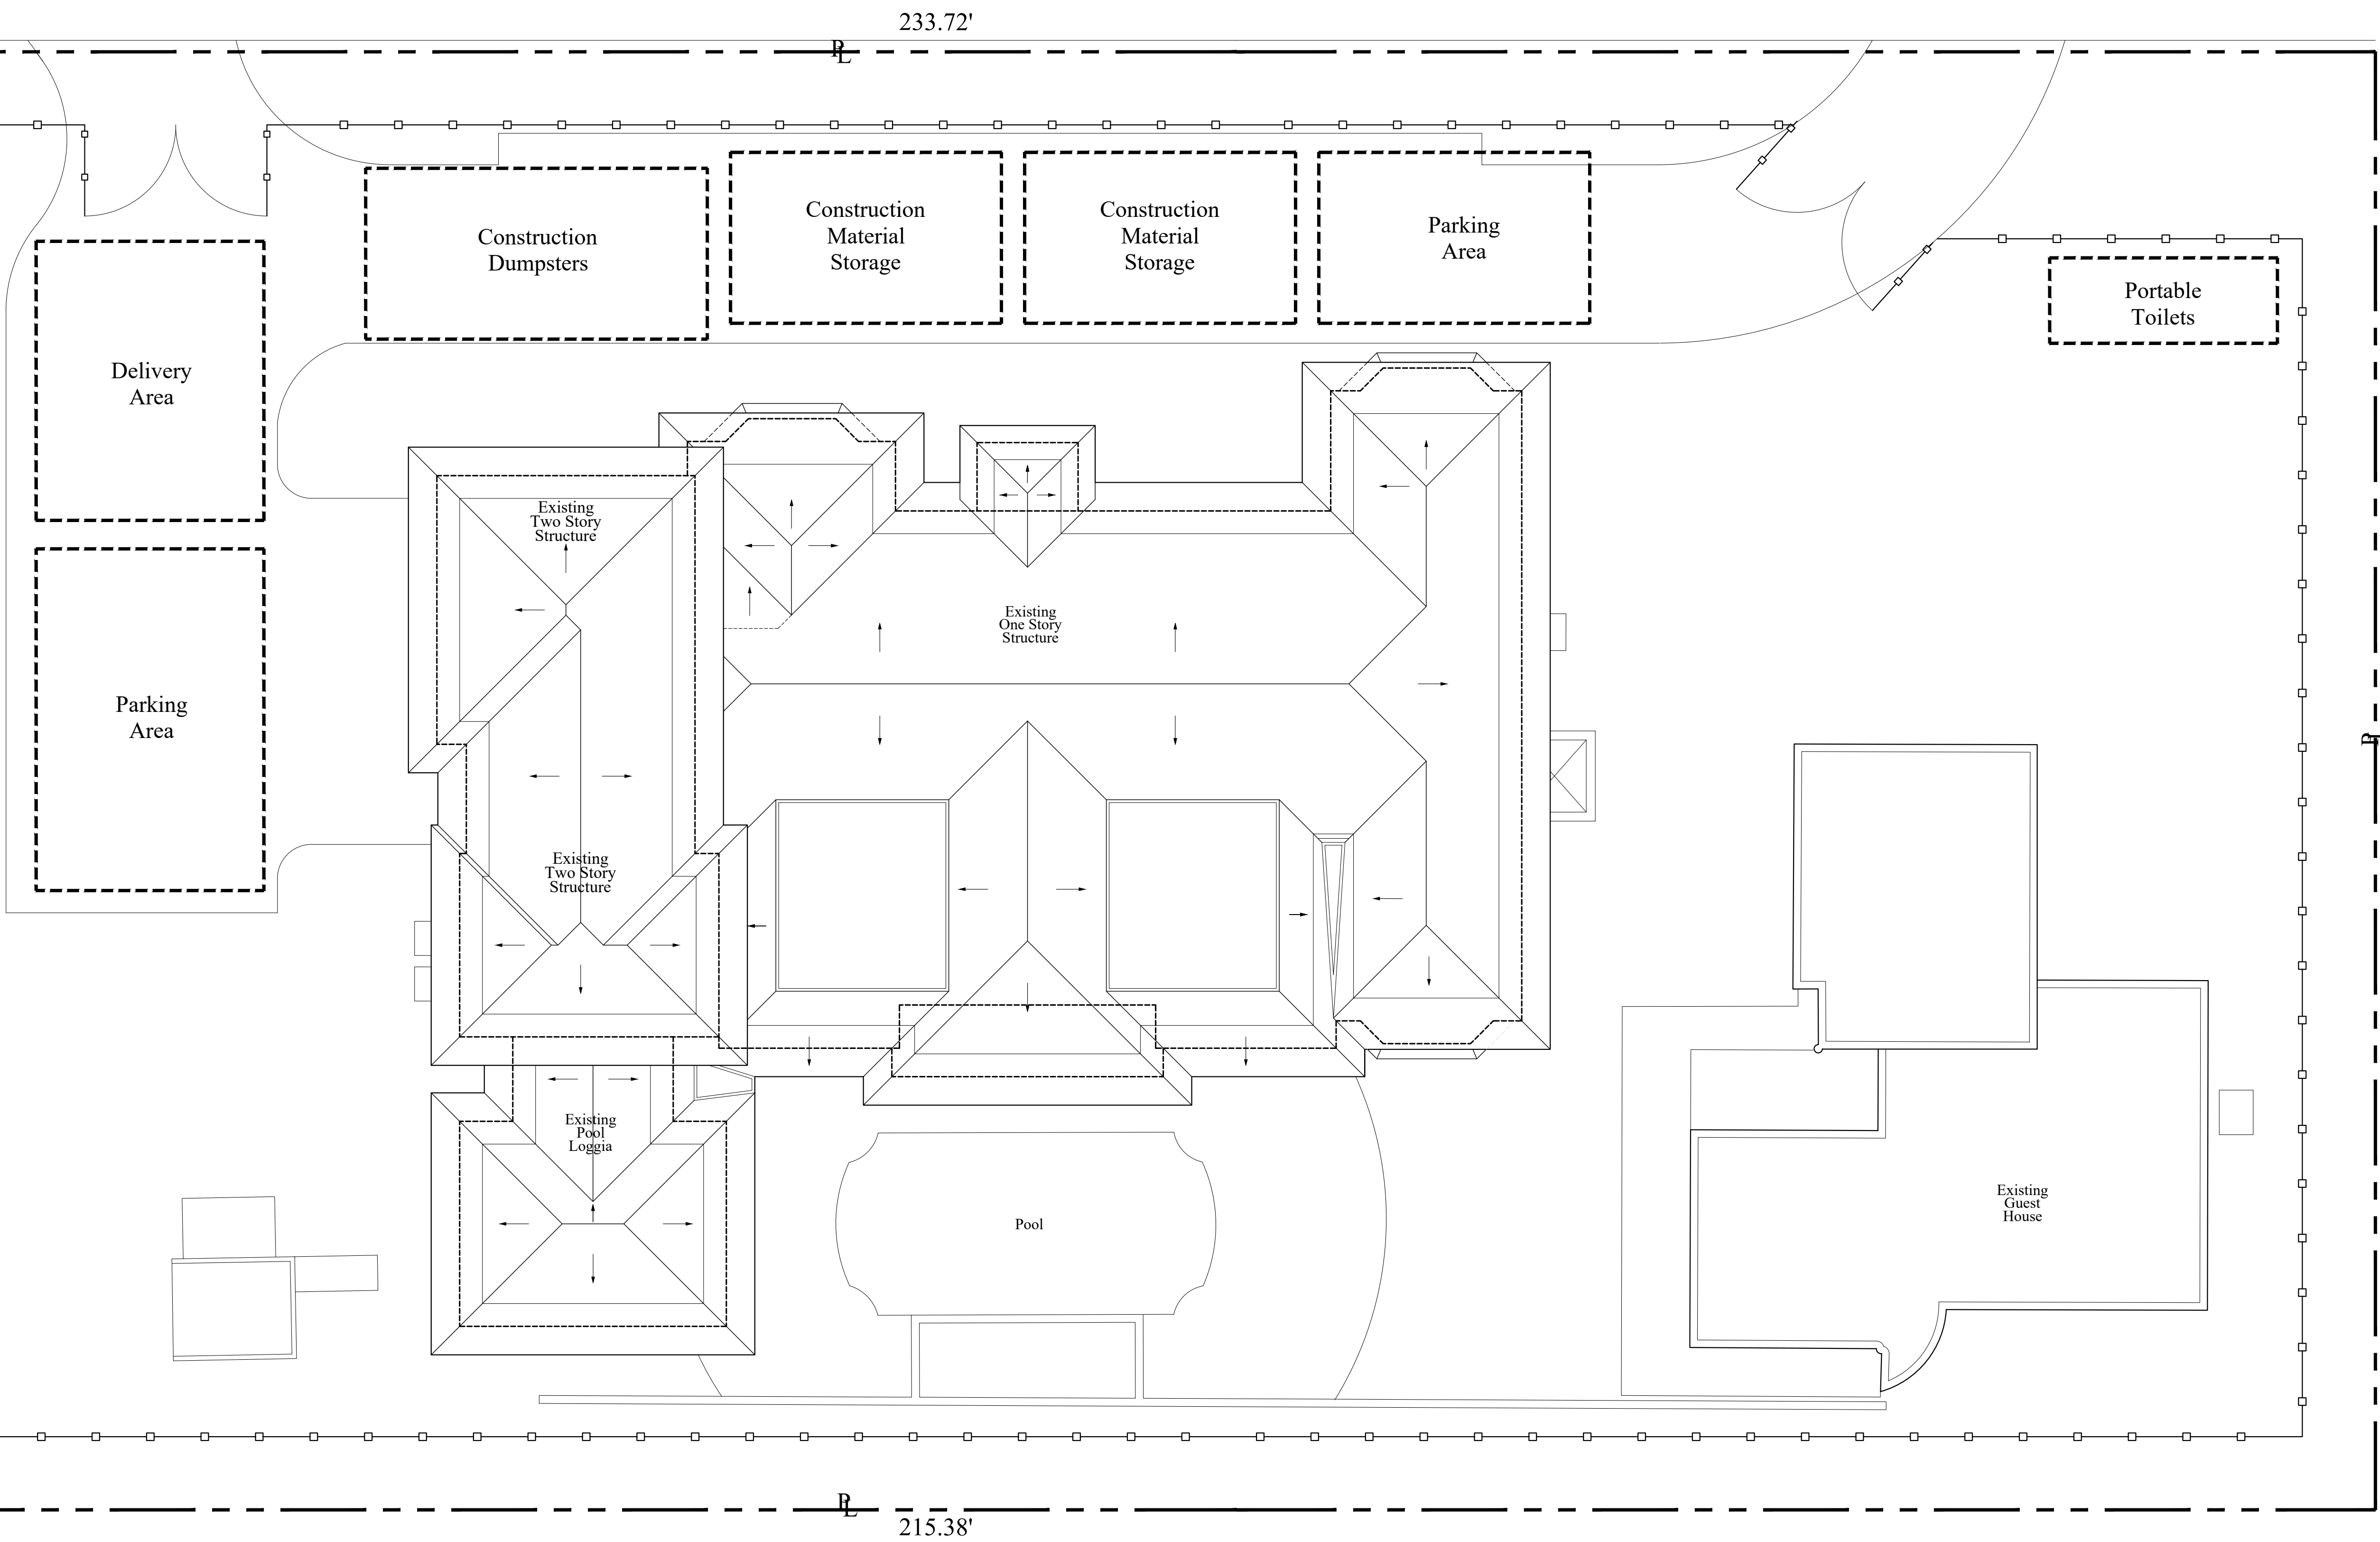

Truck Logistics Plan

Scale

1/8" = 1'-0"



ARC-23-159
ZON-24-005




COMM NO.
1703

DATE
11-09-2023

REVISIONS

Additions and Renovations to the
Forsyth Williams Guest House


288 Sandpiper Drive
Palm Beach FL 33480

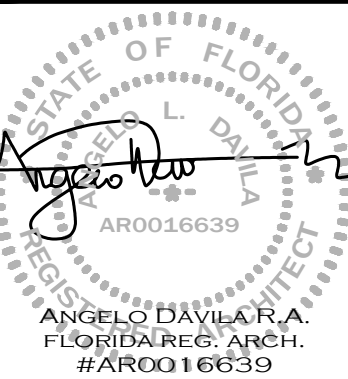

MP DESIGN &
ARCHITECTURE, INC
217 PERUVIAN AVENUE, SUITE 4
PALM BEACH, FLORIDA 33480
561.833.7575
AA26001667



SHEET NO.

A004

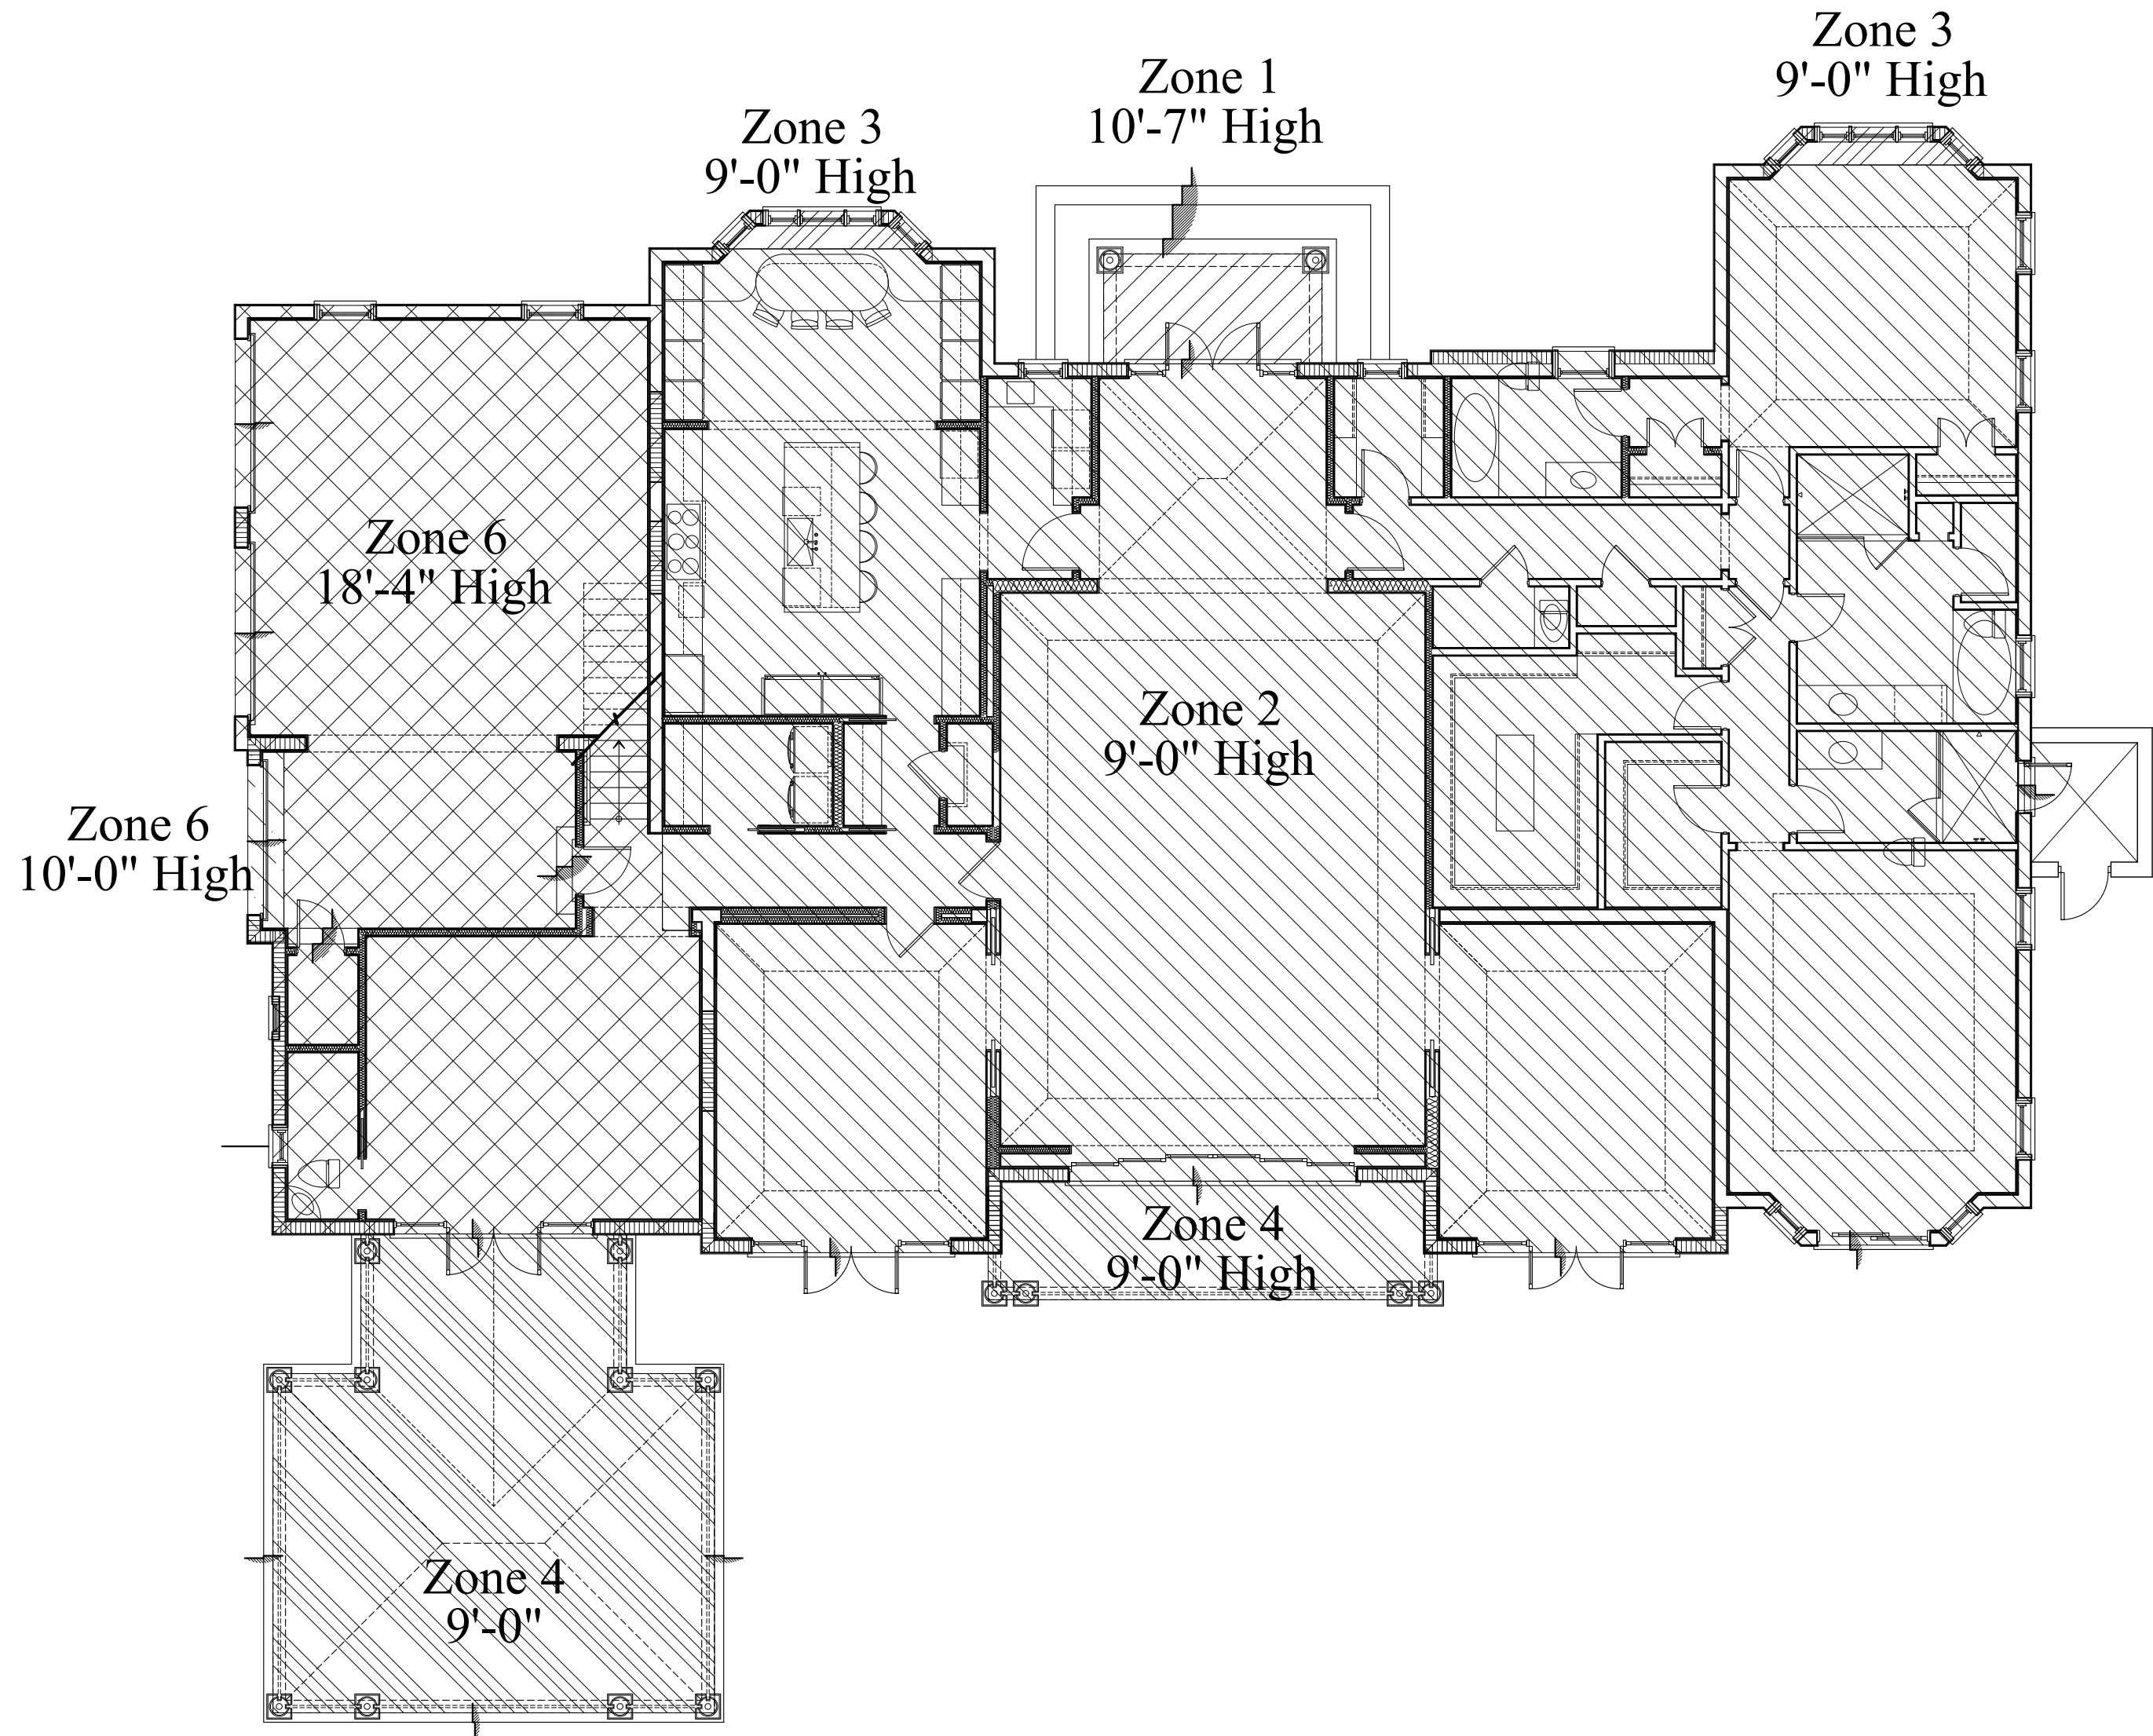


Existing - First Floor Cubic Content Ratio Plan

Scale 1/8" = 1'-0"





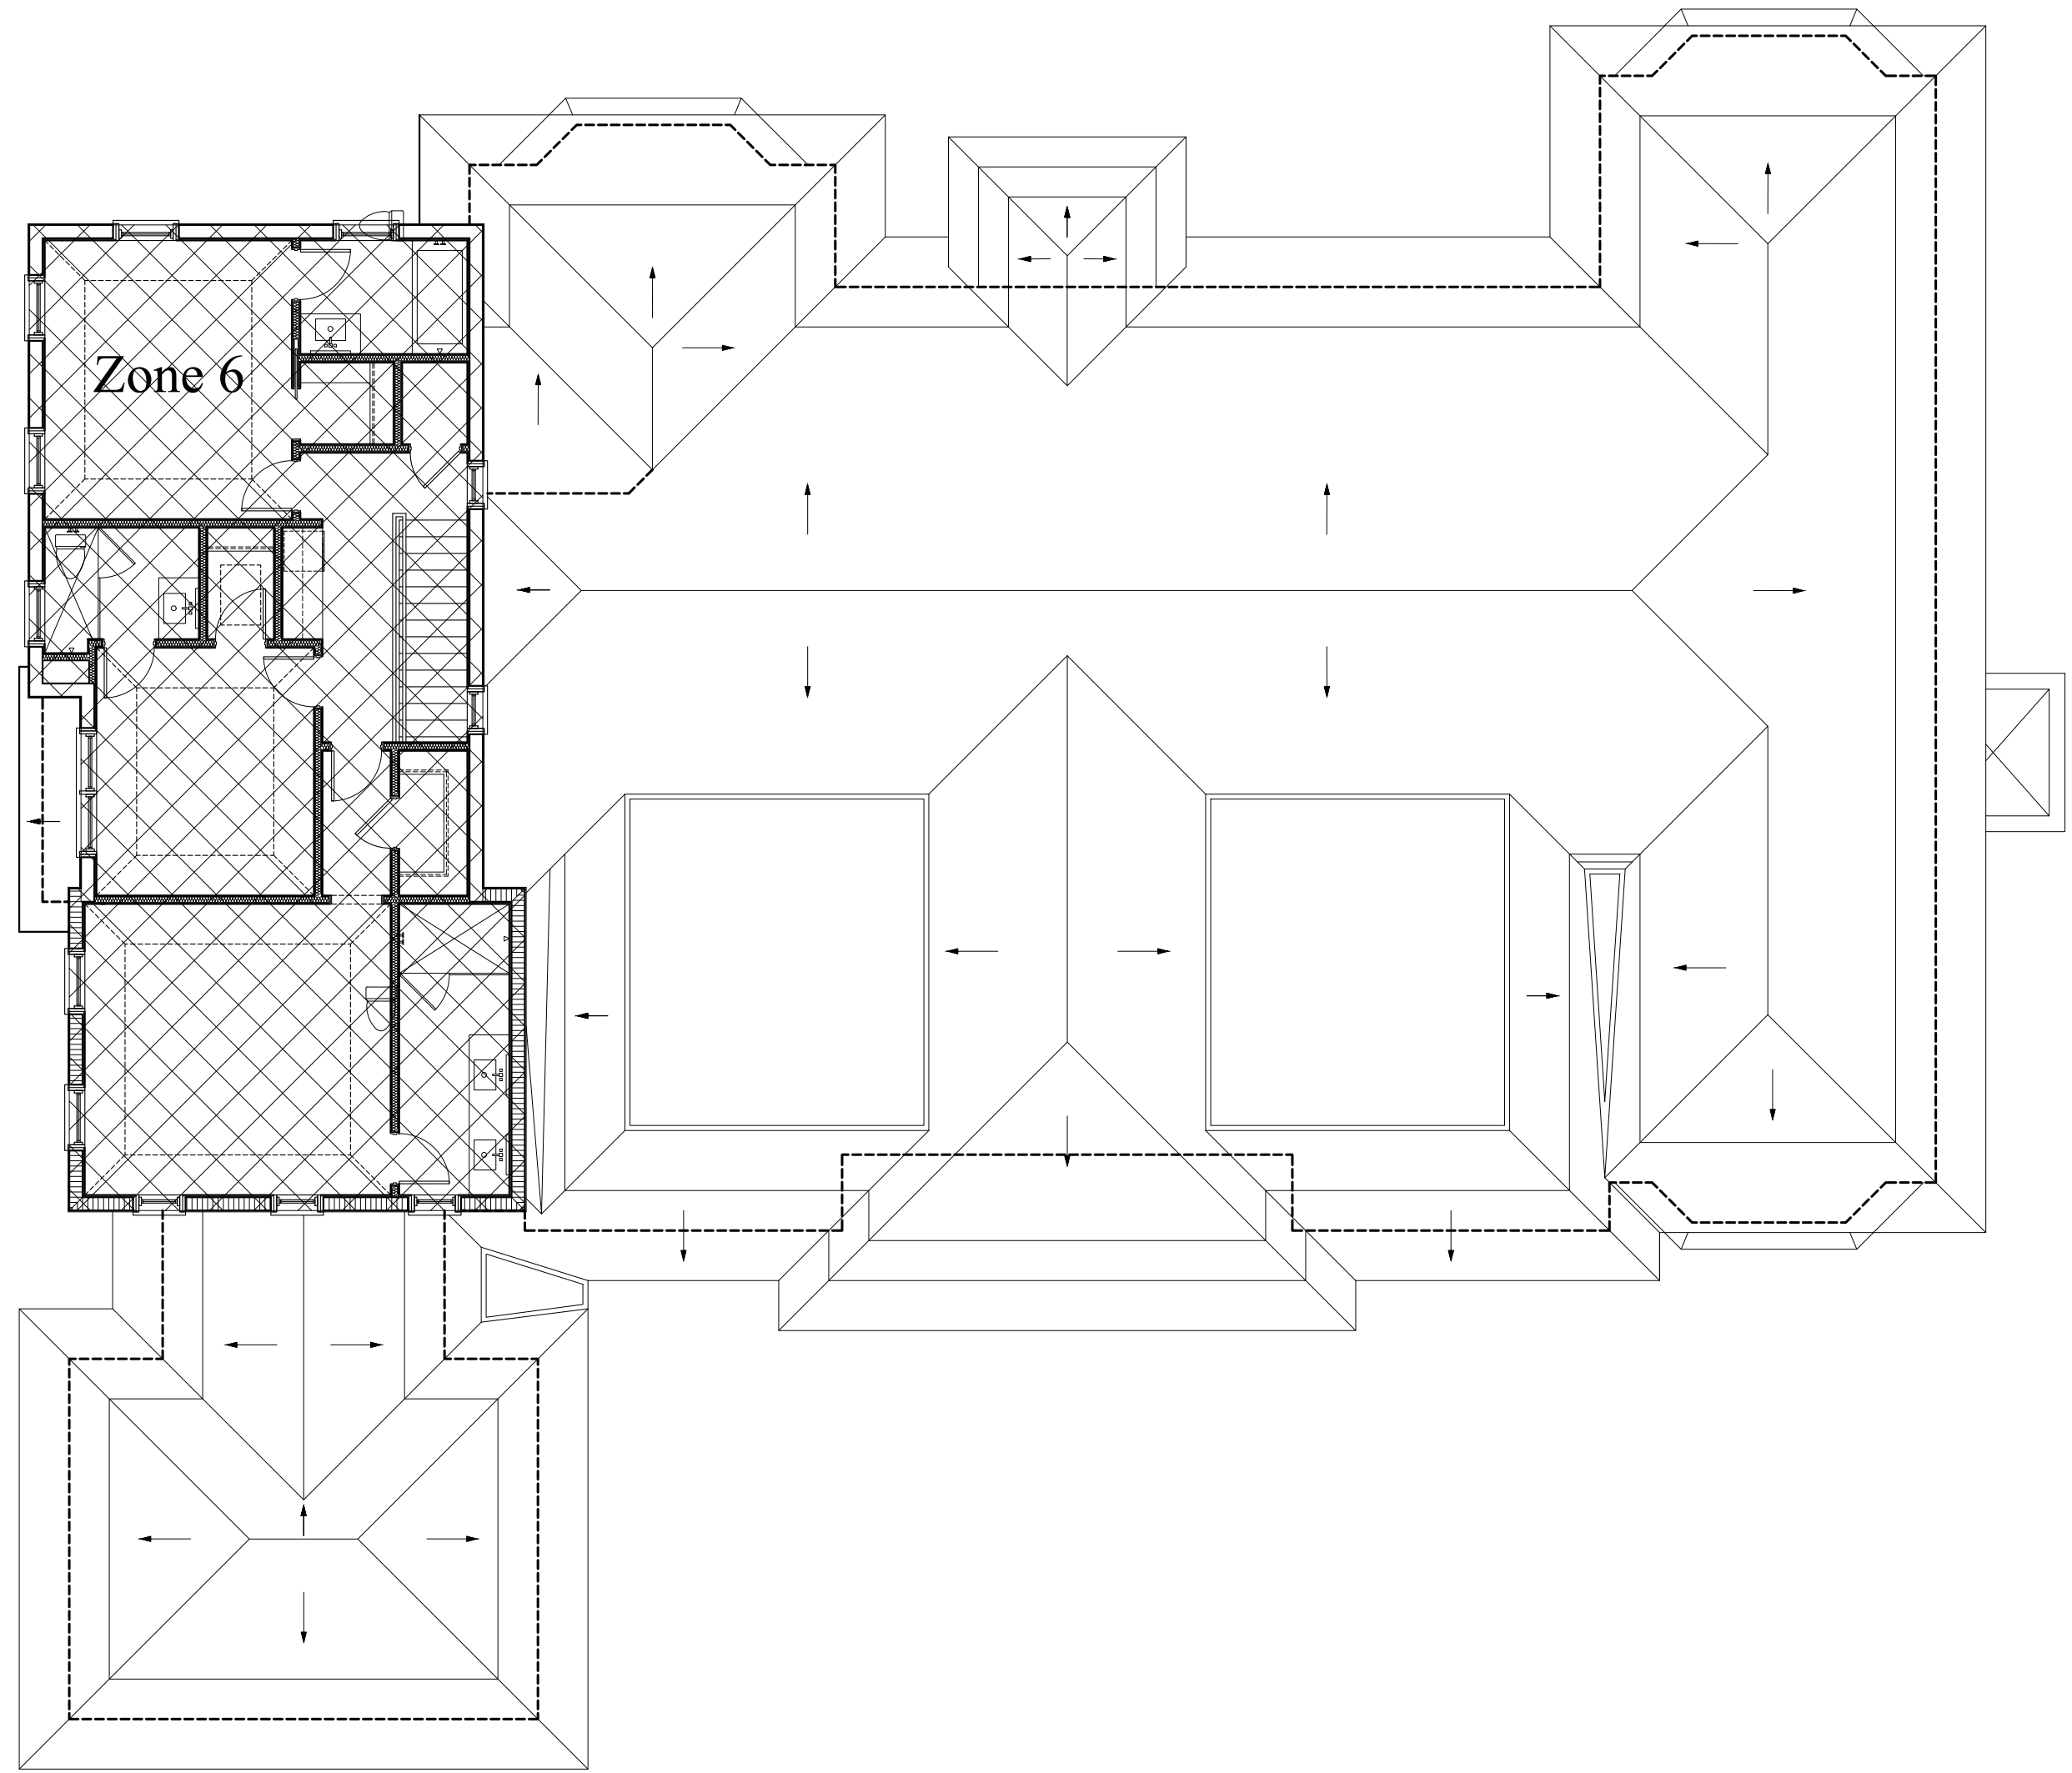
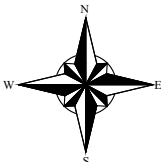



Existing - Second Floor Cubic Content Ratio Plan

Scale 1/8" = 1'-0"

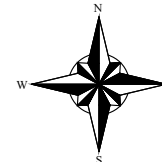


CCR Calculations	
ZONE	CUBIC FEET
1	720 CU.FT
2	32,220 CU.FT
3	351 CU.FT
4	6,039 CU.FT
5	191 CU.FT
6	20,102 CU.FT
GUEST HOUSE	20,935.63 CU.FT
TOTAL =80,558.63 CU.FT	

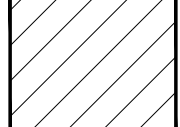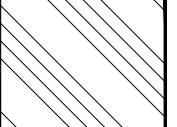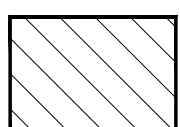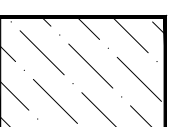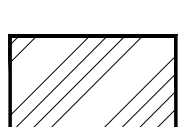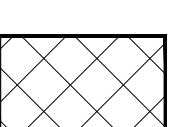Legend	
	ZONE 1 ONE STORY AREA
	ZONE 4 ONE STORY AREA
	ZONE 2 ONE STORY AREA
	ZONE 5 ONE STORY AREA
	ZONE 3 ONE STORY AREA
	ZONE 6 ONE STORY AREA

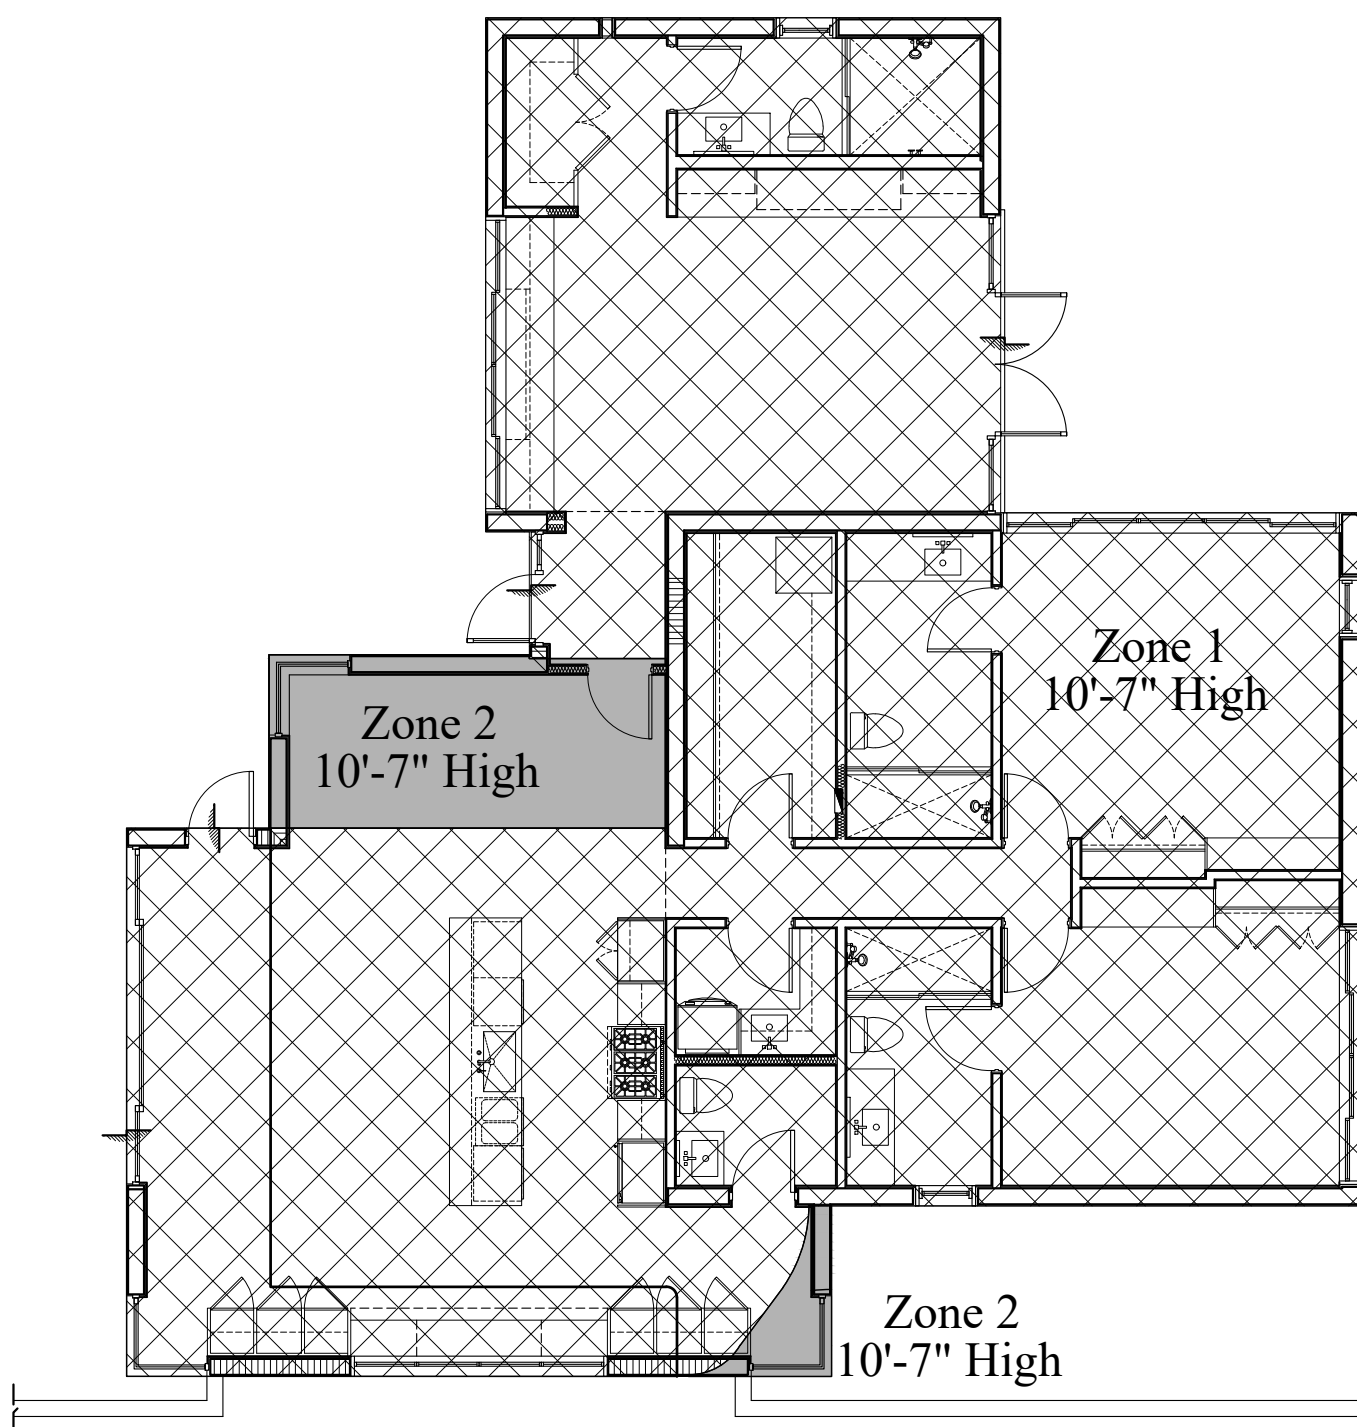



Proposed Guest House Cubic Content Ratio

Scale 1/8" = 1'-0"

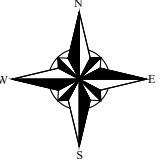

Proposed CCR Calculations	
ZONE	CUBIC FEET
1	19,496.41 CU.FT
2	1439.22 CU.FT
TOTAL	TOTAL =20,935.63 CU.FT

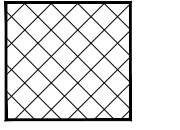Legend	
	ZONE 1 EXISTING AREA
	ZONE 2 ADDITION AREA

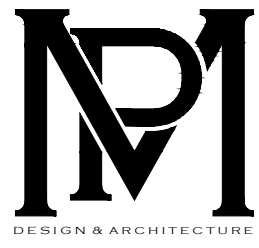

COMM NO.
1703


DATE
11-09-2023

REVISIONS

Additions and Renovations to the
Forsyth Williams Guest House

Palm Beach FL 33480

288 Sandpiper Drive

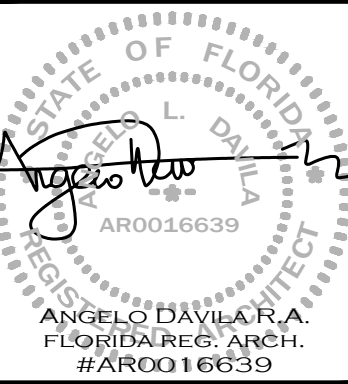


MP DESIGN &
ARCHITECTURE, INC
217 PERUVIAN AVENUE, SUITE 4
PALM BEACH, FLORIDA 33480
561.833.7575
AA26001667


SHEET NO.

A005


ARC-23-159
ZON-24-005

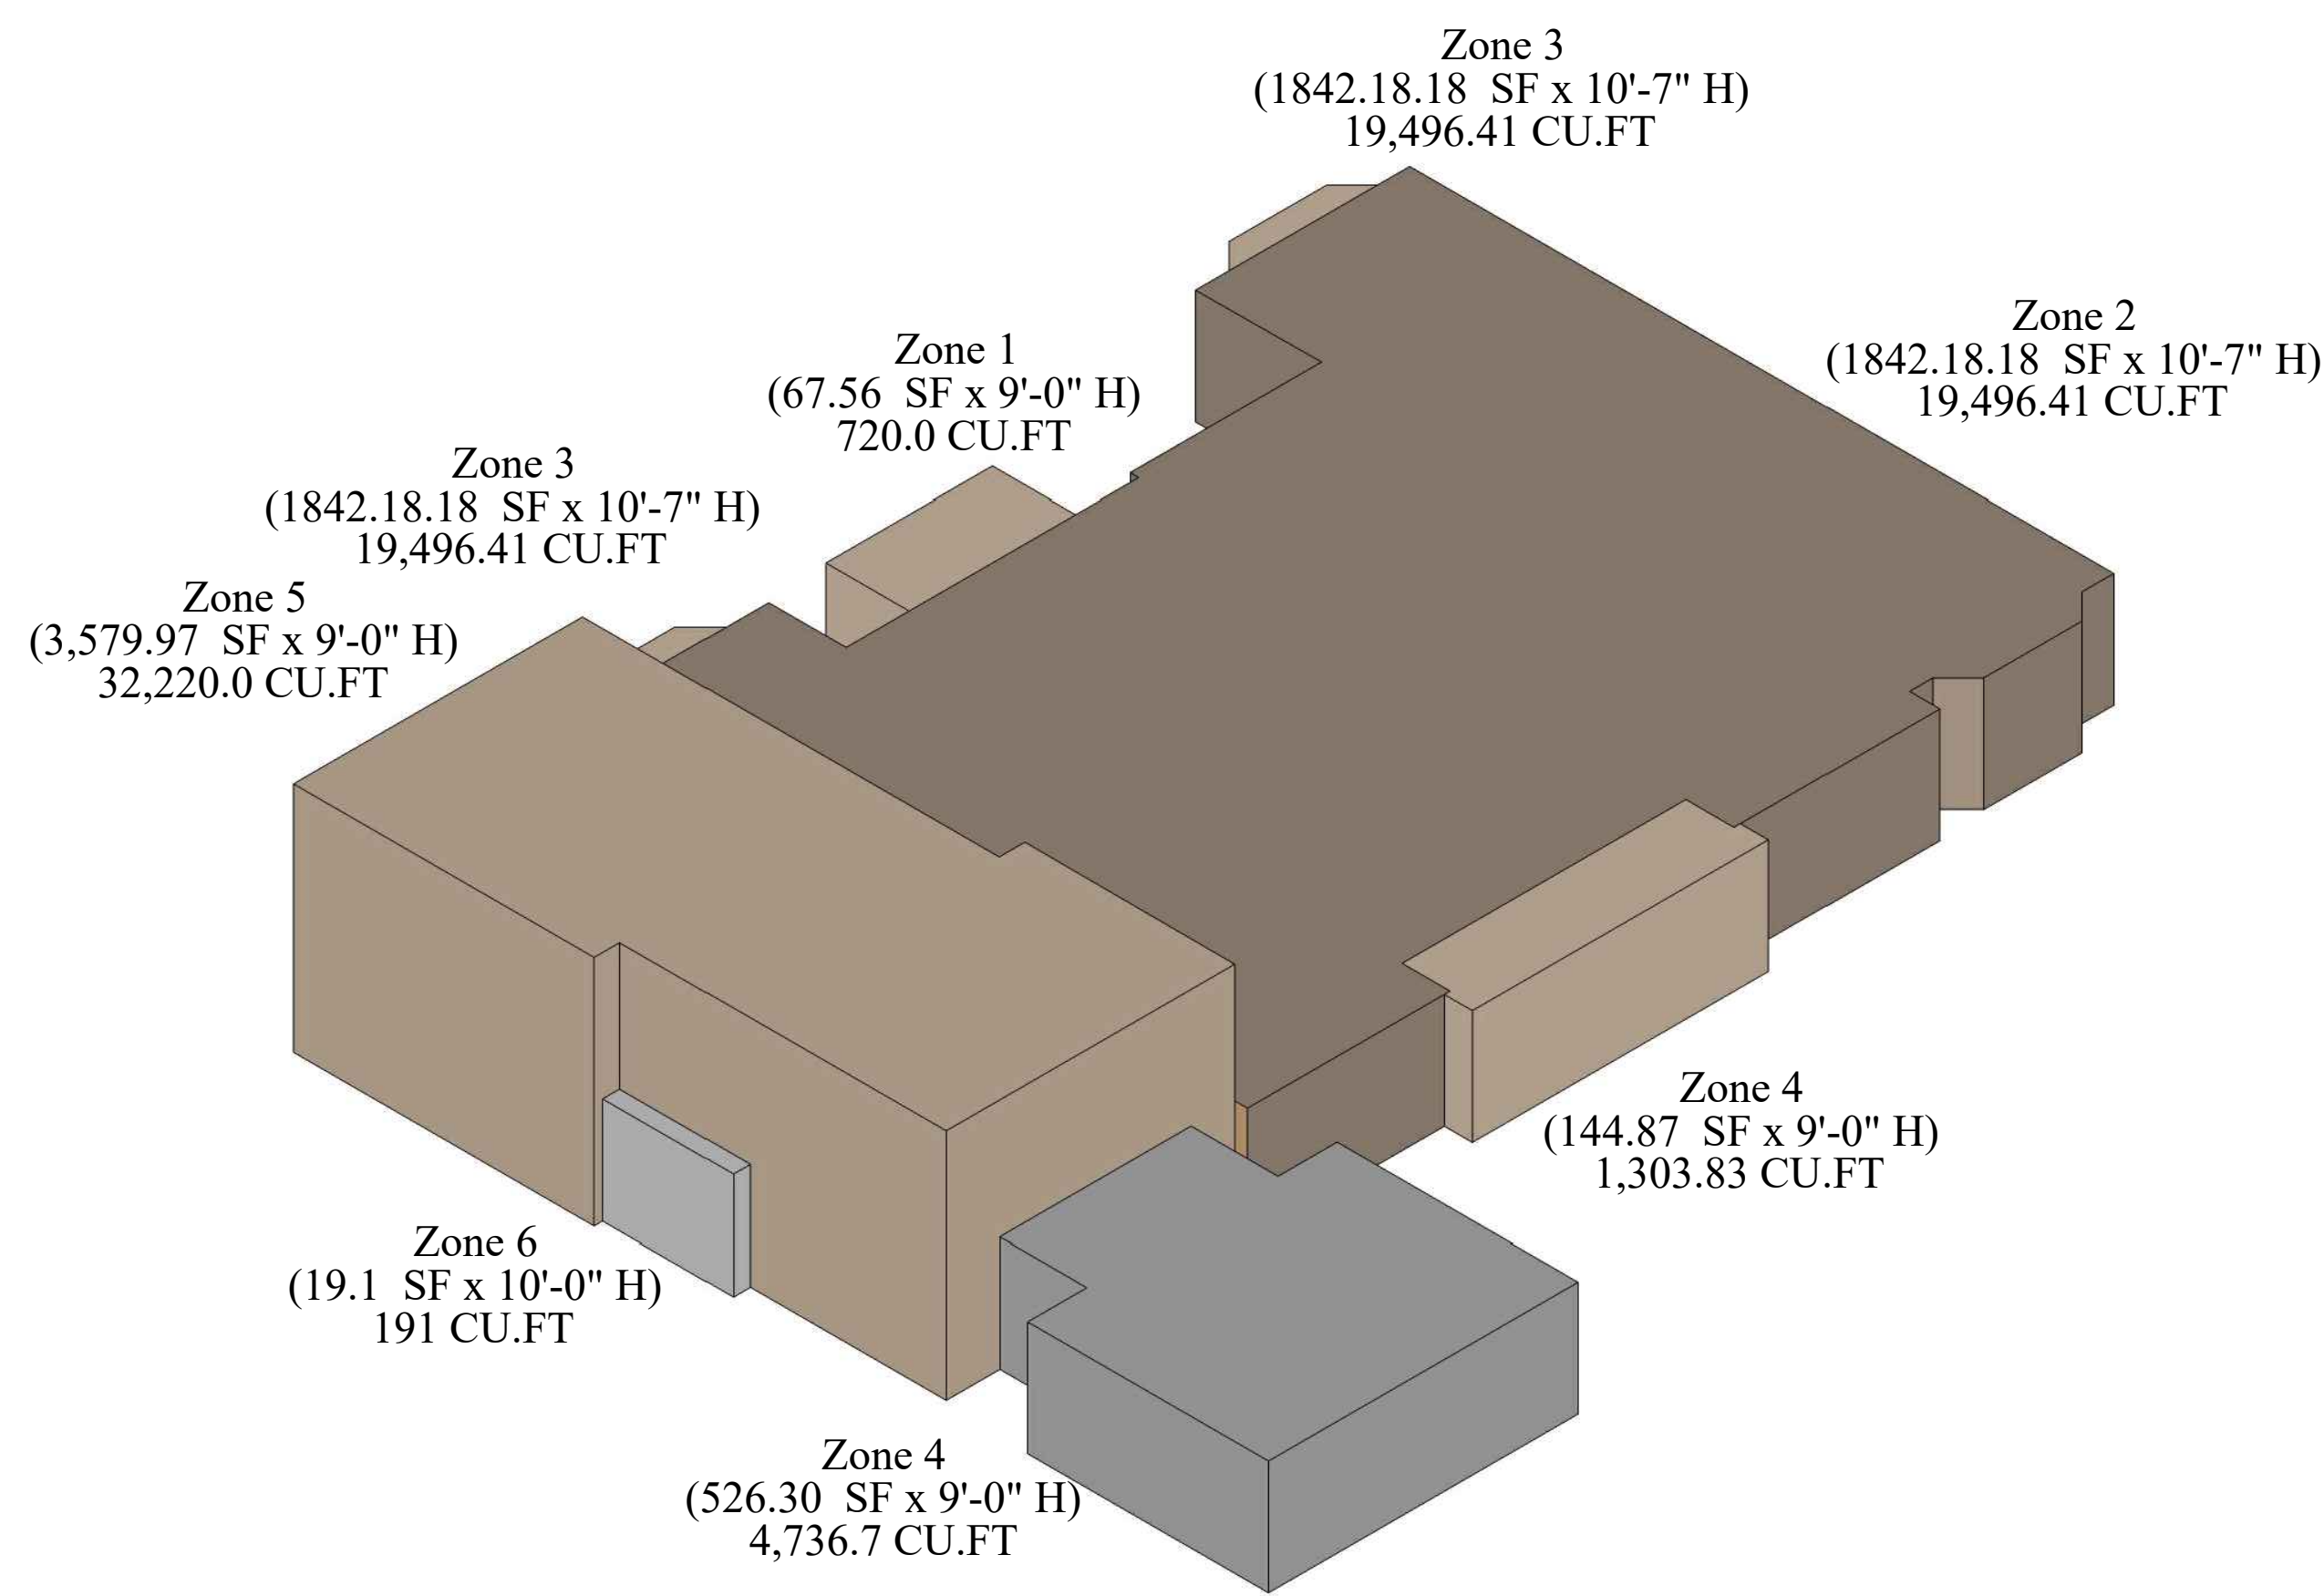


Existing Cubic Content Ratio Axonometric - Main House
Scale n.t.s.

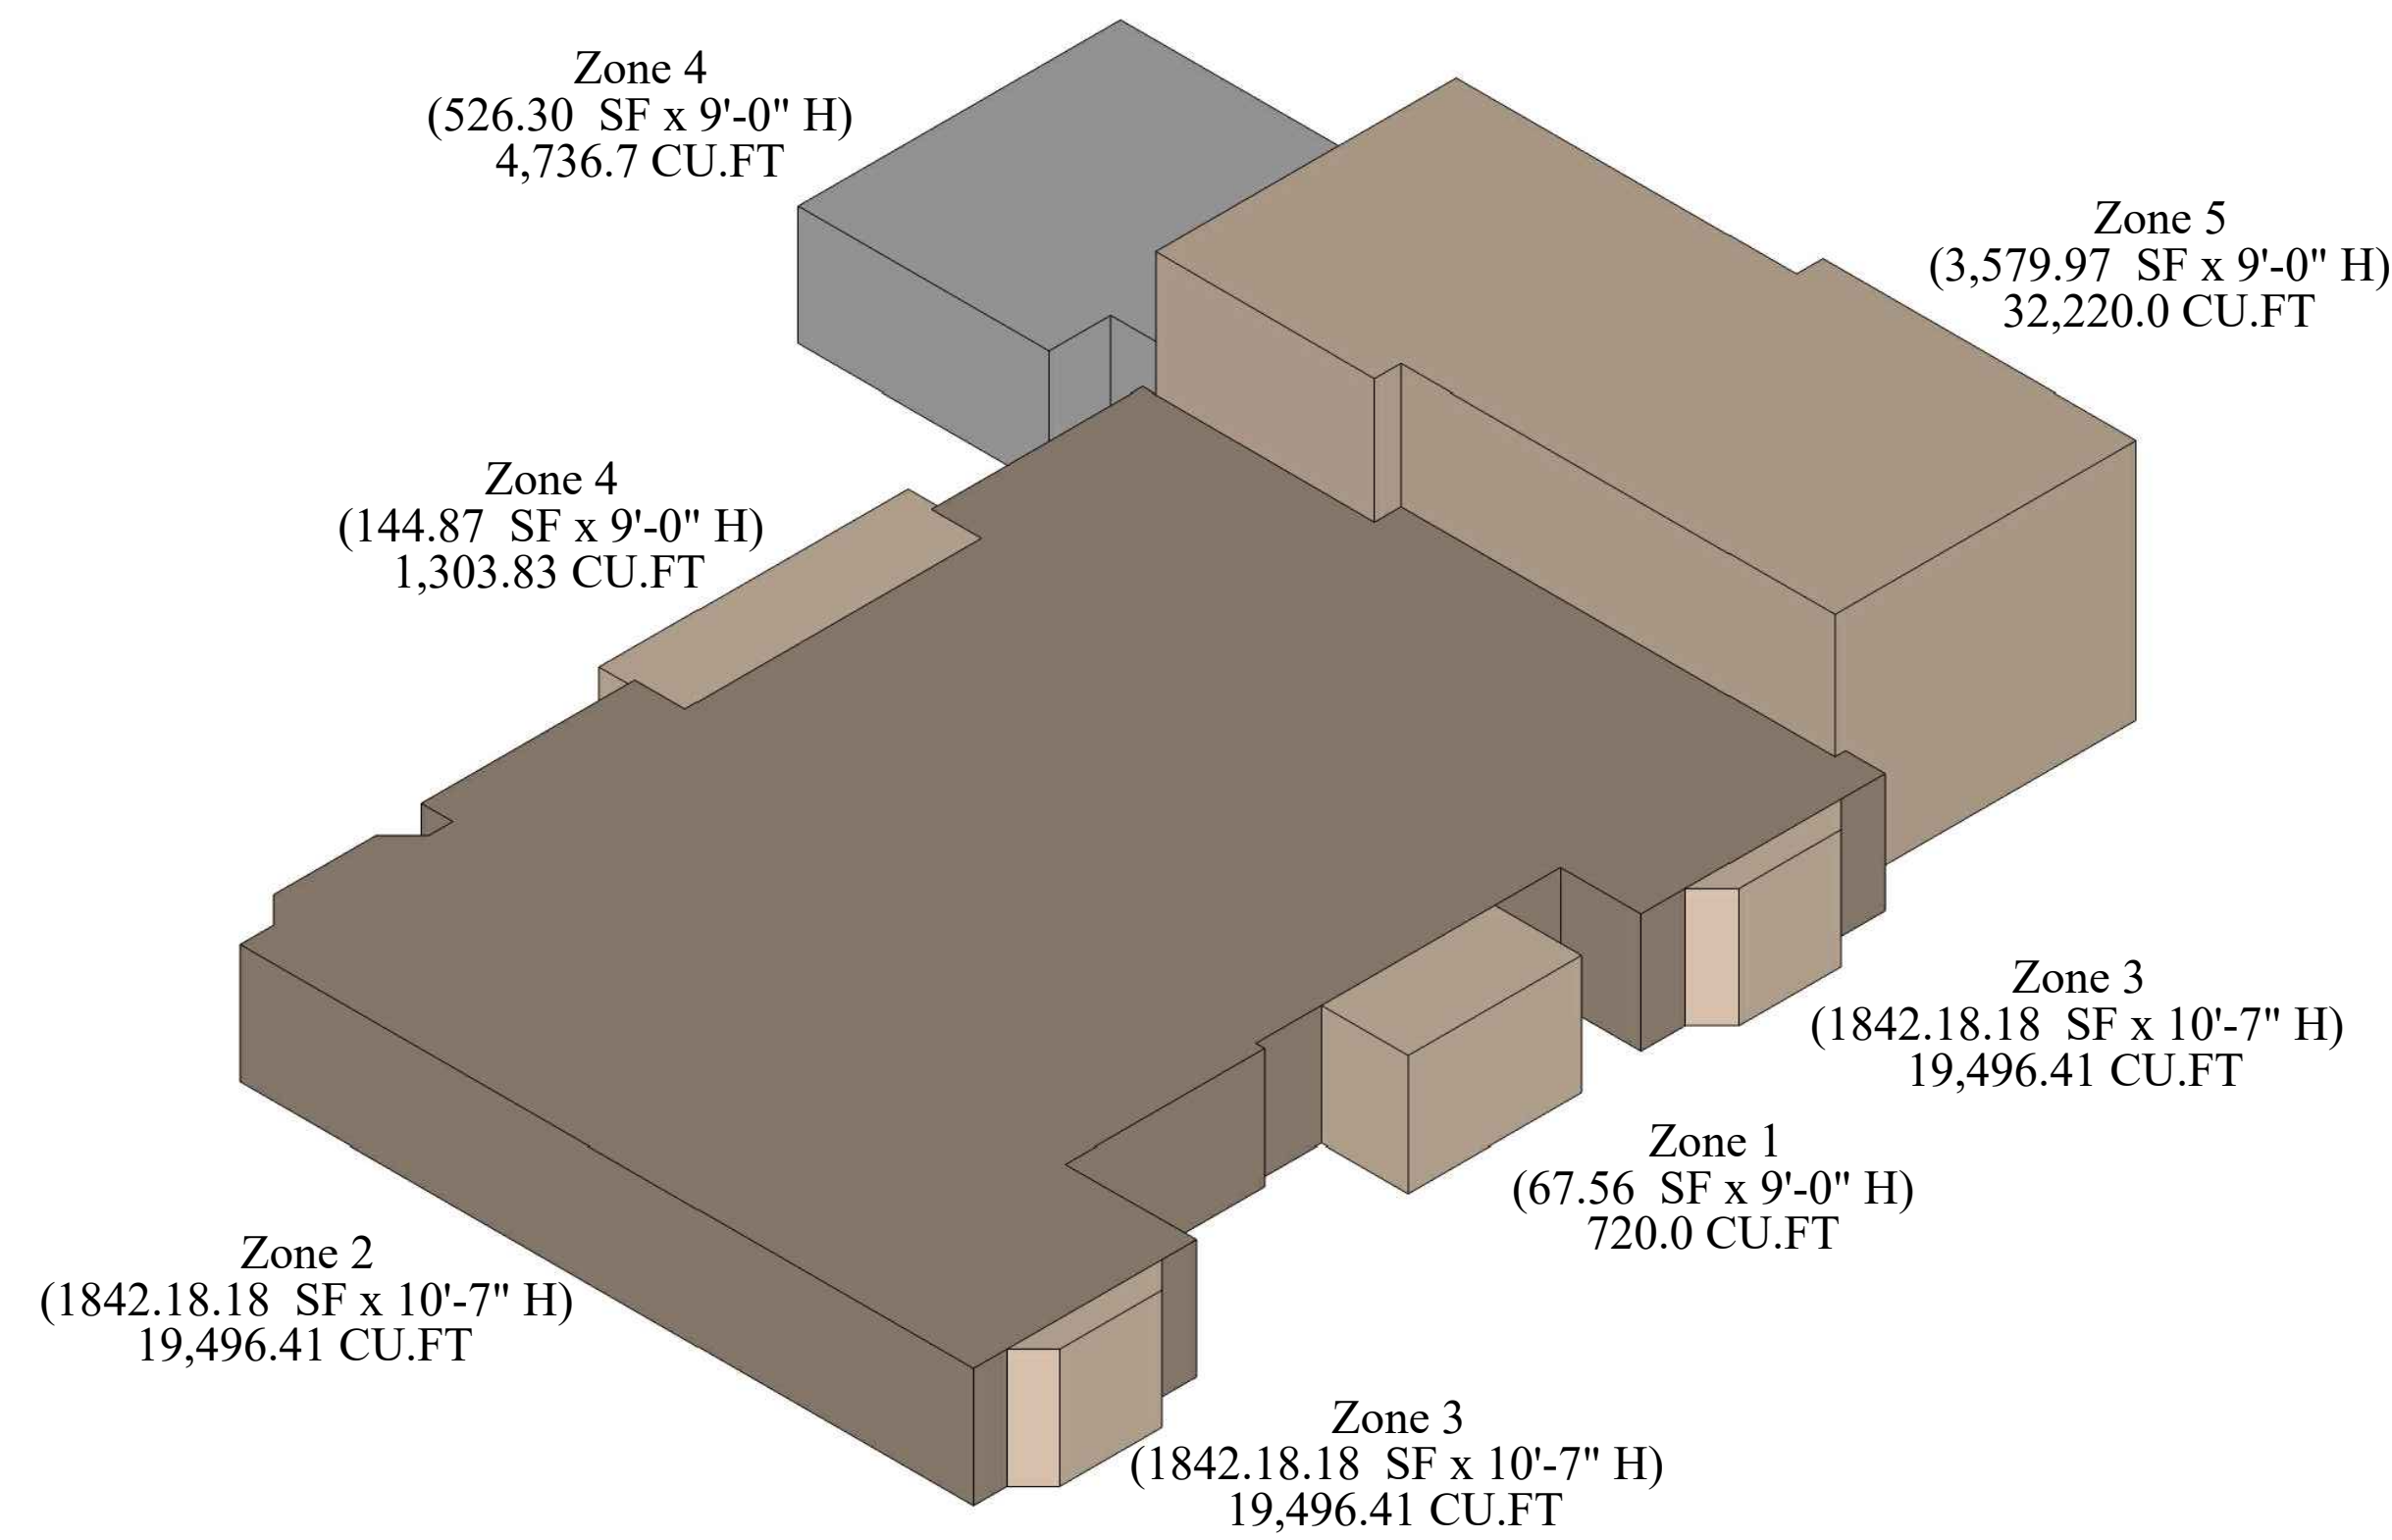


Existing Cubic Content Ratio Axonometric - Main House
Scale n.t.s.

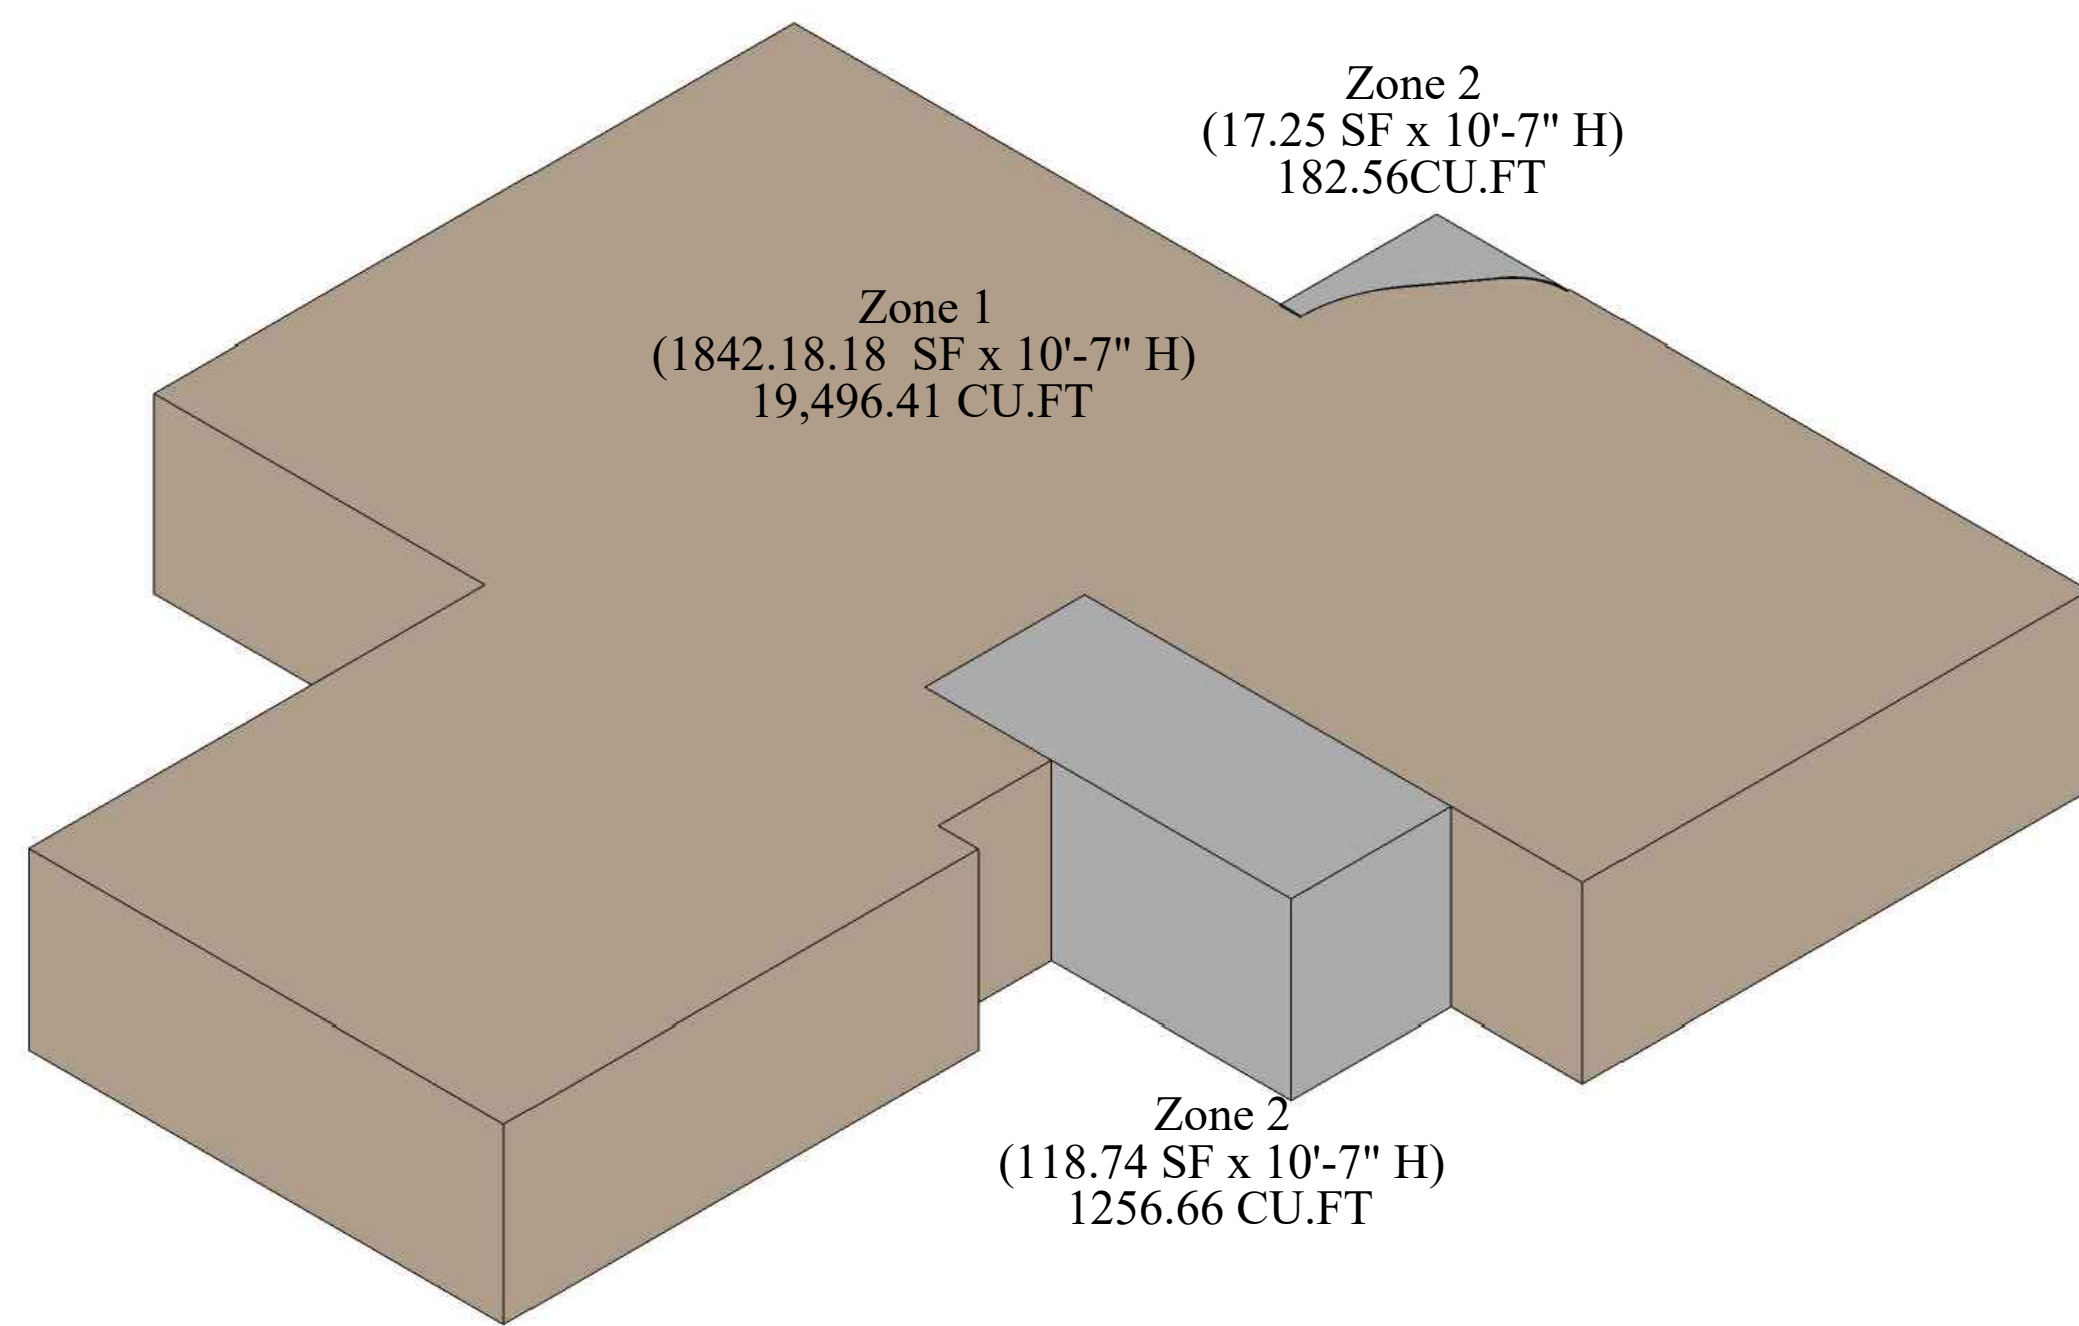

Proposed Cubic Content Ratio Axonometric - Guest House
Scale n.t.s.

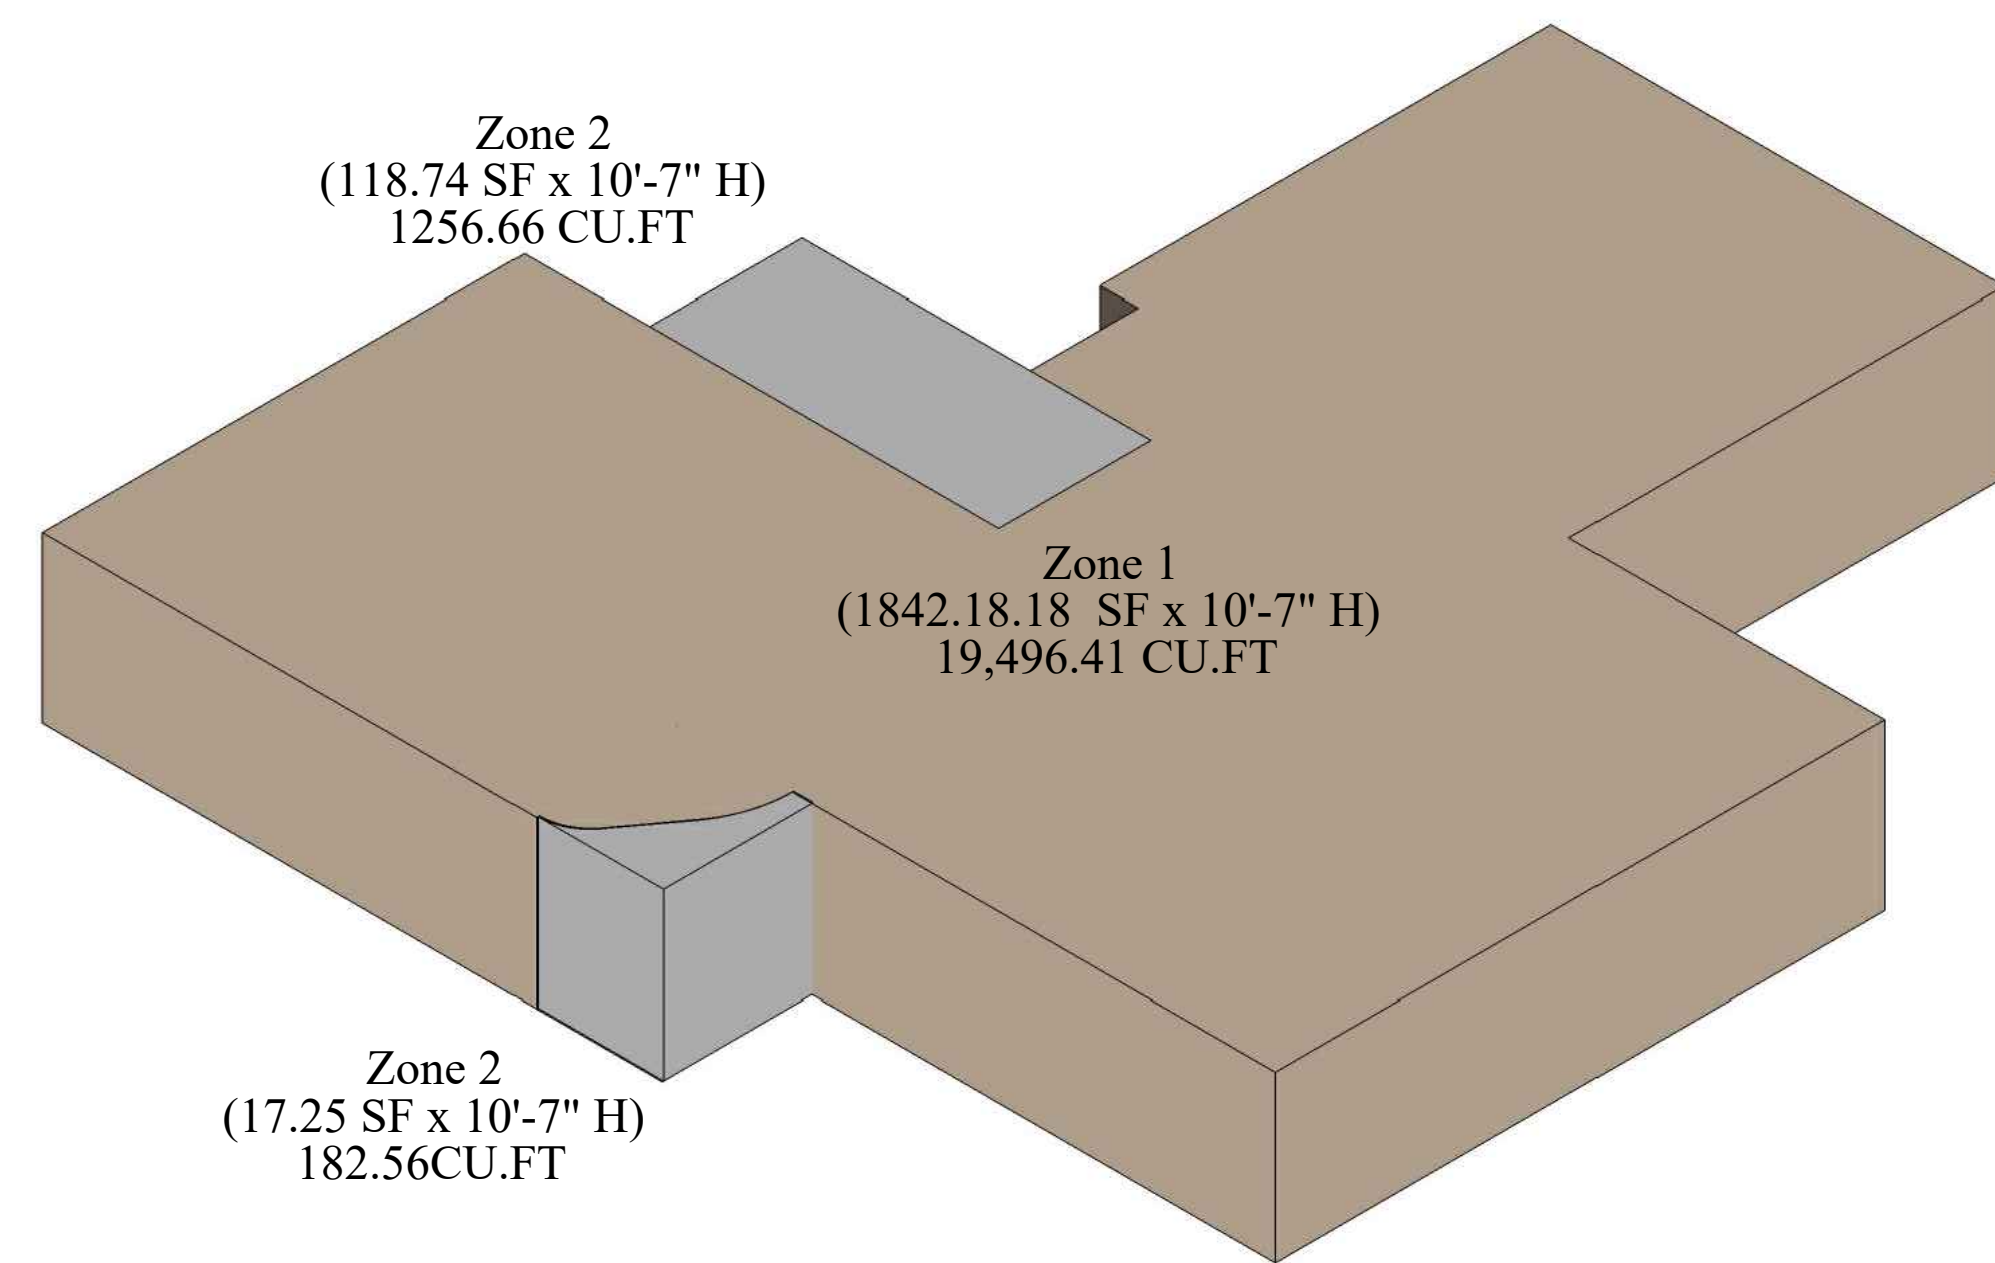

Proposed Cubic Content Ratio Axonometric - Guest House
Scale n.t.s.

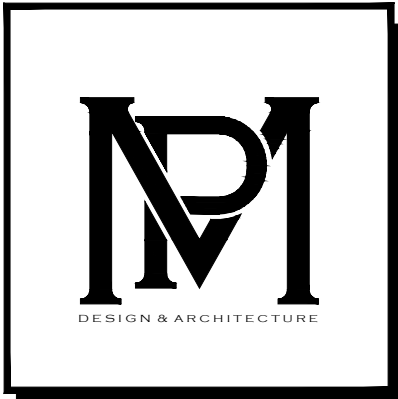

COMM NO.
1703

DATE
11-09-2023

REVISIONS

MP DESIGN & ARCHITECTURE, INC.
217 PERUVIAN AVENUE, SUITE 4
PALM BEACH, FLORIDA 33480
561.833.7575
AA26001667


288 Sandpiper Drive
Palm Beach FL 33480

ANGEL DAVILA
REGISTERED ARCHITECT
#AR0016639

ANGEL DAVILA
REGISTERED ARCHITECT
#AR0016639

SHEET NO.
A006

ARC-23-159
ZON-24-005

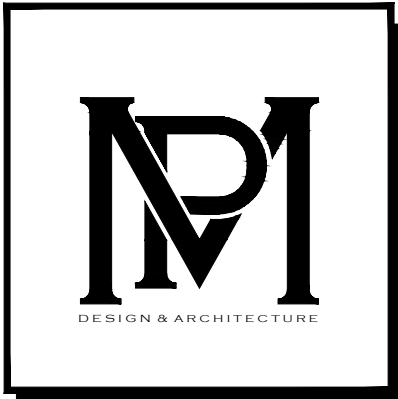

COMM NO.
1703

DATE
11-09-2023

REVISIONS


288 Sandpiper Drive
Palm Beach FL 33480

Additions and Renovations to the
Forsyth Williams Guest House



MP DESIGN &
ARCHITECTURE, INC
217 PERUVIAN AVENUE, SUITE 4
PALM BEACH, FLORIDA 33480
561.833.7575
AA26001667


SHEET NO.
A007

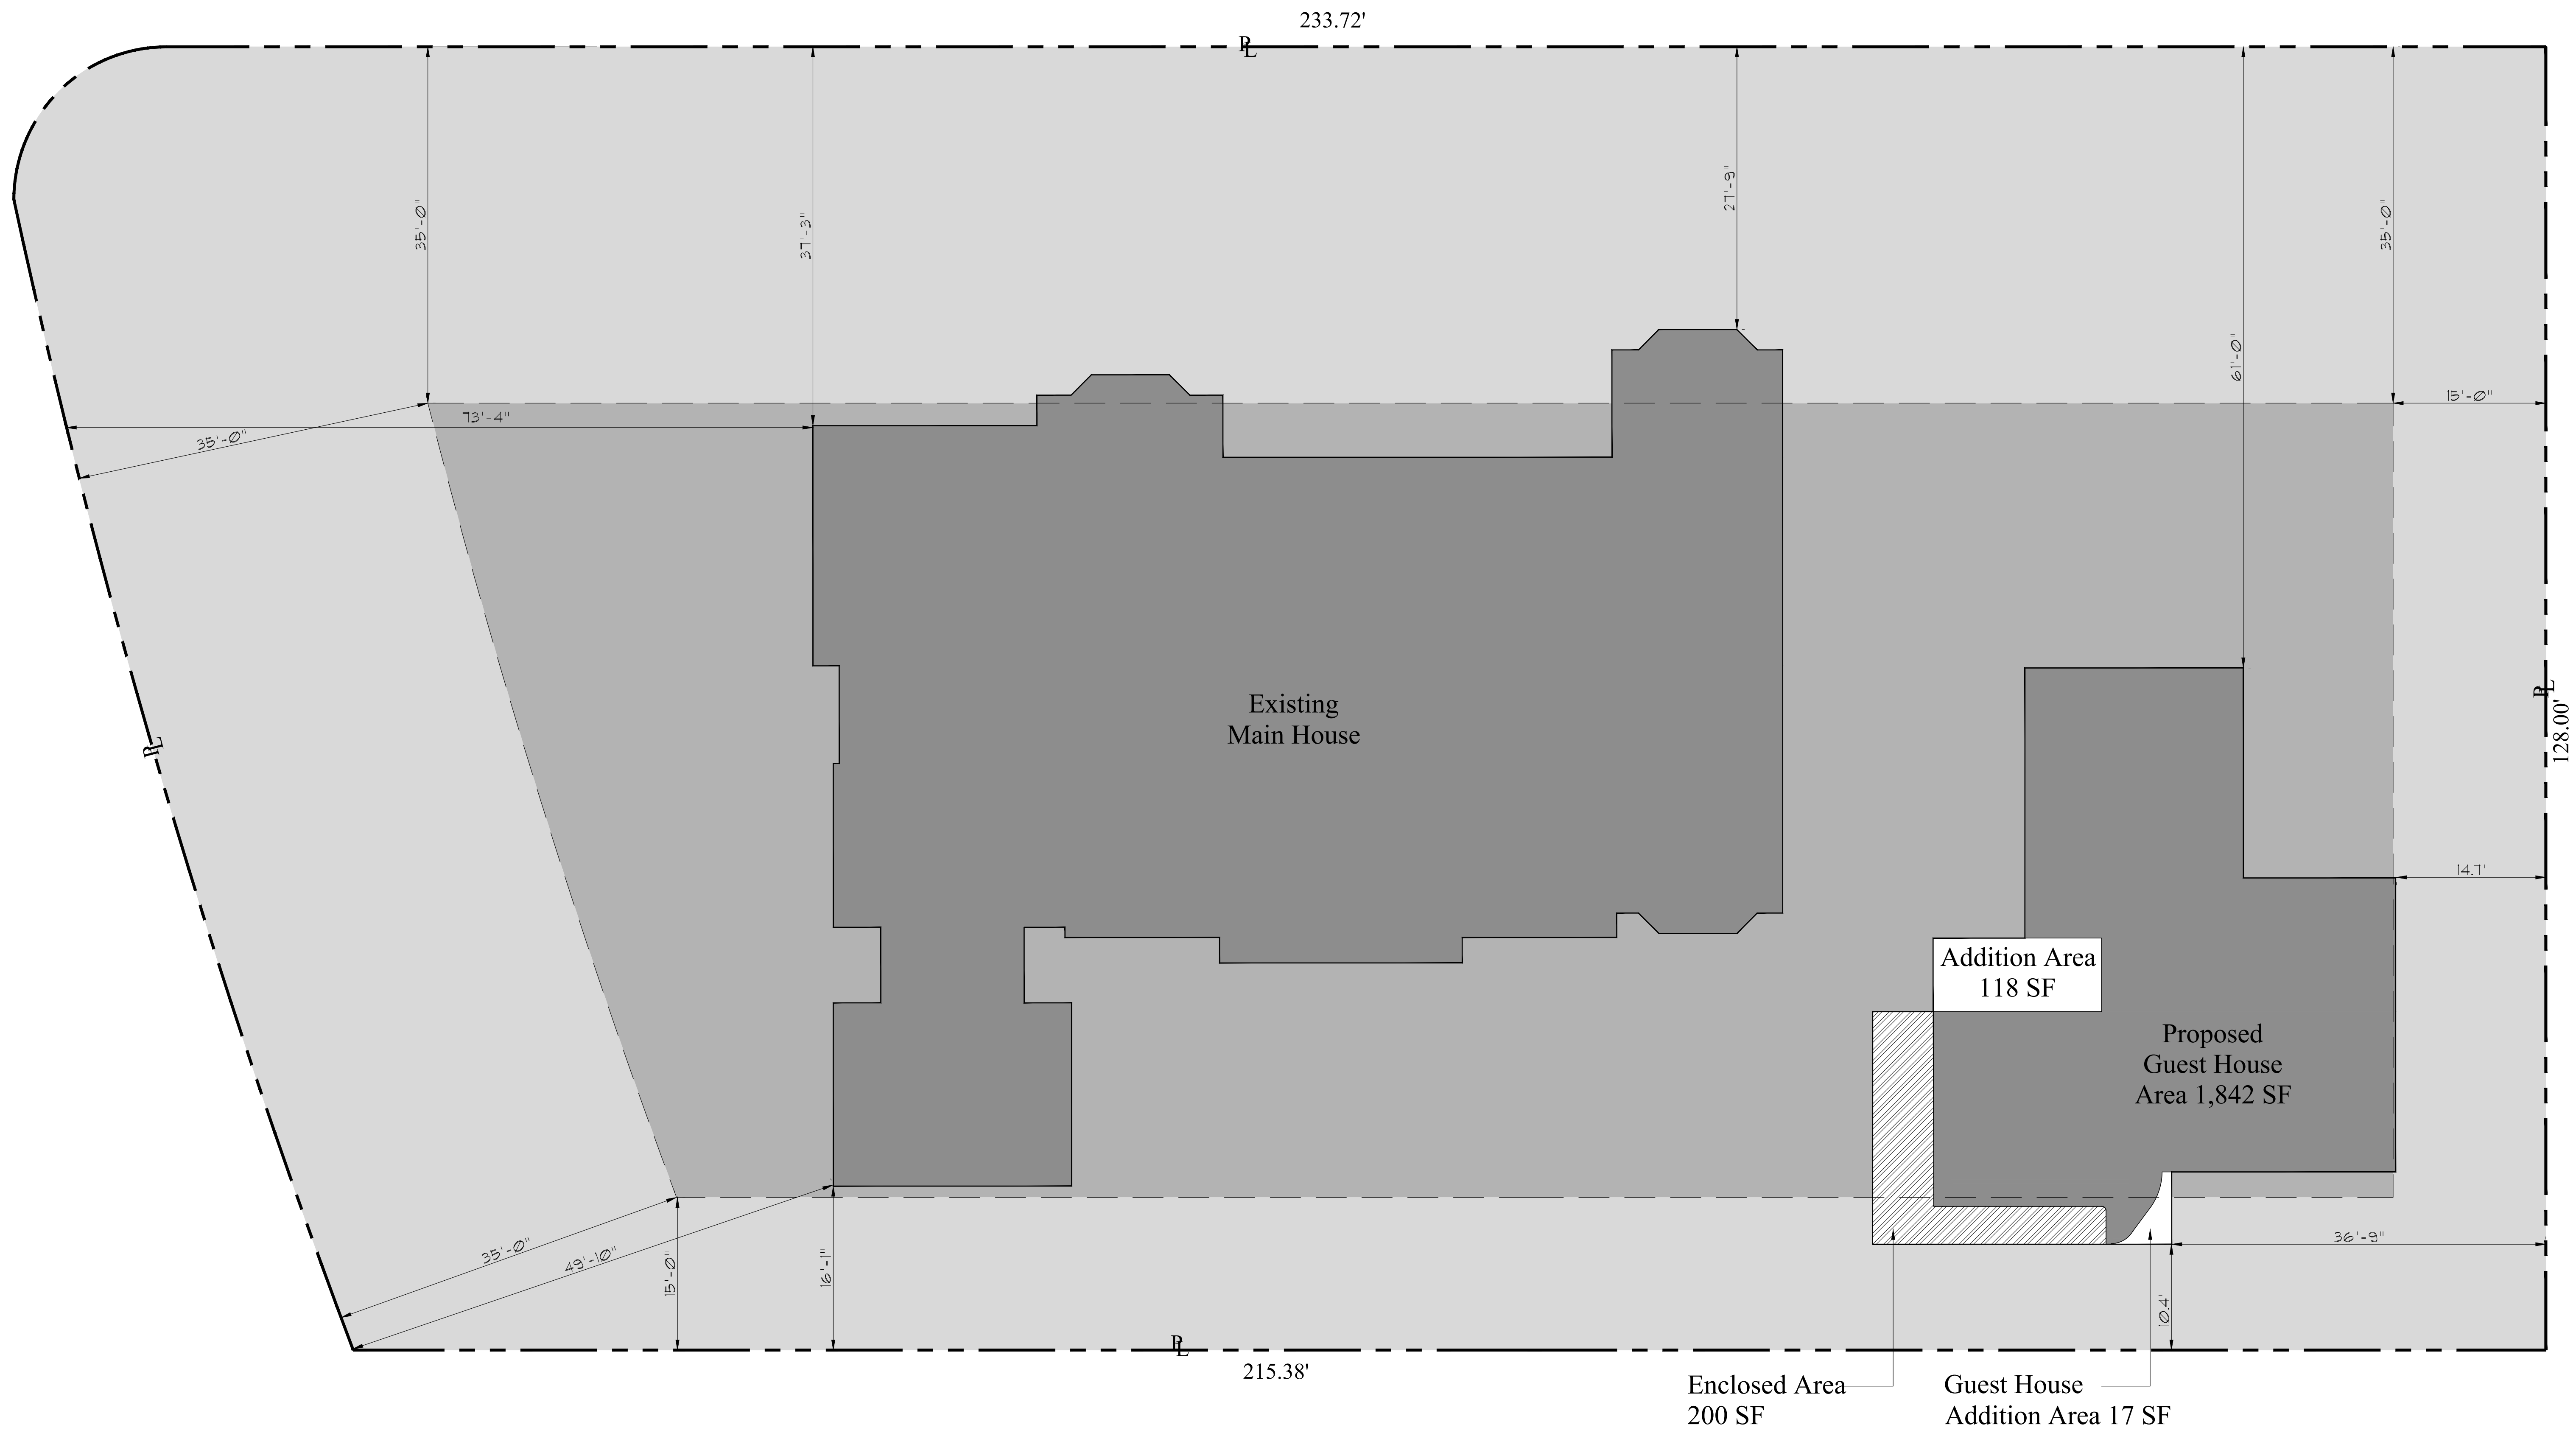


Proposed & Existing Zoning Diagram

Scale

1/8" = 1'-0"

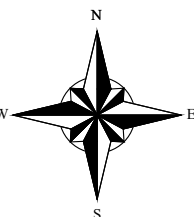


Legend	
	PROPERTY SETBACK LINE
	BUILDABLE AREA
	EXISTING AREAS
	PROPOSED GUEST HOUSE ADDITION
	ENCLOSED AREA

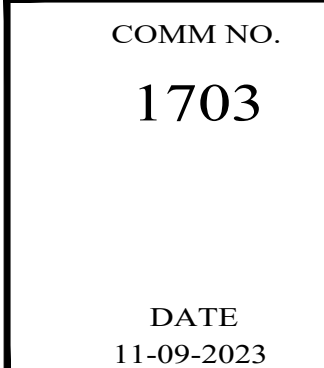

REVISIONS


Additions and Renovations to the
 Forsyth Williams Guest House

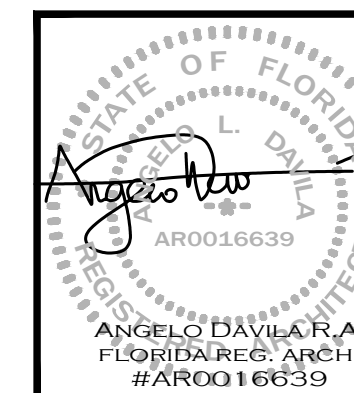

MP DESIGN &
ARCHITECTURE, INC.
217 PERUVIAN AVENUE, SUITE 4
PALM BEACH, FLORIDA 33480
561.833.7575

SHEET NO.


A008

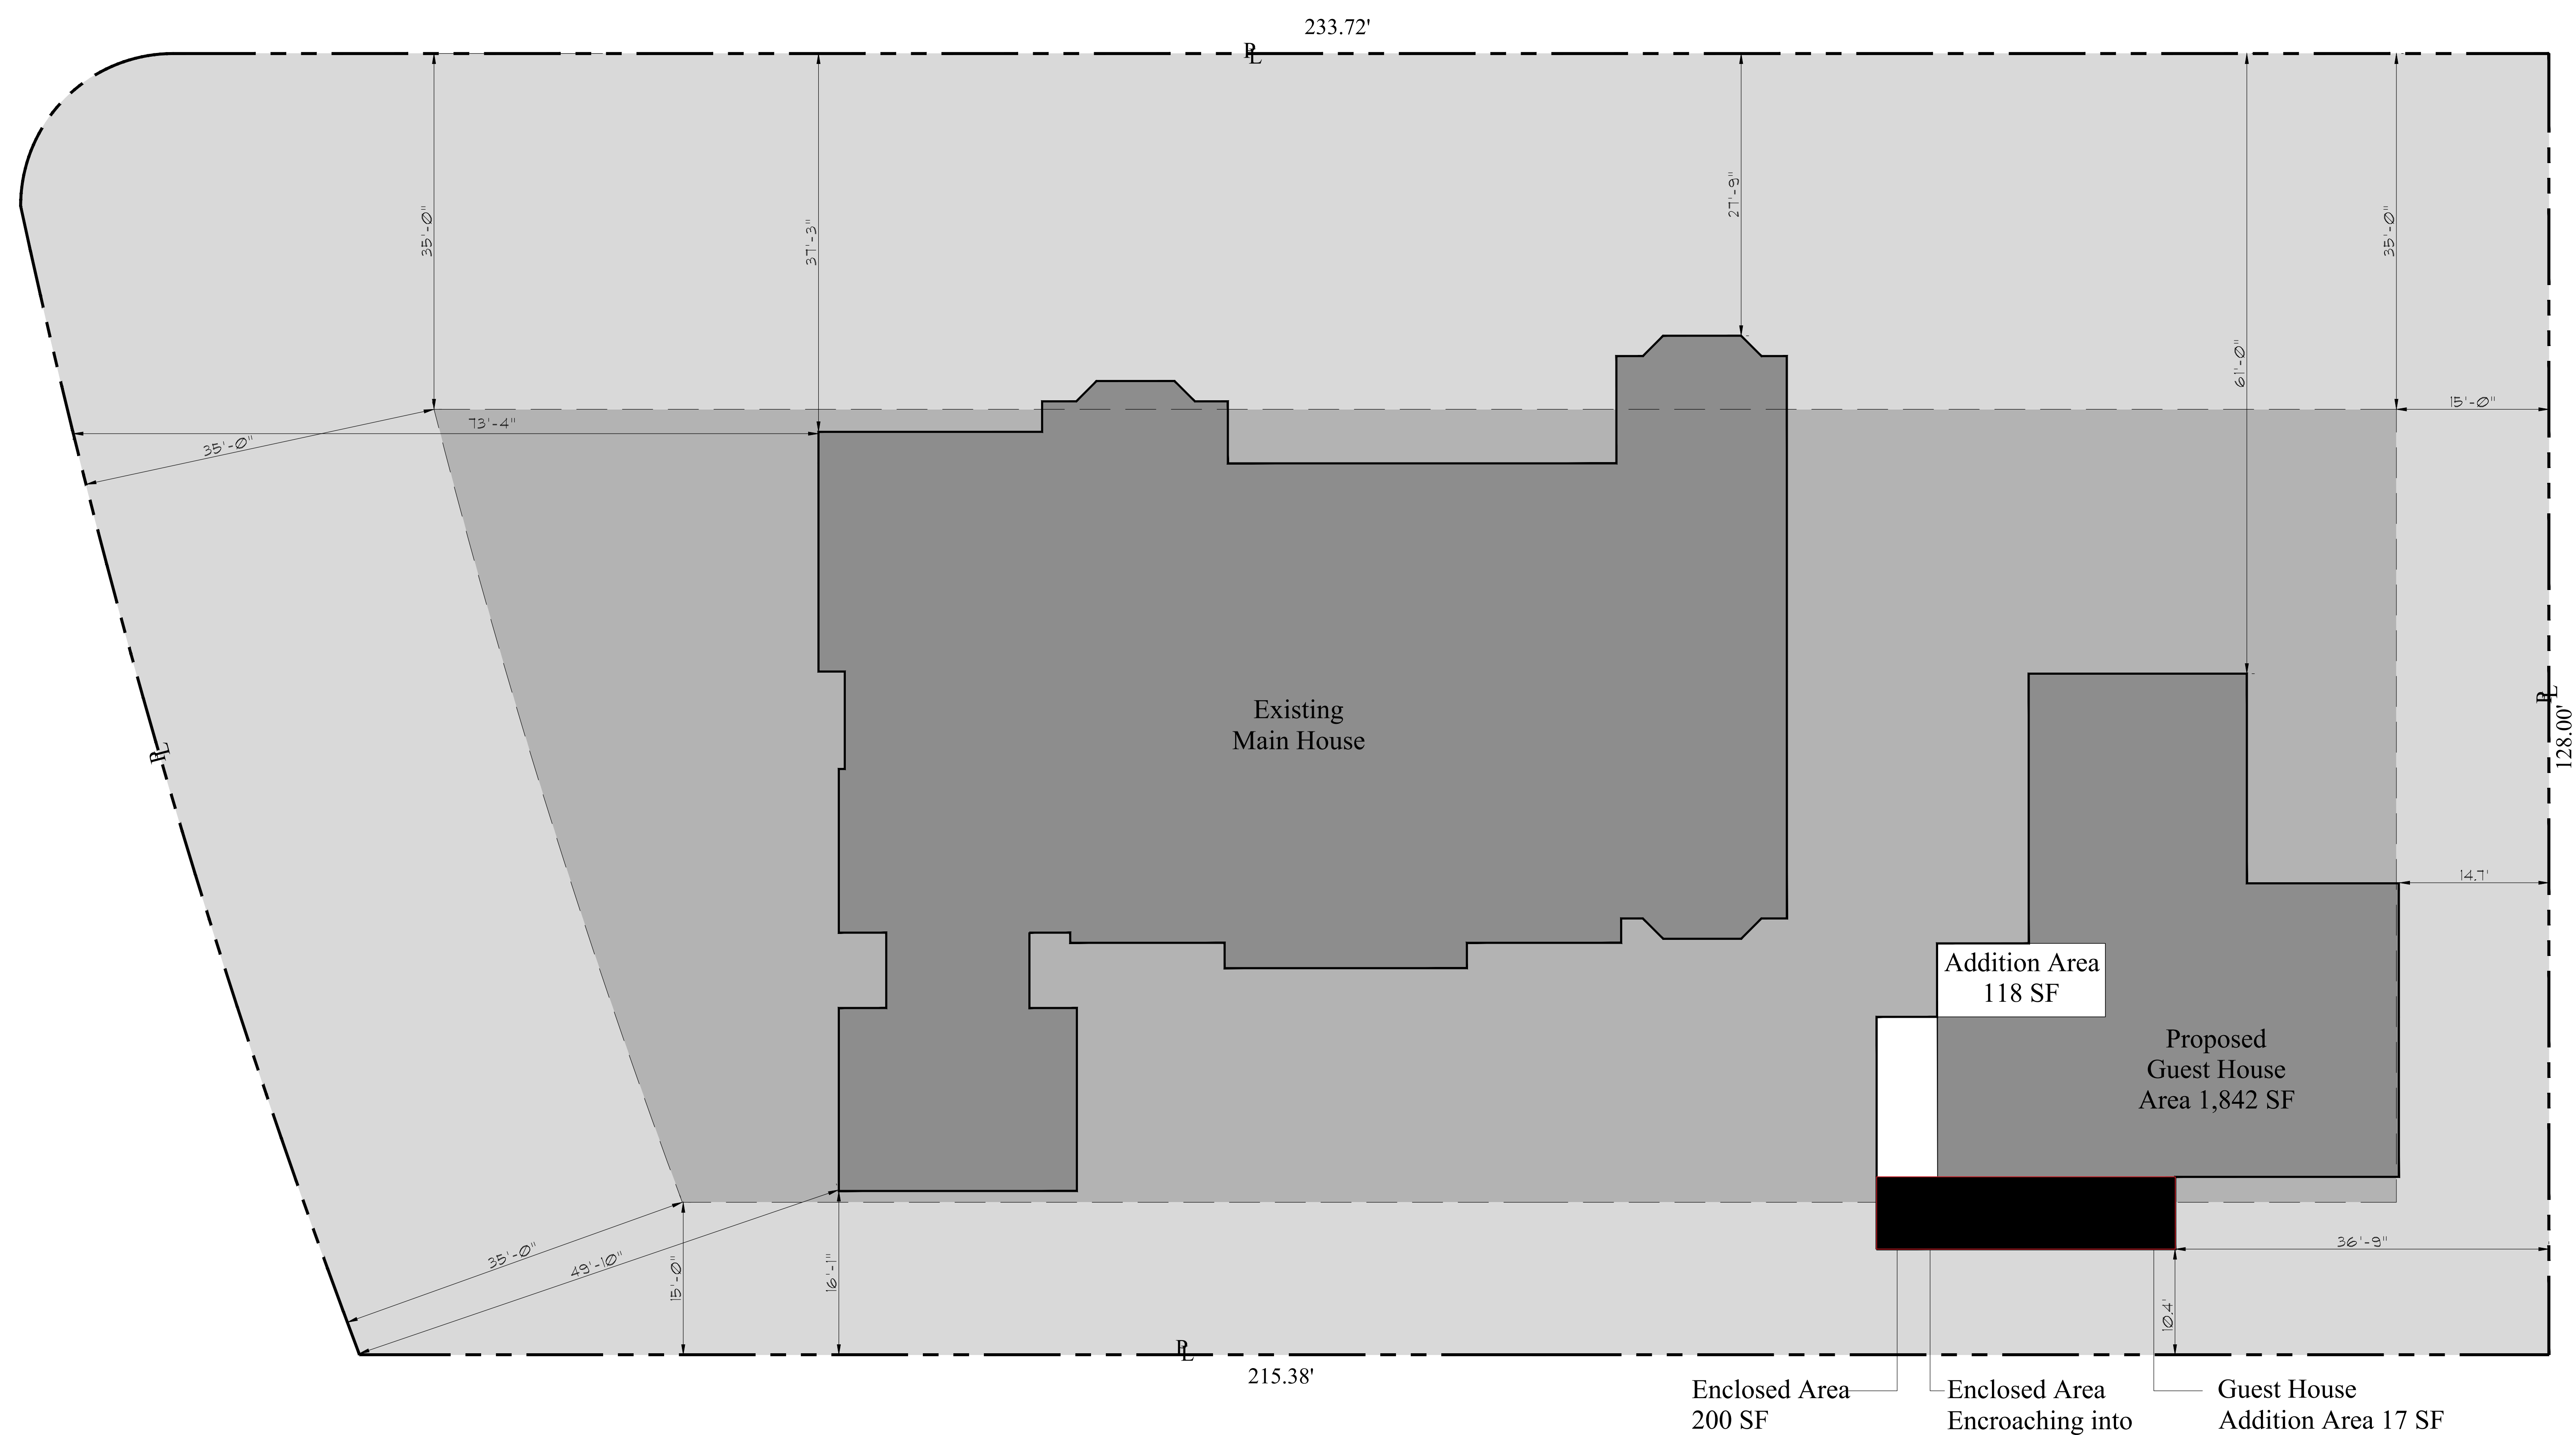

Proposed Variance Diagram


Scale

1/8" = 1'-0"

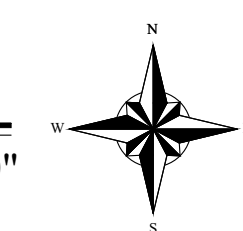

Legend

	PROPERTY SETBACK AREA
	BUILDABLE AREA
	EXISTING AREAS
	PROPOSED GUEST HOUSE ADDITION
	ENCLOSED AREA ENCRoACHING INTO REAR YARD SETBACK

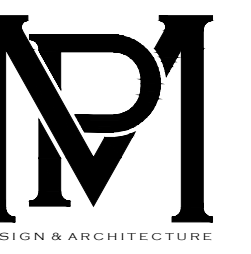

COMM NO.
1703

DATE
11-09-2023

REVISIONS

288 Sandpiper Drive
Forsyth Williams Guest House
Palm Beach FL 33480



**MP DESIGN &
ARCHITECTURE, INC**
217 PERUVIAN AVENUE, SUITE 4
PALM BEACH, FLORIDA 33480
561.833.7575
AA26001667

SHEET NO.

Photos

ARC-23-159
ZON-24-005



COMM NO.
1703


DATE
11-09-2023

REVISIONS

Forsyth Williams Guest House

Palm Beach FL 33480

288 Sandpiper Drive

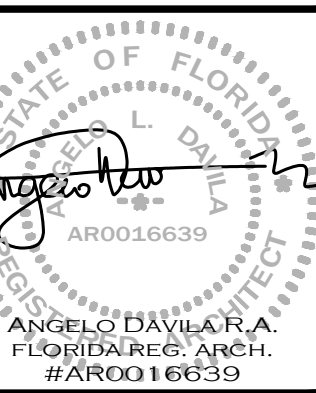

**MP DESIGN &
ARCHITECTURE, INC**
217 PERUVIAN AVENUE, SUITE 4
PALM BEACH, FLORIDA 33480
561.833.7575
AA26001667

SHEET NO.

Photos

ARC-23-159
ZON-24-005



288 Sandpiper Drive
Subject Property



288 Sandpiper Drive
Subject Property



288 Sandpiper Drive
Subject Property




288 Sandpiper Drive
Subject Property



280 Sandpiper Drive



280 Sandpiper Drive

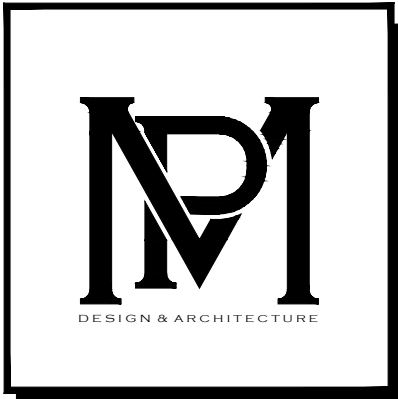

COMM NO.
1703

DATE
11-09-2023

REVISIONS

Additional and Renovations to the
Forsyth Williams Guest House

288 Sandpiper Drive
Palm Beach FL 33480



MP DESIGN &
ARCHITECTURE, INC
217 PERUVIAN AVENUE, SUITE 4
PALM BEACH, FLORIDA 33480
561.833.7575
AA26001667

SHEET NO.
Photos
3



288 Sandpiper Drive
Subject Property



288 Sandpiper Drive
Subject Property



288 Sandpiper Drive
Subject Property




288 Sandpiper Drive
Subject Property



288 Sandpiper Drive
Subject Property



288 Sandpiper Drive
Subject Property

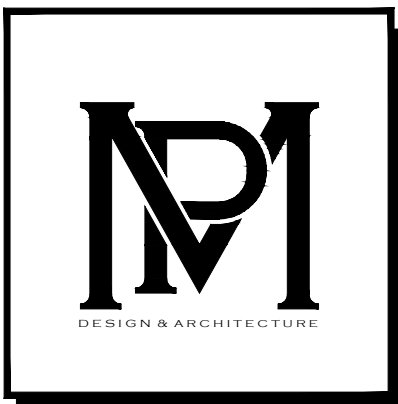

COMM NO.
1703

DATE
11-09-2023

REVISIONS

288 Sandpiper Drive

33480

Palm Beach, FL


MP DESIGN & ARCHITECTURE, INC.
217 PERUVIAN AVENUE, SUITE 4
PALM BEACH, FLORIDA 33480
561.833.7575
AA26001667

ANGEL DAVILA
ARCHITECT
#AR0016639

STATE OF FLORIDA
ANGEL DAVILA
ARCHITECT
#AR0016639

PHOTOS

4

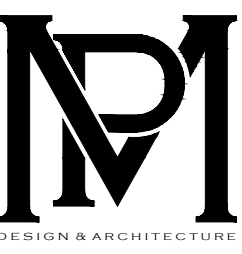

COMM NO.
1703


DATE
11-09-2023

REVISIONS

Forsyth Williams Guest House
Additions and Renovations to the

Palm Beach FL 33480

288 Sandpiper Drive

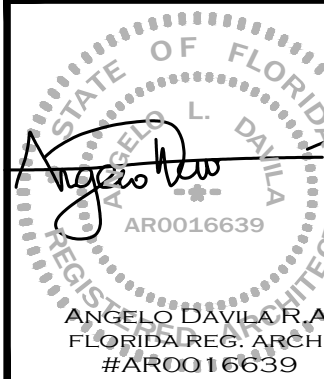

**MP DESIGN &
ARCHITECTURE, INC**
217 PERUVIAN AVENUE, SUITE 4
PALM BEACH, FLORIDA 33480
561.833.7575
AA26001667

SHEET NO.

Photos


ARC-23-159
ZON-24-005



288 Sandpiper Drive
East Elevation
Subject Property




288 Sandpiper Drive
West Elevation
Subject Property

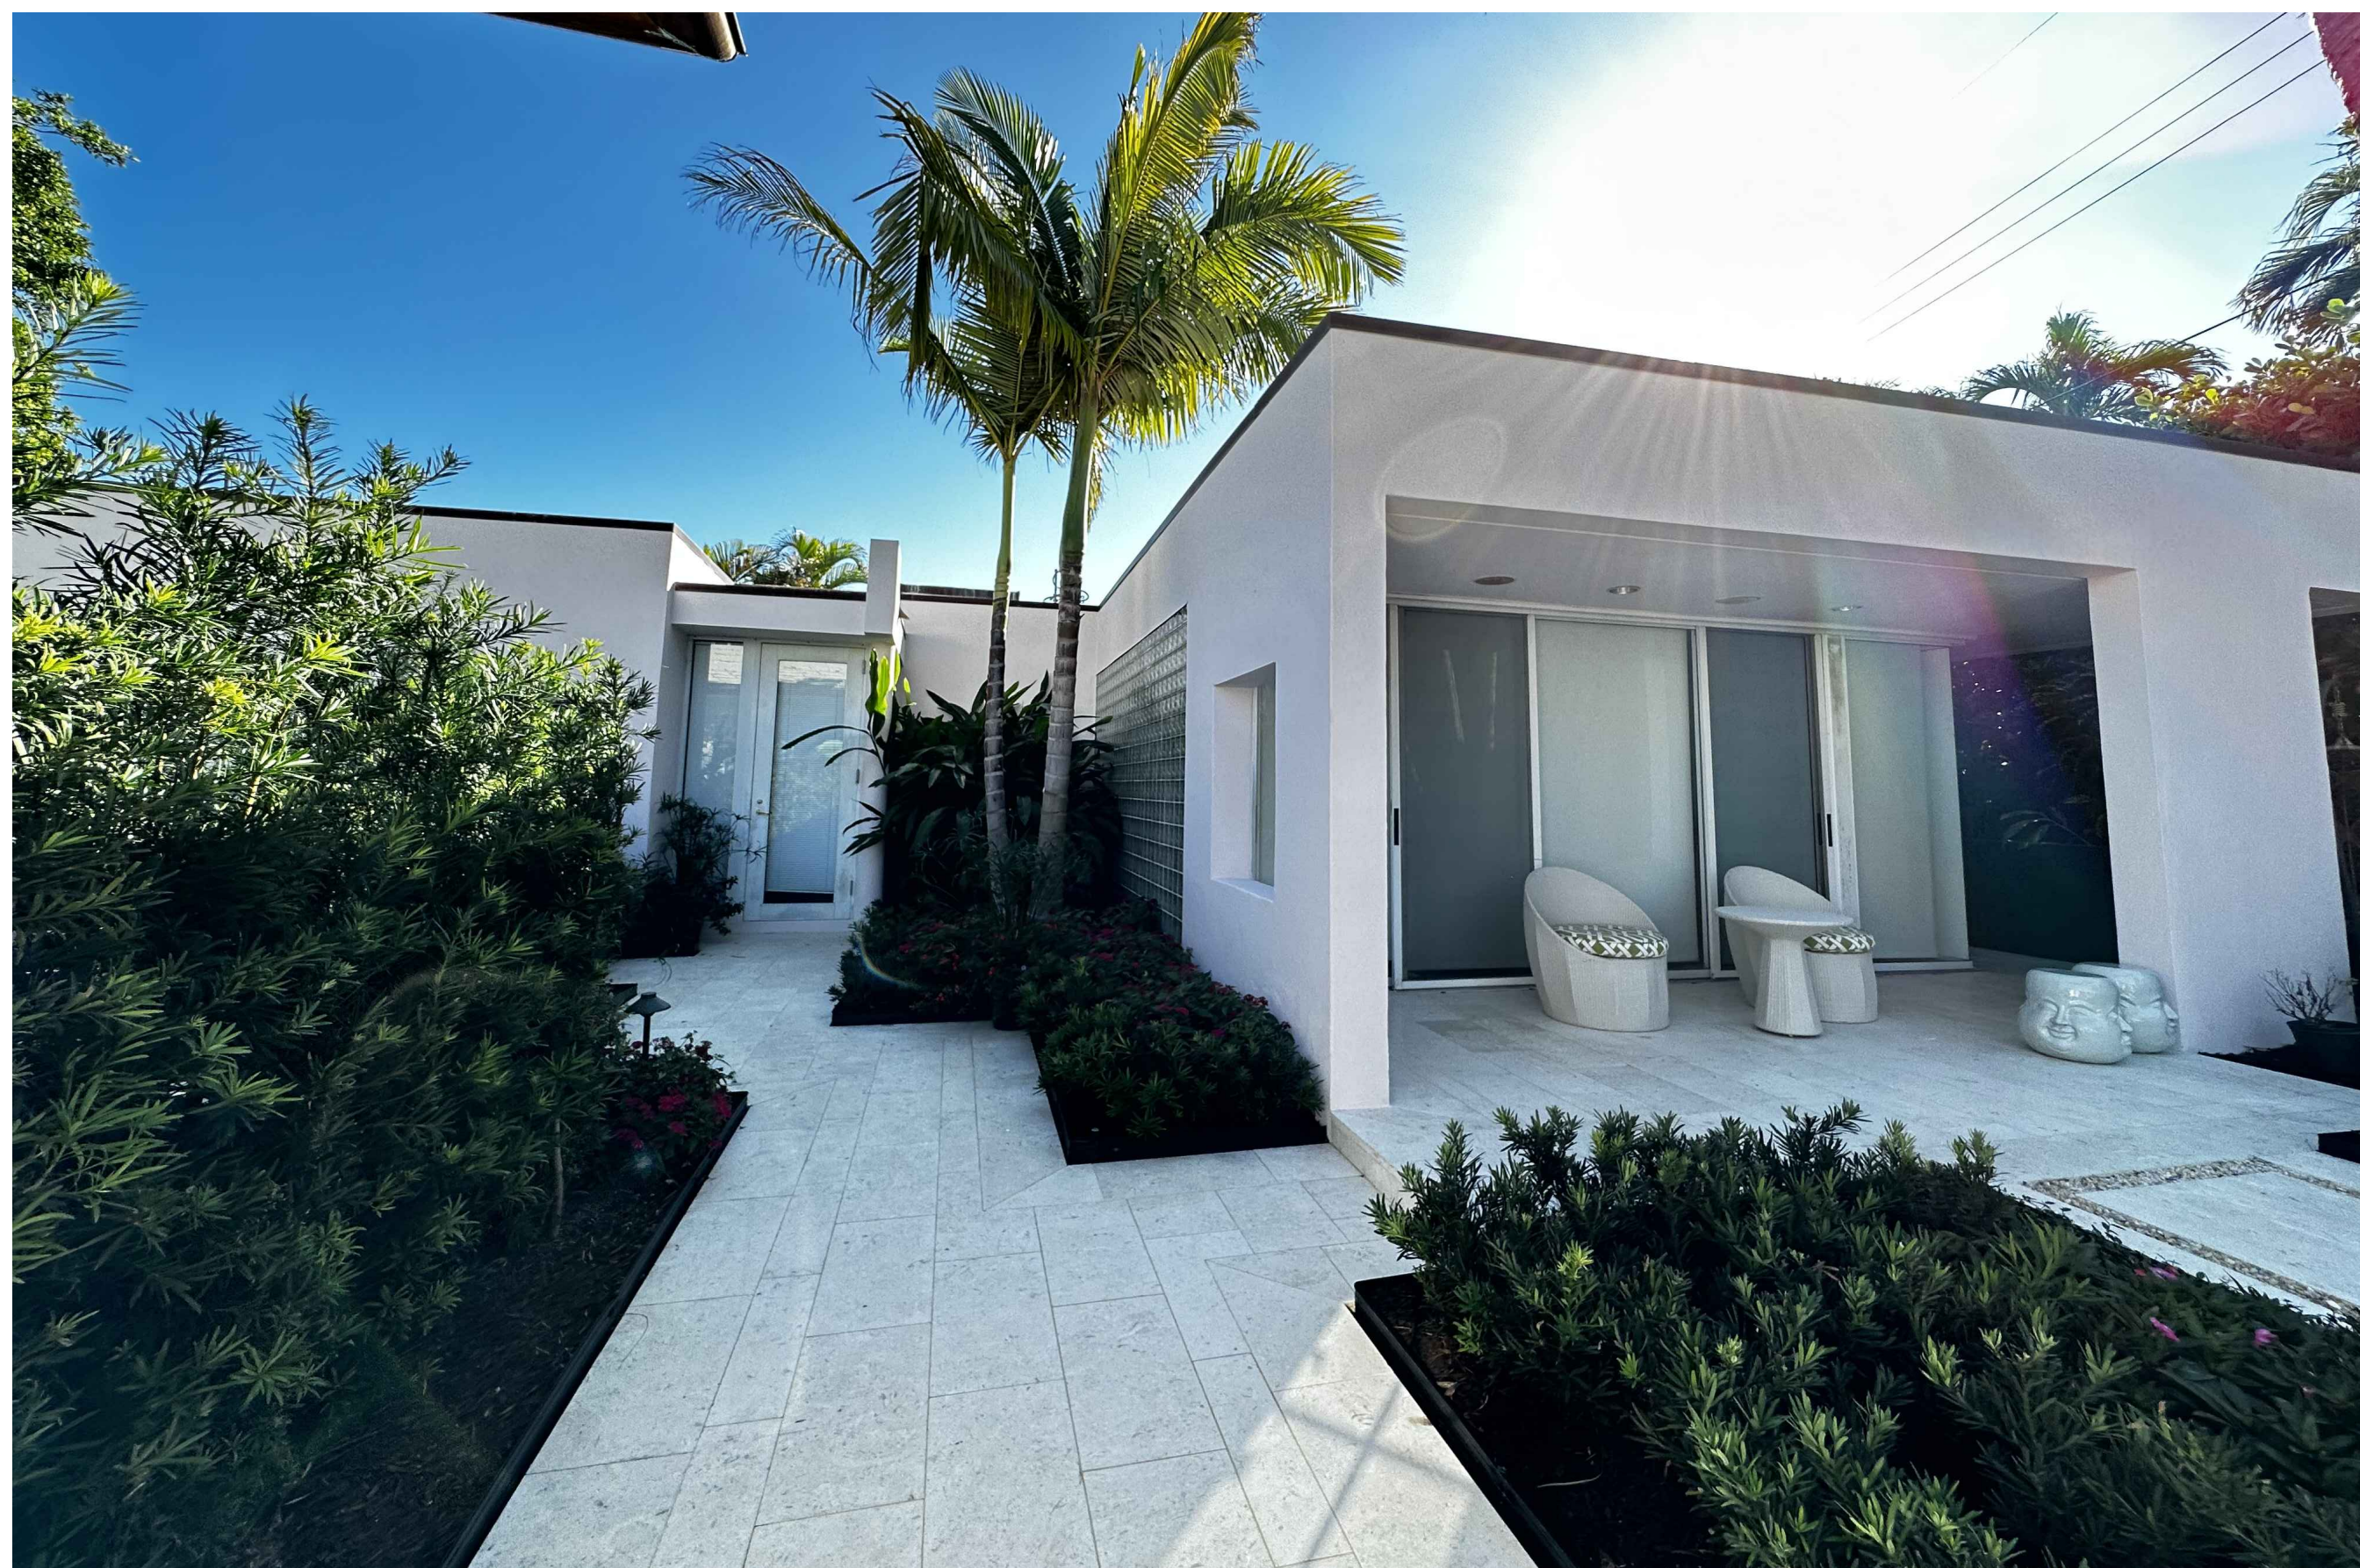

288 Sandpiper Drive
West Elevation
Subject Property



288 Sandpiper Drive
North Elevation
Subject Property

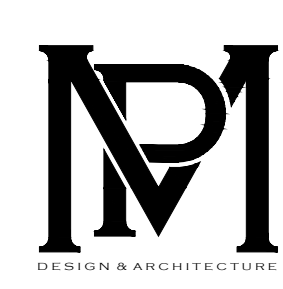


COMM NO.
1703

DATE
11-09-2023

REVISIONS


Additions and Renovations to the
 Forsyth Williams Guest House
 288 Sandpiper Drive
 Palm Beach FL 33480

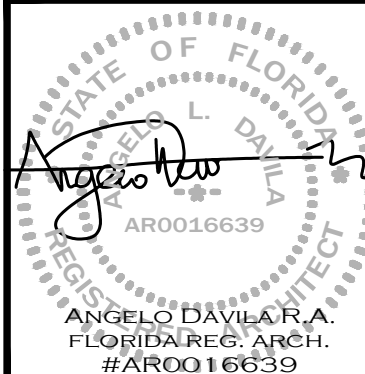

MP DESIGN &
 ARCHITECTURE, INC
 217 PERUVIAN AVENUE, SUITE 4
 PALM BEACH, FLORIDA 33480
 561.833.7575
 AA26001667

SHEET NO.

Photos
6


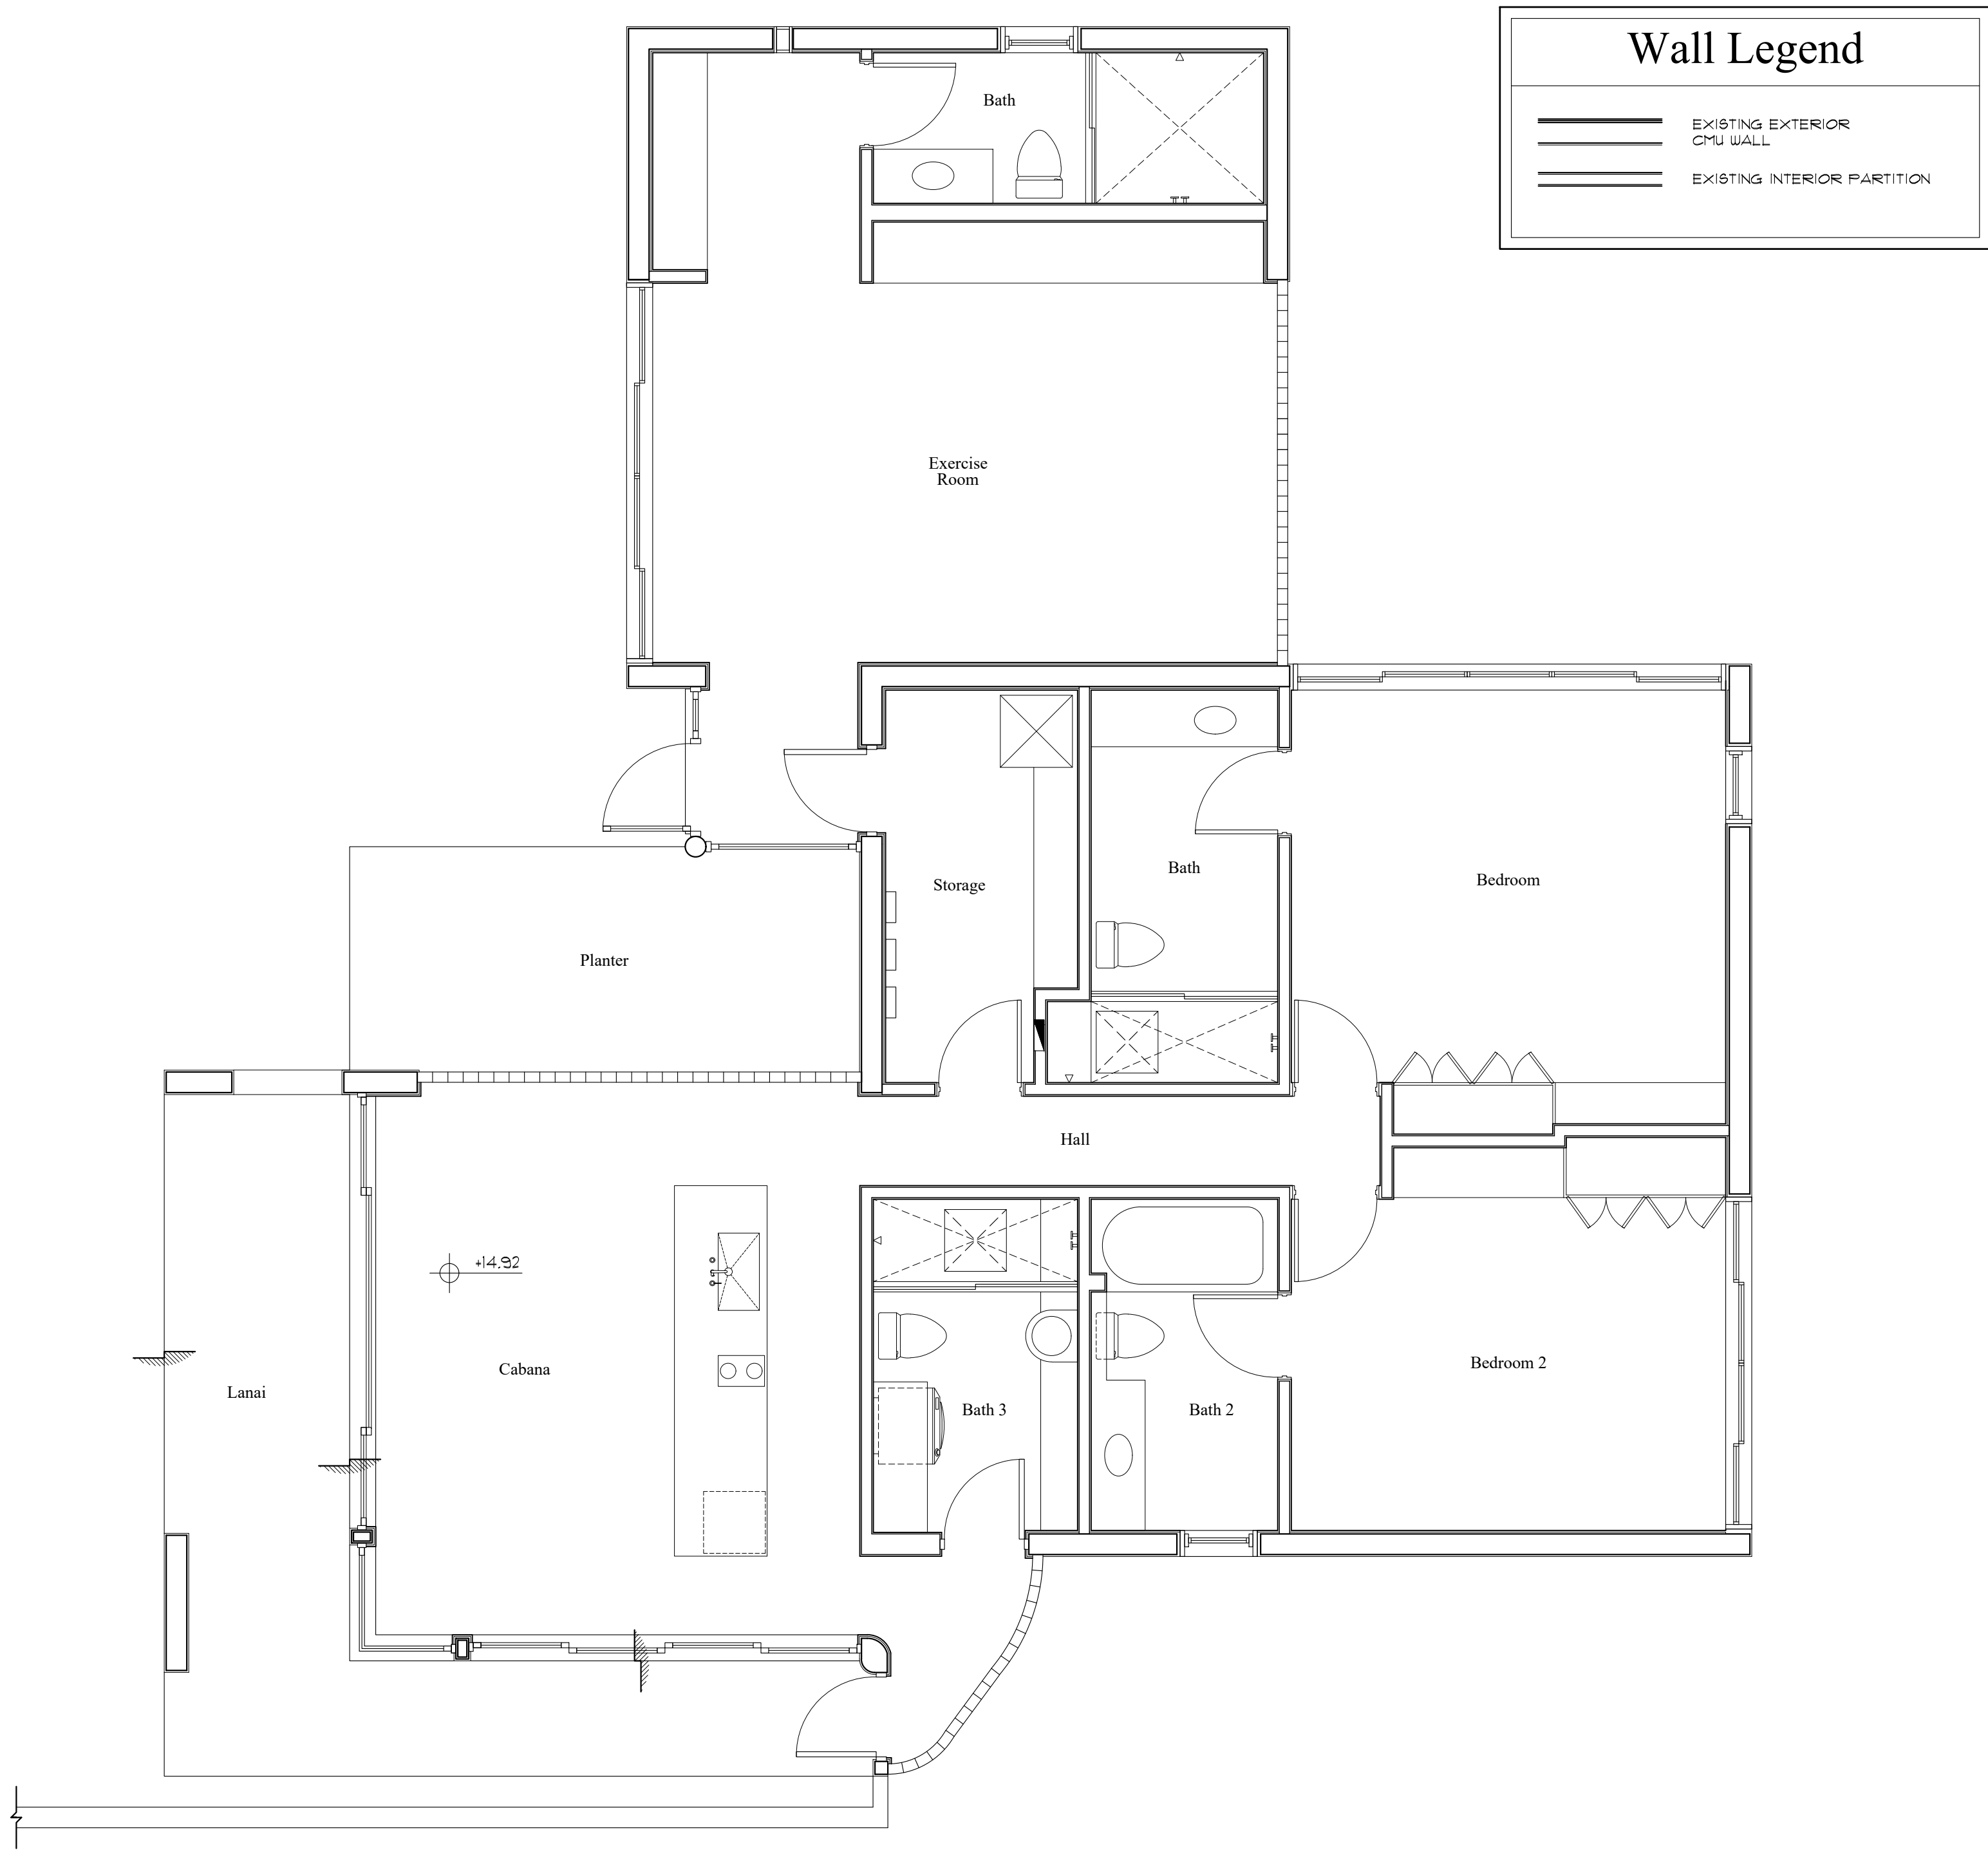


Wall Legend	
	EXISTING EXTERIOR CMU WALL
	EXISTING INTERIOR PARTITION

Existing Floor Plan

Scale

1/4" = 1'-0"

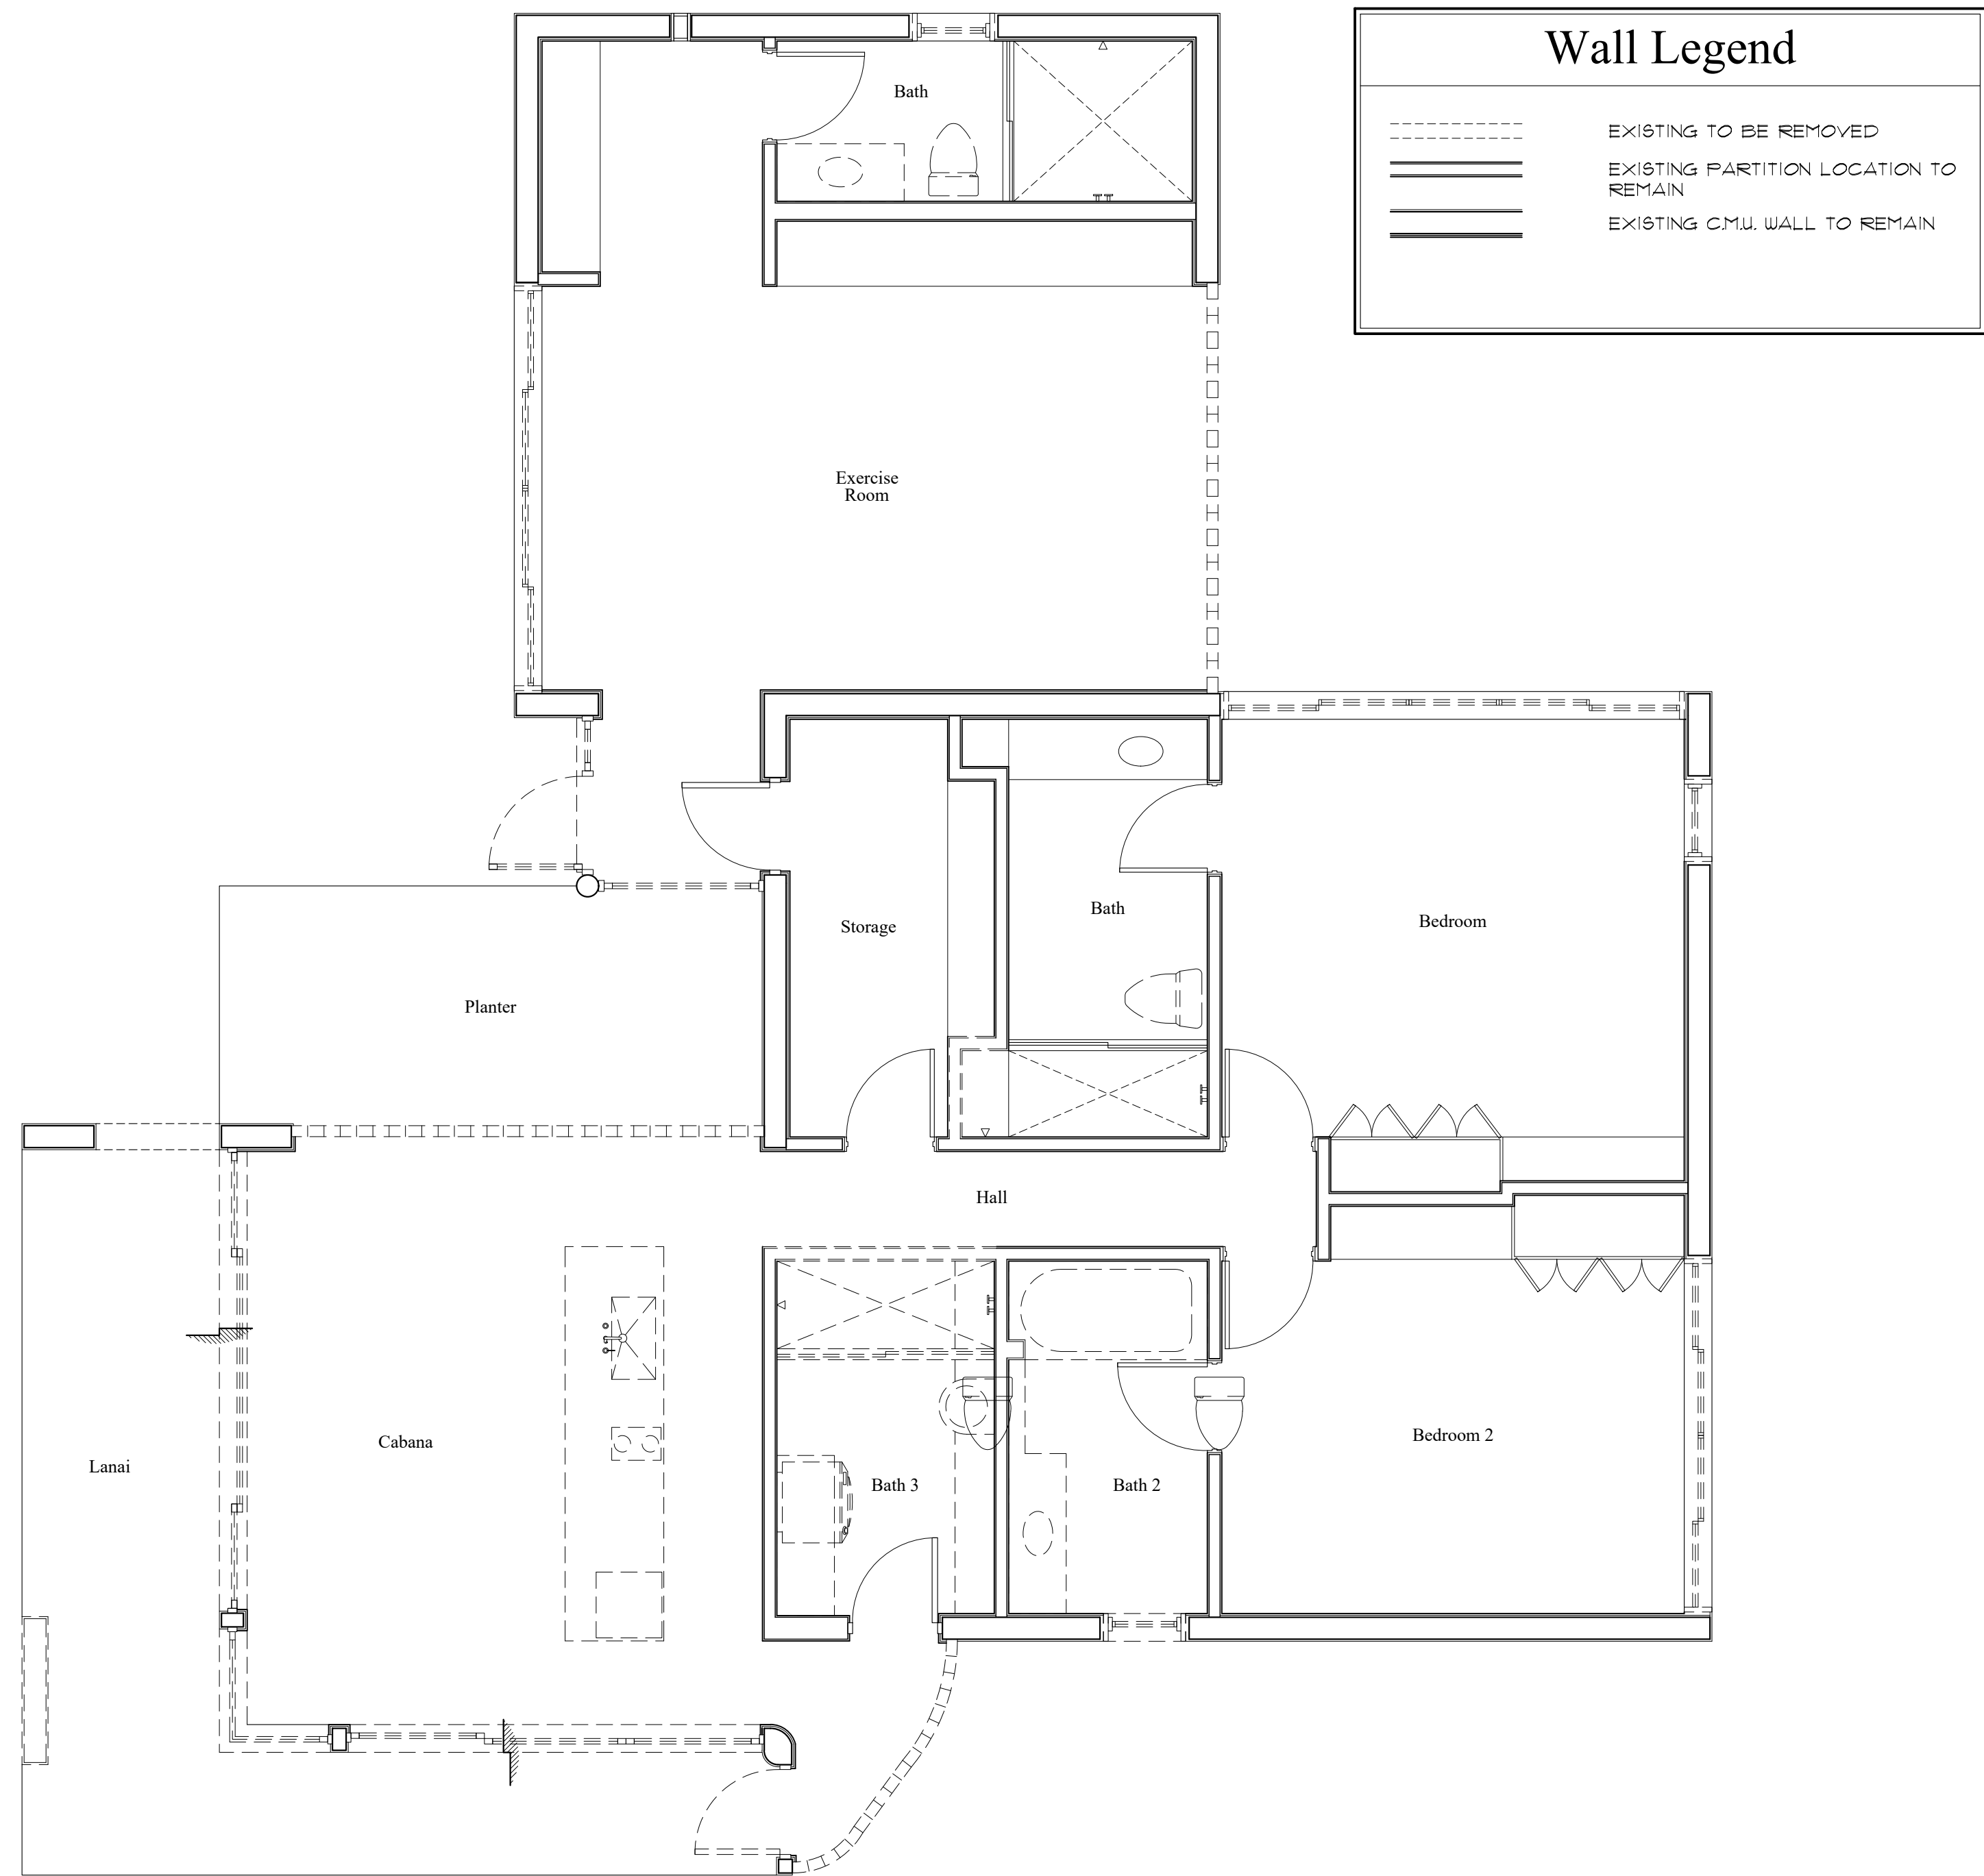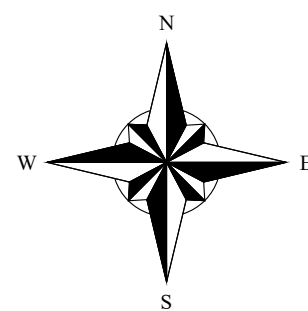


Wall Legend	
	EXISTING TO BE REMOVED
	EXISTING PARTITION LOCATION TO REMAIN
	EXISTING CMU WALL TO REMAIN

Demolition Floor Plan

Scale

1/4" = 1'-0"

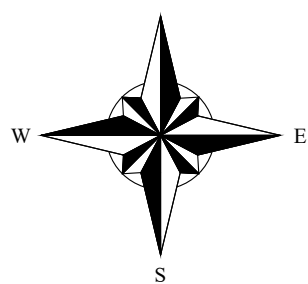

COMM NO.
1703
DATE
11-09-2023

REVISIONS

288 Sandpiper Drive
Palm Beach FL 33480
Forsyth Williams Guest House
Additions and Renovations to the





MP DESIGN &
ARCHITECTURE, INC
217 PERUVIAN AVENUE, SUITE 4
PALM BEACH, FLORIDA 33480
561.833.7575
AA26001667


SHEET NO.
A100

ARC-23-159
ZON-24-005

ARC-23-159
ZON-24-005

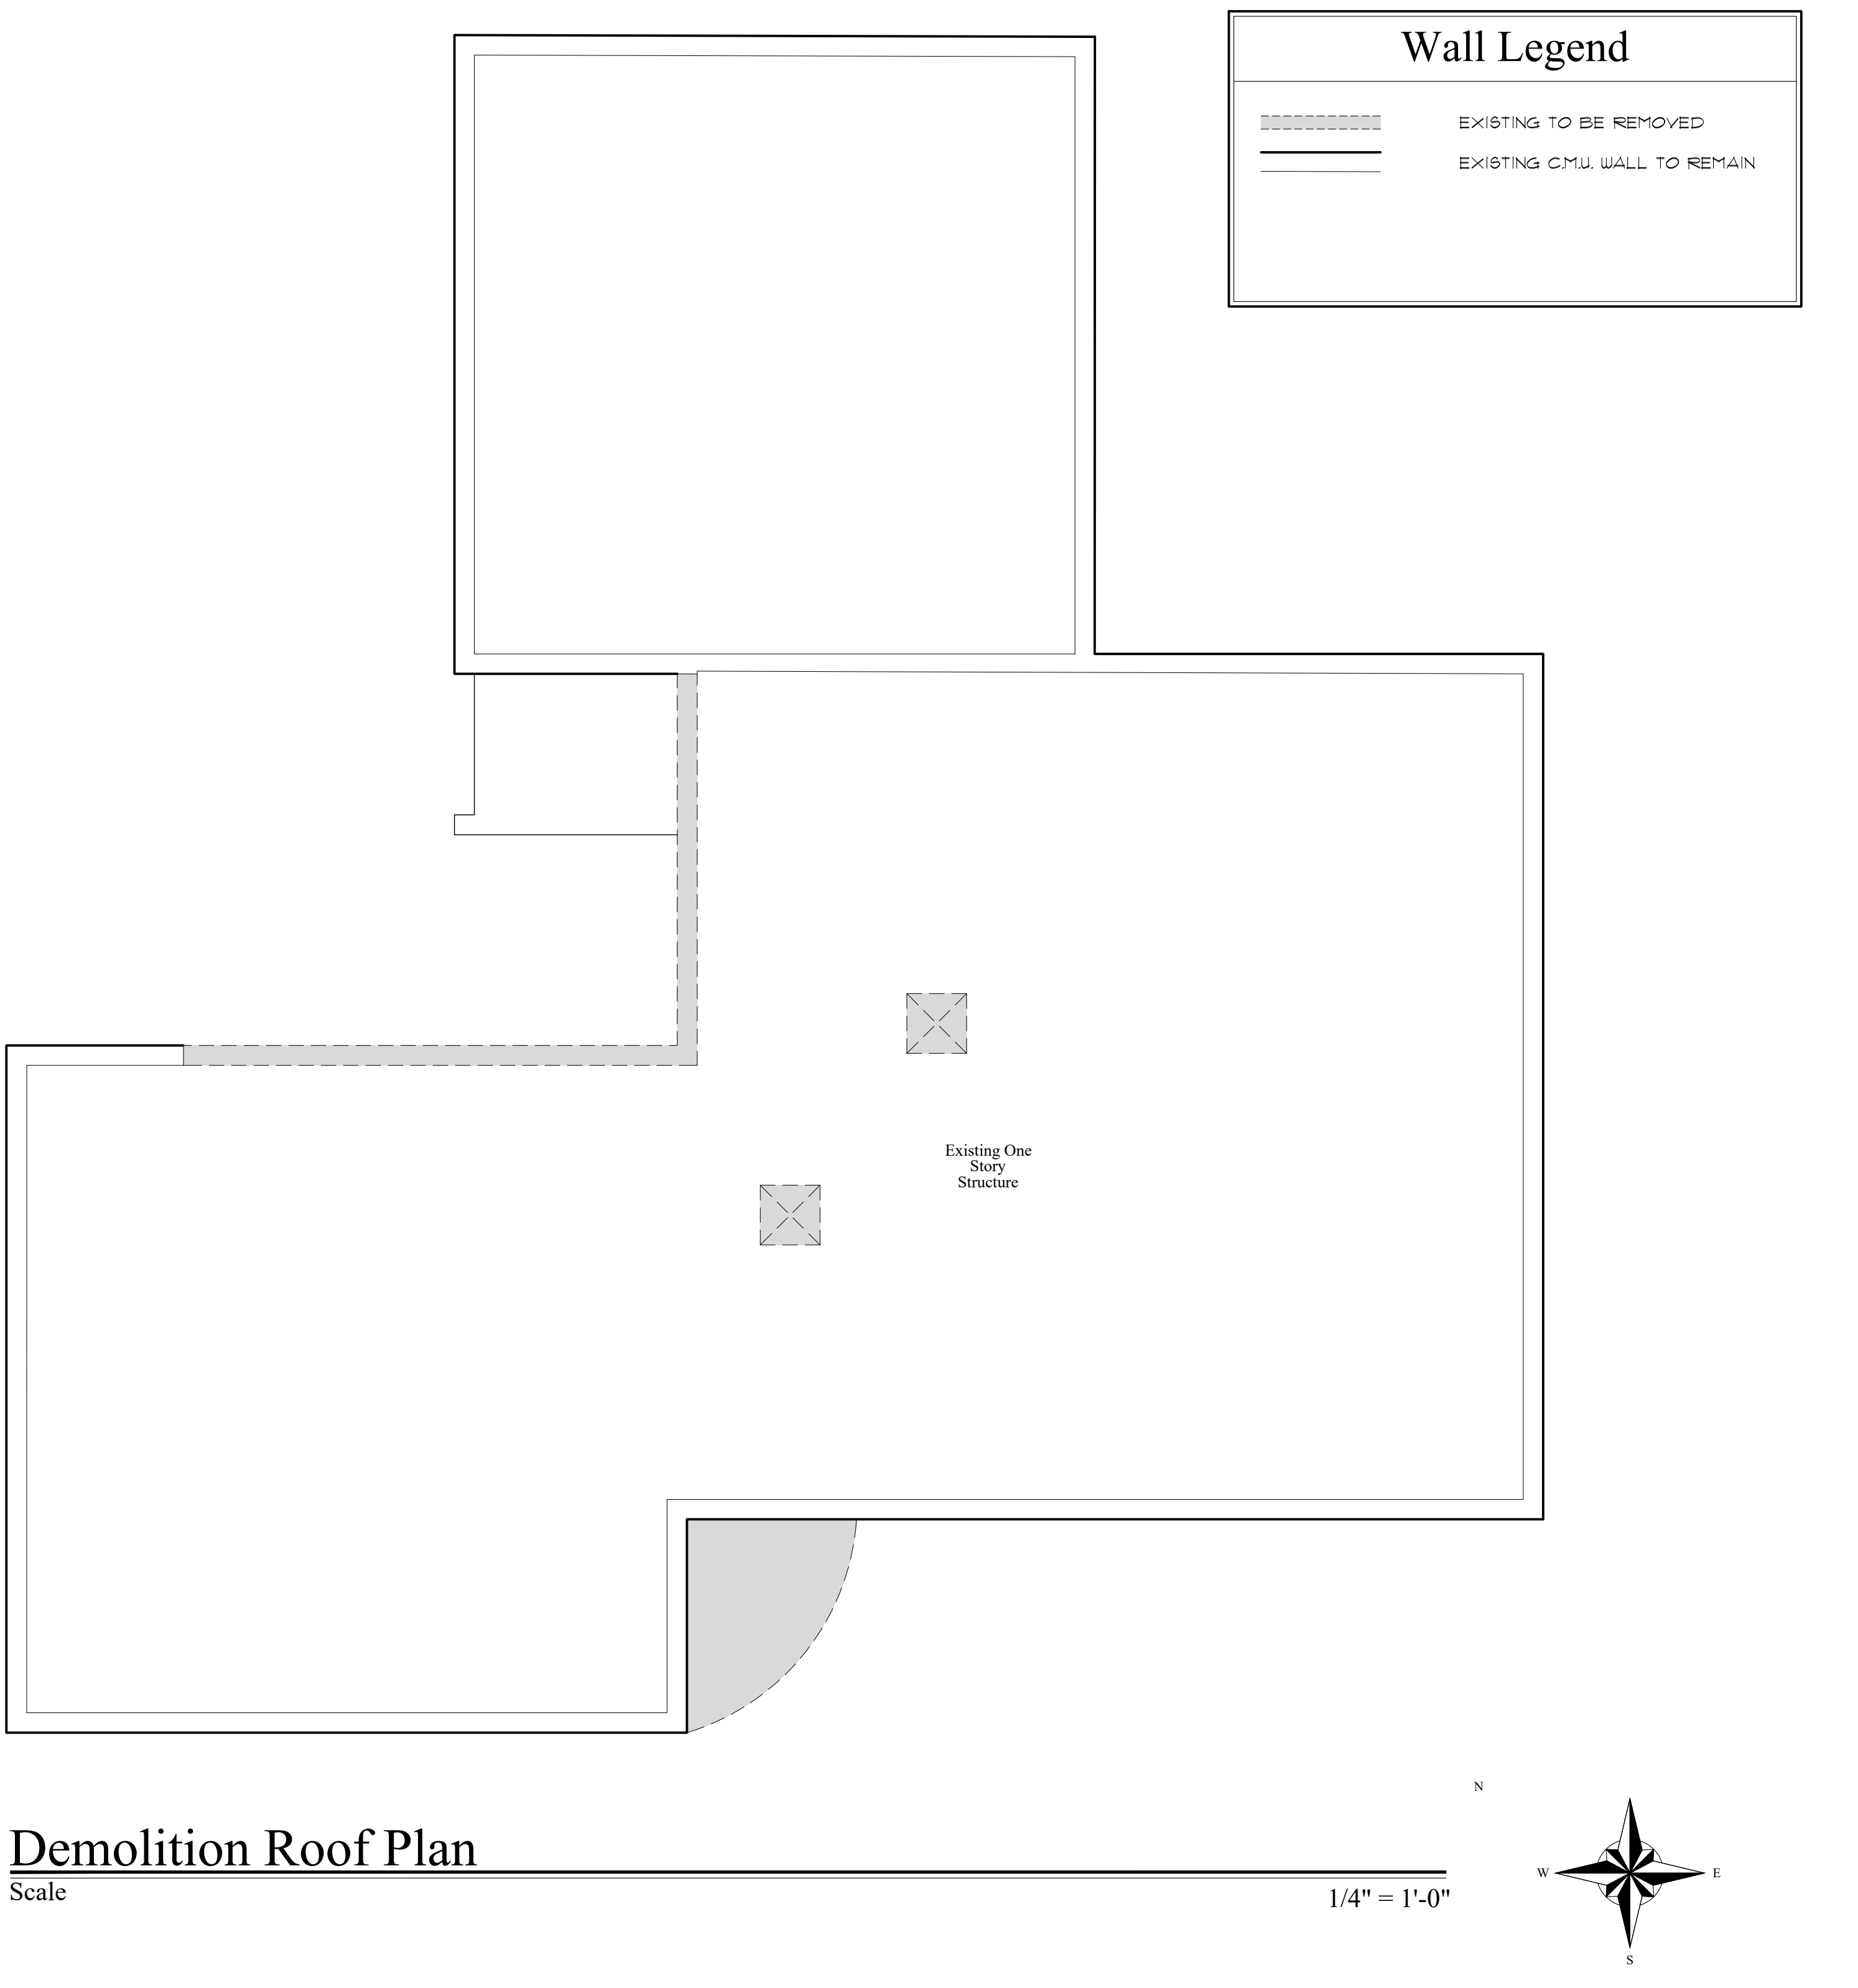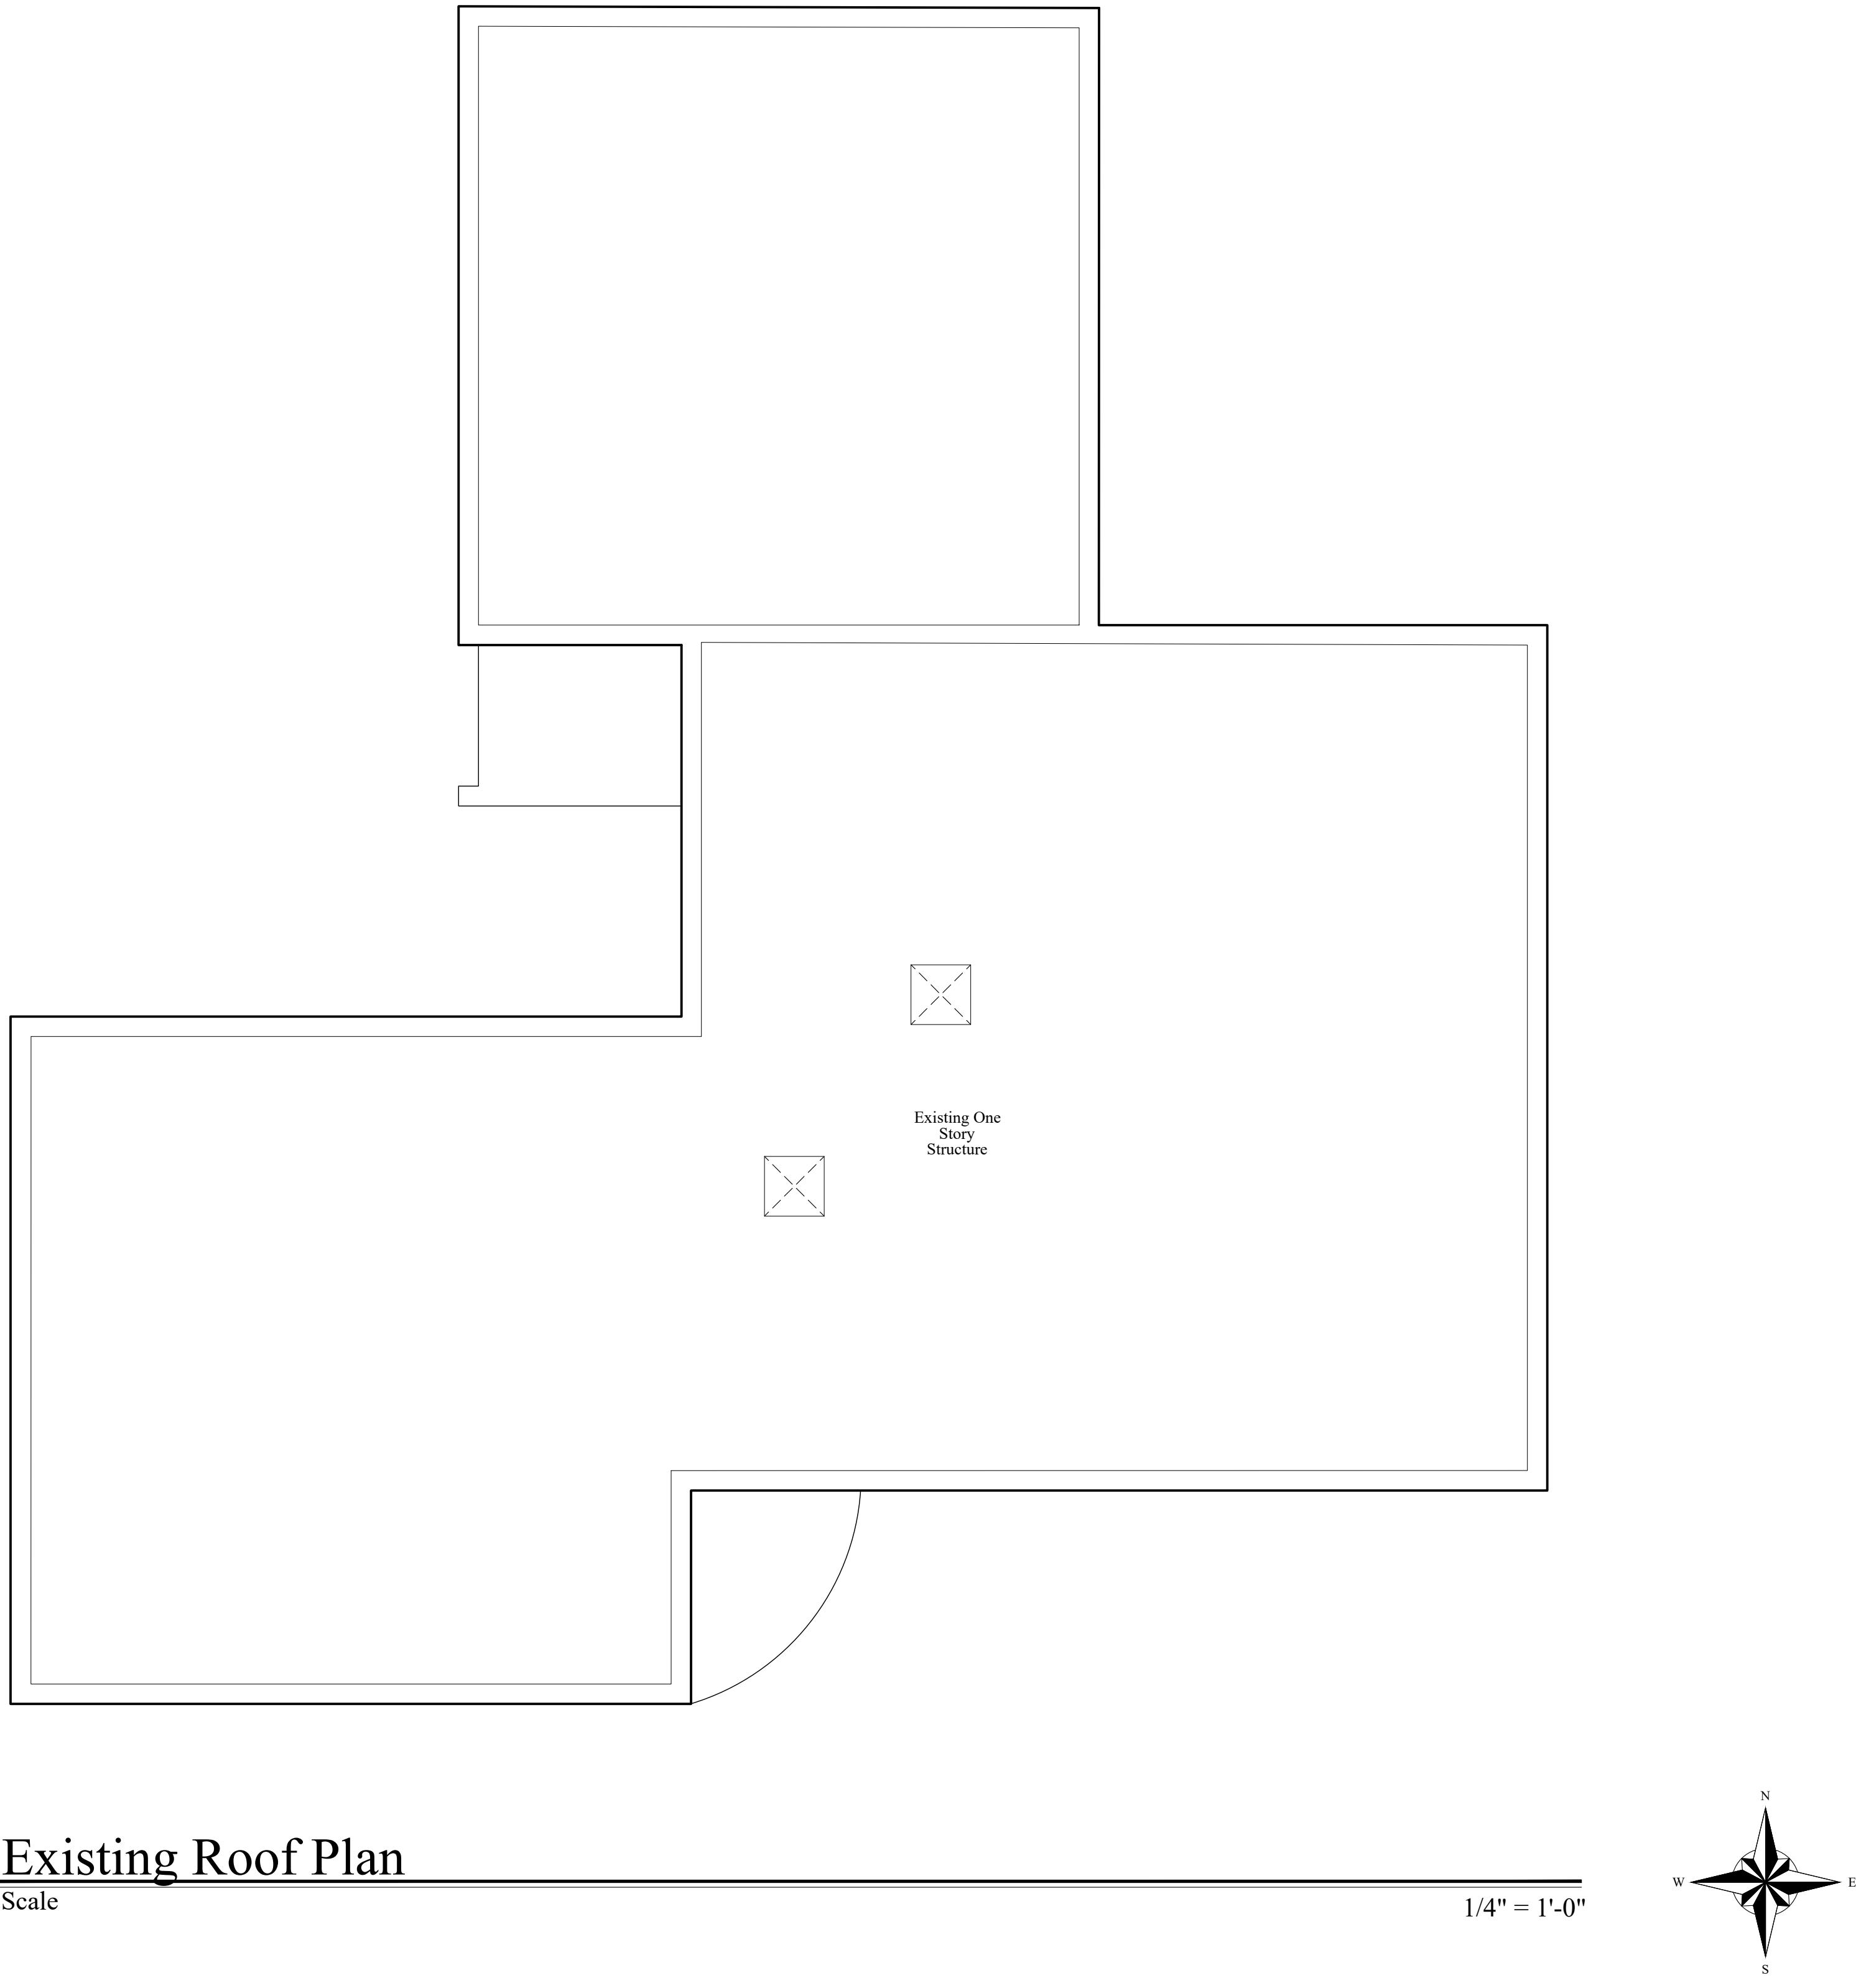

Wall Legend	
	EXISTING TO BE REMOVED
	EXISTING CMU WALL TO REMAIN

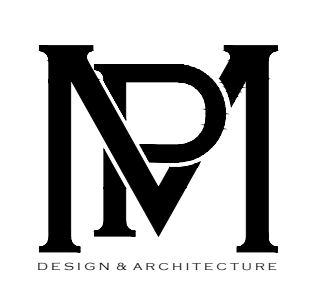

COMM NO.
1703

DATE
11-09-2023

REVISIONS

288 Sandpiper Drive

Forsyth Williams Guest House

Palm Beach FL 33480




ANGELO DAVILA, P.E.
FLORIDA P.E. #AR0016639

MP DESIGN & ARCHITECTURE, INC
217 PERUVIAN AVENUE, SUITE 4
PALM BEACH, FLORIDA 33480
561.833.7575
AA26001667

SHEET NO.

A102

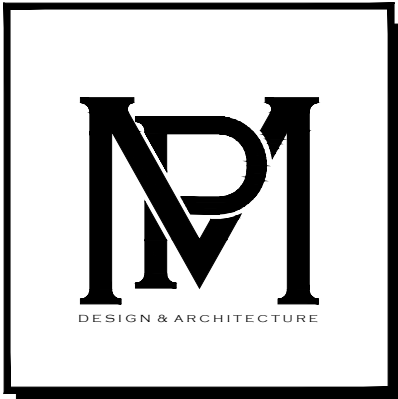

COMM NO.
1703

DATE
11-09-2023

REVISIONS

288 Sandpiper Drive
Palm Beach FL 33480


Additions and Renovations to the
Forsyth Williams Guest House



MP DESIGN &
ARCHITECTURE, INC
217 PERUVIAN AVENUE, SUITE 4
PALM BEACH, FLORIDA 33480
561.833.7575
AA26001667

SHEET NO.


A103

 

Proposed Roof Plan


Scale

1/4" = 1'-0"

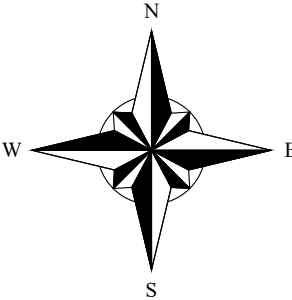



West Elevation

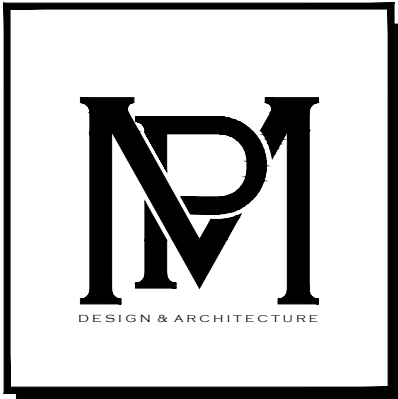

COMM NO.
1703

DATE
11-09-2023

REVISIONS

288 Sandpiper Drive

Additional and Renovations to the
Forsyth Williams Guest House

Palm Beach FL 33480




MP DESIGN &
ARCHITECTURE, INC
217 PERUVIAN AVENUE, SUITE 4
PALM BEACH, FLORIDA 33480
561.833.7575
AA26001667

SHEET NO.

R1



East Elevation

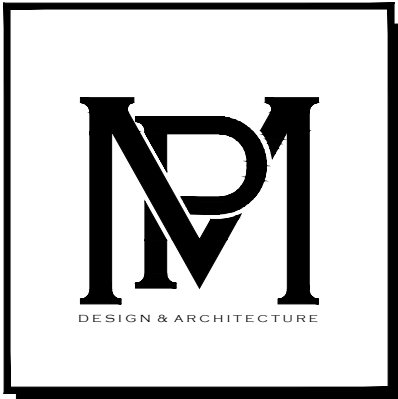

COMM NO.
1703

DATE
11-09-2023

REVISIONS

288 Sandpiper Drive
Palm Beach FL 33480

Forseyth Williams Guest House


Additions and Renovations to the



MP DESIGN &
ARCHITECTURE, INC
217 PERUVIAN AVENUE, SUITE 4
PALM BEACH, FLORIDA 33480
561.833.7575
AA26001667

SHEET NO.


R2

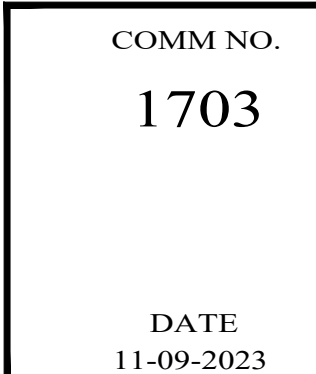

REVISIONS

Additions and Renovations to the
Forsyth Williams Guest House

100

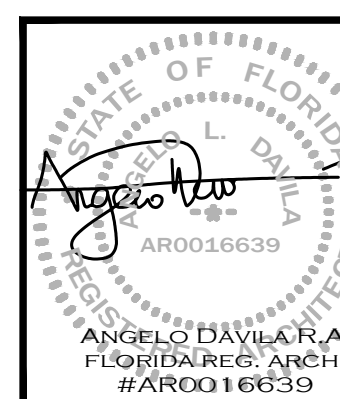

**MP DESIGN &
ARCHITECTURE, INC**
217 PERUVIAN AVENUE, SUITE 4
PALM BEACH, FLORIDA 33480
561.833.7575

SHEET NO.


R3



ARC-23-159
ZON-24-005



South Elevation

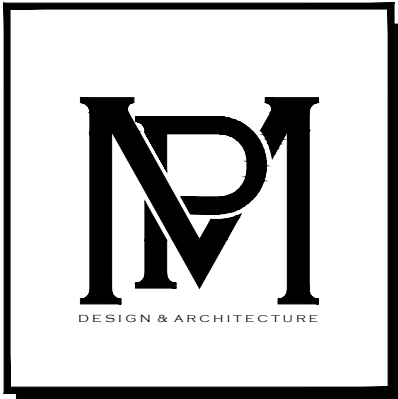

COMM NO.
1703

DATE
11-09-2023

REVISIONS

288 Sandpiper Drive

Additional and Renovations to the
Forsyth Williams Guest House


Palm Beach FL 33480



MP DESIGN &
ARCHITECTURE, INC
217 PERUVIAN AVENUE, SUITE 4
PALM BEACH, FLORIDA 33480
561.833.7575
AA26001667


SHEET NO.

R4

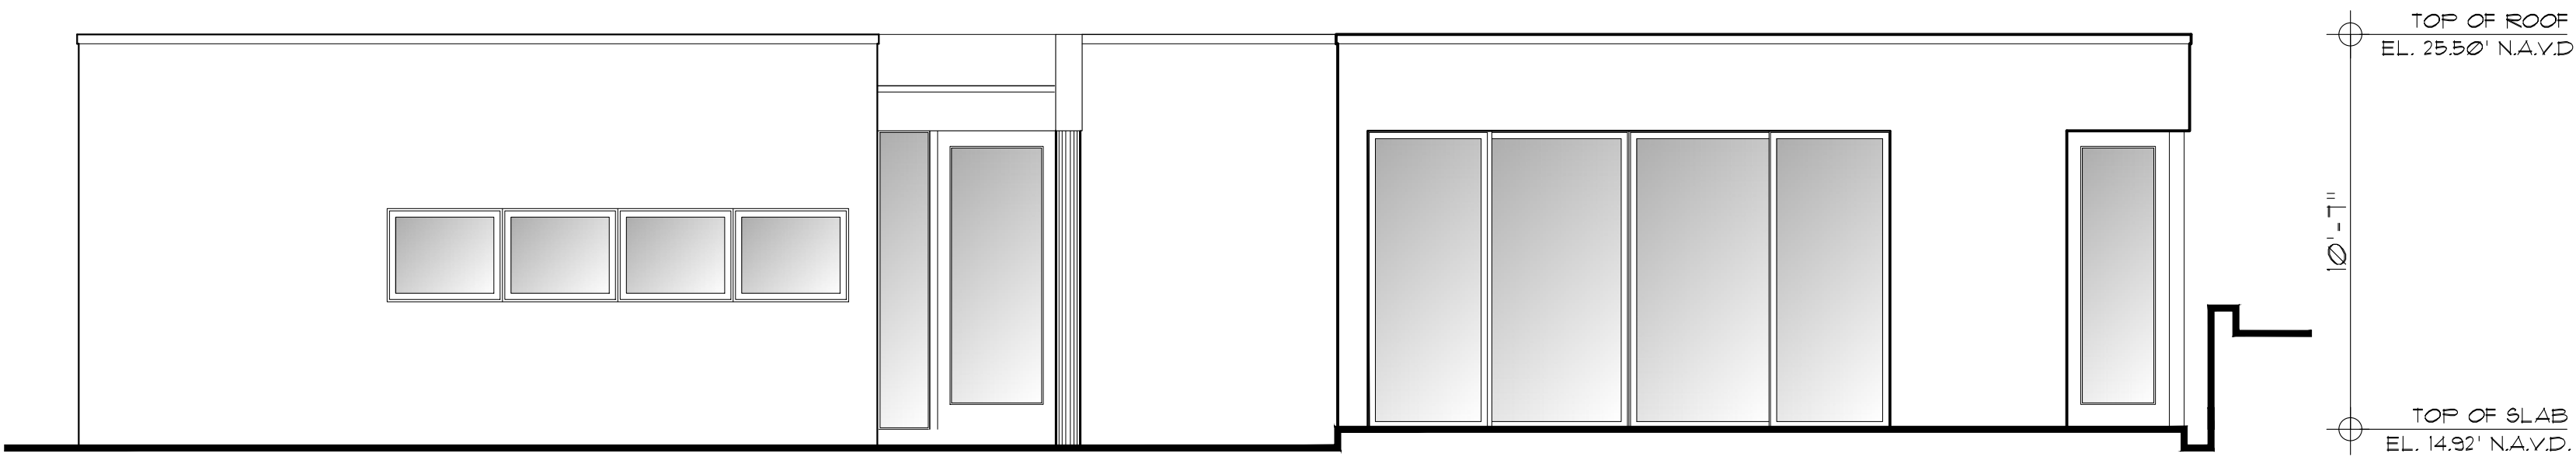


Existing West Elevation

Scale 1/4" = 1'-0"

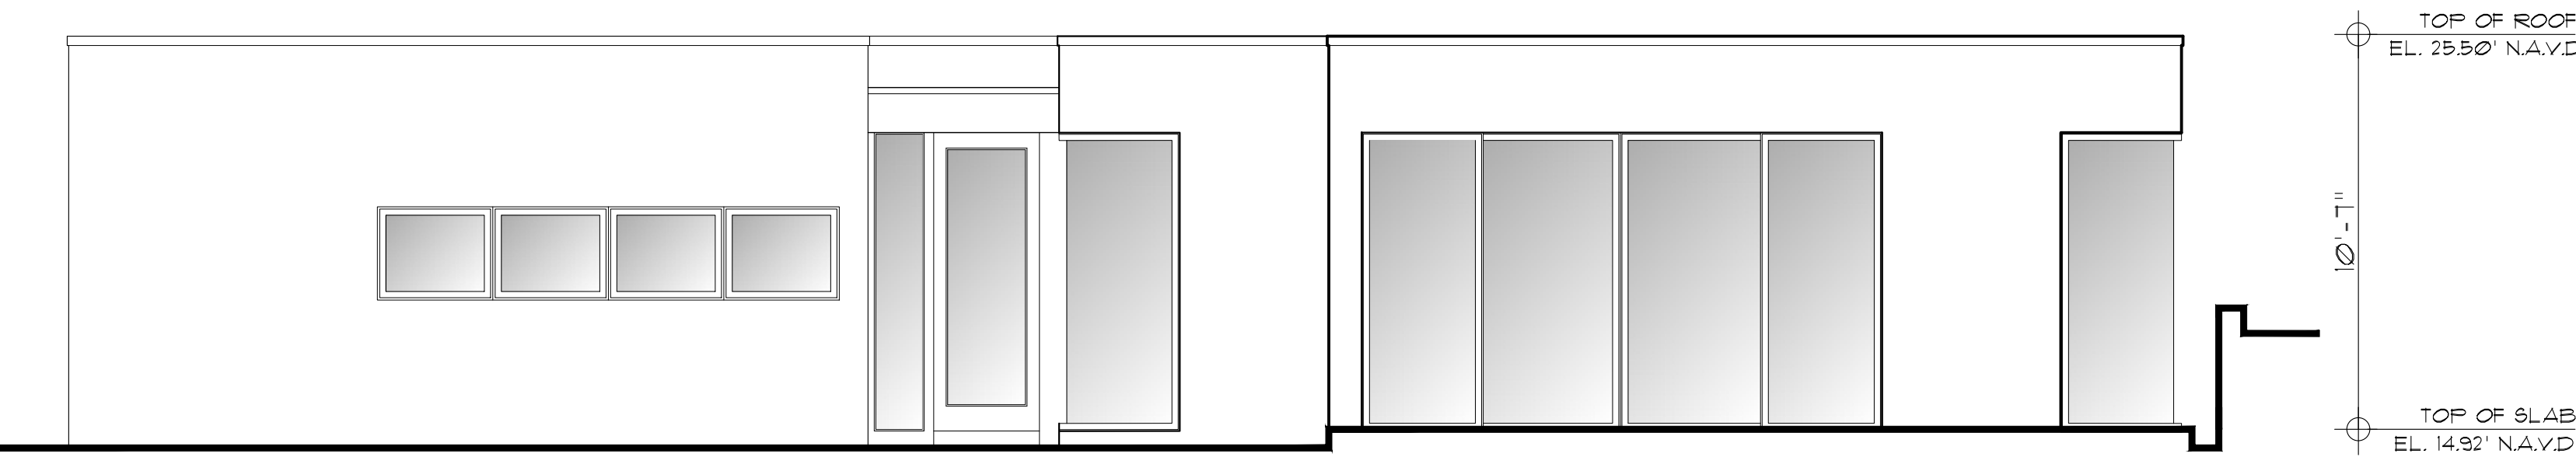


Proposed West Elevation

Scale 1/4" = 1'-0"

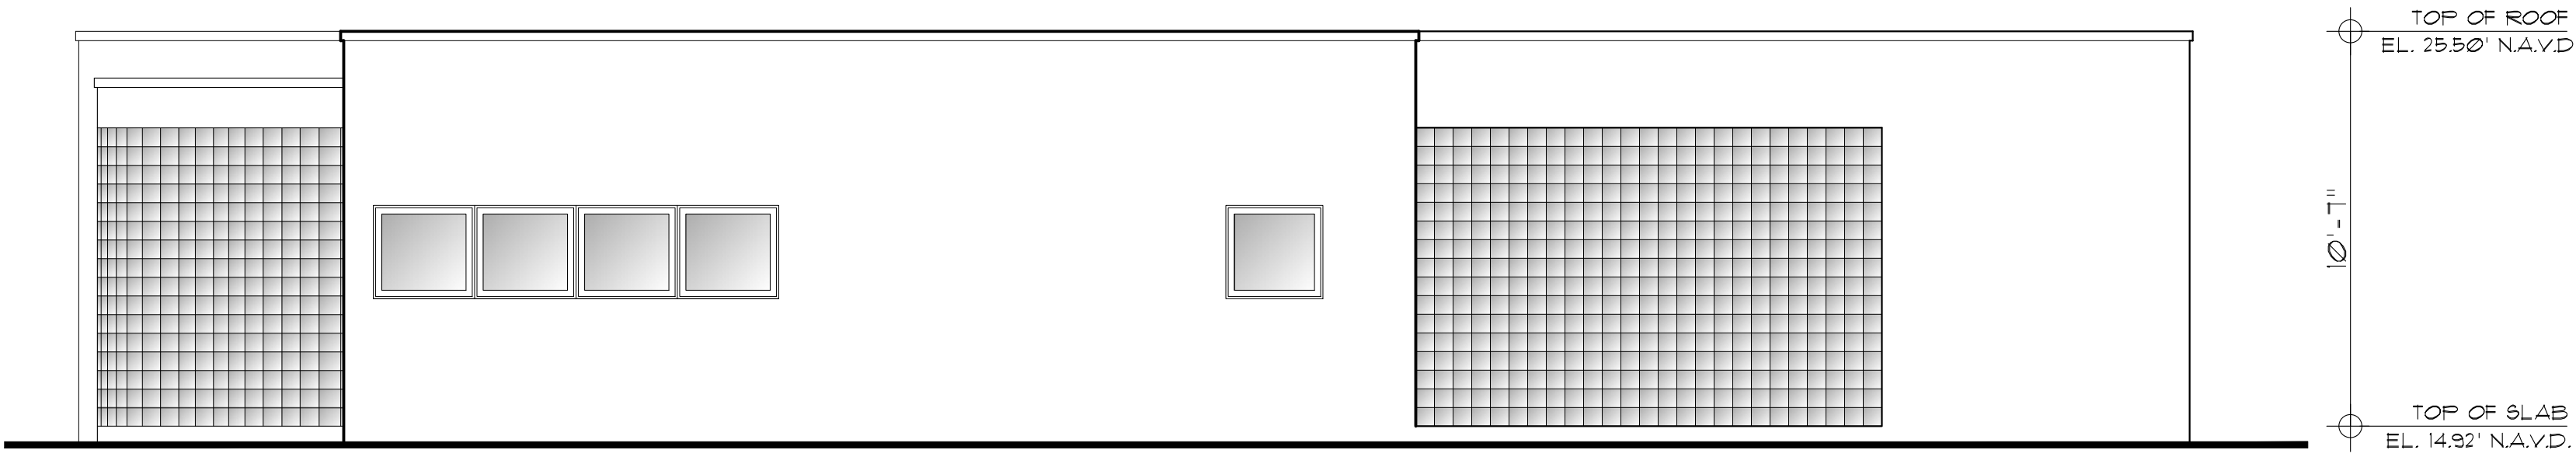


Existing East Elevation

Scale 1/4" = 1'-0"

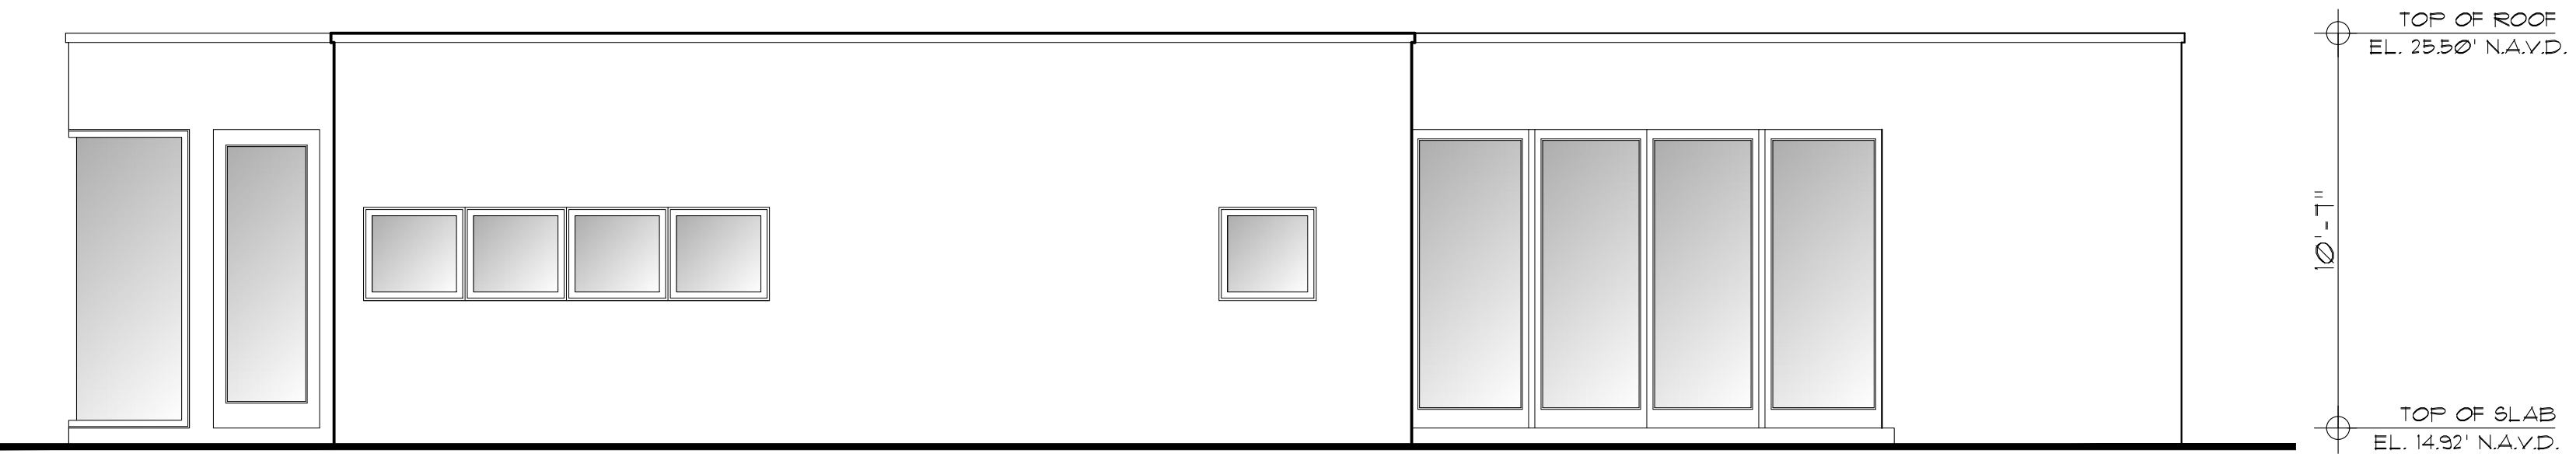


Proposed East Elevation

Scale 1/4" = 1'-0"

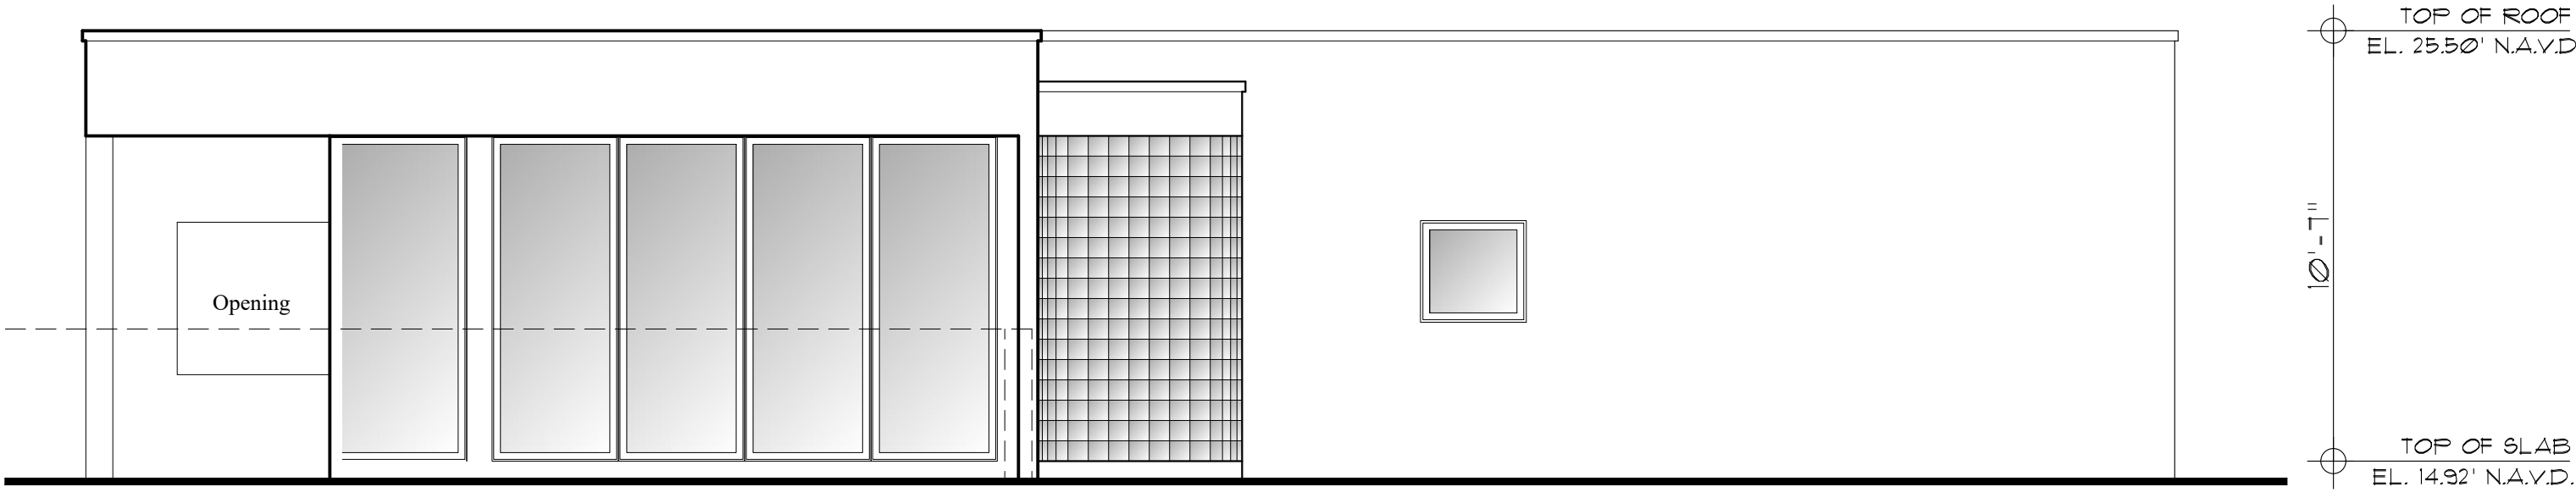


Existing South Elevation

Scale 1/4" = 1'-0"

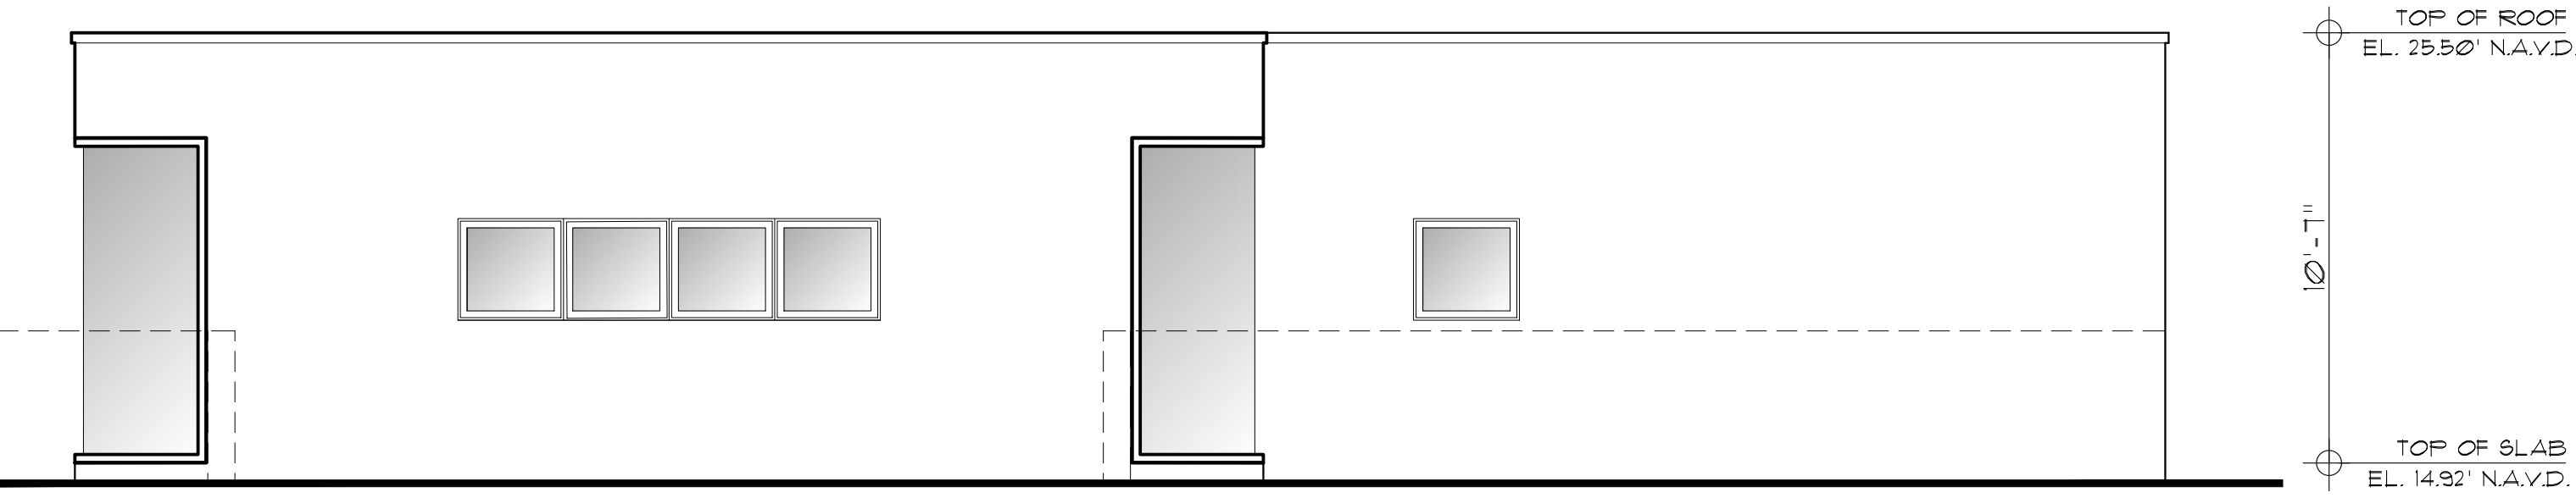


Proposed South Elevation

Scale 1/4" = 1'-0"

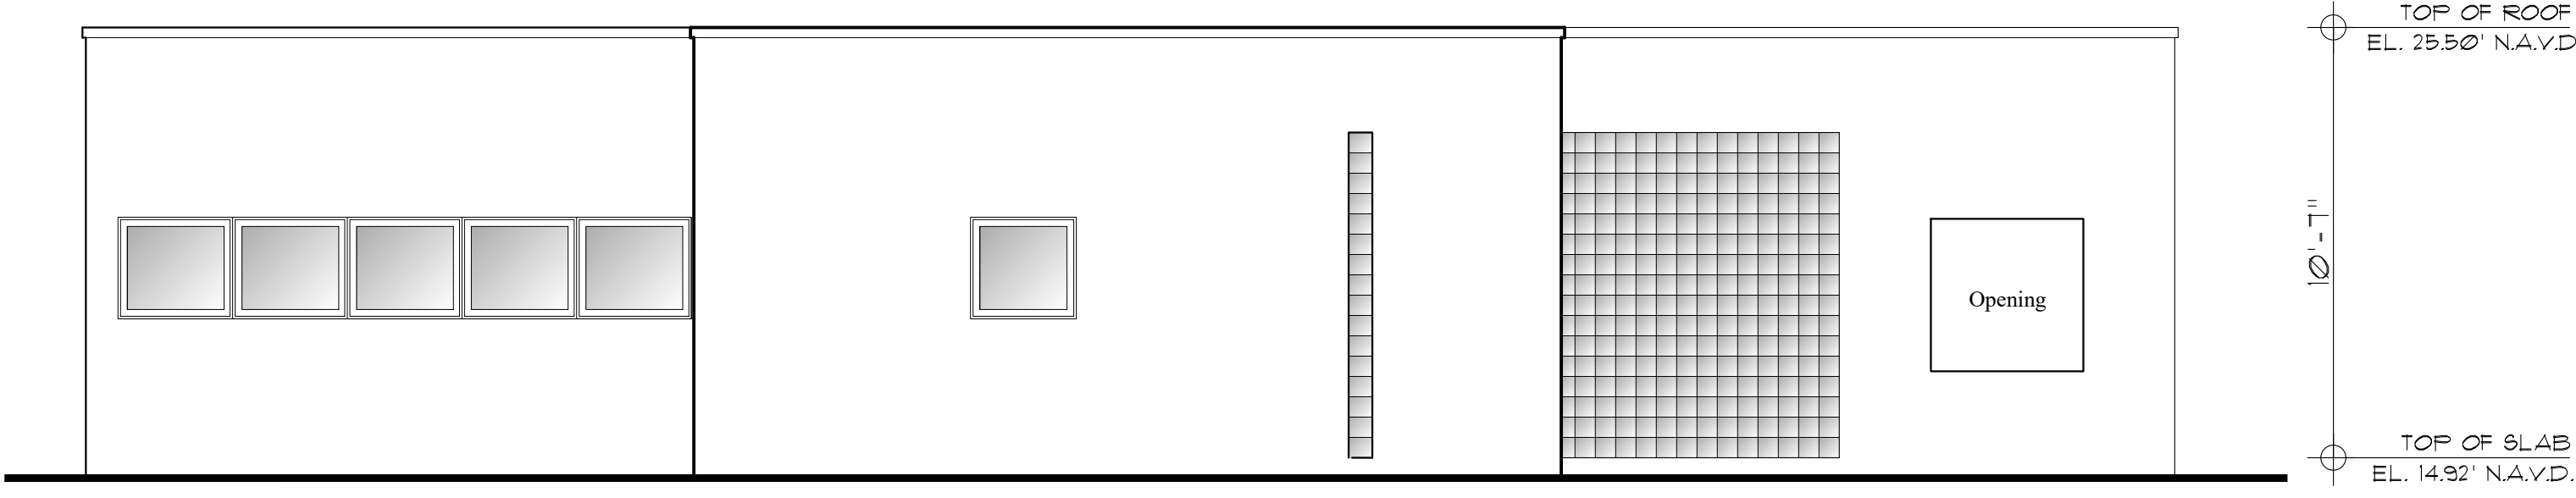

Existing North Elevation

Scale 1/4" = 1'-0"

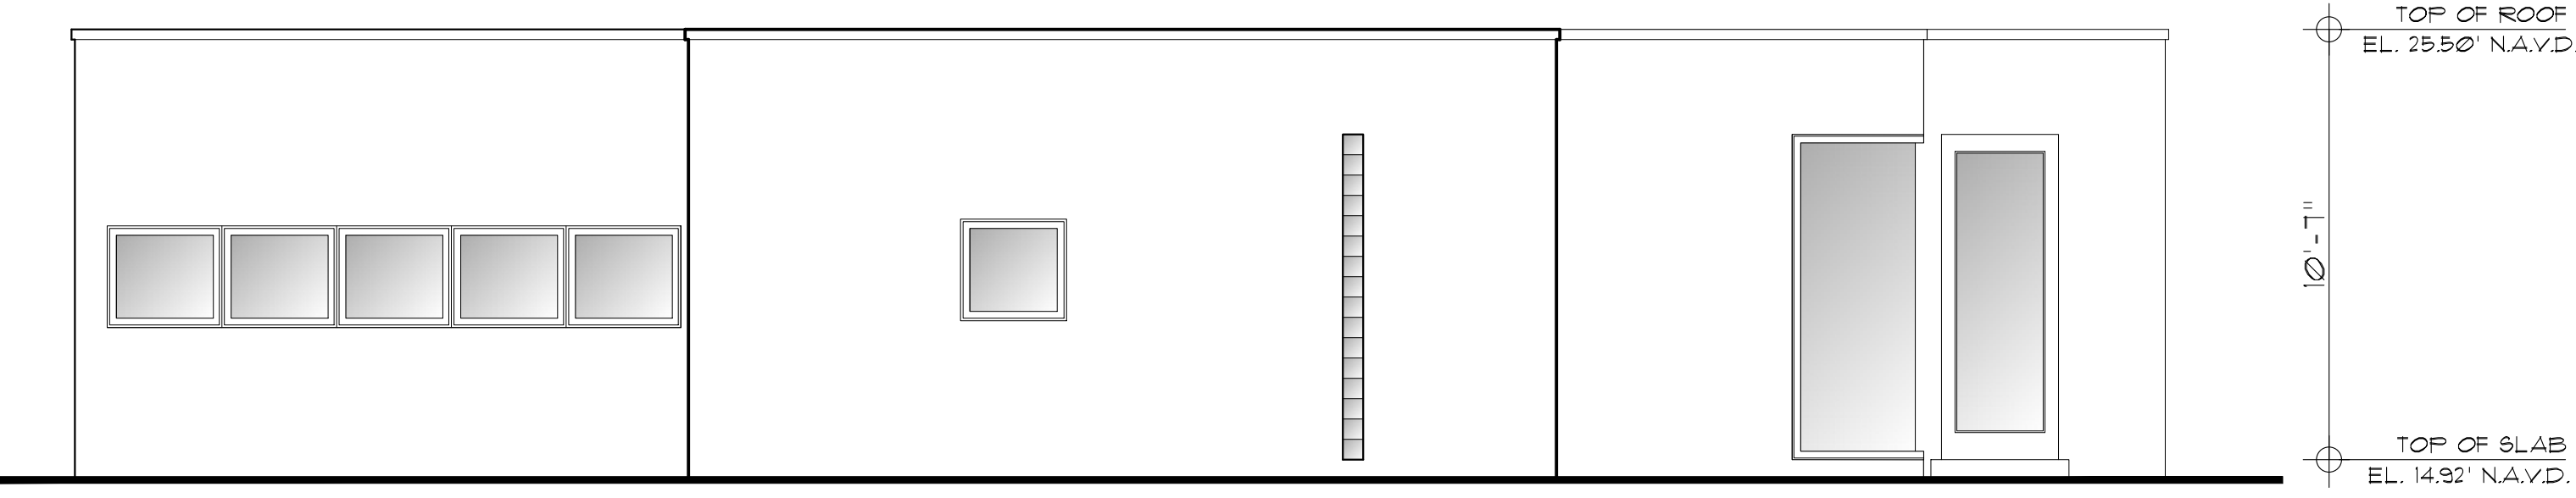

Proposed North Elevation

Scale 1/4" = 1'-0"



COMM NO.
1703
DATE
11-09-2023


REVISIONS

288 Sandpiper Drive
Palm Beach FL 33480
Forsyth Williams Guest House
Additions and Renovations to the



MP DESIGN &
ARCHITECTURE, INC
217 PERUVIAN AVENUE, SUITE 4
PALM BEACH, FLORIDA 33480
561.833.7575
AA26001667

SHEET NO.
A200

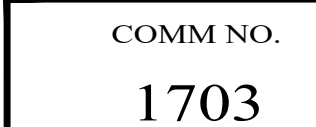


DATE
11-09-2023

REVISIONS

Additions and Renovations to the
Forsyth Williams Guest House

Palm Beach FL 33480

288 Sandpiper Drive

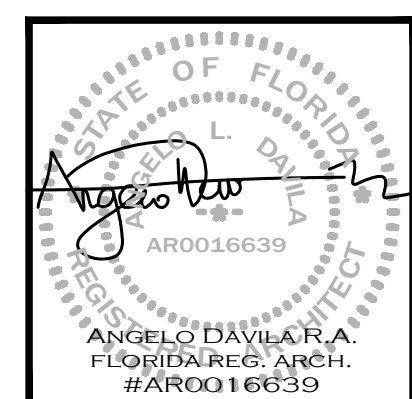

MP DESIGN &
ARCHITECTURE, INC
217 PERUVIAN AVENUE, SUITE 4
PALM BEACH, FLORIDA 33480
561.833.7575
A426001667

SHEET NO.

A300



Scale


N.T.S.



Scale

N.T.S.

ARC-23-159
ZON-24-005

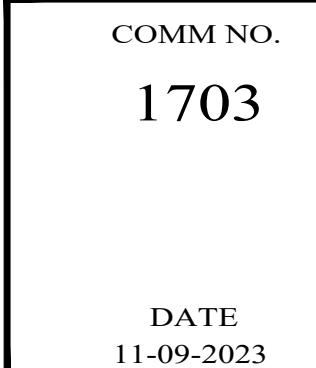


REVISIONS

Palm Beach FL 33480

Additions and Renovations to the
Forsyth Williams Guest House

288 Sandpiper Drive

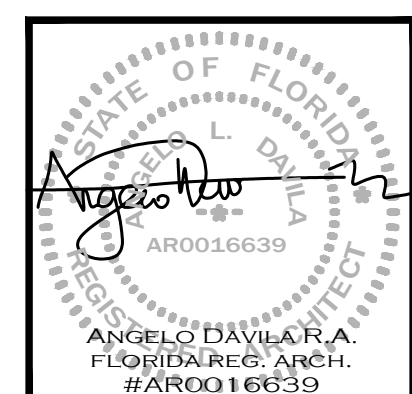

**MP DESIGN &
ARCHITECTURE, INC**
217 PERUVIAN AVENUE, SUITE 4
PALM BEACH, FLORIDA 33480
561.833.7575
A426001667

SHEET NO.


A302



Scale

1/2"=1'-0"

ARC-23-159
ZON-24-005

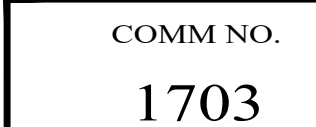


DATE
11-09-2023

REVISIONS

Additions and Renovations to the
Forsyth Williams Guest House

Palm Beach FL 33480

288 Sandpiper Drive

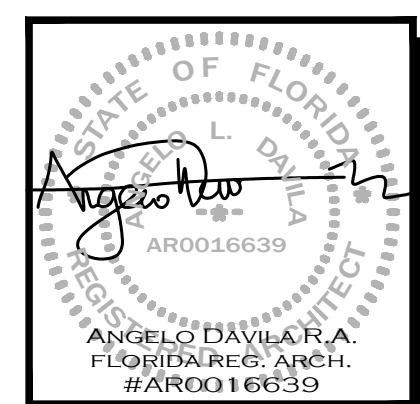

MP DESIGN &
ARCHITECTURE, INC
217 PERUVIAN AVENUE, SUITE 4
PALM BEACH, FLORIDA 33480
561.833.7575
AA26001667

SHEET NO.

A301




Scale

N.T.S.




Scale

N.T.S.

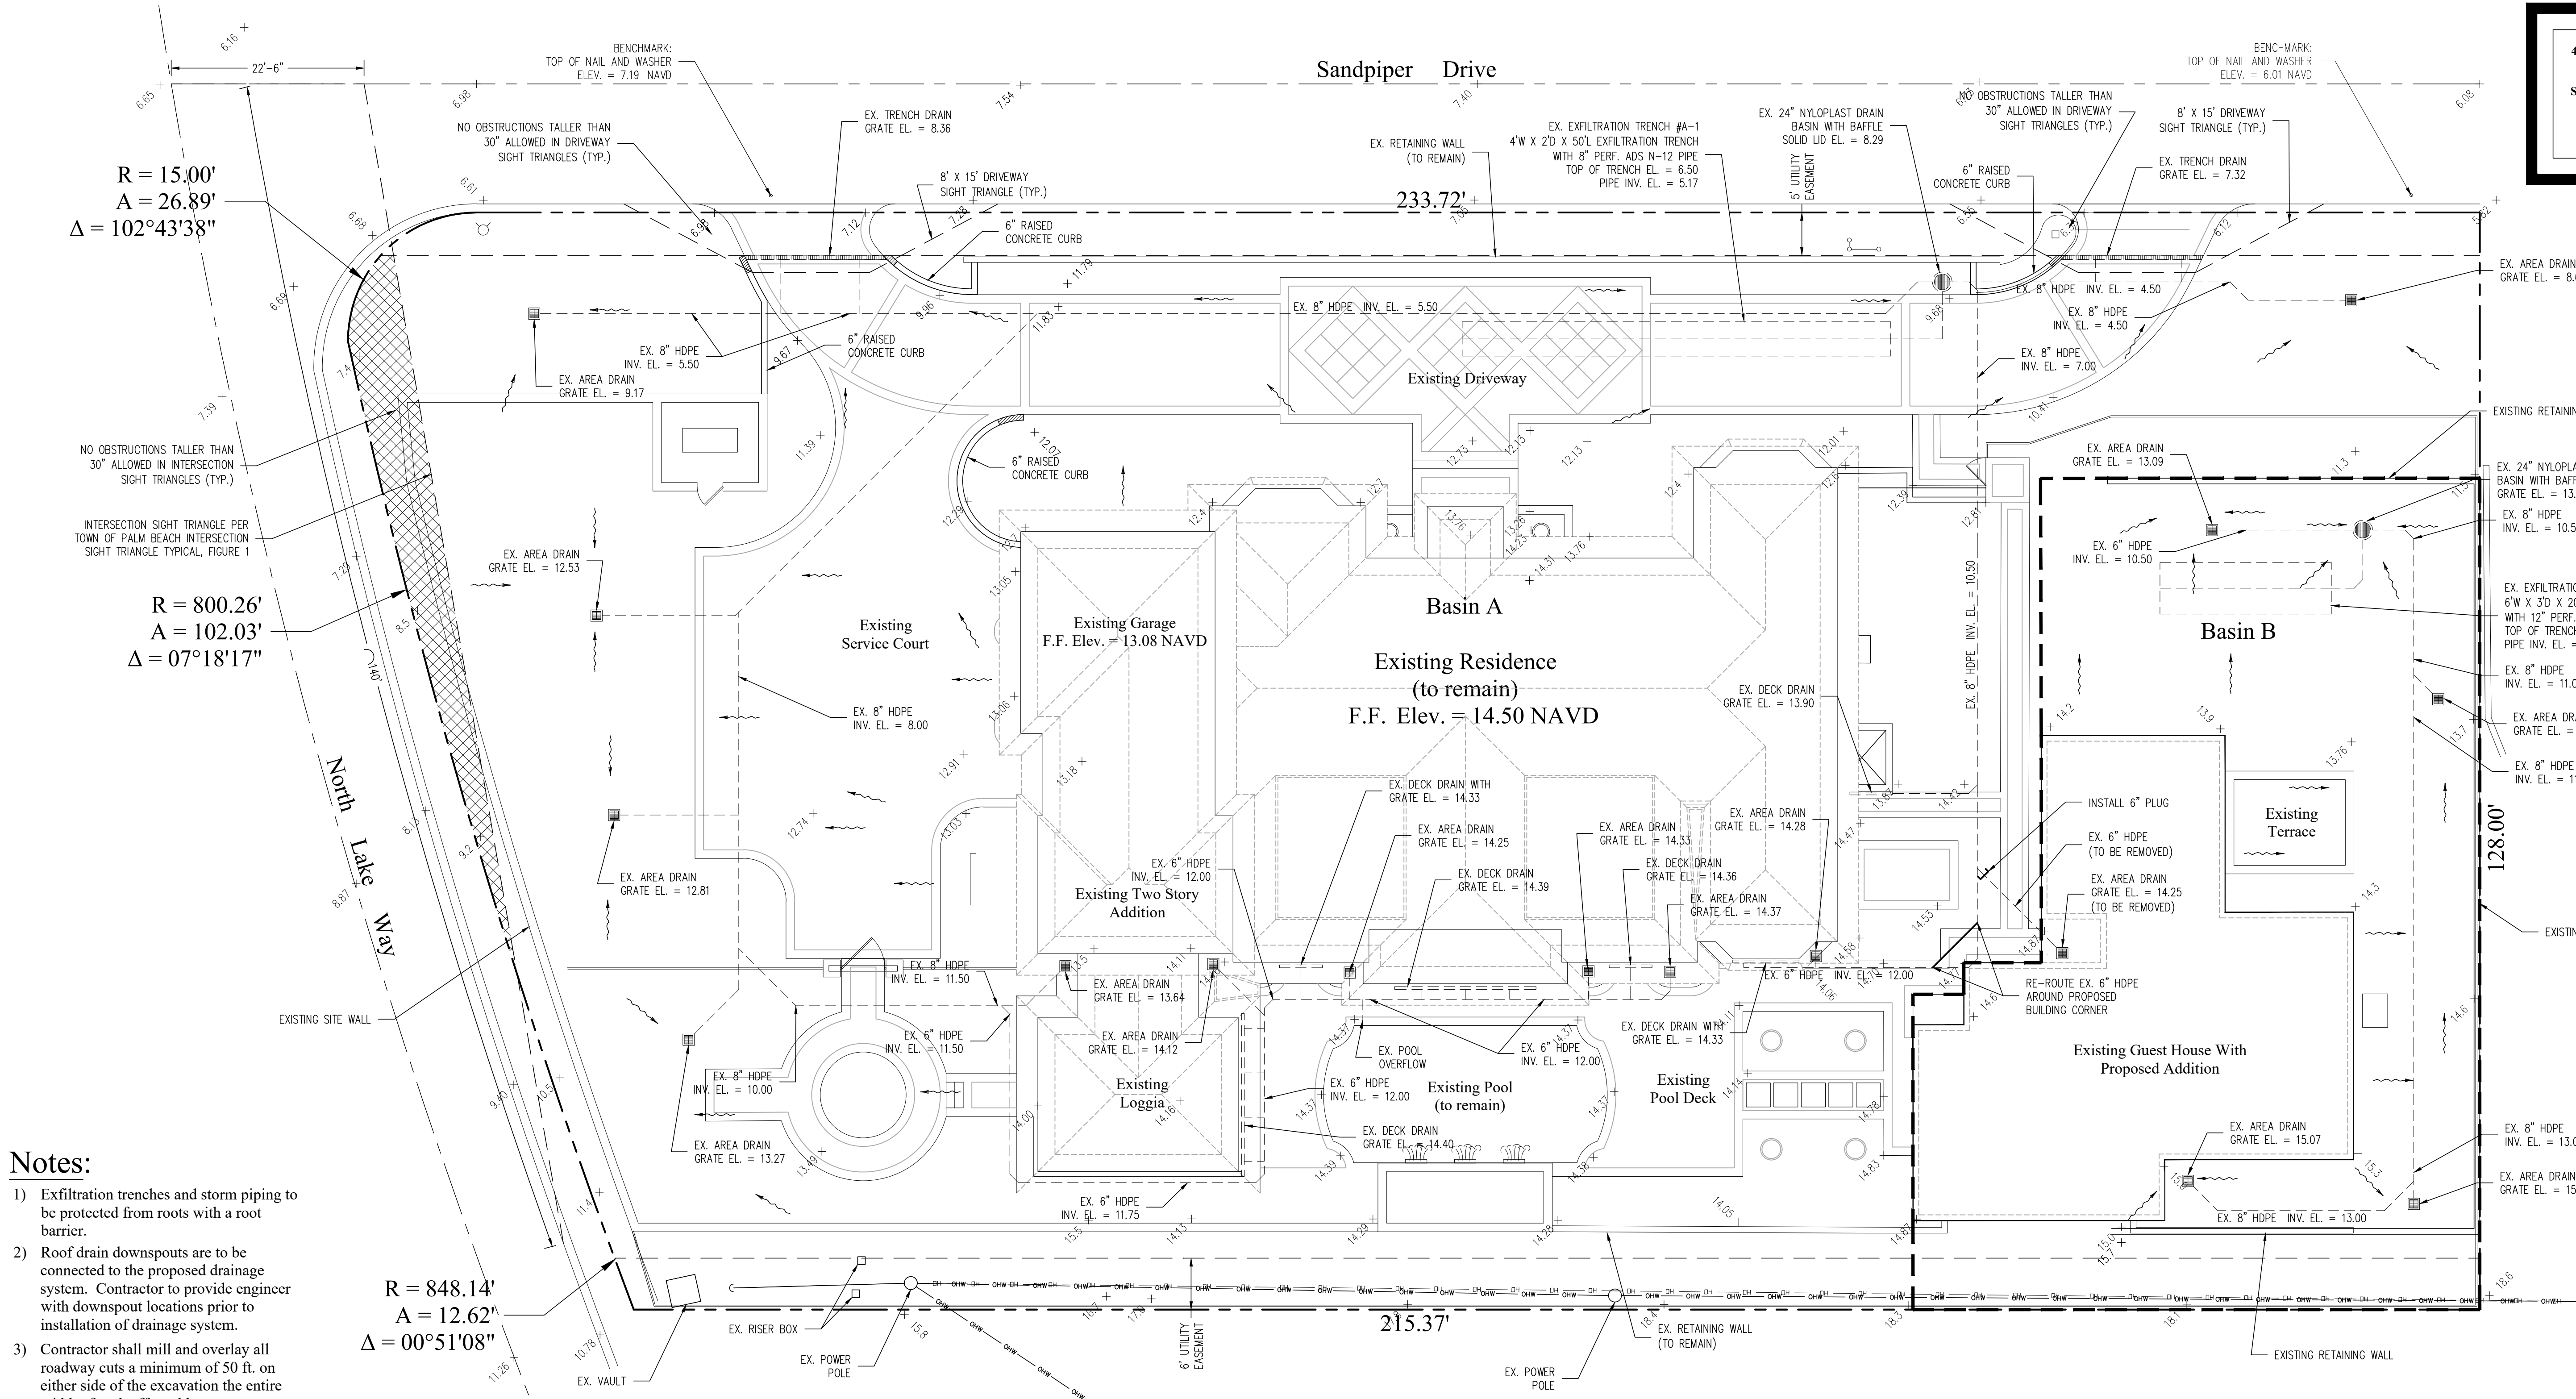

- Notes:**
- 1) Exfiltration trenches and storm piping to be protected from roots with a root barrier.
 - 2) Roof drain downspouts are to be connected to the proposed drainage system. Contractor to provide engineer with downspout locations prior to installation of drainage system.
 - 3) Contractor shall mill and overlay all roadway cuts a minimum of 50 ft. on either side of the excavation the entire width of each affected lane.
 - 4) Contractor is responsible for installing and maintaining erosion control measures during construction.
 - 5) Video inspection of storm drainage system required prior to installation of sod.

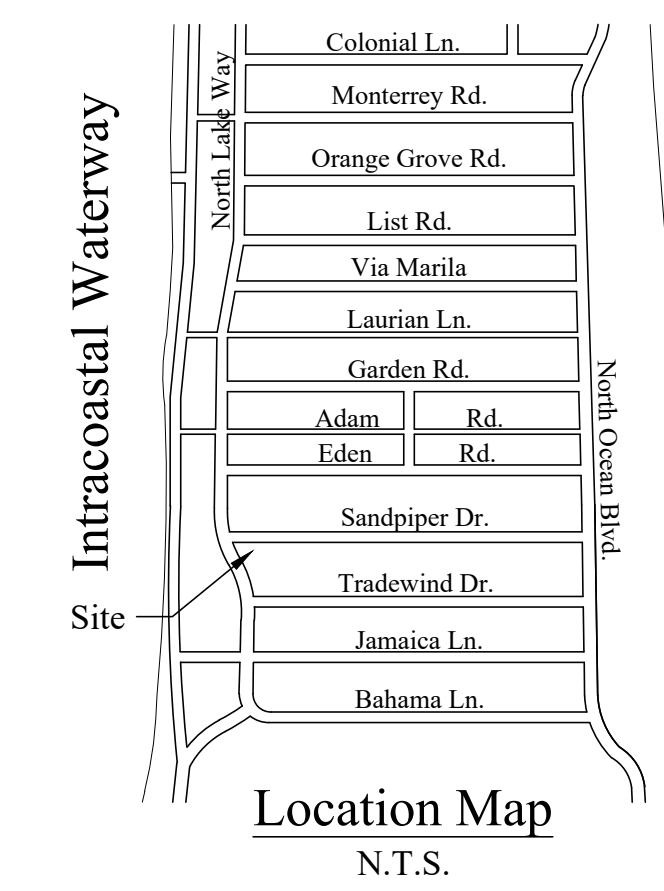

STORMWATER RETENTION CALCULATIONS (Basin A)

A. SITE INFORMATION

Total Property Area = 30,074 sq.ft.

Drainage Basin A Area = 24,526 sq.ft.

Drainage Area Impervious Surface (existing residence, pool, driveway, proposed addition, loggia, deck) = 12,906 sq.ft.

Drainage Area Pervious Surface = 11,620 sq.ft.

B. ESTIMATED STORMWATER RETENTION VOLUME

The retention volume is estimated using the Rational Method ($Q=CiA$) where:

$C = 1.0$ (impervious surface)

$C = 0.2$ (pervious surface)

$i = 2$ in/hr

Impervious Surface Runoff Volume: 1.0×2 in/hr $\times$ 12,906 sq.ft. $\times$ 1 ft./12 in. = 2,151 cu.ft.

Pervious Runoff Volume: 0.2×2 in/hr $\times$ 11,602 sq.ft. $\times$ 1 ft./12 in. = 387 cu.ft.

Total Volume to be Retained = 2,538 cu.ft.

C. PROPOSED EXFILTRATION TRENCH SIZING

L	=	Total Length of Trench Provided	=	50	ft
W	=	Trench Width	=	4	ft
K	=	Hydraulic Conductivity	=	0.00053	cfs/sq.ft./ft. of head
H2	=	Depth to Water Table	=	5.82	ft
DU	=	Un-Saturated Trench Depth	=	2.00	ft
DS	=	Saturated Trench Depth	=	0.00	ft
V	=	Volume Treated	=	4,295	cu.ft.

STORMWATER RETENTION CALCULATIONS (Basin B)

A. SITE INFORMATION

Total Property Area = 30,074 sq.ft.

Drainage Basin B Area = 5,548 sq.ft.

Drainage Area Impervious Surface (existing guest house, proposed patio) = 2,217 sq.ft.

Drainage Area Pervious Surface = 3,331 sq.ft.

B. ESTIMATED STORMWATER RETENTION VOLUME

The retention volume is estimated using the Rational Method ($Q=CiA$) where:

$C = 1.0$ (impervious surface)

$C = 0.2$ (pervious surface)

$i = 2$ in/hr

Impervious Surface Runoff Volume: 1.0×2 in/hr $\times$ 2,217 sq.ft. $\times$ 1 ft./12 in. = 370 cu.ft.

Pervious Runoff Volume: 0.2×2 in/hr $\times$ 3,331 sq.ft. $\times$ 1 ft./12 in. = 111 cu.ft.


Total Volume to be Retained = 481 cu.ft.

C. PROPOSED EXFILTRATION TRENCH SIZING

L	=	Total Length of Trench Provided	=	20	ft
W	=	Trench Width	=	6	ft
K	=	Hydraulic Conductivity	=	0.00053	cfs/sq.ft./ft. of head
H2	=	Depth to Water Table	=	6.00	ft
DU	=	Un-Saturated Trench Depth	=	3.00	ft
DS	=	Saturated Trench Depth	=	0.00	ft
V	=	Volume Treated	=	2,605	cu.ft.

Legend

- EXISTING ELEVATION PER WALLACE SURVEYING CORP. (NAVD-88)
- PROPOSED ELEVATION (NAVD-88)
- PROPOSED ELEVATION CONTOUR (NAVD-88)
- FLOW DIRECTION
- EXFILTRATION TRENCH
- AREA DRAIN
- 24" NYLOPLAST DRAIN BASIN WITH BAFFLE

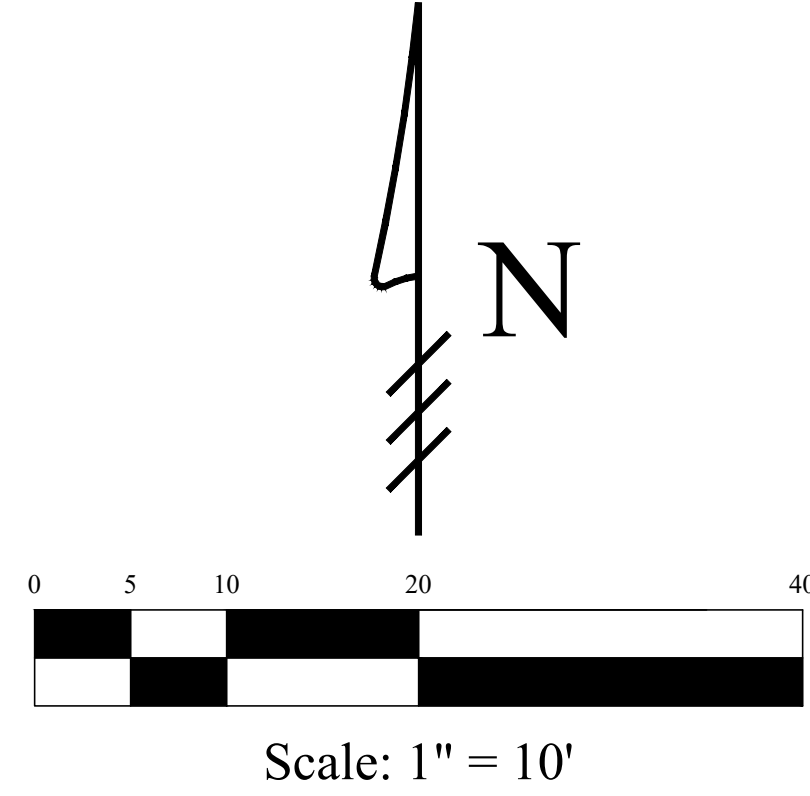

48 HOURS BEFORE DIGGING CALL
1-800-432-4770
SUNSHINE STATE ONE CALL OF FLORIDA, INC.
Contractor is responsible for obtaining location of existing utilities prior to commencement of construction activities.



Gruber Consulting Engineers, Inc.
574 MERCER AVE., SUITE 305
WEST PALM BEACH, FL 33401
PHONE: 561.312.2841
office@gruberengineers.com

Project Information				
Project No.	2017-0045	Issue Date	10/31/2023	Scale
Scale	1" = 10'	Drawn By	CG	Checked By
CG				

Site Grading & Drainage Plan For:
Proposed Addition
Palm Beach, Florida
288 Sandpiper Drive

Revisions	
1	
2	
3	
4	
5	
6	
7	
8	
9	
10	

Chad M. Gruber
FL P.E. No. 57466

Sheet No.
C-1

This item has been electronically signed and sealed by Chad M. Gruber on the date adjacent to the seal using a SHA authentication code. Printed copies of this document are not considered signed and sealed and the SHA authentication code must be verified on any electronic copies.

Plan Background from Site Plan by
MP Design & Architecture Received 10/6/23

ARC-23-159
ZON-24-005

© 2023 Gruber Consulting Engineers, Inc.