









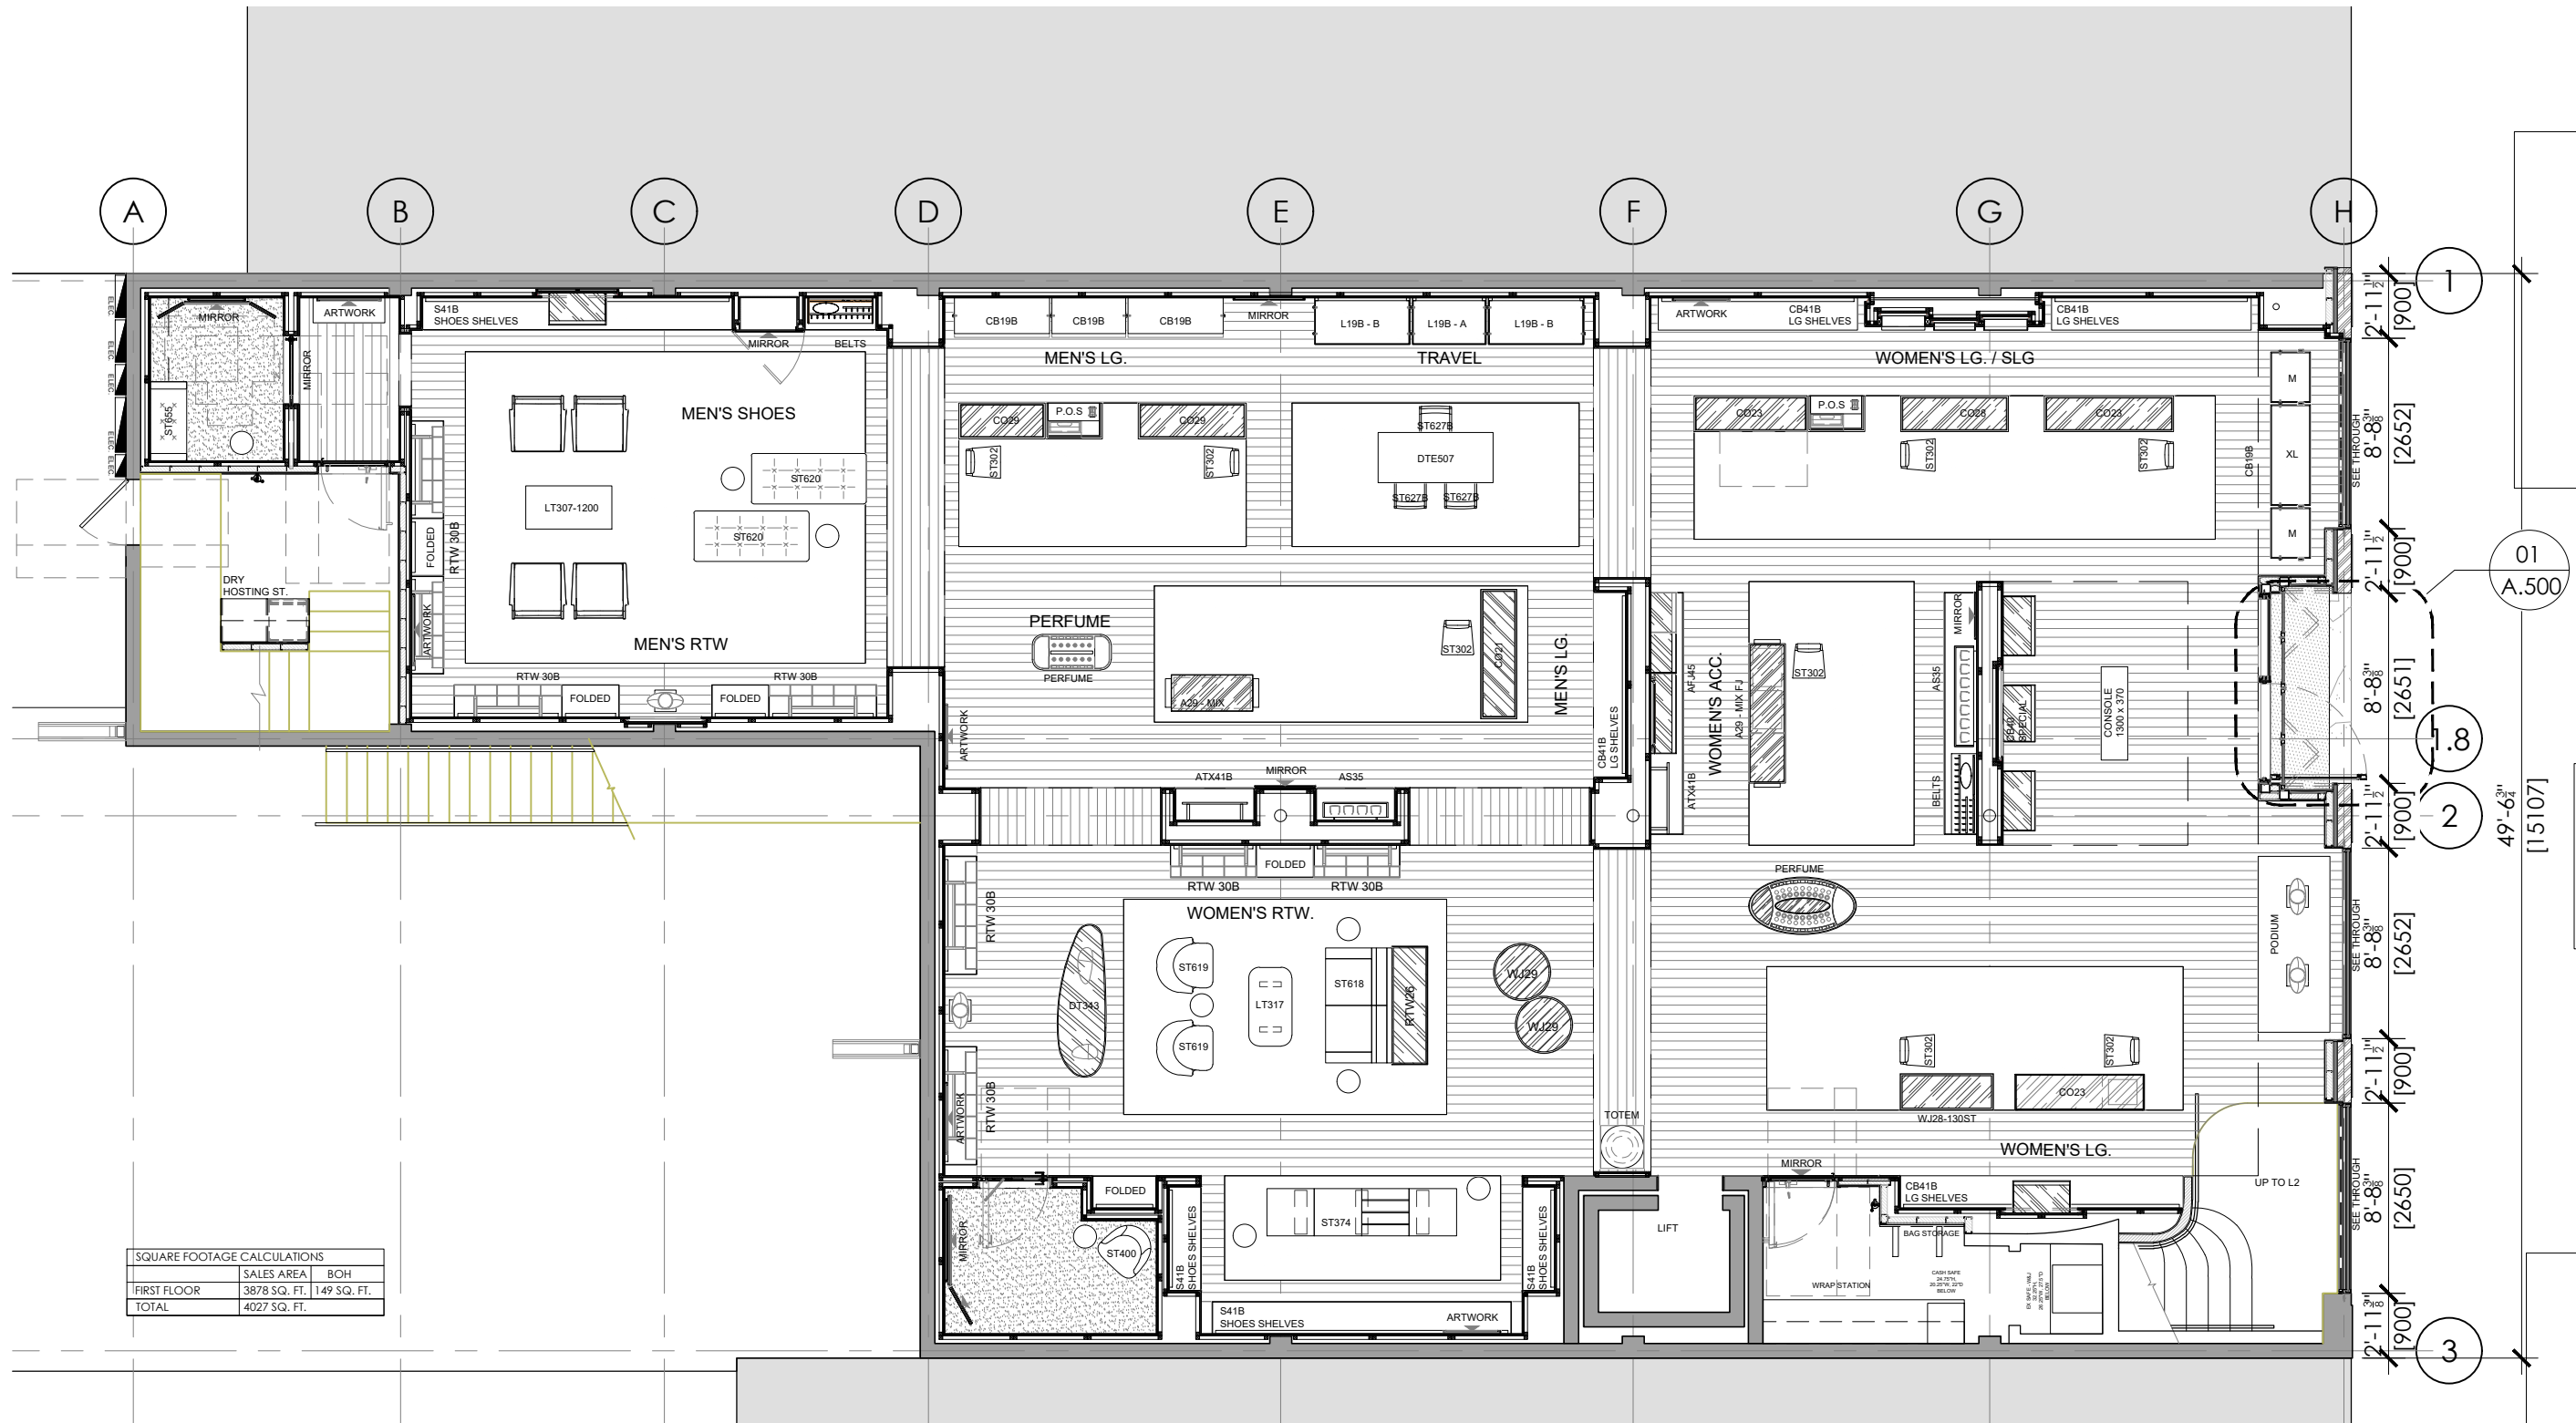

1 PROPOSED FIRST FLOOR PLAN LAYOUT

SCALE: 1/8" = 1'-0"

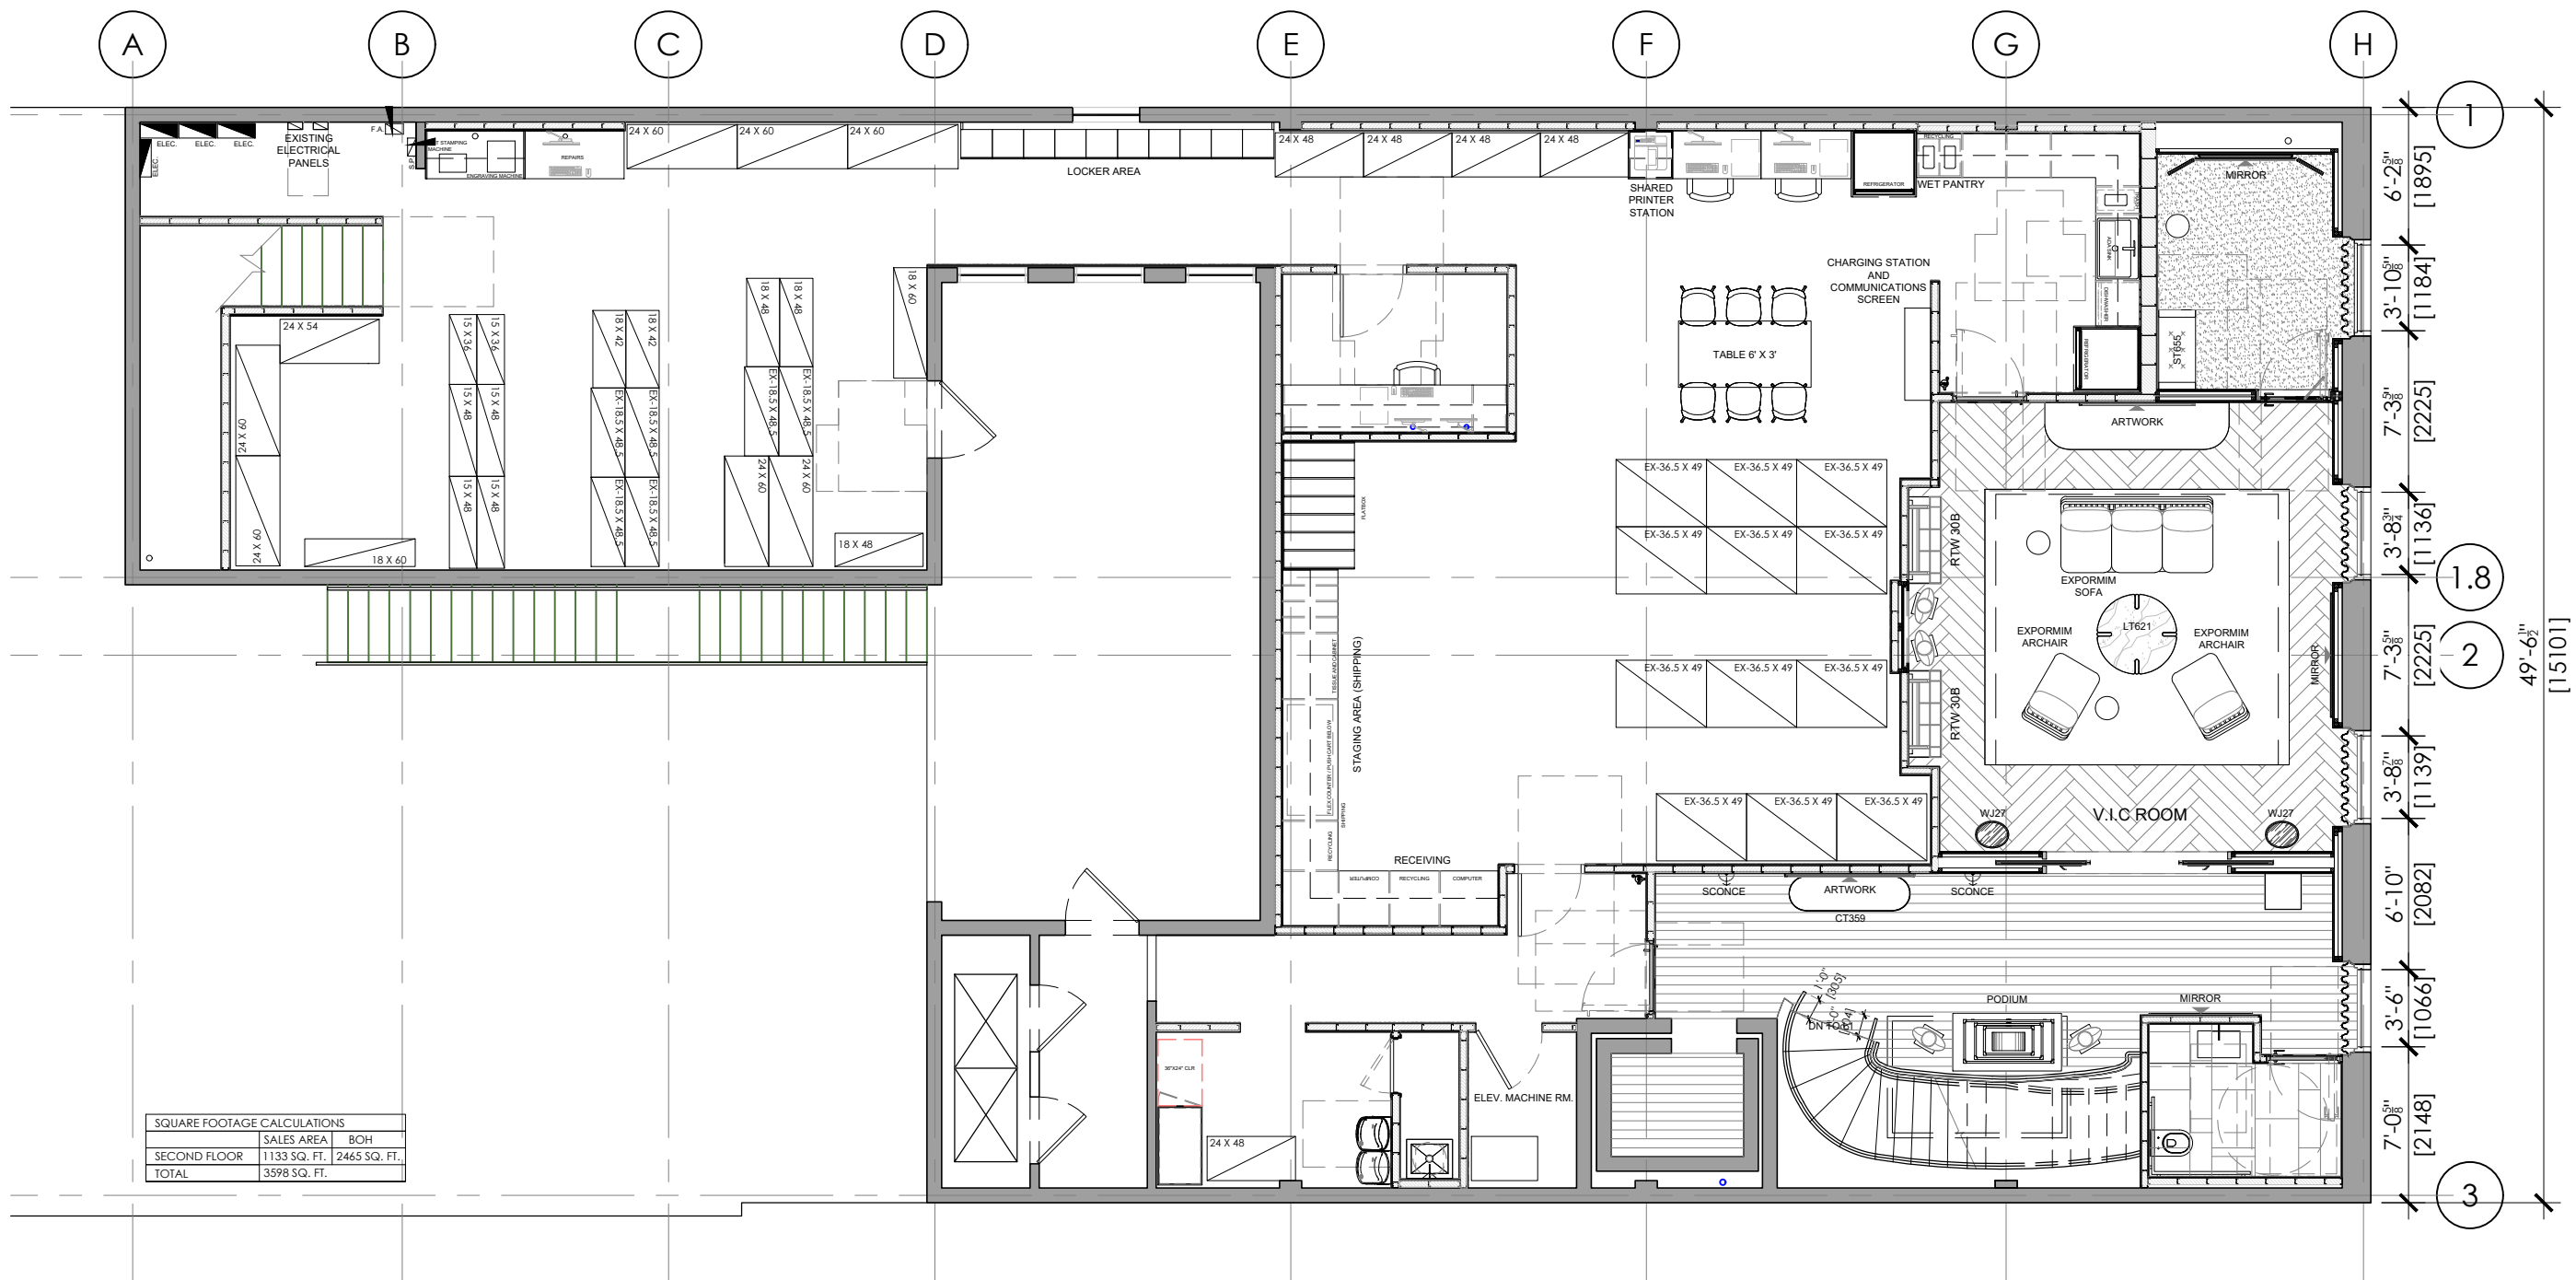


1 PROPOSED SECOND FLOOR PLAN LAYOUT

SCALE: 1/8" = 1'-0"




01 PROPOSED FACADE RENDERING

NTS

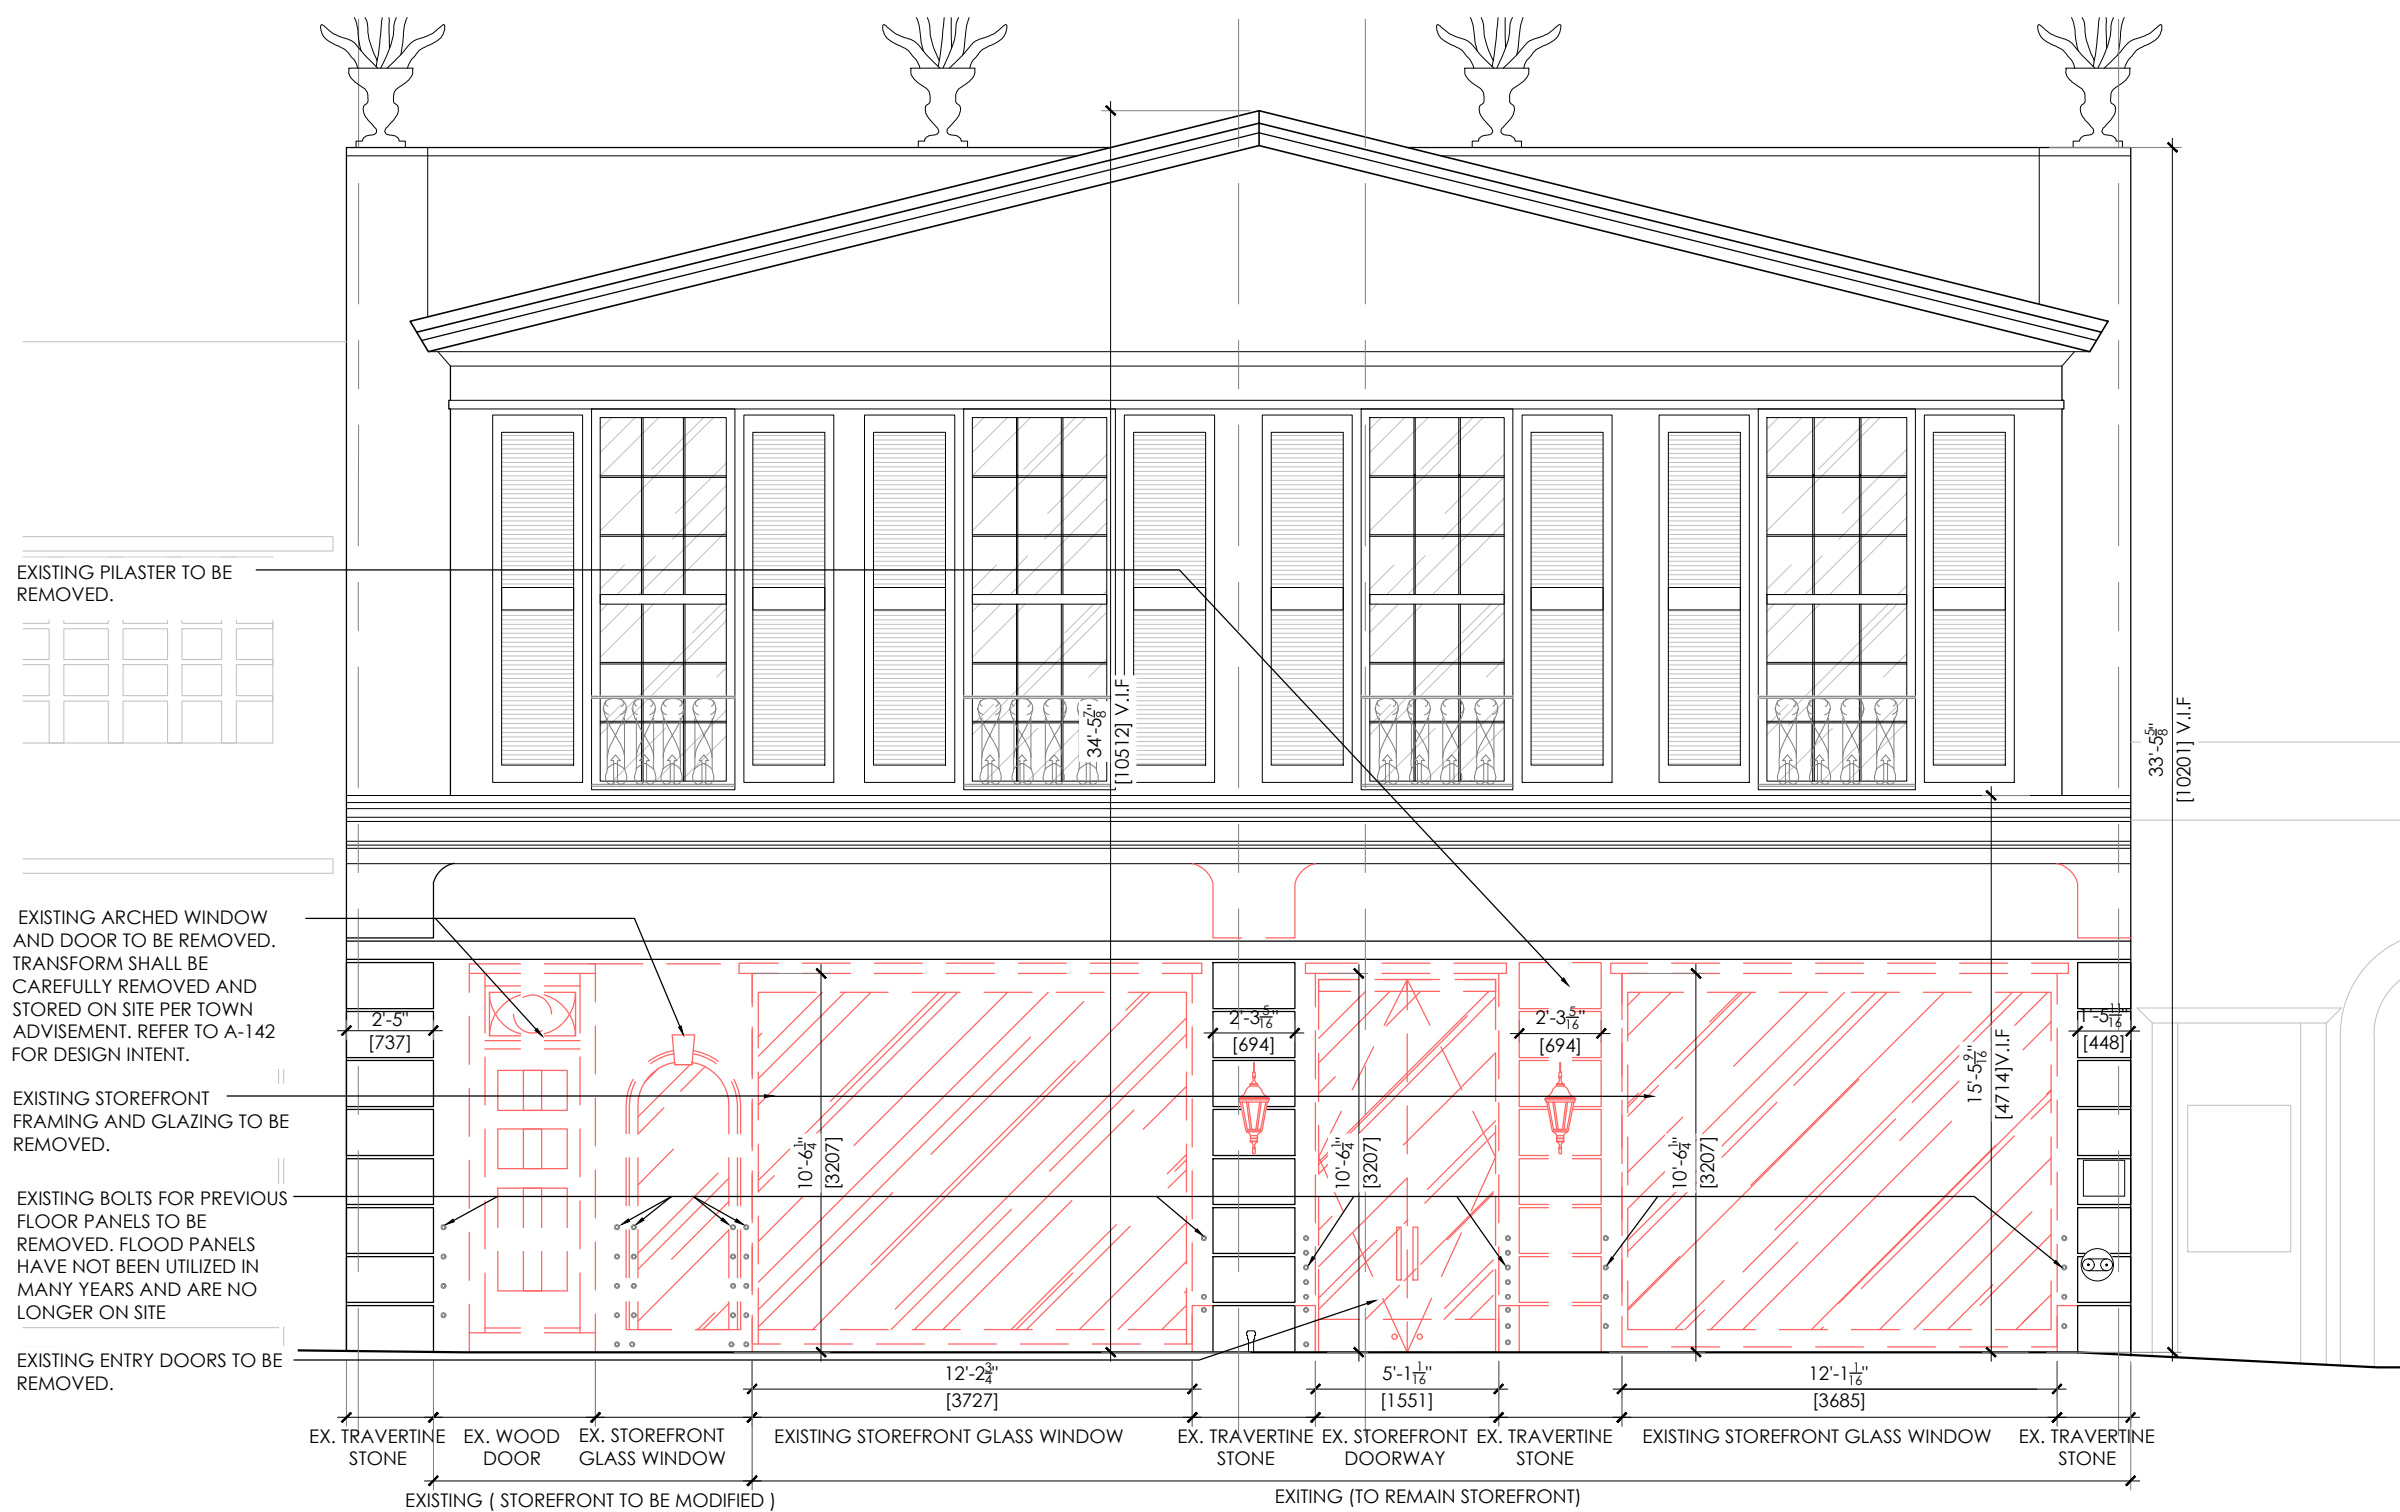


01 STOREFRONT FACADE

SCALE: 1/4" = 1'-0"

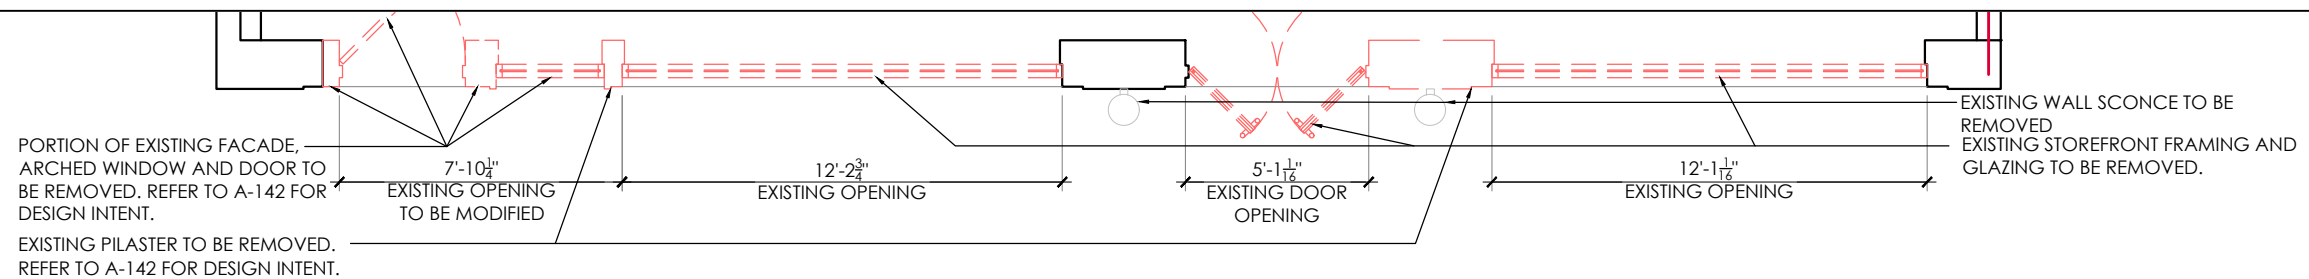


02 EXISTING STOREFRONT PLAN

SCALE: 1/4" = 1'-0"

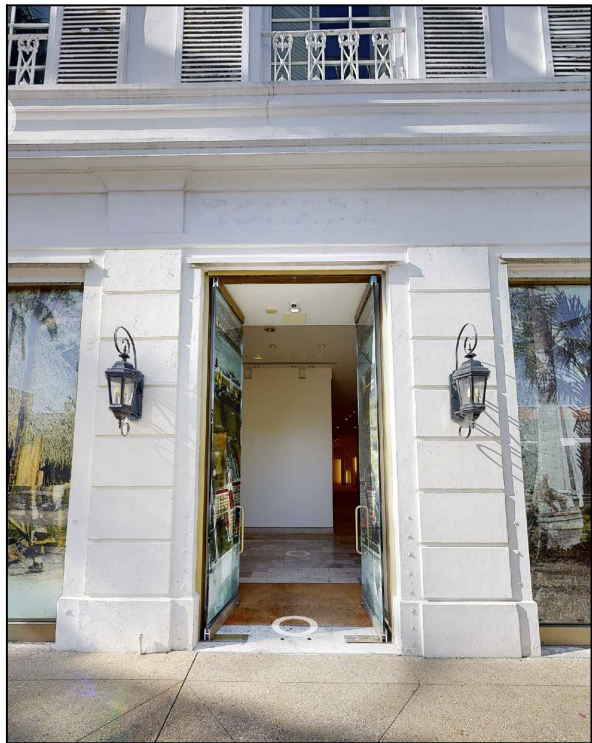


01 EXISTING FACADE PHOTO

NTS

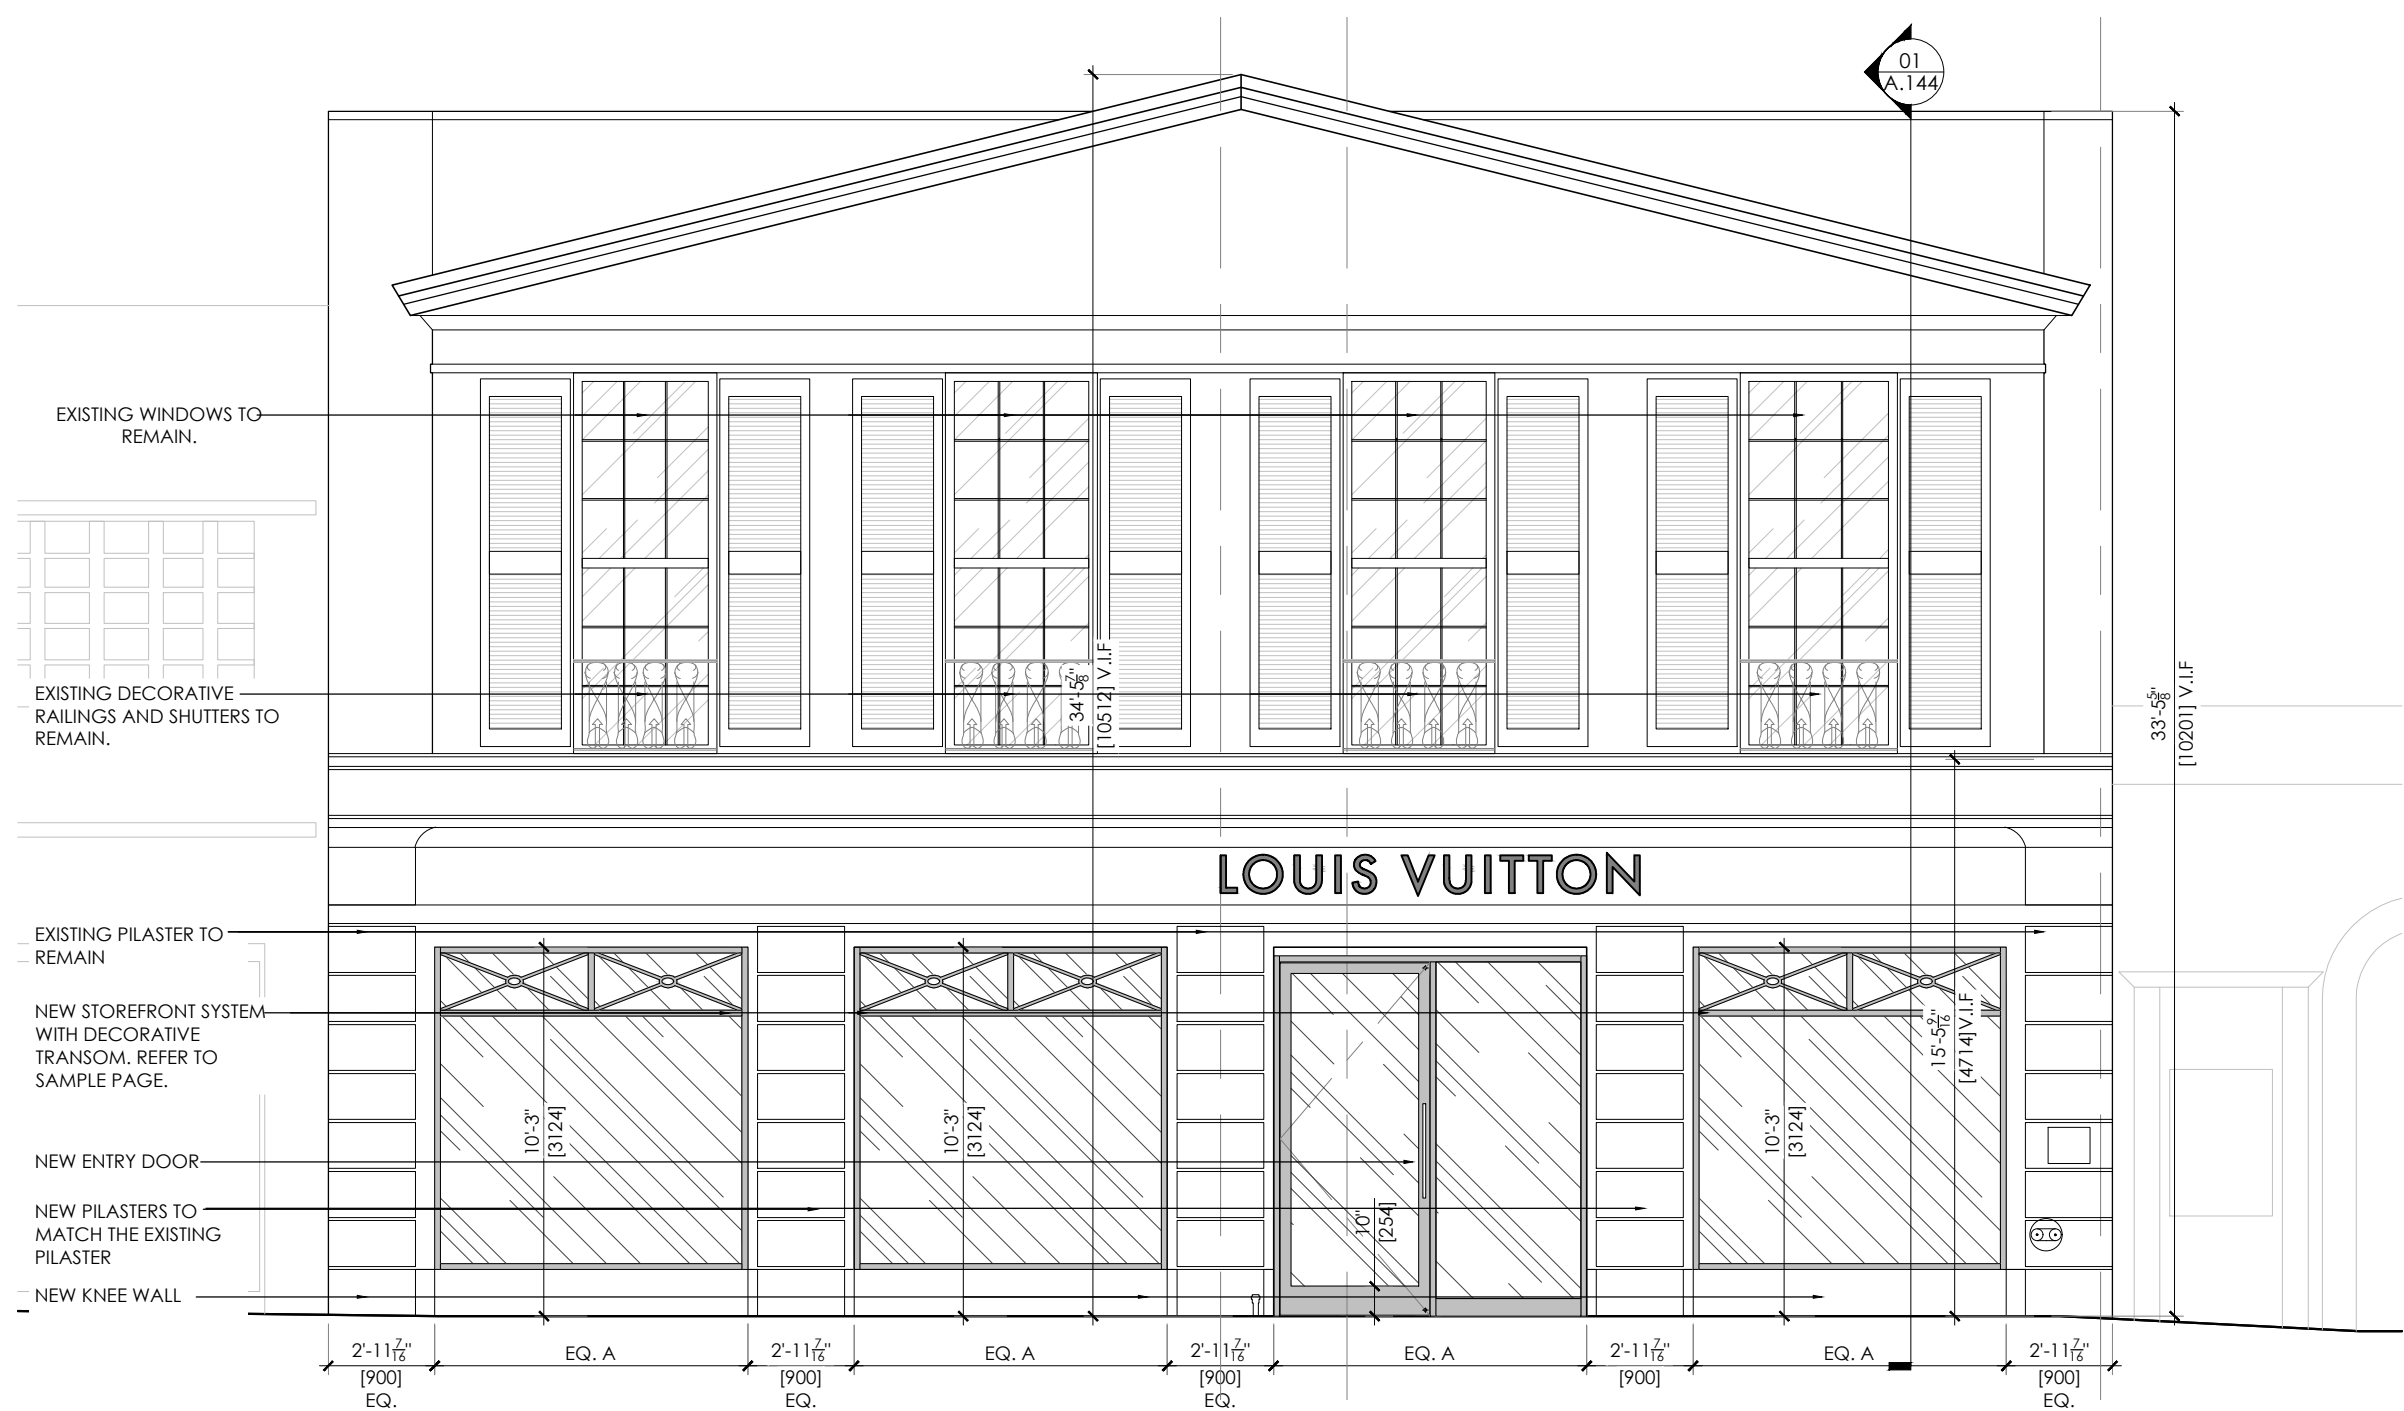

01 PROPOSED STOREFRONT FACADE

SCALE: 1/4" = 1'-0"

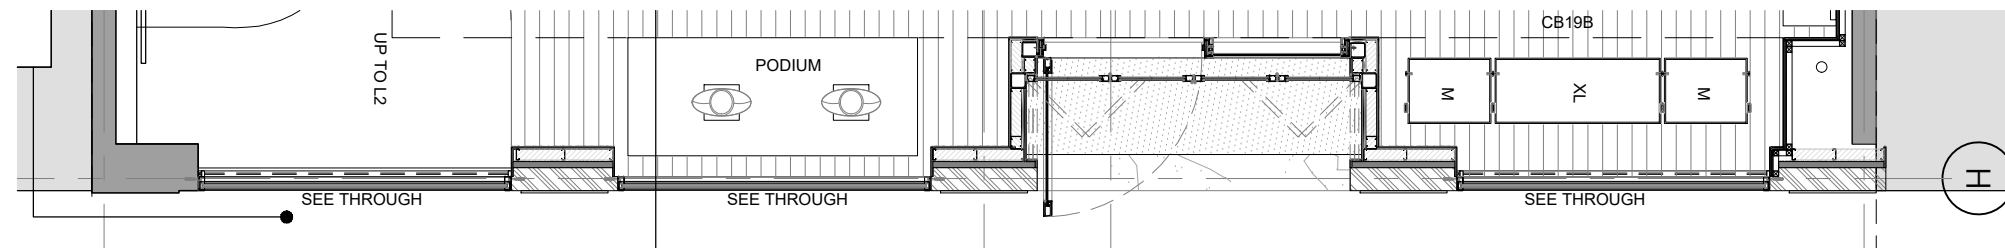

NOTE:
REFER TO A145 & A146 FOR
SIGNAGE ADDITIONAL
INFORMATION.


02 PROPOSED STOREFRONT PLAN

SCALE: 1/4" = 1'-0"



01 PROPOSED FACADE RENDERING

NTS

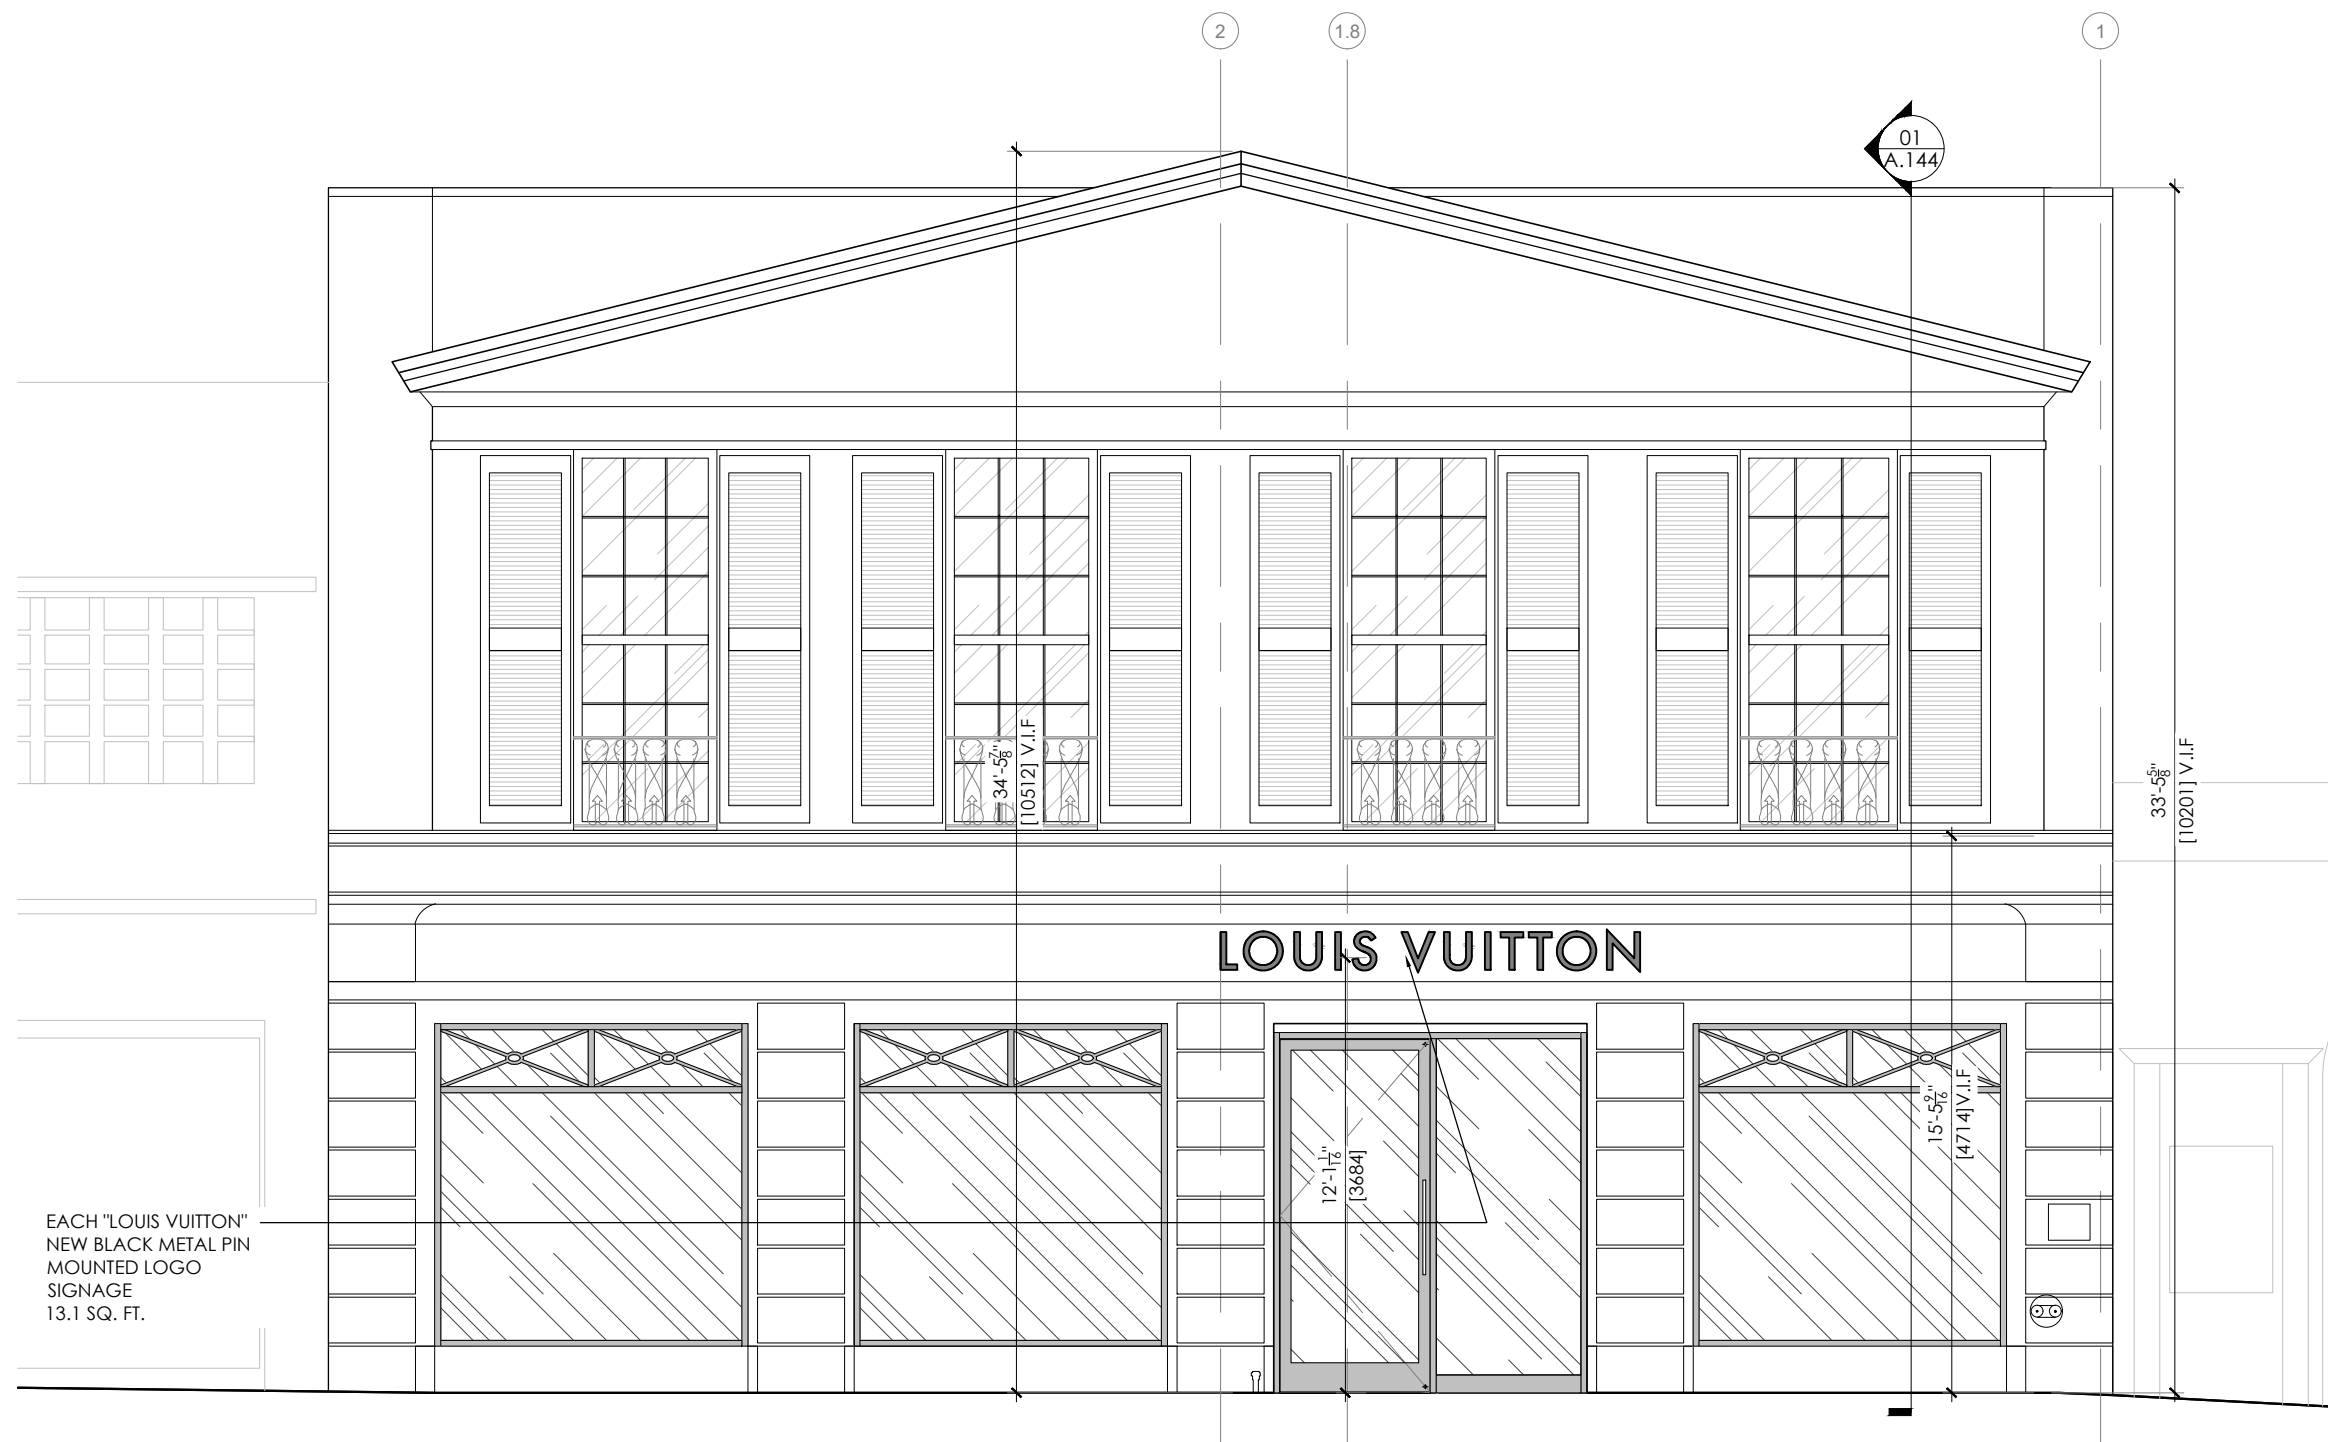


SIGNAGE SQUARE FOOTAGE CALCULATIONS	
	SQUARE FOOTAGE
LOUIS VUITTON	13.1 SQ. FT.

NOTE:
REFER TO A146 FOR
SIGNAGE DETAILS.

01 PROPOSED STOREFRONT SIGNAGE


SCALE: 1/4" = 1'-0"

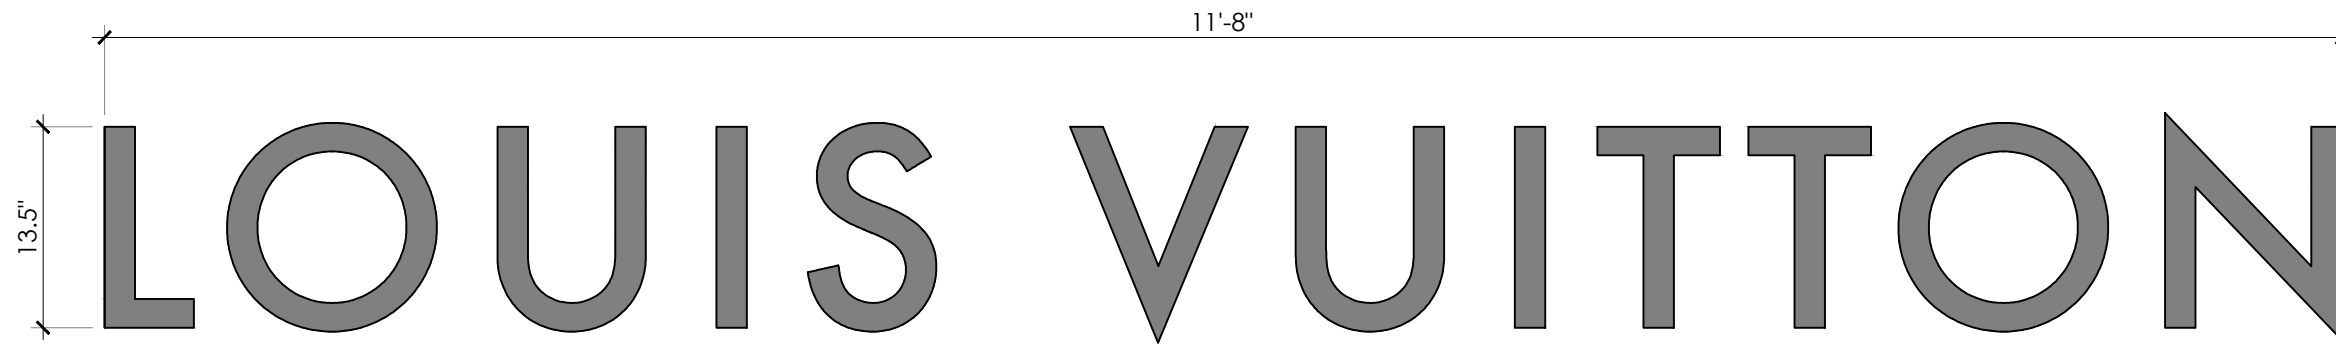


SIGNAGE SQUARE FOOTAGE CALCULATIONS	
	SQUARE FOOTAGE
LOUIS VUITTON	13.1 SQ. FT.

EACH "LOUIS VUITTON" NEW BLACK METAL PIN MOUNTED LOGO SIGNAGE
13.1 SQ. FT.

SCALE: 1" = 1'-0"

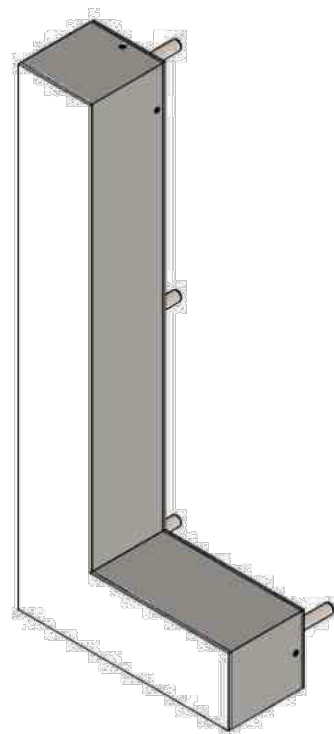

"L" ISOMETRIC EMAIL

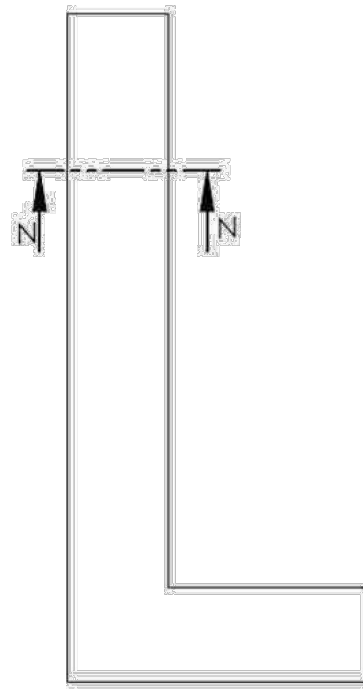


"L" ELEVATION



"L" LATERAL


01 PROPOSED "LOUIS VUITTON" SIGNAGE DETAIL

NTS

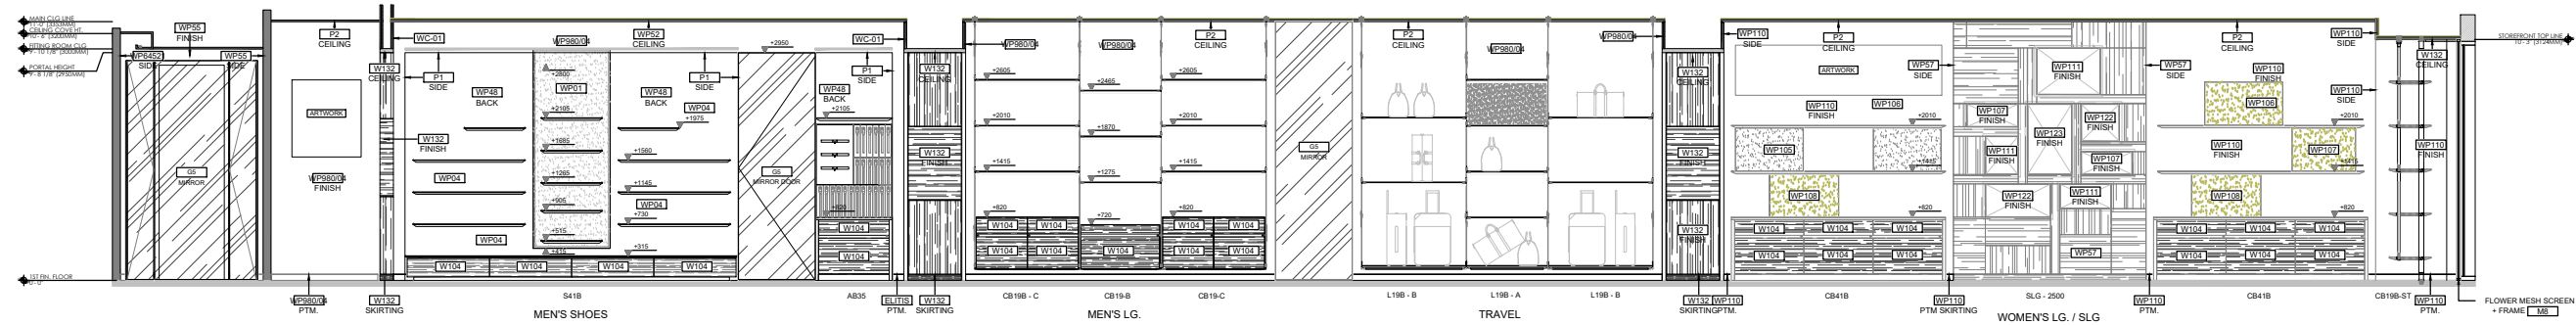


01 INTERIOR ELEVATION

SCALE: 1/8" = 1'-0"

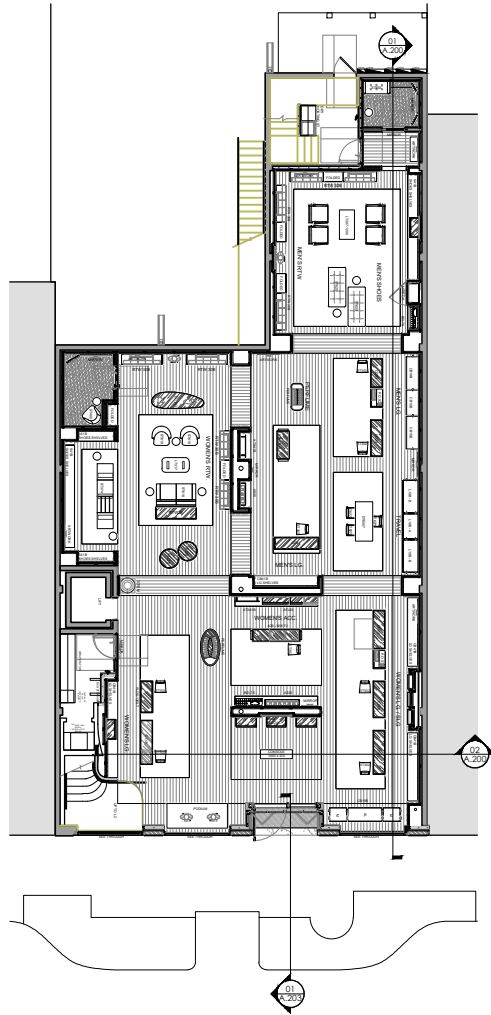


A KEY PLAN


N.T.S.

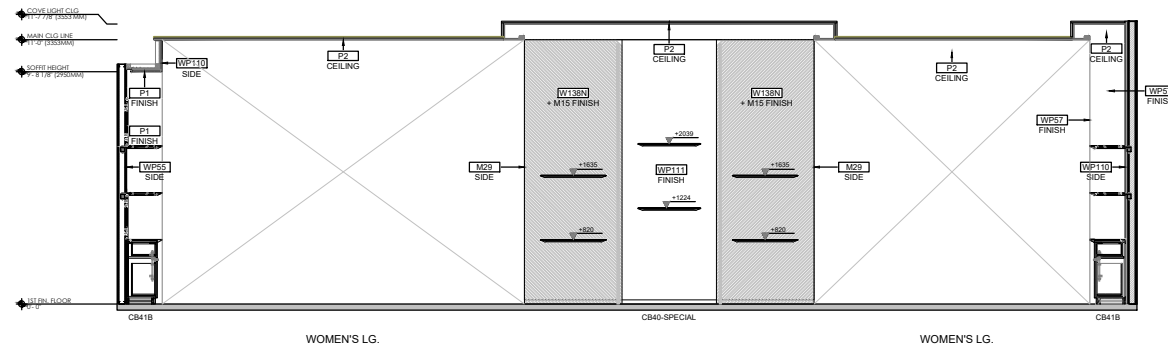

02 INTERIOR ELEVATION


SCALE: 1/8" = 1'-0"

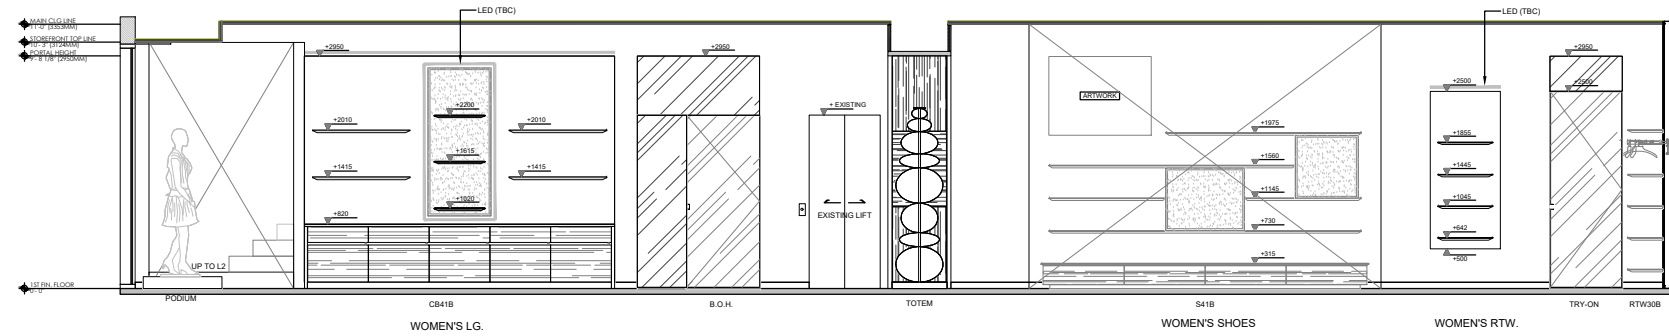

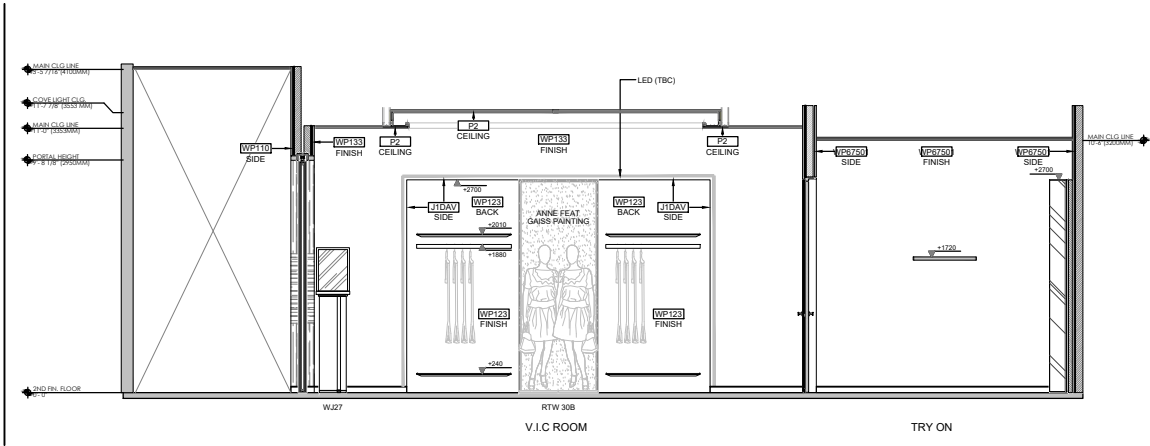


01 INTERIOR ELEVATION

SCALE: 1/8" = 1'-0"

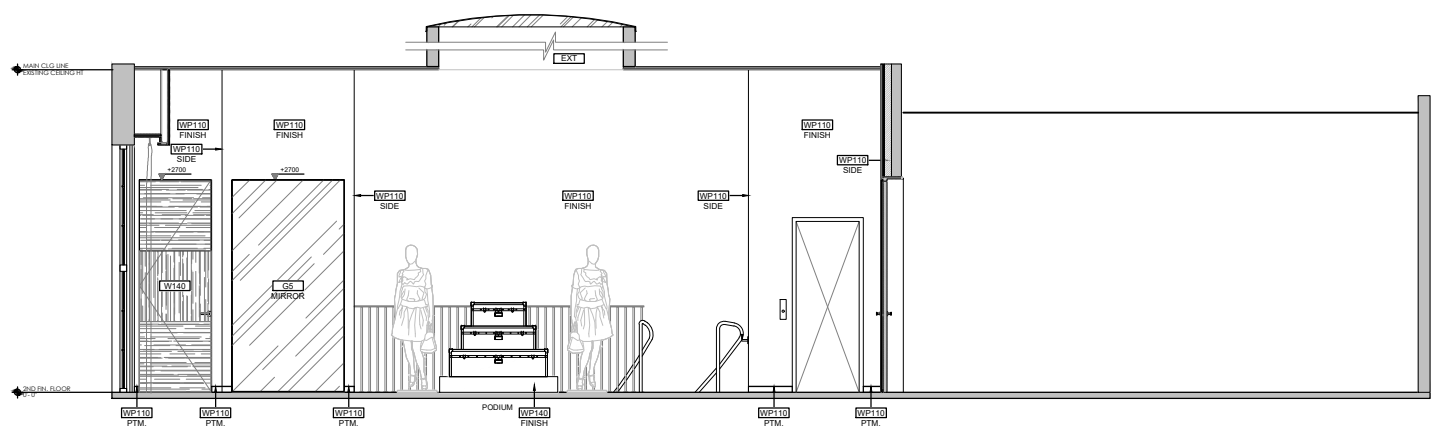


02 INTERIOR ELEVATION

SCALE: 1/8" = 1'-0"

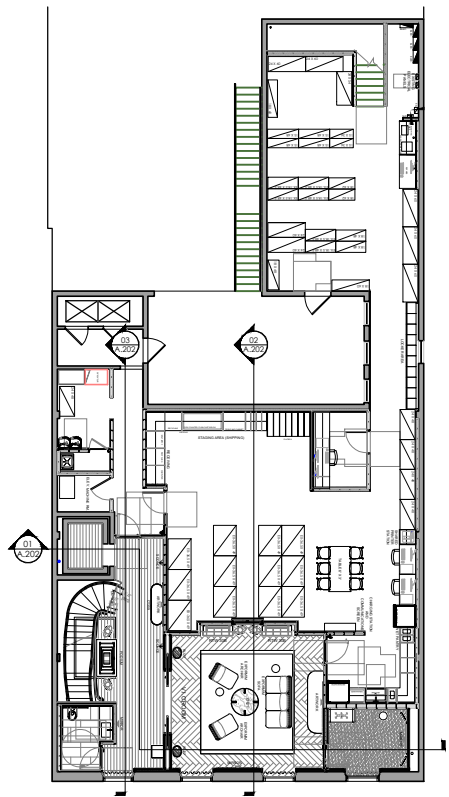


A KEY PLAN

N.T.S.

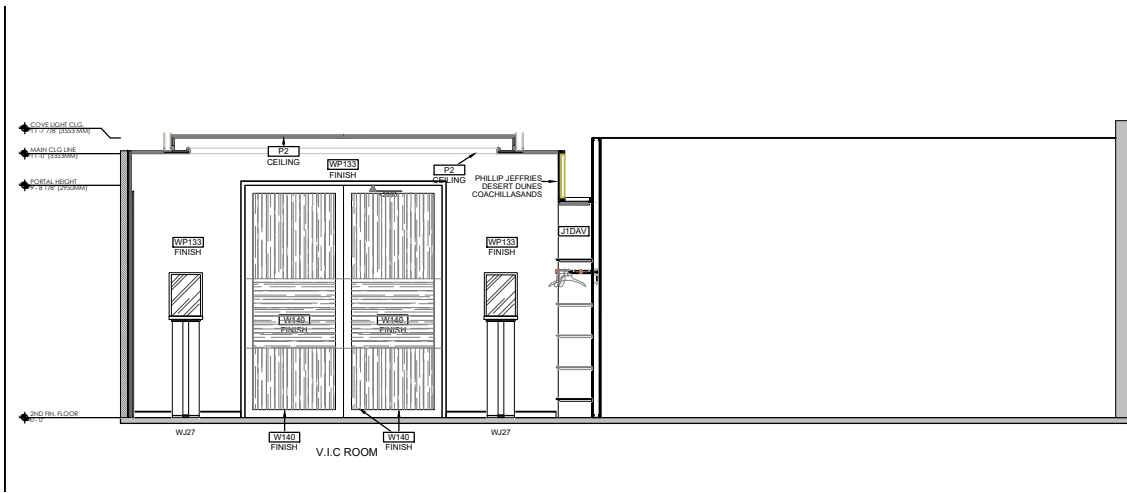


03 INTERIOR ELEVATION

SCALE: 1/8" = 1'-0"

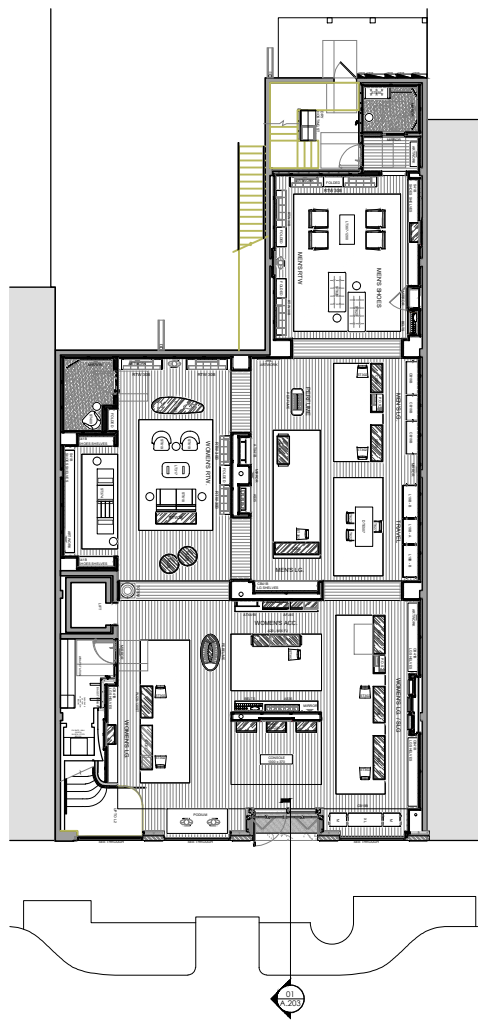

A KEY PLAN N.T.S.

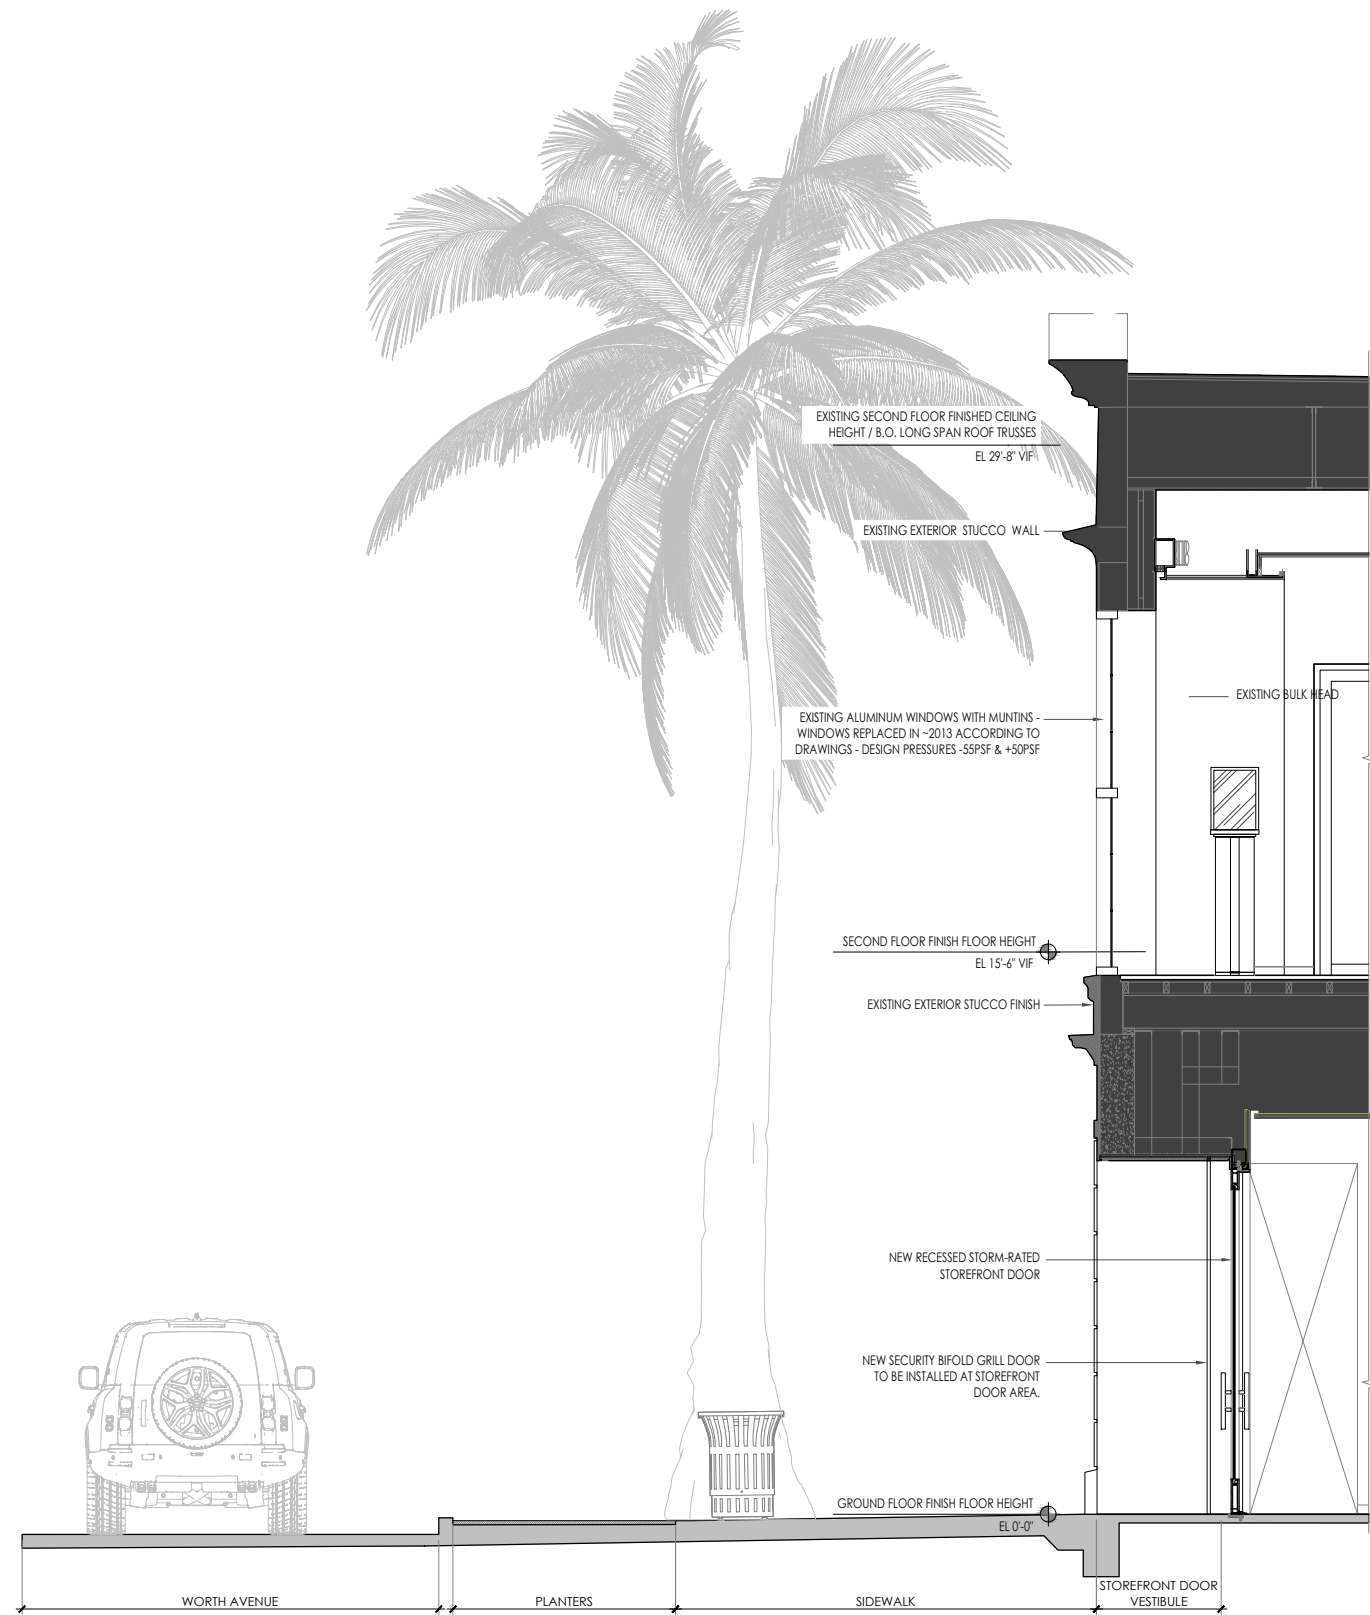

02 INTERIOR ELEVATION


SCALE: 3/16" = 1'-0"










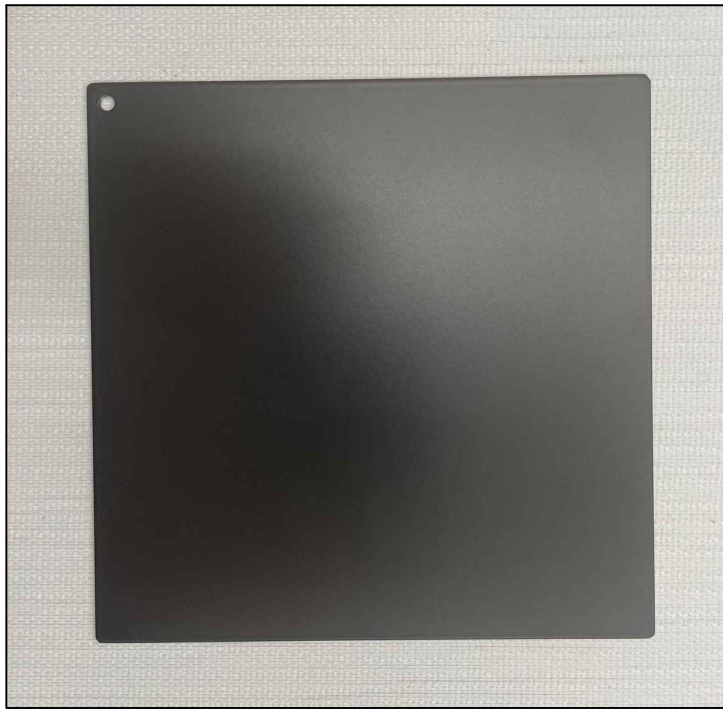


RAL 8022 Metal (SIGNAGE)

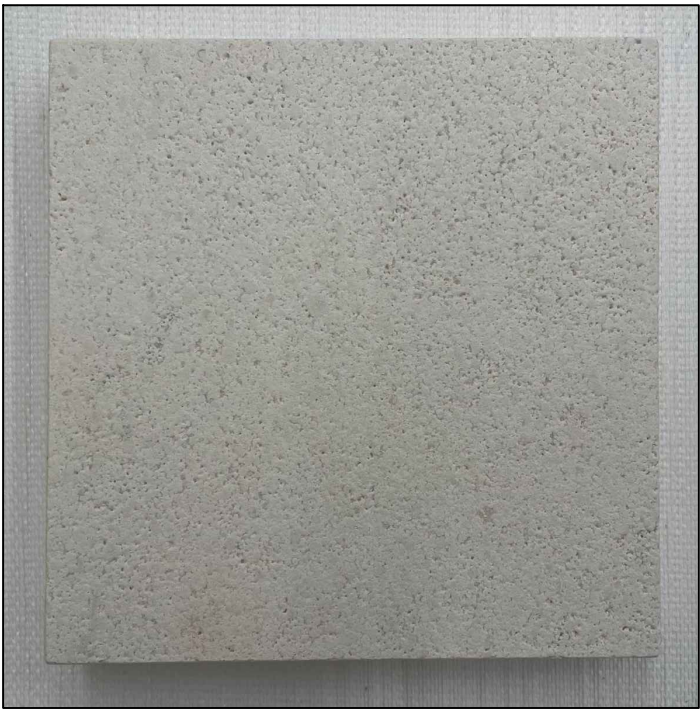

ST-14 Natural Limestone Stone (Vestibule Flooring)




Ultra Clear Low Iron (Storefront Windows Glazing)

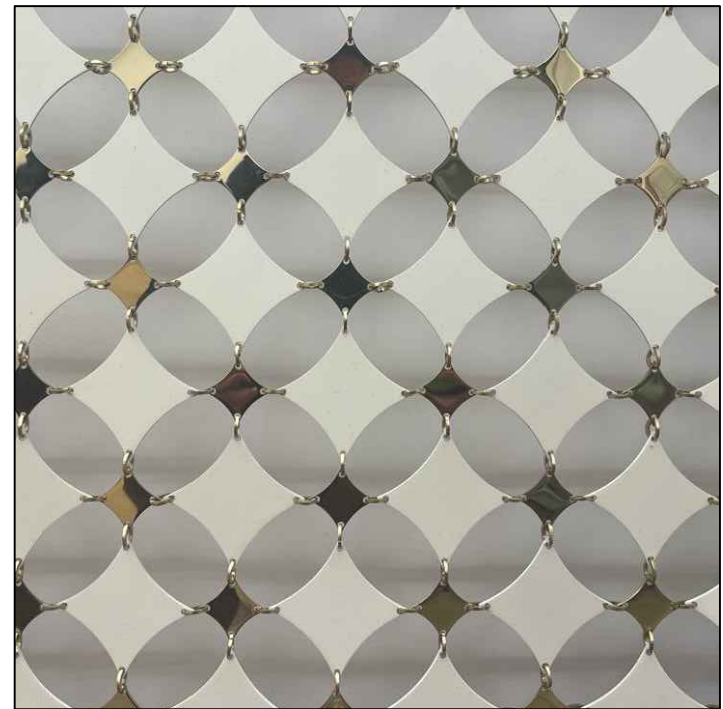


INTERIOR METAL AND LEATHER MESH,
VISIBLE THROUGH GLAZING. ATTACHED TO
MILLWORK BEYOND




"BRASS" LIKE FINISH (STOREFRONT)

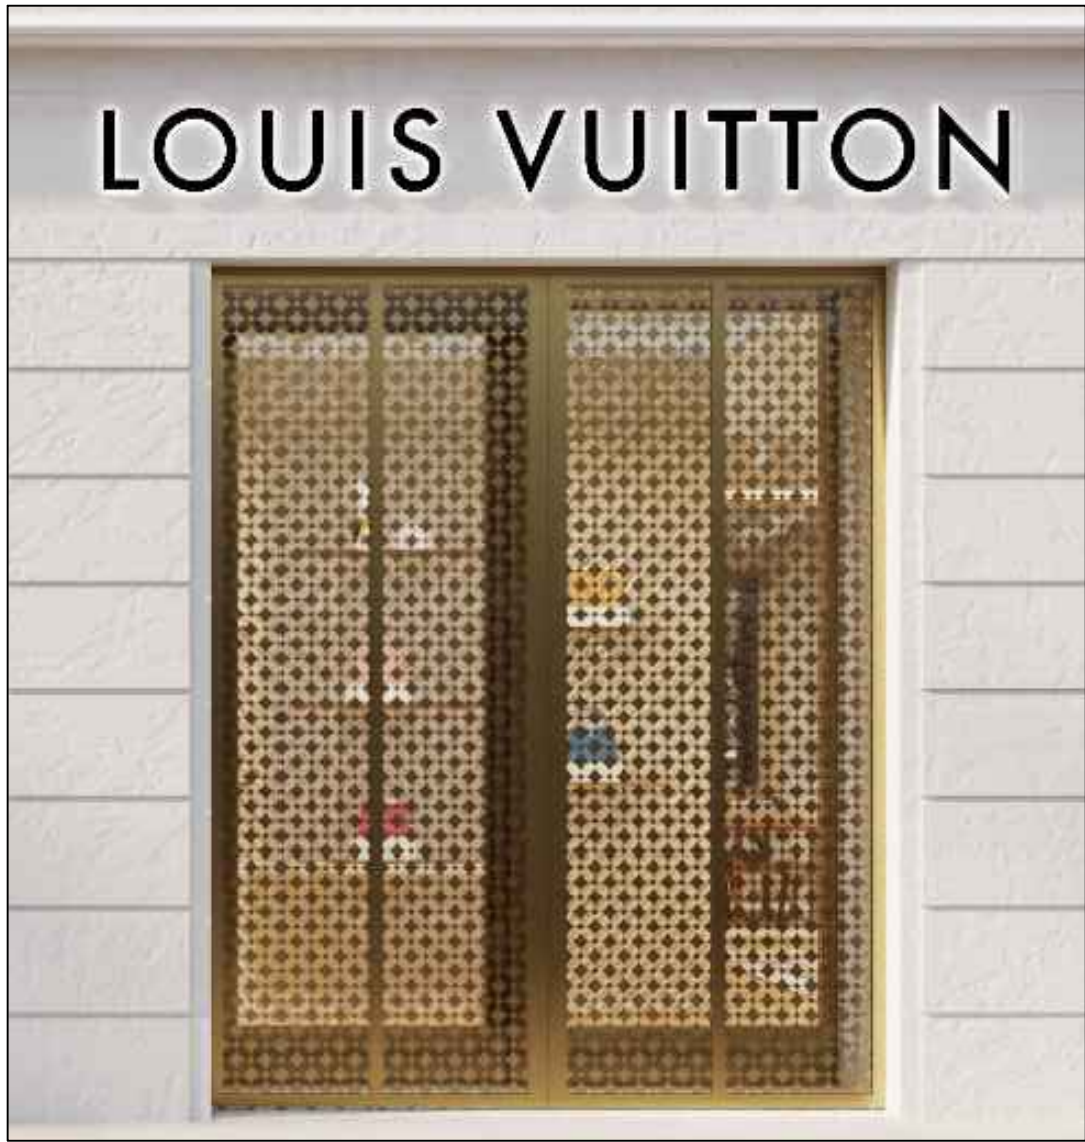


SECURITY GATE RENDERING AT STOREFRONT

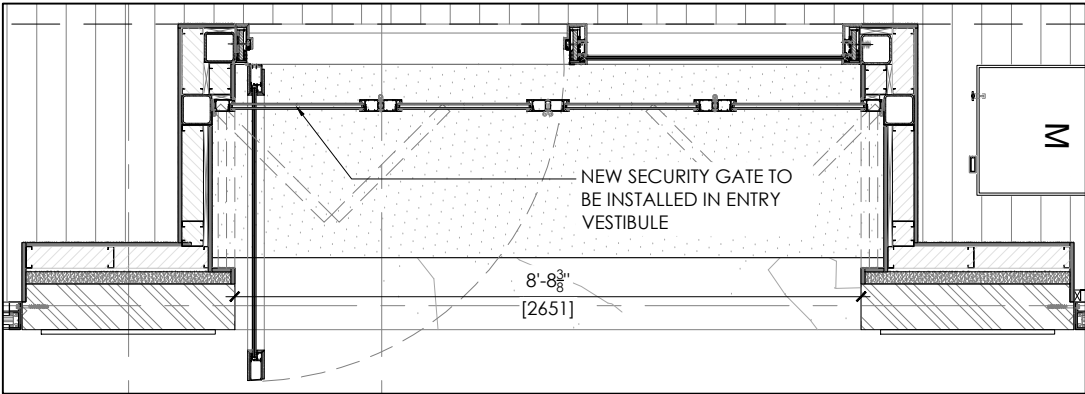


ENLARGED STOREFRONT DOOR PLAN WITH SECURITY GATE
SCALE: $\frac{3}{8}$ " = 1'-0"

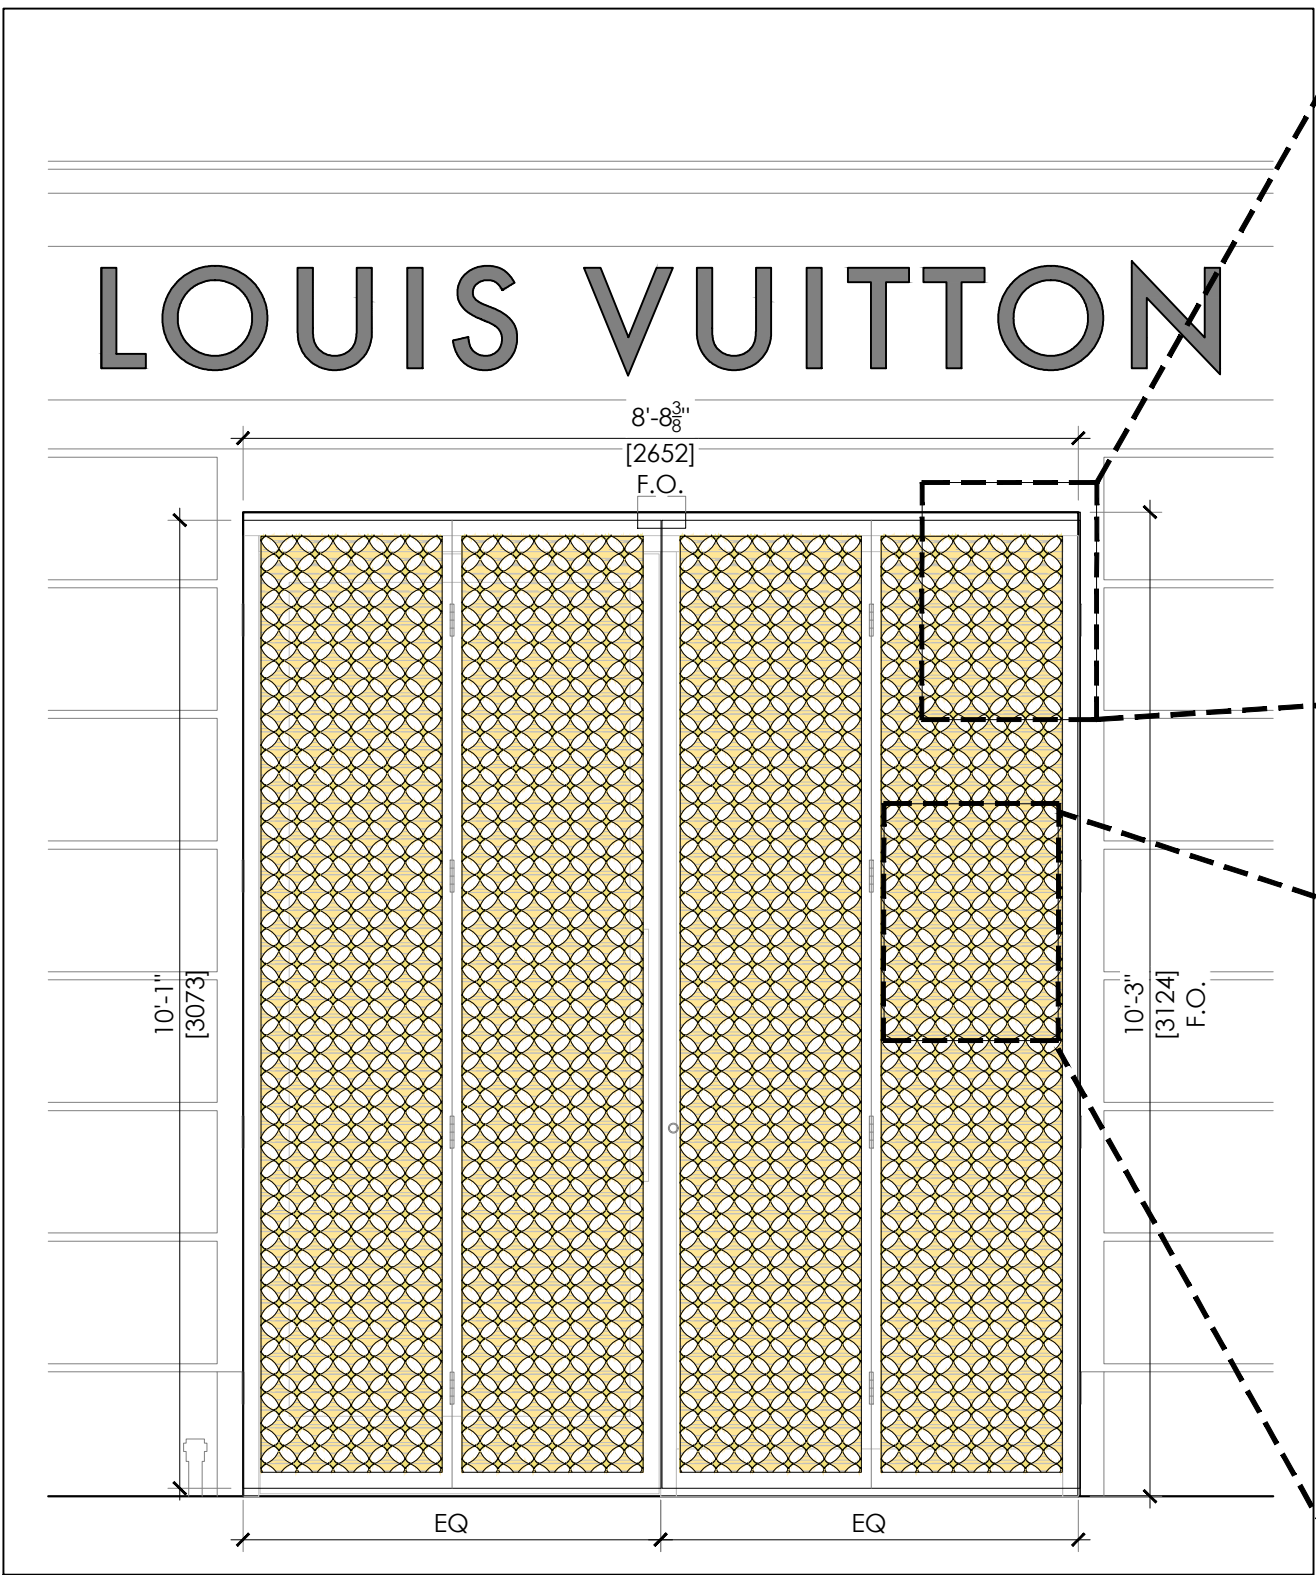

ENLARGED ELEVATION OF SECURITY GATE
SCALE: $\frac{1}{2}$ " = 1'-0"

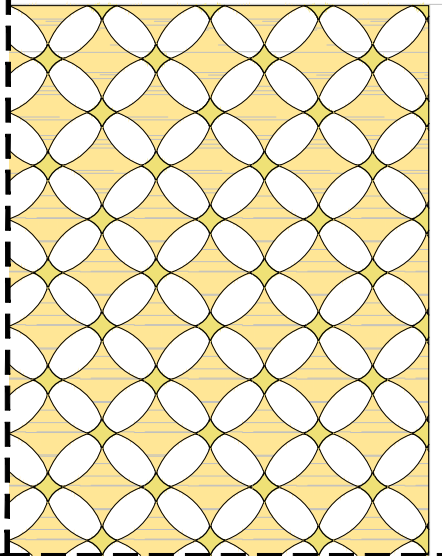



BLOWN UP DETAIL AT THE CORNER
OF SECURITY GATE
SCALE: $\frac{1}{2}$ " = 1'-0"

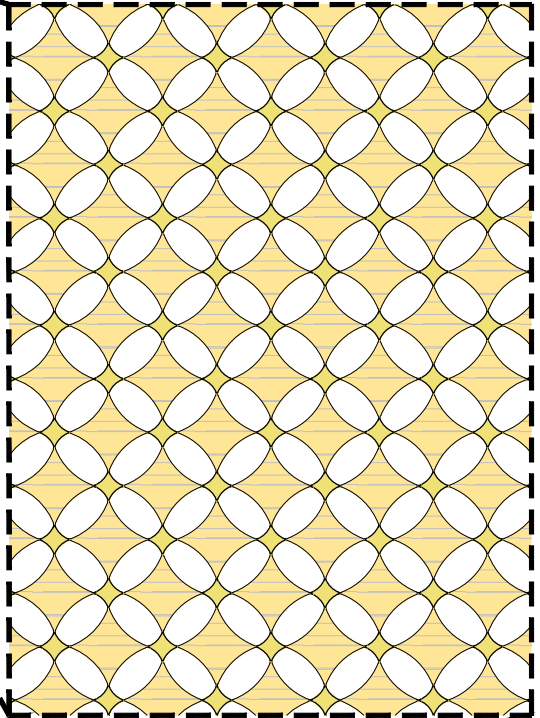

BLOWN UP DETAIL AT MESH PATTERN
FOR SECURITY GATE
SCALE: $\frac{1}{2}$ " = 1'-0"

PRIVATE DRIVE - RESIDENTS ONLY
TRUCKS PROHIBITED - MAX HEIGHT 10' - MAX WIDTH 7'-6"
ONE LANE - ONE WAY

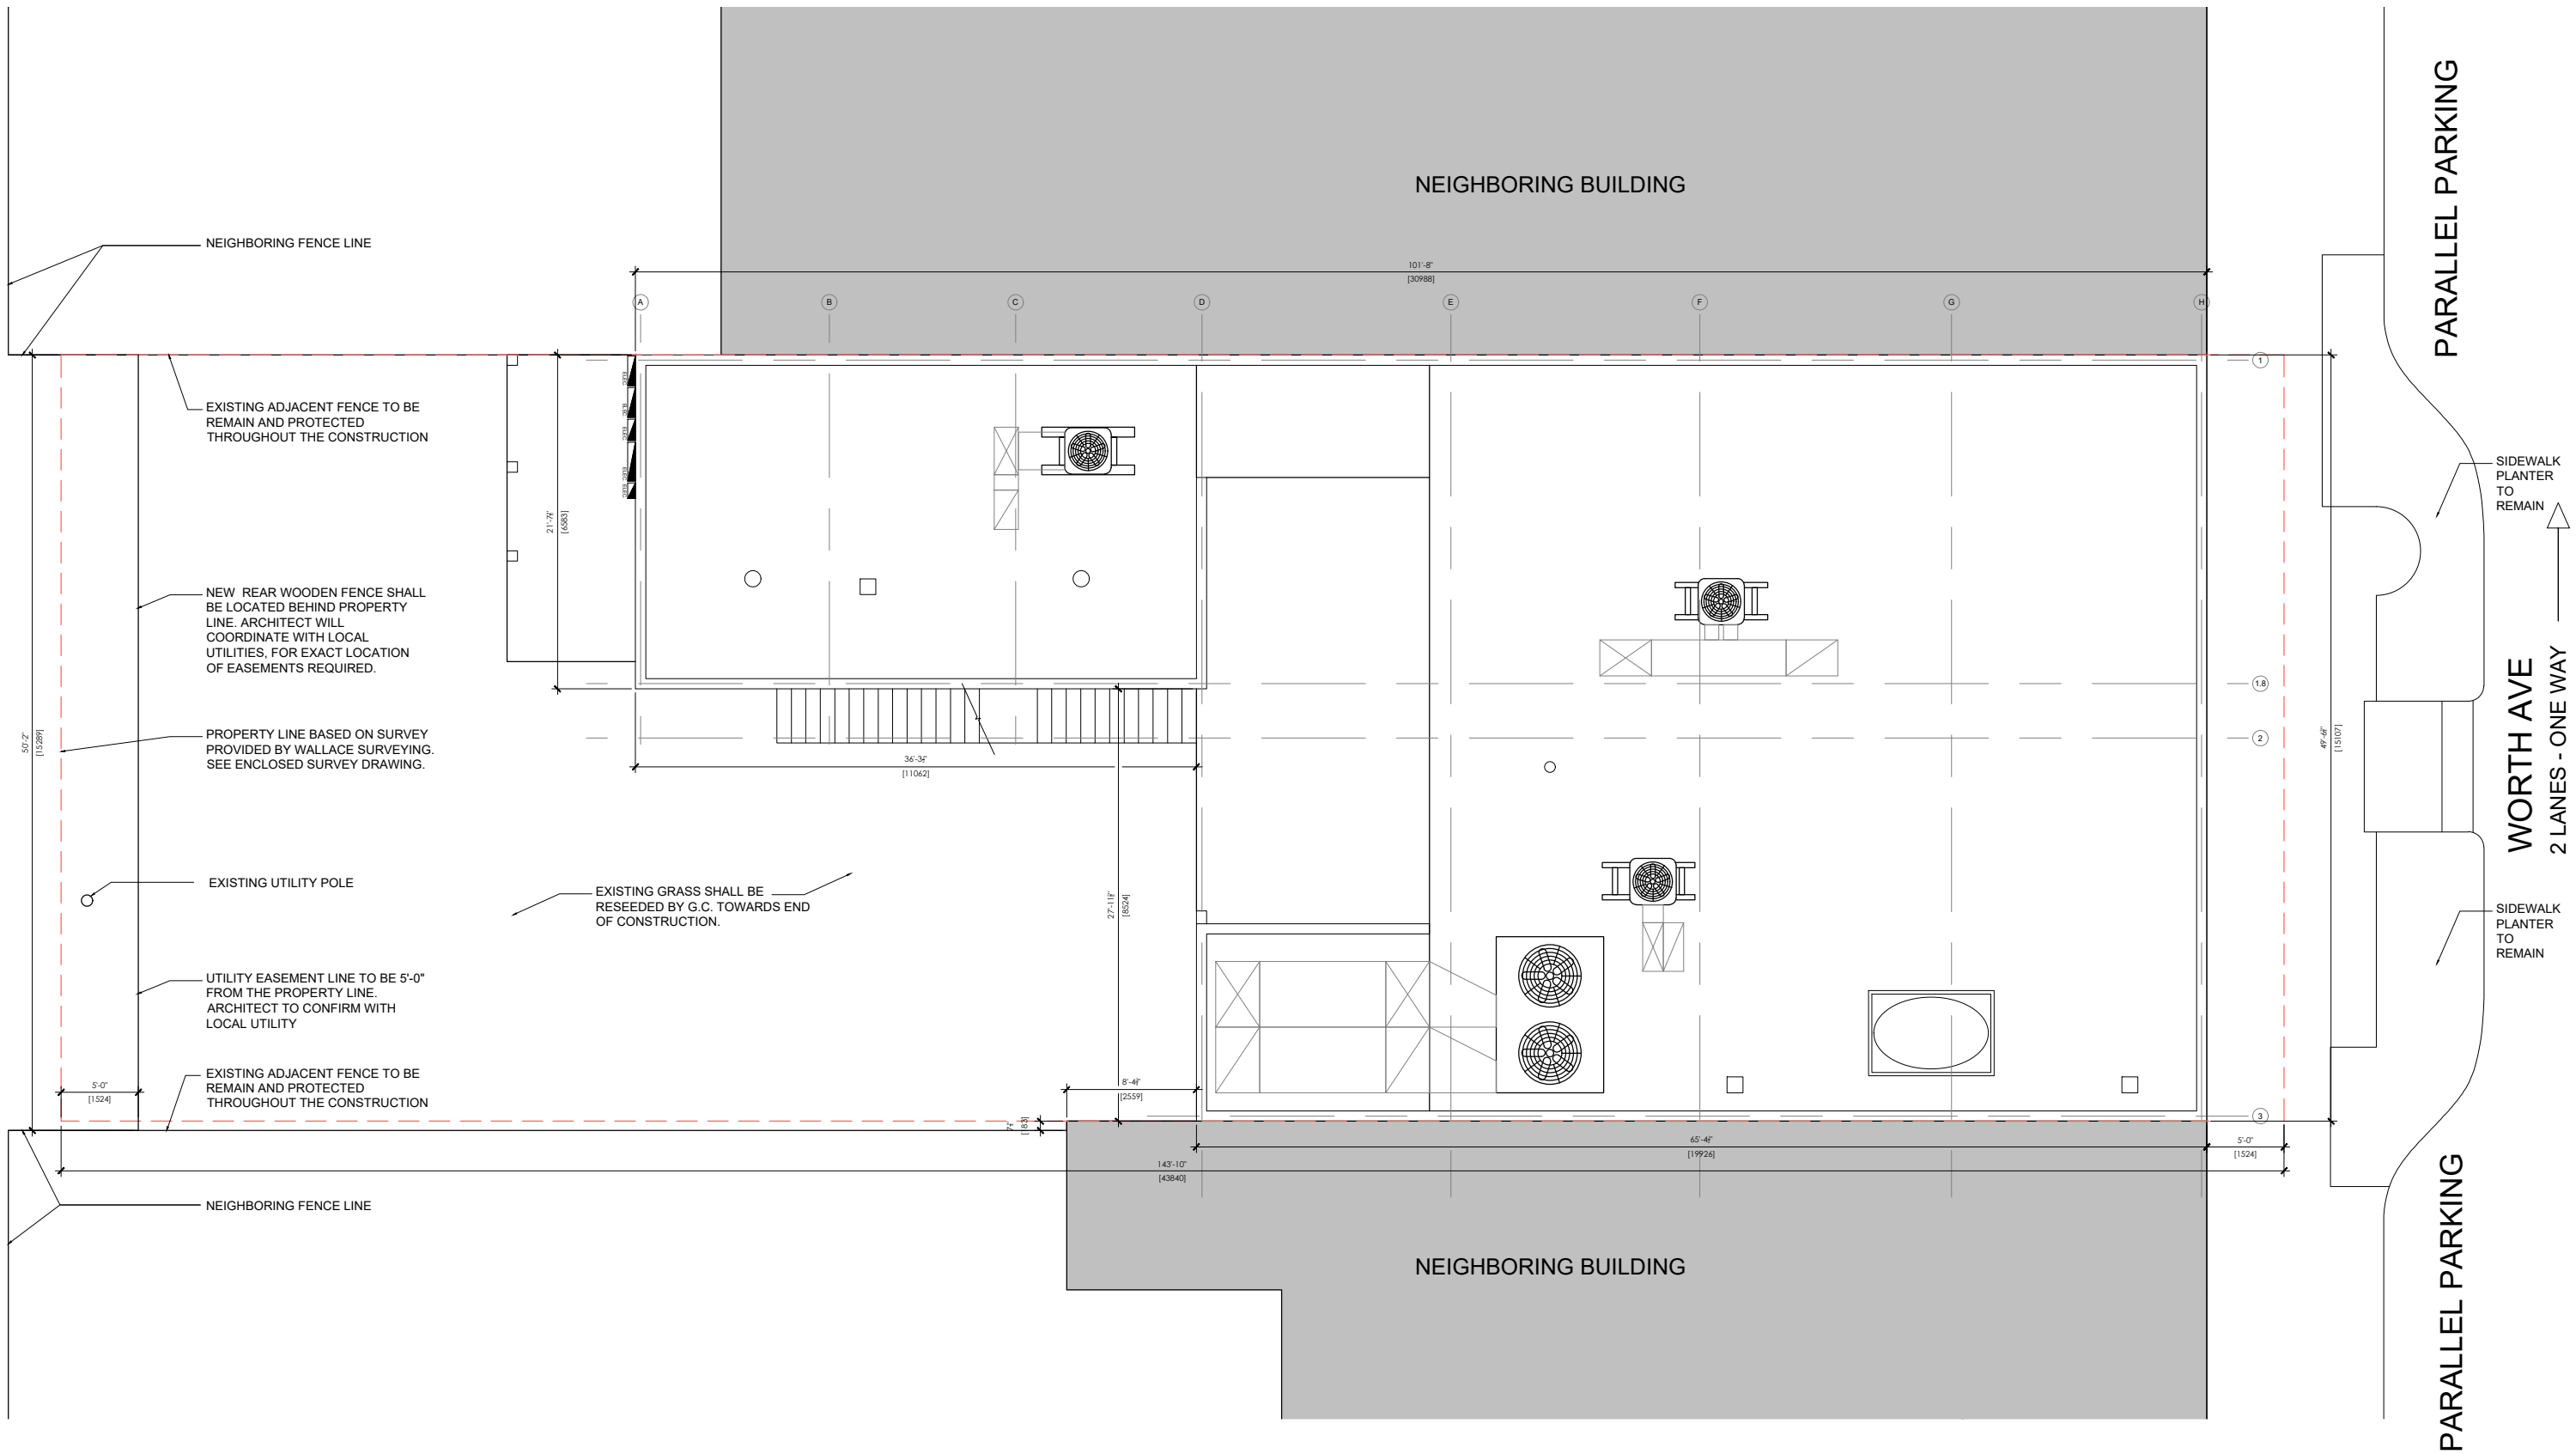

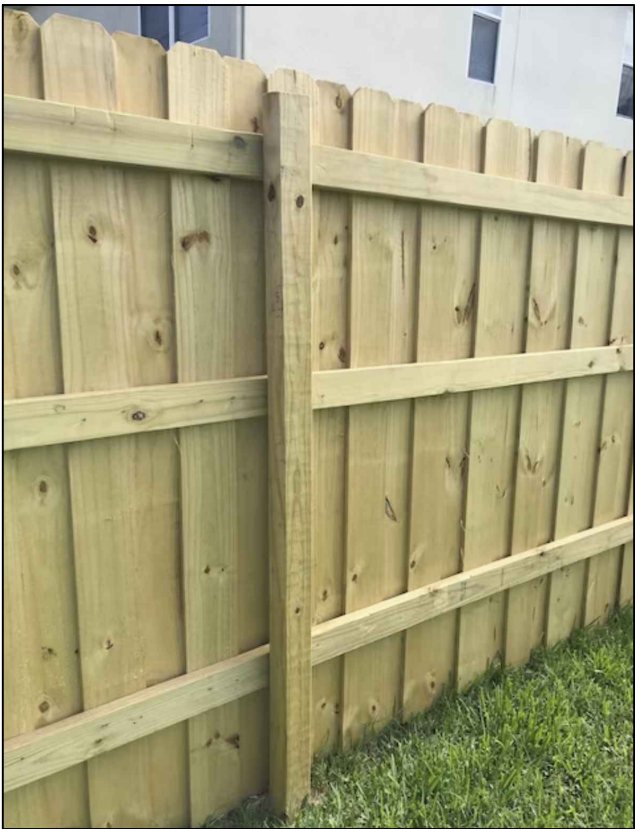

1 EXISTING FENCE PHOTOS

2 PROPOSED FENCE PHOTOS

