



north ocean boulevard elevation

$\frac{1}{8}'' = 1'-0''$

1

A2.5

FINISHES:

STUCCO: INHERENT COLOR TO MATCH SHERWIN
WILLIAMS PEARLY WHITE SW-7009

ROOF: SMOOTH FLAT CONCRETE ROOF TILE, PAINTED
W/ WHITE ELASTOMERIC ROOF COATING

ENTRY LANTERN: CUSTOM LANTERN BY BEVELO

OTHER LANTERNS: BEVOLO MODERNIST ORIGINAL
BRACKET

COLOR SWATCHES

STUCCO: INHERENT COLOR TO
MATCH SHERWIN WILLIAMS
PEARLY WHITE SW-7009



ROOF: SMOOTH FLAT
CONCRETE ROOF TILE,
PAINTED W/ WHITE
ELASTOMERIC ROOF COATING



covered terrace & primary suite poolside elevation

$\frac{1}{8}'' = 1'-0''$

2

A2.5



guest wing poolside elevation

$\frac{1}{8}'' = 1'-0''$

3

A2.5



1133 BROADWAY SUITE 1416
NEW YORK, NEW YORK 10010
212.414.1272 MCPALPINEHOUSE.COM
NEW YORK ATLANTA NASHVILLE MONTGOMERY

MCPALPINE

This drawing is an instrument of
service, and the property of
MCPALPINE TANKERSLEY
ARCHITECTURE,
P.C., not to be reproduced, in
whole or in part, without the
express written consent of
MCPALPINE TANKERSLEY
ARCHITECTURE, P.C.

COPYRIGHT
All Rights Reserved

a new house

for

PROJECT

1330 N. OCEAN BLVD.
PALM BEACH, FL 33480

ARC-24-051

01.29.2024
02.08.2024
03.14.2024
04.01.2024
04.15.2024

DATE

FINAL DROP-OFF
RENDERED
ELEVATIONS

TITLE

A2.5

SHEET NO



1133 BROADWAY SUITE 1416
NEW YORK, NEW YORK 10010
212.414.1272 McALPINEHOUSE.COM
NEW YORK ATLANTA NASHVILLE MONTGOMERY

McALPINE

This drawing is an instrument of service, and the property of McALPINE TANKERSLEY ARCHITECTURE, P.C., not to be reproduced, in whole or in part, without the express written consent of McALPINE TANKERSLEY ARCHITECTURE, P.C.

COPYRIGHT
All Rights Reserved

a new house

for

1330 N. OCEAN BLVD.

PALM BEACH, FL 33480

ARC-24-051

01.29.2024
02.08.2024
03.14.2024
04.01.2024
04.15.2024

FINAL DROP-OFF
RENDERED
ELEVATIONS

A2.6

SHEET No

PROJECT

DATE

TITLE

FINISHES:

STUCCO: INHERENT COLOR TO MATCH SHERWIN WILLIAMS PEARLY WHITE SW-7009

ROOF: SMOOTH FLAT CONCRETE ROOF TILE, PAINTED W/ WHITE ELASTOMERIC ROOF COATING

ENTRY LANTERN: CUSTOM LANTERN BY BEVELO

OTHER LANTERNS: BEVELO MODERNIST ORIGINAL BRACKET

COLOR SWATCHES

STUCCO: INHERENT COLOR TO MATCH SHERWIN WILLIAMS PEARLY WHITE SW-7009



ROOF: SMOOTH FLAT CONCRETE ROOF TILE, PAINTED W/ WHITE ELASTOMERIC ROOF COATING



north ocean way elevation

$\frac{1}{8}" = 1'-0"$

1

A2.6




south (rear yard) elevation

$\frac{1}{8}" = 1'-0"$

2


A2.6

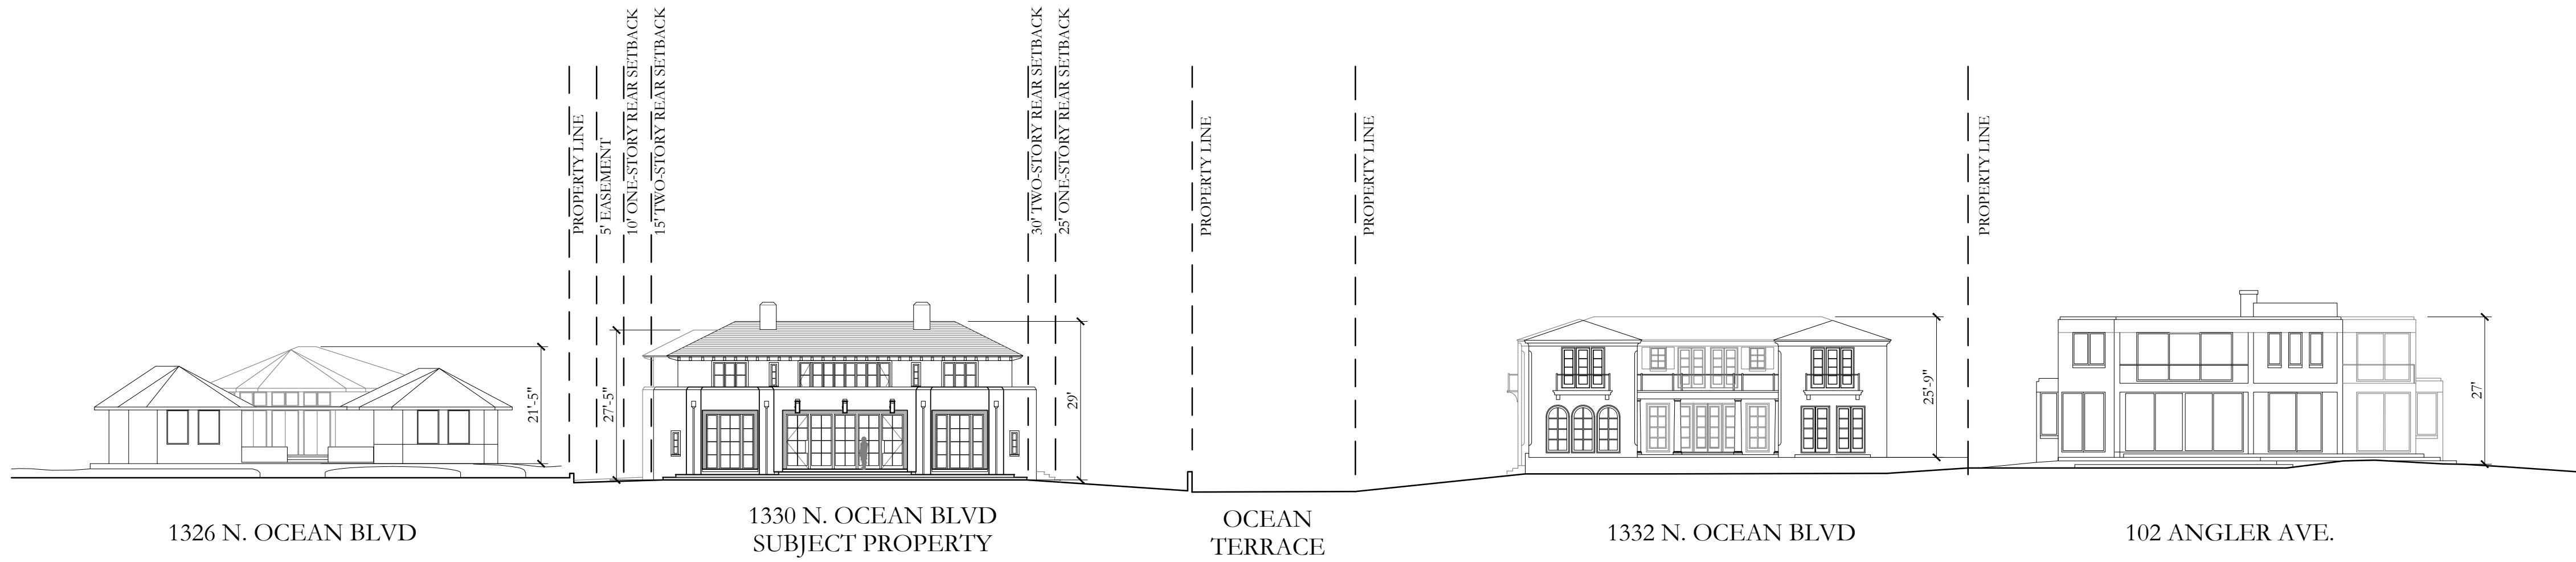

streetscape looking west on N. Ocean Boulevard

1" = 20'


1
A2.7

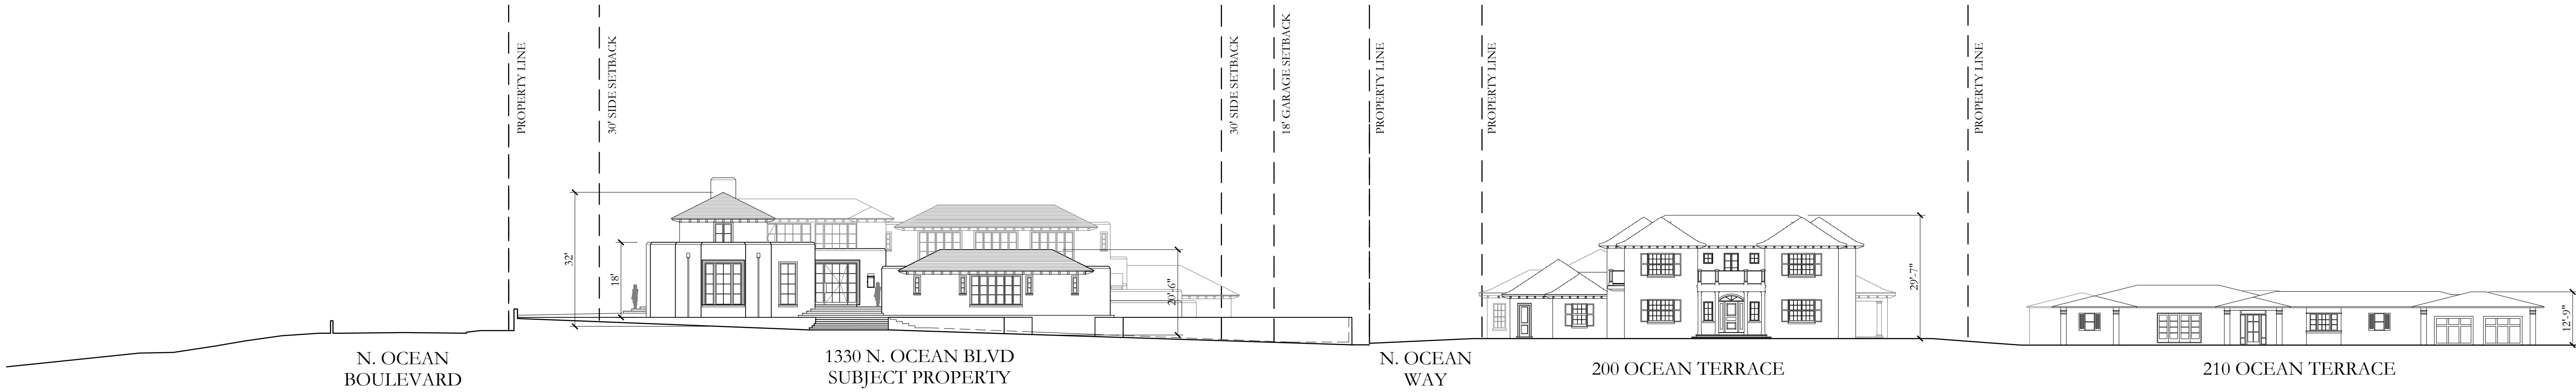

streetscape looking south on Ocean Terrace

1" = 20'

2
A2.7

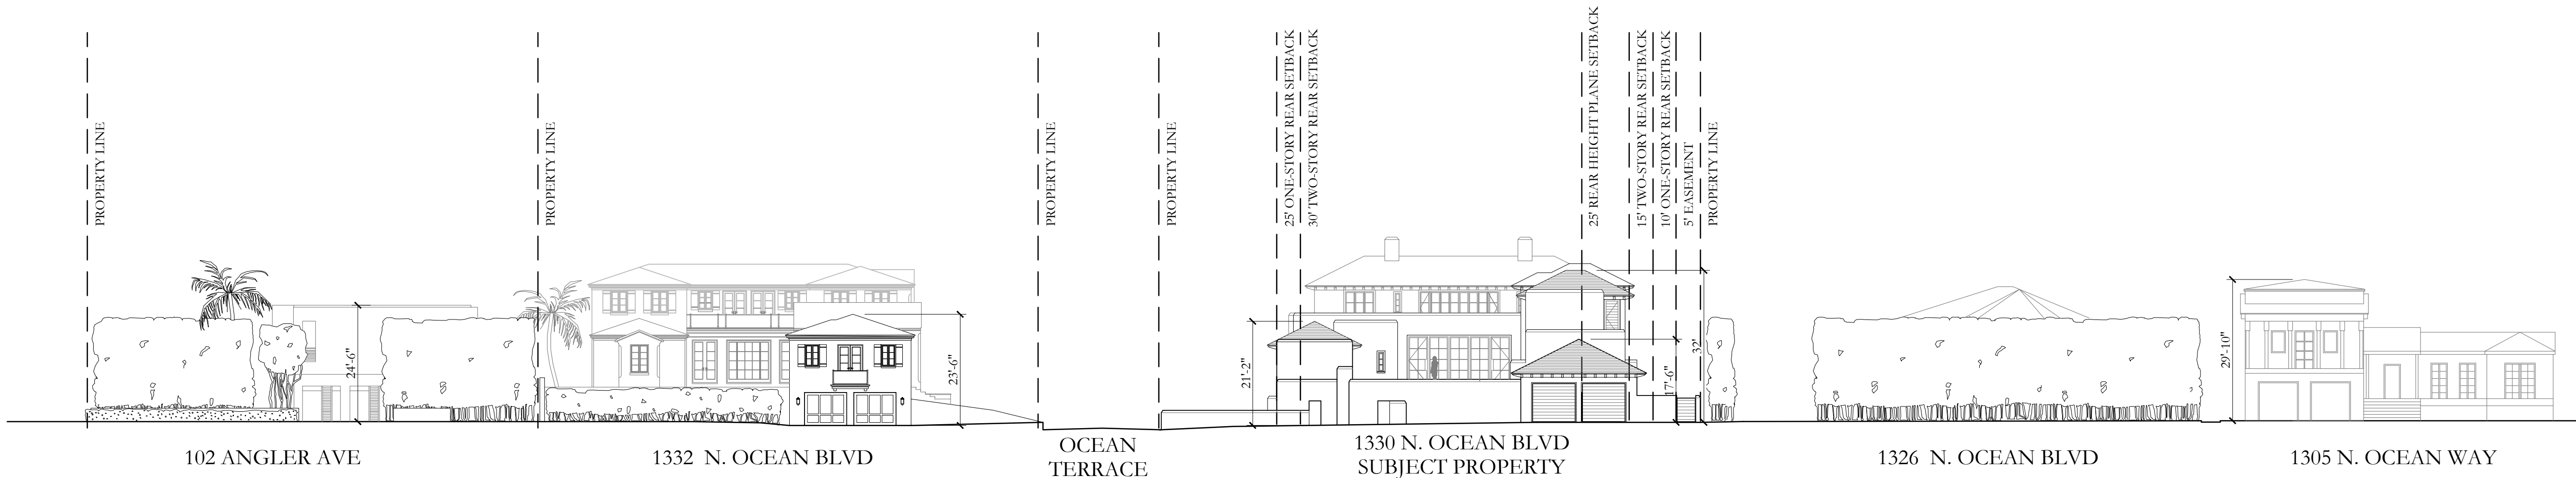

streetscape looking east on N. Ocean Way

1" = 20'

3
A2.7



1133 BROADWAY SUITE 1416
NEW YORK, NEW YORK 10010
212.414.1272 MCALEPINEHOUSE.COM
NEW YORK ATLANTA NASHVILLE MONTGOMERY

MCALEPINE

This drawing is an instrument of service, and the property of McALPINE TANKERSLEY ARCHITECTURE, P.C., not to be reproduced, in whole or in part, without the express written consent of McALPINE TANKERSLEY ARCHITECTURE, P.C.

COPYRIGHT
All Rights Reserved

a new house

for

PROJECT

1330 N. OCEAN BLVD.

PALM BEACH, FL 33480

ARC-24-051

01.29.2024

02.08.2024

03.14.2024

04.01.2024

04.15.2024

DATE

FINAL DROP-OFF
STREETSCAPES

TITLE

SHEET NO

A2.7



view from the corner of n. ocean boulevard

NTS



view from the corner of ocean terrace

NTS



1133 BROADWAY SUITE 1416
NEW YORK, NEW YORK 10010
212.414.1272 MCAHPINEHOUSE.COM
NEW YORK ATLANTA NASHVILLE MONTGOMERY

MCAHPINE

This drawing is an instrument of service, and the property of MCAHPINE TANKERSLEY ARCHITECTURE, P.C., not to be reproduced, in whole or in part, without the express written consent of MCAHPINE TANKERSLEY ARCHITECTURE, P.C.

COPYRIGHT
All Rights Reserved

a new house

for

PROJECT

1330 N. OCEAN BLVD.
PALM BEACH, FL 33480
ARC-24-051

01.29.2024
02.08.2024
03.14.2024
04.01.2024
04.15.2024

DATE

FINAL DROP-OFF
RENDERED
PERSPECTIVES

TITLE

A2.8

SHEET No



view from n. ocean boulevard

NTS



view from ocean terrace

NTS



1133 BROADWAY SUITE 1416
NEW YORK, NEW YORK 10010
212.414.1272 McALPINEHOUSE.COM
NEW YORK ATLANTA NASHVILLE MONTGOMERY

McALPINE

This drawing is an instrument of service, and the property of McALPINE TANKERSLEY ARCHITECTURE, P.C., not to be reproduced, in whole or in part, without the express written consent of McALPINE TANKERSLEY ARCHITECTURE, P.C.

COPYRIGHT
All Rights Reserved

a new house

for

PROJECT

1330 N. OCEAN BLVD.
PALM BEACH, FL 33480
ARC-24-051

01.29.2024
02.08.2024
03.14.2024
04.01.2024
04.15.2024

DATE

FINAL DROP-OFF
RENDERED
PERSPECTIVES

TITLE

A2.9

SHEET No



bird's eye view from n. ocean drive

NTS



view from outdoor kitchen

NTS



north elevation facing Ocean Terrace

east elevation fronting North Ocean Boulevard

courtyard from west side of pool



1133 BROADWAY SUITE 1416
NEW YORK, NEW YORK 10010
212.414.1272 M^CALPINEHOUSE.COM
NEW YORK ATLANTA NASHVILLE MONTGOMERY

M^CALPINE

This drawing is an instrument of service, and the property of M^CALPINE TANKERSLEY ARCHITECTURE, P.C., not to be reproduced, in whole or in part, without the express written consent of M^CALPINE TANKERSLEY ARCHITECTURE, P.C.

COPYRIGHT
All Rights Reserved

a new house


for

1330 N. OCEAN BLVD.
PALM BEACH, FL 33480
ARC-24-051

01.29.2024
02.08.2024
03.14.2024
04.01.2024
04.15.2024

FINAL DROP-OFF
RENDERED
PERSPECTIVES

A2.11

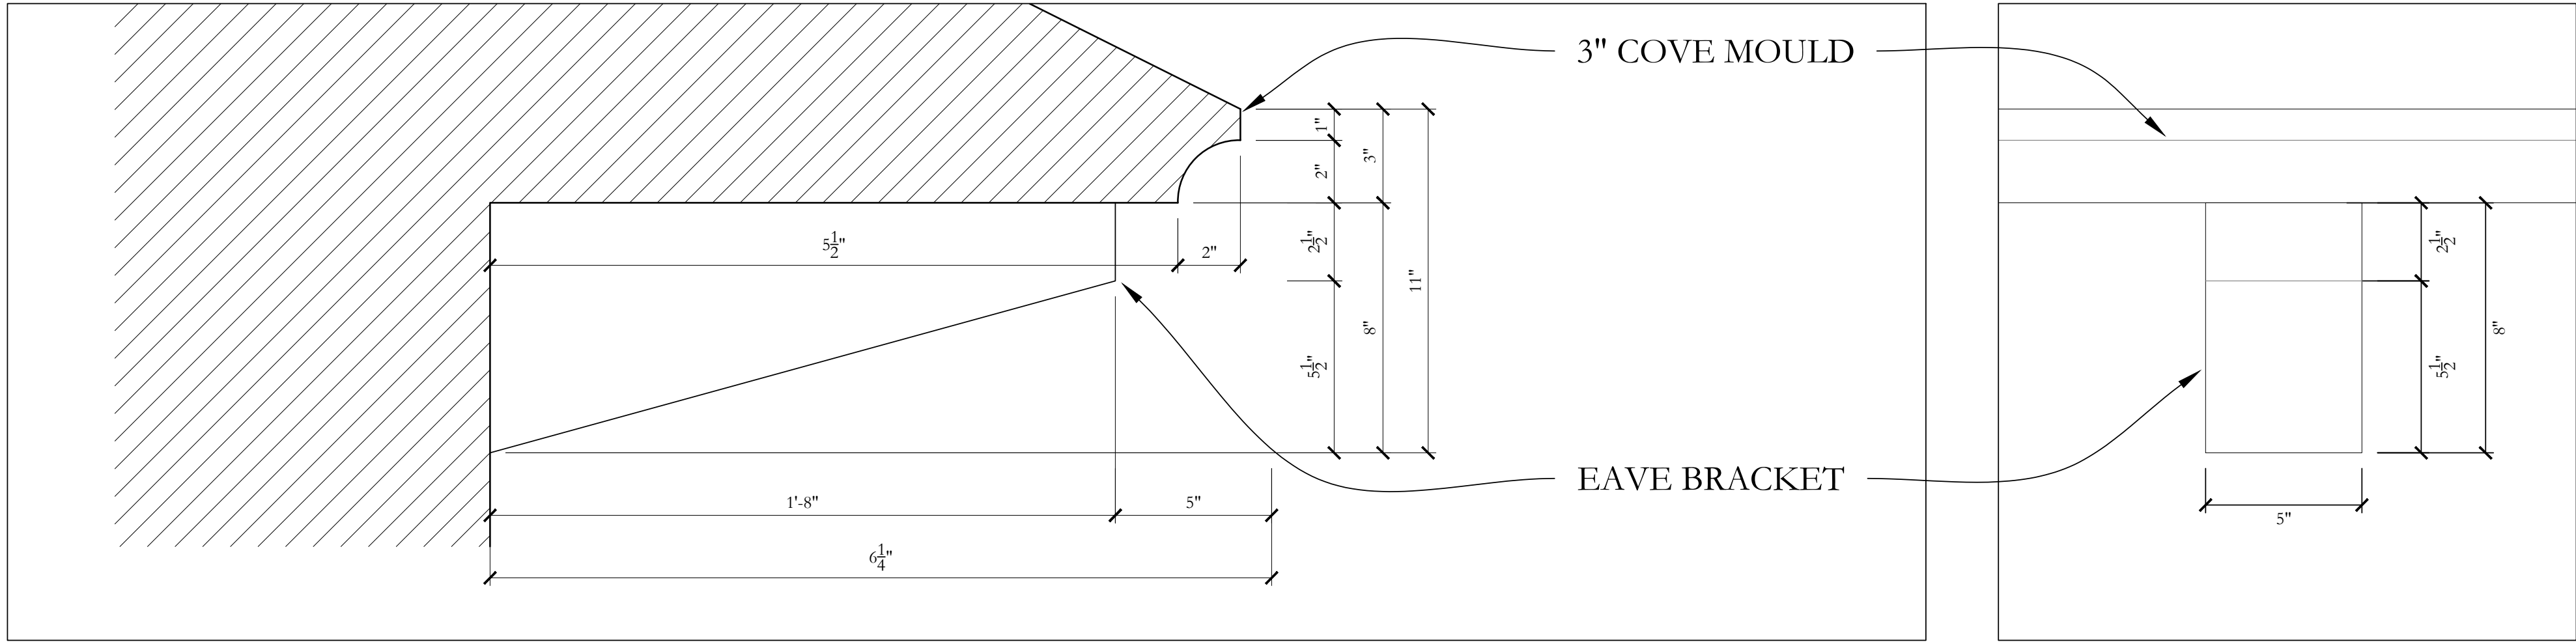

eave detail and bracket


3" = 1'-0"

1
A3.1a

eave edge detail and bracket elevation

3" = 1'-0"


2
A3.1a

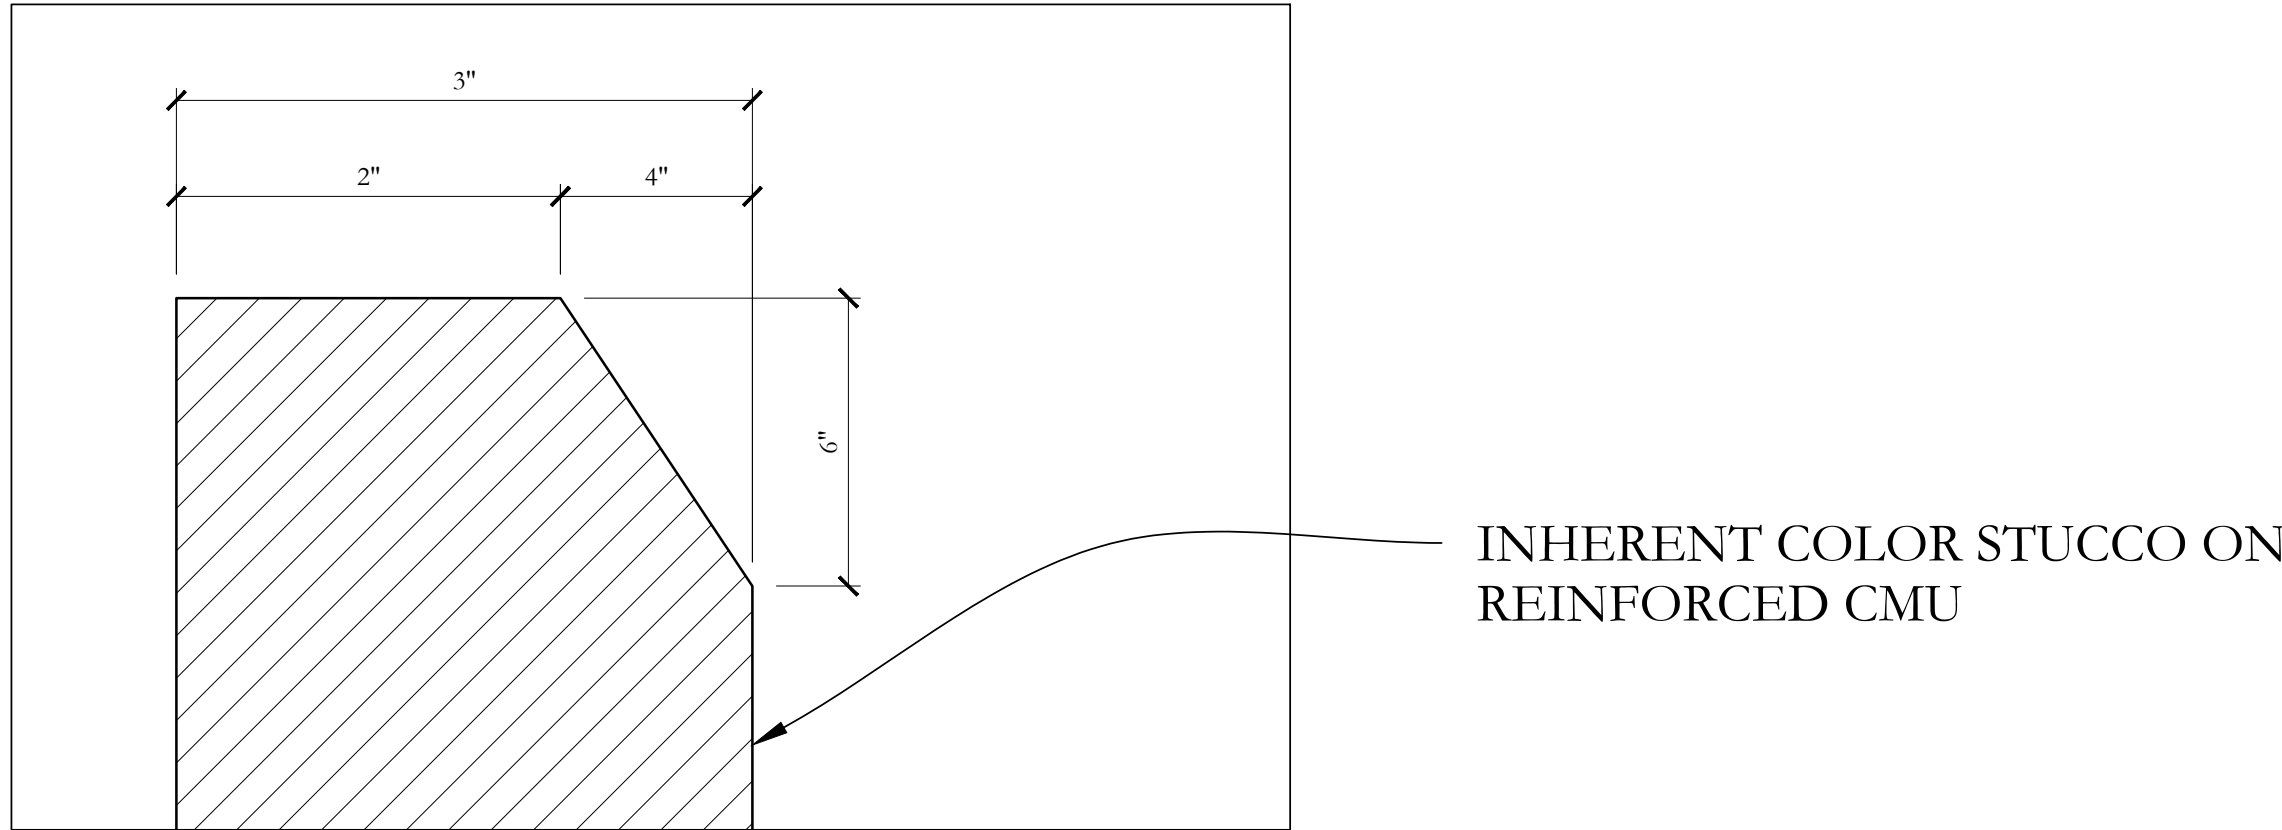

parapet/ chimney cap faceted edge detail

3" = 1'-0"


3
A3.1a

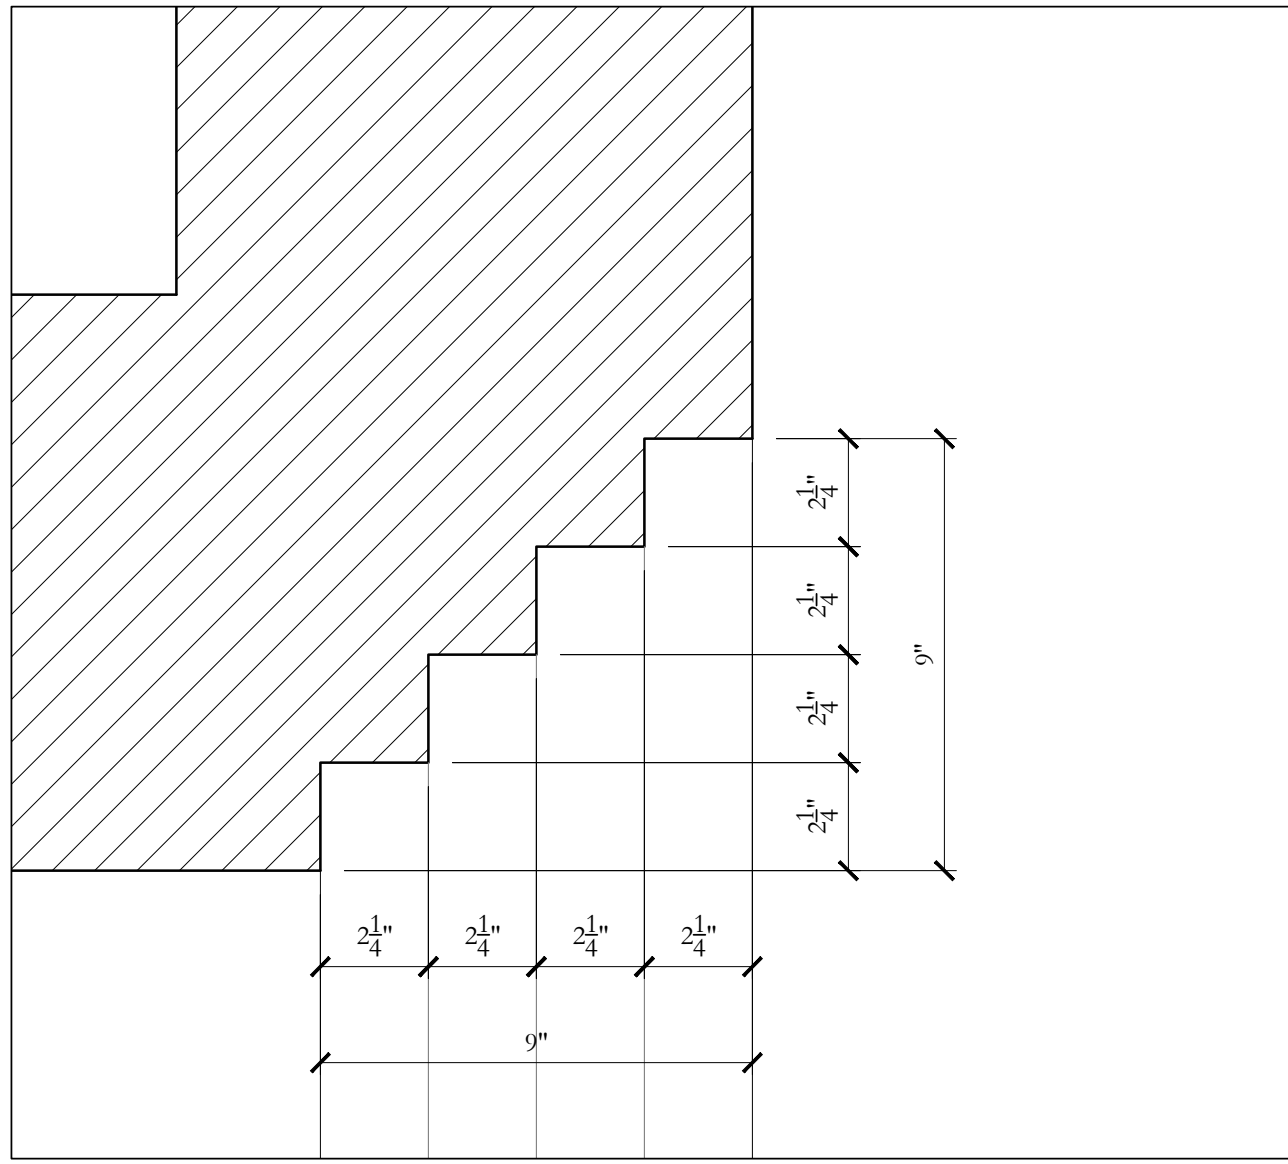

stepped head/side jamb detail

3" = 1'-0"

4
A3.1a

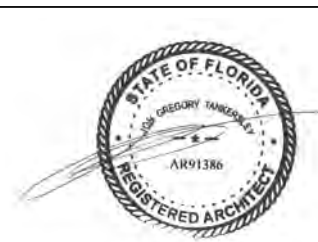

1133 BROADWAY SUITE 1416
NEW YORK, NEW YORK 10010
212.414.1272 MCALPINEHOUSE.COM
NEW YORK ATLANTA NASHVILLE MONTGOMERY

MCALPINE

This drawing is an instrument of service, and the property of MCALPINE TANKERSLEY ARCHITECTURE, P.C., not to be reproduced, in whole or in part, without the express written consent of MCALPINE TANKERSLEY ARCHITECTURE, P.C.

COPYRIGHT
All Rights Reserved

a new house

for

PROJECT

1330 N. OCEAN BLVD.
PALM BEACH, FL 33480

ARC-24-051

01.29.2024
02.08.2024
03.14.2024
04.01.2024
04.15.2024

DATE

FINAL DROP-OFF
ARCHITECTURAL
DETAILS

TITLE

A3.1a

SHEET No




1
A3.1b



2
A3.1b



5
A3.1b

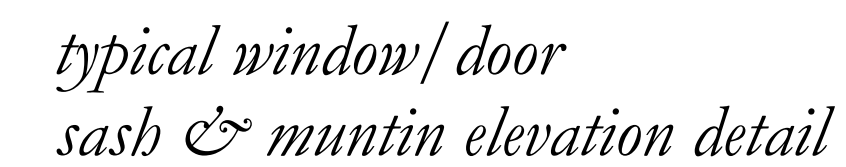

3
A3.1b



4
A3.1b



1133 BROADWAY SUITE 1416
NEW YORK, NEW YORK 10010
212.414.1272 MCALEPINEHOUSE.COM
NEW YORK ATLANTA NASHVILLE MONTGOMERY

MCALEPINE

This drawing is an instrument of service, and the property of MCALEPINE TANKERSLEY ARCHITECTURE, P.C., not to be reproduced, in whole or in part, without the express written consent of MCALEPINE TANKERSLEY ARCHITECTURE, P.C.

COPYRIGHT
All Rights Reserved

a new house

for

1330 N. OCEAN BLVD.

PALM BEACH, FL 33480

ARC-24-051

01.29.2024

02.08.2024

03.14.2024


04.01.2024

04.15.2024

FINAL DROP-OFF
BUILDING SECTIONS

SHEET No

A3.2

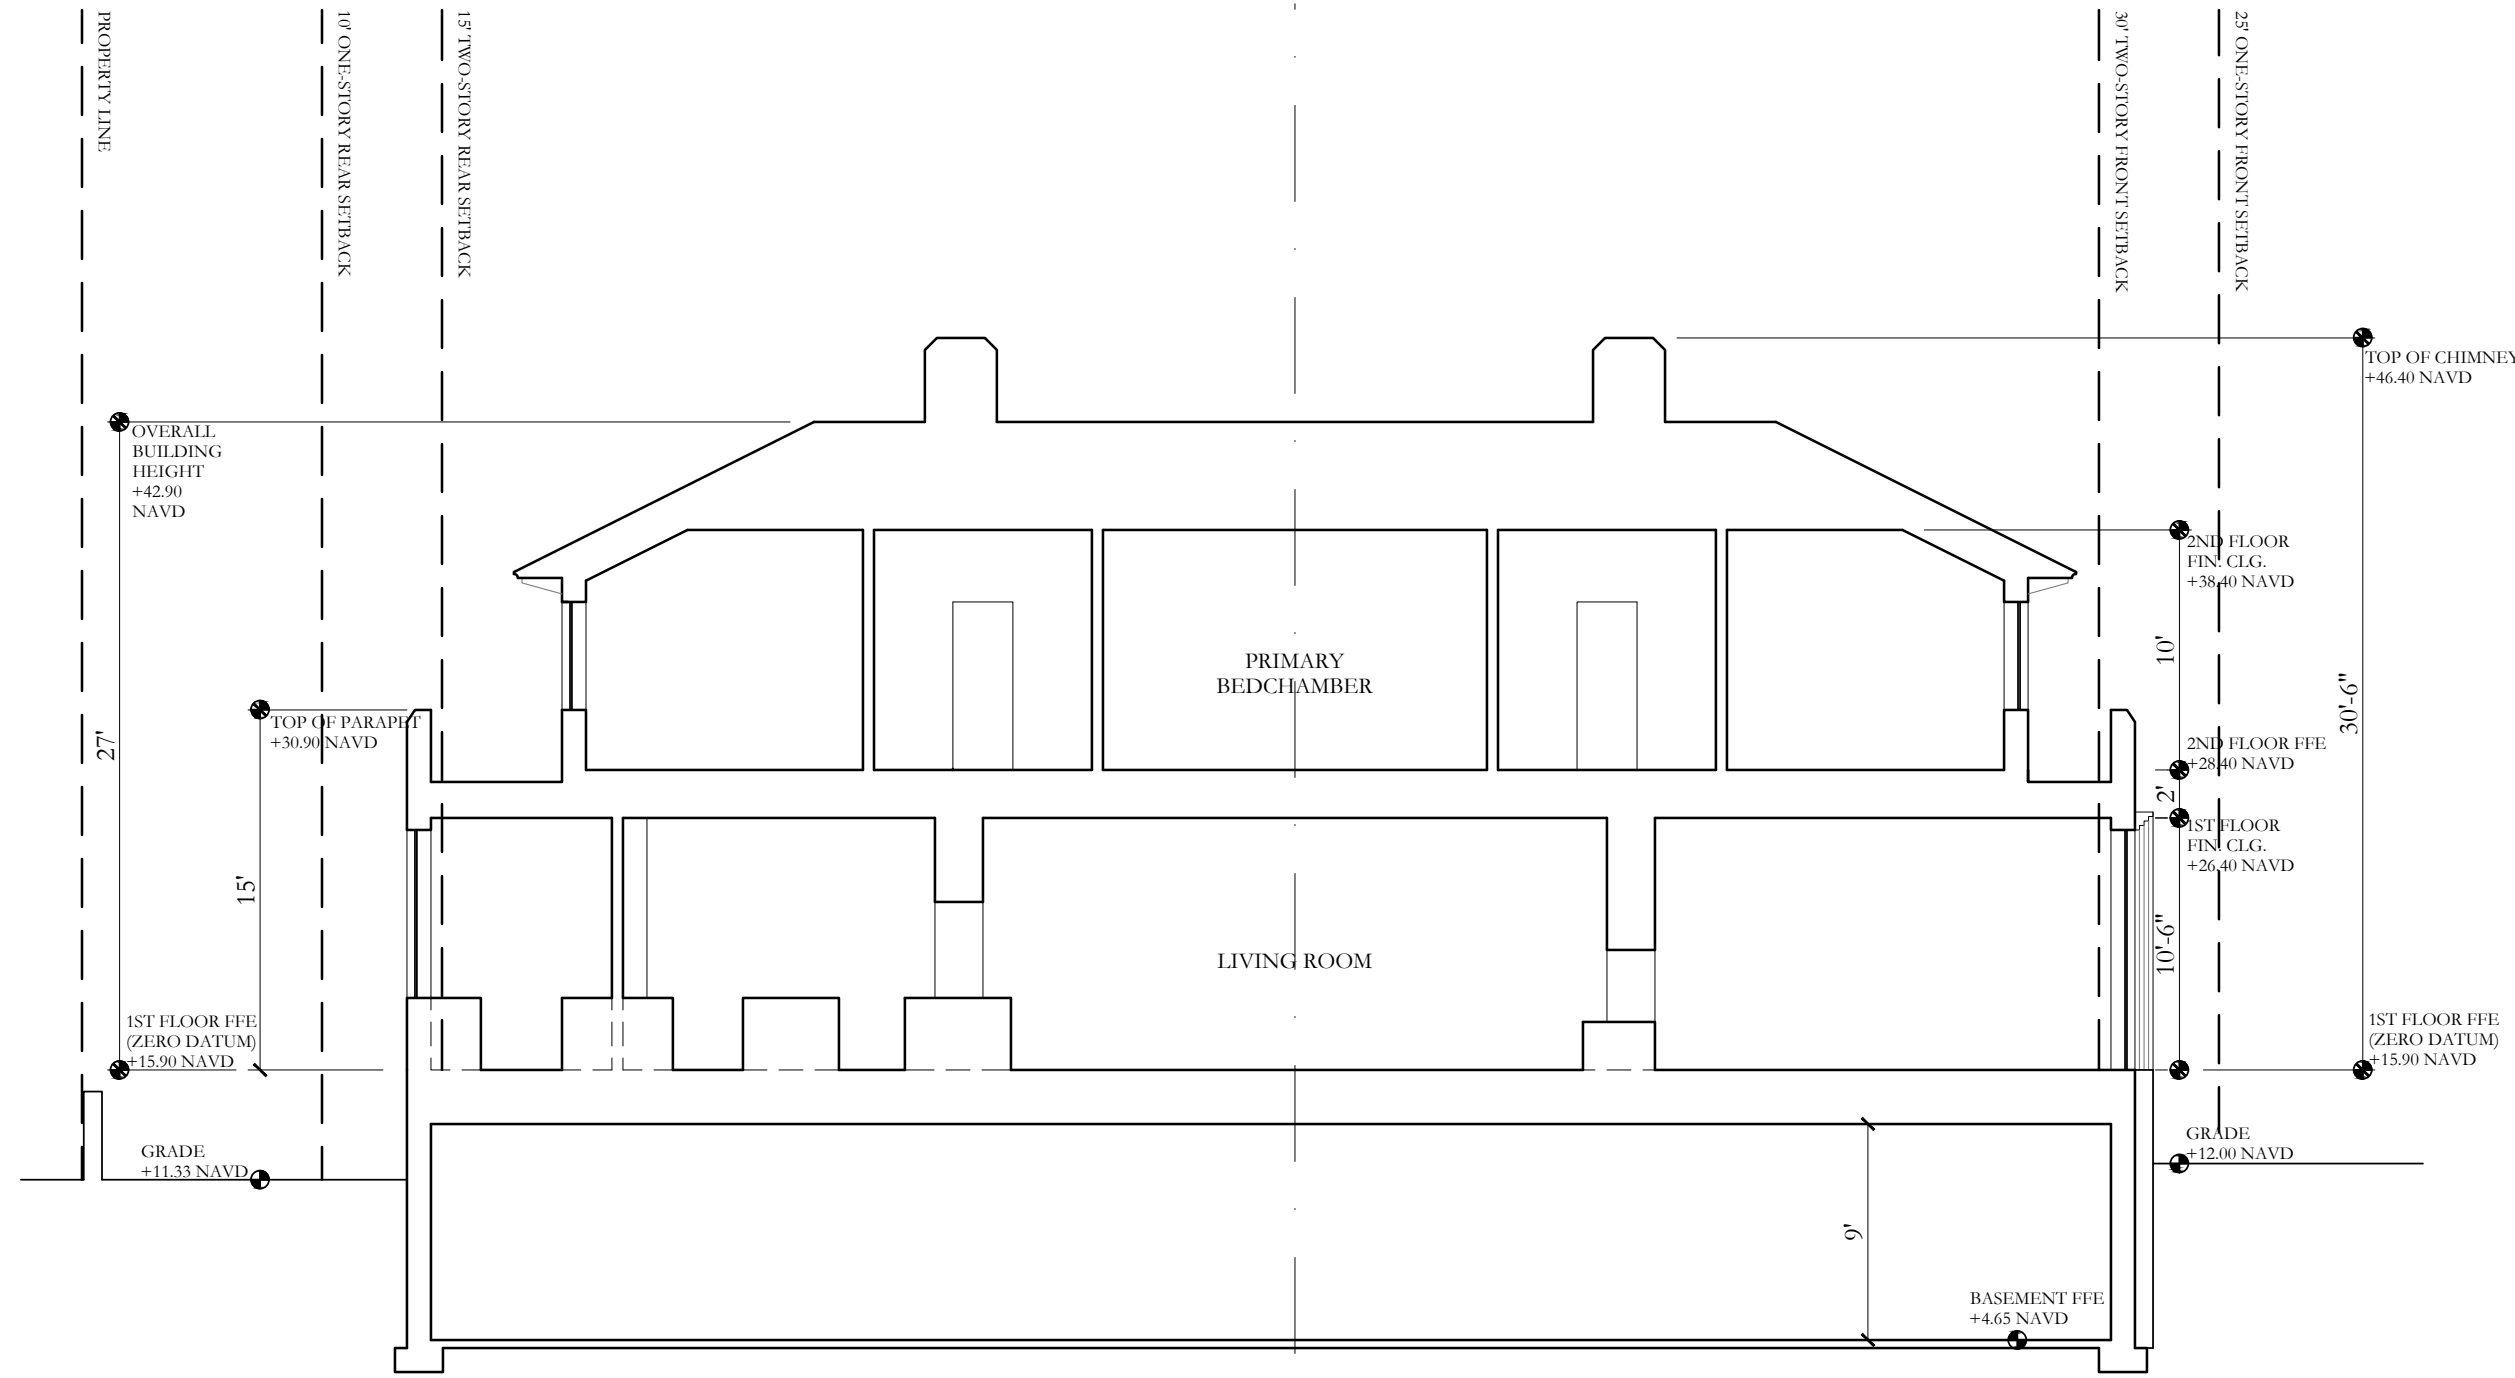


section

1/8" = 1'-0"

1

A3.2

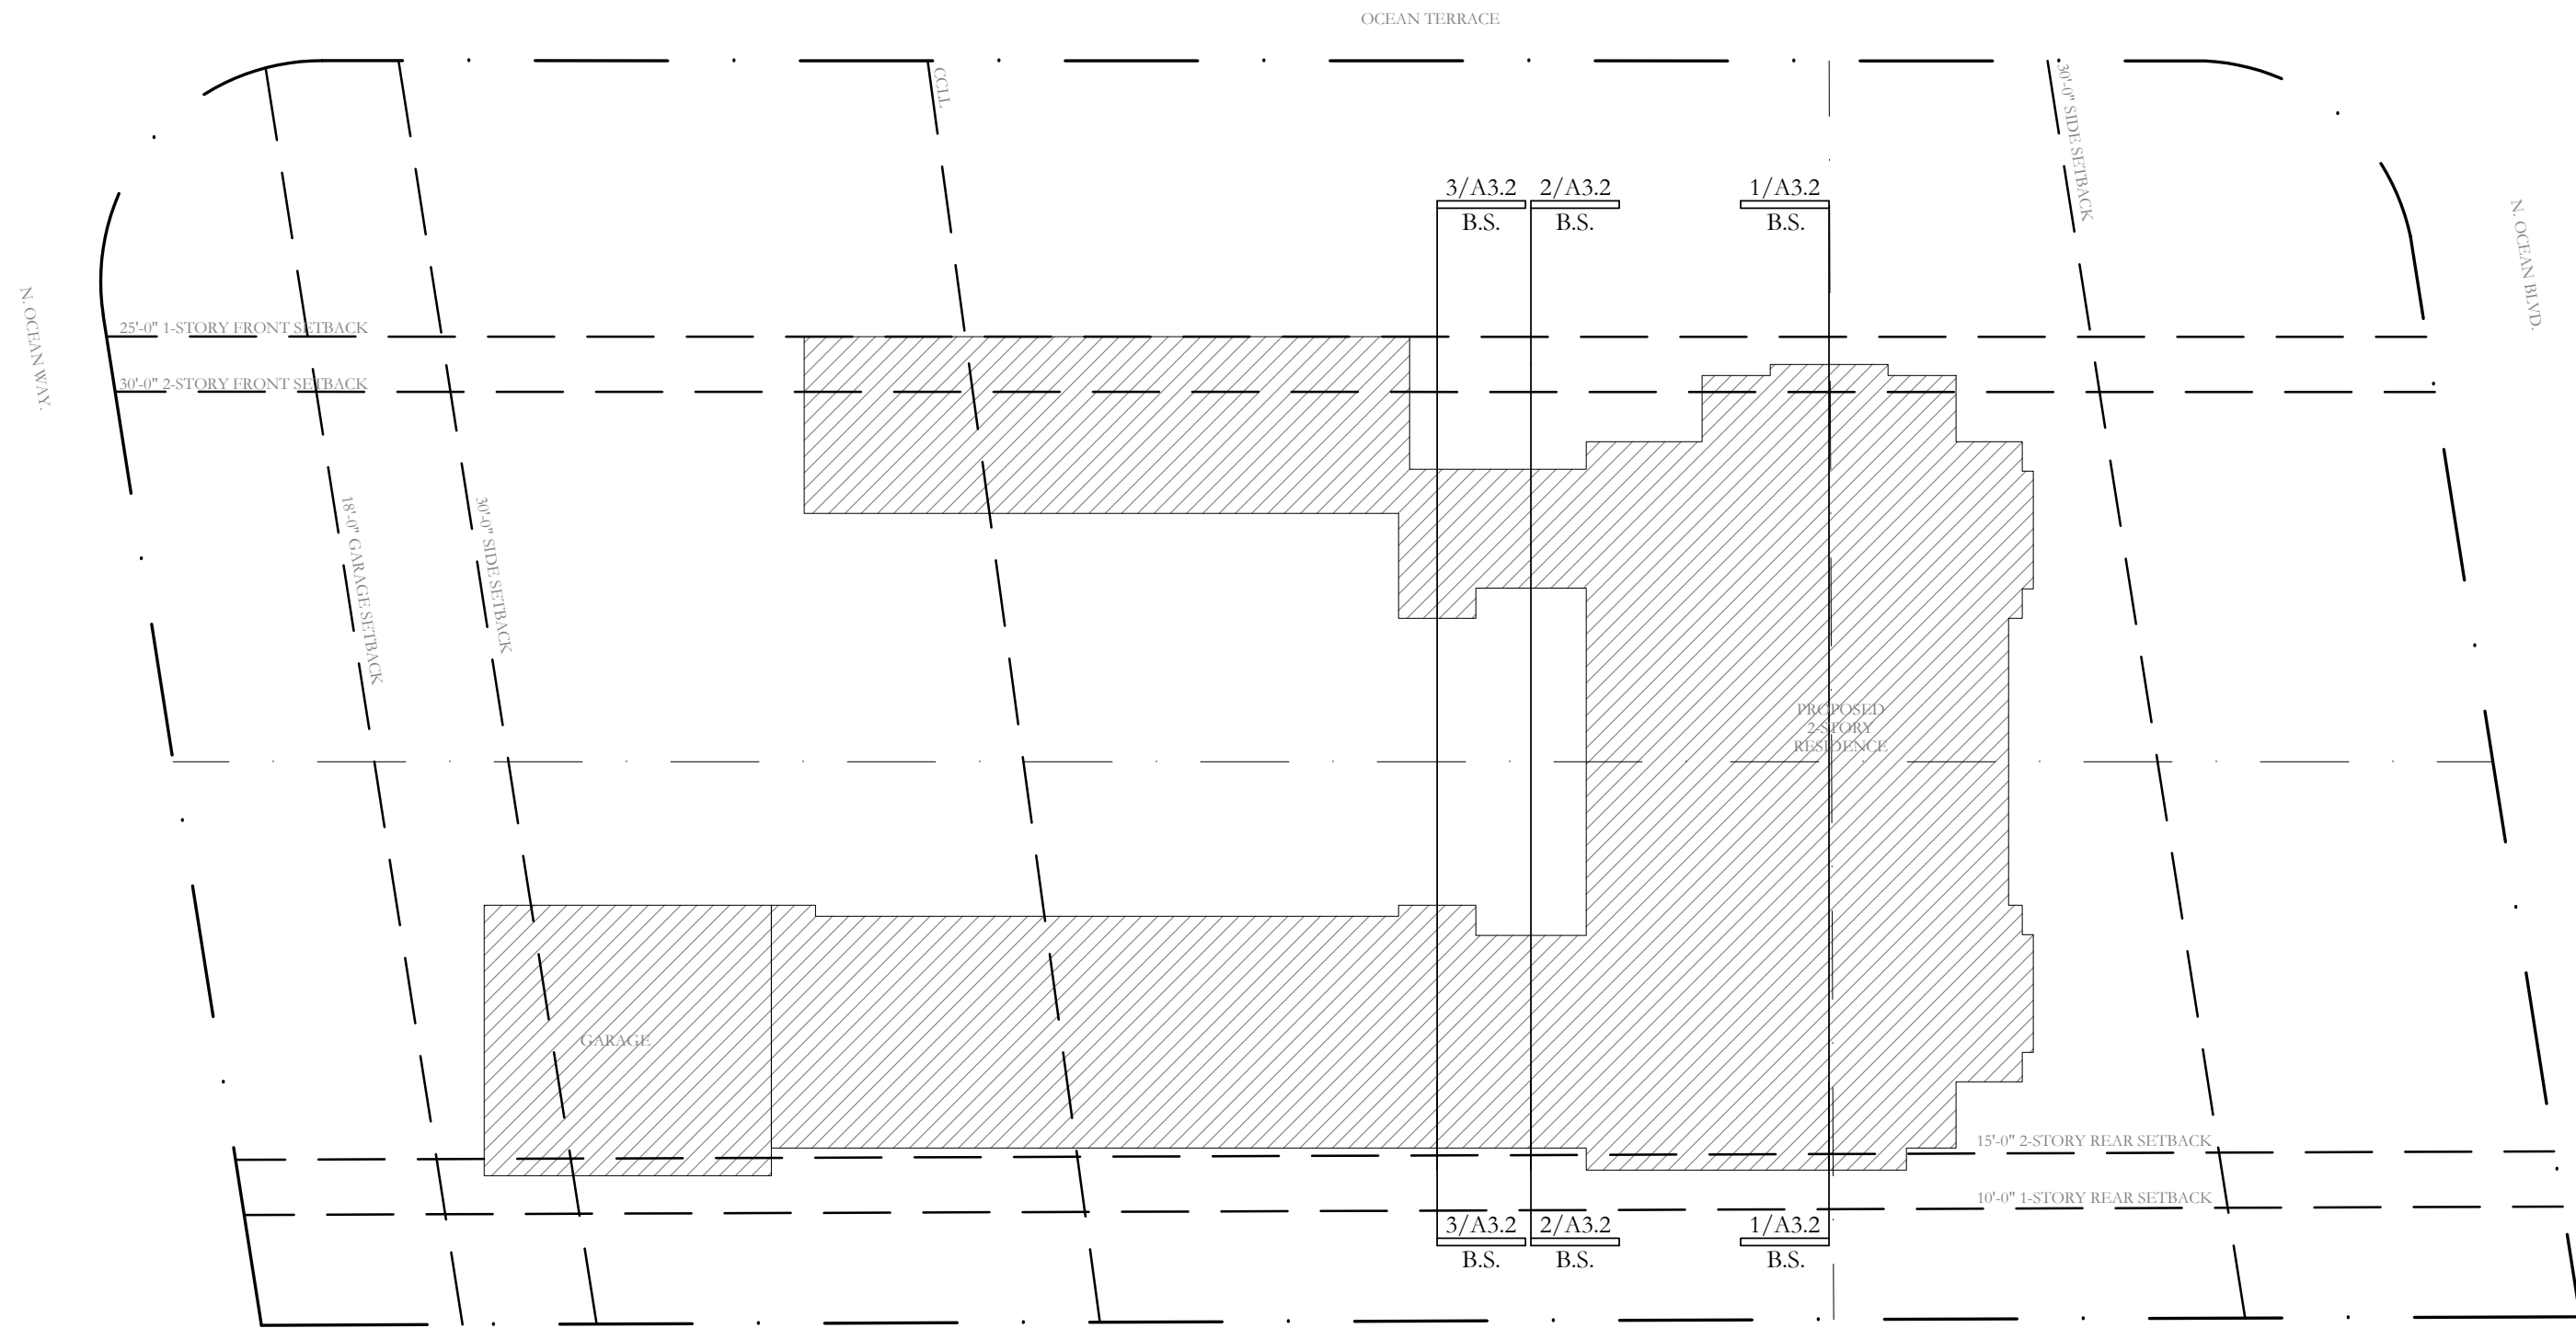


key plan

1/16" = 1'-0"

4

A3.2

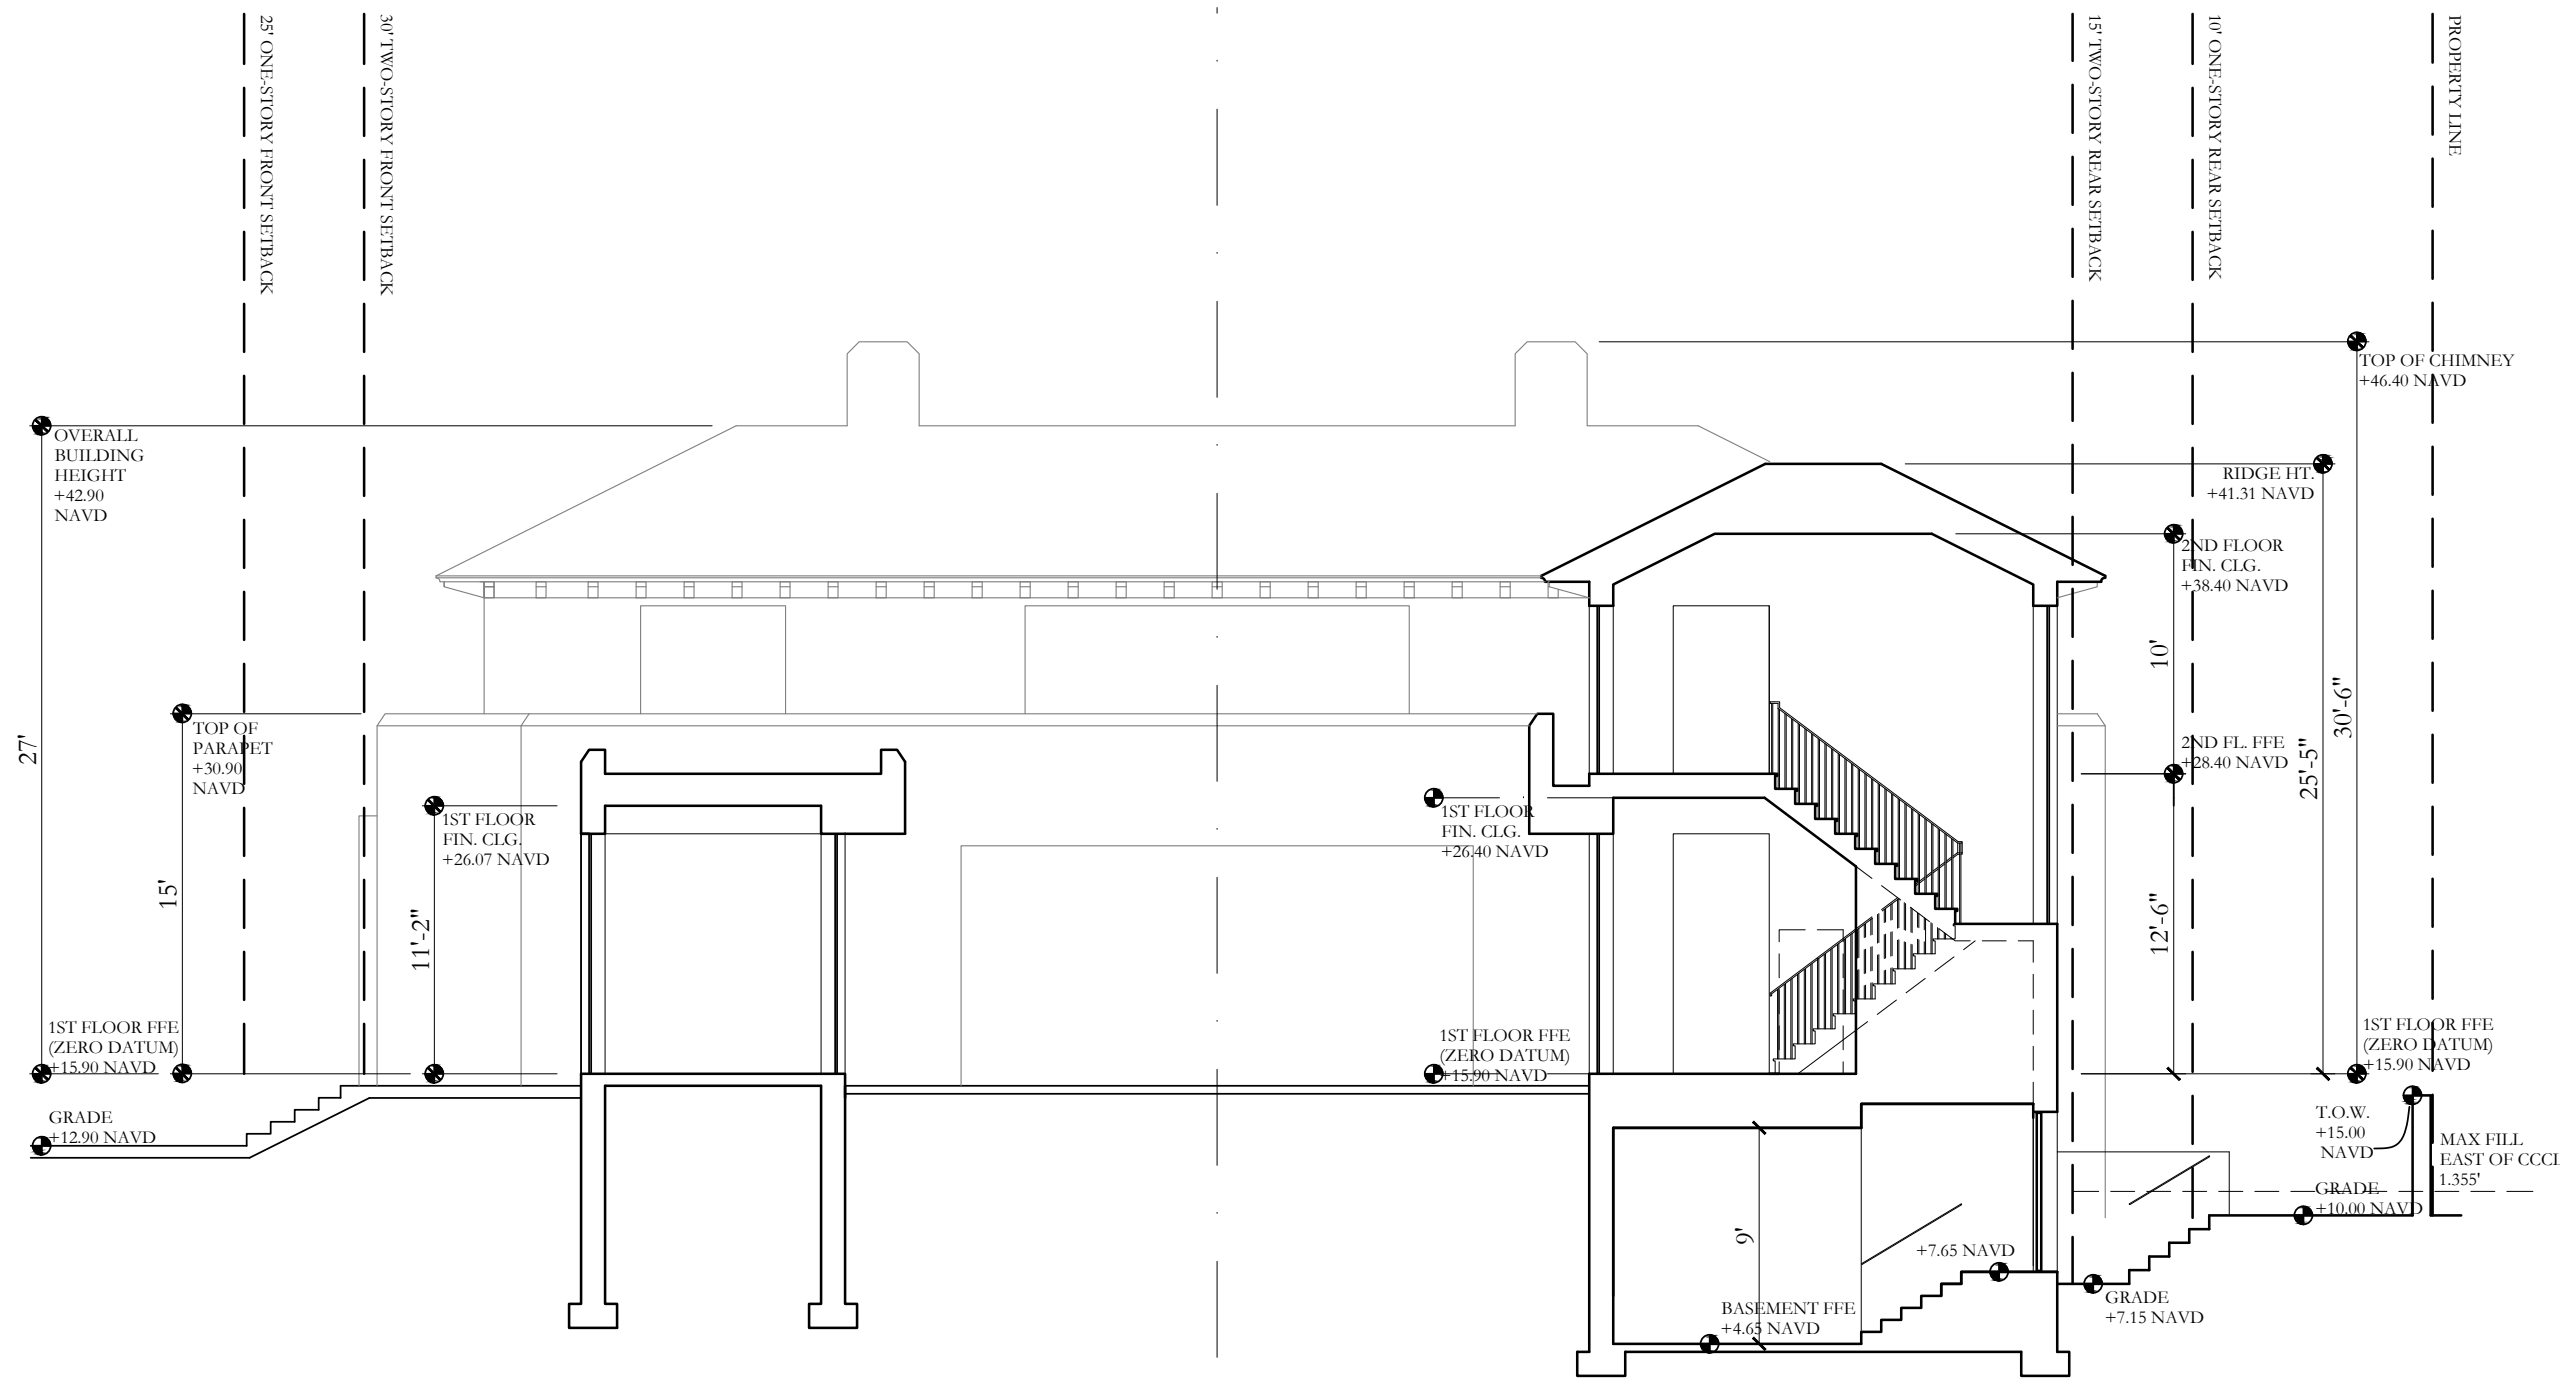


section

1/8" = 1'-0"

2

A3.2

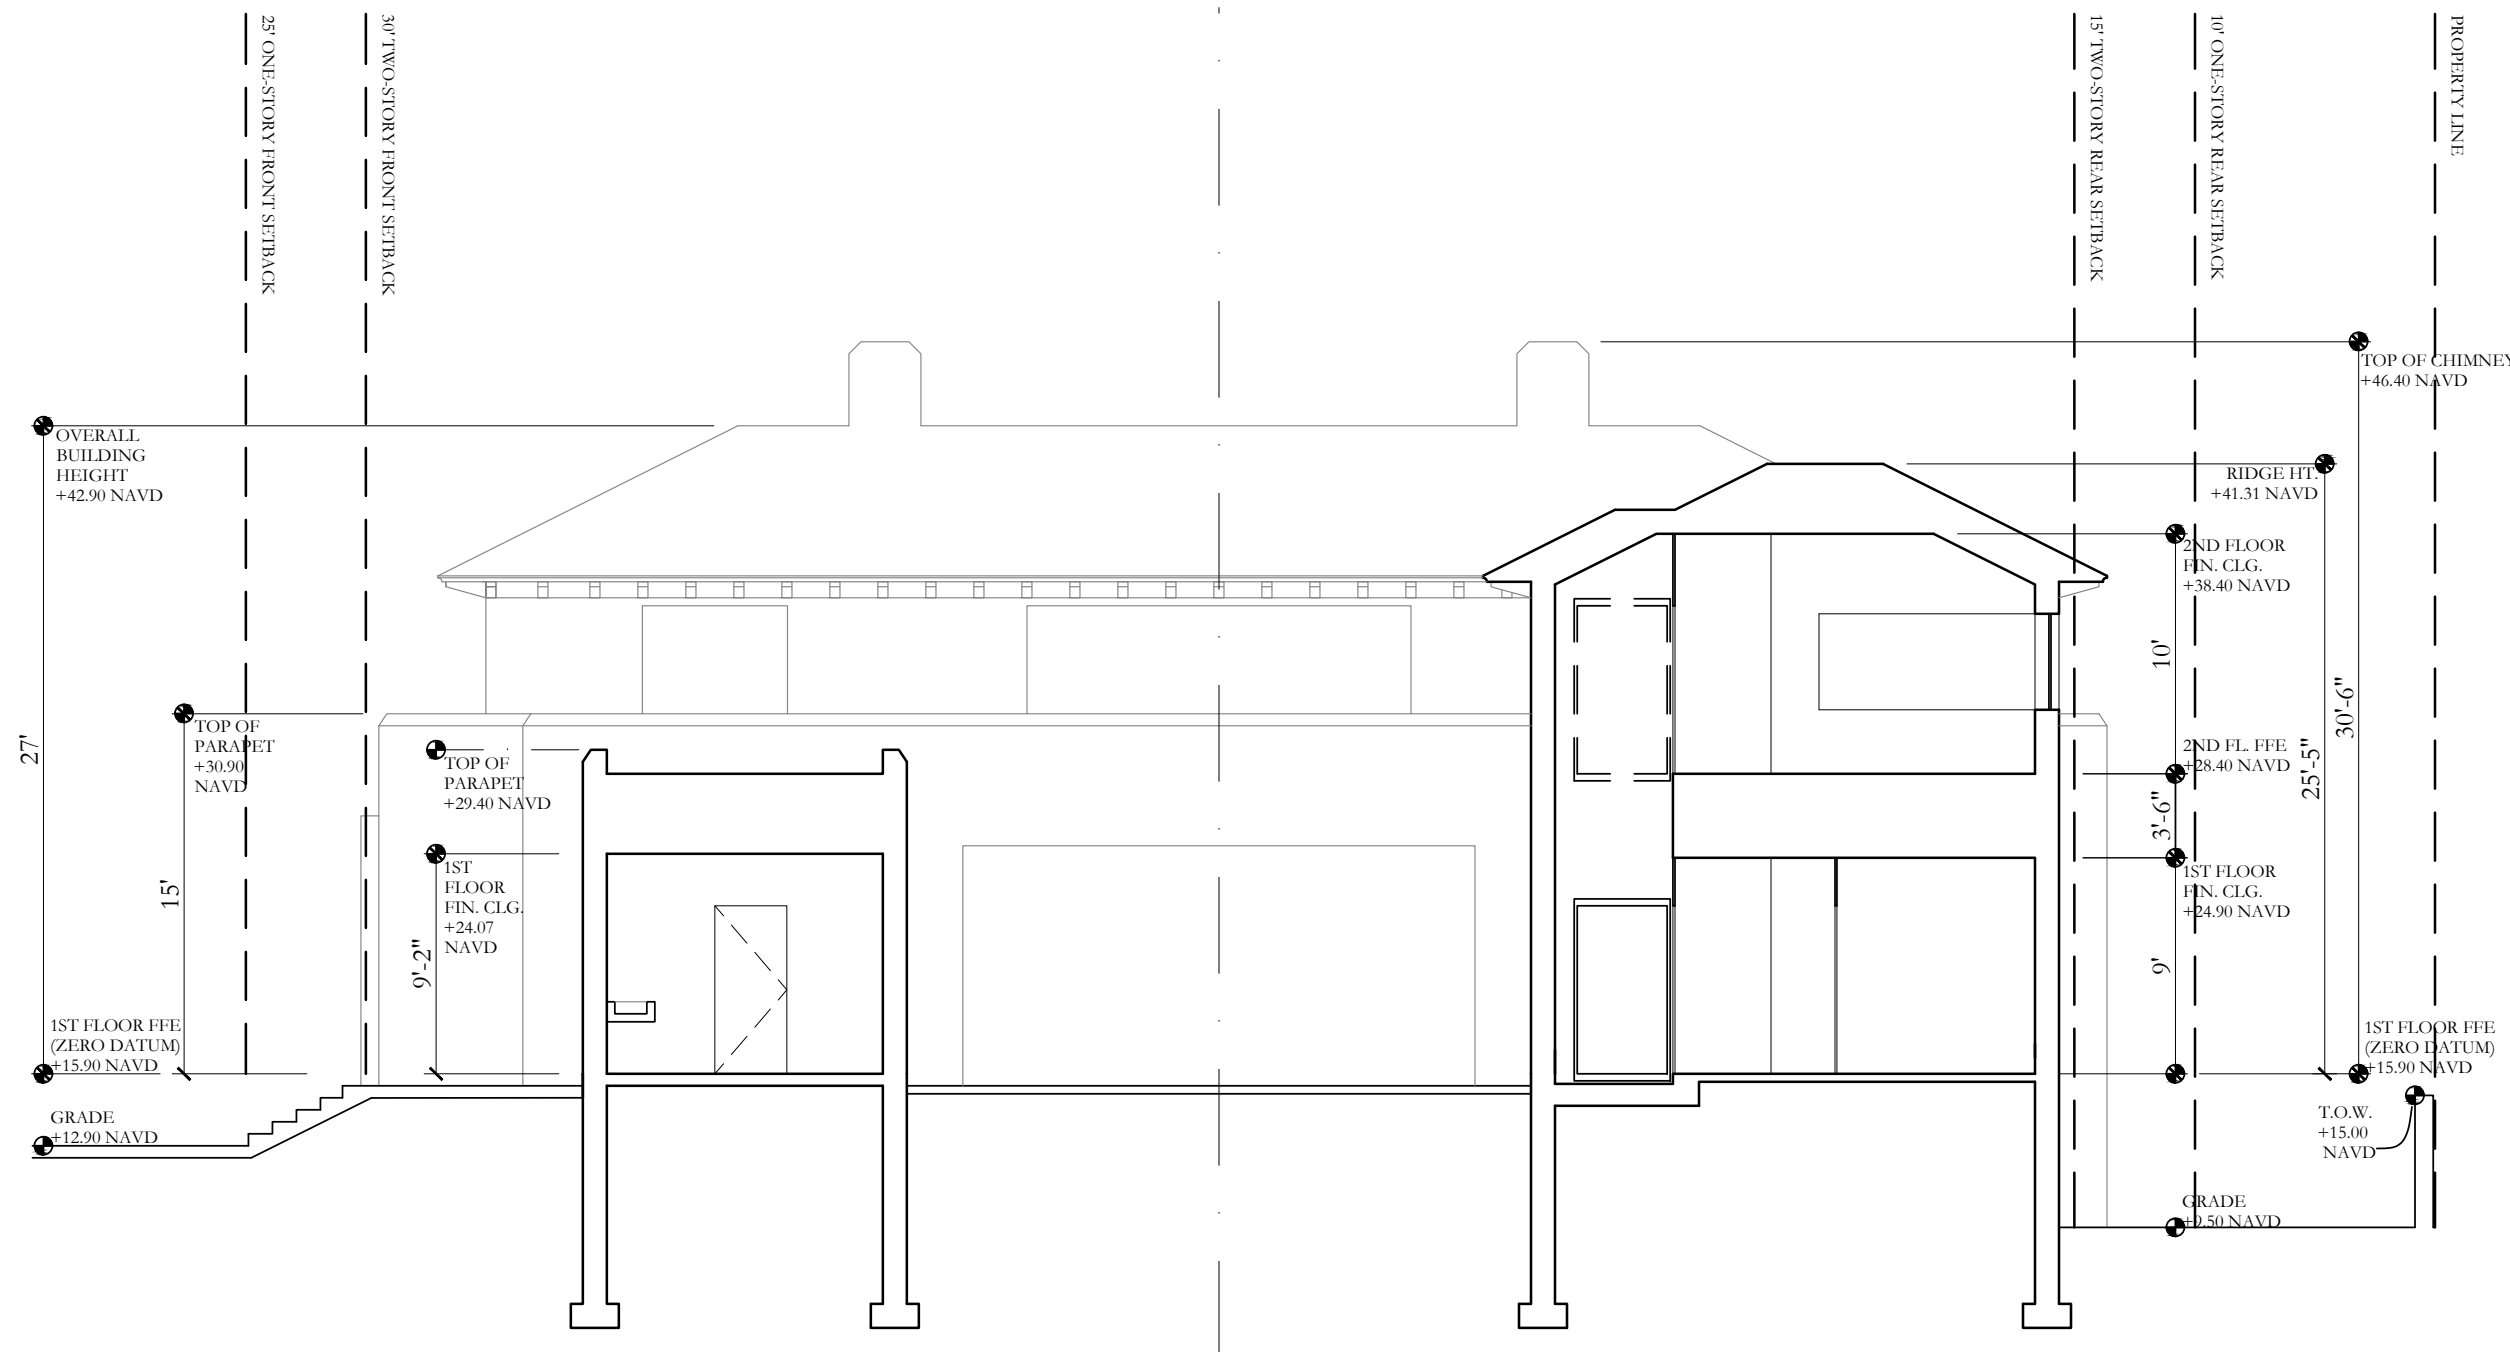

section

1/8" = 1'-0"

3

A3.2



1133 BROADWAY SUITE 1416
NEW YORK, NEW YORK 10010
212.414.1272 MCALEPINEHOUSE.COM
NEW YORK ATLANTA NASHVILLE MONTGOMERY

MCALEPINE

This drawing is an instrument of service, and the property of McALPINE TANKERSLEY ARCHITECTURE, P.C., not to be reproduced, in whole or in part, without the express written consent of McALPINE TANKERSLEY ARCHITECTURE, P.C.

COPYRIGHT
All Rights Reserved

a new house

for


1330 N. OCEAN BLVD.
PALM BEACH, FL 33480

ARC-24-051

01.29.2024
02.08.2024
03.14.2024
04.01.2024
04.15.2024

FINAL DROP-OFF
BUILDING SECTIONS

A3.3

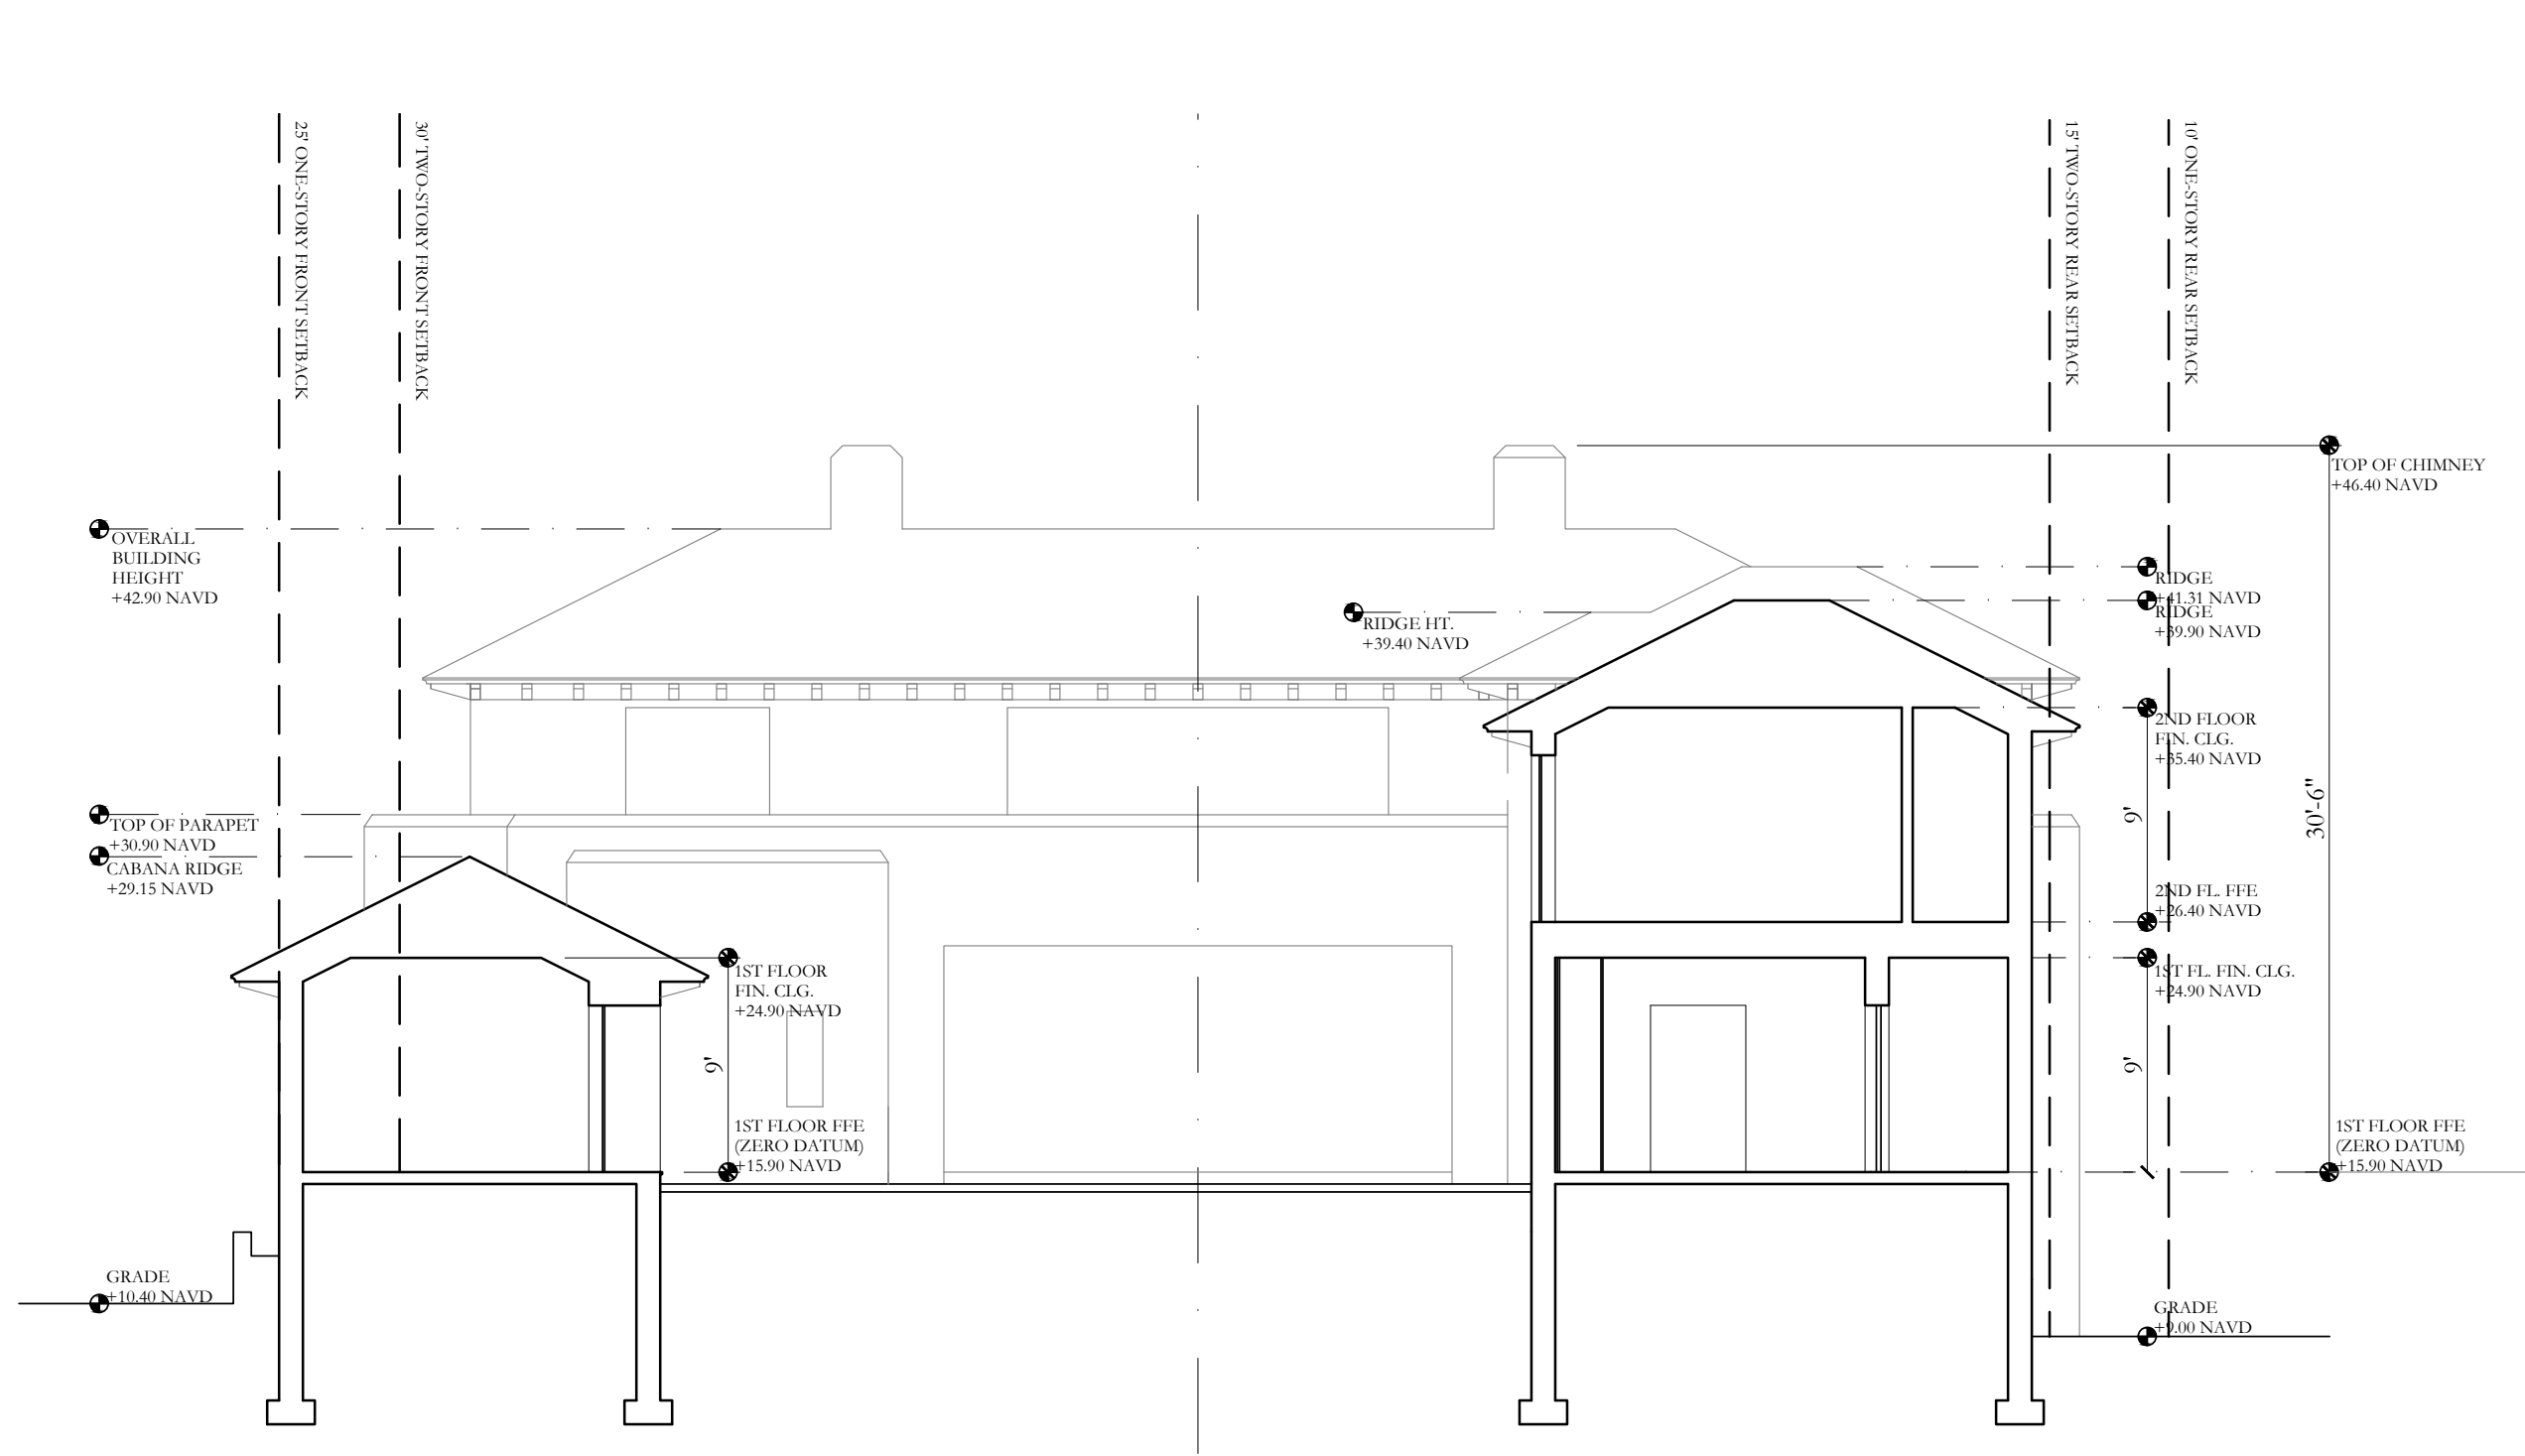


section

1/8" = 1'-0"

1

A3.3

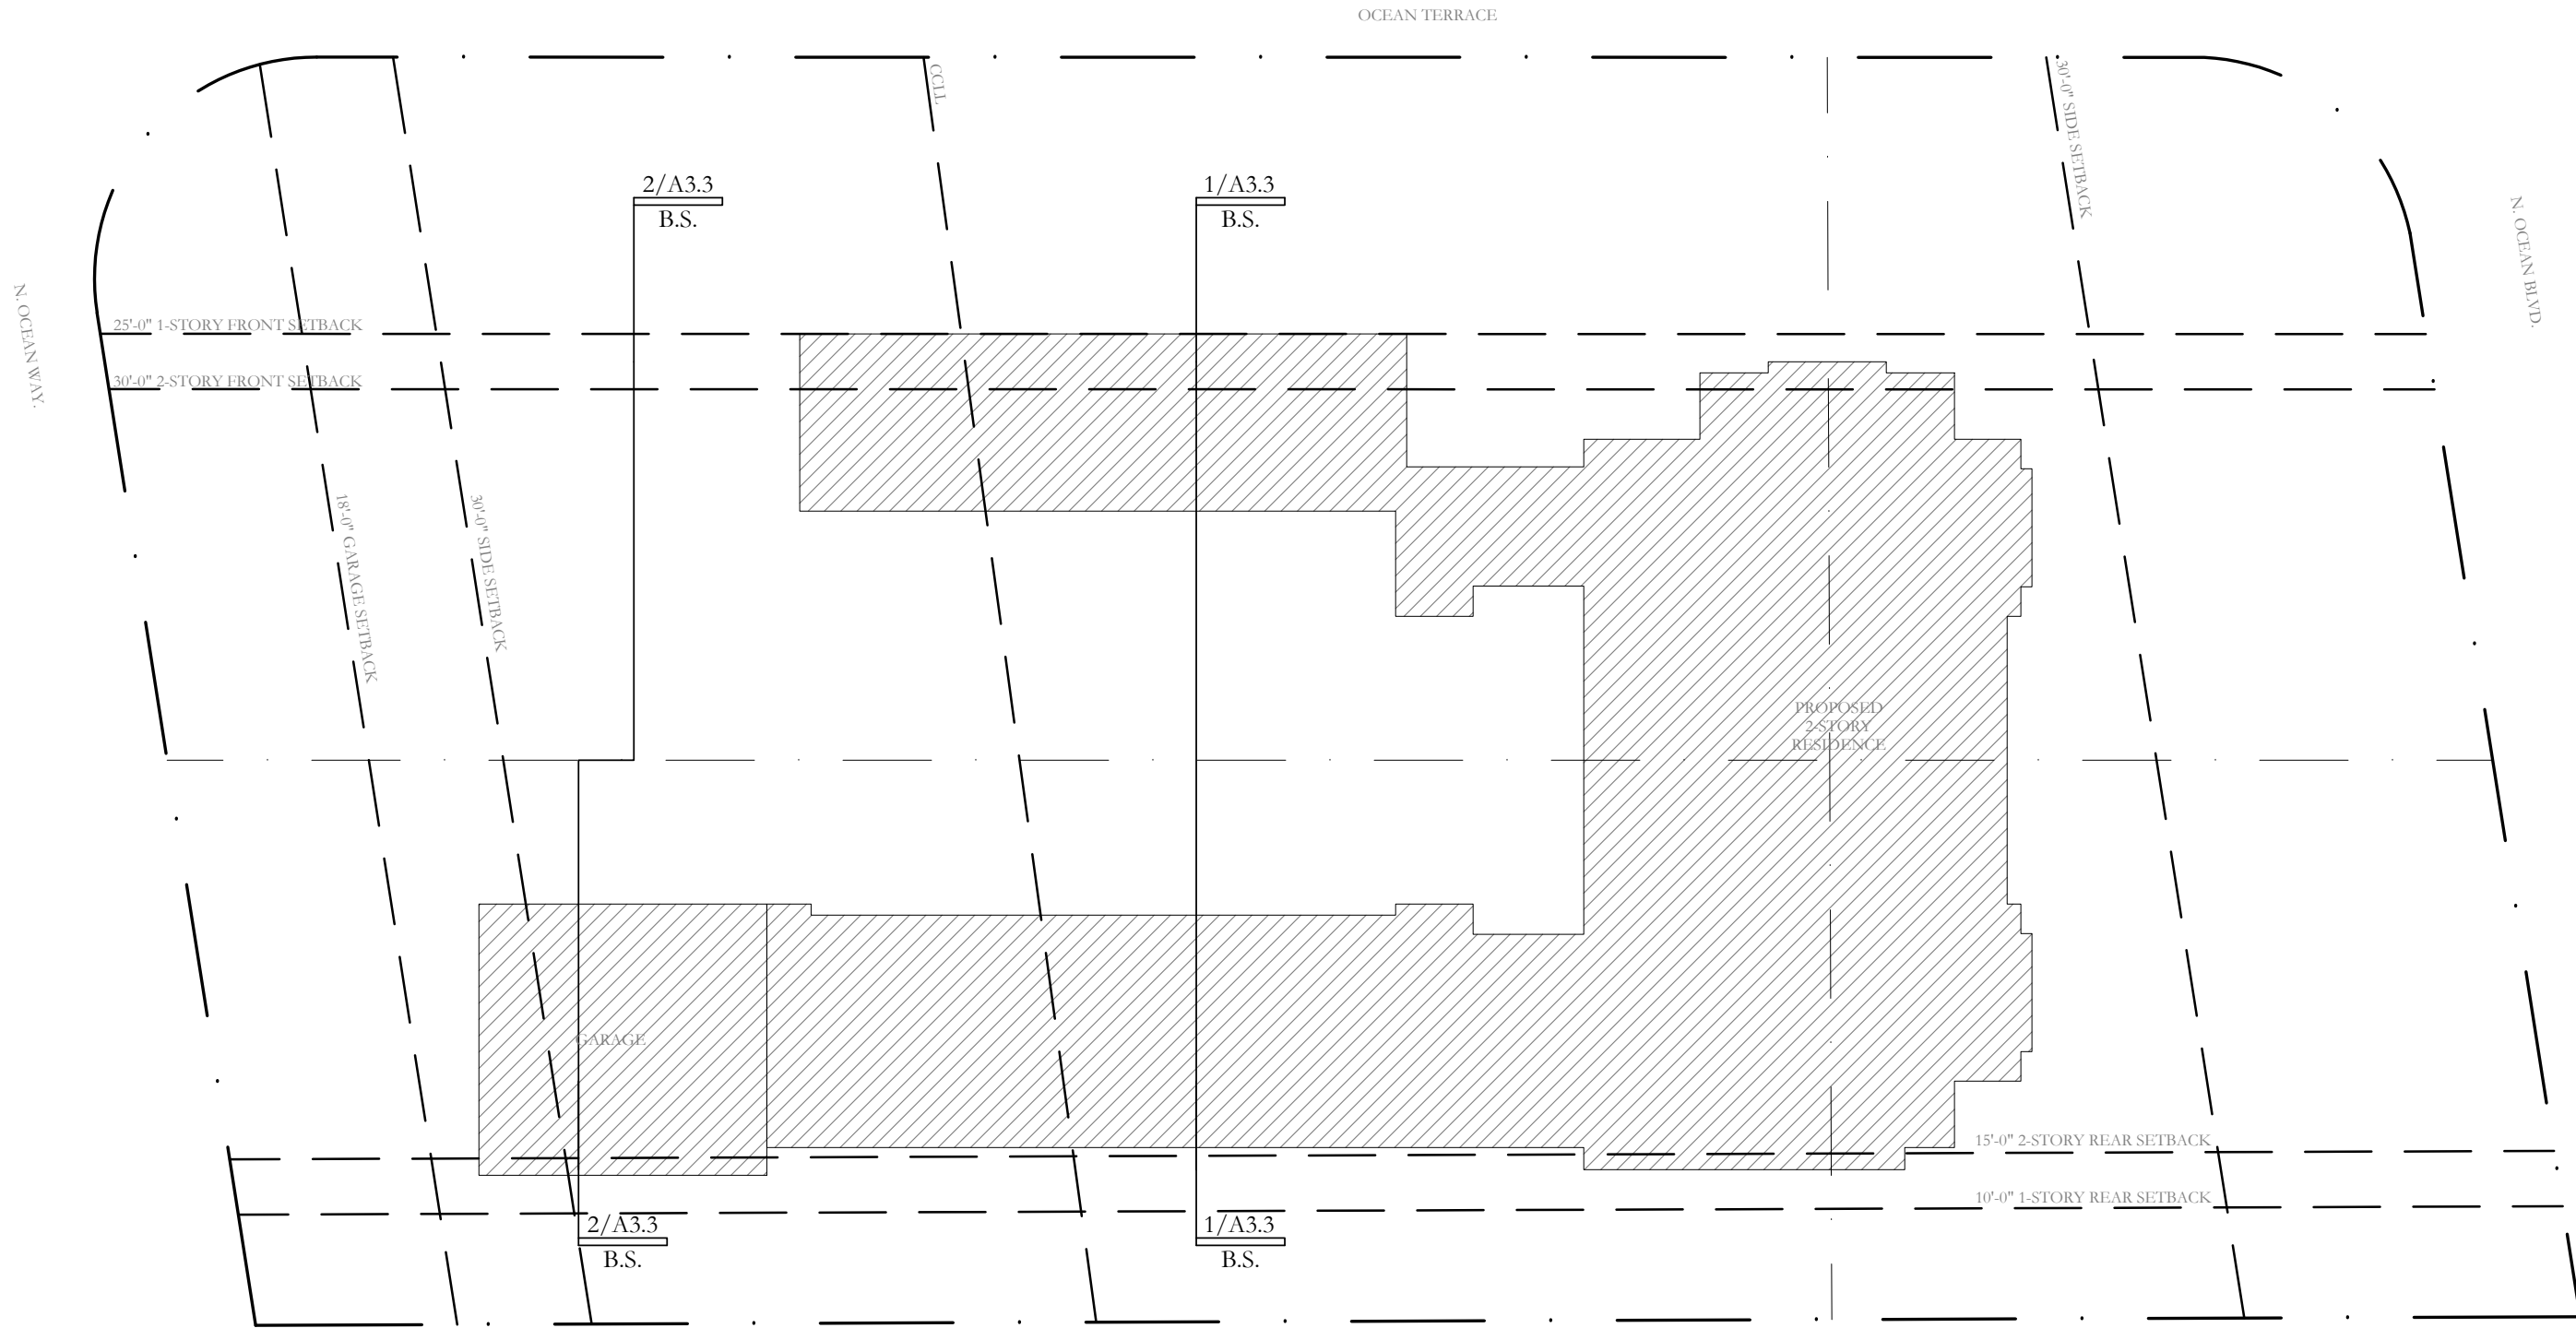


key plan

1/16" = 1'-0"

3

A3.3

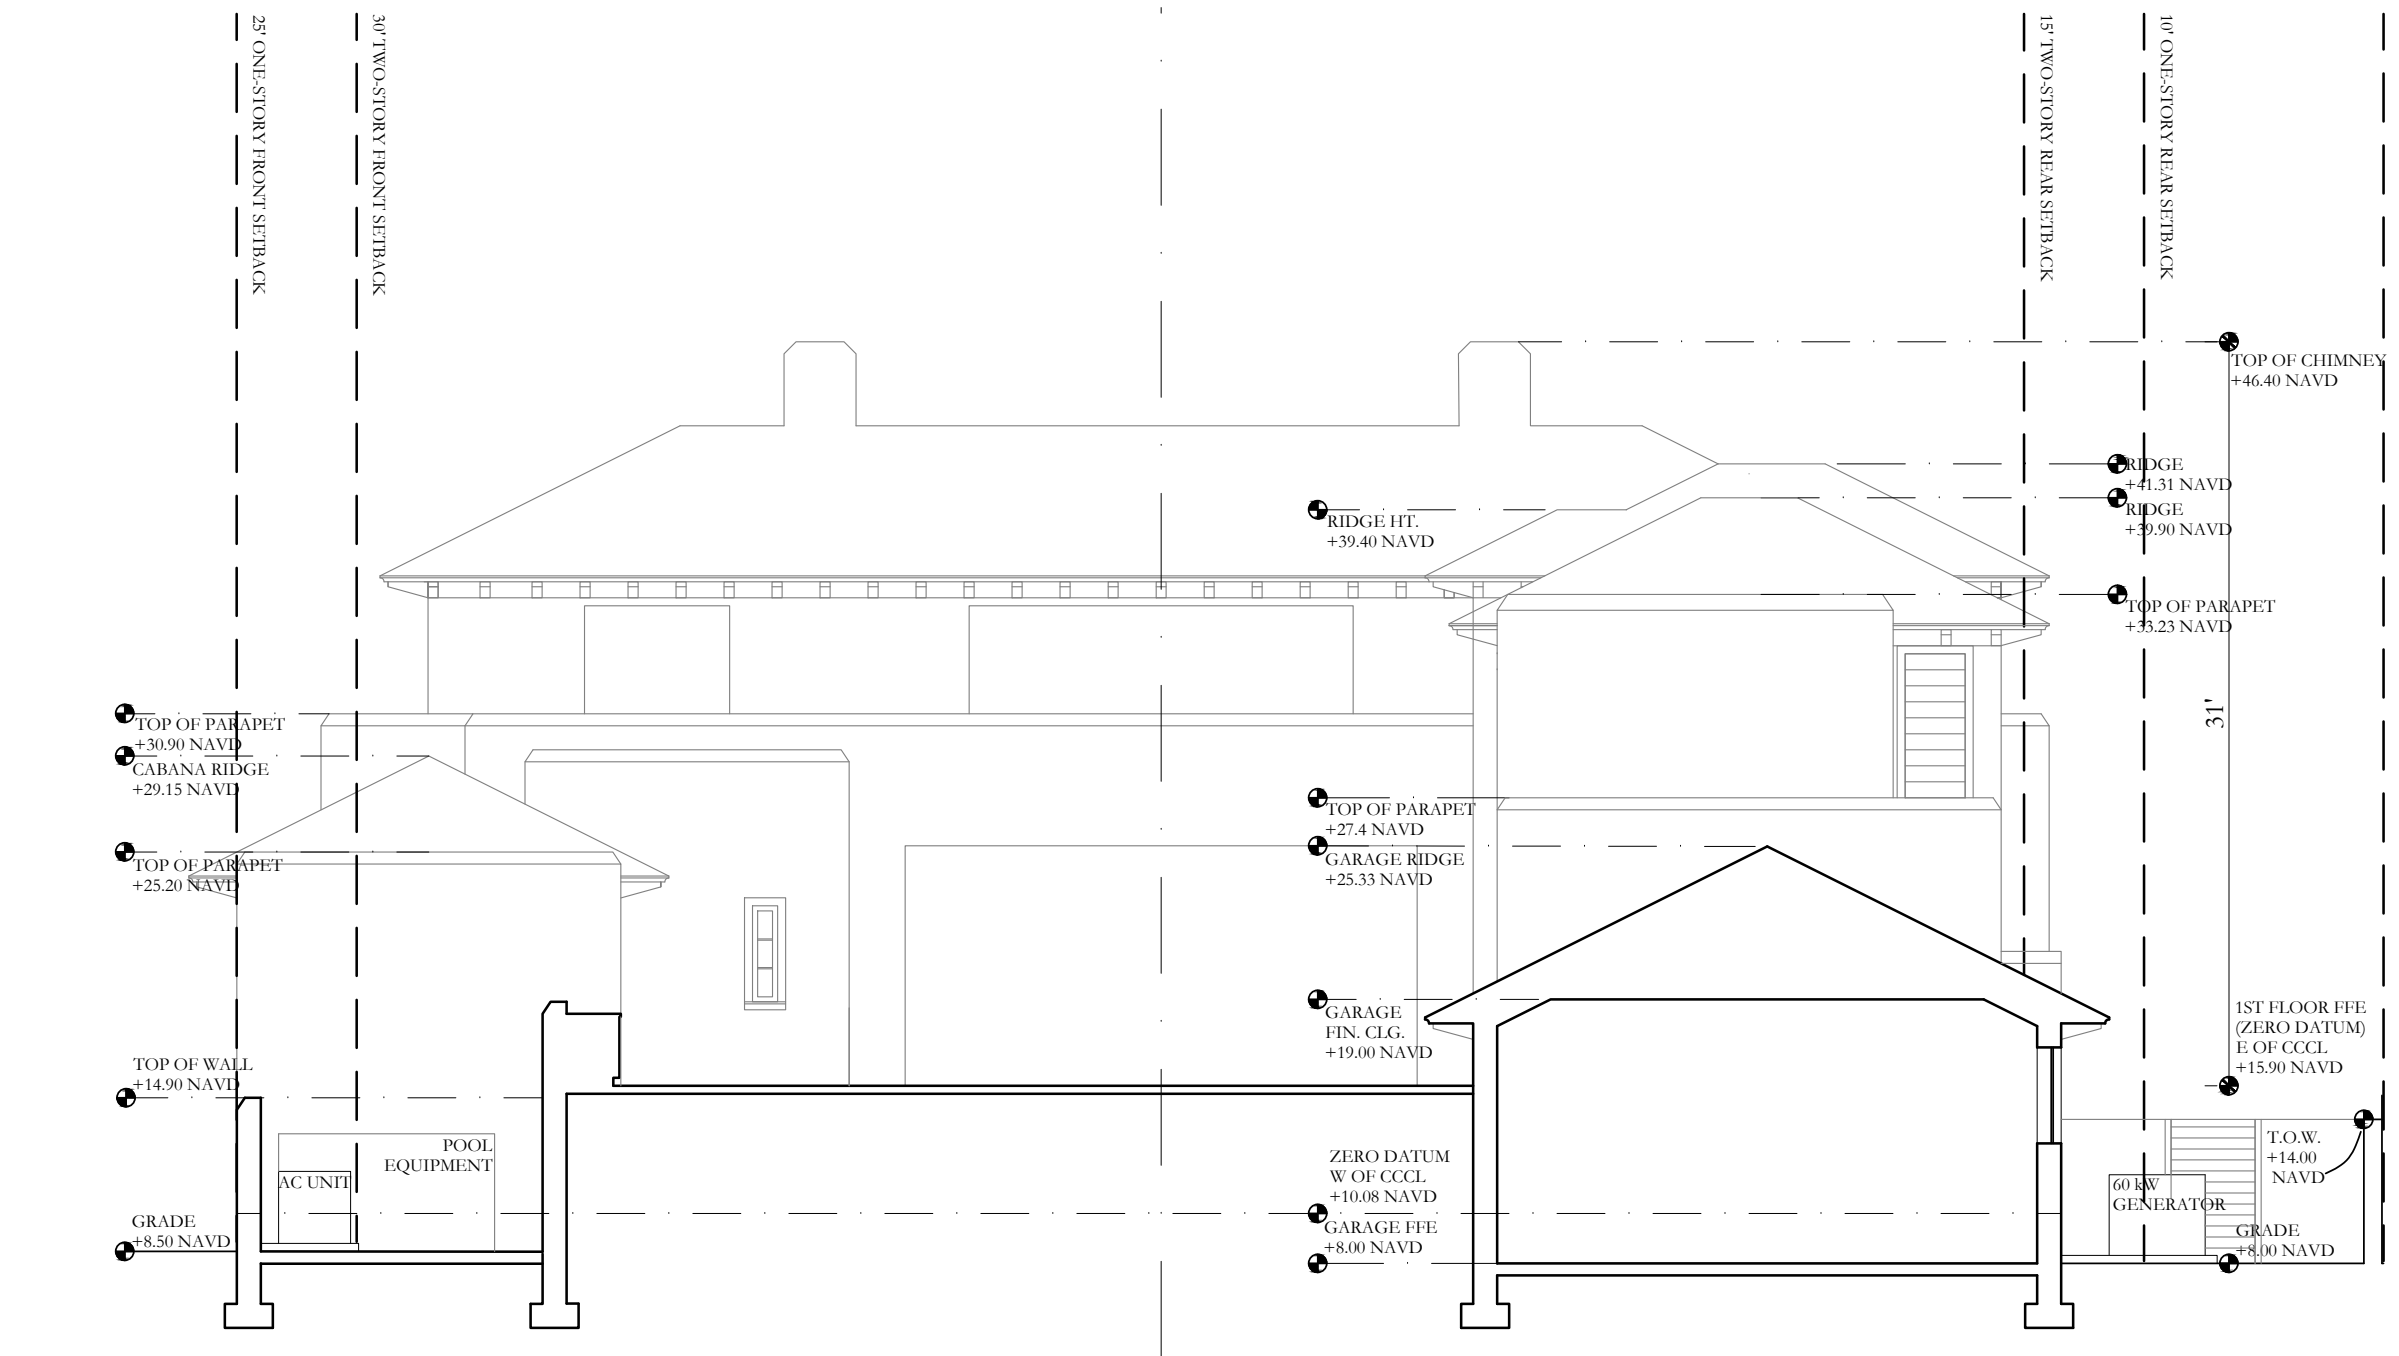


section

1/8" = 1'-0"

2

A3.3

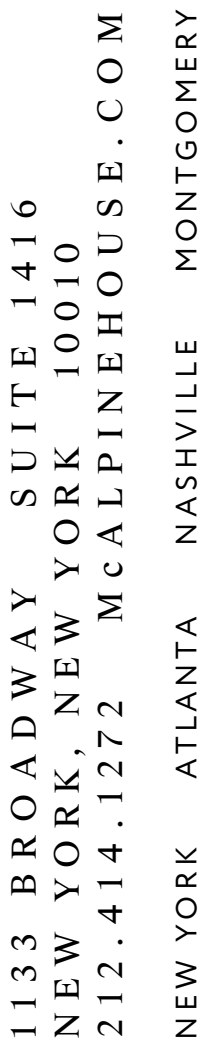

MCALPINE

COPYRIGHT
All Rights Reserved

for

ARC-24-051


$$\frac{1}{16}'' = 1' \cdot 0'$$


1

A3.4


$$\frac{I}{s}'' = I' - \theta''$$

?

A3.4

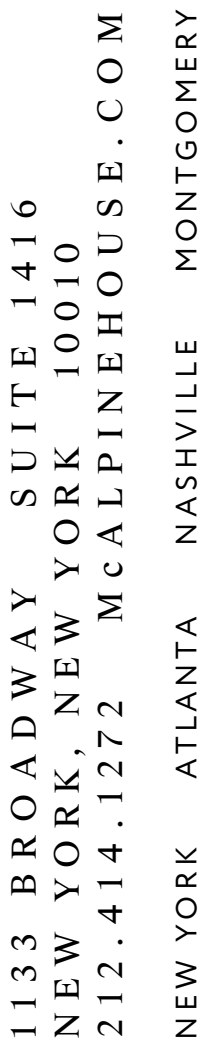

MCALPINE

COPYRIGHT
All Rights Reserved

a new house

for

1330 N. OCEAN BLVD
PALM BEACH, FL 33480
ARC-24-051

01.29.2024	
02.08.2024	
03.14.2024	
04.01.2024	
04.15.2024	


FINAL DROP-OFF
YARD SECTIONS 63

A3.8


$$\frac{1}{2}'' = 1'-0''$$

1

A3.8

 
$$\frac{1}{16}'' = 1' \cdot 0'$$





3


A3.8


$$\frac{I}{s}'' = I' \cdot Q'$$

2

A3.8

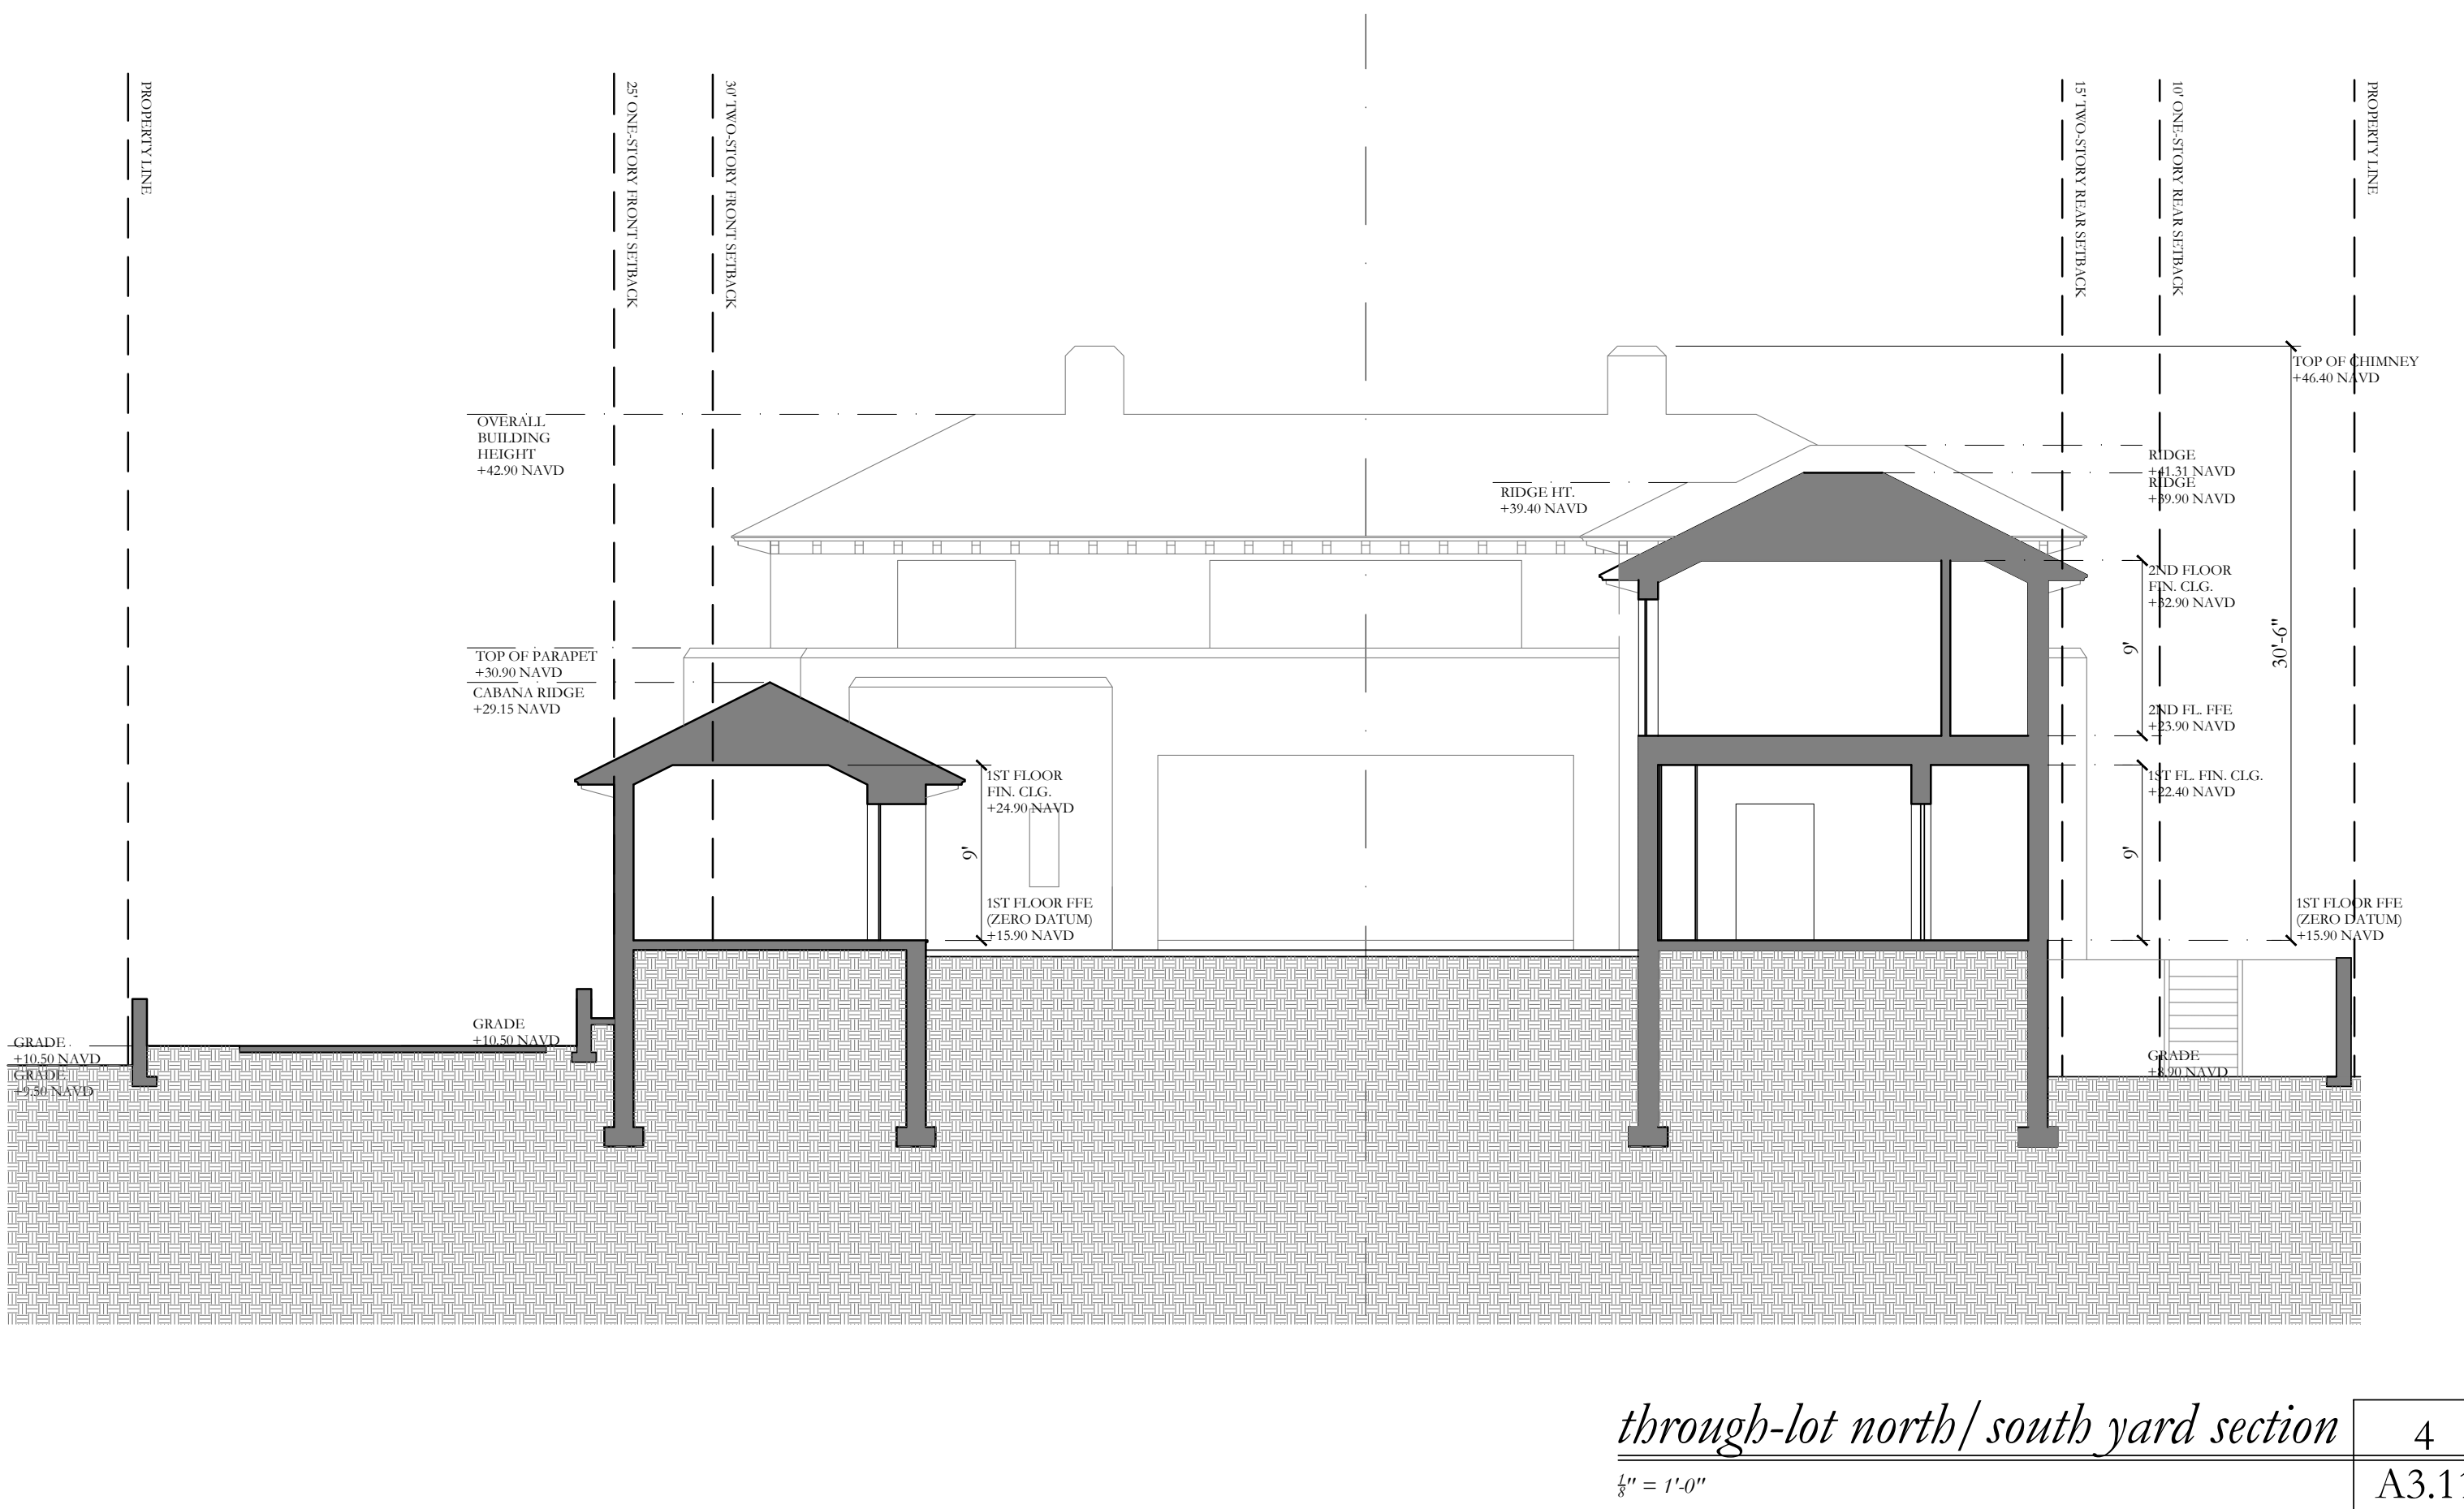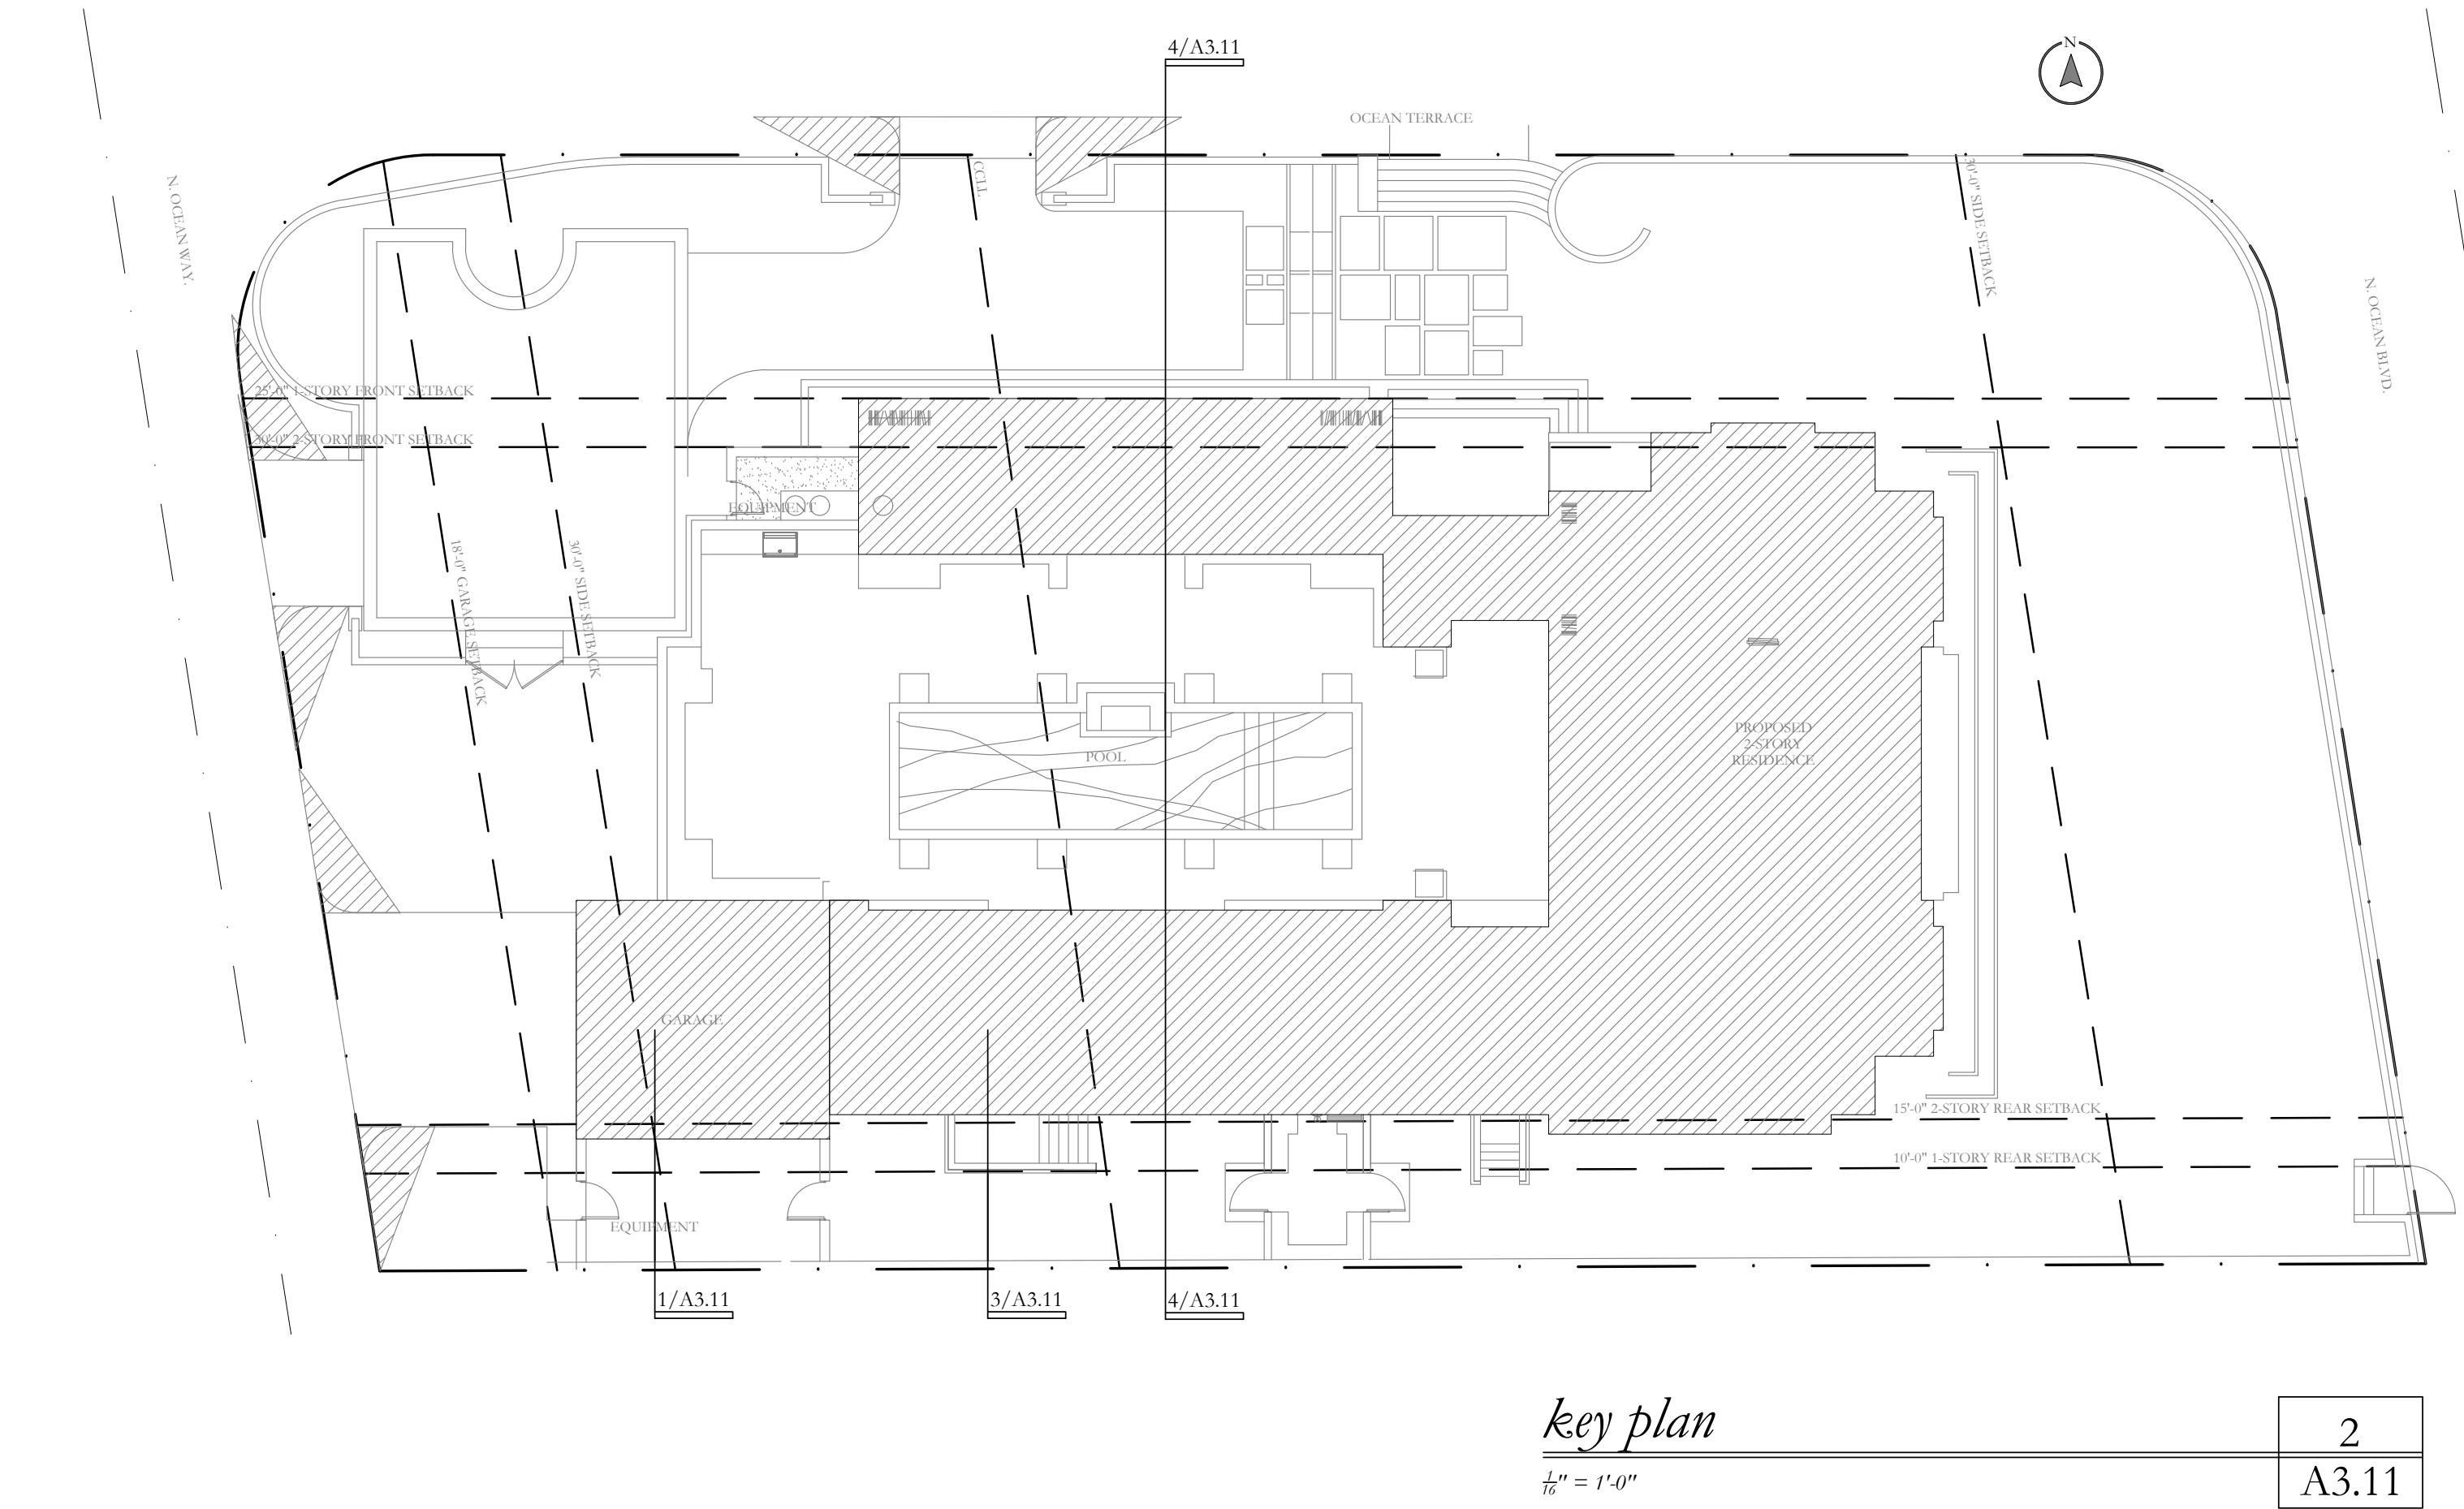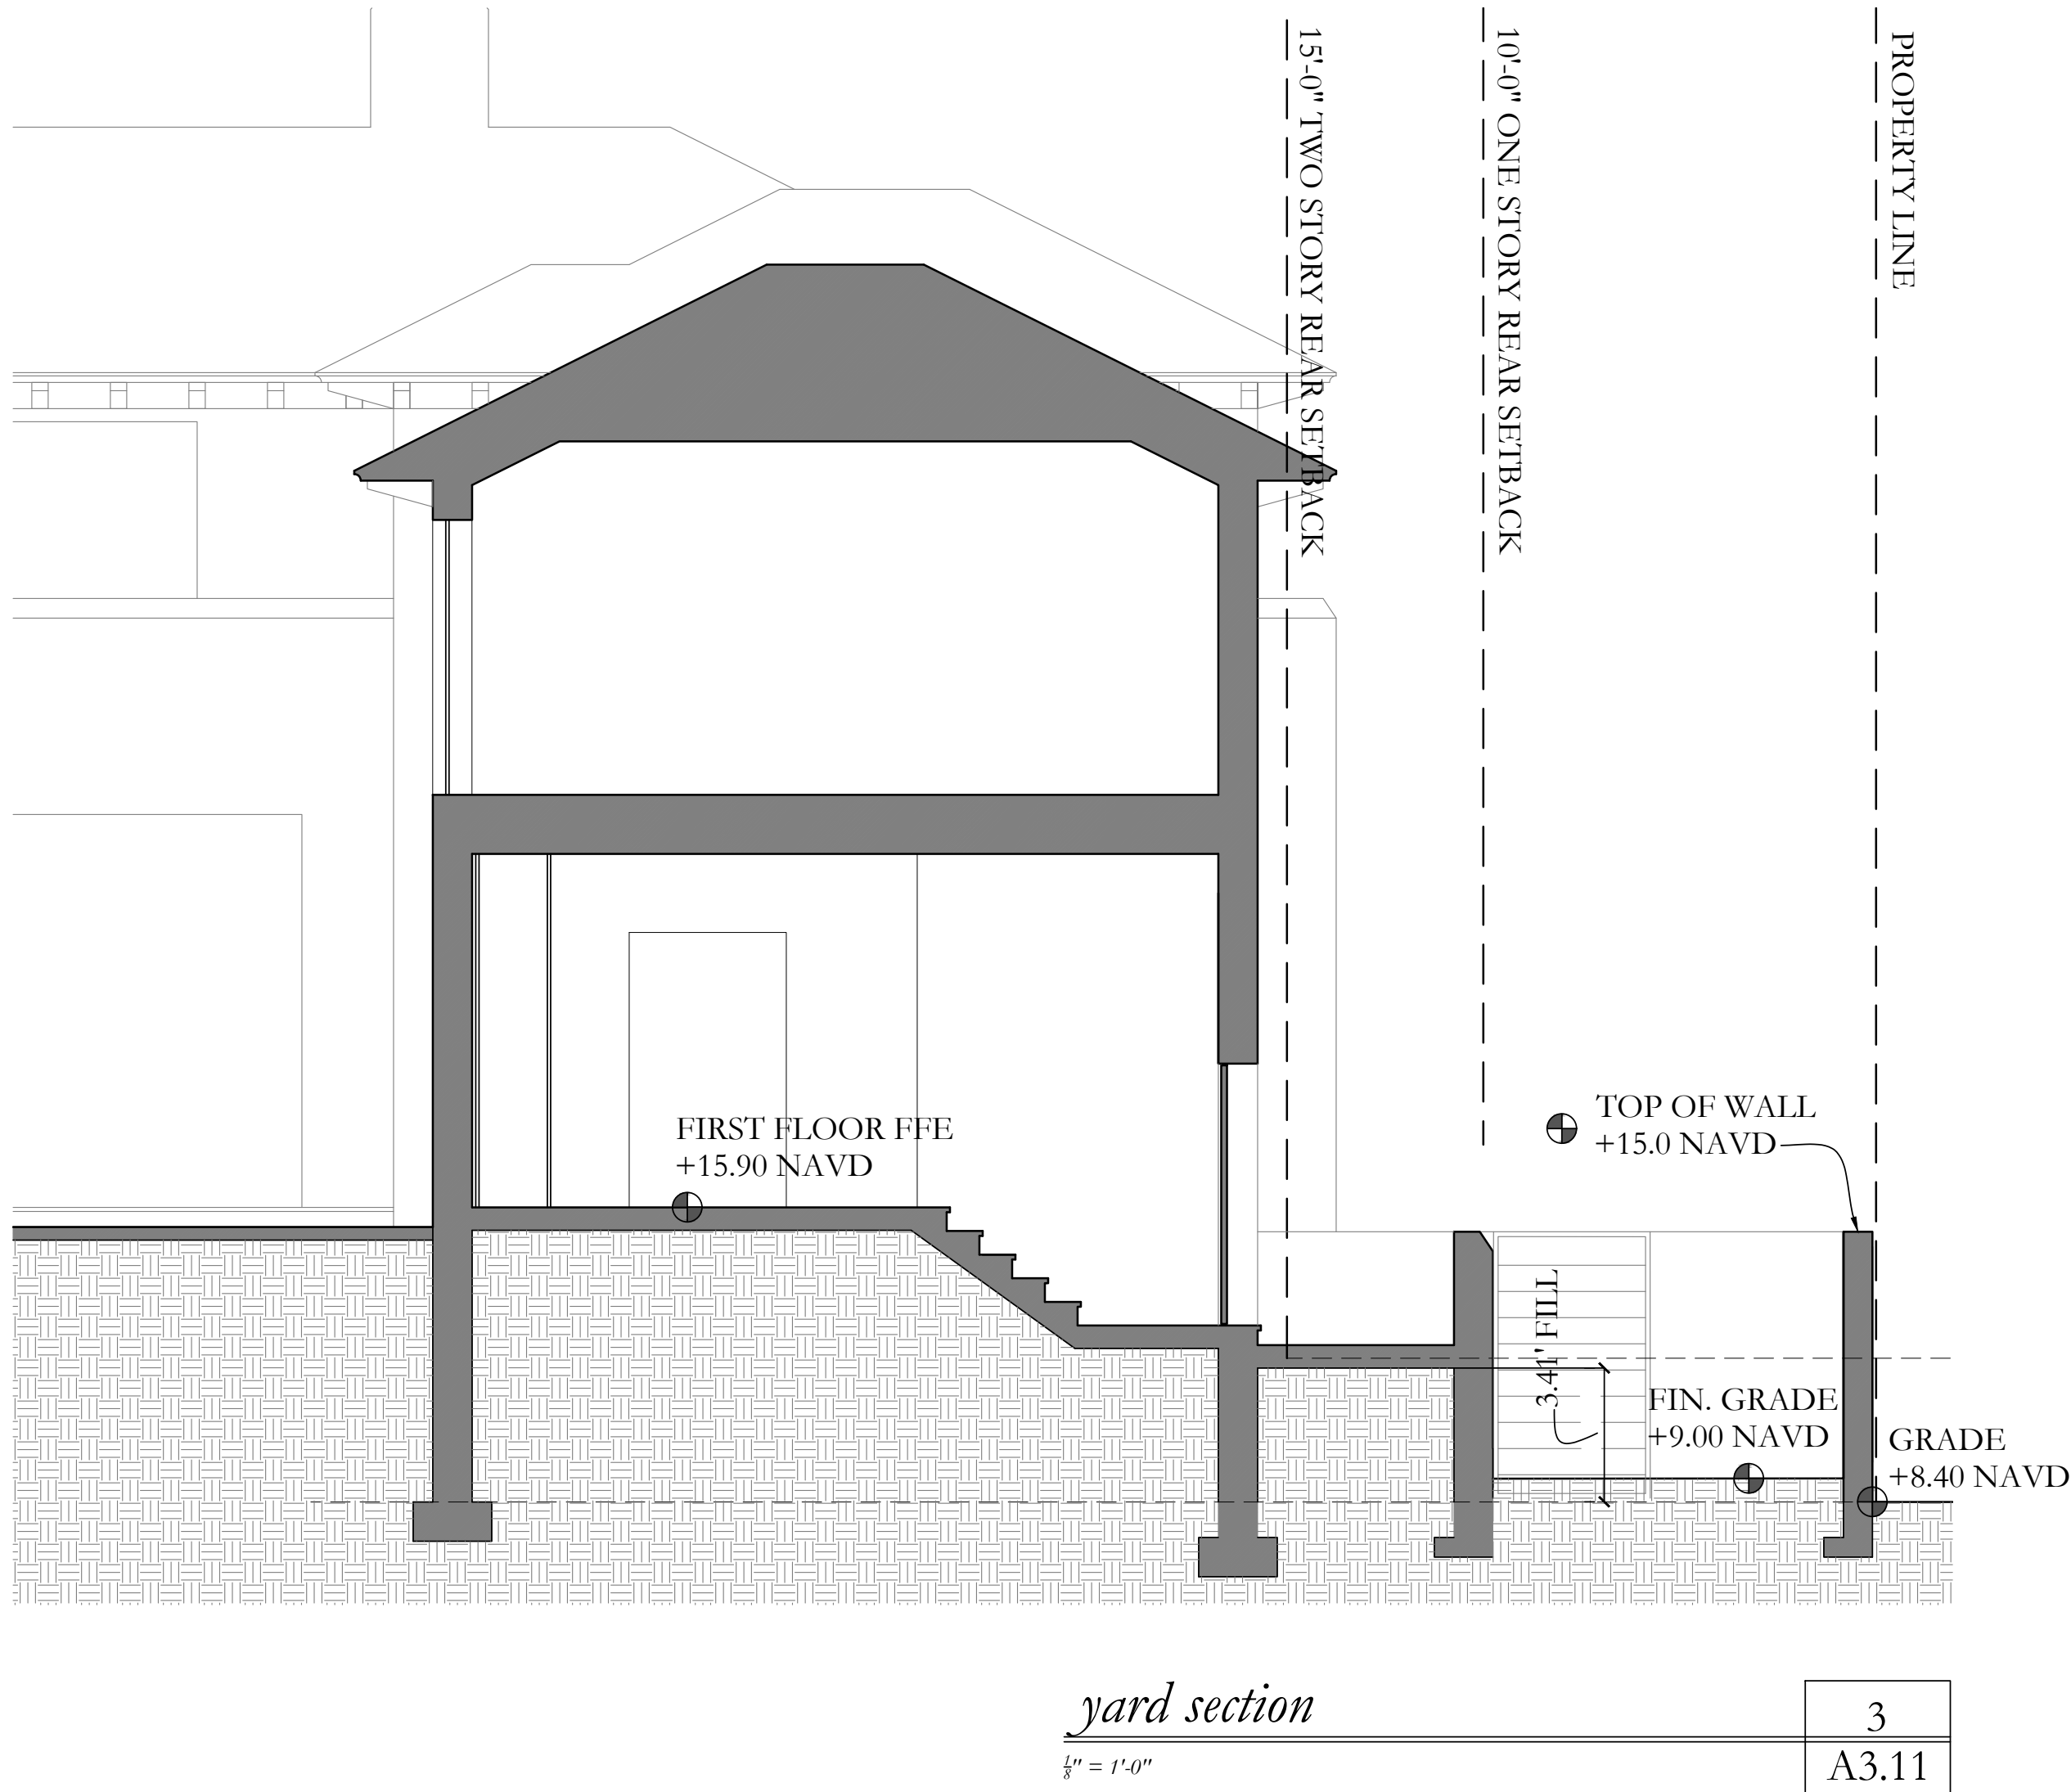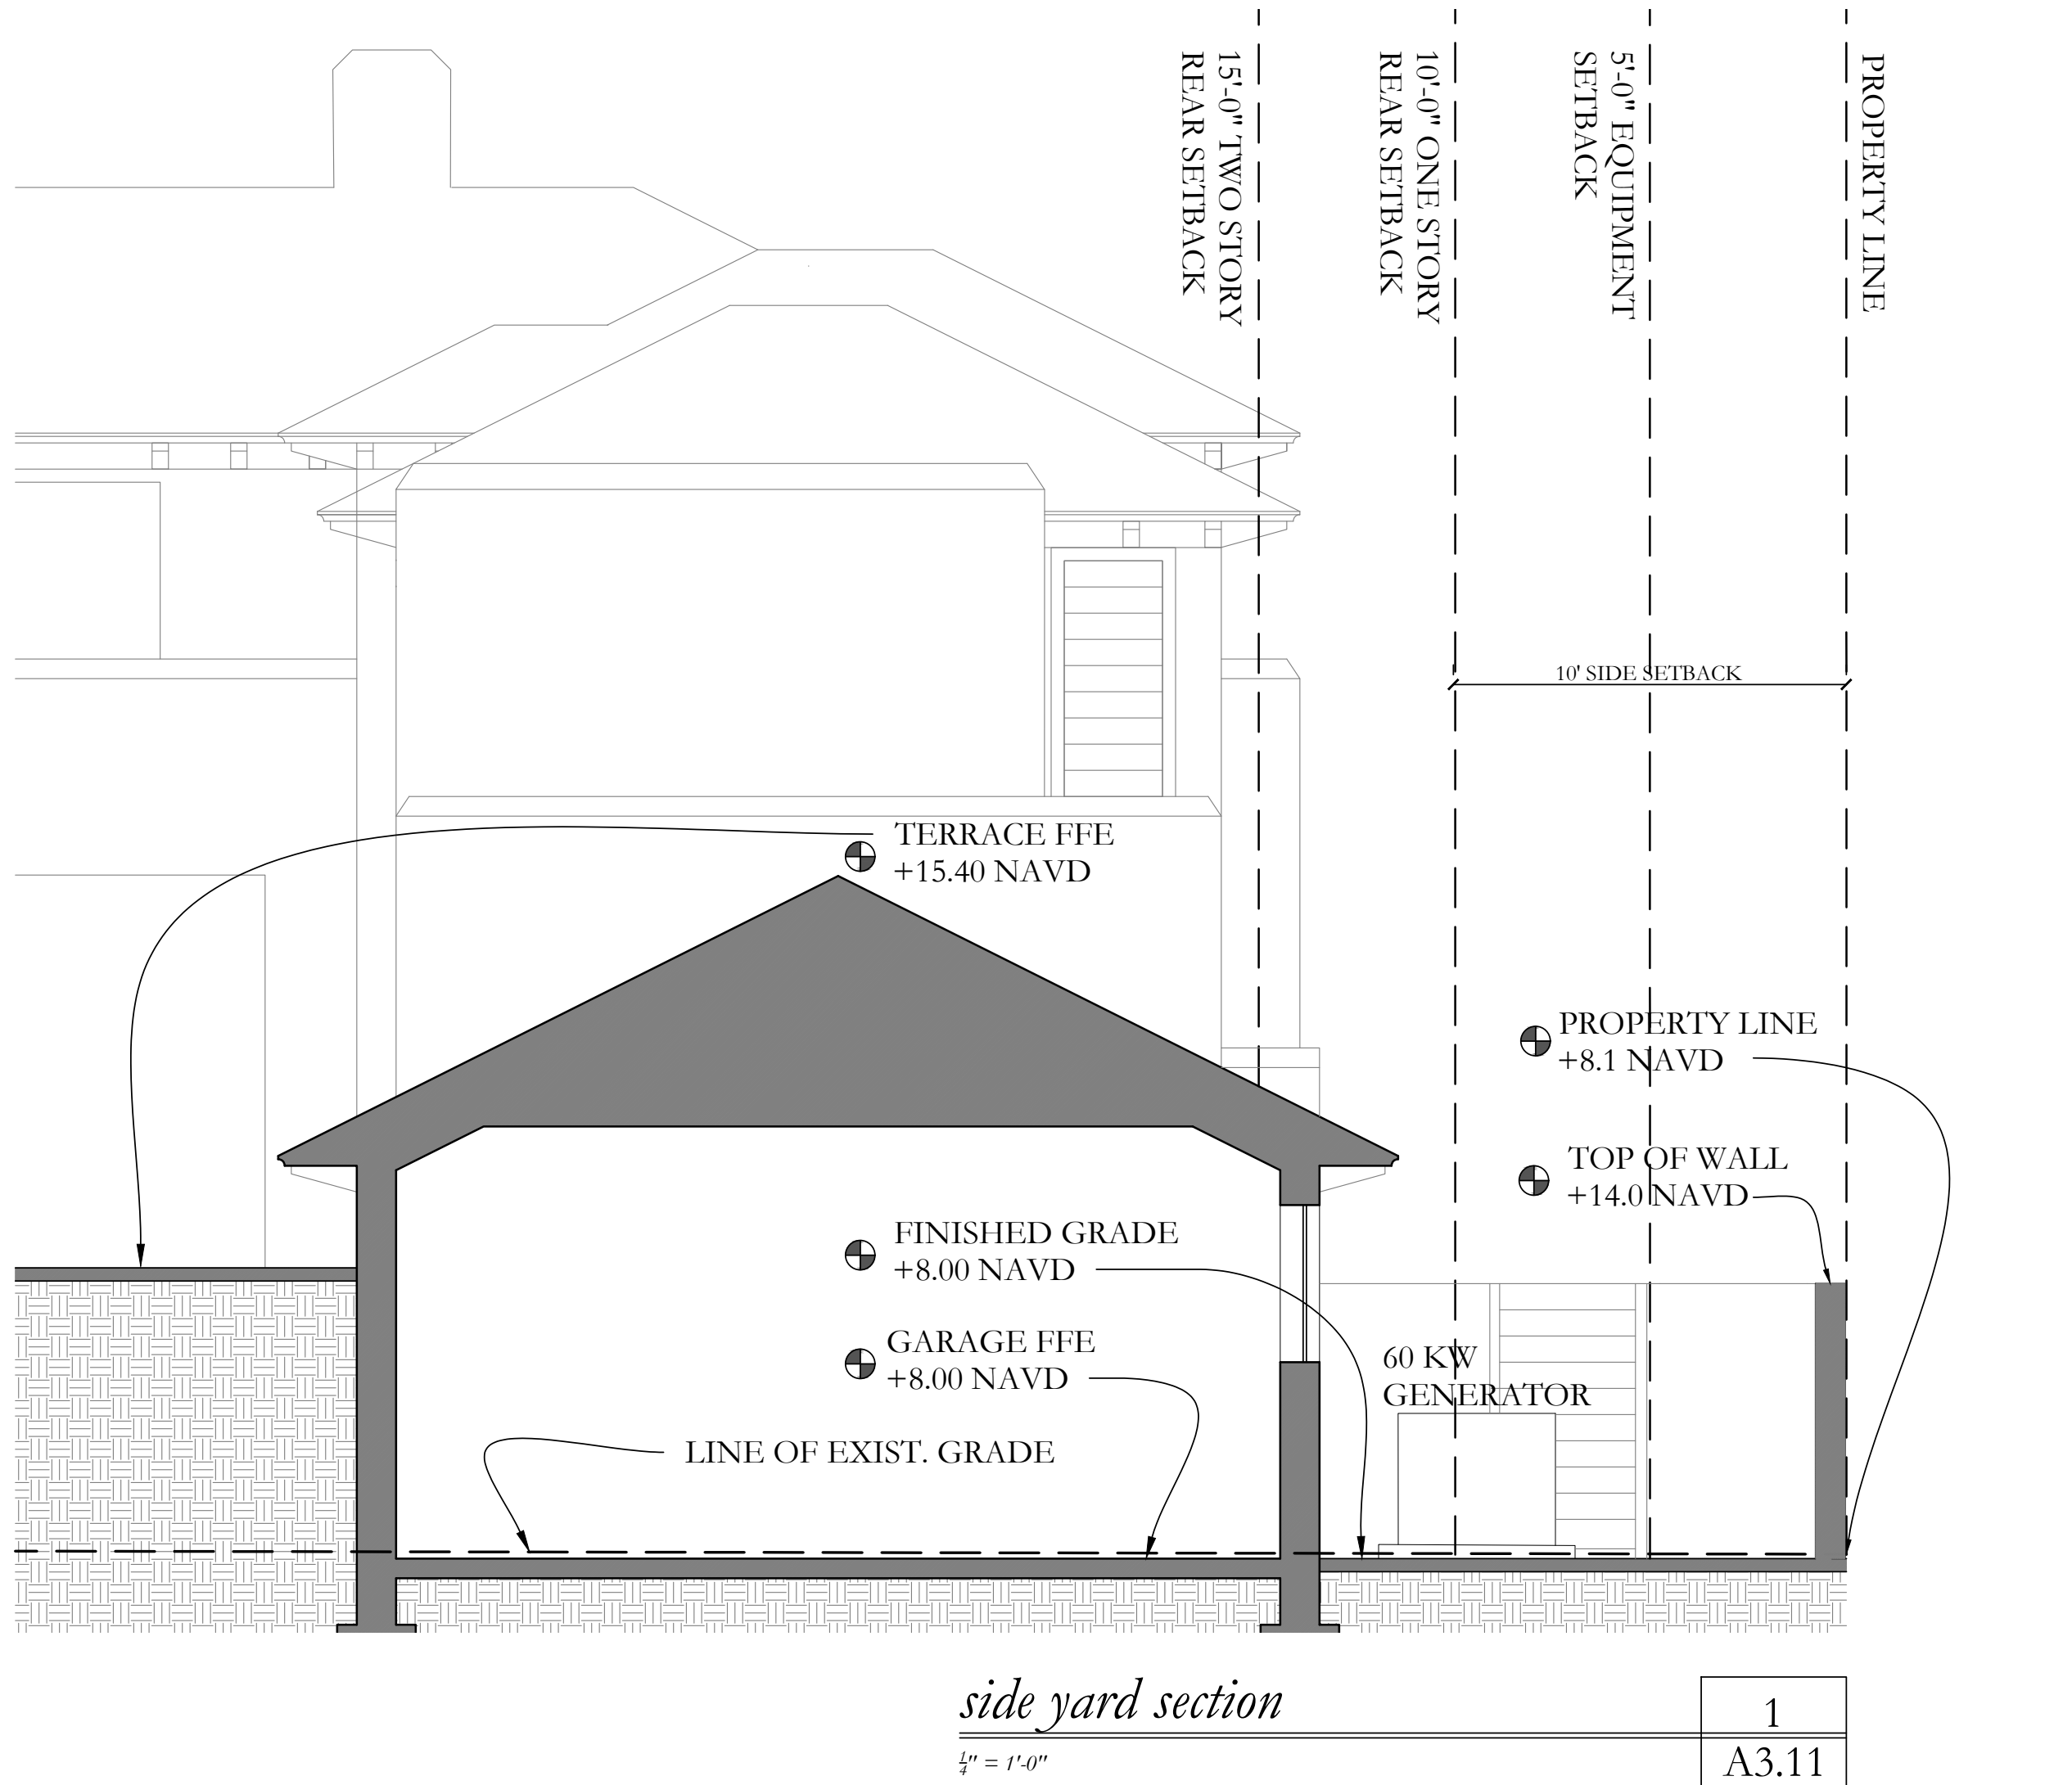

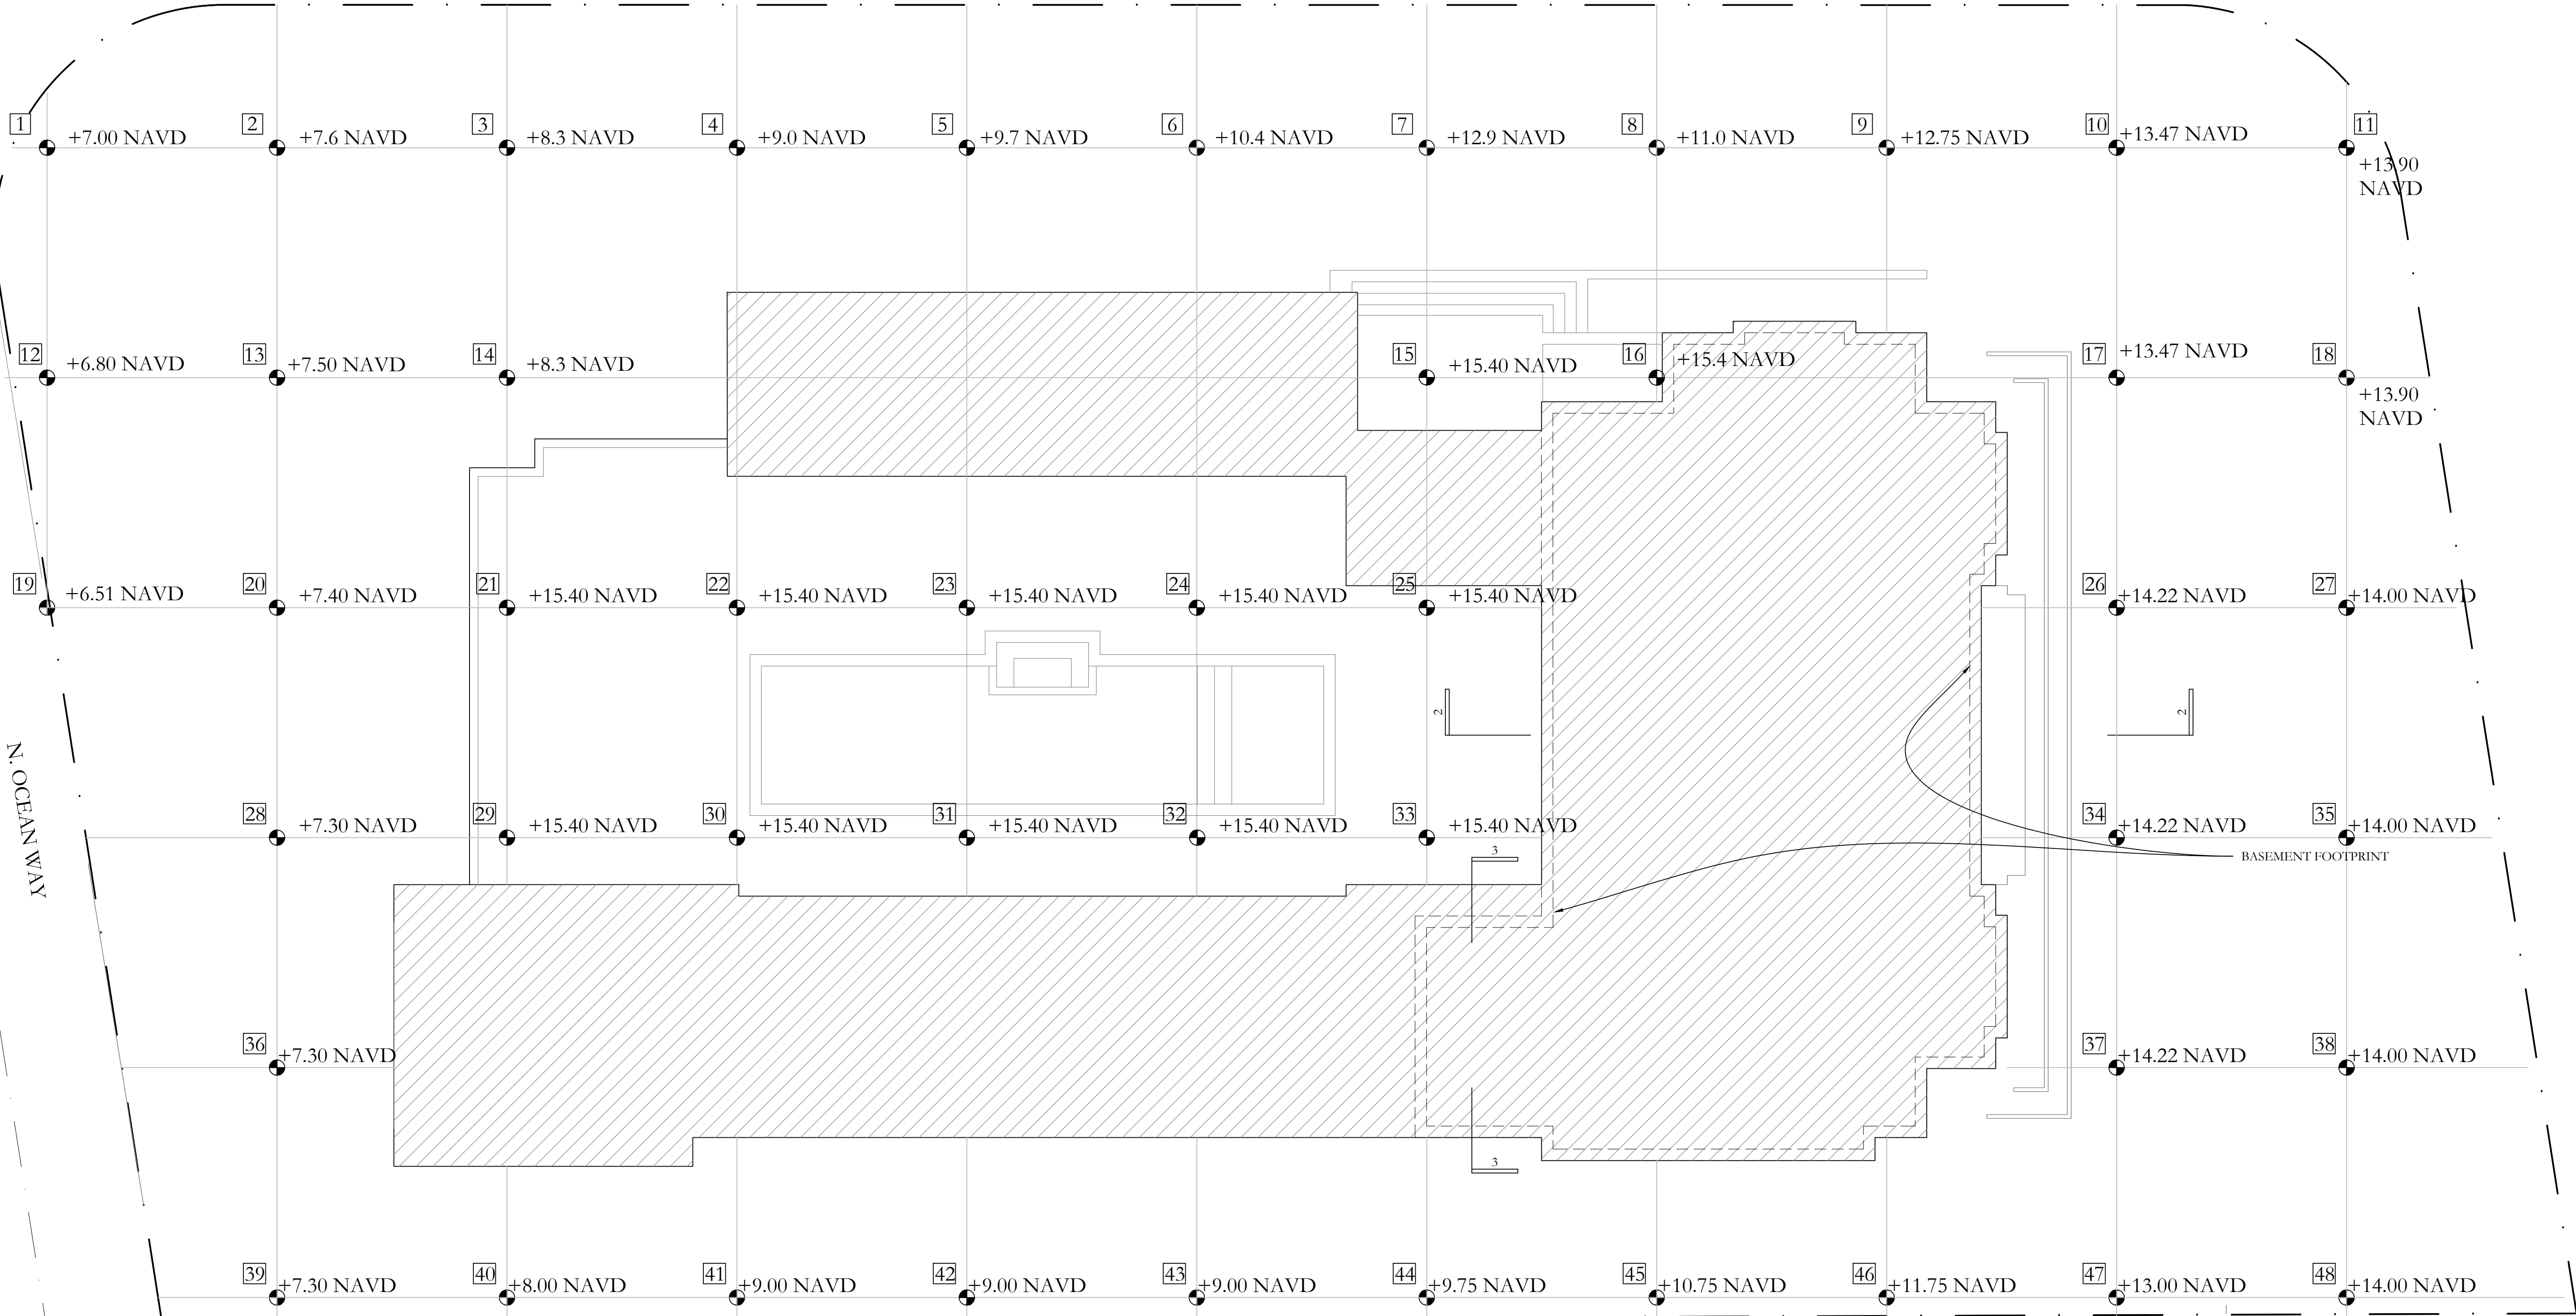


- 1 +7.00 NAVD
- 2 +7.60 NAVD
- 3 +8.30 NAVD
- 4 +9.00 NAVD
- 5 +9.70 NAVD
- 6 +10.40 NAVD
- 7 +12.90 NAVD
- 8 +11.00 NAVD
- 9 +12.75 NAVD
- 10 +13.47 NAVD
- 11 +13.90 NAVD
- 12 +6.80 NAVD
- 13 +7.50 NAVD
- 14 +8.30 NAVD
- 15 +15.40 NAVD
- 16 +15.40 NAVD
- 17 +13.47 NAVD
- 18 +13.90 NAVD
- 19 +6.51 NAVD
- 20 +7.40 NAVD
- 21 +15.40 NAVD
- 22 +15.40 NAVD
- 23 +15.40 NAVD
- 24 +15.40 NAVD
- 25 +15.40 NAVD
- 26 +14.22 NAVD
- 27 +14.00 NAVD
- 28 +7.30 NAVD
- 29 +15.40 NAVD
- 30 +15.40 NAVD
- 31 +15.40 NAVD
- 32 +15.40 NAVD
- 33 +15.40 NAVD
- 34 +14.22 NAVD
- 35 +14.00 NAVD
- 36 +7.30 NAVD
- 37 +14.22 NAVD
- 38 +14.00 NAVD
- 39 +7.30 NAVD
- 40 +8.00 NAVD
- 41 +9.00 NAVD
- 42 +9.00 NAVD
- 43 +9.00 NAVD
- 44 +9.75 NAVD
- 45 +10.75 NAVD
- 46 +11.75 NAVD
- 47 +13.00 NAVD
- 48 +14.00 NAVD

AVERAGE GRADE
565.51 / 48 =
+11.78 NAVD

average grade plan diagram

1


1/8" = 1'-0"

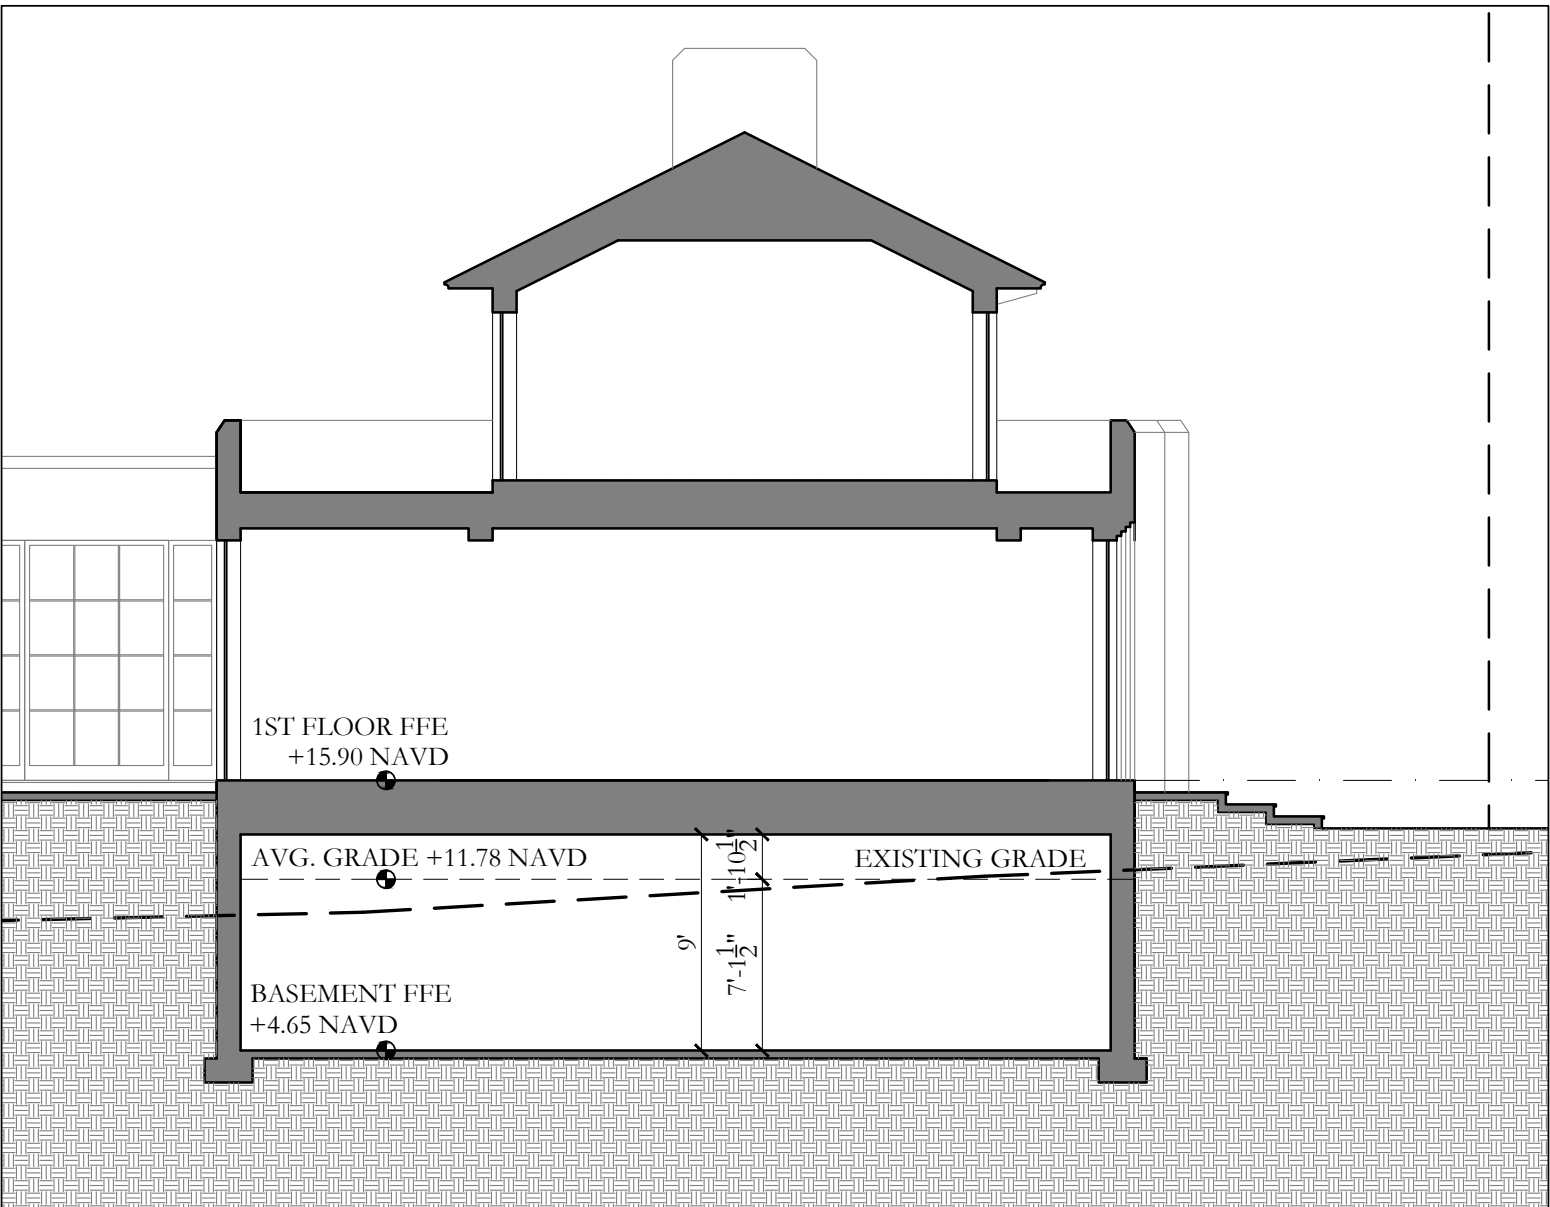

basement floor-to-ceiling vs. average grade

2

1/8" = 1'-0"

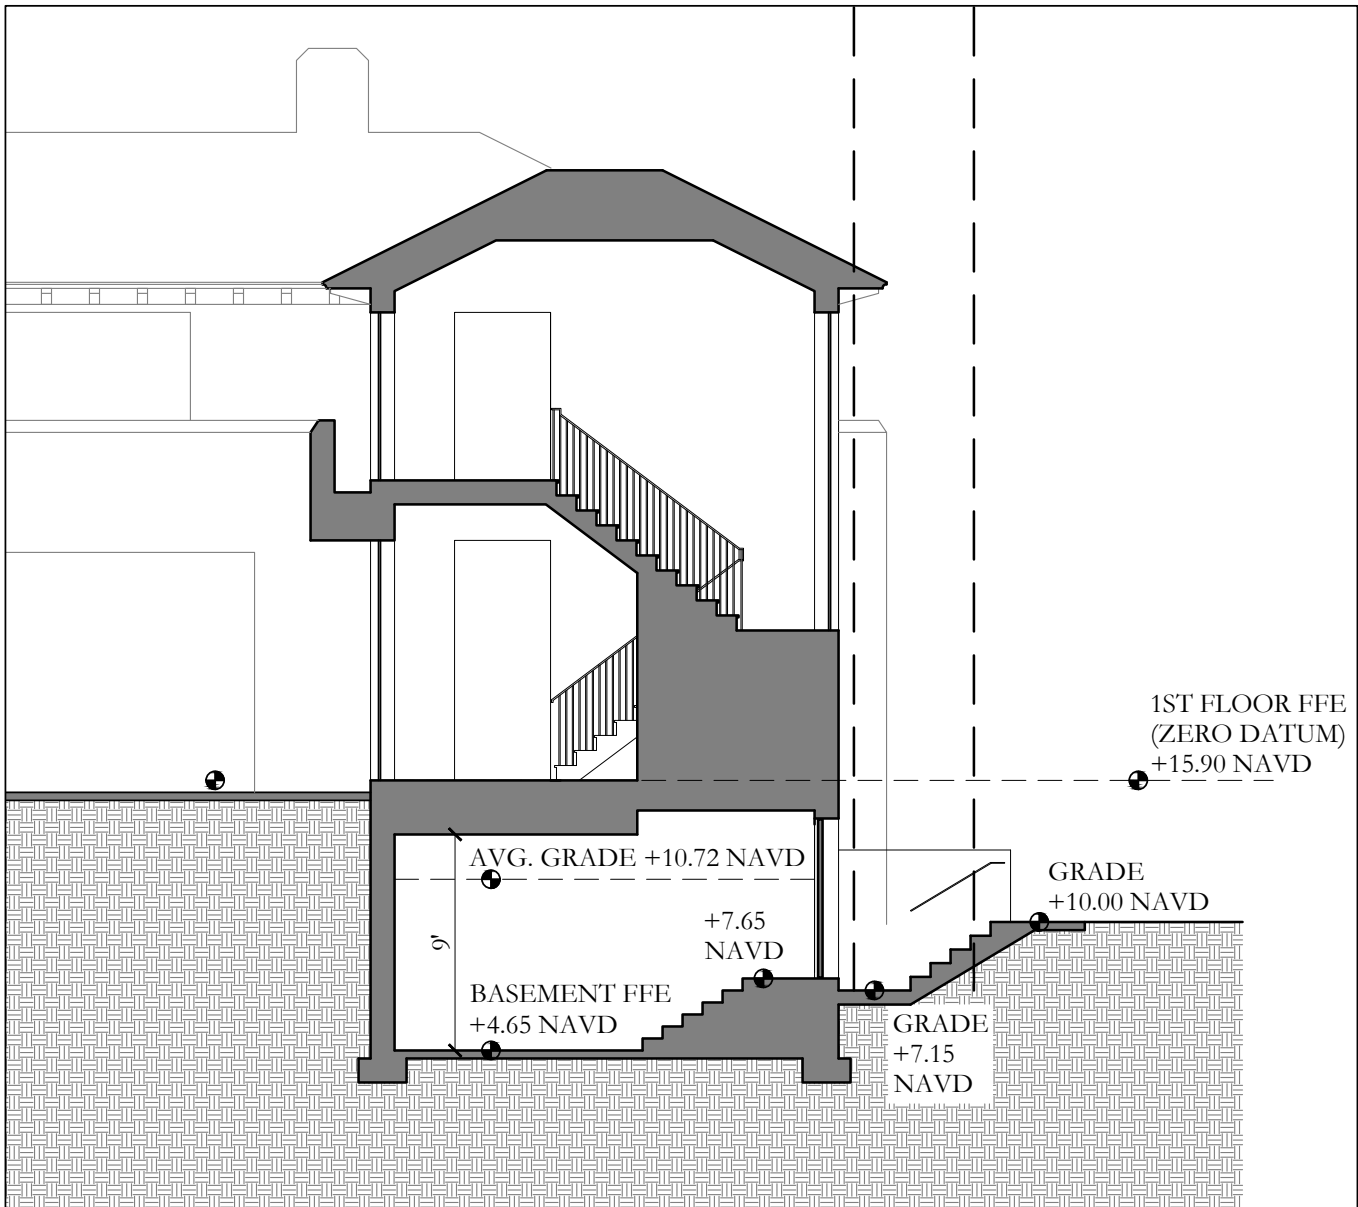

basement floor-to-ceiling vs. average grade

3

1/8" = 1'-0"



1133 BROADWAY SUITE 1416
NEW YORK, NEW YORK 10010
212.414.1272 MCALEPINEHOUSE.COM
NEW YORK ATLANTA NASHVILLE MONTGOMERY

McALPINE

This drawing is an instrument of service, and the property of McALPINE TANKERSLEY ARCHITECTURE, P.C., not to be reproduced, in whole or in part, without the express written consent of McALPINE TANKERSLEY ARCHITECTURE, P.C.

COPYRIGHT
All Rights Reserved

a new house

for

PROJECT

1330 N. OCEAN BLVD.
PALM BEACH, FL 33480

ARC-24-051

01.29.2024
02.08.2024
03.14.2024
04.01.2024
04.15.2024

DATE

FINAL DROP-OFF
BASEMENT
DIAGRAMS

TITLE

BASE

SHEET No