

PROPOSED NEW RESIDENCE AT:

216 VIA MARILA

TOWN OF PALM BEACH

PALM BEACH COUNTY, FLORIDA

ARC - 24- 0013
FIRST SUBMITTAL 4.11.24
SECOND SUBMITTAL 4.29.24
FINAL DROP OFF 5.10.24
REV 01 ARCOM MEETING DATE: 7.24.24



DAILEY JANSSEN ARCHITECTS, P.A.

400 Clematis Street, Suite #200

West Palm Beach, Florida 33401

TEL: 561-833-4707

CONSULTANTS AND ENGINEERS:			
SURVEYOR: WALLACE SURVEYING CORP 5553 VILLAGE BOULEVARD WEST PALM BEACH, FL 33407 561-640-4551	LANDSCAPE ARCHITECT: PARKER-YANETTE DESIGN GROUP, INC. 4425 MILITARY TRAIL, SUITE 202 JUPITER, FL 33458 561-747-5069	CIVIL ENGINEER: CIVIL ENGINEERING CONSULTING, INC. 8195 WHITE ROCK CIRCLE BOYNTON BEACH, FL 33436 561-874-0398	JOB NUMBER: 24-103 ISSUED FOR ARCOM APPROVAL: ARCOM APPROVAL: ISSUED FOR PERMIT: ISSUED FOR CONSTRUCTION:

PROPOSED RESIDENCE AT:

216 VIA MARILA

PALM BEACH COUNTY

DAILEY JANSSEN ARCHITECTS
400 CLEMATIS STREET, SUITE 200, WEST PALM BEACH, FLORIDA 33401, TEL: 561-833-4707, LICENSE WAA-C00174

DATE: 2024.4.24

DRAWN: FM

REVISIONS:

• REV 01 7.2.24

•

•

©COPYRIGHT 2024 DAILEY
JANSSEN ARCHITECTS, P.A.
ALL RIGHTS RESERVED.

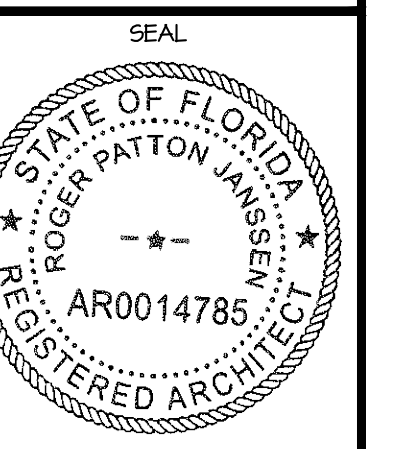


ROGER P. JANSSEN AR-14785

DRAWING NO.

A0.00

JOB NUMBER: 24-103

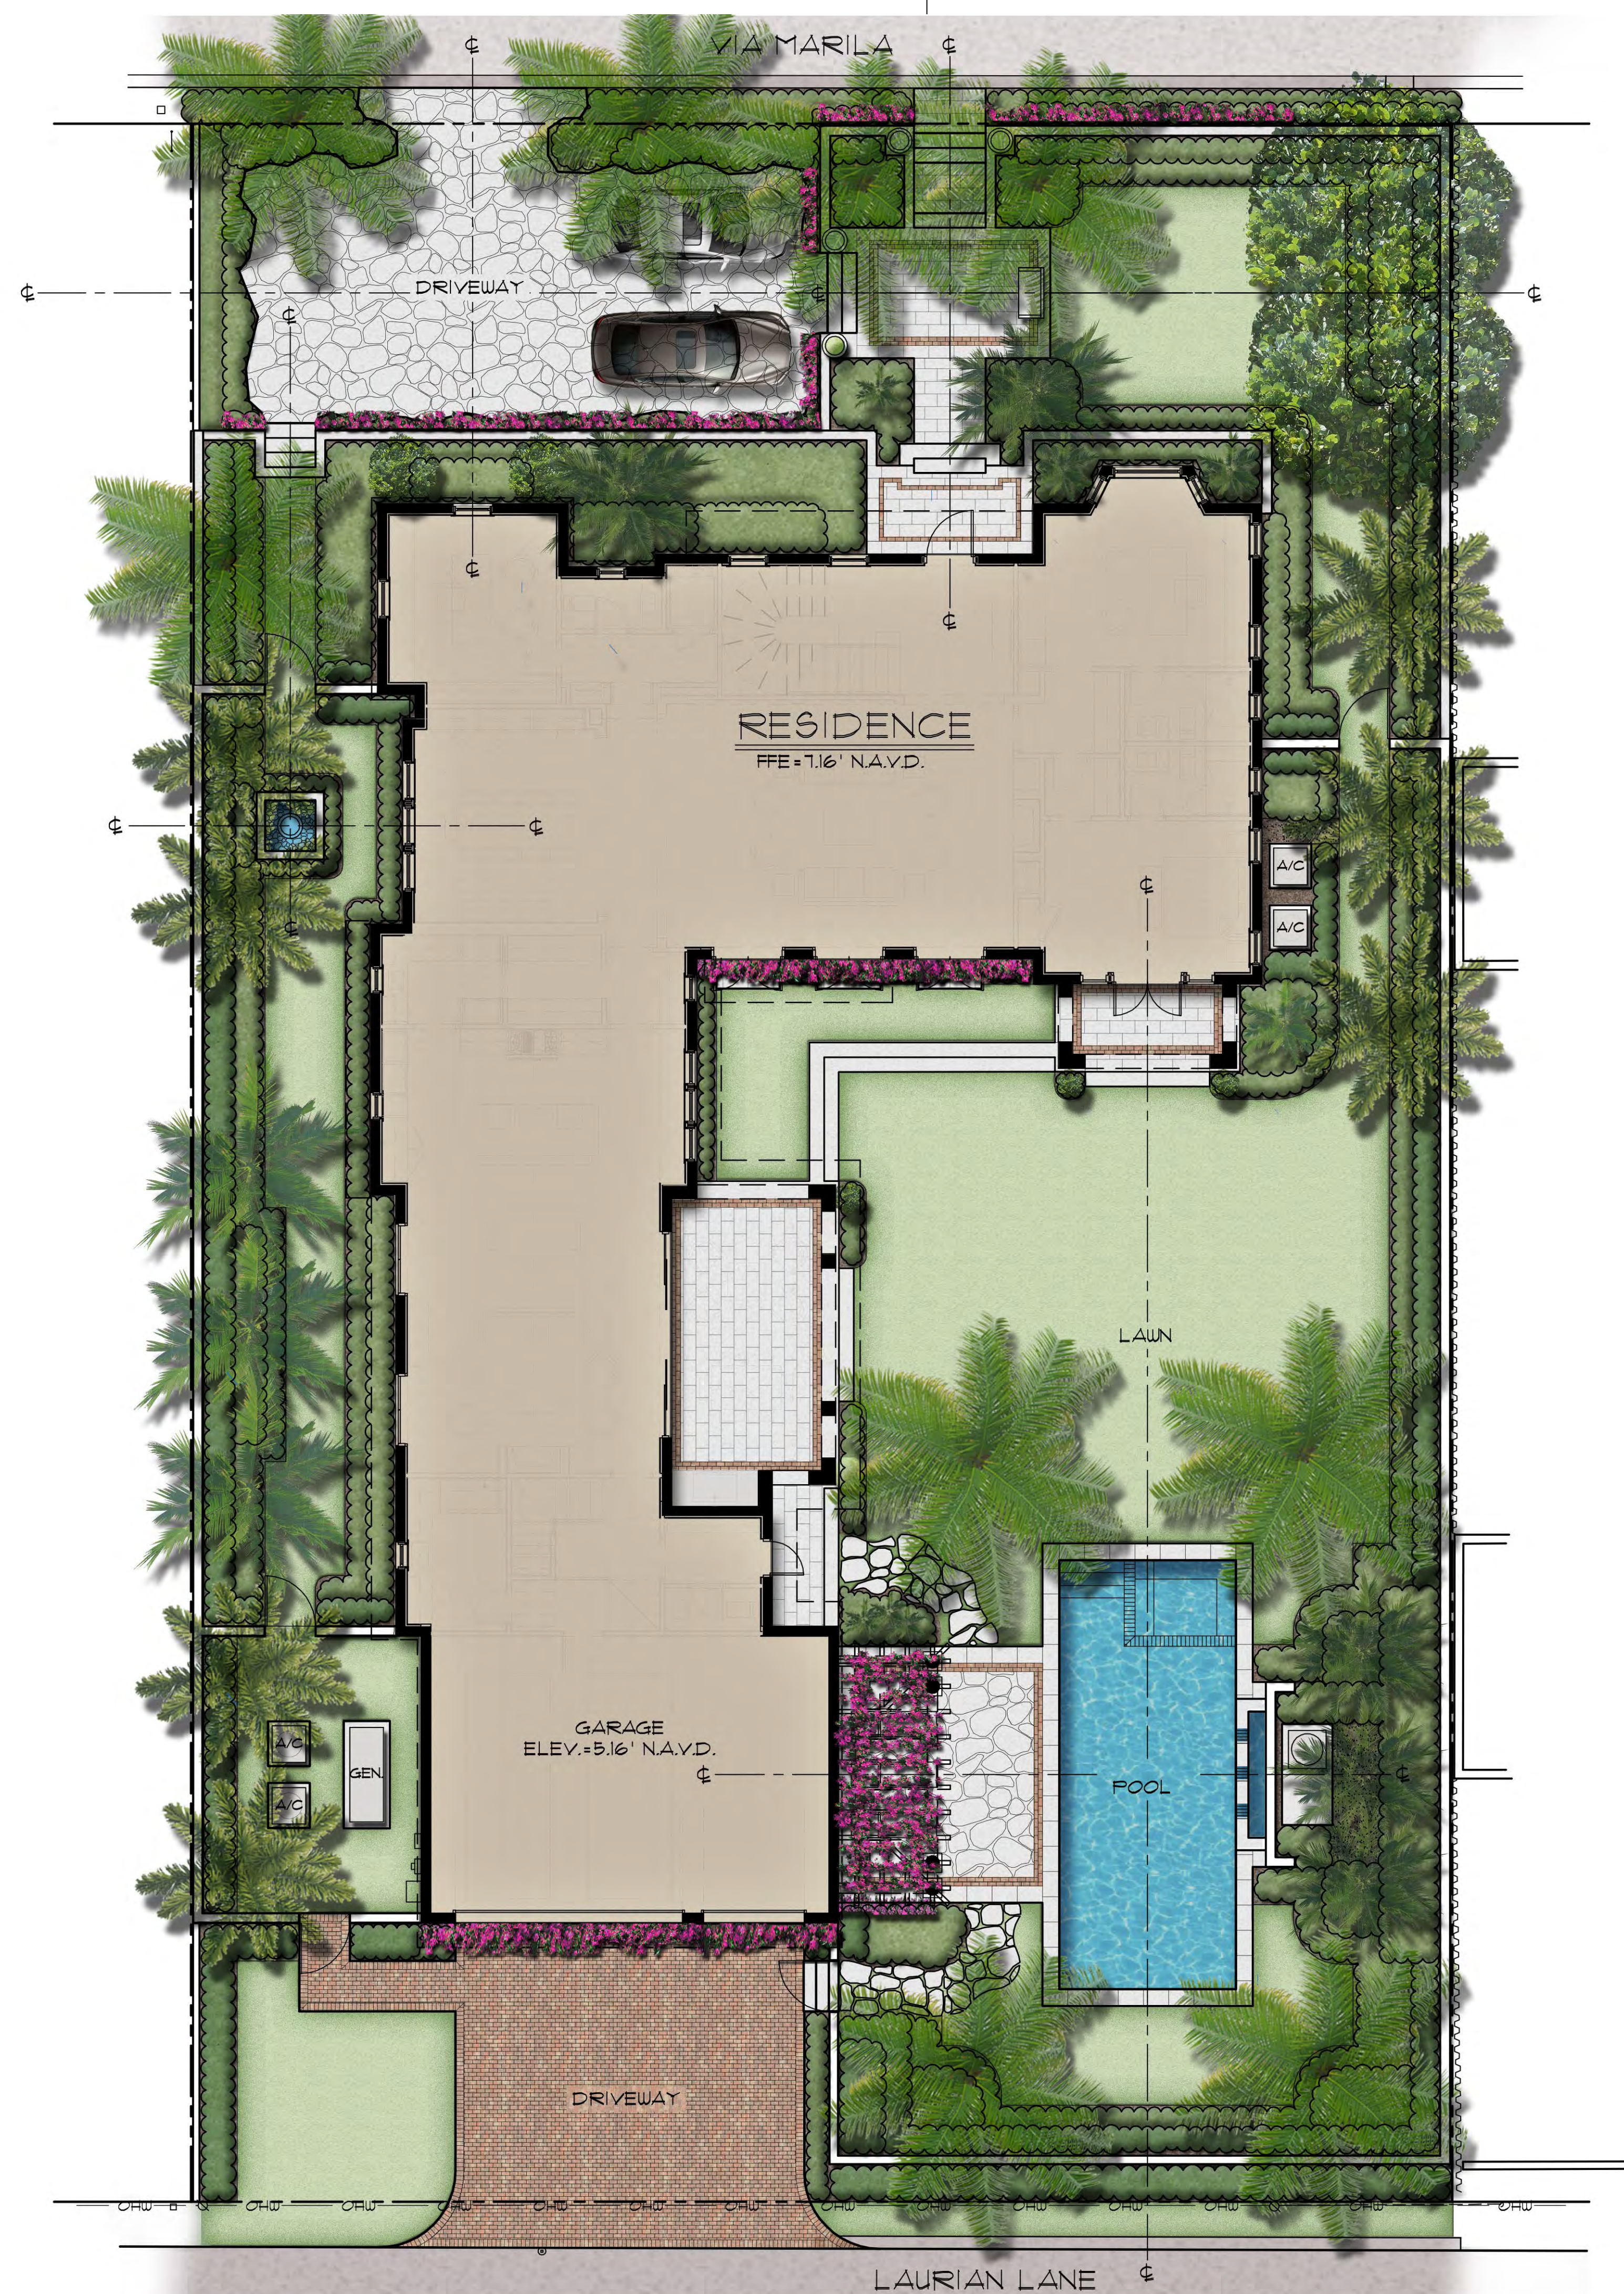

PREVIOUSLY PROPOSED

ARC: 24-0013



PARKER-YANNETTE
design group, inc.

LANDSCAPE ARCHITECTURE
PLANNING • GRAPHICS
4425 Military Trail, Suite 202
Jupiter, Florida 33458

Telephone: (561) 747-5069
Fax: (561) 747-2041
Email: mail@pydg.com
License #LA0001347



CUSTOM RESIDENCE

216 VIA MARILA
PALM BEACH, FLORIDA


LANDSCAPE PLAN RENDER

DATE: 3/19/24
DRAWN BY: SJW/ML
JOB NO: 24-030
SCALE: 1/8"=1'-0"
FILENAME: 216 V11 09

REVISIONS:
4.11.24 First Submittal
4.29.24 Second Submittal
5.09.24 Per staff comments
7.02.24 Per staff comments

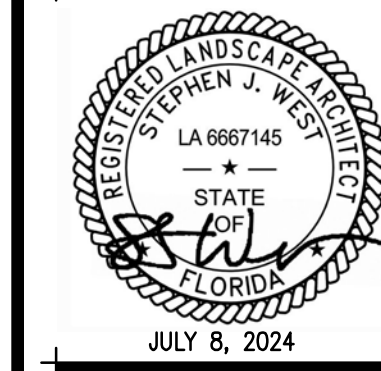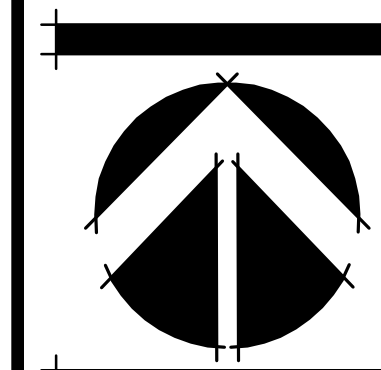


SHEET:
1-9

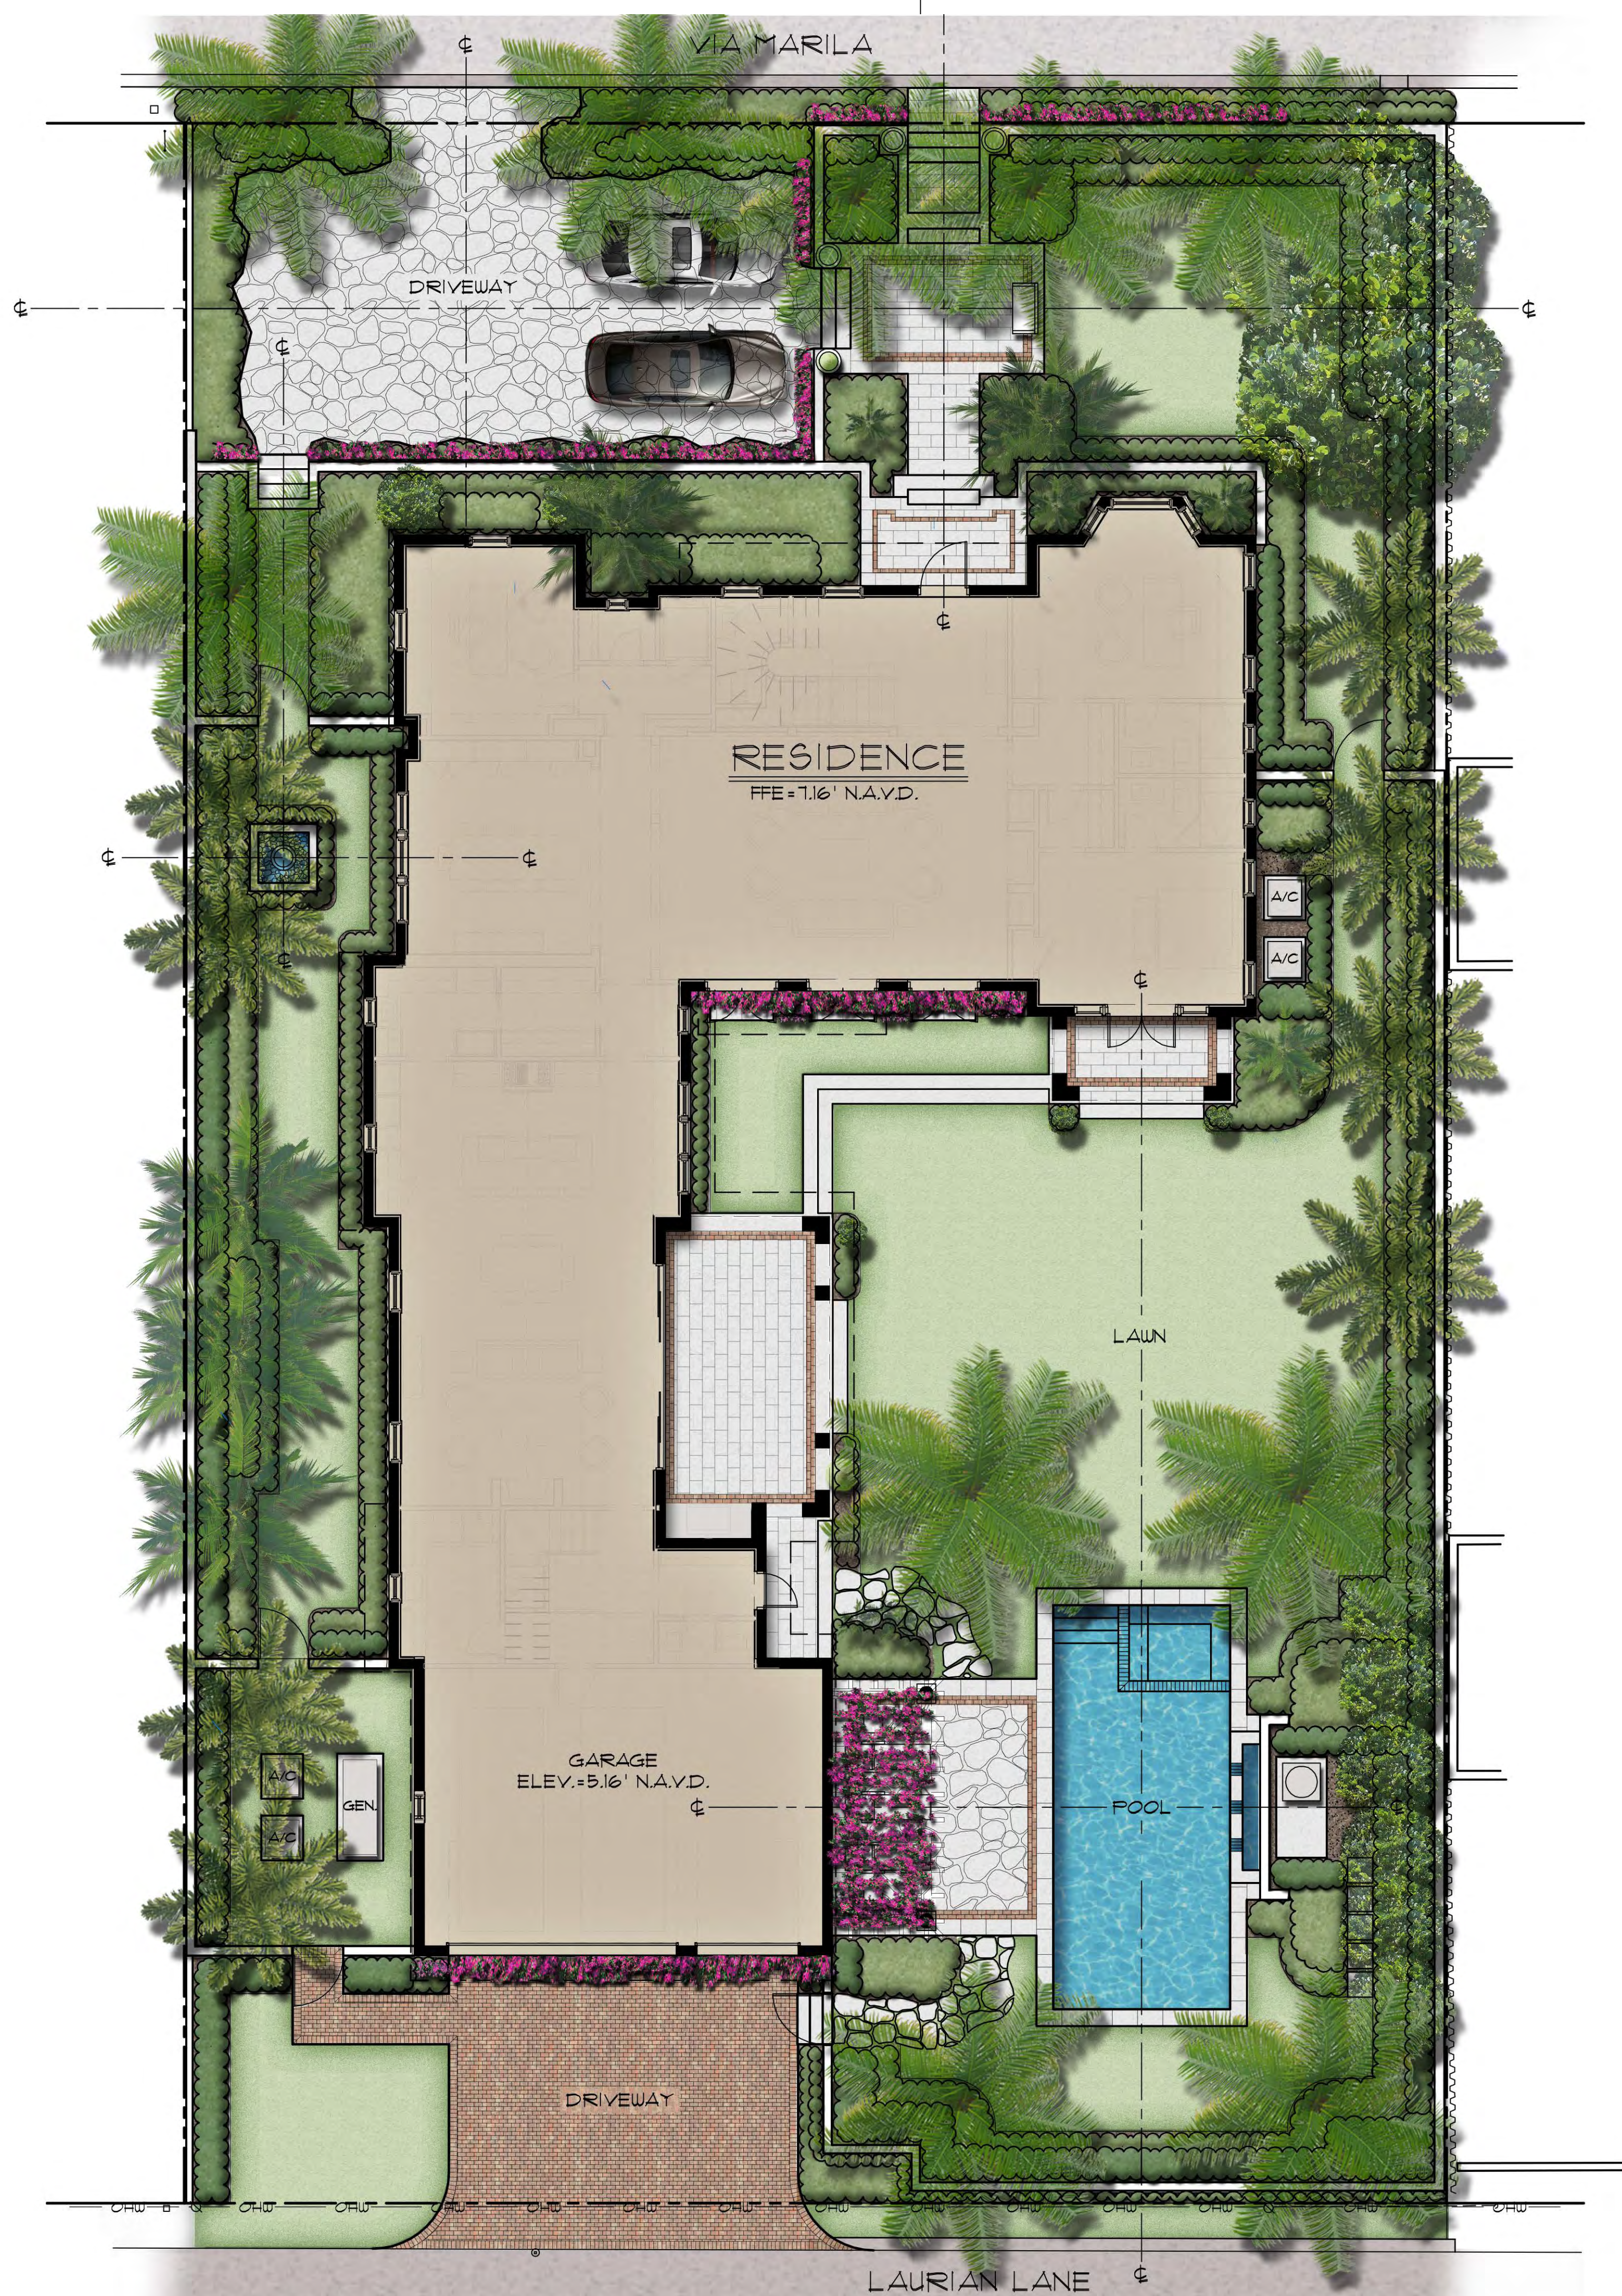

CURRENTLY PROPOSED

ARC: 24-0013

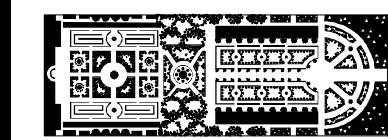

PARKER-YANNETTE
design group, inc.


LANDSCAPE ARCHITECTURE
PLANNING • GRAPHICS
4425 Military Trail, Suite 202
Jupiter, Florida 33458

Telephone: (561) 747-5069
Fax: (561) 747-2041
Email: mail@pydg.com
License #LA0001347

CUSTOM RESIDENCE
216 VIA MARILA
PALM BEACH, FLORIDA
LANDSCAPE PLAN RENDER

DATE: 3/18/24
DRAWN BY: SJW/ML
JOB NO: 24-030
SCALE: 1/8"=1'-0"
FILENAME: 216 V11 03

REVISIONS:
4/1/24 First Submittal
4/23/24 Second Submittal
5/29/24 Per staff comments
7/8/24 Per staff comments

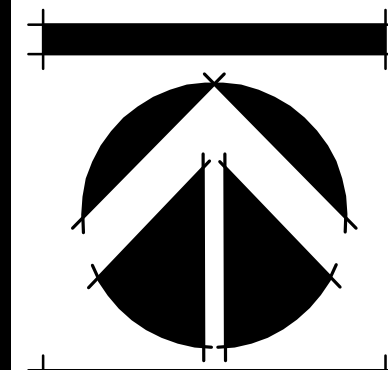

SHEET:
1-9



PREVIOUS NORTH ELEVATION

SCALE 1/4" = 1'-0"

PROPOSED RESIDENCE AT:

216 VIA MARILA

PALM BEACH COUNTY

DAILEY JANSSEN ARCHITECTS
400 CLEVELAND STREET, SUITE 200, WEST PALM BEACH, FLORIDA 33411, TEL: 561-833-4101, LICENSE #AA-C00174

DATE: 2024.4.24

DRAWN: FM

REVISIONS:

• REV 01 T.0.24

•

•

©COPYRIGHT 2024 DAILEY JANSSEN ARCHITECTS, P.A. ALL RIGHTS RESERVED.

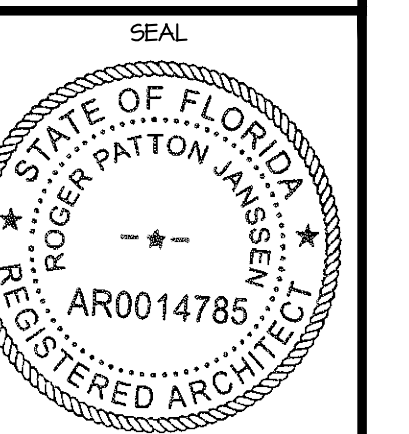

ROGER P. JANSSEN AR-14785

DRAWING NO.

A2.11

JOB NUMBER: 24-103



CURRENT NORTH ELEVATION

SCALE 1/4" = 1'-0"

PROPOSED RESIDENCE AT:

216 VIA MARILA

PALM BEACH COUNTY

TOWN OF PALM BEACH

DAILEY JANSSEN ARCHITECTS
400 CLEVELAND STREET, SUITE 200, WEST PALM BEACH, FLORIDA 33411, TEL: 561-833-4101, LICENSE #AA-C00174

DATE: 2024.4.24

DRAWN: FM

REVISIONS:

• REV 01 T.B.24

•

•

©COPYRIGHT 2024 DAILEY
JANSSEN ARCHITECTS, P.A.
ALL RIGHTS RESERVED.

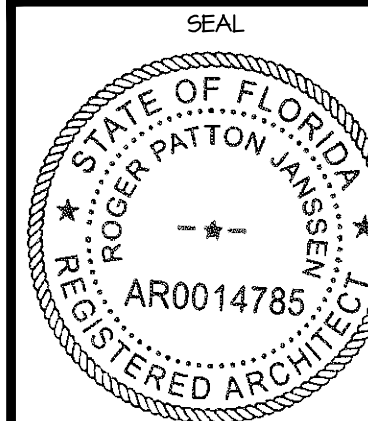

ROGER P. JANSSEN AR-14785

DRAWING NO.


A2.11

JOB NUMBER: 24-103



PREVIOUS EAST ELEVATION

SCALE 3/16" = 1'-0"

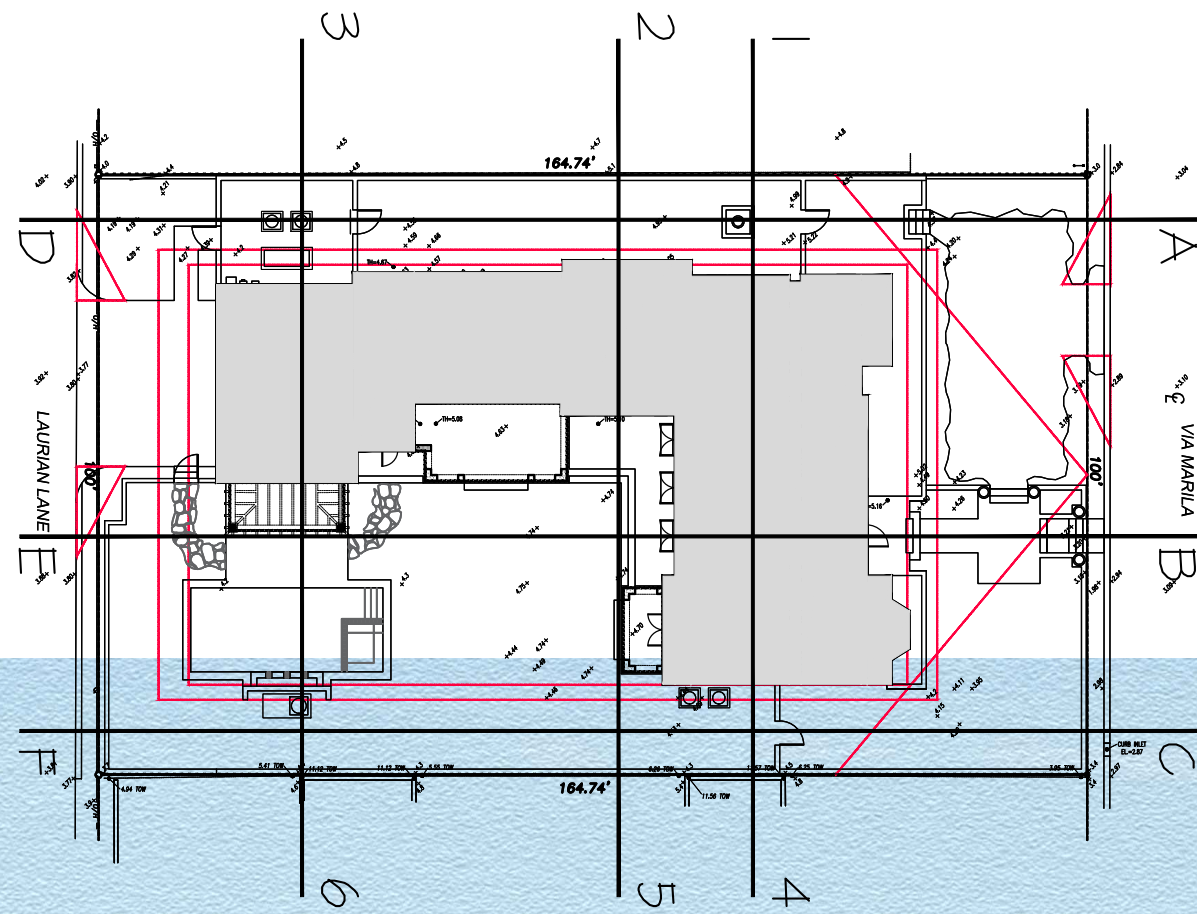

PREVIOUS NORTH SOUTH SECTION B_E

SCALE 3/16" = 1'-0"

PROPOSED RESIDENCE AT:

216 VIA MARILA

PALM BEACH COUNTY

DAILEY JANSSEN ARCHITECTS

400 CLEVELAND STREET, SUITE 200, WEST PALM BEACH, FLORIDA 33401, TEL: 561-933-4101, LICENSE #AA-C001914


DATE: 2024.4.24

DRAWN: FM

REVISIONS:

• REV 01 1.8.24

©COPYRIGHT 2024 DAILEY JANSSEN ARCHITECTS, P.A. ALL RIGHTS RESERVED.

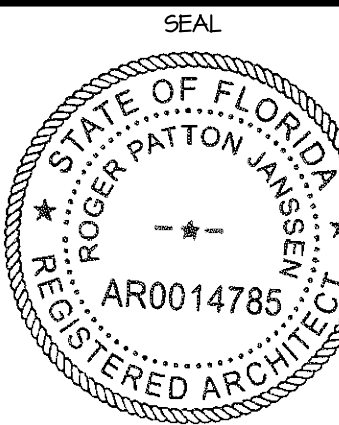

ROGER P. JANSSEN AR-14785

DRAWING NO.


A2.12

JOB NUMBER: 24-103



CURRENT EAST ELEVATION

SCALE 3/16" = 1'-0"

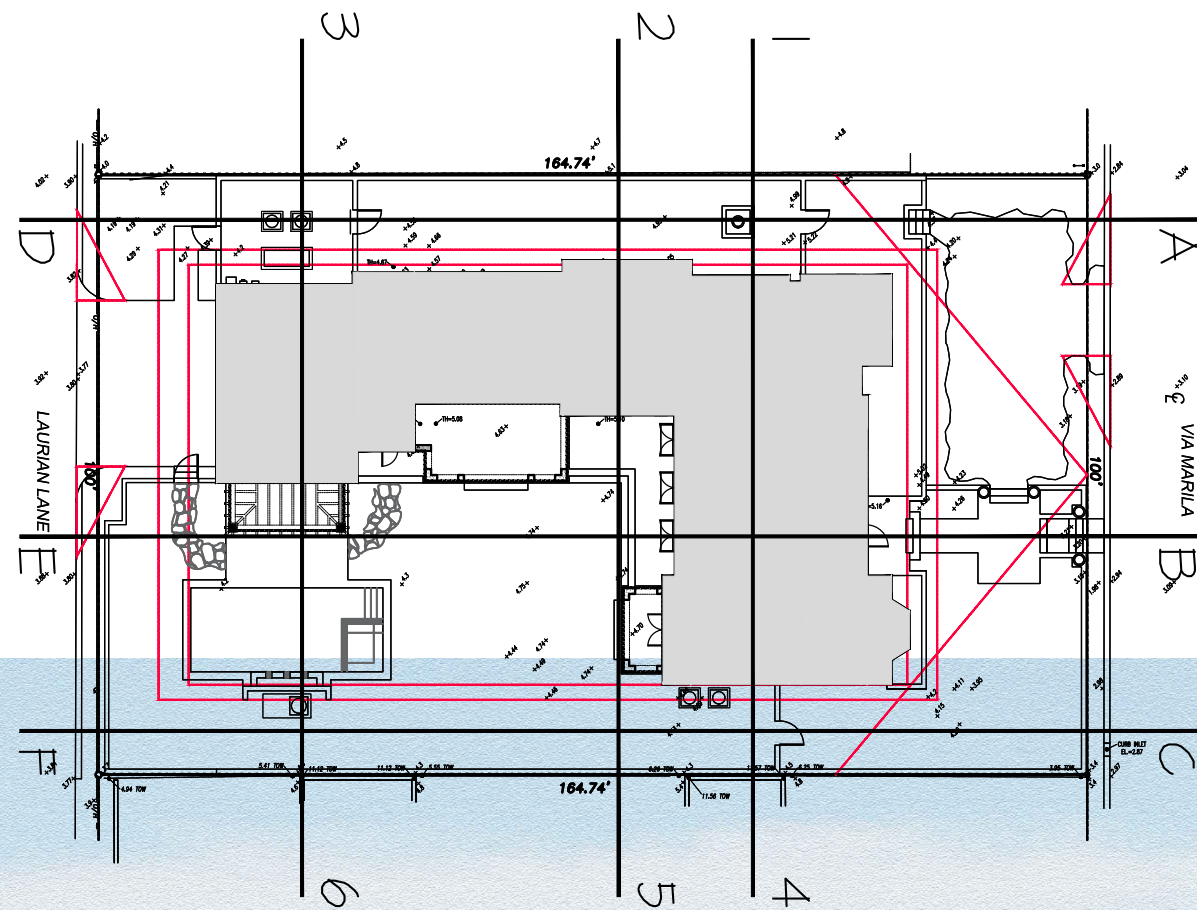

CURRENT NORTH SOUTH SECTION B_E

SCALE 3/16" = 1'-0"

PROPOSED RESIDENCE AT:

216 VIA MARILA

TOWN OF PALM BEACH

PALM BEACH COUNTY

DAILEY JANSSEN ARCHITECTS
400 CLEVELAND STREET, SUITE 200, WEST PALM BEACH, FLORIDA 33411, TEL: 561-833-4101, LICENSE #AA-C001914

DATE: 2024.4.24

DRAWN: FM

REVISIONS:

• REV 01 T.B.24

•

•

©COPYRIGHT 2024 DAILEY JANSSEN ARCHITECTS, P.A. ALL RIGHTS RESERVED.

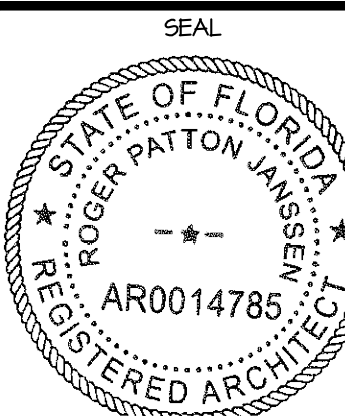

ROGER P. JANSSEN AR-14785

DRAWING NO.

A2.12

JOB NUMBER: 24-103



PREVIOUS WEST ELEVATION

SCALE 3/16" = 1'-0"



CURRENT WEST ELEVATION

SCALE 3/16" = 1'-0"

PROPOSED RESIDENCE AT:

216 VIA MARILA

PALM BEACH COUNTY

TOWN OF PALM BEACH

DAILEY JANSSEN ARCHITECTS

400 CLEVELAND STREET, SUITE 200, WEST PALM BEACH, FLORIDA 33401 TEL: 561-833-4101, LICENSE #AA-C001914

DATE: 2024.4.24

DRAWN: FM

REVISIONS:

• REV 01 T.B.24

•

•

©COPYRIGHT 2024 DAILEY JANSSEN ARCHITECTS, P.A. ALL RIGHTS RESERVED.

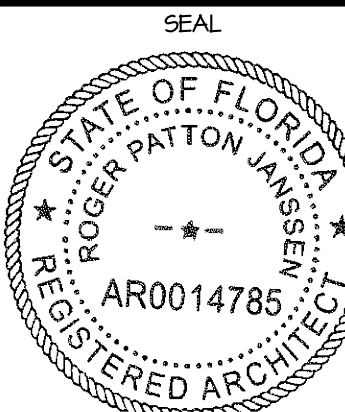


ROGER P. JANSSEN AR-14785

DRAWING NO.

A2.13

JOB NUMBER: 24-103

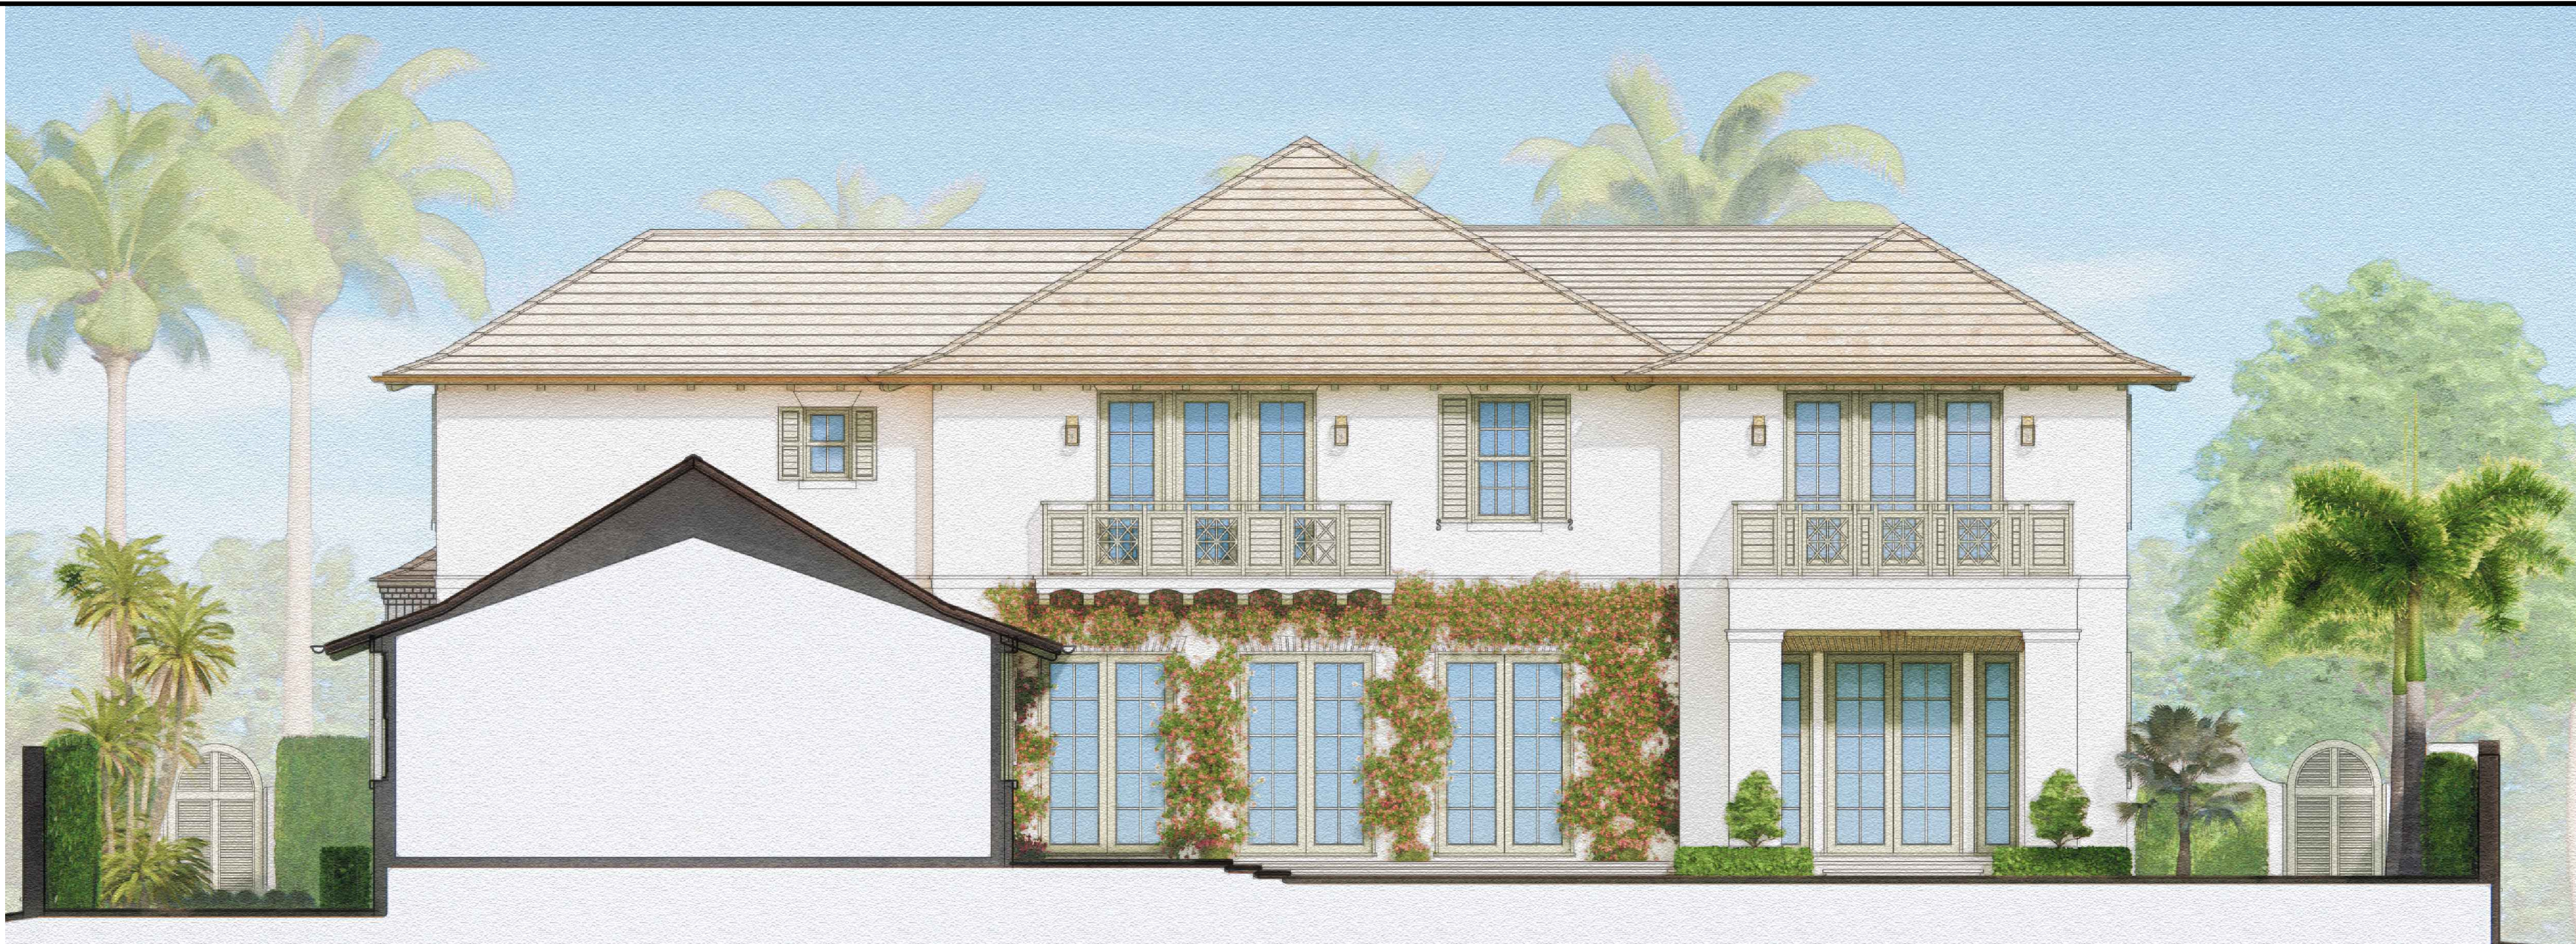


PREVIOUS SOUTH ELEVATION MAIN HOUSE 2_5

SCALE 1/4" = 1'-0"



CURRENT SOUTH ELEVATION MAIN HOUSE 2_5

SCALE 1/4" = 1'-0"

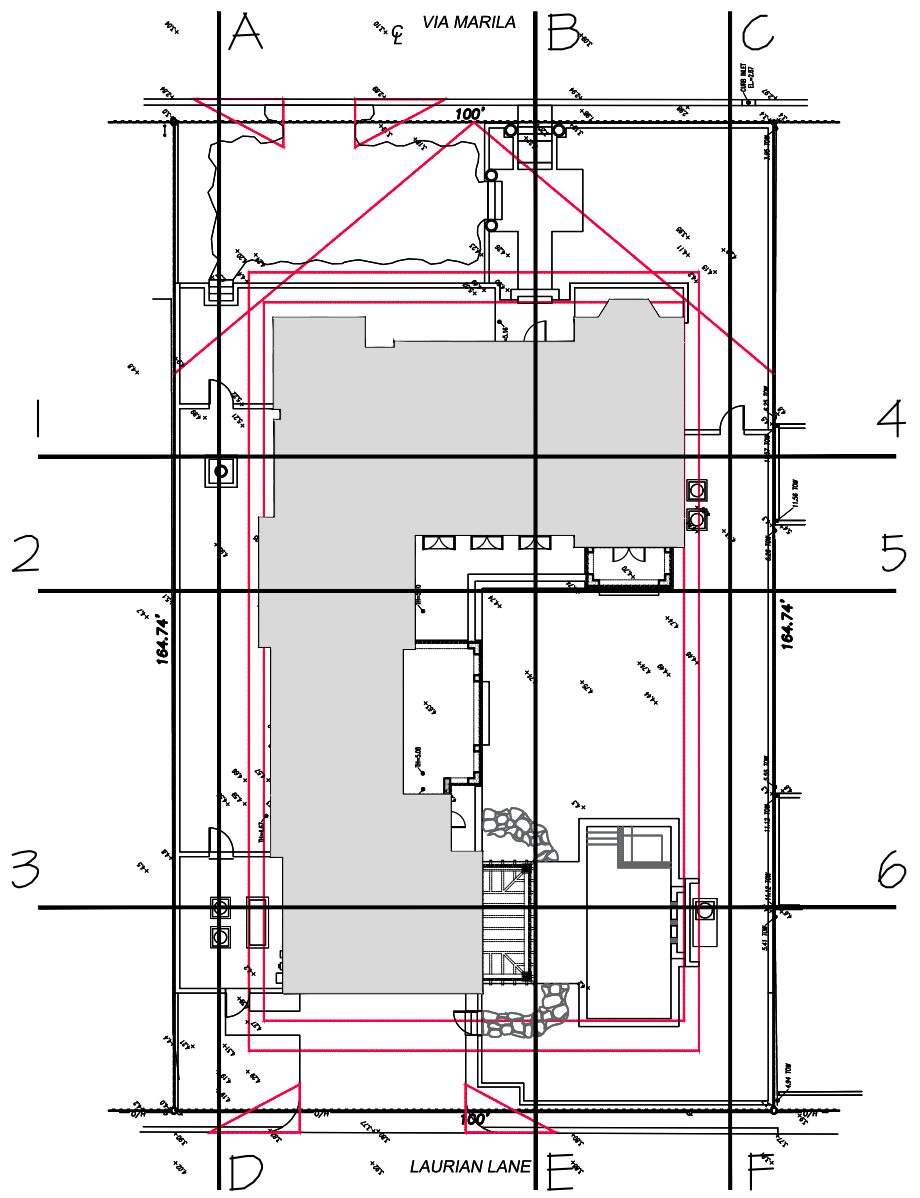

PROPOSED RESIDENCE AT:

216 VIA MARILA

PALM BEACH COUNTY

DAILEY JANSSEN ARCHITECTS

400 CLEVELAND STREET, SUITE 200, WEST PALM BEACH, FLORIDA 33411 TEL: 561-833-4101, LICENSE #AA-C001474


DATE: 2024.4.24

DRAWN: FM

REVISIONS:

• REV 01 10.24

©COPYRIGHT 2024 DAILEY JANSSEN ARCHITECTS, P.A. ALL RIGHTS RESERVED.

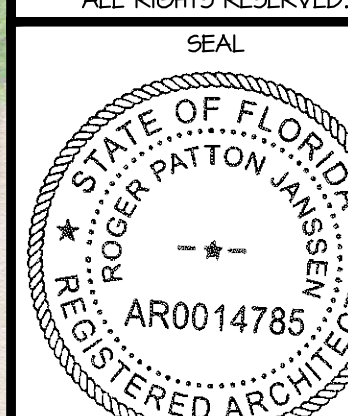

ROGER P. JANSSEN AR-14785

DRAWING NO.

A2.14

JOB NUMBER: 24-103



PREVIOUS SOUTH ELEVATION GARAGE

SCALE 1/4" = 1'-0"

PROPOSED RESIDENCE AT:

216 VIA MARILA

PALM BEACH COUNTY

TOWN OF PALM BEACH

DAILEY JANSSEN ARCHITECTS
400 CLEMATIS STREET, SUITE 200, WEST PALM BEACH, FLORIDA 33401 TEL: 561-833-4101, LICENSE #AA-C001914

DATE: 2024.4.24

DRAWN: FM

REVISIONS:

• REV 01 T.B.24

•

•

©COPYRIGHT 2024 DAILEY JANSSEN ARCHITECTS, P.A. ALL RIGHTS RESERVED.

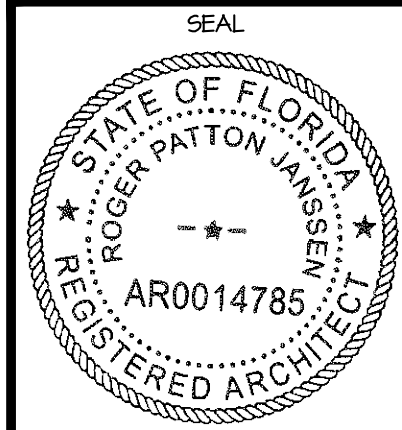

ROGER P. JANSSEN AR-14785

DRAWING NO.

A2.15

JOB NUMBER: 24-103