



CURRENT SOUTH ELEVATION GARAGE

SCALE 1/4" = 1'-0"

PROPOSED RESIDENCE AT:

216 VIA MARILA

PALM BEACH COUNTY

TOWN OF PALM BEACH

DAILEY JANSSEN ARCHITECTS

400 CLEVELAND STREET, SUITE 200, WEST PALM BEACH, FLORIDA 33411 TEL: 561-833-4101, LICENSE #AA-C001914

DATE: 2024.4.24

DRAWN: FM

REVISIONS:

• REV 01 T&B.24

•

•

©COPYRIGHT 2024 DAILEY JANSSEN ARCHITECTS, P.A. ALL RIGHTS RESERVED.

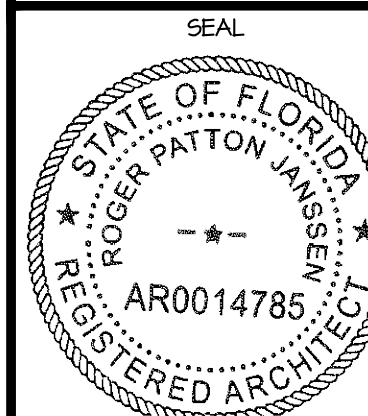

ROGER P. JANSSEN AR-14785

DRAWING NO.

A2.15

JOB NUMBER: 24-103



CURRENT STREET VIEW

PROPOSED RESIDENCE AT:

216 VIA MARILA

PALM BEACH COUNTY

TOWN OF PALM BEACH

DAILEY JANSSEN ARCHITECTS

400 CLEVELAND STREET, SUITE 200, WEST PALM BEACH, FLORIDA 33401 TEL: 561-833-4101, LICENSE #AA-C00174

DATE: 2024.4.24

DRAWN: FM

REVISIONS:

• REV 01 T&B.24

•

•

©COPYRIGHT 2024 DAILEY
JANSSEN ARCHITECTS, P.A.
ALL RIGHTS RESERVED.

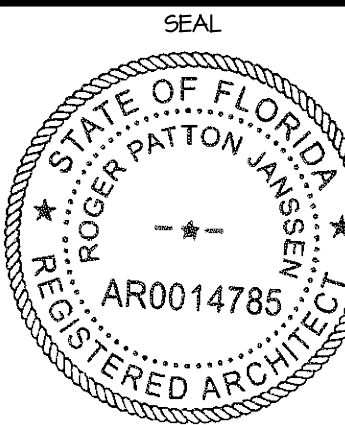

ROGER P. JANSSEN AR-14785

DRAWING NO.

A2.16

JOB NUMBER: 24-103



CURRENT AERIAL VIEW LOOKING NW

PROPOSED RESIDENCE AT:

216 VIA MARILA

PALM BEACH COUNTY

TOWN OF PALM BEACH

DAILEY JANSSEN ARCHITECTS

400 CLEVELAND STREET, SUITE 200, WEST PALM BEACH, FLORIDA 33401 TEL: 561-833-4101, LICENSE #AA-C001914

DATE: 2024.4.24

DRAWN: FM

REVISIONS:

• REV 01 T&B.24

•

•

©COPYRIGHT 2024 DAILEY JANSSEN ARCHITECTS, P.A. ALL RIGHTS RESERVED.

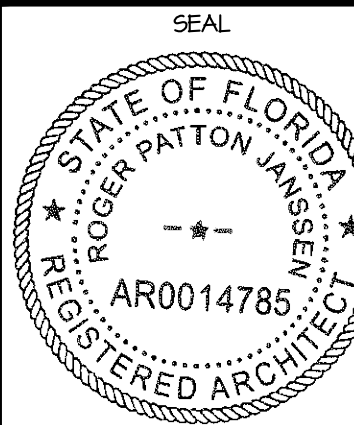

ROGER P. JANSSEN AR-14785

DRAWING NO.

A2.17

JOB NUMBER: 24-103



LOGGIA/RAILING DETAIL



BAY DETAIL



LOGGIA DETAIL



PIGEONEER DETAIL

PROPOSED RESIDENCE AT:

216 VIA MARILA

PALM BEACH COUNTY

TOWN OF PALM BEACH

DAILEY JANSSEN ARCHITECTS

400 CLEMATIS STREET, SUITE 200, WEST PALM BEACH, FLORIDA 33401 TEL: 561-833-4101, LICENSE #AA-C00174

DATE: 2024.4.24

DRAWN: FM

REVISIONS:

• REV 01 T.B.24

•

•

©COPYRIGHT 2024 DAILEY JANSSEN ARCHITECTS, P.A. ALL RIGHTS RESERVED.

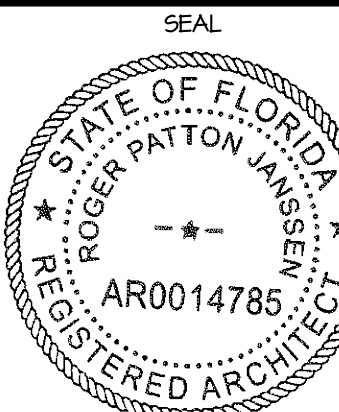

ROGER P. JANSSEN AR-14785

DRAWING NO.

A2.18

JOB NUMBER: 24-103




ENTRY DOOR DETAIL



WINDOW DETAIL




EAVE DETAIL

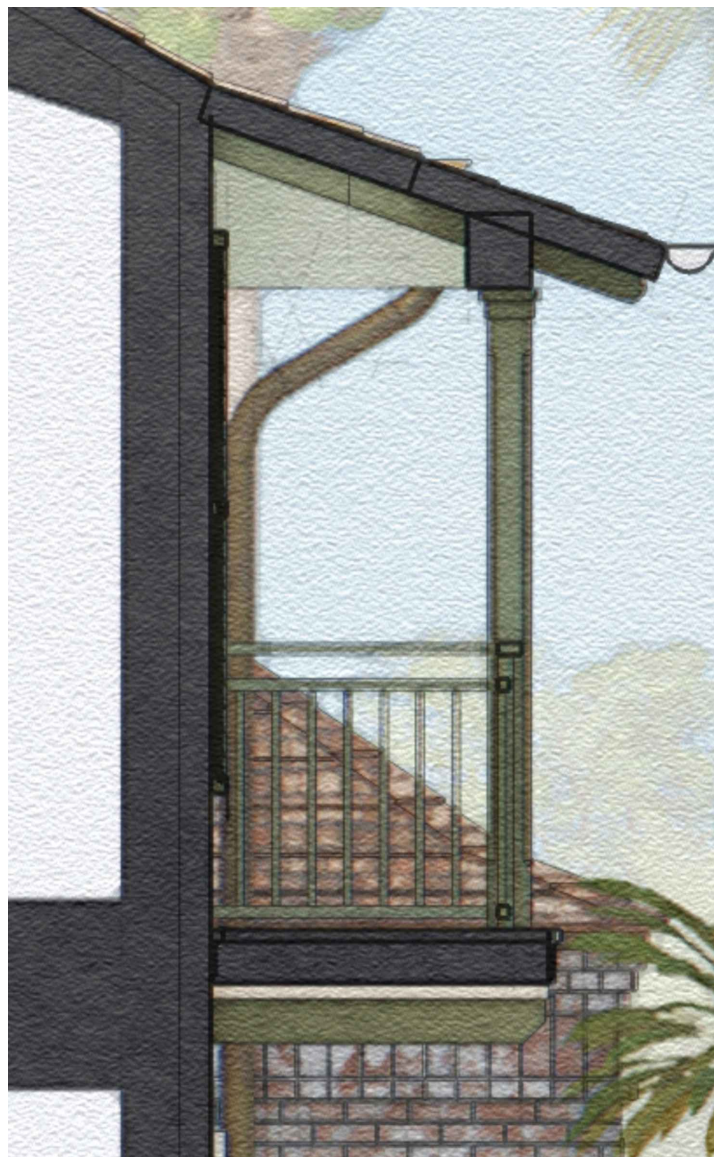


COVERED BALCONY DETAIL




TRIPLE WINDOW DETAIL

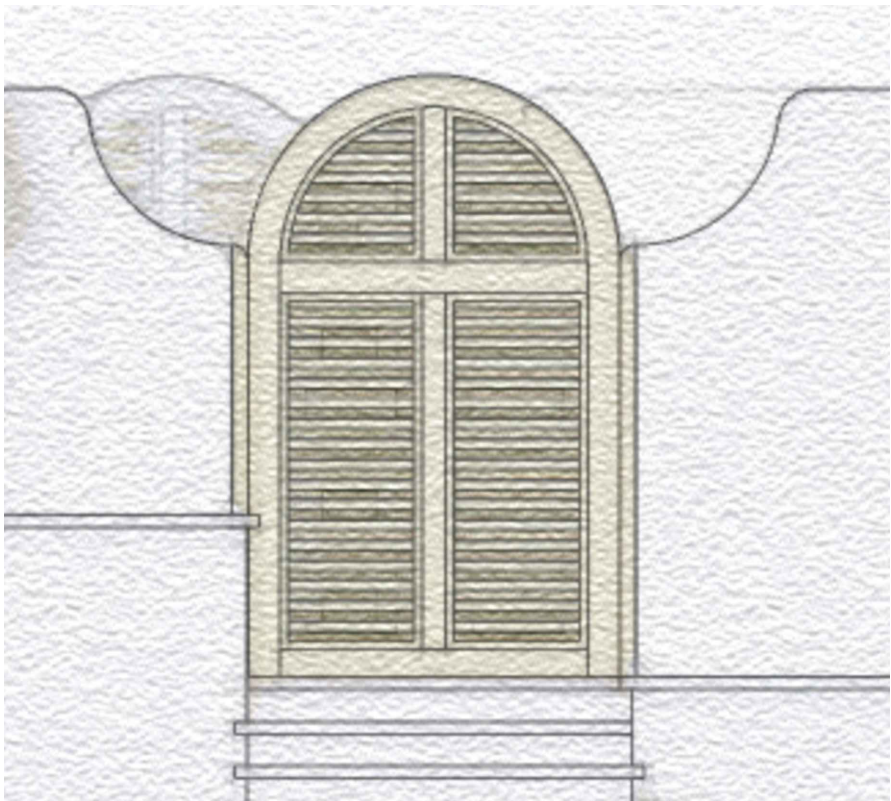

GATE DETAIL

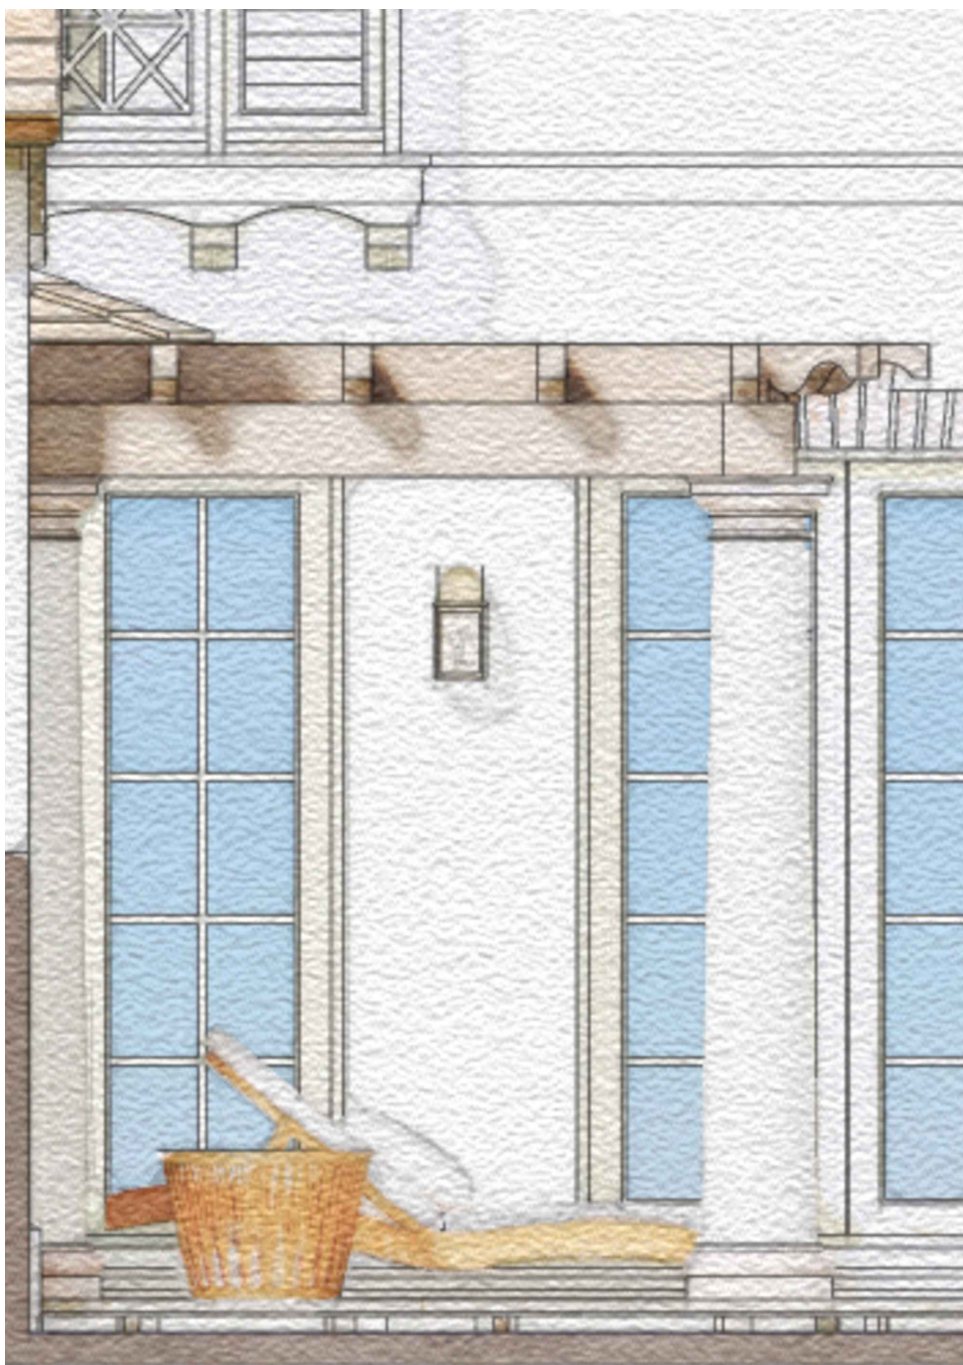

PERGOLA DETAIL

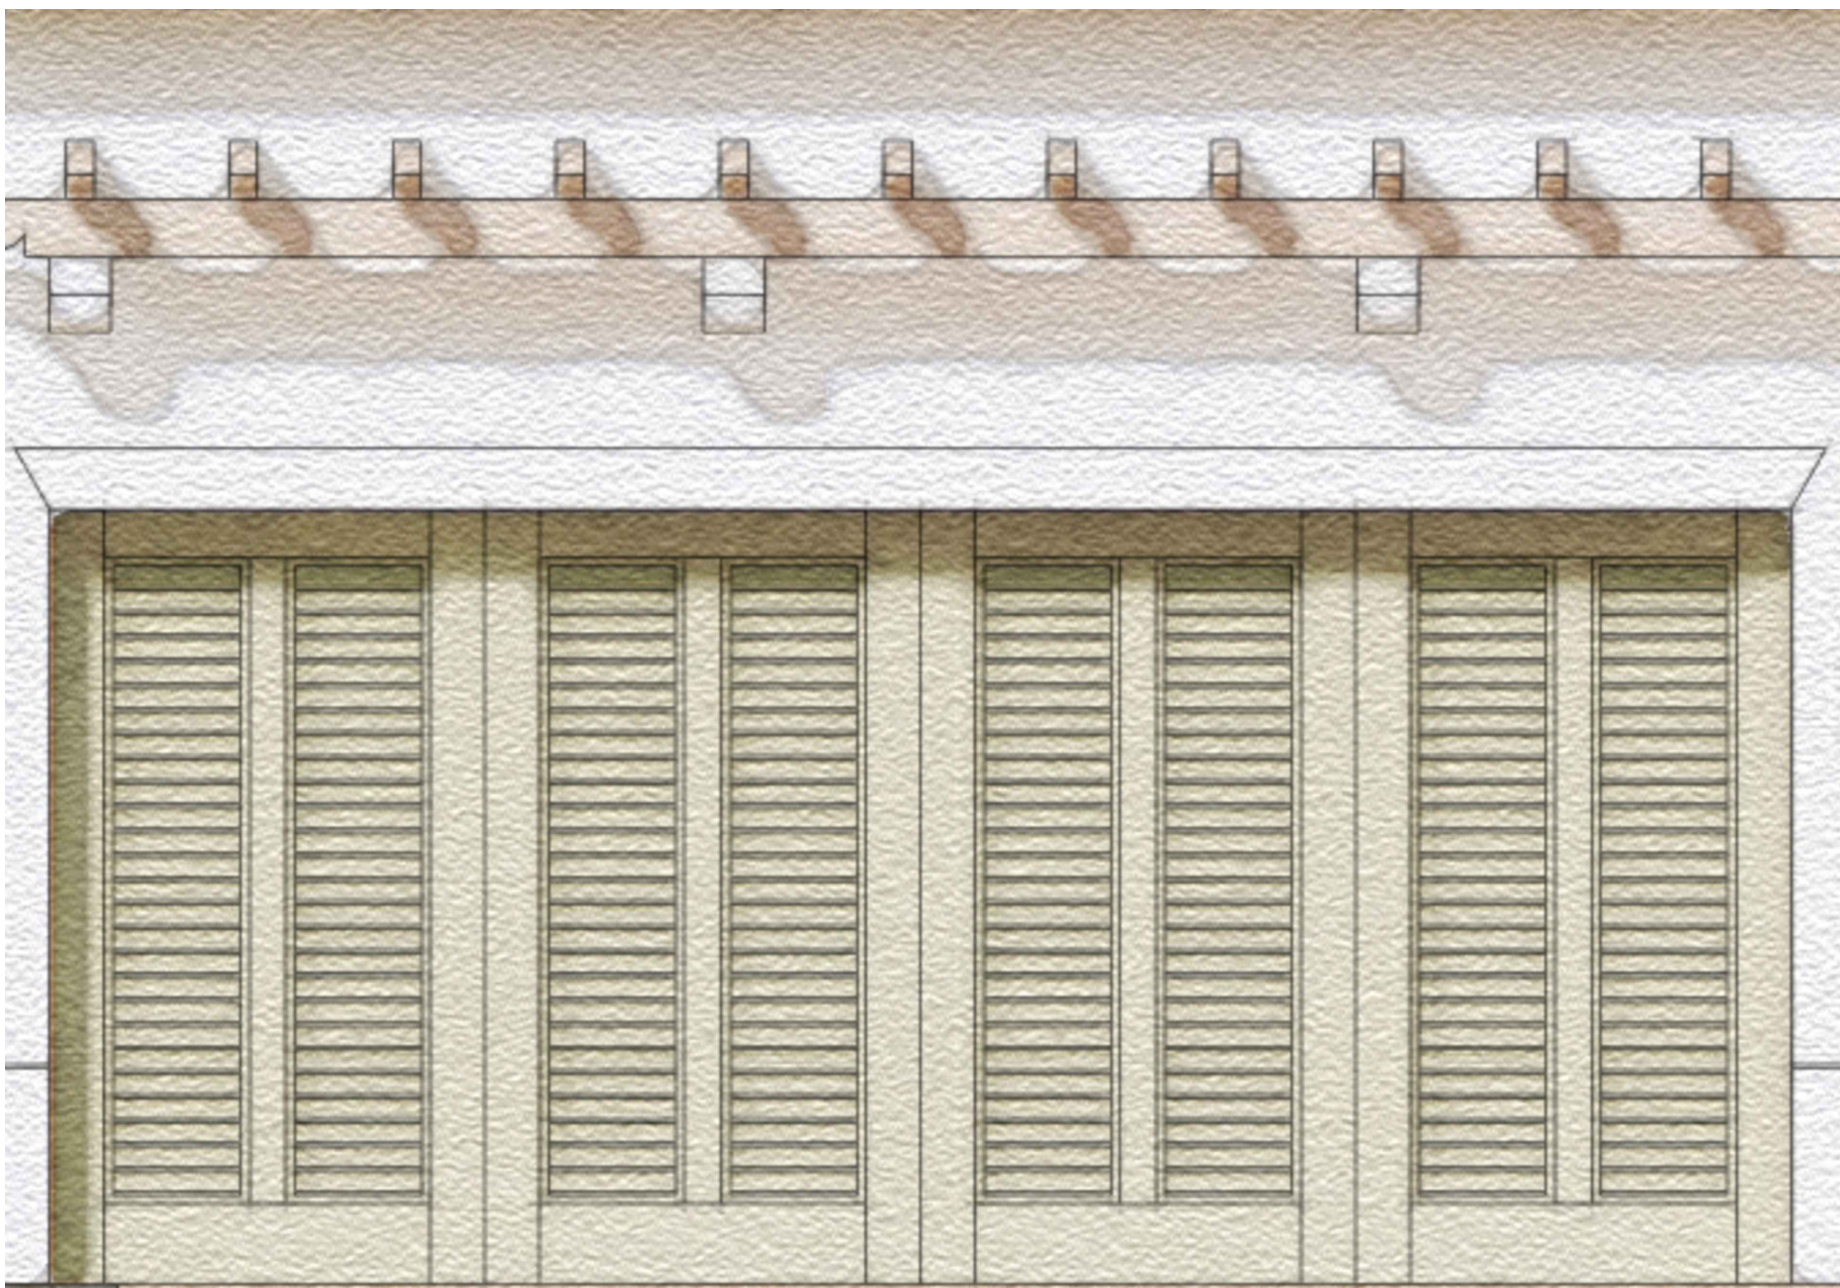

GARAGE DOOR DETAIL

PROPOSED RESIDENCE AT:

216 VIA MARILA

TOWN OF PALM BEACH

PALM BEACH COUNTY

DAILEY JANSSEN ARCHITECTS

400 CLEVELAND STREET, SUITE 200, WEST PALM BEACH, FLORIDA 33411 TEL: 561-833-4101, LICENSE #AA-C00174

DATE: 2024.4.24

DRAWN: FM

REVISIONS:

• REV 01 T.B.24

•

•

©COPYRIGHT 2024 DAILEY JANSSEN ARCHITECTS, P.A. ALL RIGHTS RESERVED.



ROGER P. JANSSEN AR-14785


DRAWING NO.

A2.19

JOB NUMBER: 24-103

LAURIAN LANE

100'

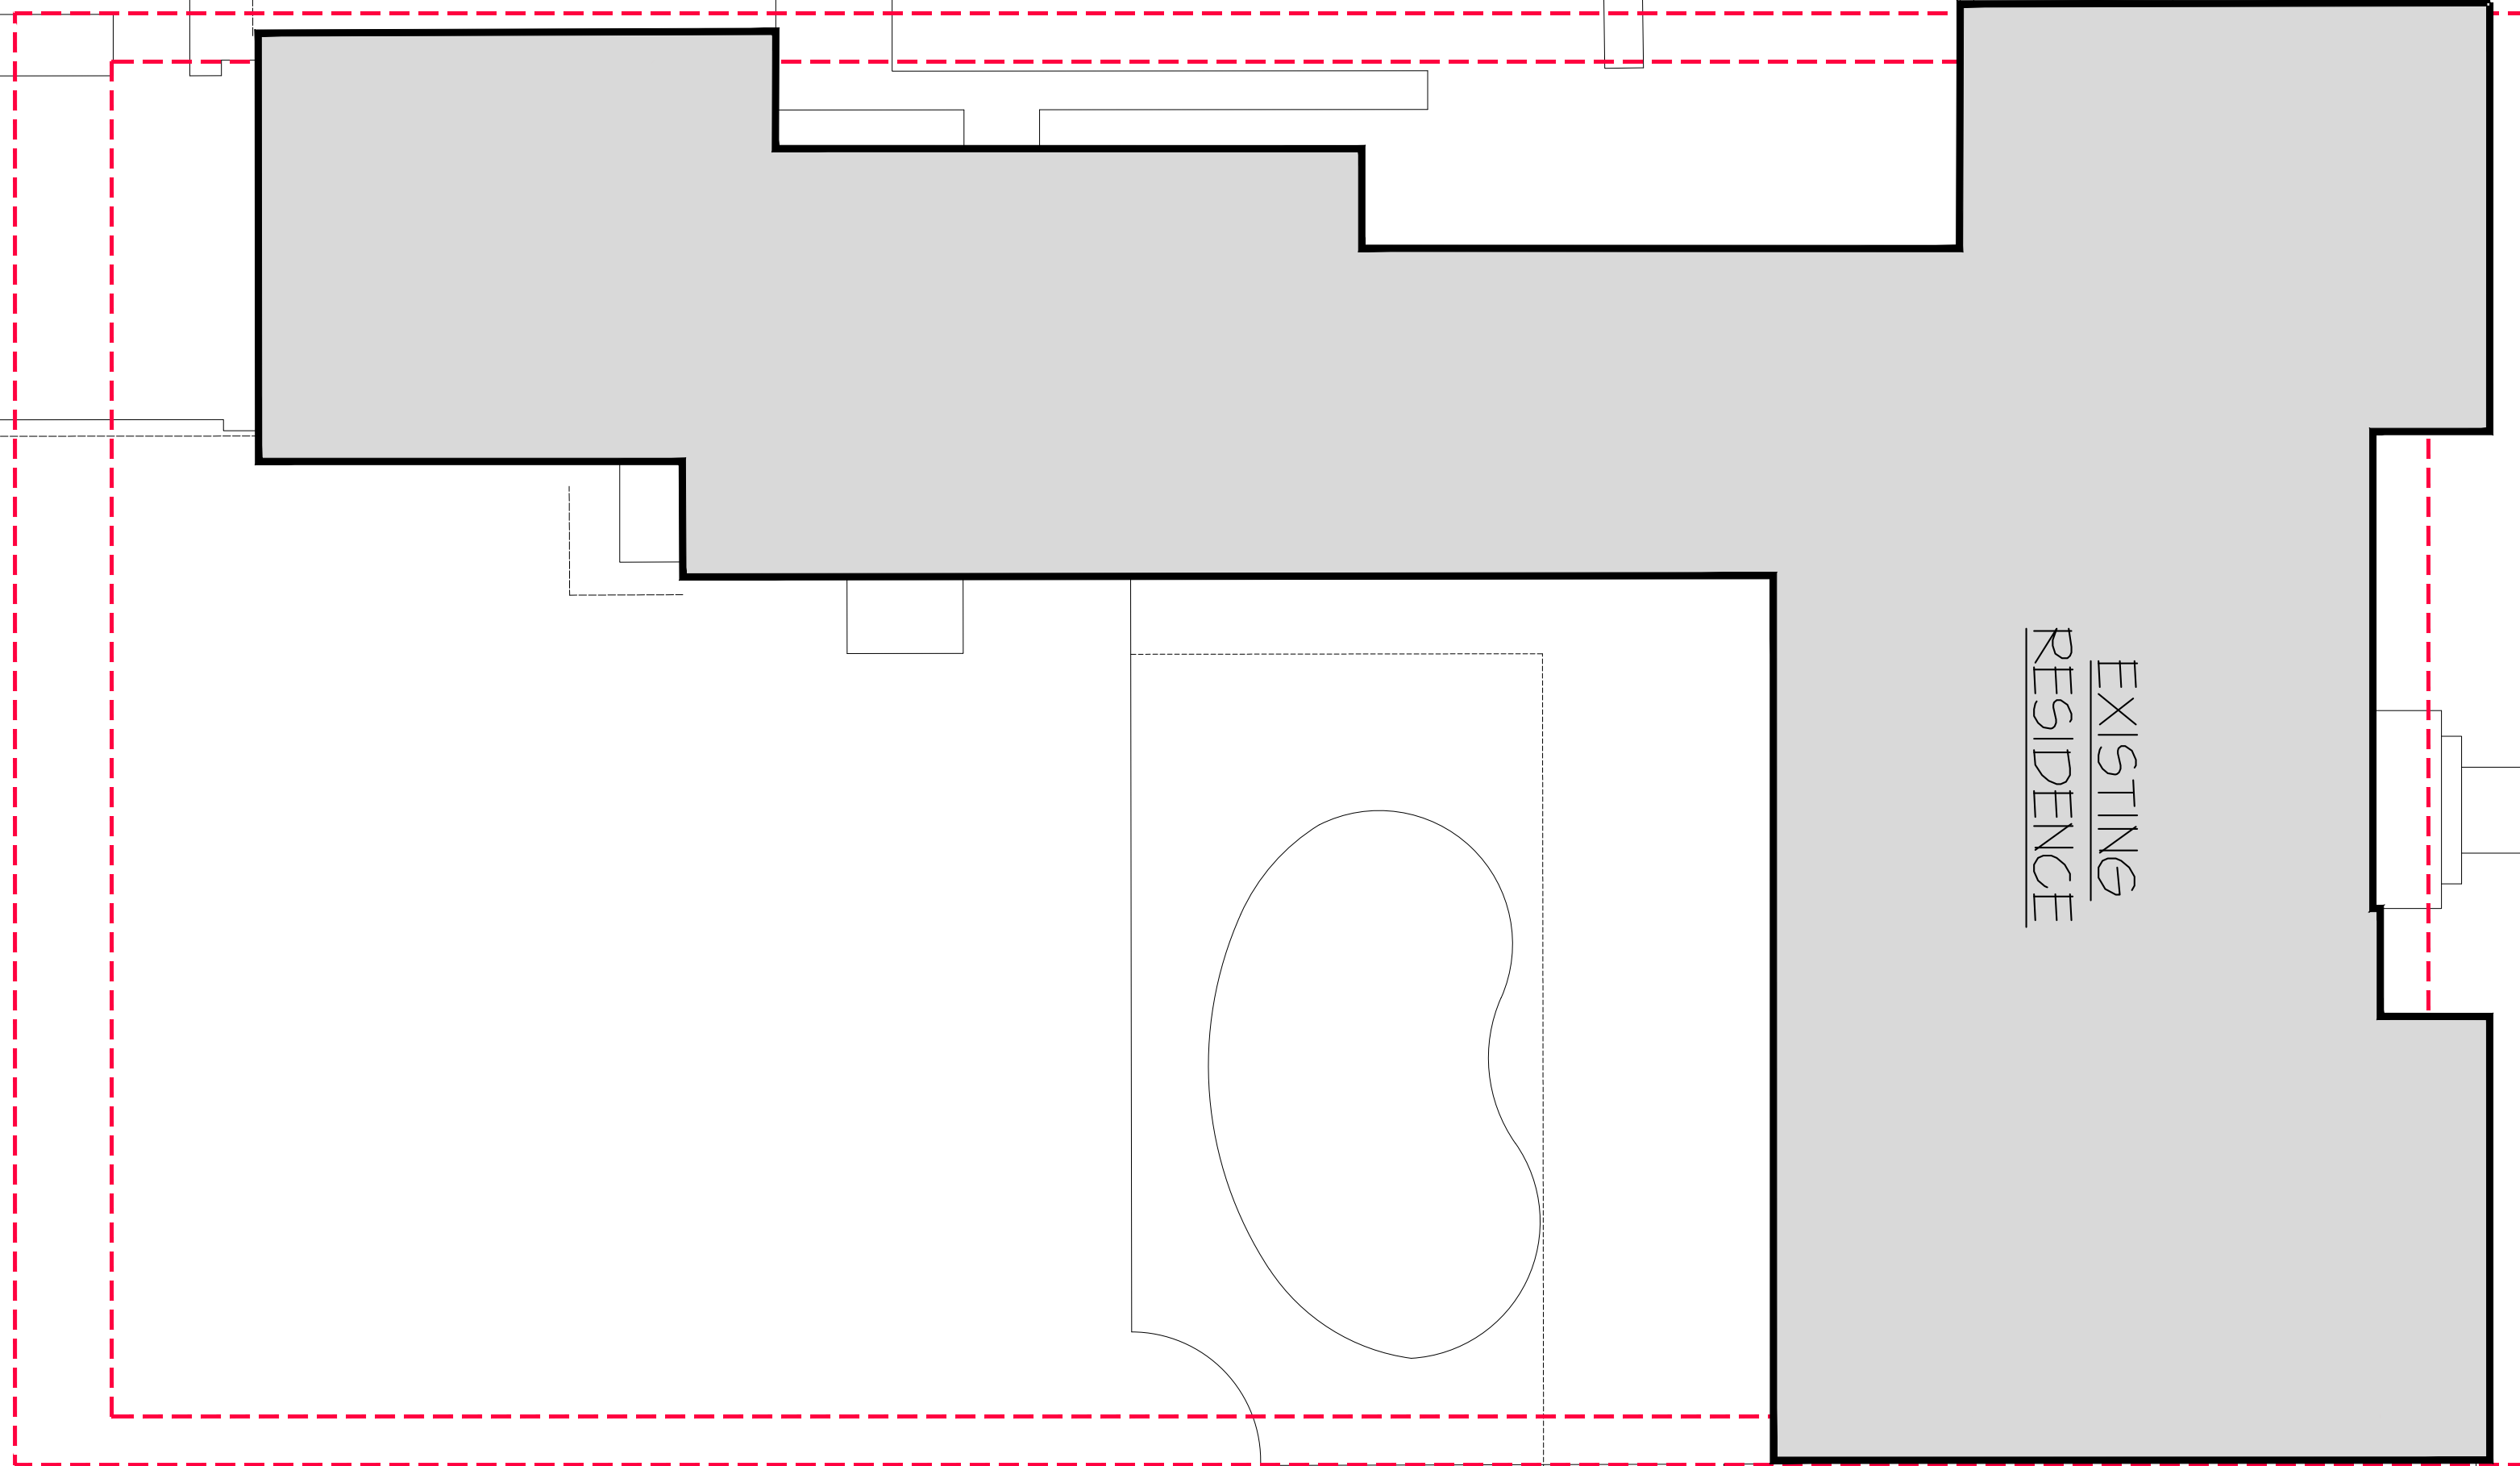


164.74'

164.74'

100'

VIA MARILA

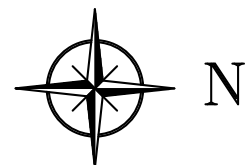

EXISTING SITE PLAN

SCALE 1/8" = 1'-0"

PROPOSED RESIDENCE AT:

216 VIA MARILA

PALM BEACH COUNTY

TOWN OF PALM BEACH

DAILEY JANSSEN ARCHITECTS

400 CLEMATIS STREET, SUITE 200, WEST PALM BEACH, FLORIDA 33401, TEL: 561-933-4101, LICENSE #AA-C001714


DATE: 2024.4.24

DRAWN: FM

REVISIONS:

• REV 01 12.24

©COPYRIGHT 2024 DAILEY JANSSEN ARCHITECTS, P.A. ALL RIGHTS RESERVED.

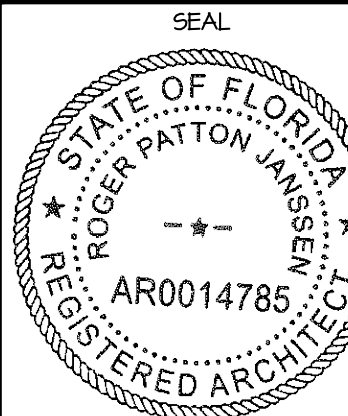


ROGER P. JANSSEN AR-14785

DRAWING NO.

SP1.01

JOB NUMBER:

24-103

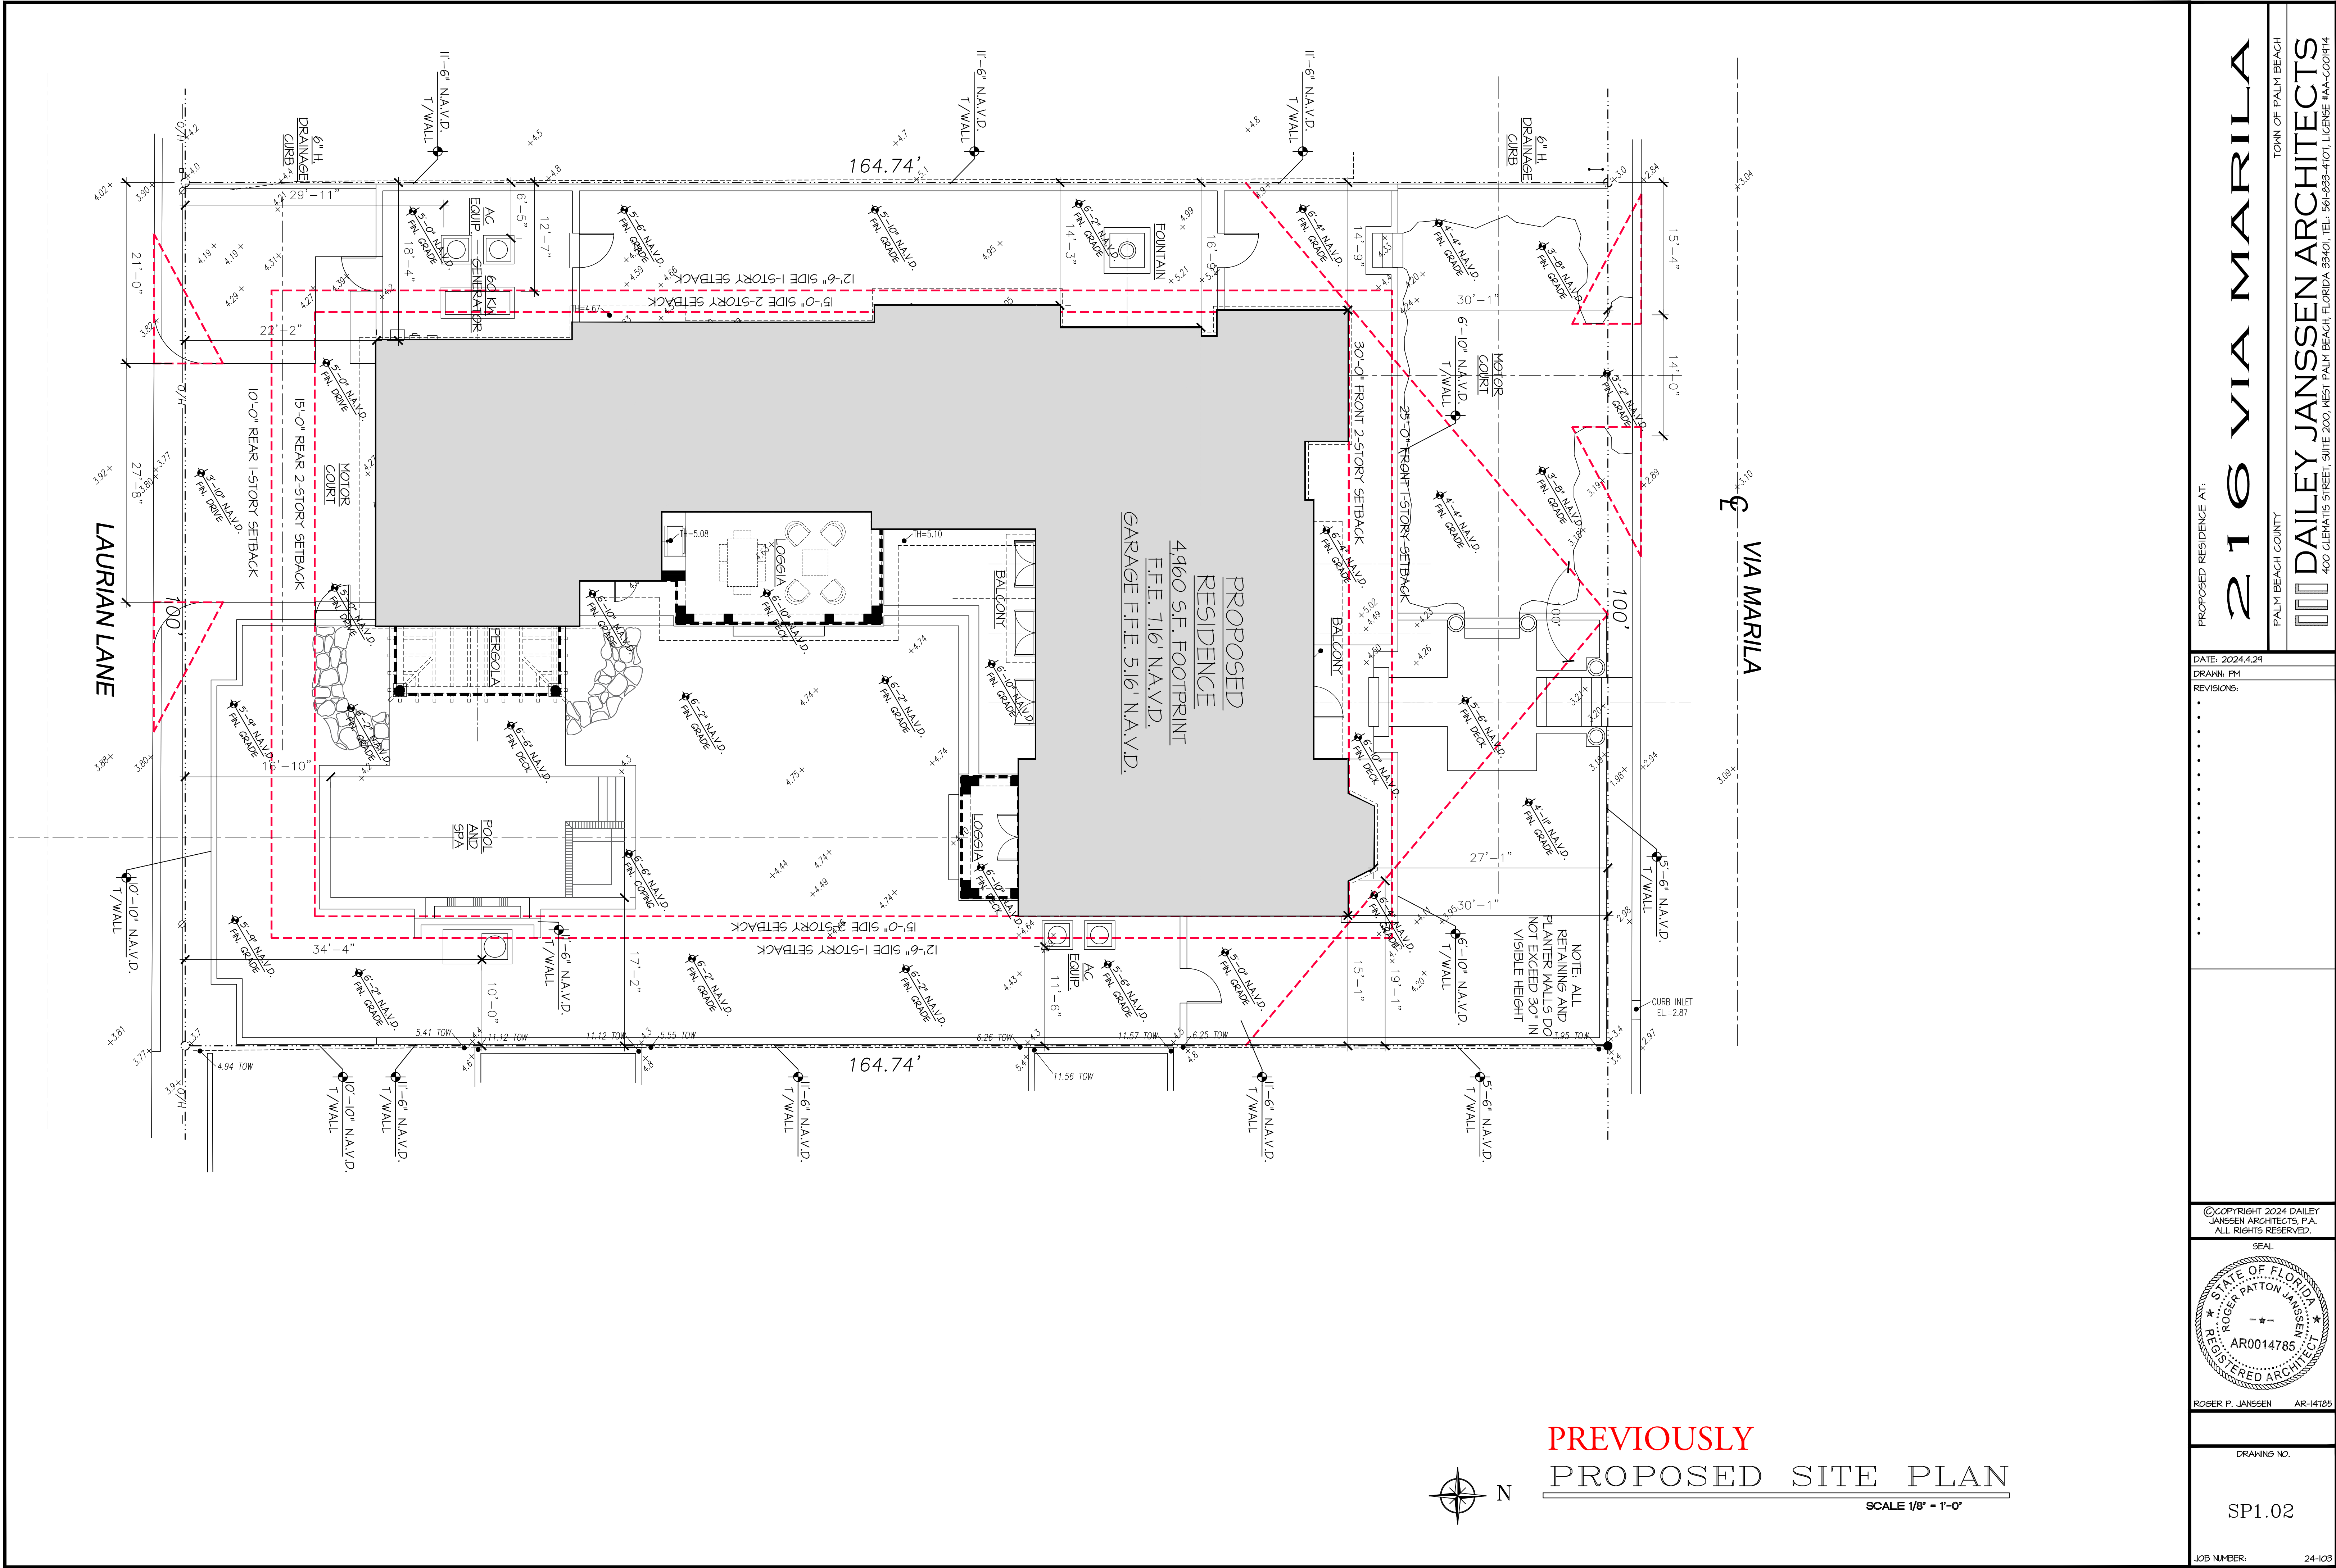

PROPOSED RESIDENCE AT:

DATE: 2024.4.24
DRAWN: FM
REVISIONS:

216 VIA MARILA

TOWN OF PALM BEACH

DAILEY JANSSEN ARCHITECTS

400 CLEMATIS STREET, SUITE 200, WEST PALM BEACH, FLORIDA 33401, TEL: 561-933-4101, LICENSE #AA-C001714

©COPYRIGHT 2024 DAILEY JANSSEN ARCHITECTS, P.A. ALL RIGHTS RESERVED.

SEAL

STATE OF FLORIDA
REGISTERED ARCHITECT
ROGER PATTON JANSSEN
AR0014785


ROGER P. JANSSEN AR-14785

DRAWING NO.

SP1.02

JOB NUMBER:

24-103

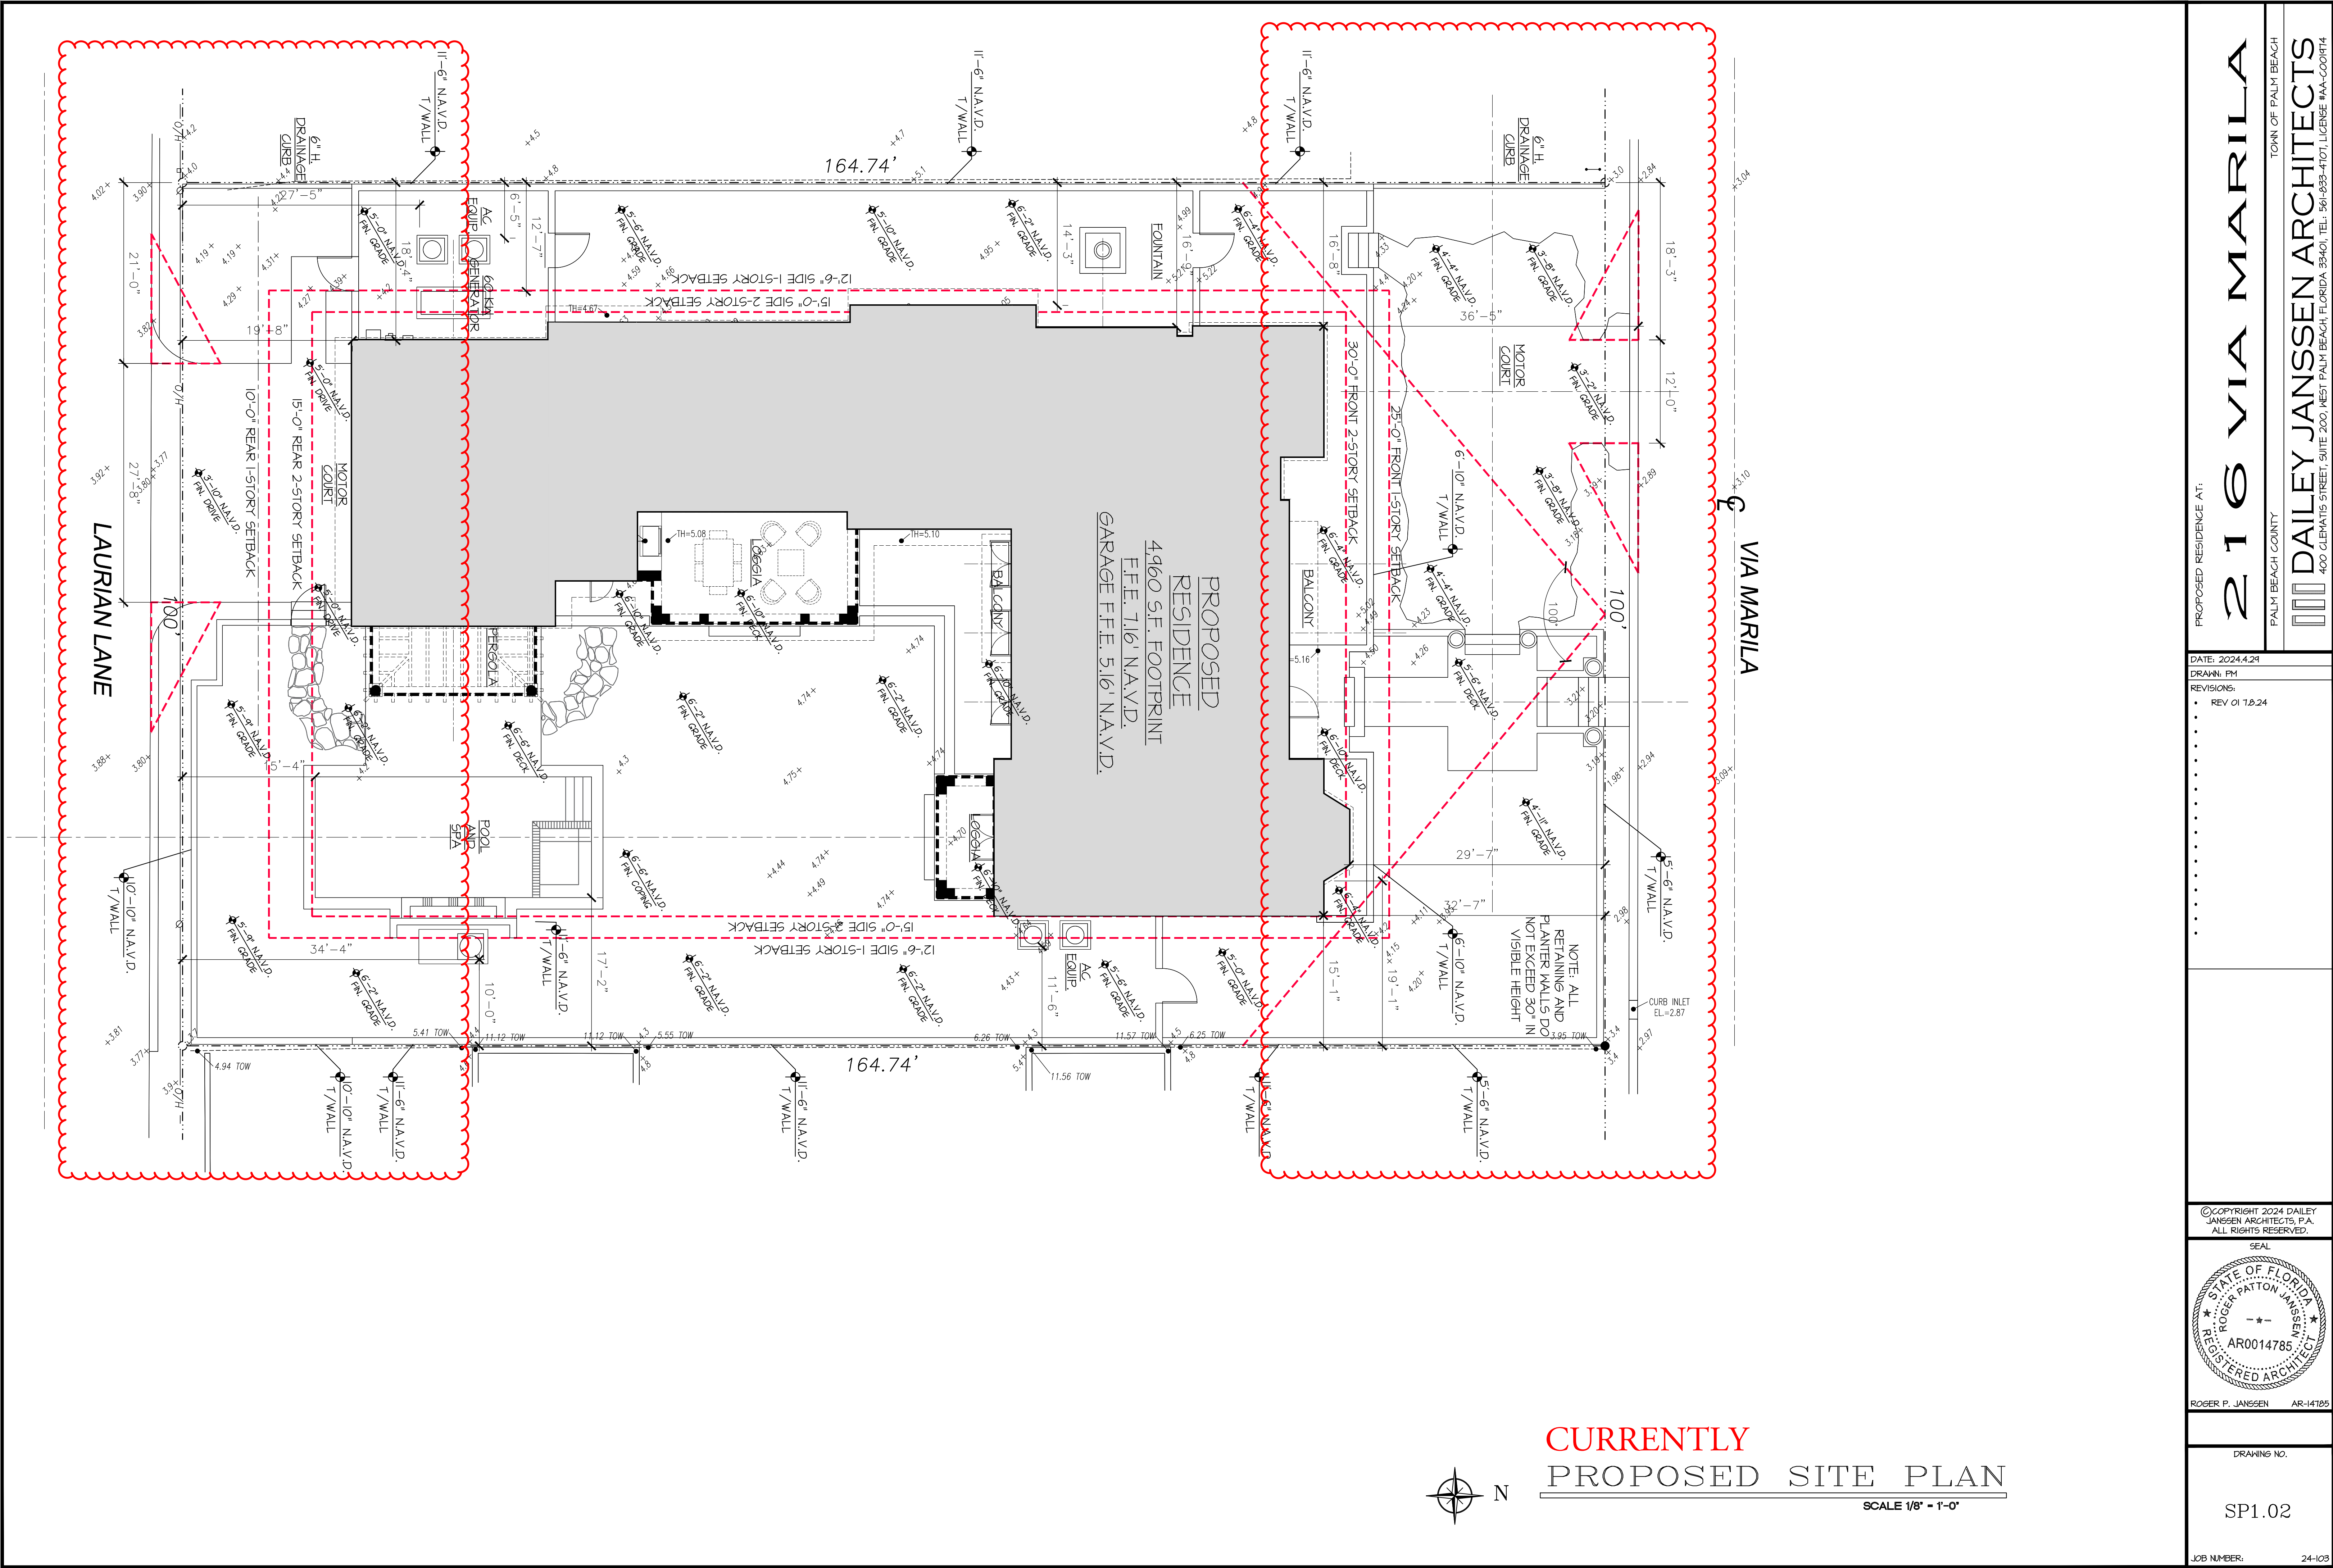


CURRENTLY
PROPOSED SITE PLAN

SCALE 1/8" = 1'-0"

PROPOSED RESIDENCE AT:

DATE: 2024.4.24
DRAWN: FM
REVISIONS:
• REV 01 12.24

©COPYRIGHT 2024 DAILEY
JANSSEN ARCHITECTS, P.A.
ALL RIGHTS RESERVED.

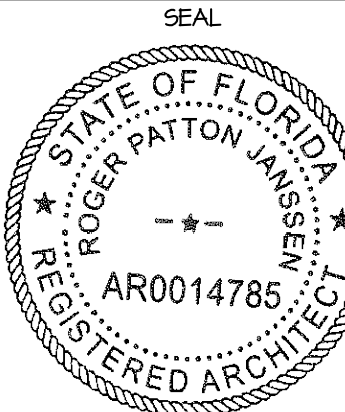

ROGER P. JANSSEN AR-14785

DRAWING NO.

SP1.02


JOB NUMBER: 24-103


216 VIA MARILA

TOWN OF PALM BEACH

PALM BEACH COUNTY

DAILEY JANSSEN ARCHITECTS
400 CLEMATIS STREET, SUITE 200, WEST PALM BEACH, FLORIDA 33401, TEL: 561-933-4101, LICENSE #AA-C001714

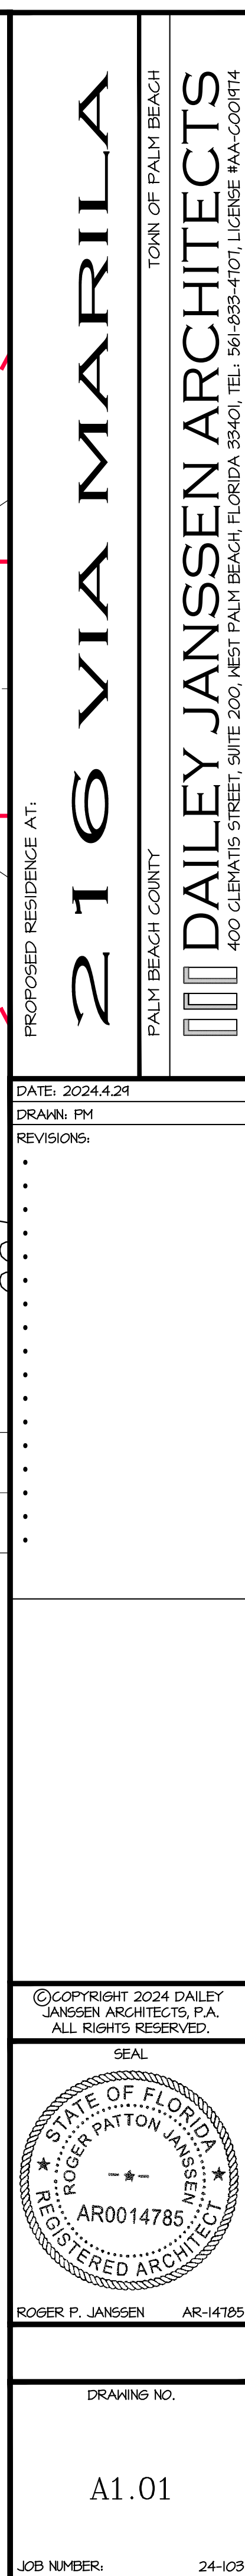

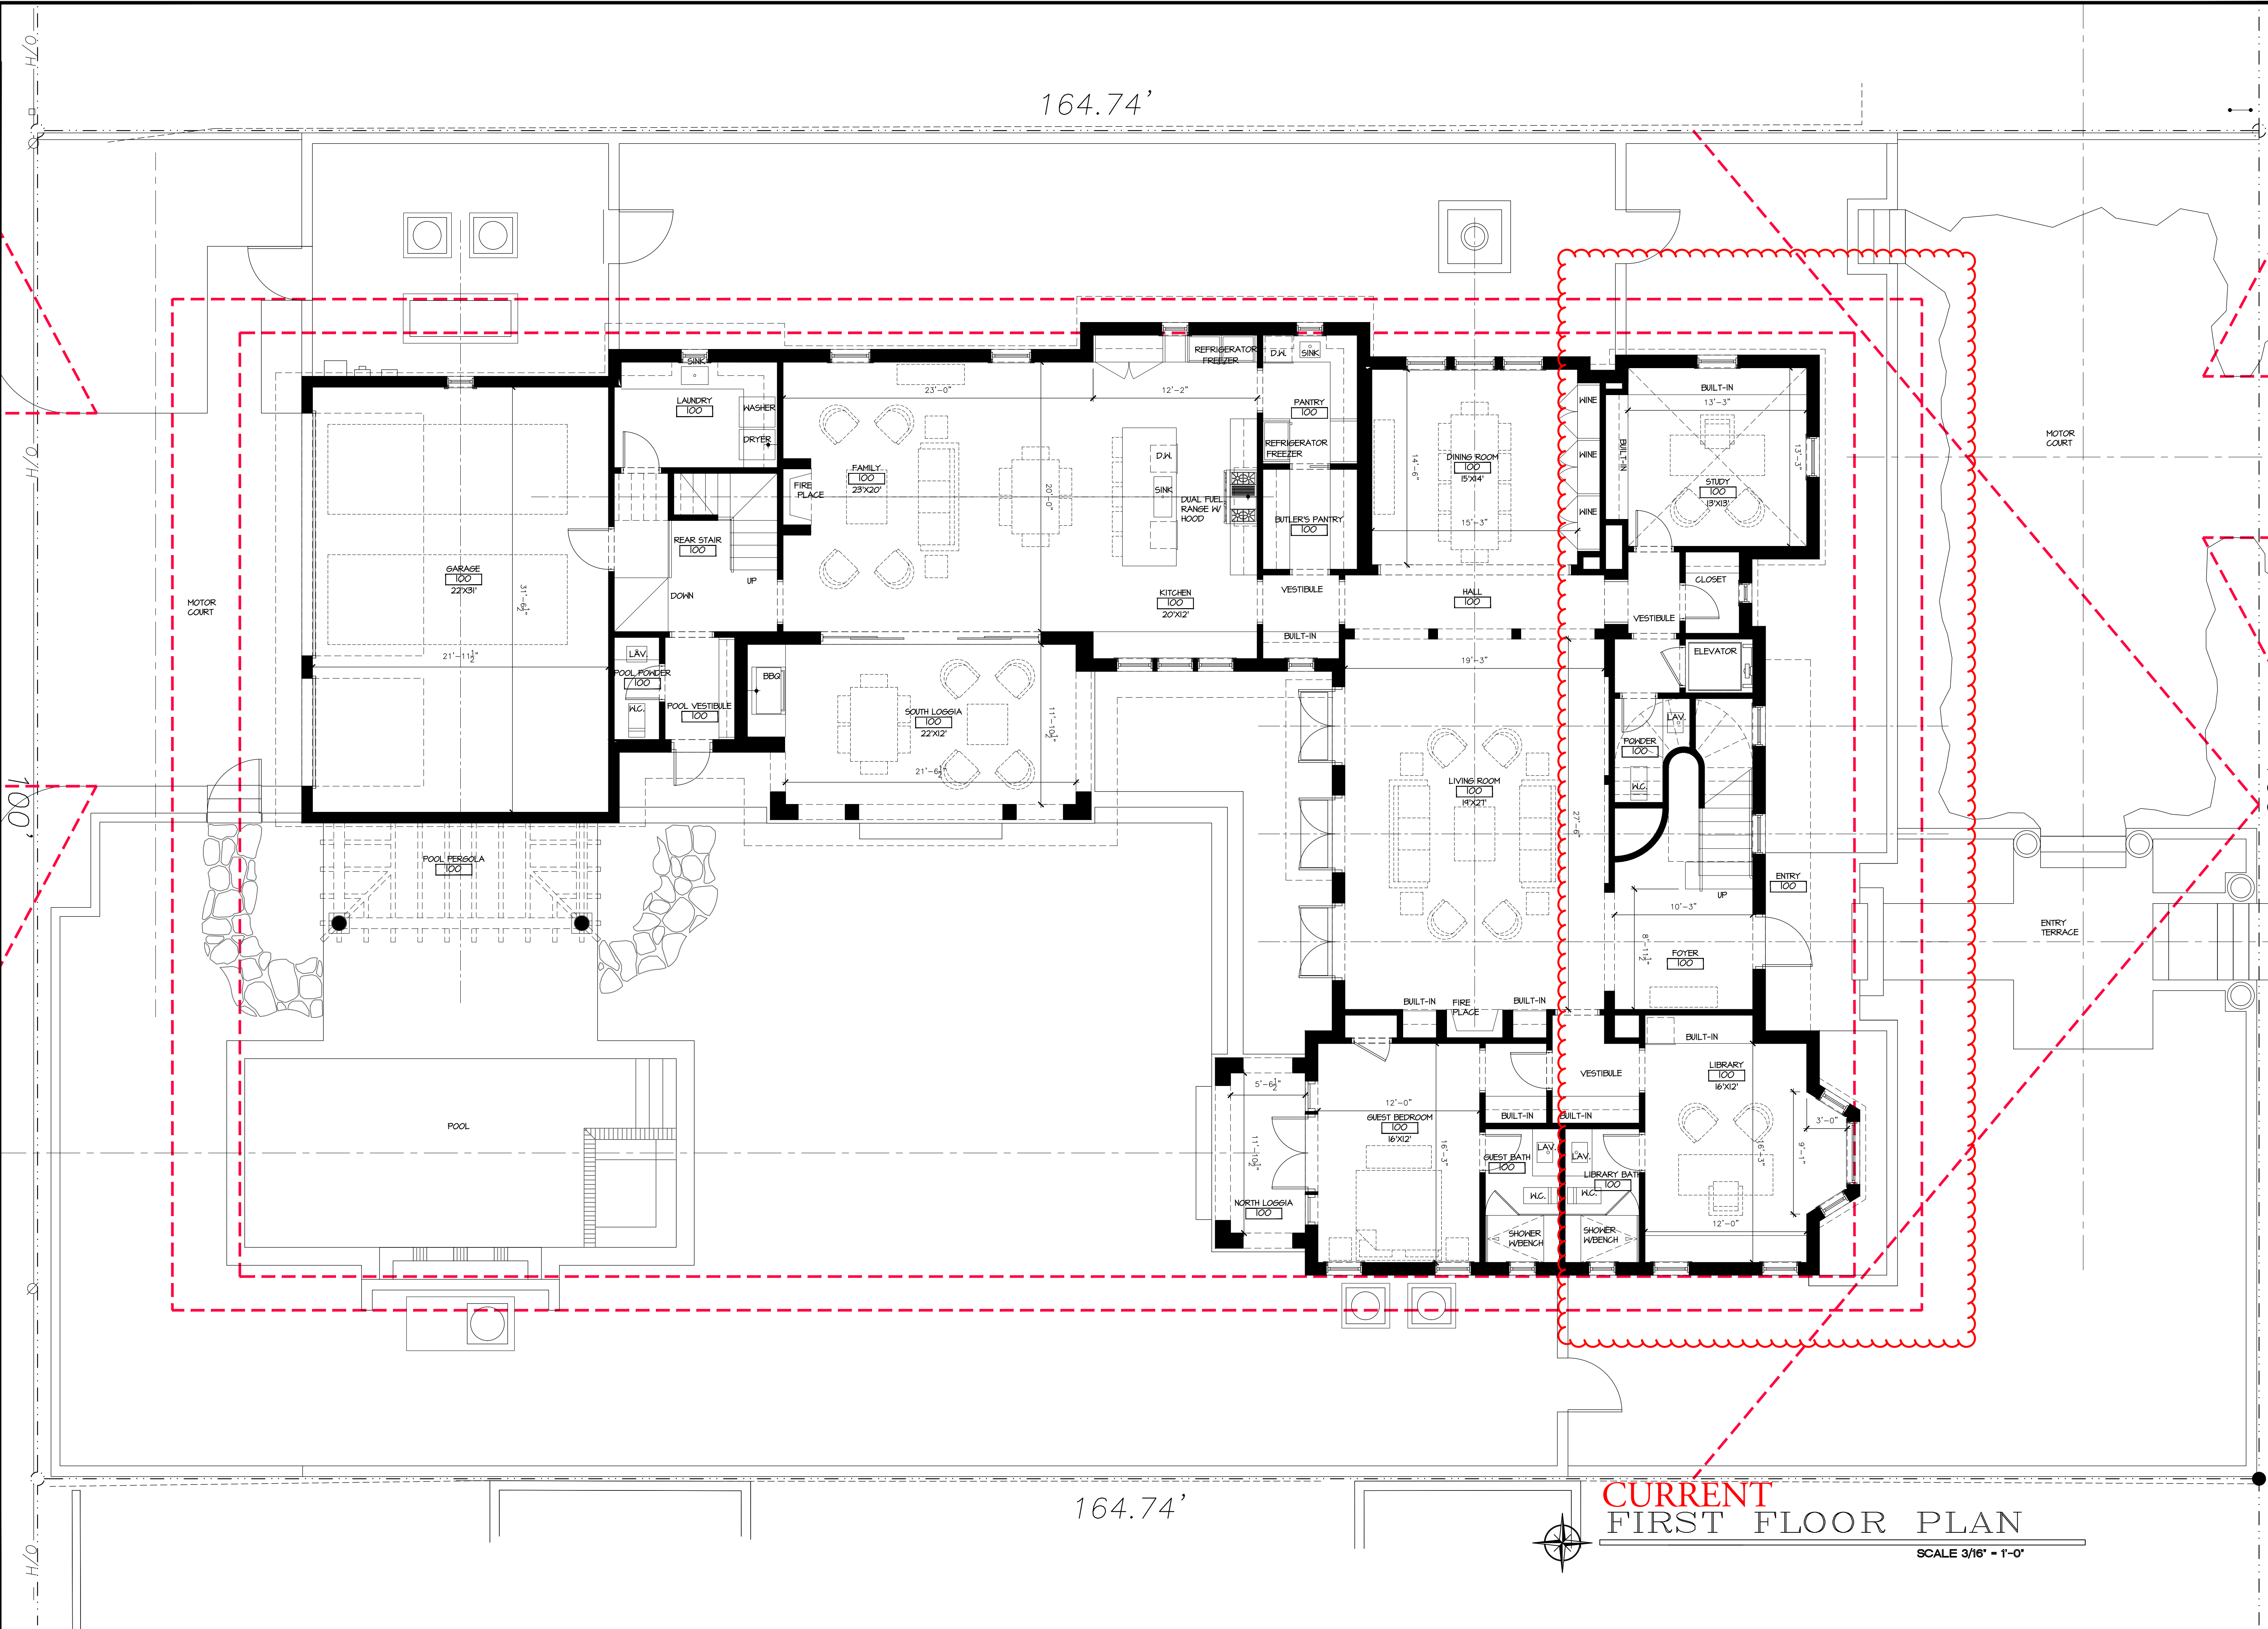

PROPOSED RESIDENCE AT:


DATE: 2024.4.24

DRAWN: PM

REVISIONS:

REV 01 T.B.24

©COPYRIGHT 2024 DAILEY JANSEN ARCHITECTS, P.A.
ALL RIGHTS RESERVED.

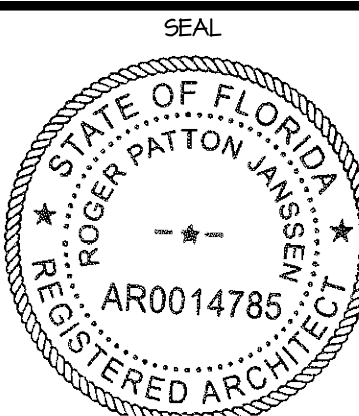


ROGER P. JANSSEN AR-14785

DRAWING NO.

A1.01

JOB NUMBER:

24-103

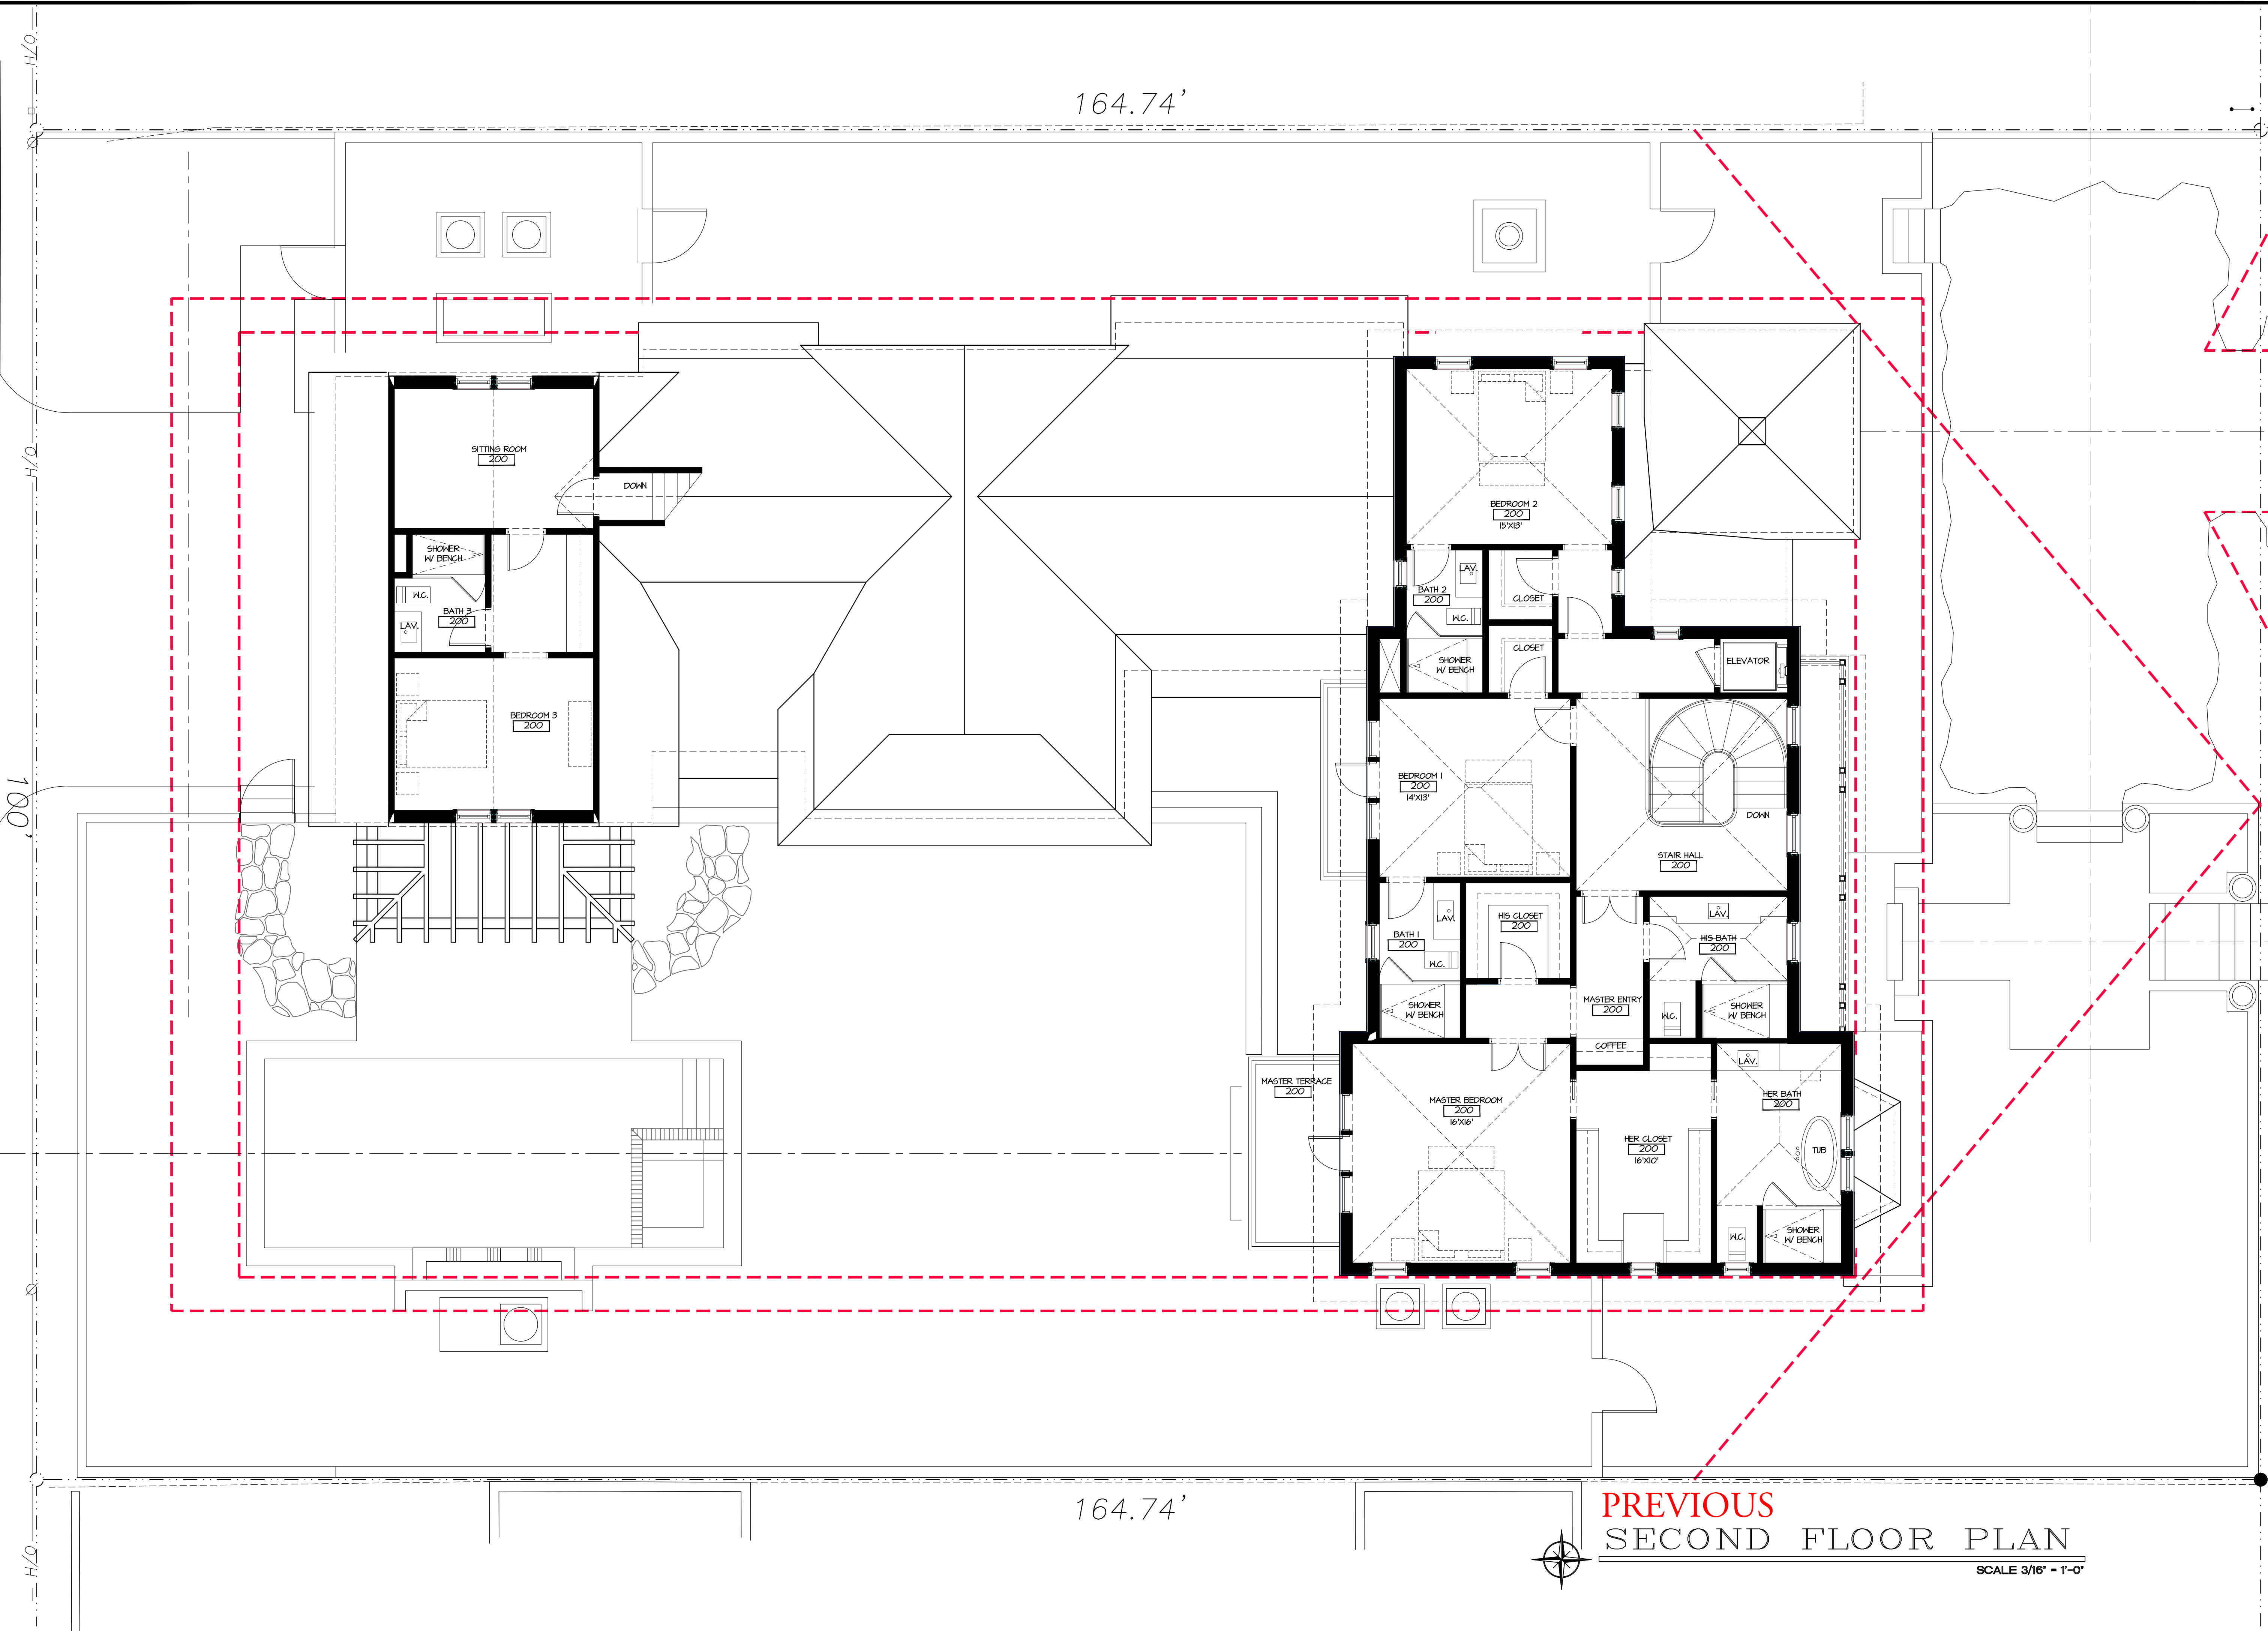

PROPOSED RESIDENCE AT:

216 VIA MARILA

PALM BEACH COUNTY
TOWN OF PALM BEACH

DAILEY JANSSEN ARCHITECTS
400 CLEVELAND STREET, SUITE 200, WEST PALM BEACH, FLORIDA 33401 TEL: 561-933-4707, LICENSE #AA-C001974

DATE: 2024.4.24
DRAWN: PM
REVISIONS:

©COPYRIGHT 2024 DAILEY JANSSEN ARCHITECTS, P.A.
ALL RIGHTS RESERVED.

SEAL


STATE OF FLORIDA
REGISTERED ARCHITECT
ROGER PATTON JANSSEN
AR0014785

ROGER P. JANSSEN AR-14785

DRAWING NO.

A1.02

JOB NUMBER: 24-103

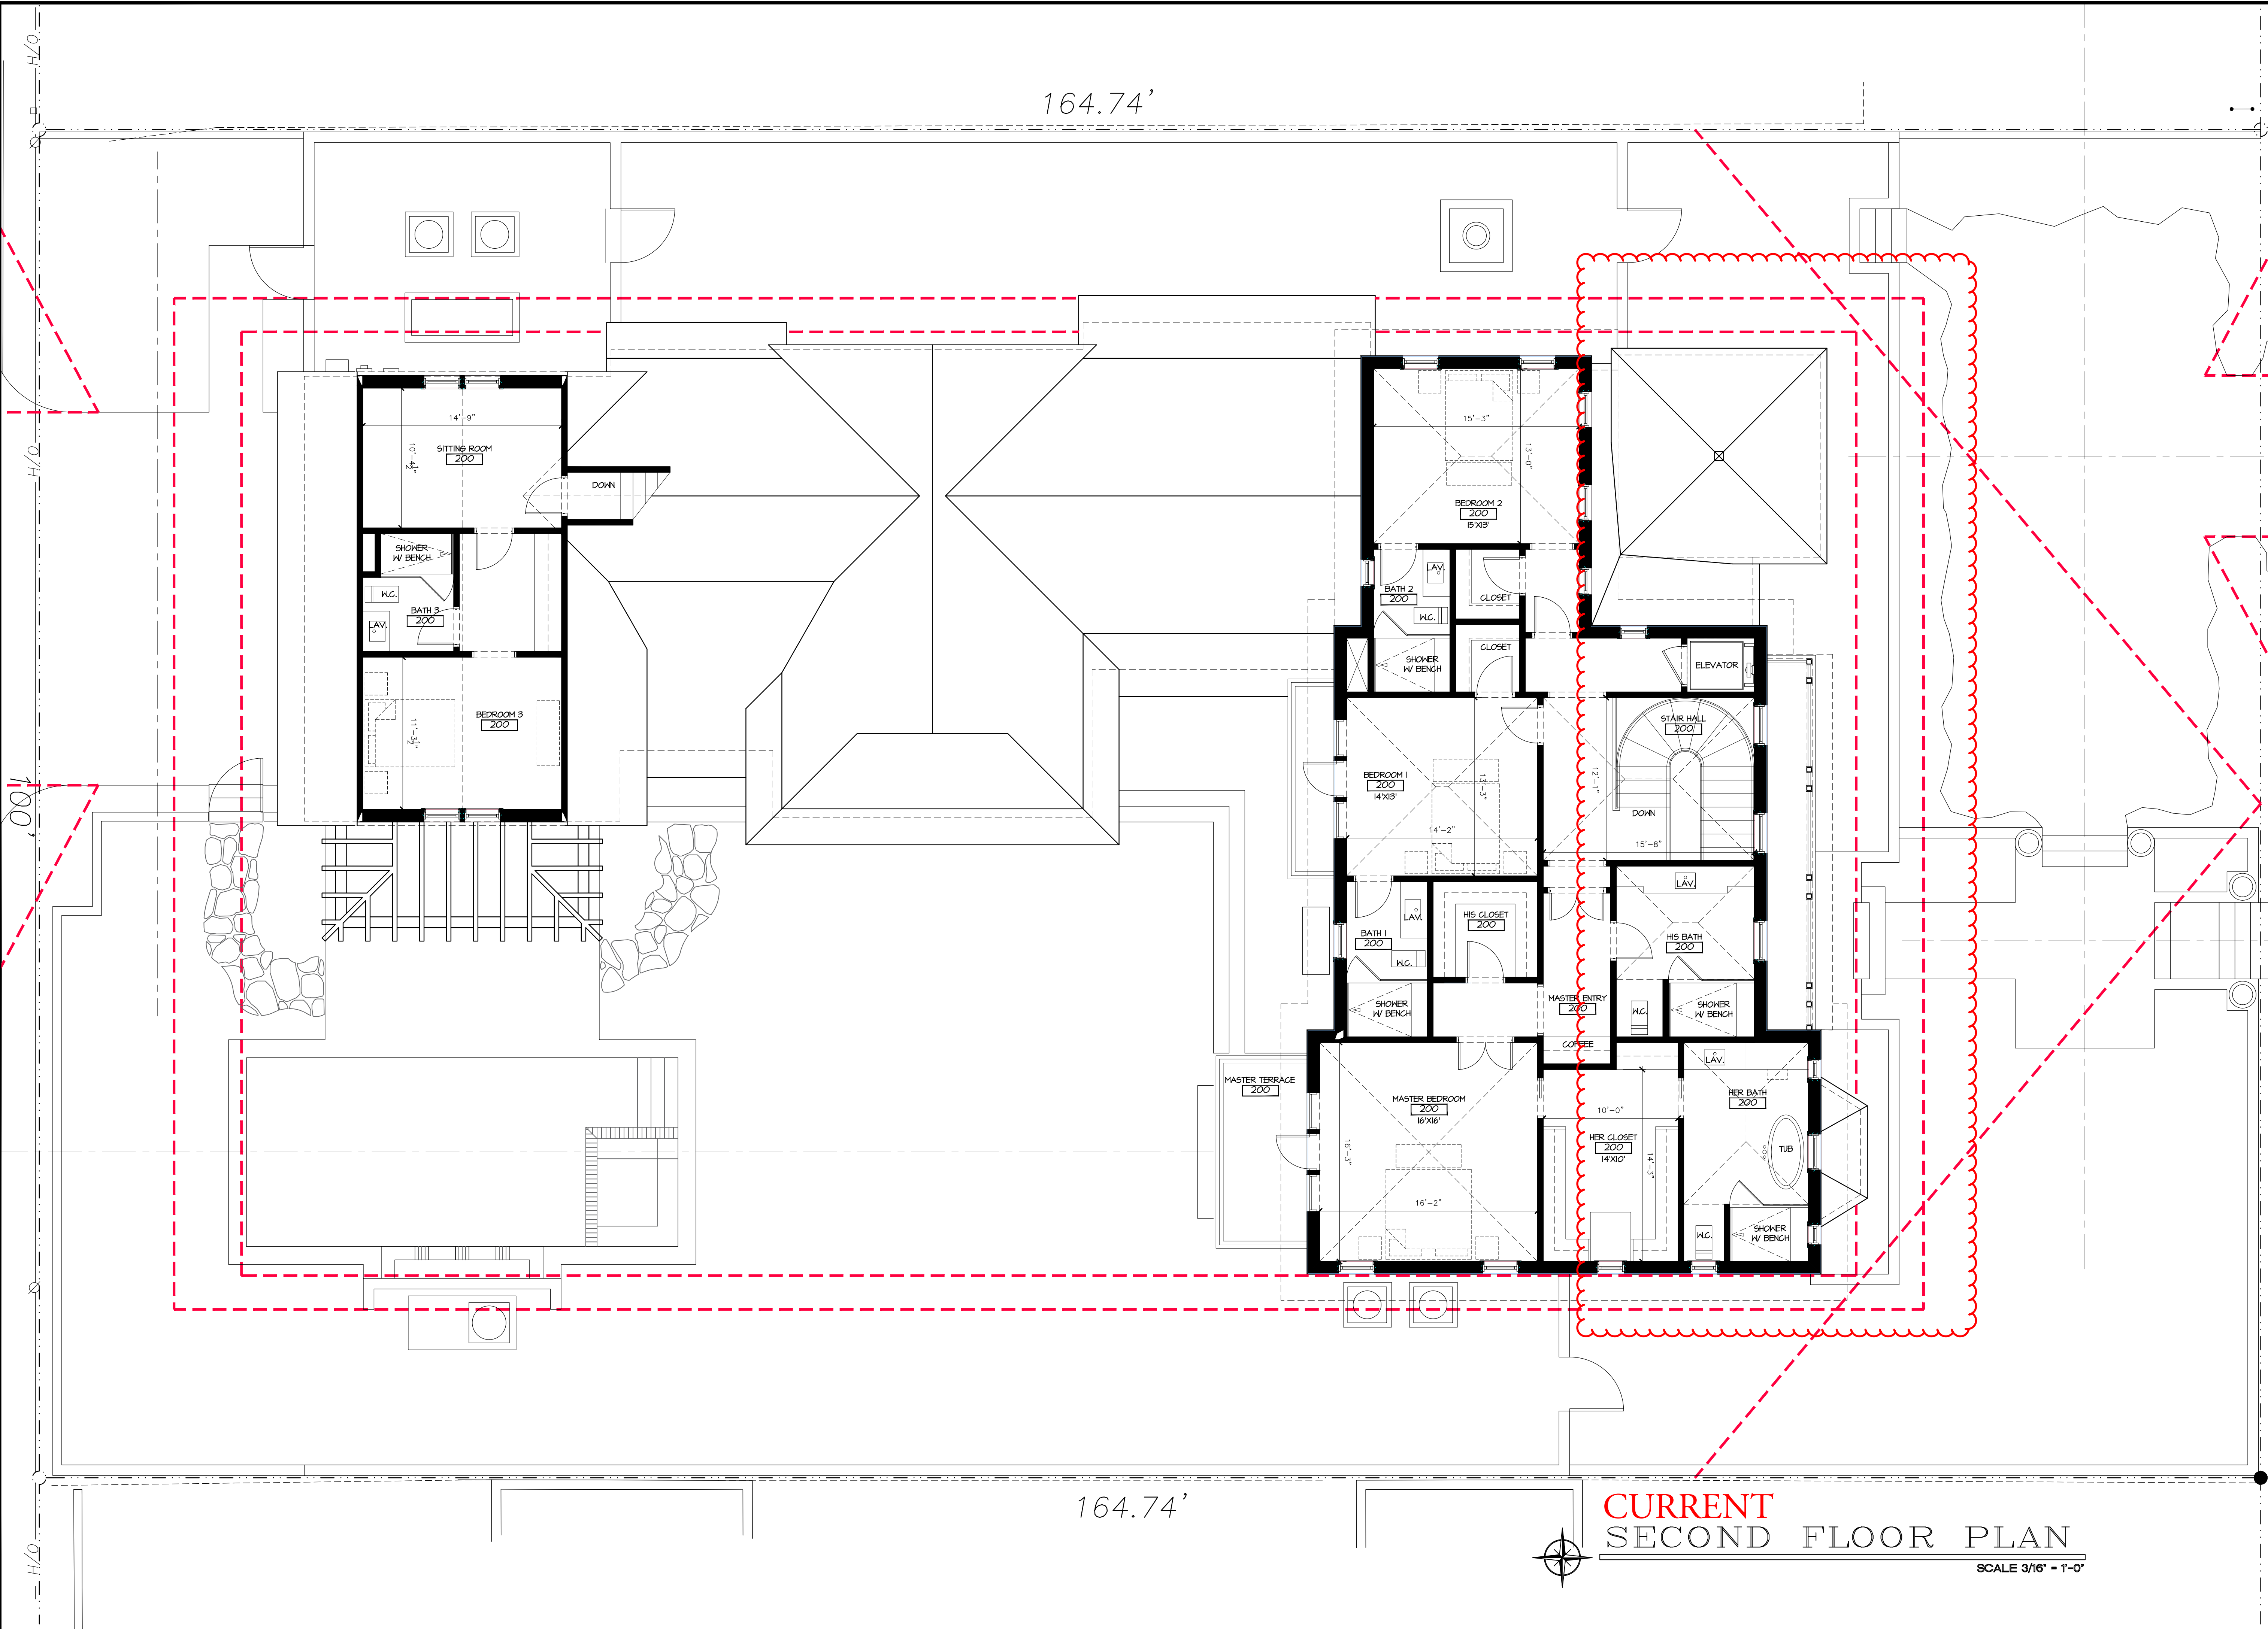

PROPOSED RESIDENCE AT:

216 VIA MARILA

TOWN OF PALM BEACH

DAILEY JANSSEN ARCHITECTS

400 CLEVELAND STREET, SUITE 200, WEST PALM BEACH, FLORIDA 33401 TEL: 561-933-4707, LICENSE #AA-C00174

DATE: 2024.4.24

DRAWN: PM

REVISIONS:

- REV 01 T.B.24

©COPYRIGHT 2024 DAILEY JANSSEN ARCHITECTS, P.A. ALL RIGHTS RESERVED.

SEAL


STATE OF FLORIDA
REGISTERED ARCHITECT
ROGER PATTON JANSSEN
AR0014785

ROGER P. JANSSEN AR-14785

DRAWING NO.

A1.02

JOB NUMBER: 24-103

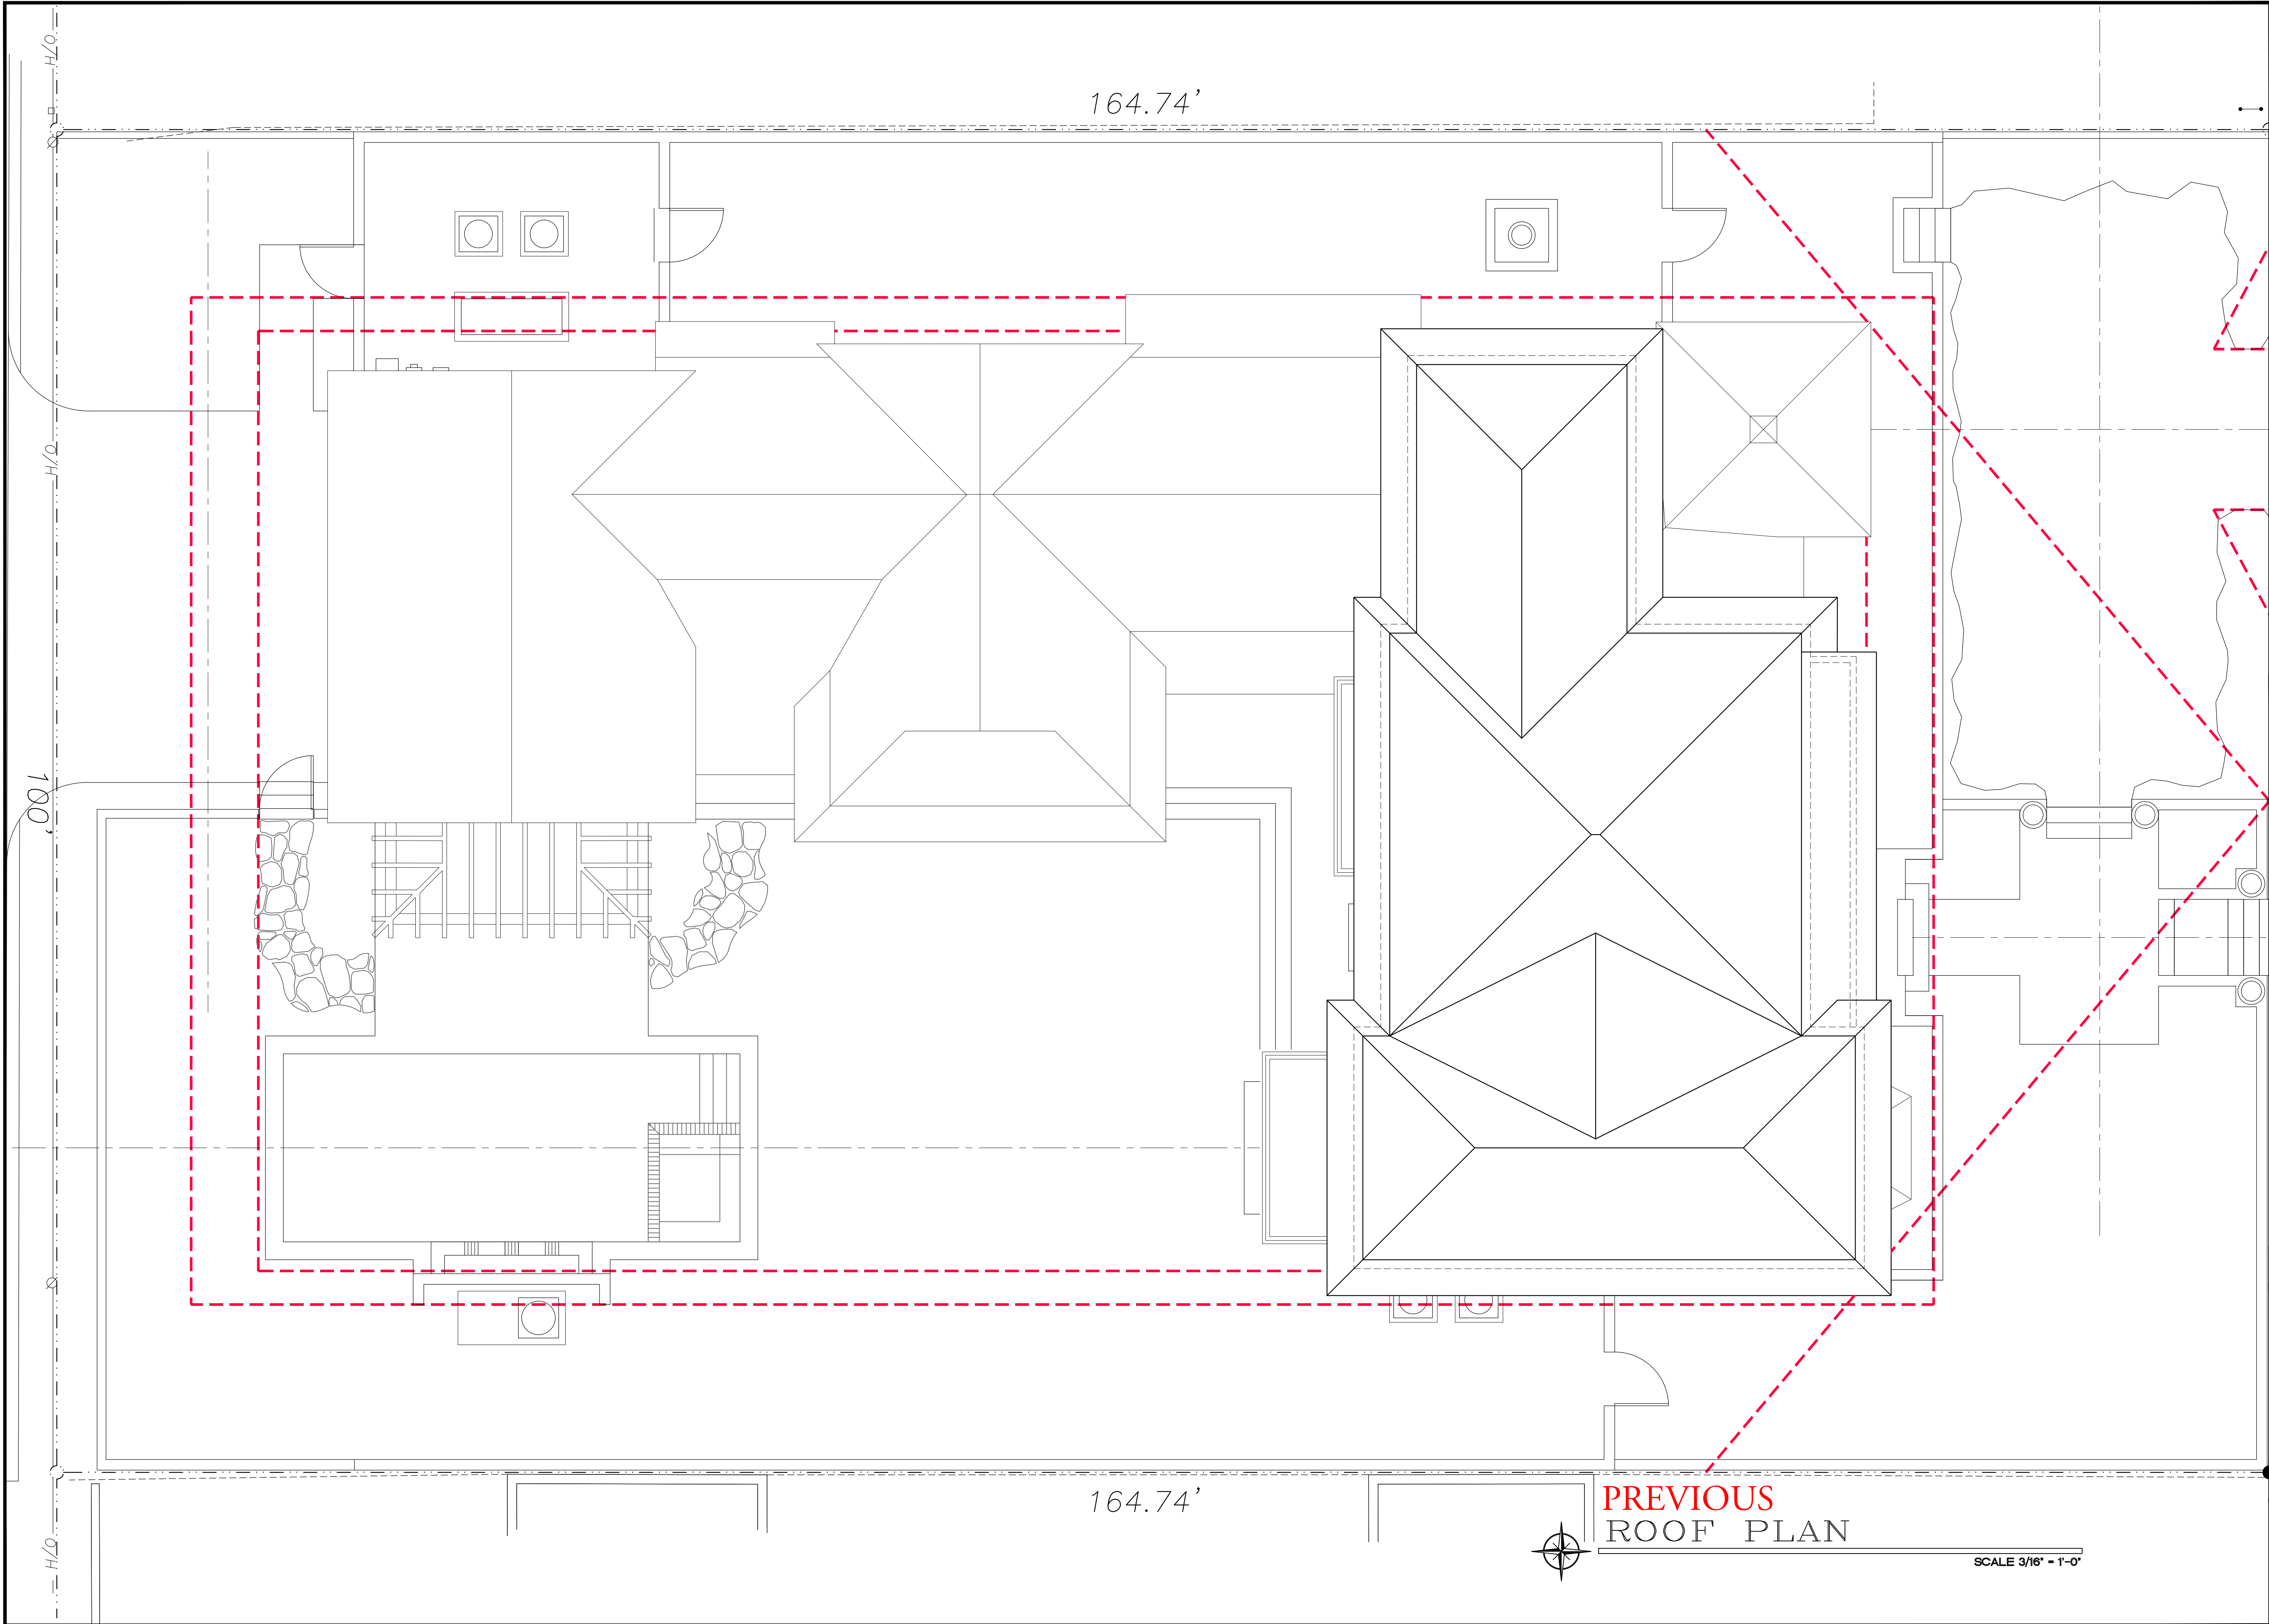

PREVIOUS
ROOF PLAN

SCALE 3/16" = 1'-0"

PROPOSED RESIDENCE AT:

216 VIA MARILA

TOWN OF PALM BEACH


PALM BEACH COUNTY

DAILEY JANSSEN ARCHITECTS

400 CLEVELAND STREET, SUITE 200, WEST PALM BEACH, FLORIDA 33401 TEL: 561-933-4101 FAX: 561-933-4104

DATE: 2024.4.24
DRAWN: PM
REVISIONS:

©COPYRIGHT 2024 DAILEY
JANSSEN ARCHITECTS, P.A.
ALL RIGHTS RESERVED.

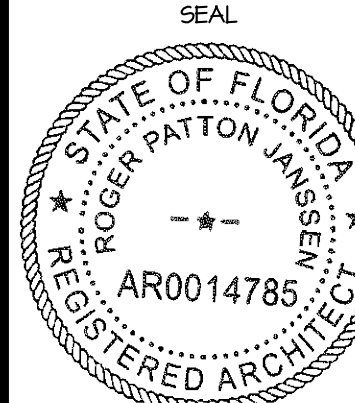


ROGER P. JANSSEN AR-14785

DRAWING NO.

A1.03


JOB NUMBER: 24-103

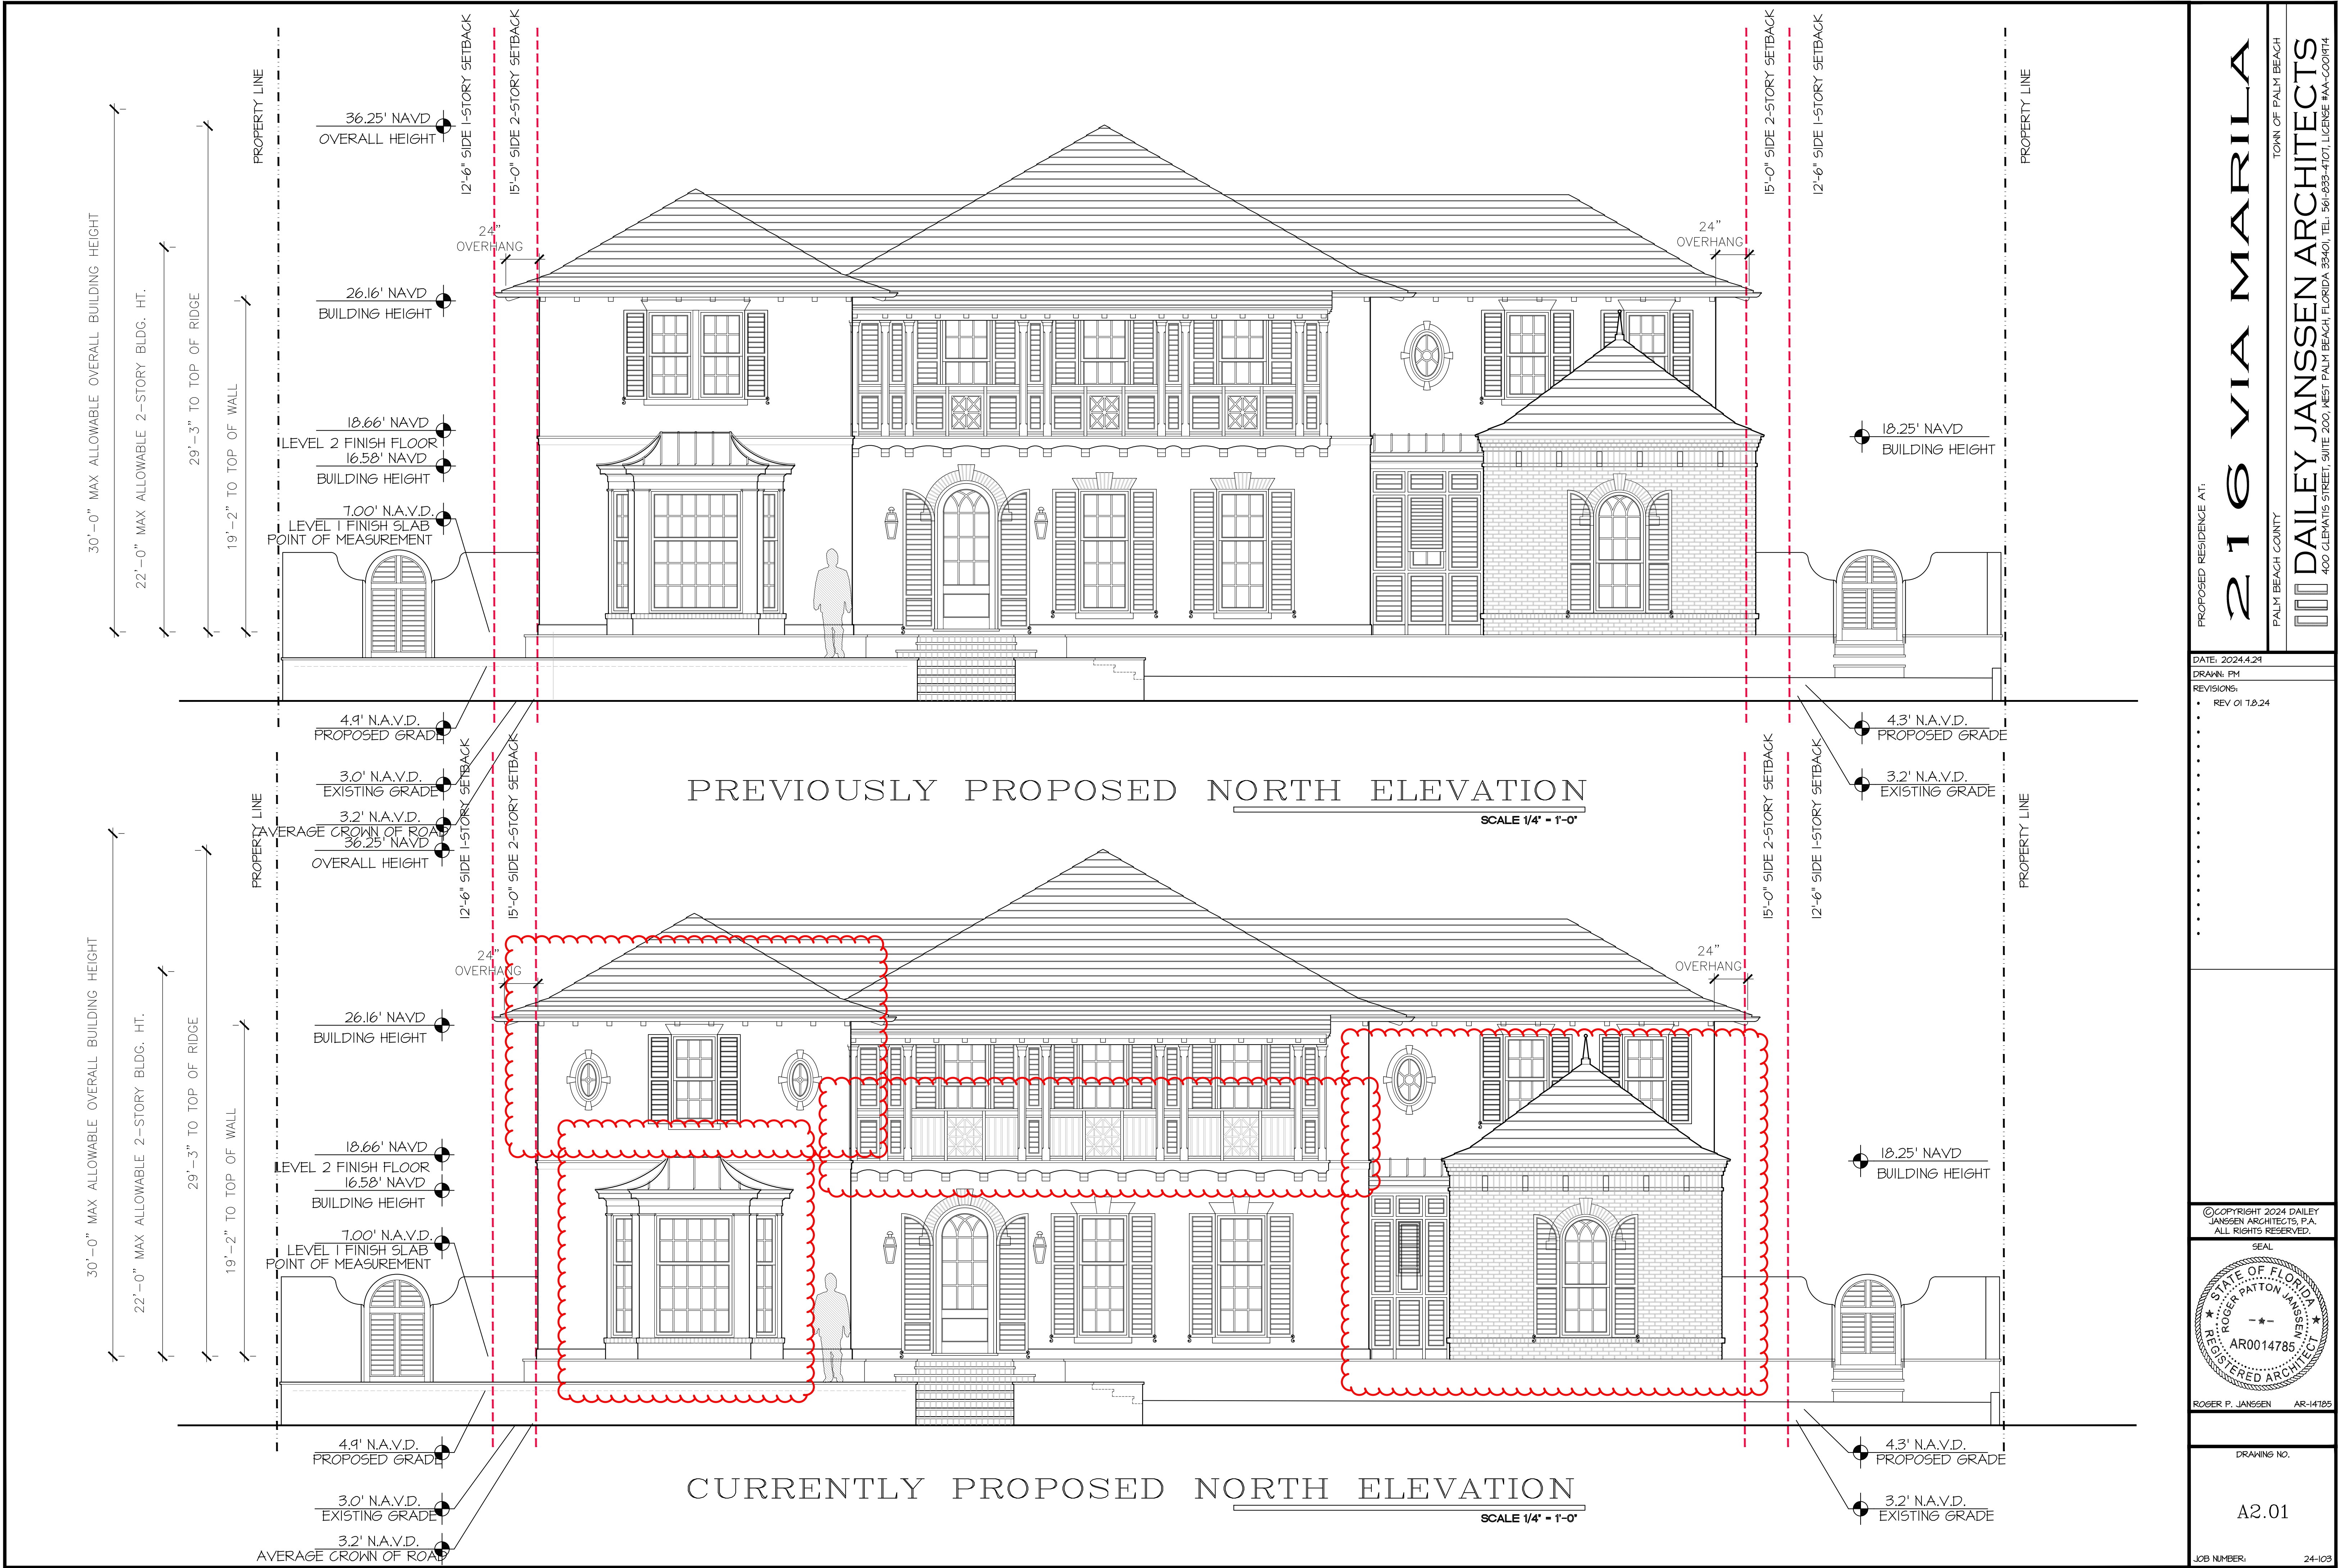

PROPOSED RESIDENCE AT:

DATE: 2024.4.24
DRAWN: FM
REVISIONS:
• REV 01 10.24

©COPYRIGHT 2024 DAILEY JANSSEN ARCHITECTS, P.A. ALL RIGHTS RESERVED.

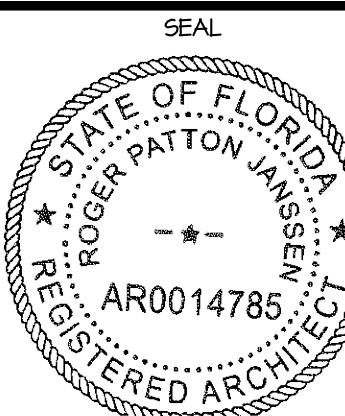

ROGER P. JANSSEN AR-14785

DRAWING NO.

A2.01

JOB NUMBER: 24-103

216 VIA MARILA

TOWN OF PALM BEACH

PALM BEACH COUNTY


DAILEY JANSSEN ARCHITECTS

400 CLEVELAND STREET, SUITE 200, WEST PALM BEACH, FLORIDA 33401 TEL: 561-833-4101, LICENSE #AA-C0014



PREVIOUSLY PROPOSED EAST ELEVATION

SCALE 3/16" = 1'-0"

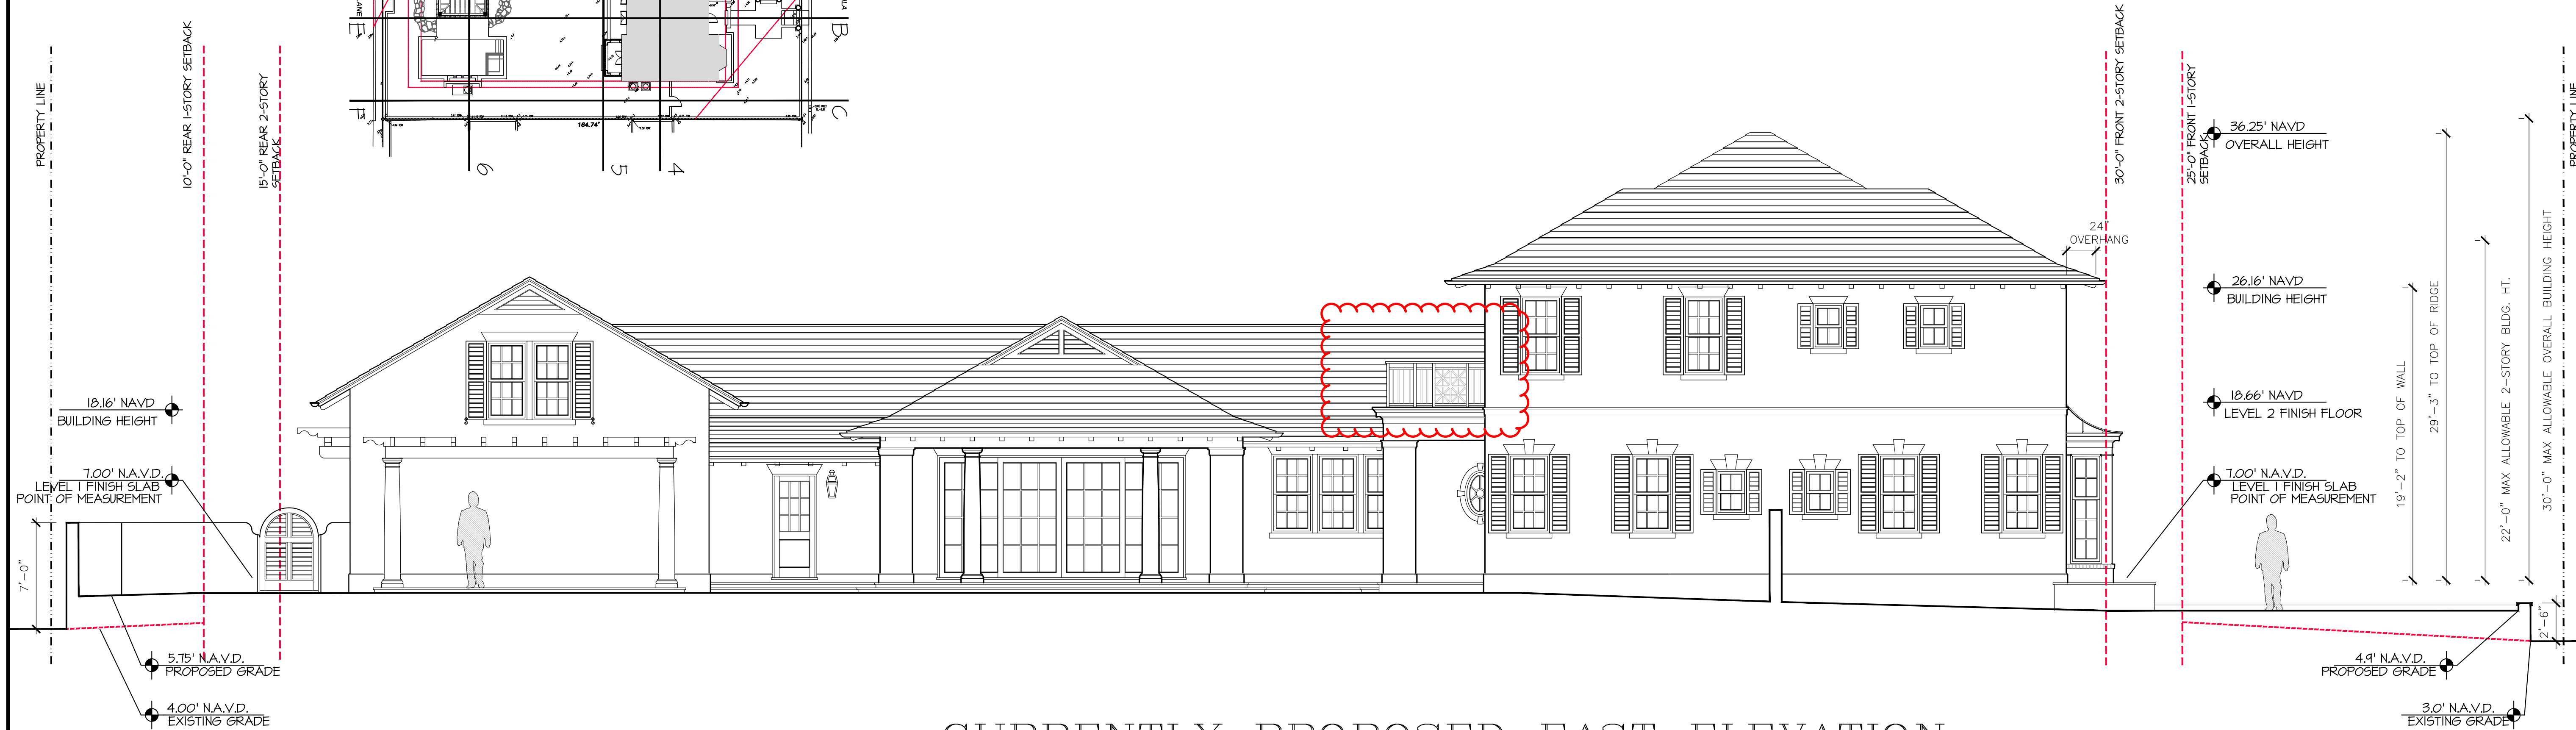


CURRENTLY PROPOSED EAST ELEVATION

SCALE 3/16" = 1'-0"

PROPOSED RESIDENCE AT:

DATE: 2024.4.24
DRAWN: PM
REVISIONS:
• REV 01 10.24

©COPYRIGHT 2024 DALEY
JANSSEN ARCHITECTS, P.A.
ALL RIGHTS RESERVED.

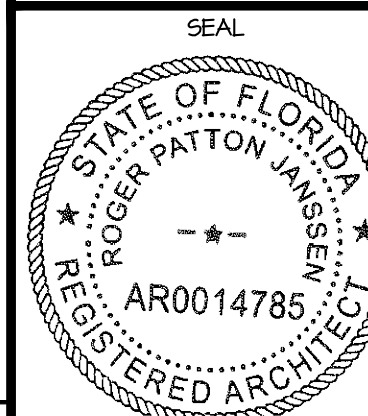

ROGER P. JANSSEN AR-14785

DRAWING NO.

A2.03

JOB NUMBER: 24-103

216 VIA MARILA

TOWN OF PALM BEACH

PALM BEACH COUNTY

DALEY JANSSEN ARCHITECTS
400 CLEVELAND STREET, SUITE 200, WEST PALM BEACH, FLORIDA 33411, TEL: 561-933-4101, LICENSE #AA-C001914