



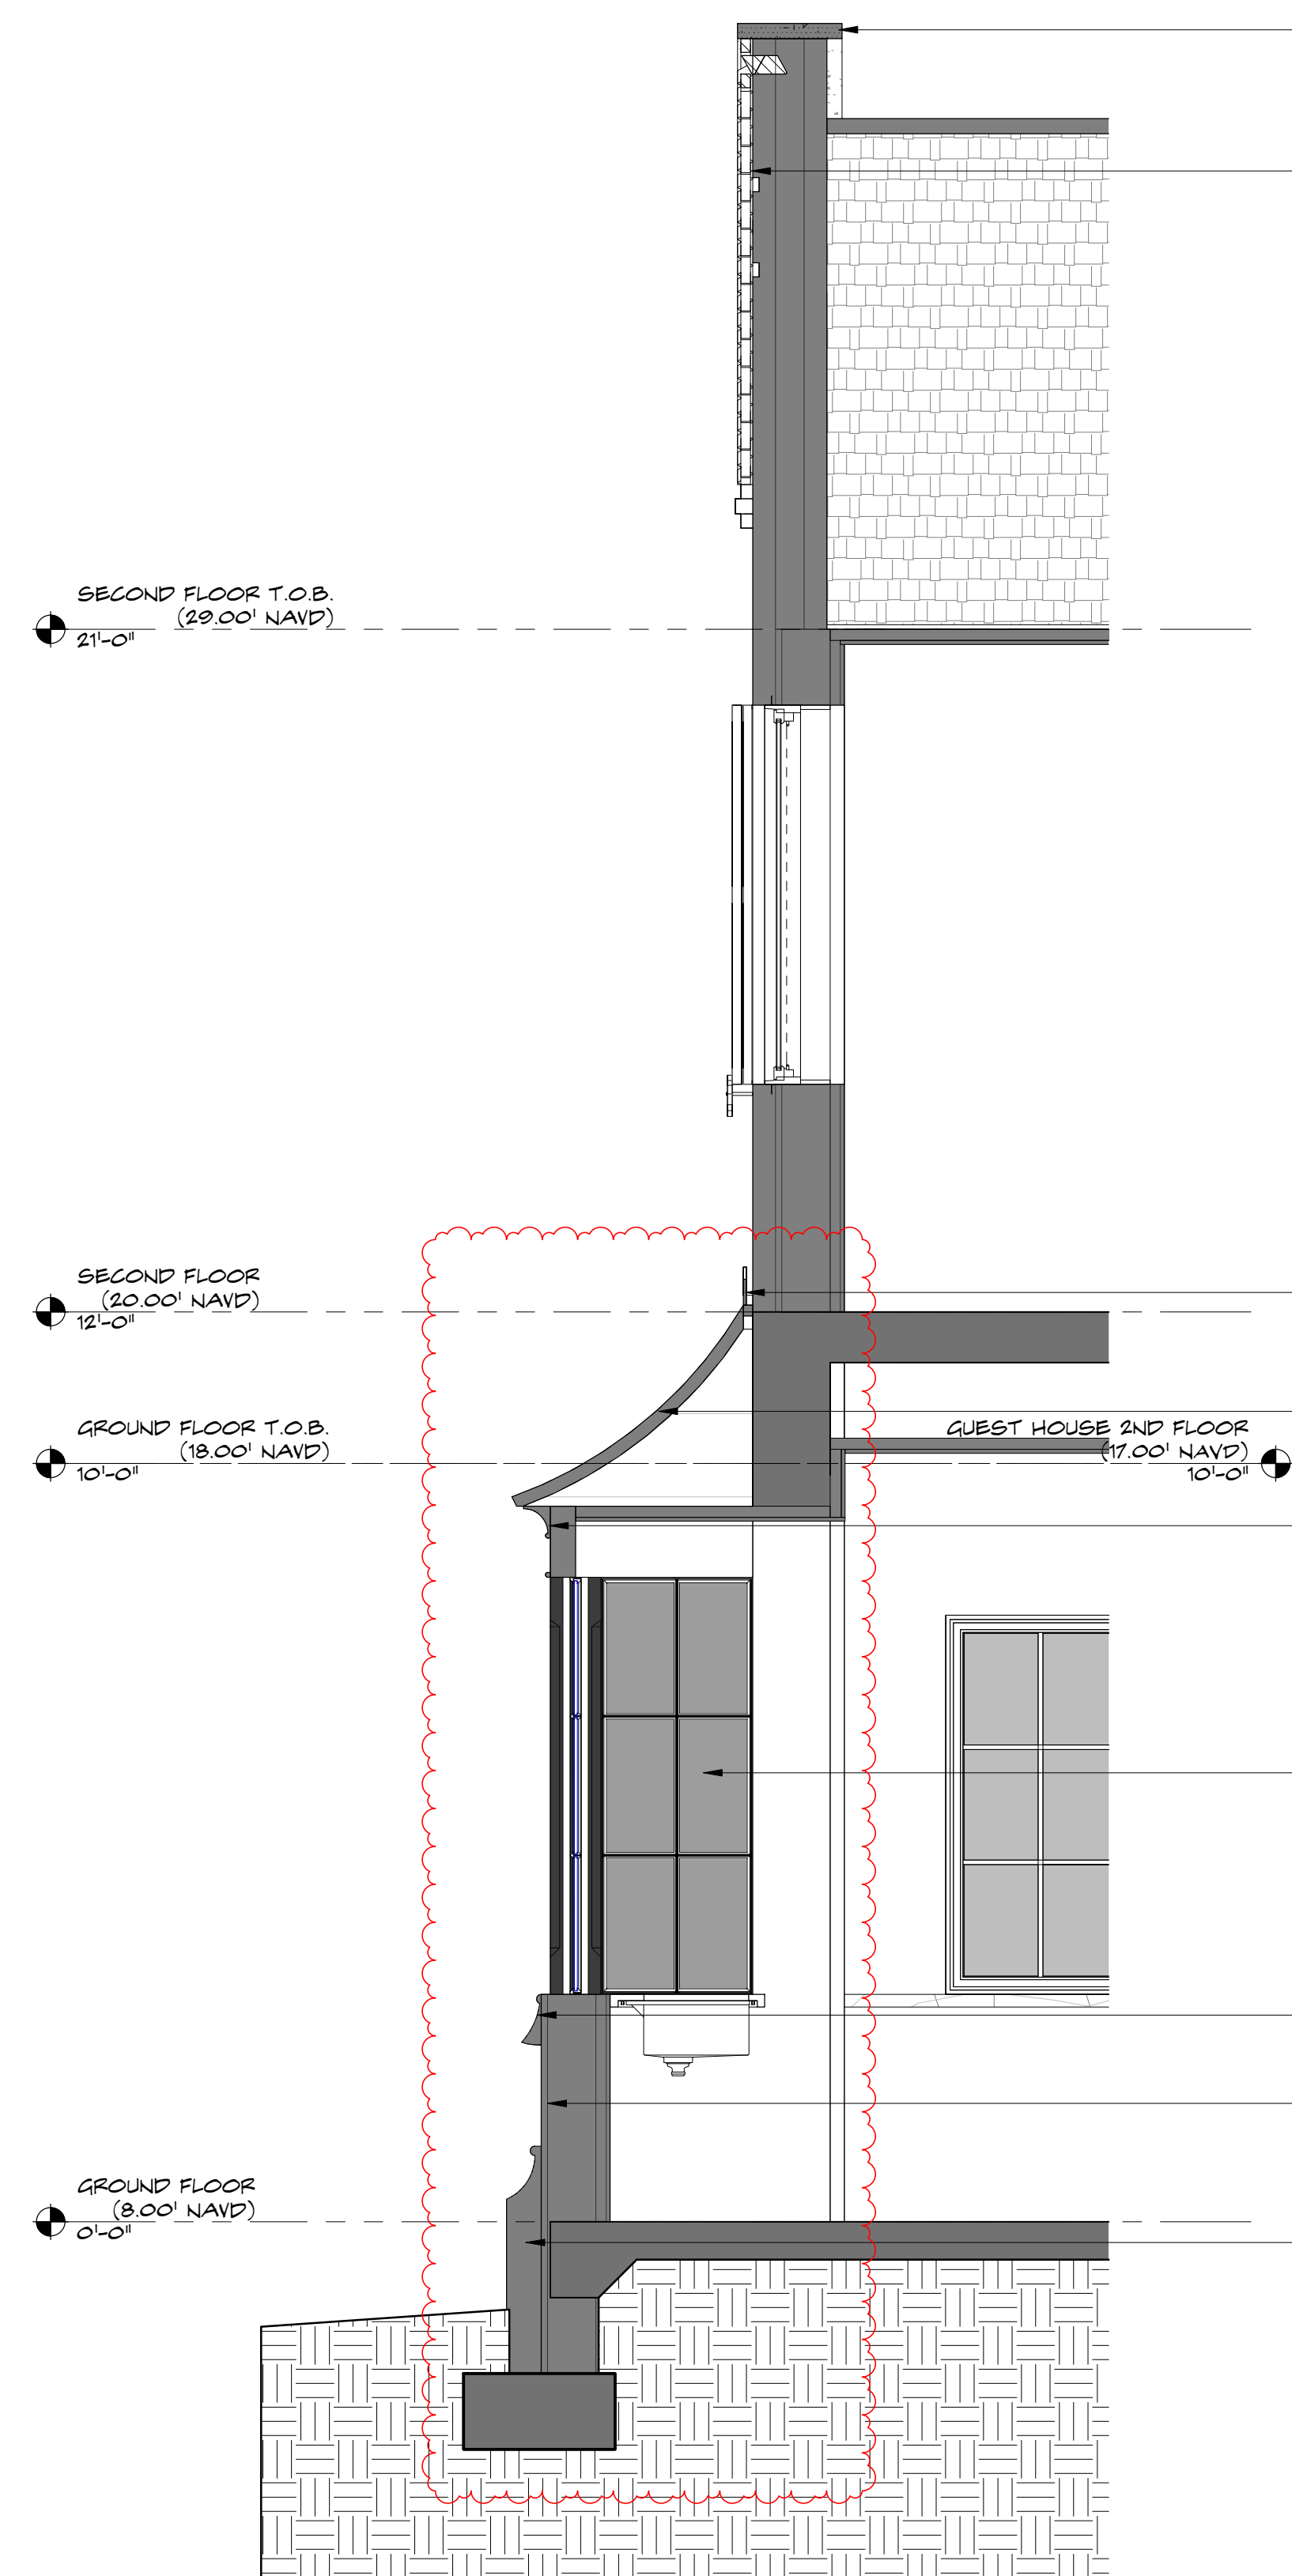


2 ENLARGED GABLE SECTION @ KITCHEN  
A-3.7.0 SCALE: 1/2" = 1'-0"

- LIME STONE PARAPET CAP
- BRICK GABLE DETAIL; REFER TO DETAIL SHEET
- COPPER DOWNSPOUTS
- OPERABLE WINDOW SHUTTERST
- DECORATIVE COPPER RIDGE CAP
- COPPER ROOF
- BRONZE EAVE
- HANDMADE BRICK; FLEMISH BOND
- BRONZE WINDOW
- LIMESTONE SILL
- LIMESTONE CLADDING
- LIMESTONE BASE

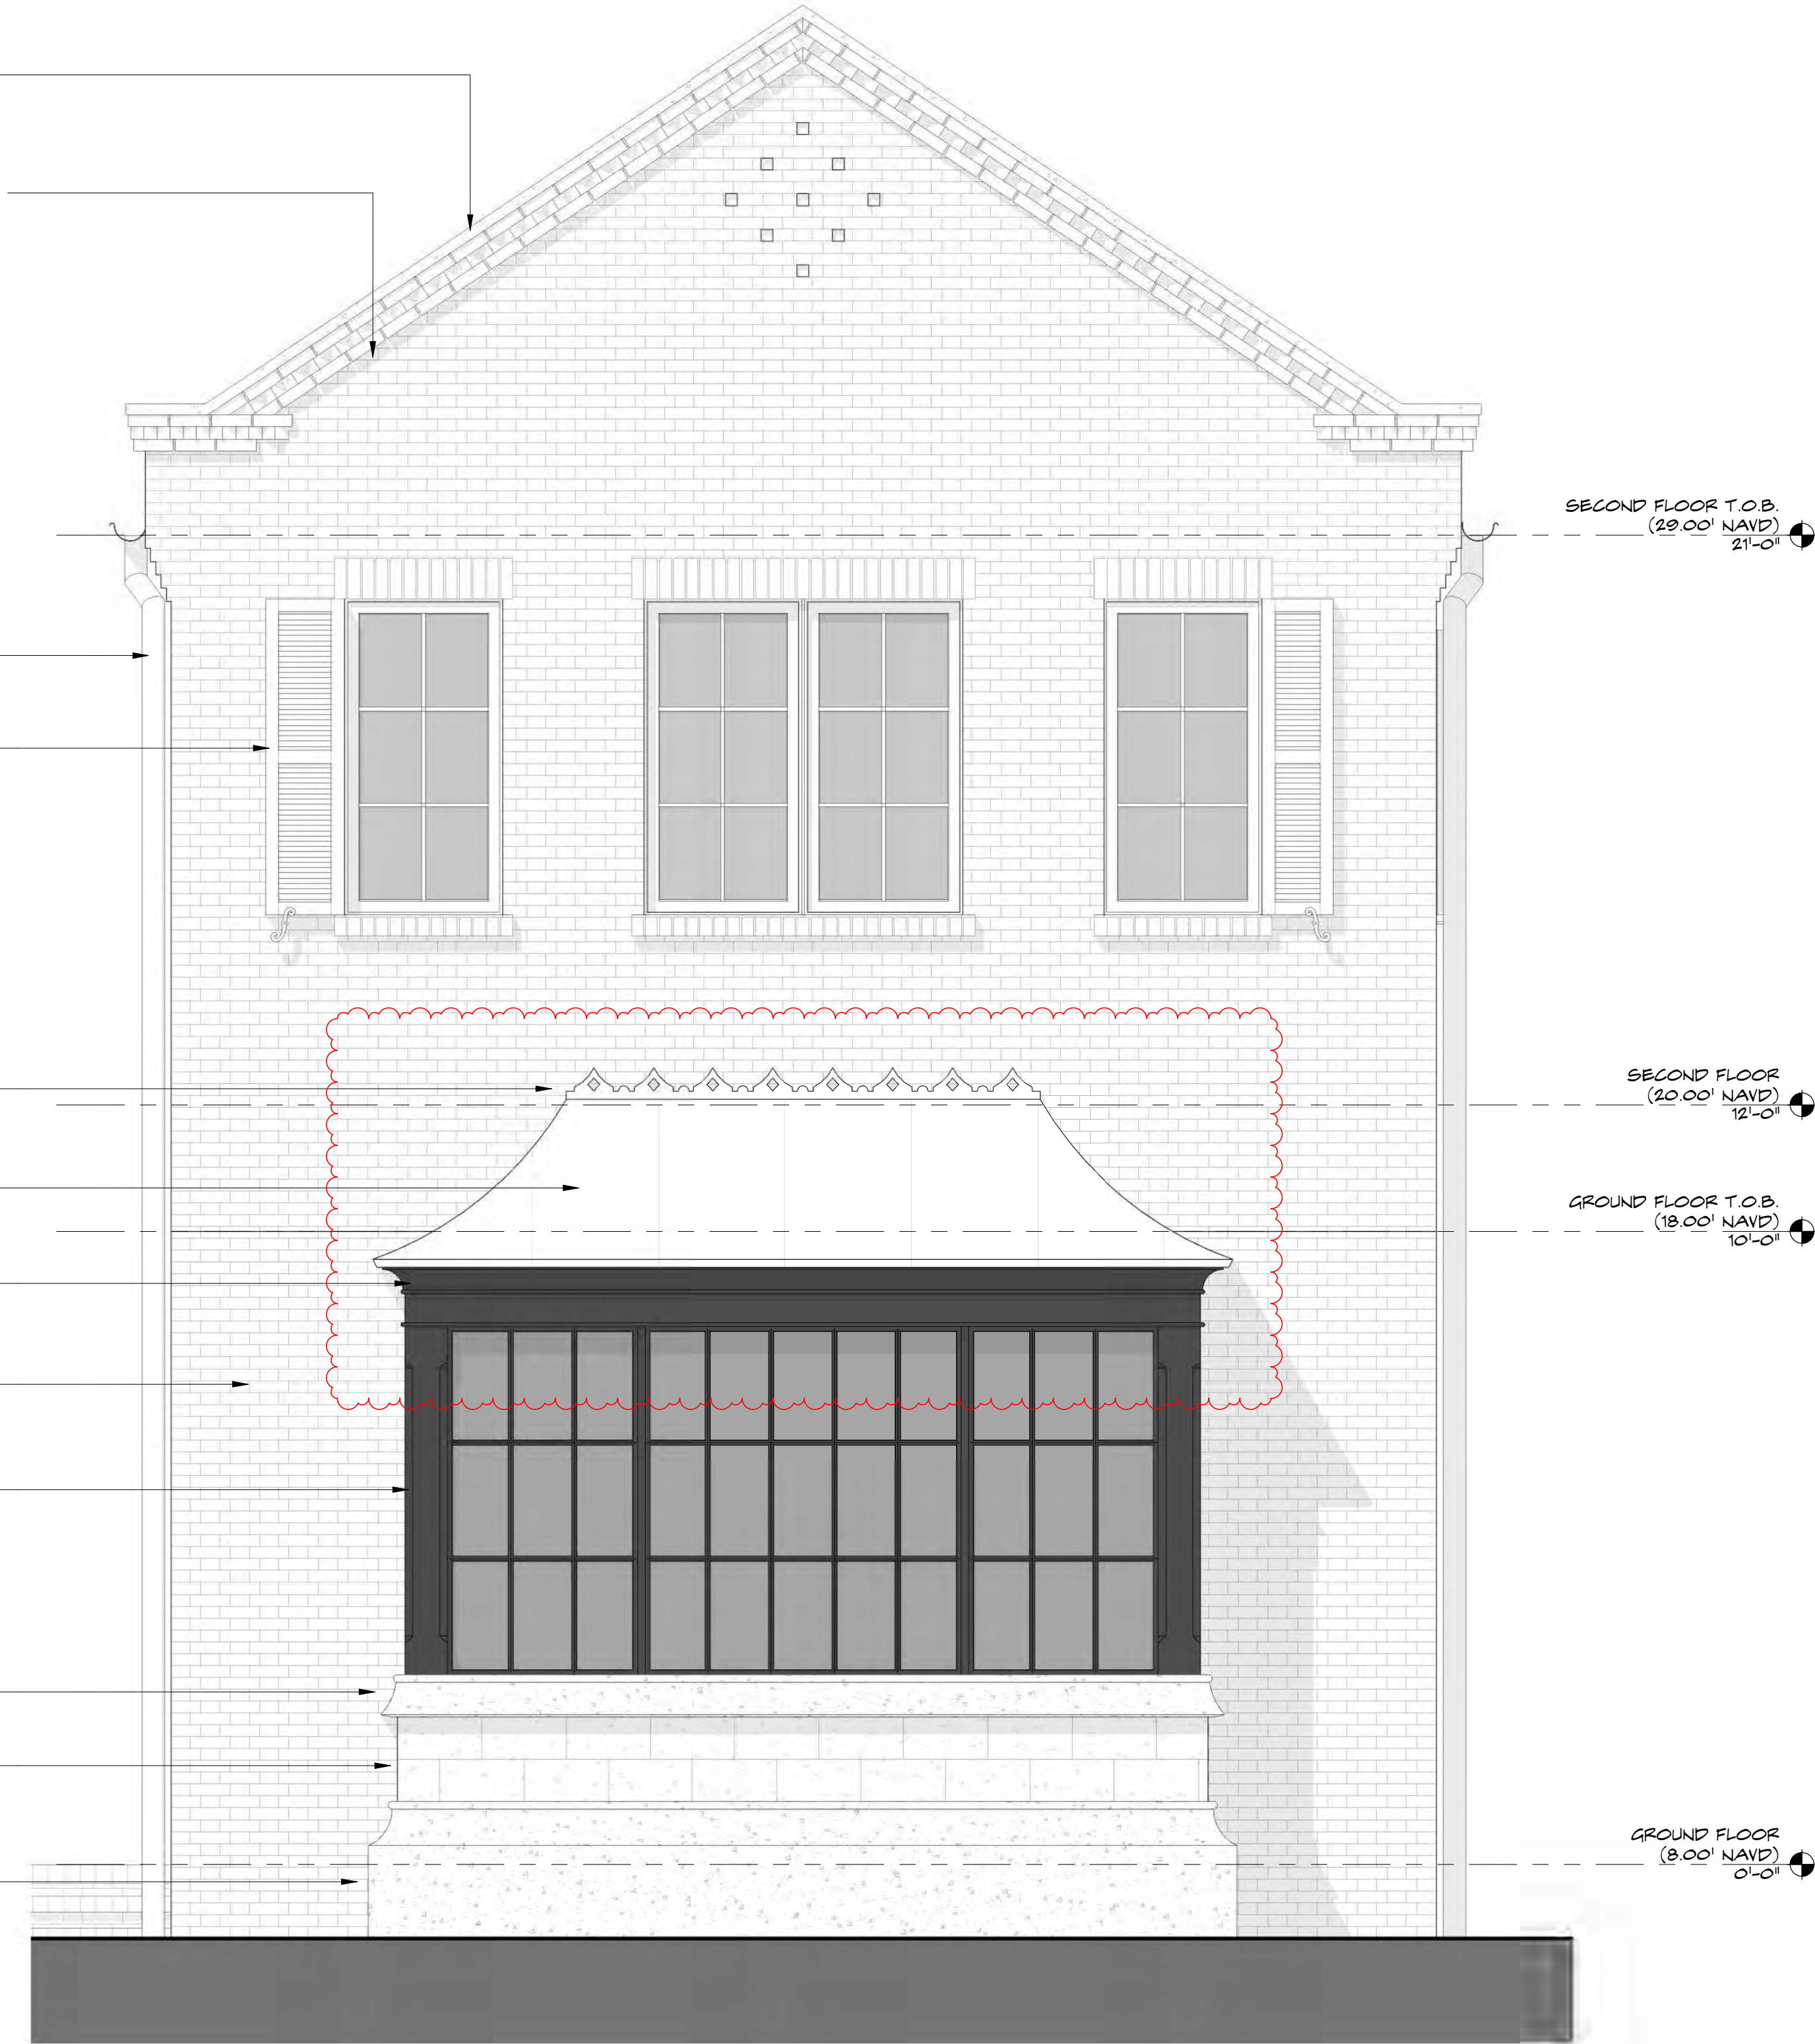

1 ENLARGED GABLE ELEVATION @ KITCHEN  
A-3.7.0 SCALE: 1/2" = 1'-0"

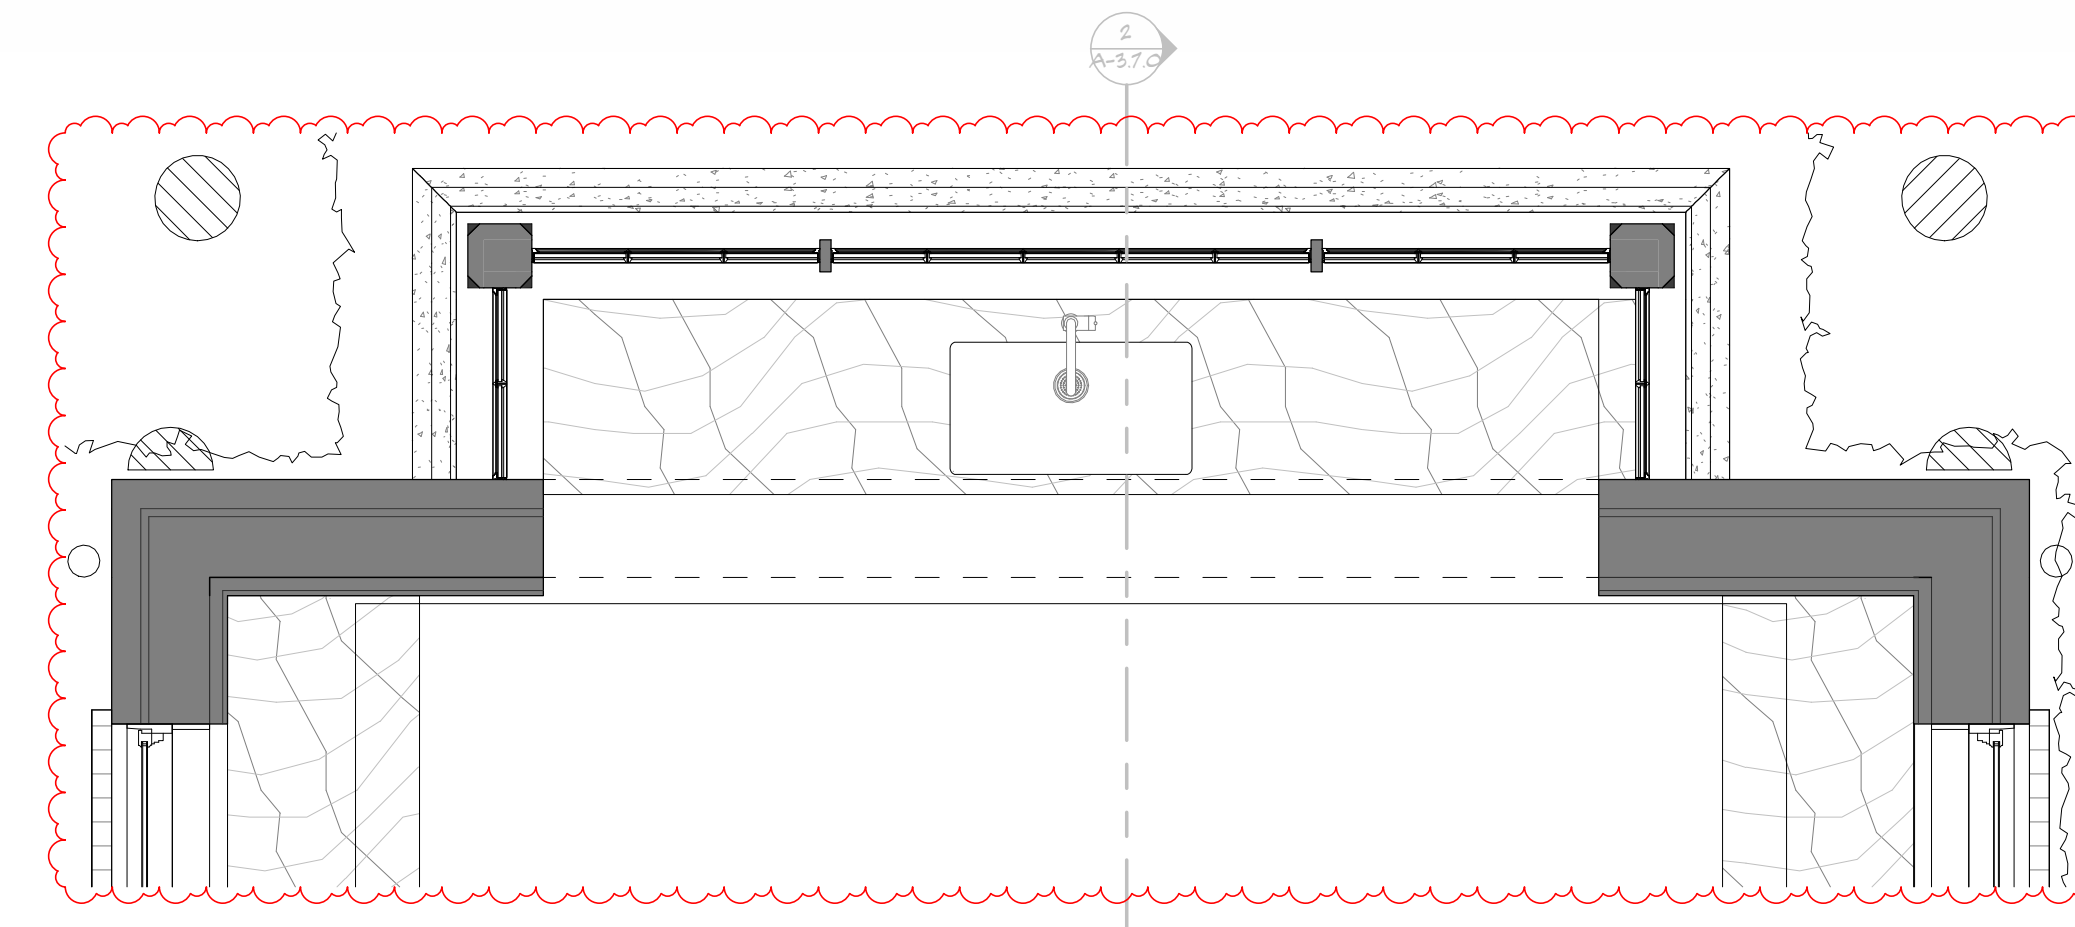

3 FLOOR PLAN  
A-3.7.0 SCALE: 1/2" = 1'-0"

ARC-24-0085  
ZON-24-0044

285 Banyan Blvd  
West Palm Beach, Florida 33401  
561.684.6844 • Fax: 561.684.6594  
spinaorourke.com  
FL LIC # A26202399



Architecture • Interior Design  
Keith M. Spina # A013419

New Residence at:  
**315 Chapel Hill Road**  
Palm Beach, FL 33409

THESE DRAWINGS ARE FOR THE EXCLUSIVE USE OF SPINA OROURKE + PARTNERS, INC. AND MAY NOT BE DUPLICATED, REPRODUCED OR USED IN ANY MANNER WITHOUT THE EXPRESS WRITTEN CONSENT OF SPINA OROURKE + PARTNERS, INC. ALL RIGHTS RESERVED.

| Revisions: |            |            |
|------------|------------|------------|
| 1          | ARCOM REV. | 01.10.2025 |


Date: 01/10/25  
Drawn by: Author  
Project Manager: Checker

**A-3.7.0**

FINAL SUBMITTAL

ENLARGED ELEVATIONS



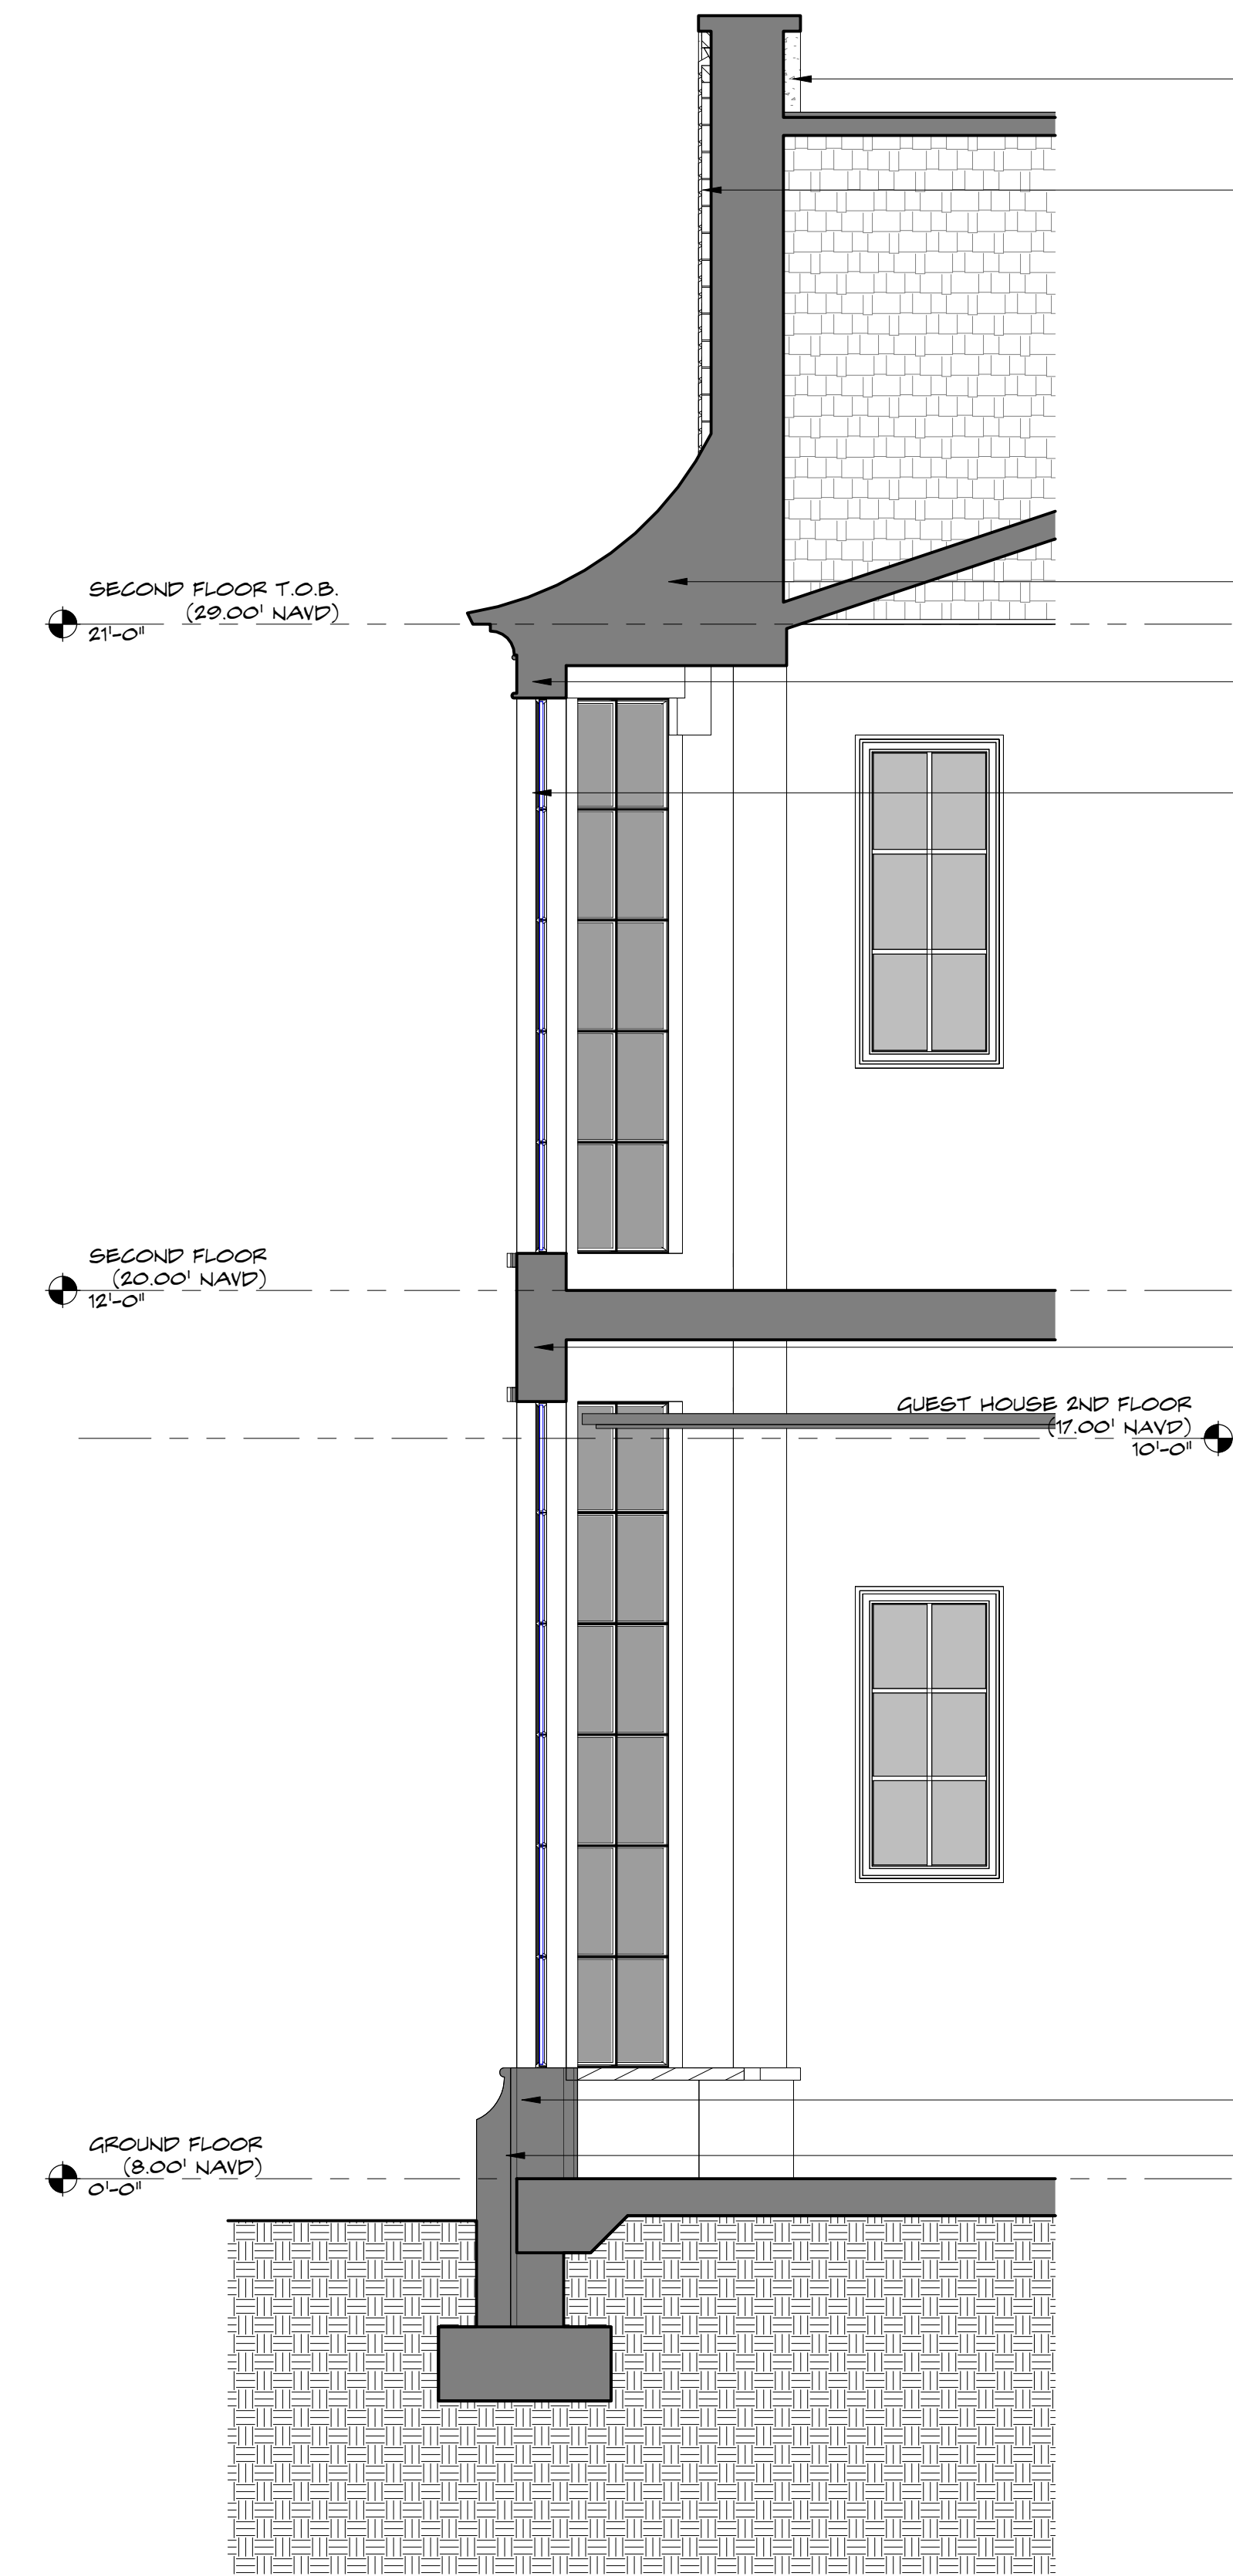

2 ENLARGED GABLE SECTION @ PRIMARY BEDROOM  
SCALE: 1/2" = 1'-0"

LIME STONE  
PARAPET CAP  
BRICK GABLE DETAIL;  
REFER TO DETAIL  
SHEET

COPPER ROOF


BRONZE EAVE

BRONZE WINDOW


HANDMADE BRICK;  
FLEMISH BOND

WOOD CLADDING

LIMESTONE SILL  
LIMESTONE BASE

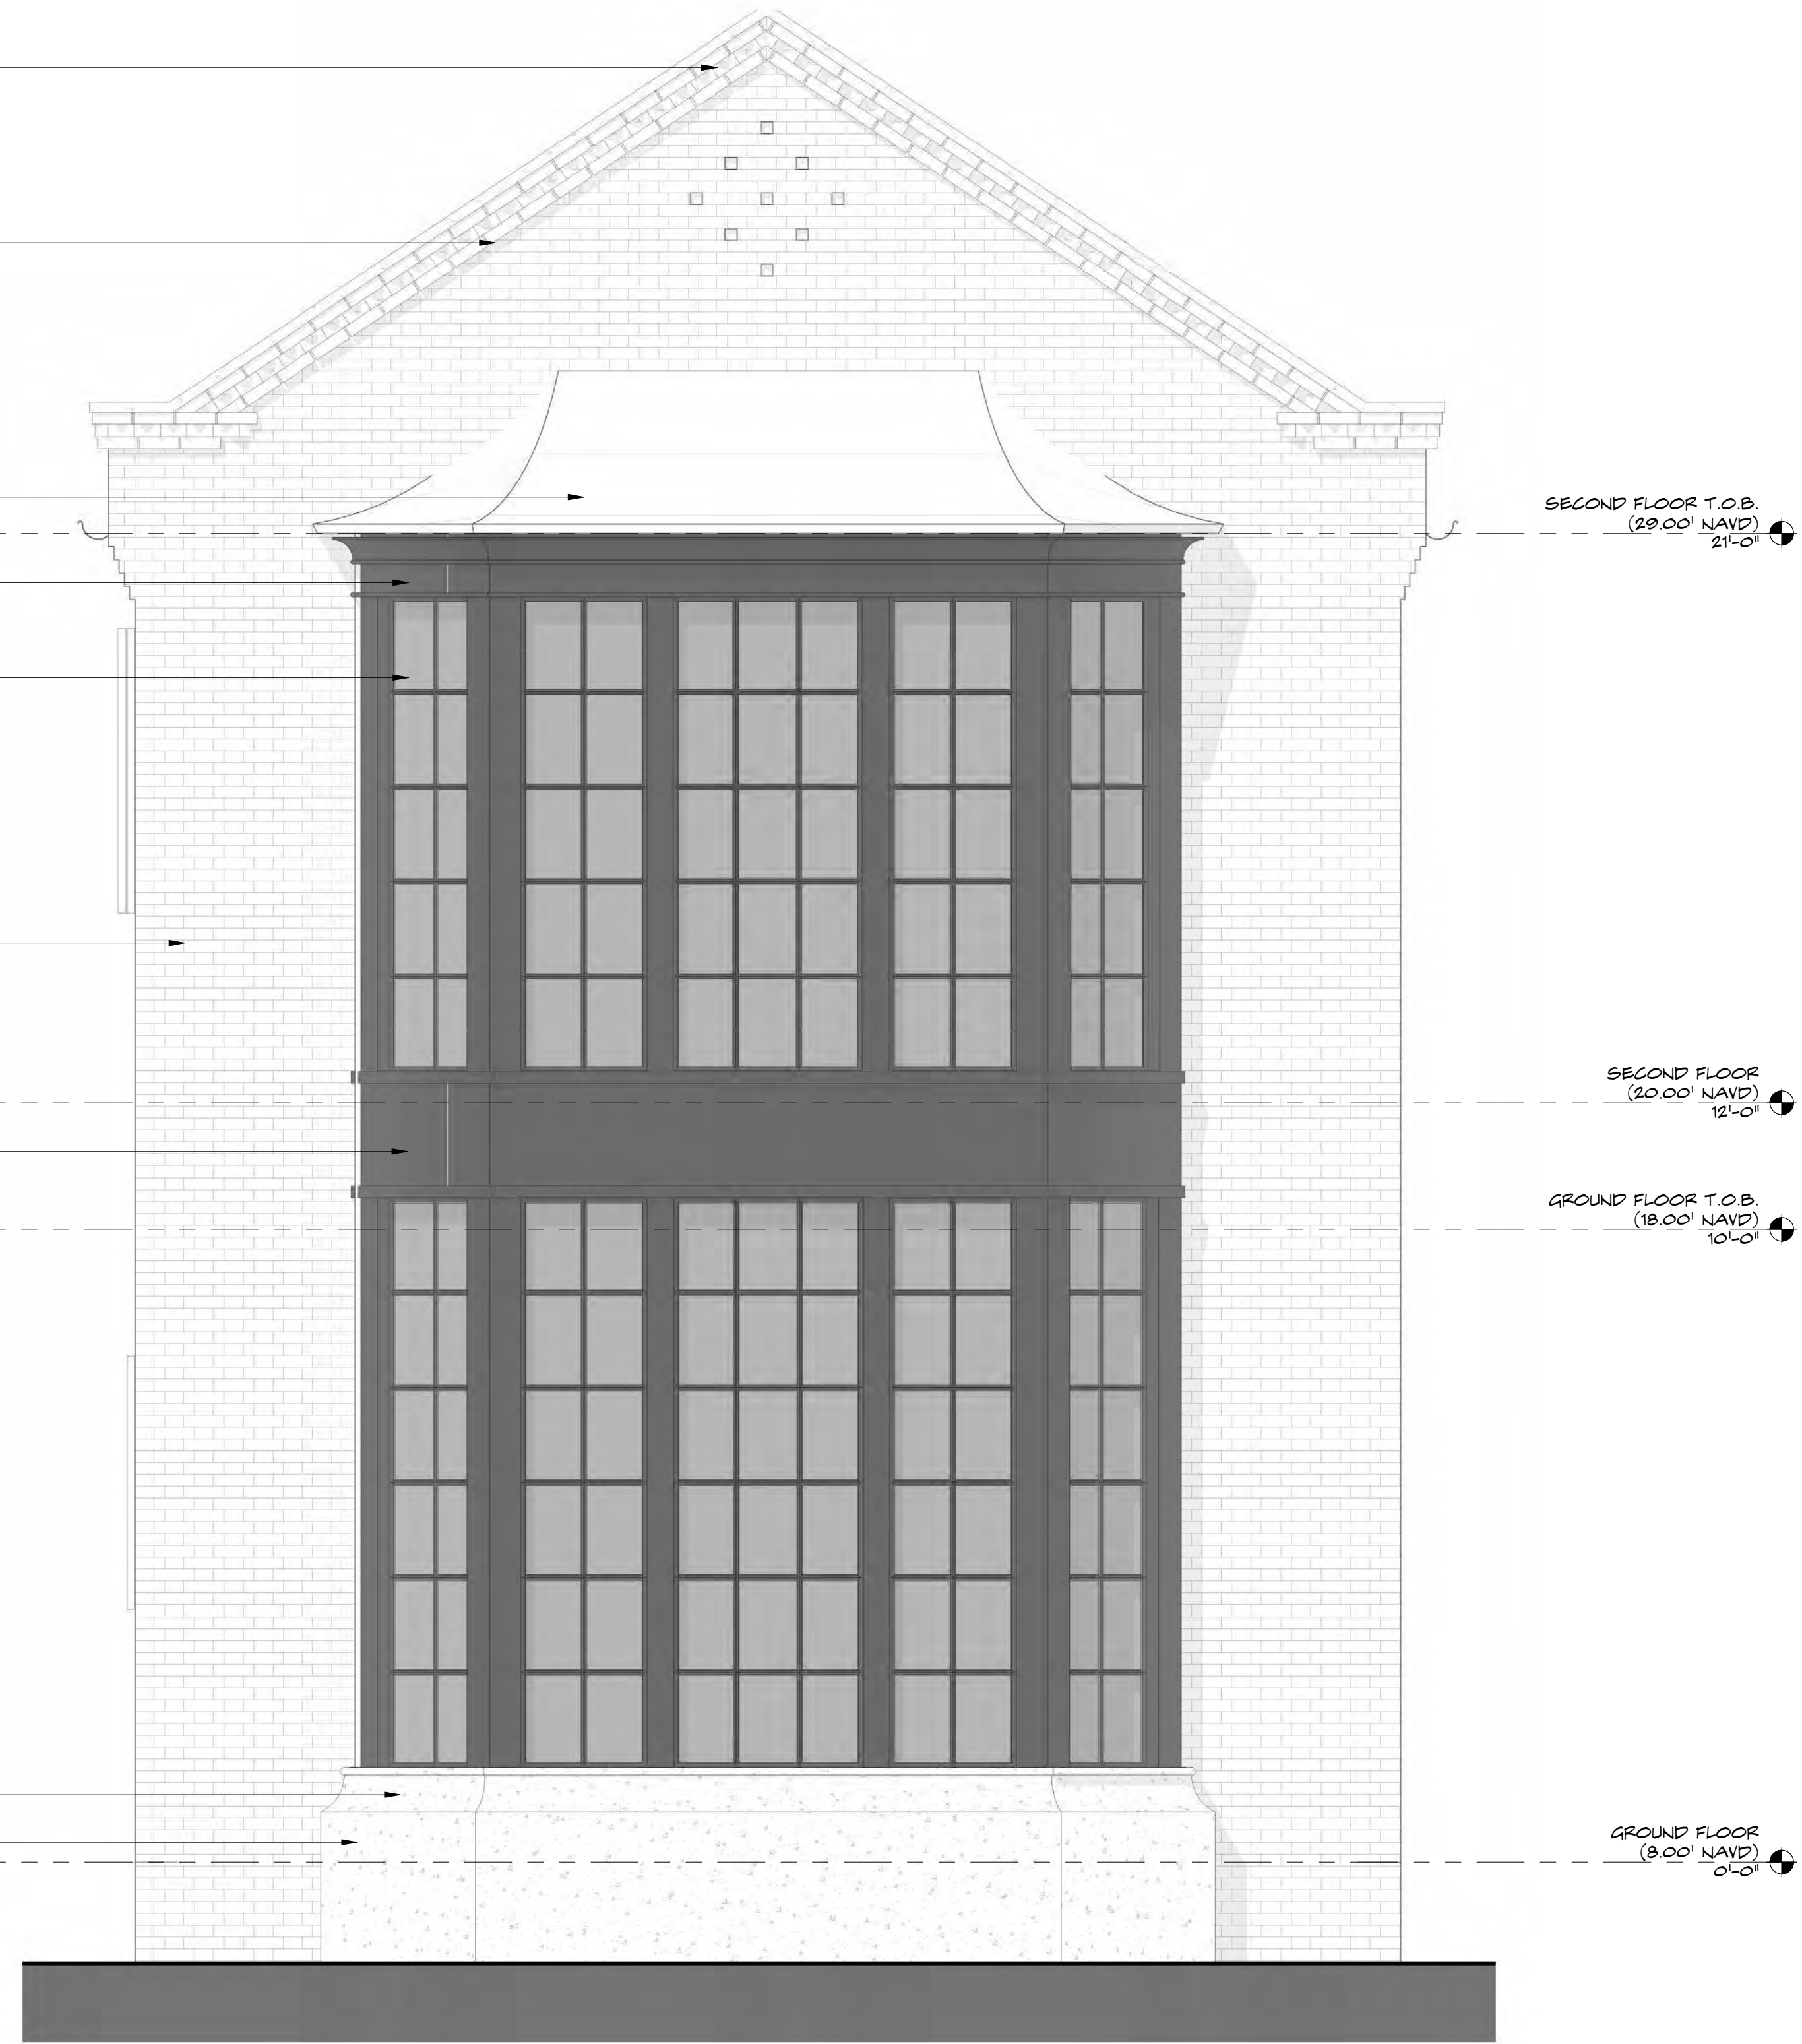

1 ENLARGED GABLE ELEVATION @ PRIMARY BEDROOM  
SCALE: 1/2" = 1'-0"

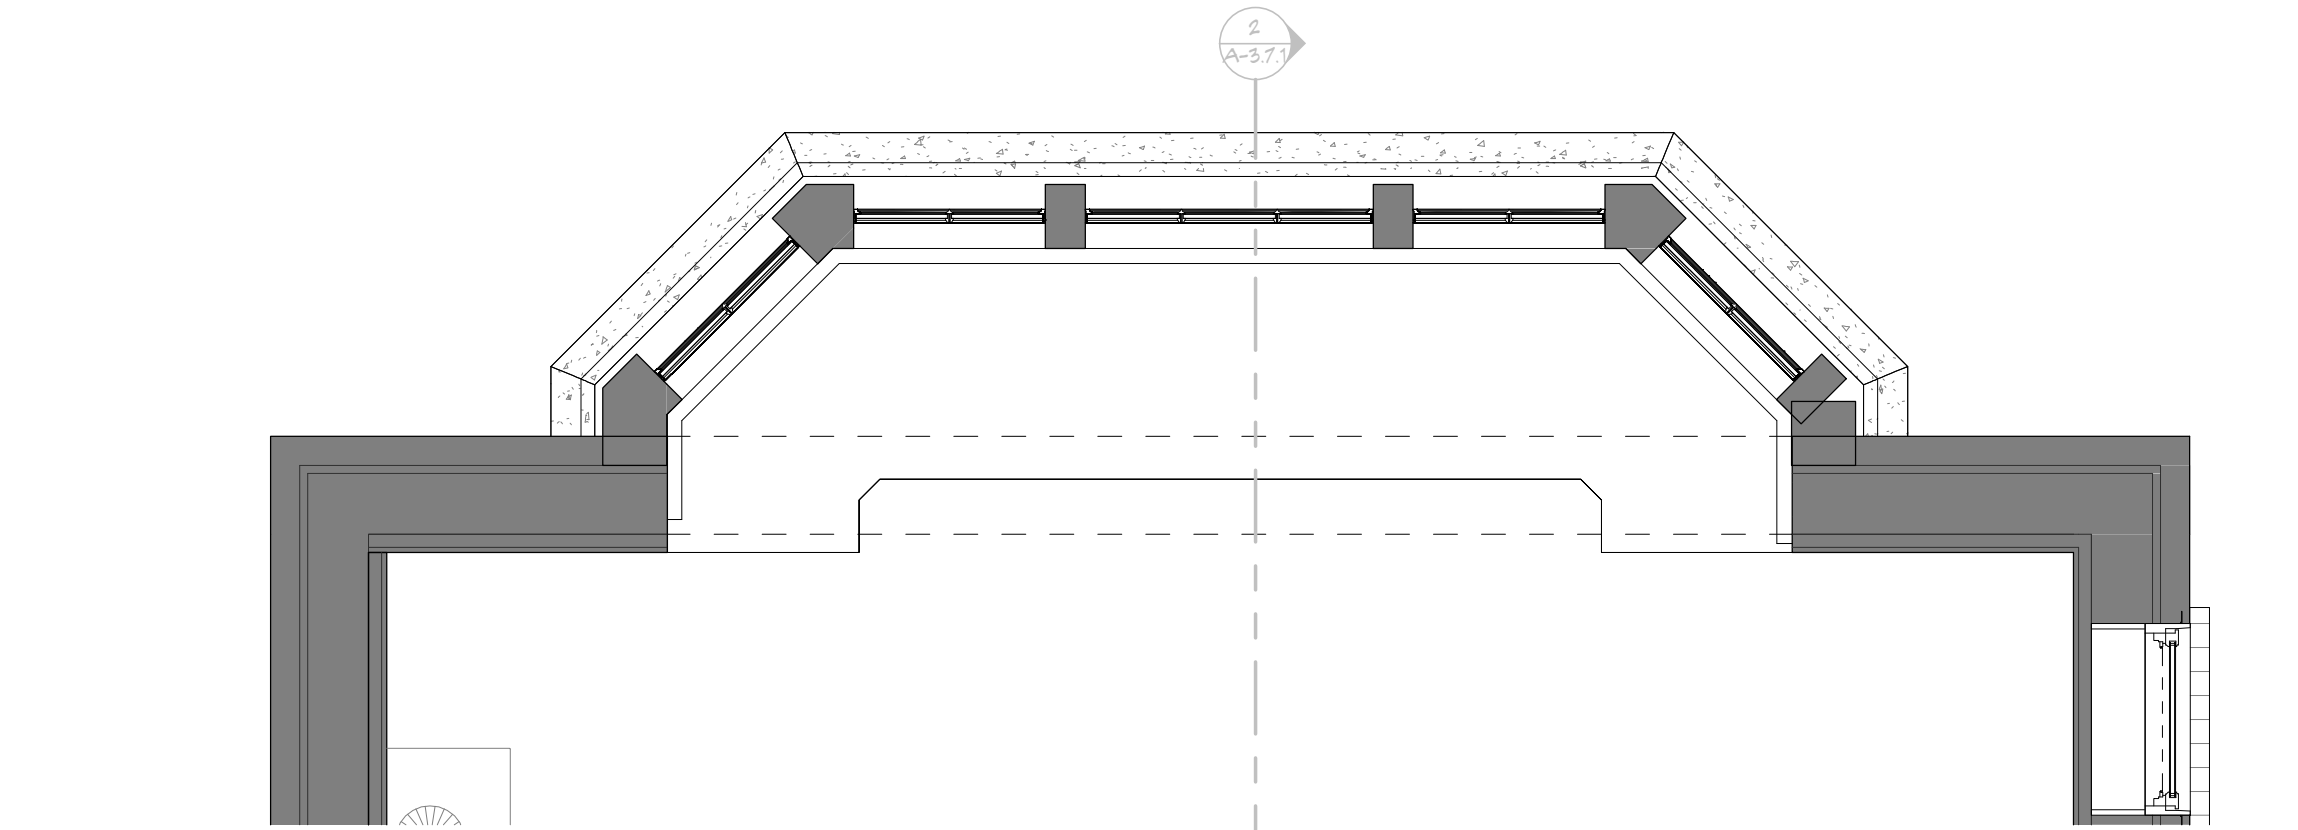

3 FLOOR PLAN  
SCALE: 1/2" = 1'-0"

ARC-24-0085  
ZON-24-0044

285 Banyan Blvd  
West Palm Beach, Florida 33401  
561.684.6844 • Fax: 561.684.6594  
spinaorourke.com  
FL LIC # A26202399

SPINAOROURKE  
+ PARTNERS



Architecture • Interior Design  
Keith M. Spina # A013419

New Residence at:  
315 Chapel Hill Road  
Palm Beach, FL 33409

THESE DRAWINGS ARE FOR THE  
EXCLUSIVE USE OF SPINA OROURKE +  
PARTNERS, INC. AND MAY NOT BE  
DUPLICATED, REPRODUCED OR USED IN  
ANY MANNER WITHOUT THE EXPRESS  
WRITTEN CONSENT OF SPINA OROURKE  
+ PARTNERS, INC. ALL RIGHTS RESERVED

Revisions:  
1 ARCOM REV. 01.10.2025


Date: 01/10/25  
Drawn by: Author  
Project Manager: Checker

A-3.7.1


FINAL SUBMITTAL

ENLARGED ELEVATIONS




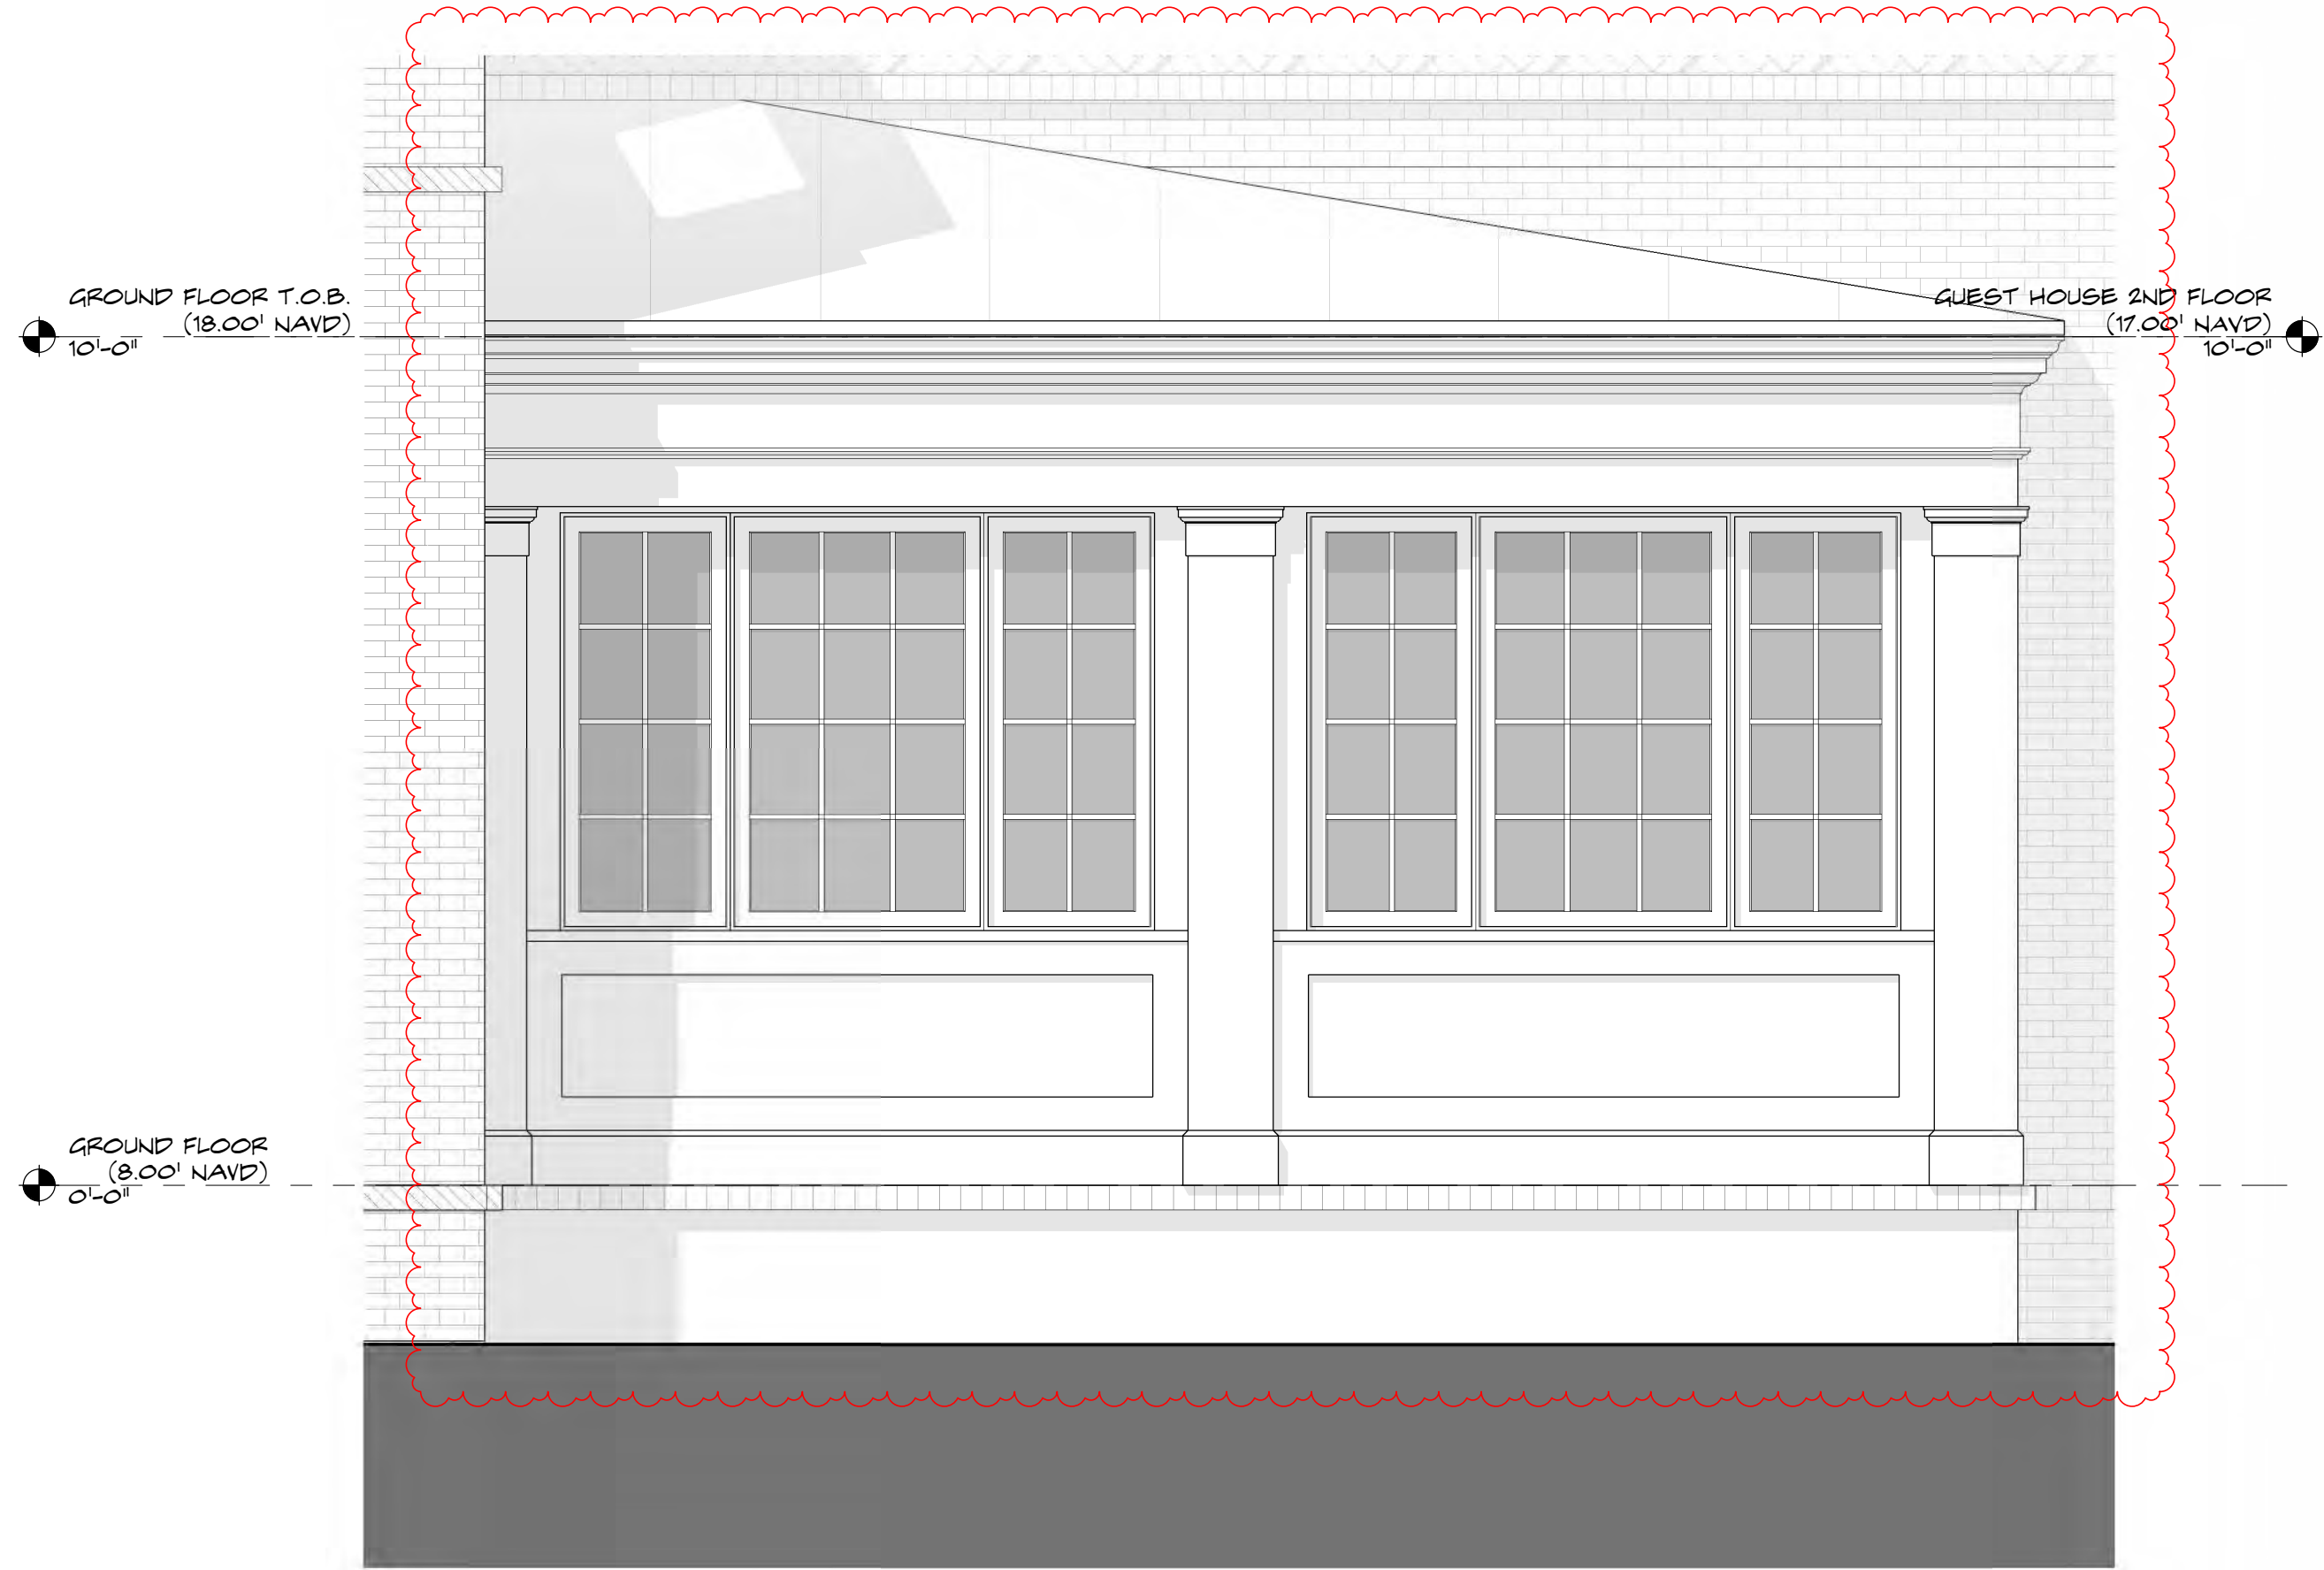


1  
A-3.7.2  
**ENLARGED EAST ELEVATION @ DEN**  
SCALE: 1/2" = 1'-0"

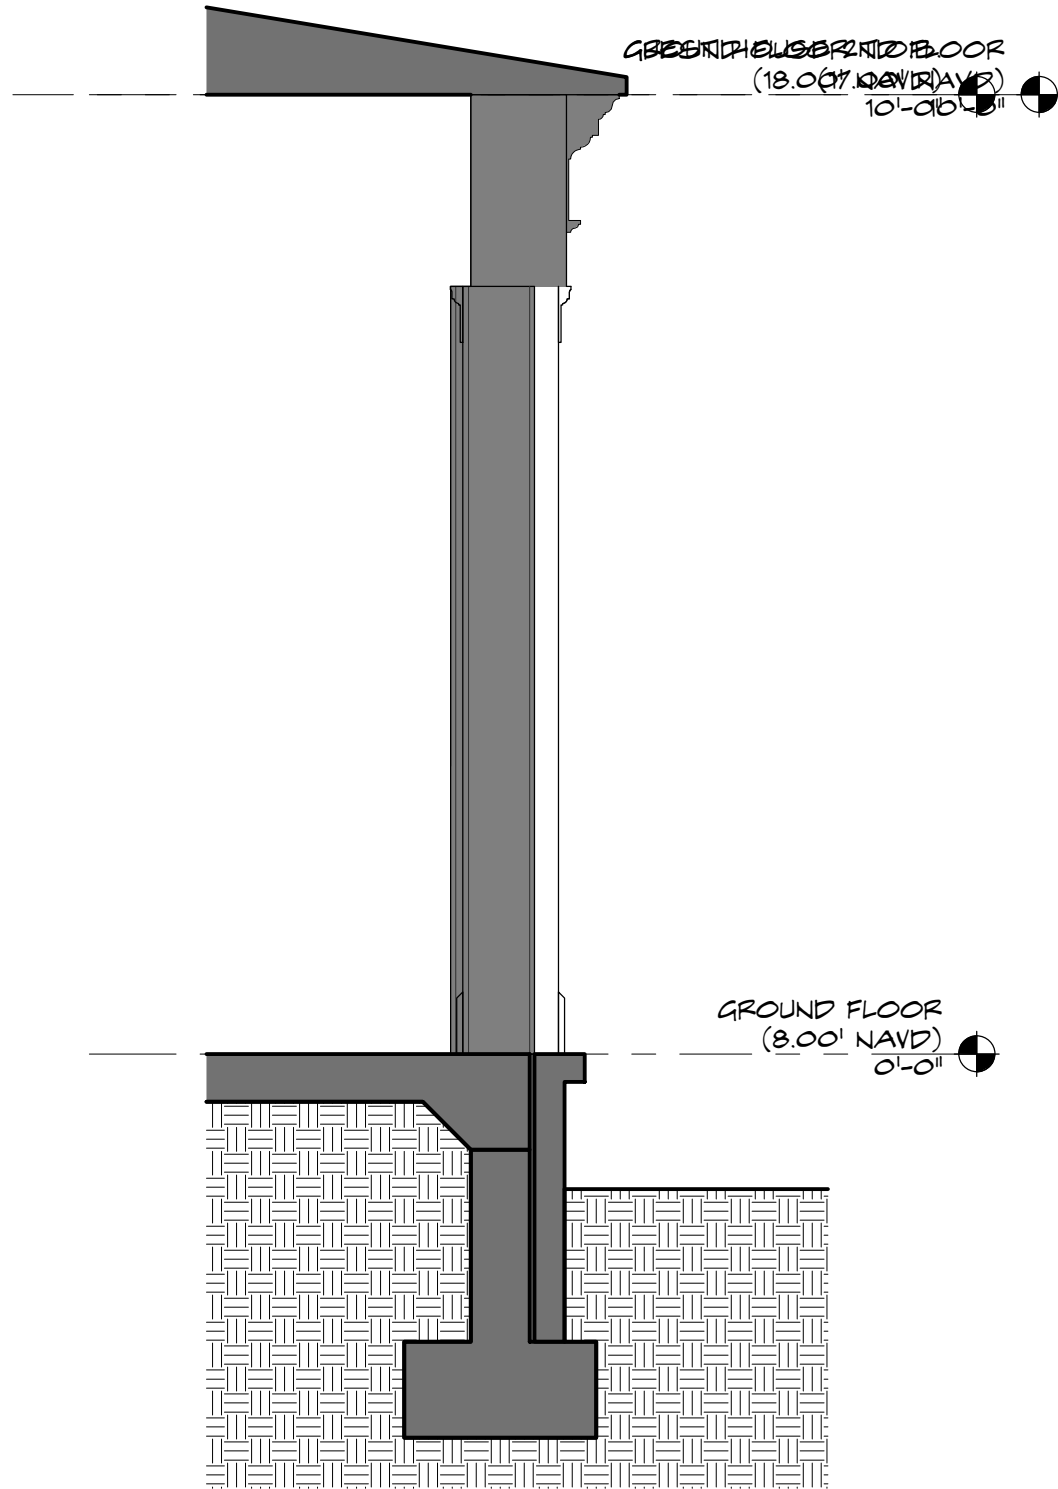


2  
A-3.7.2  
**ENLARGED SECTION @ DEN**  
SCALE: 1/2" = 1'-0"

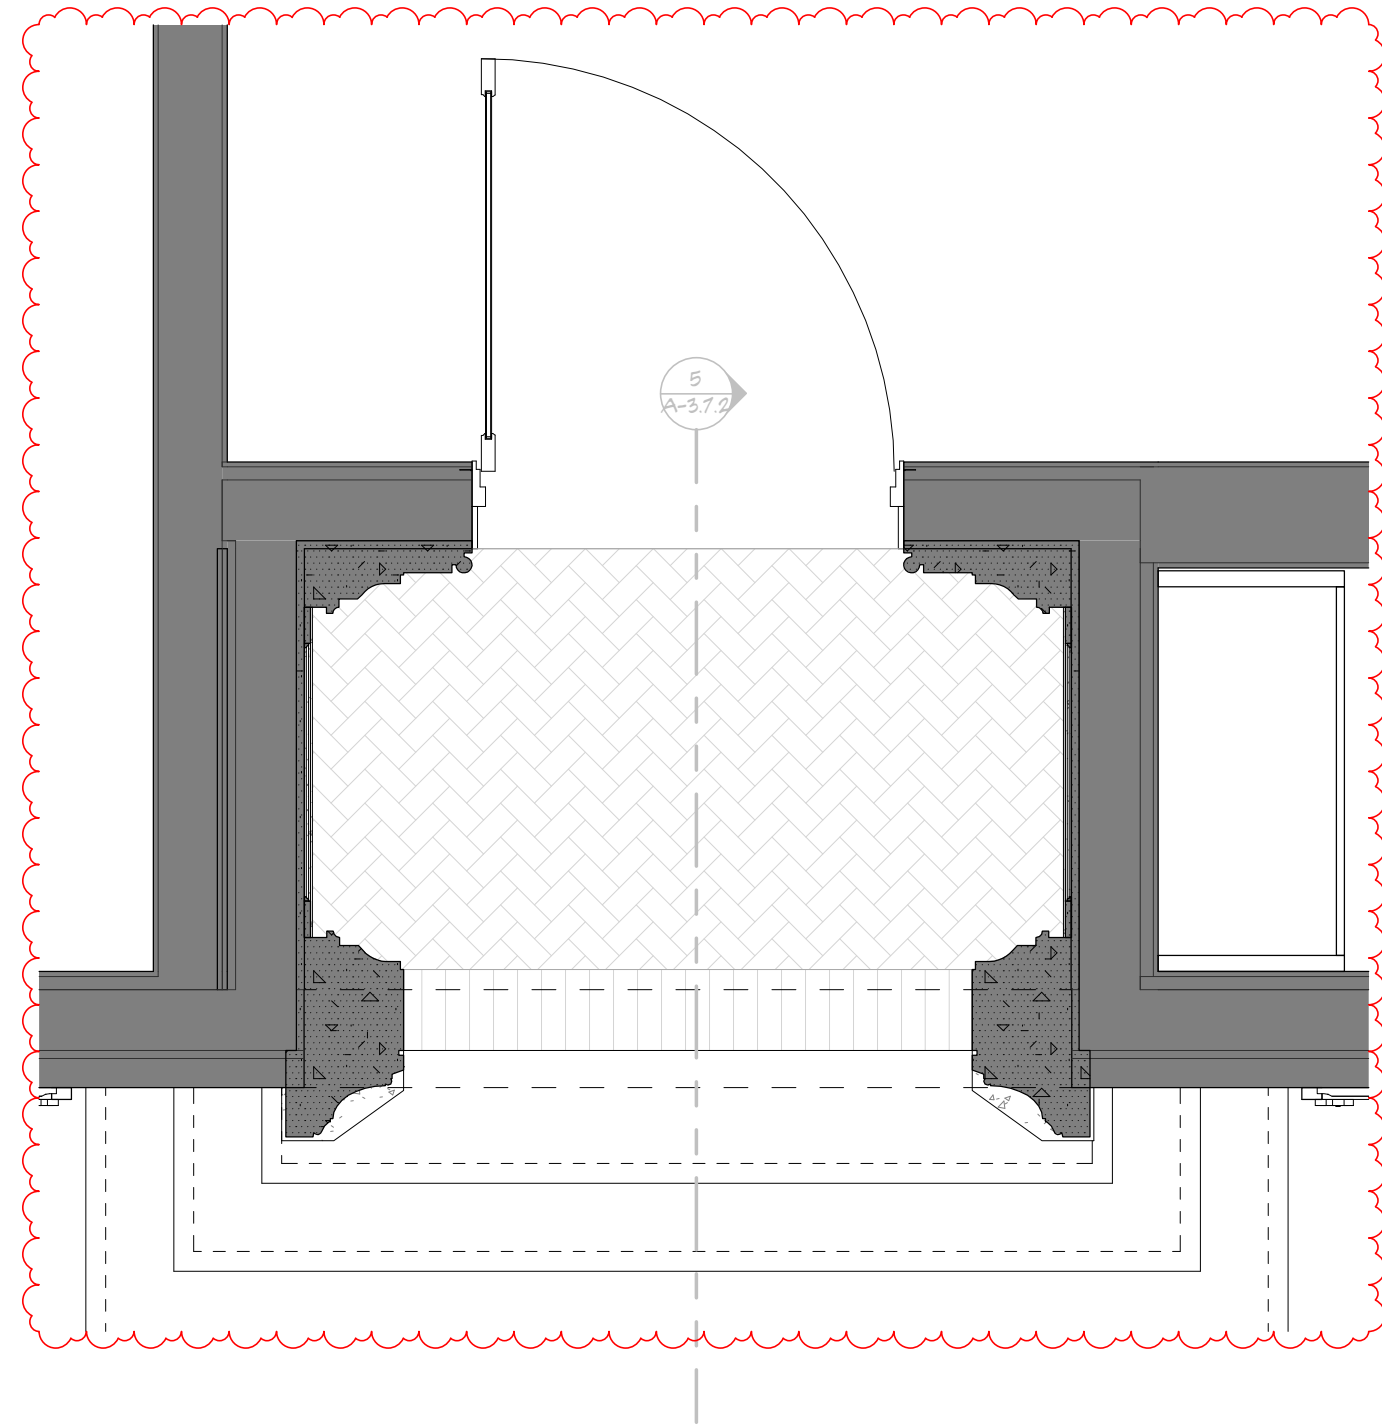


6  
A-3.7.2  
**FLOOR PLAN**  
SCALE: 1/2" = 1'-0"

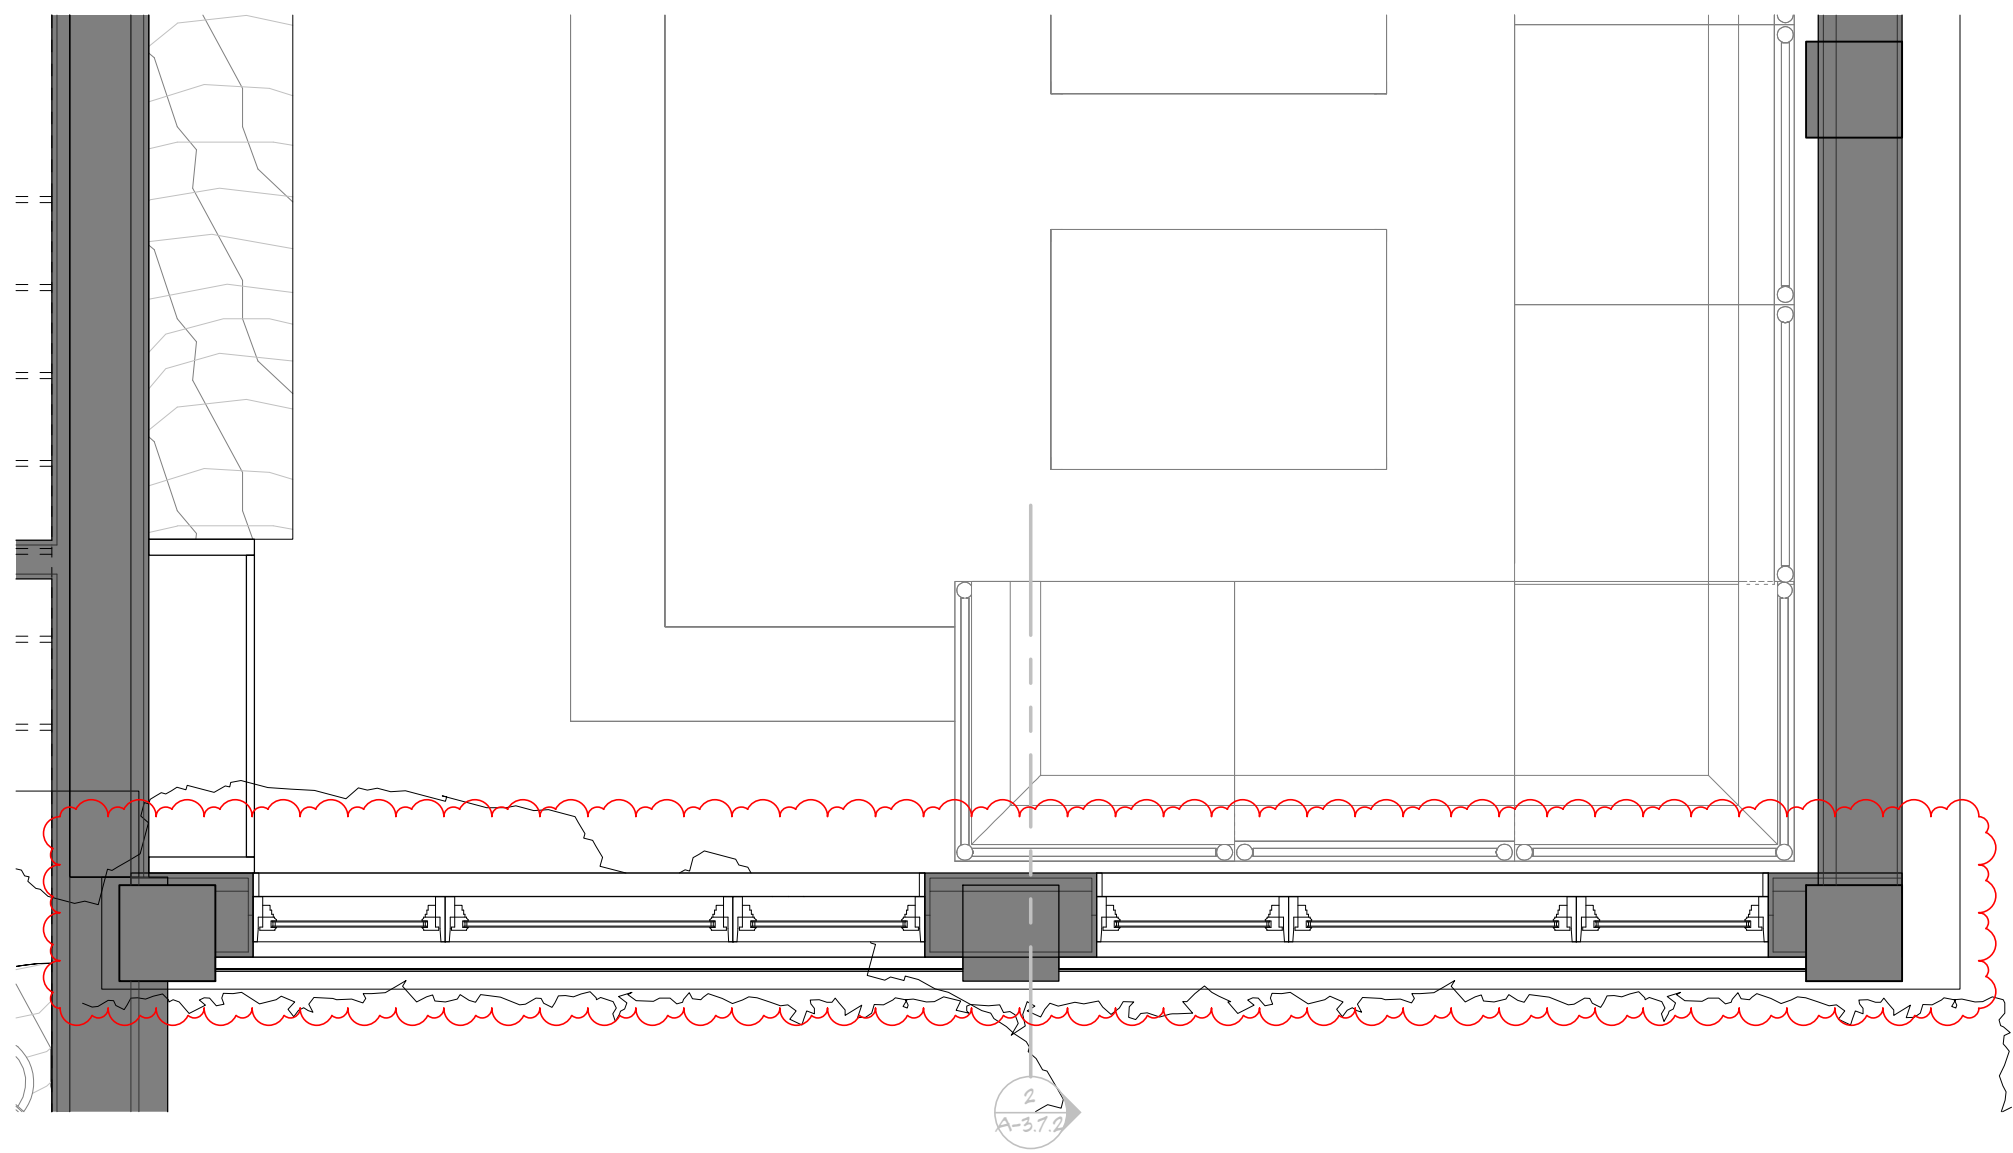

3  
A-3.7.2  
**FLOOR PLAN**  
SCALE: 1/2" = 1'-0"

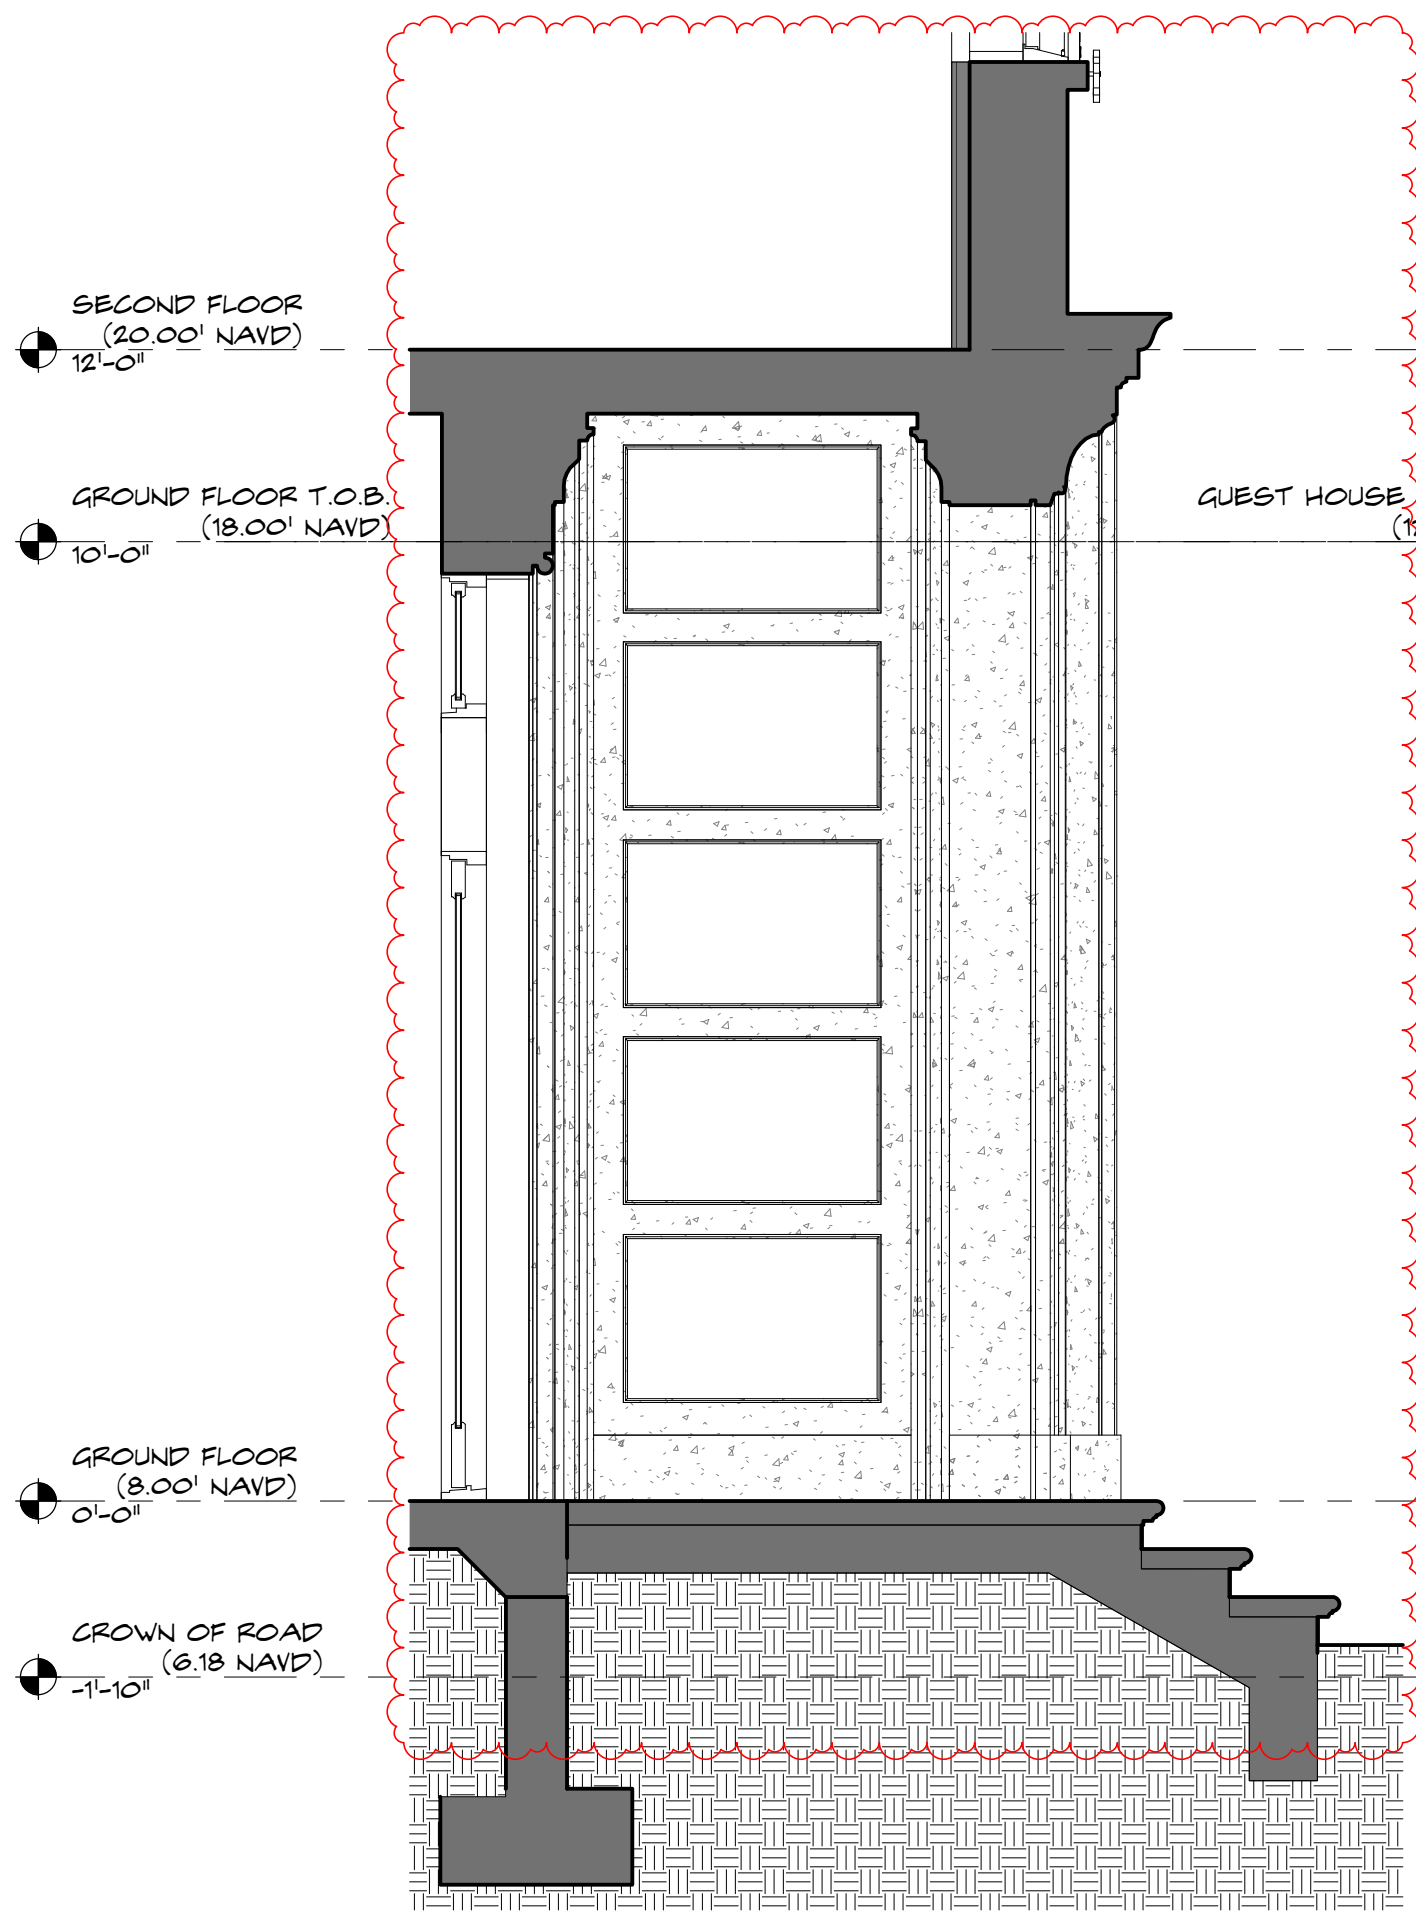


5  
A-3.7.2  
**ENLARGED SECTION @ FRONT ENTRANCE**  
SCALE: 1/2" = 1'-0"

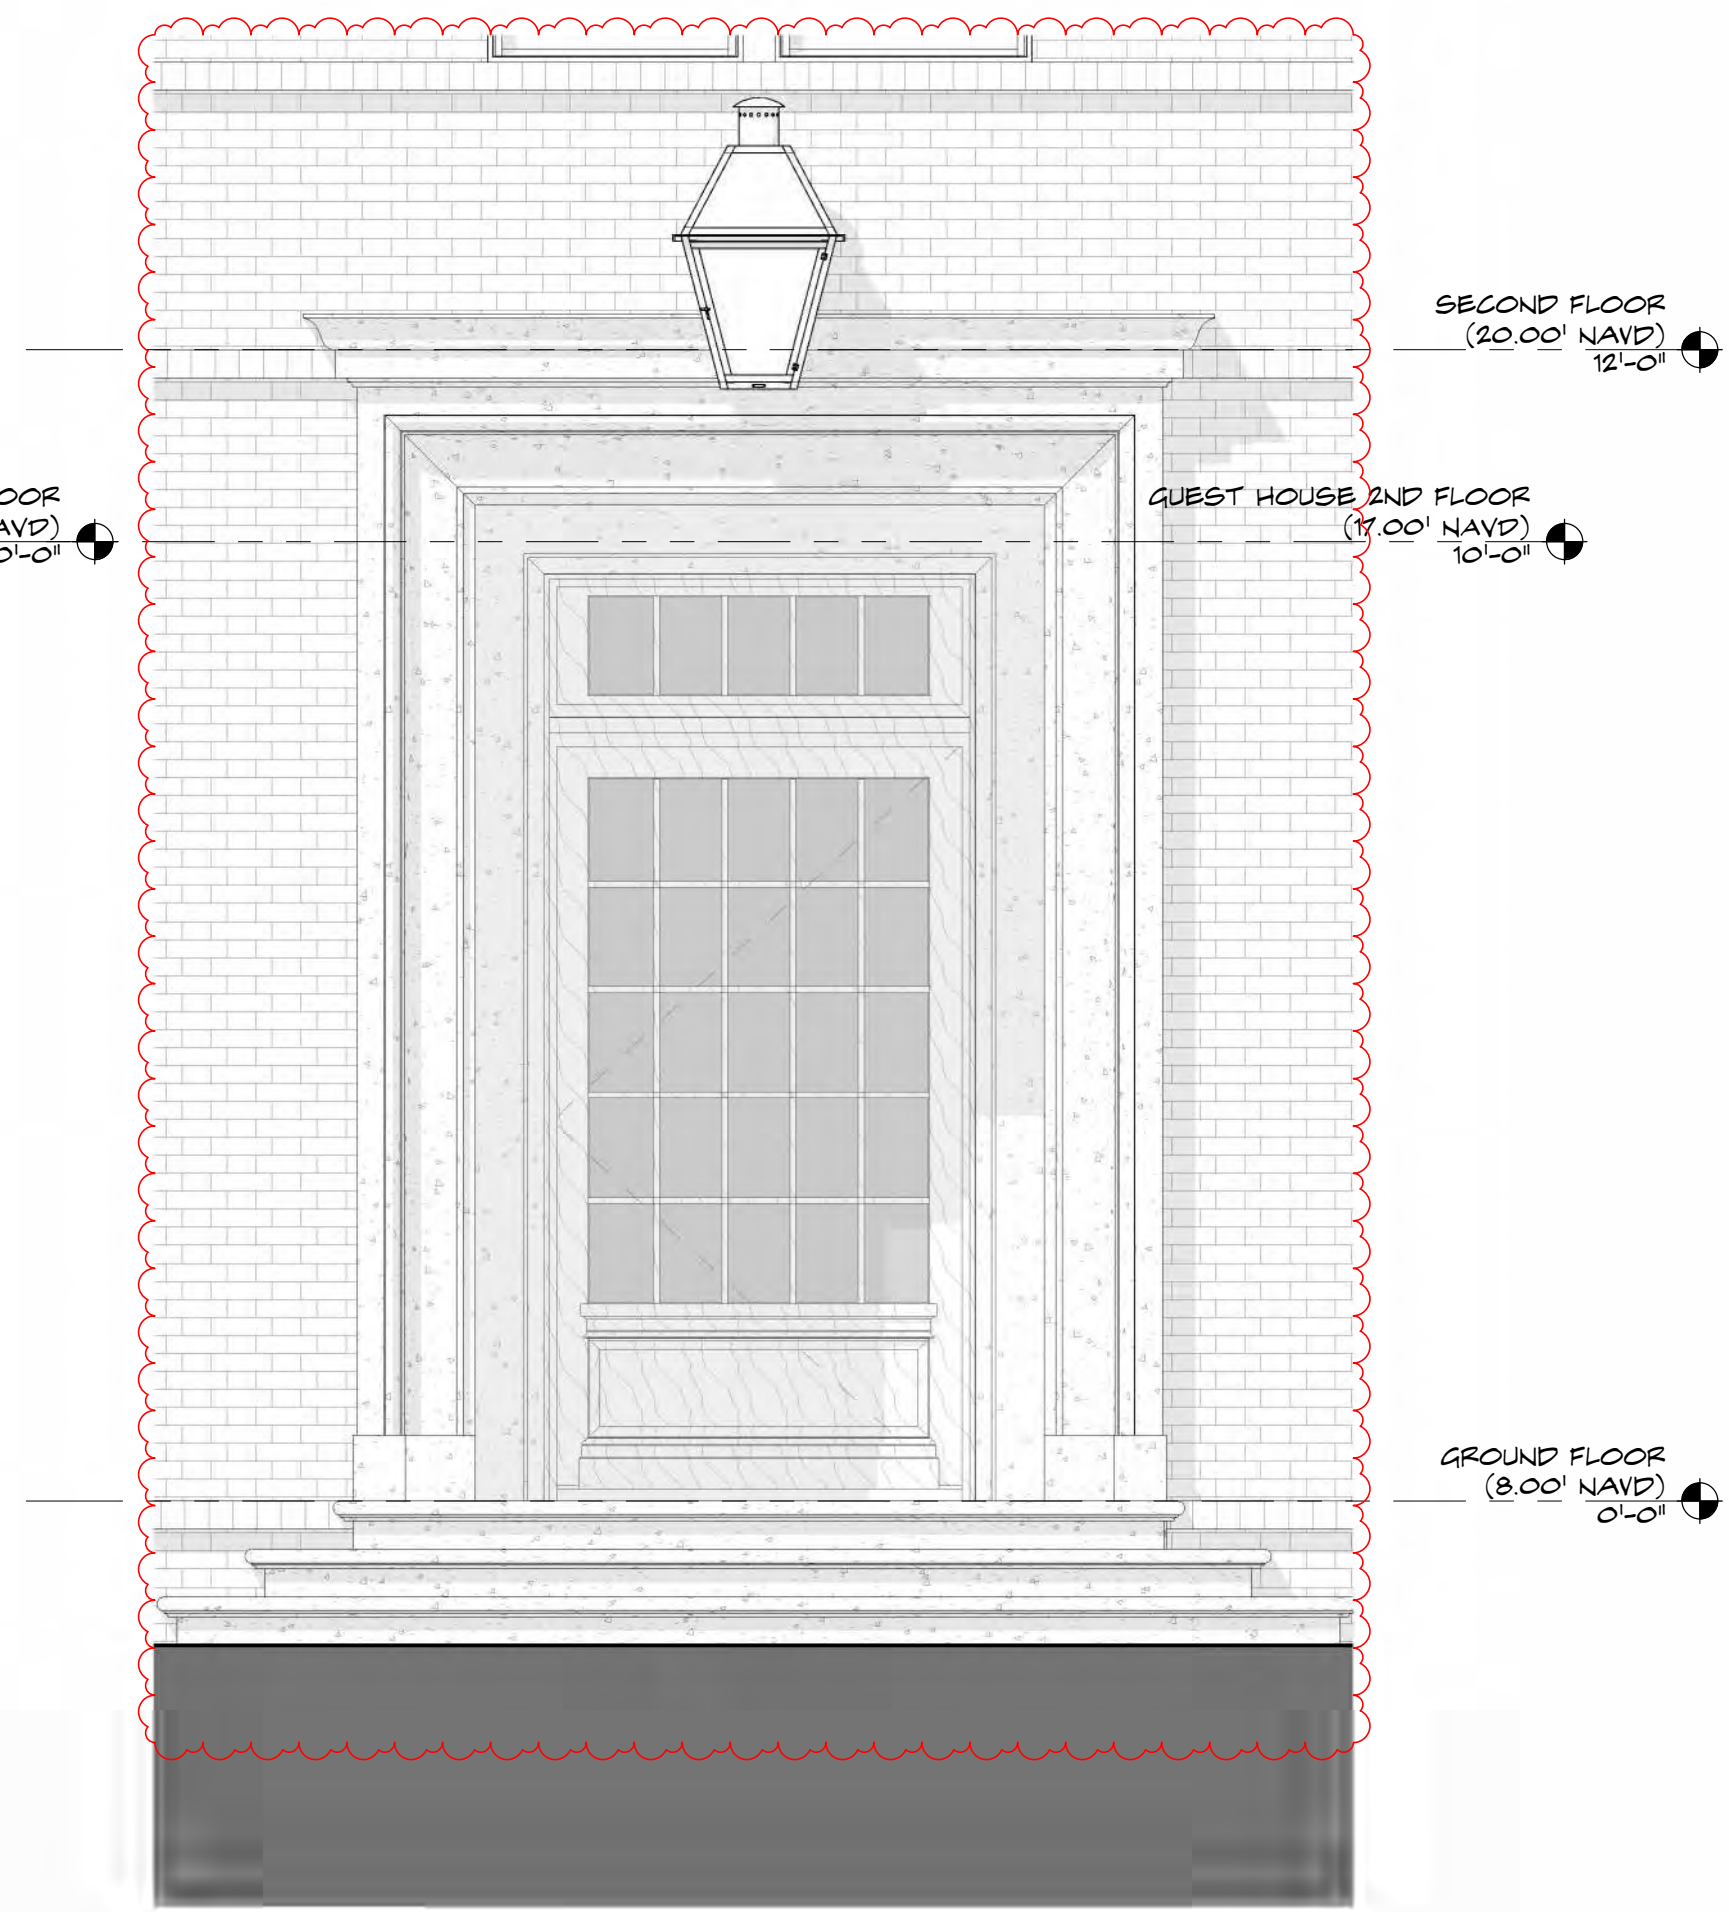


4  
A-3.7.2  
**ENLARGED FRONT ENTRANCE ELEVATION**  
SCALE: 1/2" = 1'-0"

ARC-24-0085  
ZON-24-0044




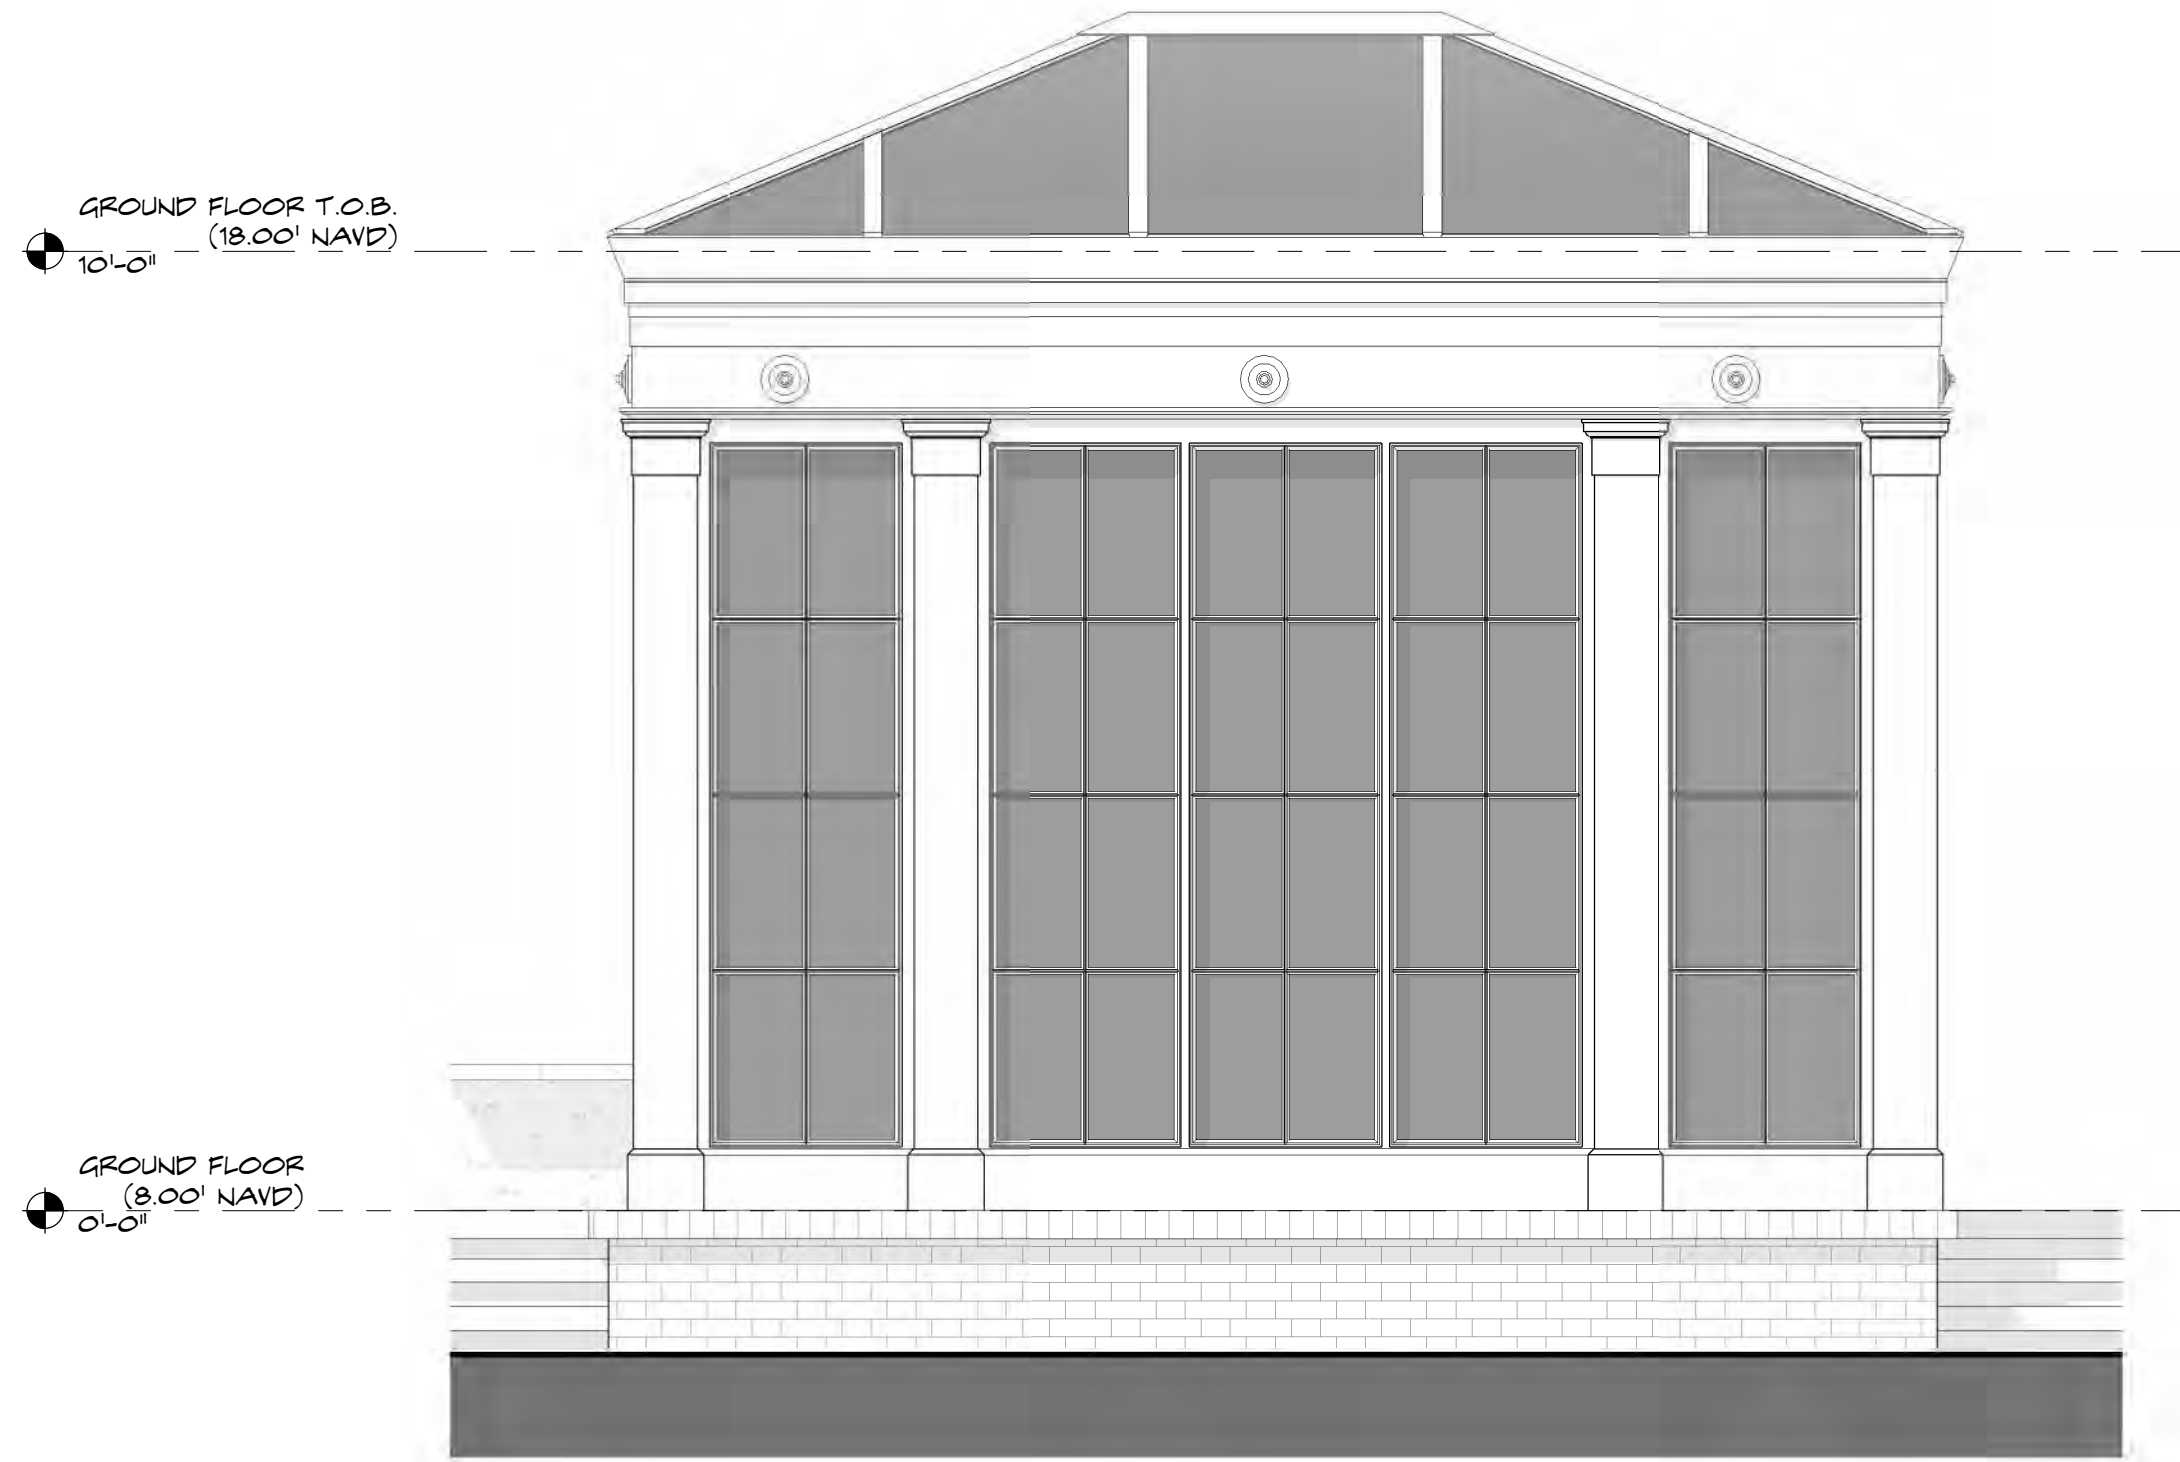


1 ENLARGED SOUTH ELEVATION @CLIPPING ROOM  
A-3.7.3 SCALE: 1/2" = 1'-0"

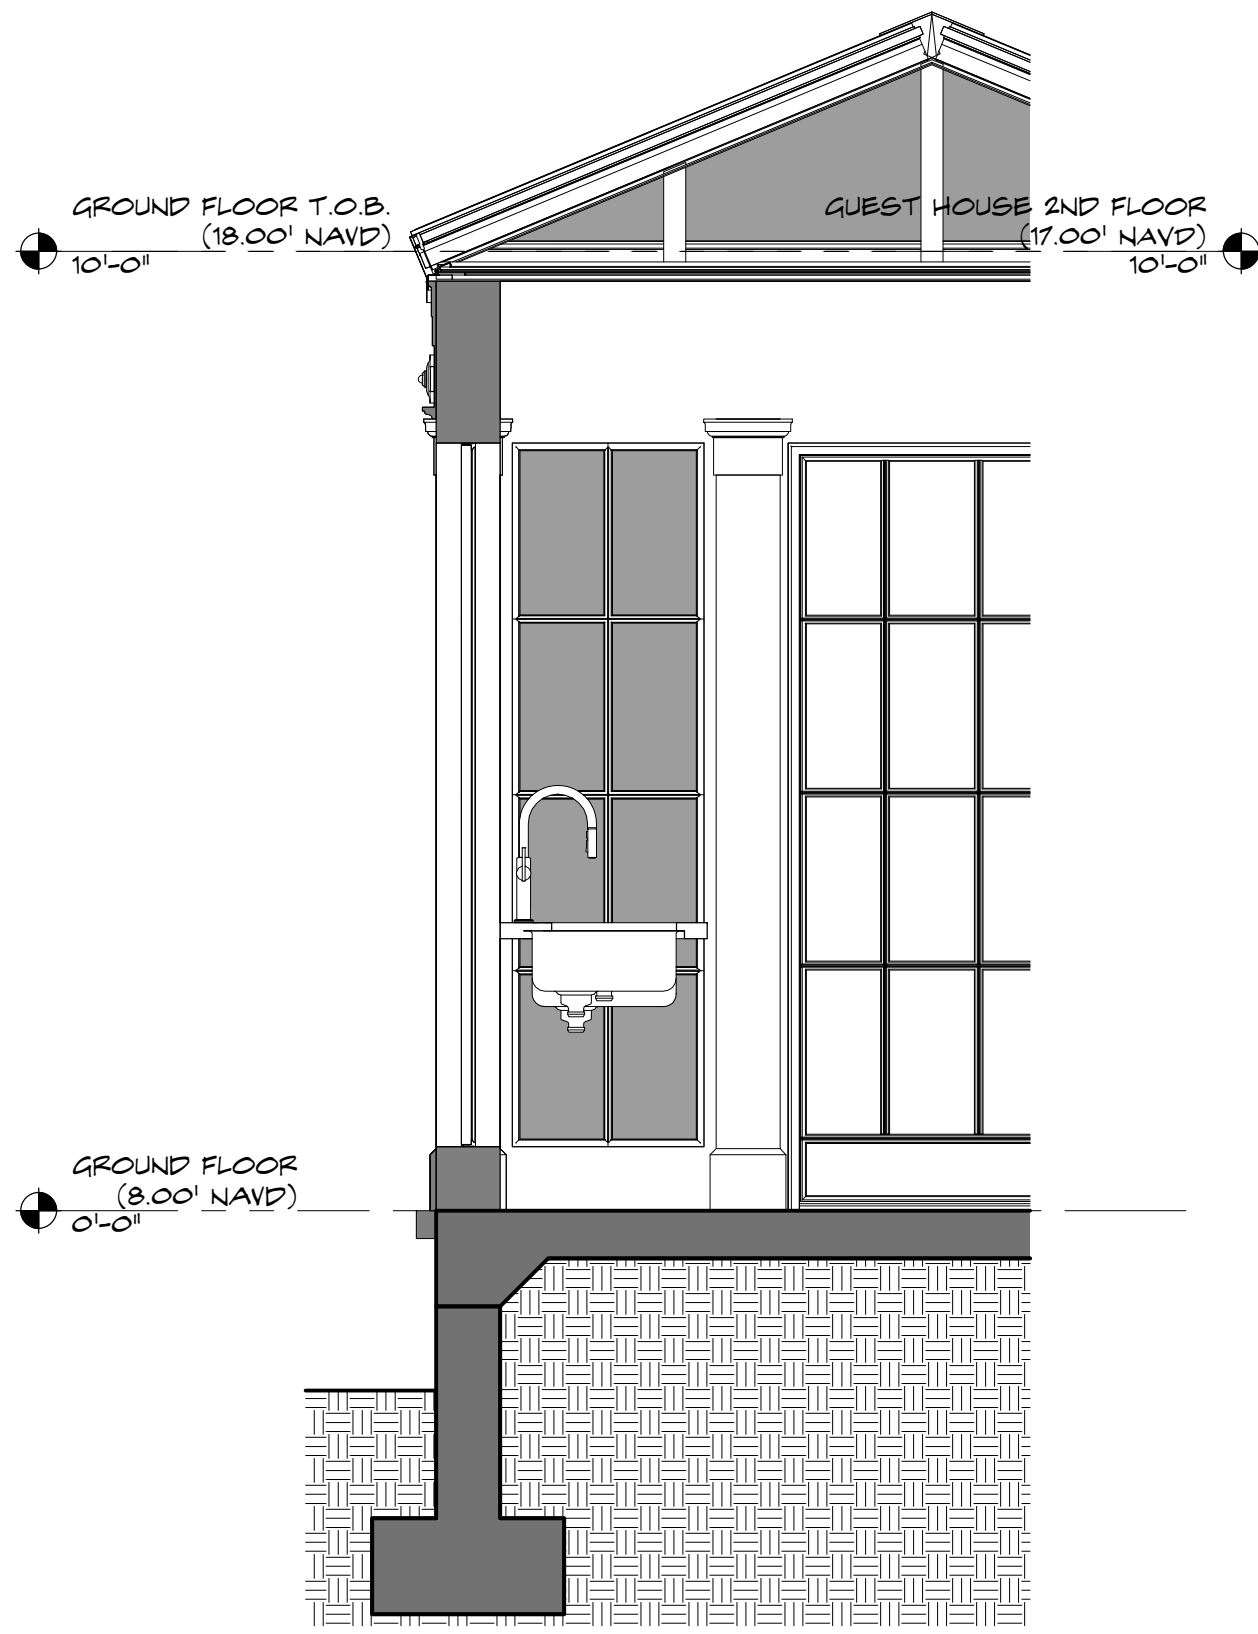

4 ENLARGED SECTION @ CLIPPING ROOM  
A-3.7.3 SCALE: 1/2" = 1'-0"

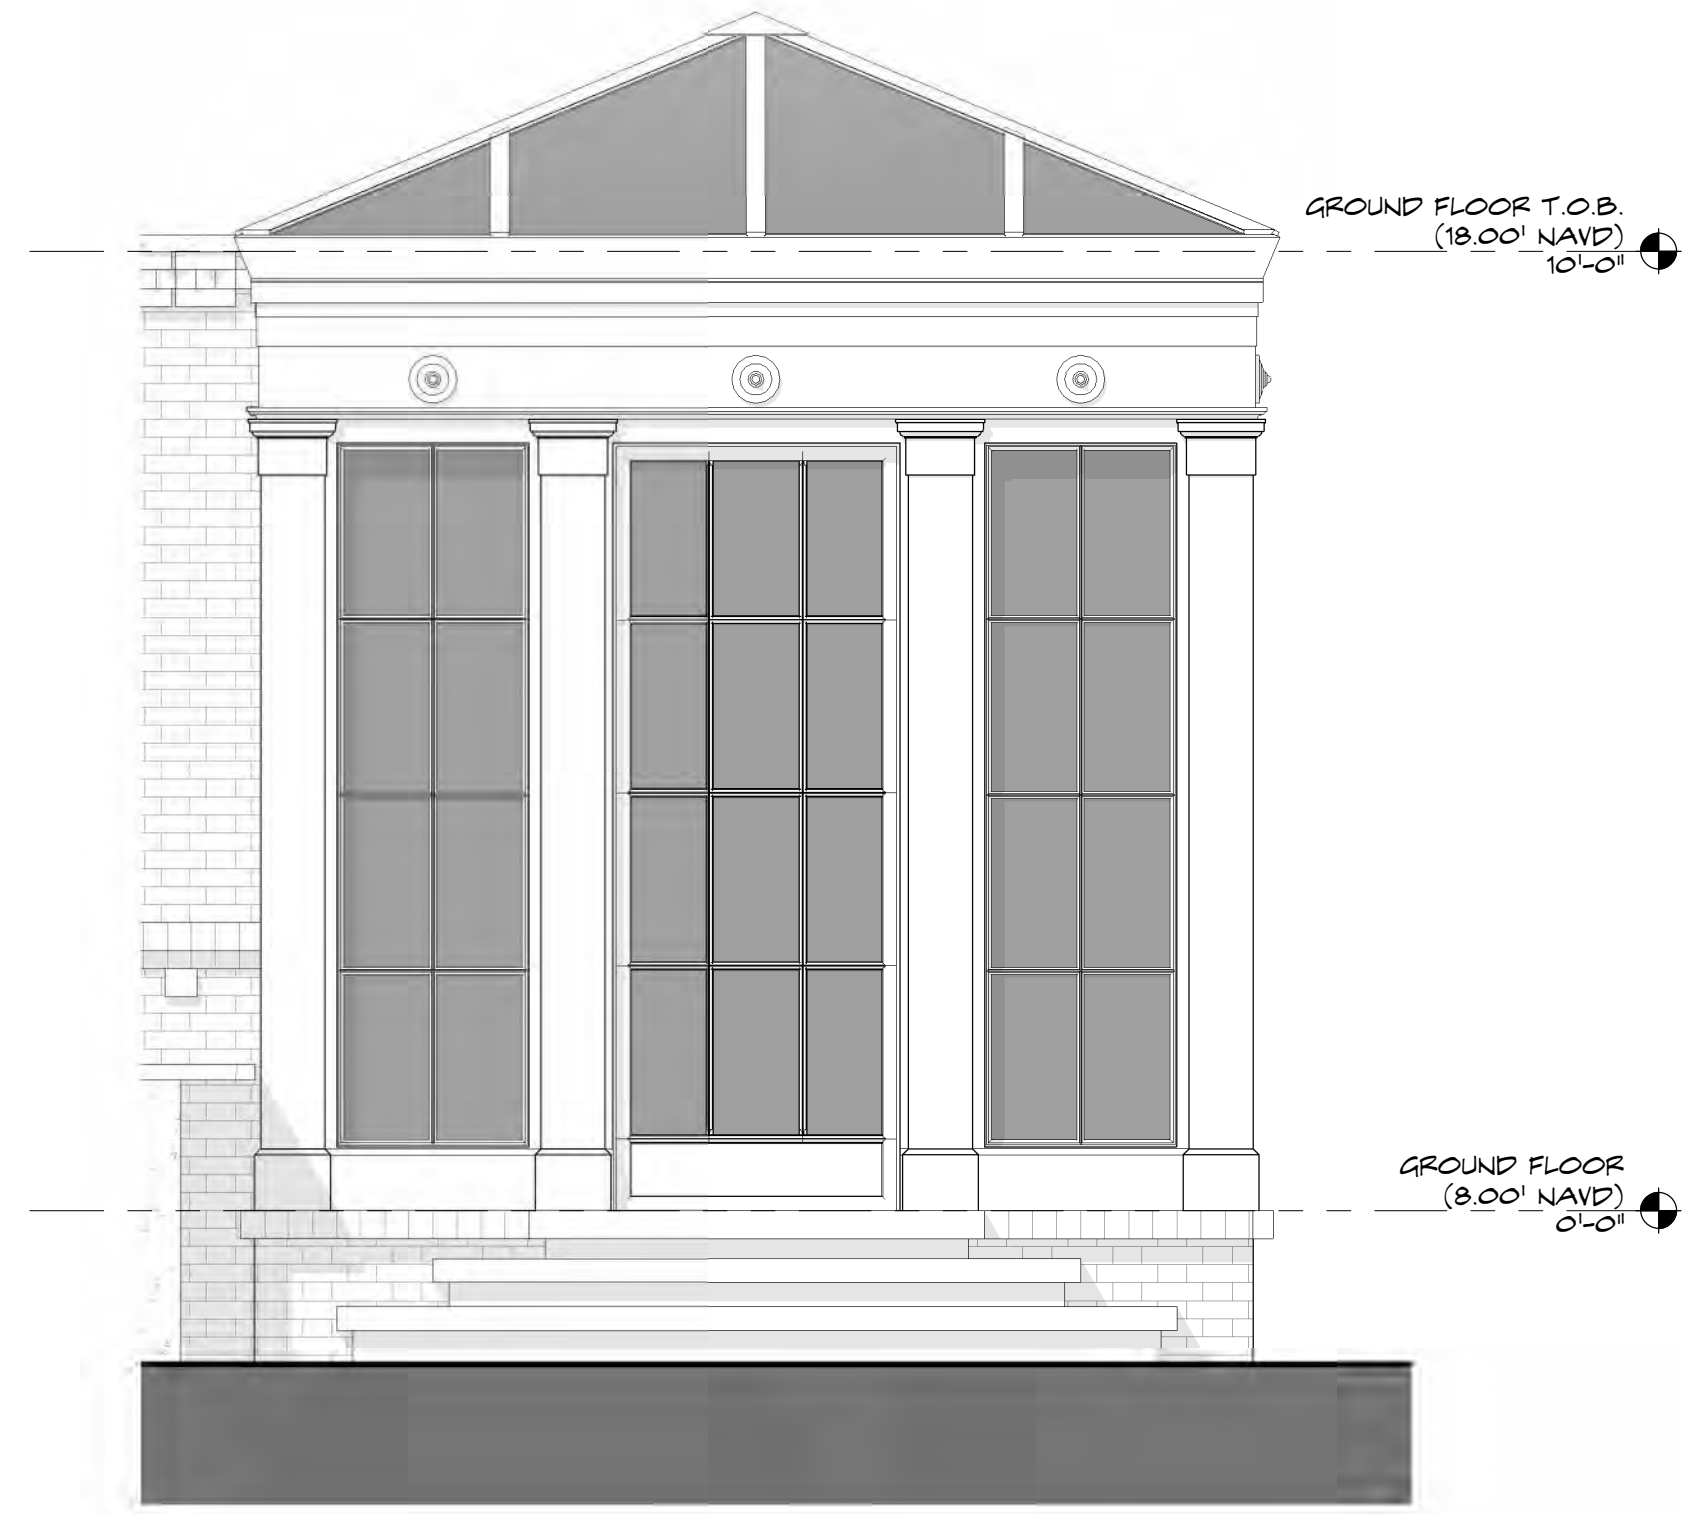

2 ENLARGED WEST ELEVATION @ CLIPPING ROOM  
A-3.7.3 SCALE: 1/2" = 1'-0"

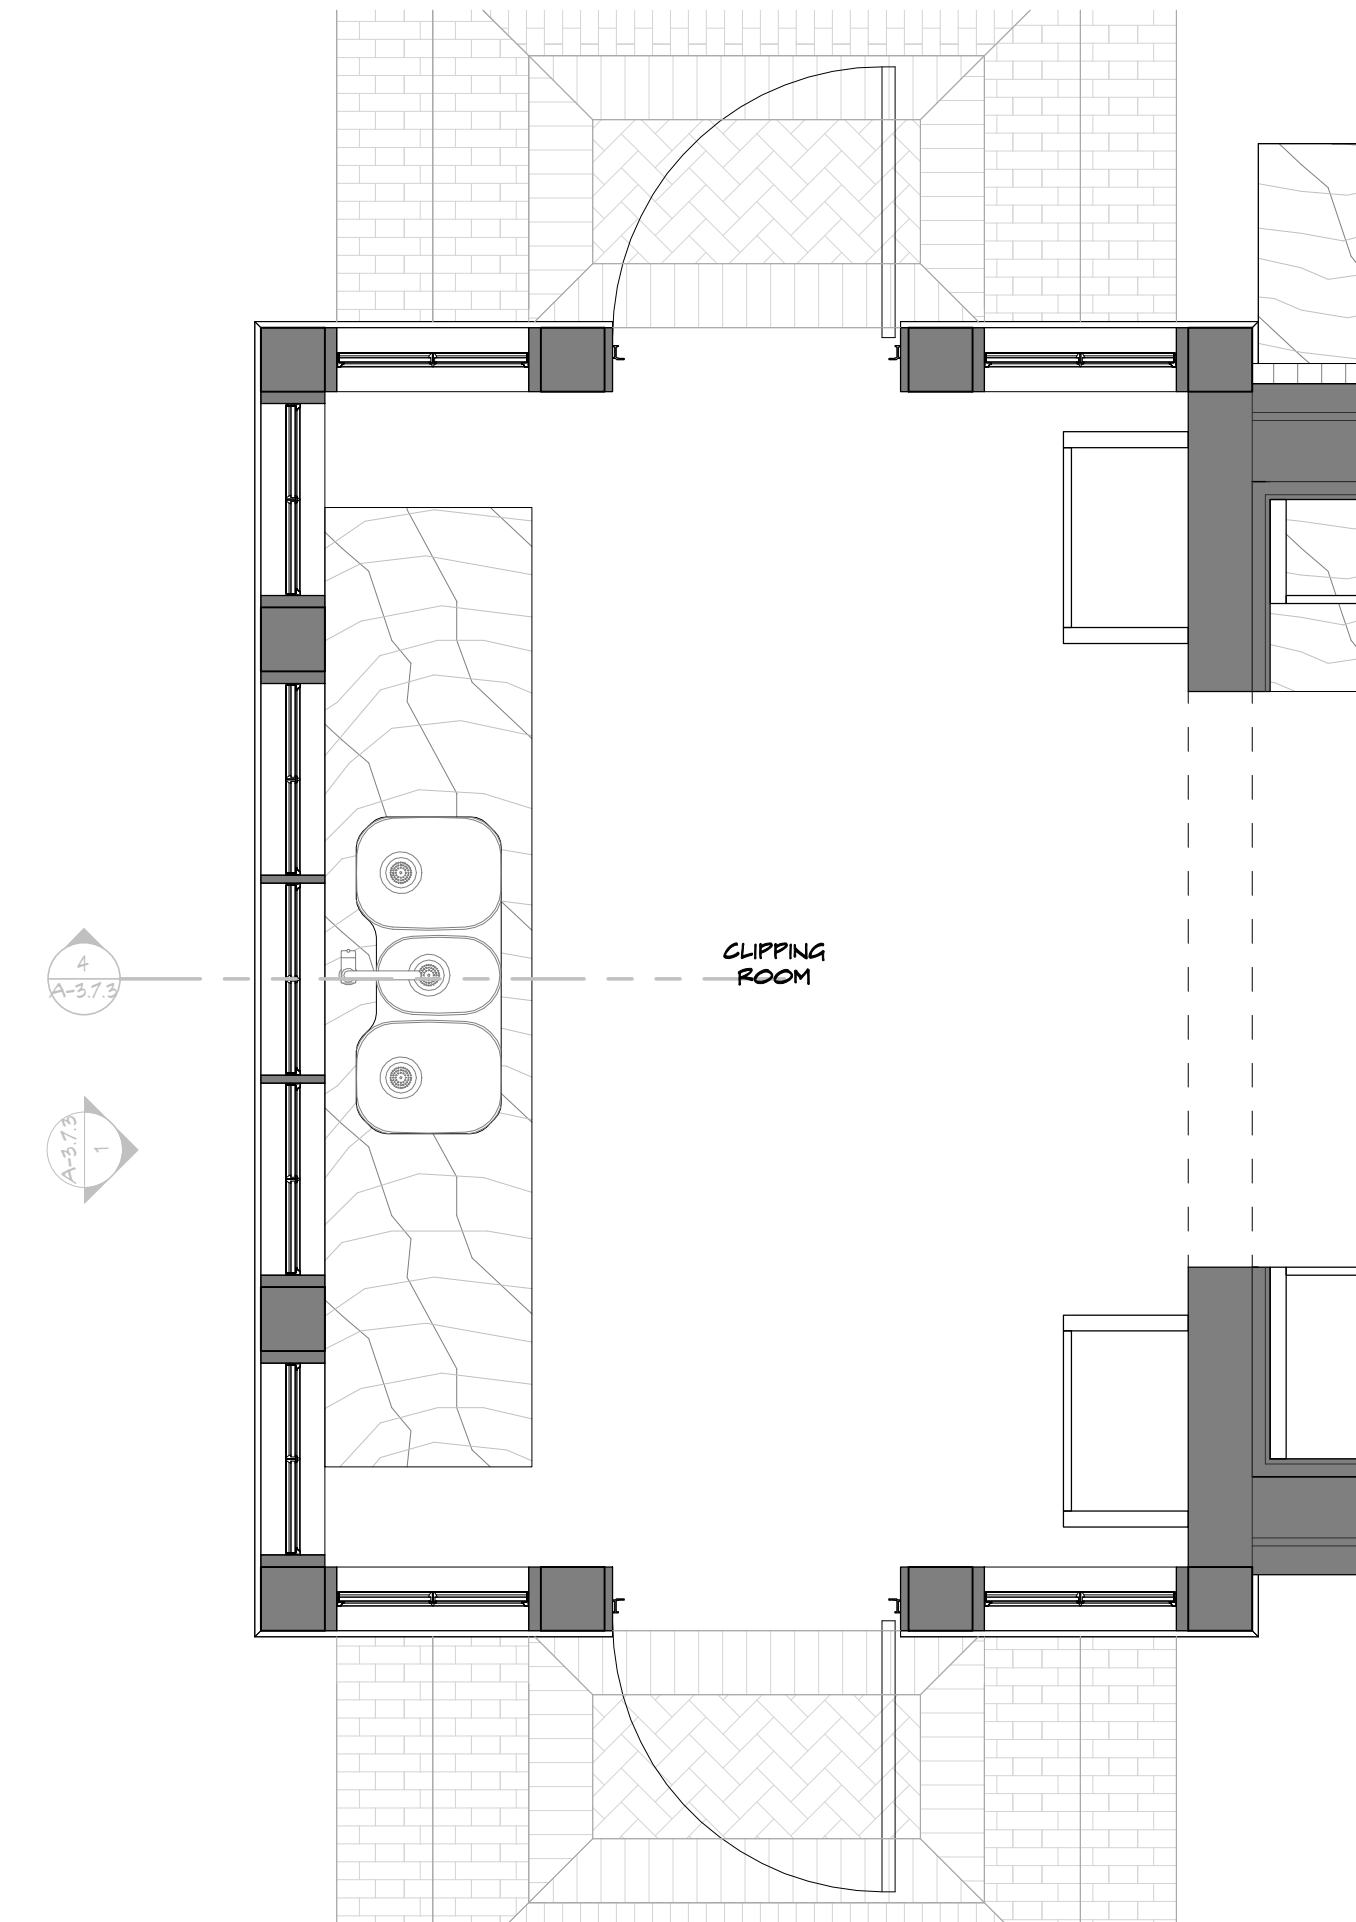

3 FLOOR PLAN  
A-3.7.3 SCALE: 1/2" = 1'-0"

ARC-24-0085  
ZON-24-0044



285 Banyan Blvd  
West Palm Beach, Florida 33401  
561.684.6844 • Fax: 561.684.6594  
spinaorourke.com  
FL LIC # A26002899

SPINAOROURKE  
+ PARTNERS

Architecture • Interior Design  
Keith M. Spina # A013419

New Residence at:  
**315 Chapel Hill Road**  
Palm Beach, FL 33409

THESE DRAWINGS ARE FOR THE  
EXCLUSIVE USE OF SPINA OROURKE +  
PARTNERS, INC. AND MAY NOT BE  
DUPLICATED, REPRODUCED OR USED IN  
ANY MANNER WITHOUT THE EXPRESS  
WRITTEN CONSENT OF SPINA OROURKE  
+ PARTNERS, INC. ALL RIGHTS RESERVED

Revisions:

Date: 01/10/25  
Drawn by: Author  
Project Manager: Checker

A-3.7.3

FINAL SUBMITTAL

ENLARGED ELEVATIONS






**ARC-24-0085**  
**ZON-24-0044**





1 EW-SITE SECTION THROUGH GARAGE AND POOL HOUSE  
SCALE: 1/8" = 1'-0"

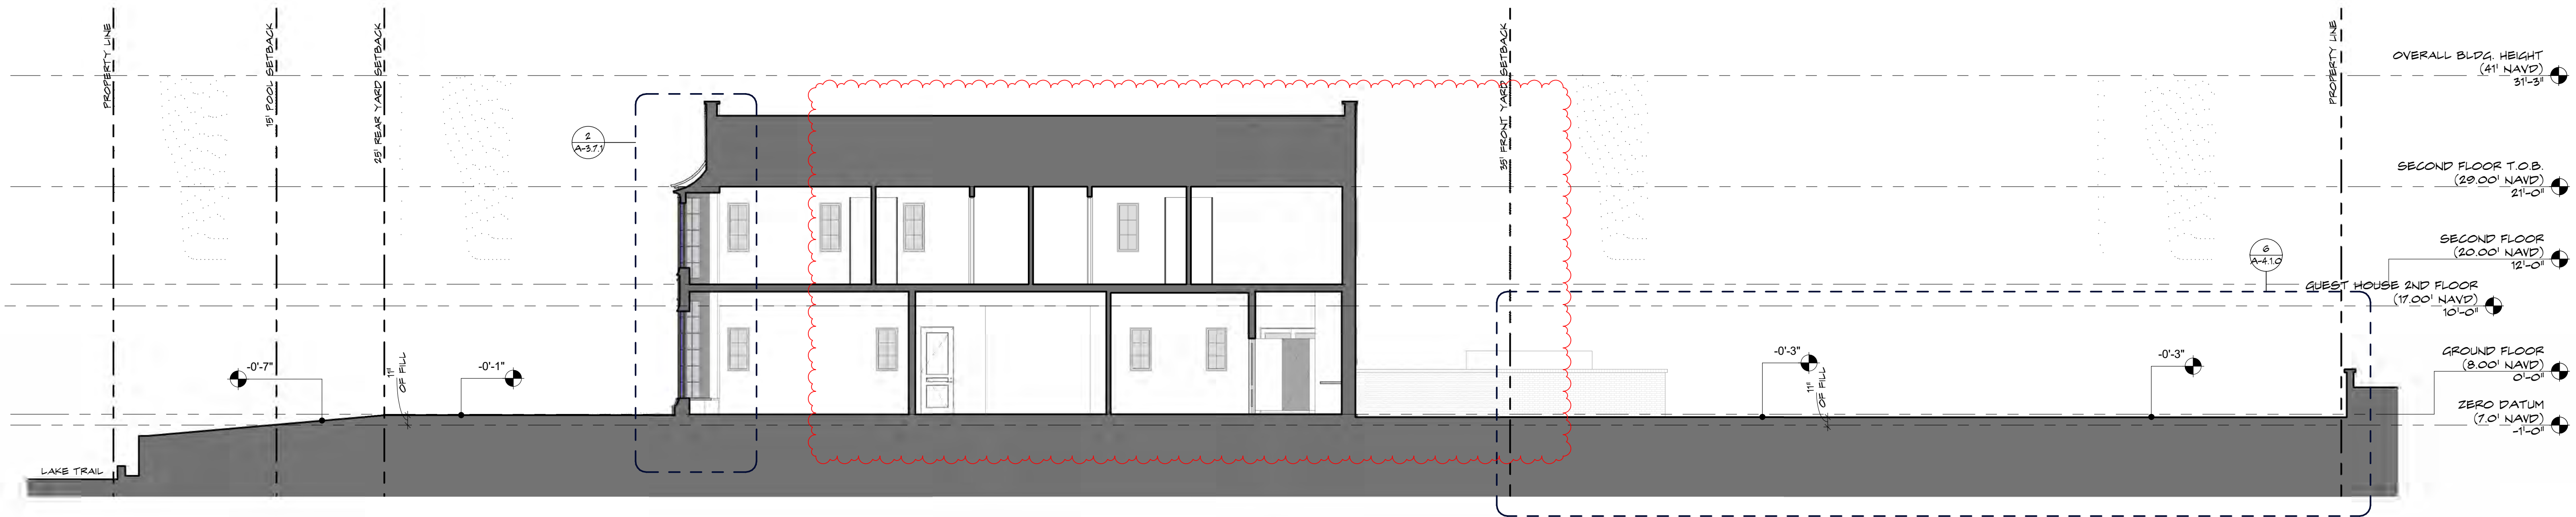

2 EW-SITE SECTION THROUGH GARAGE ENTRANCE  
SCALE: 1/8" = 1'-0"



3 EW-SITE SECTION THROUGH THE POOL AND POOL HOUSE  
SCALE: 1/8" = 1'-0"



New Residence at:  
**315 Chapel Hill Road**

Palm Beach, FL 33409

THESE DRAWINGS ARE FOR THE EXCLUSIVE USE OF SPINA OROURKE + PARTNERS, INC. AND MAY NOT BE DUPLICATED, REPRODUCED OR USED IN ANY MANNER WITHOUT THE EXPRESS WRITTEN CONSENT OF SPINA OROURKE + PARTNERS, INC. ALL RIGHTS RESERVED.

| Revisions:   |            |
|--------------|------------|
| 1 ARCOM REV. | 01.10.2025 |

Date: 01/10/25  
Drawn by: Author  
Project Manager: Checker







**A-4.0.1**

FINAL SUBMITTAL

ARC-24-0085  
ZON-24-0044

YARD & BUILDING SECTION DIAGRAMS

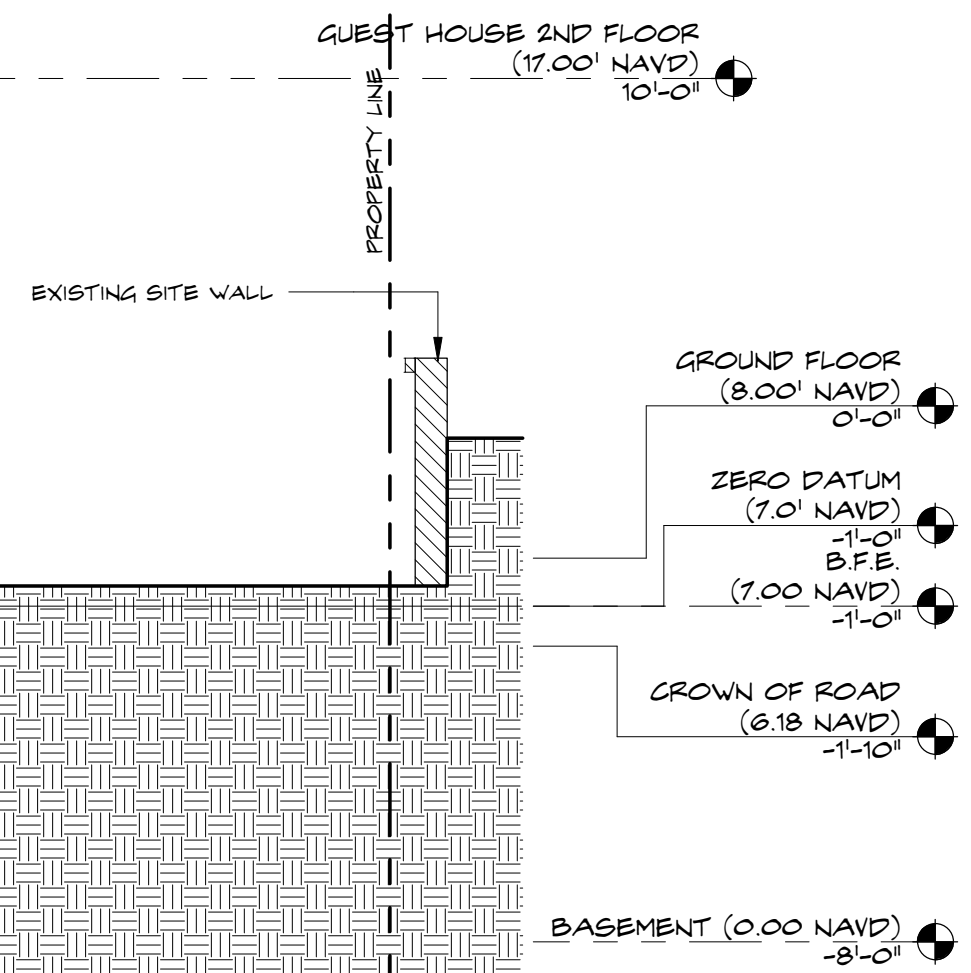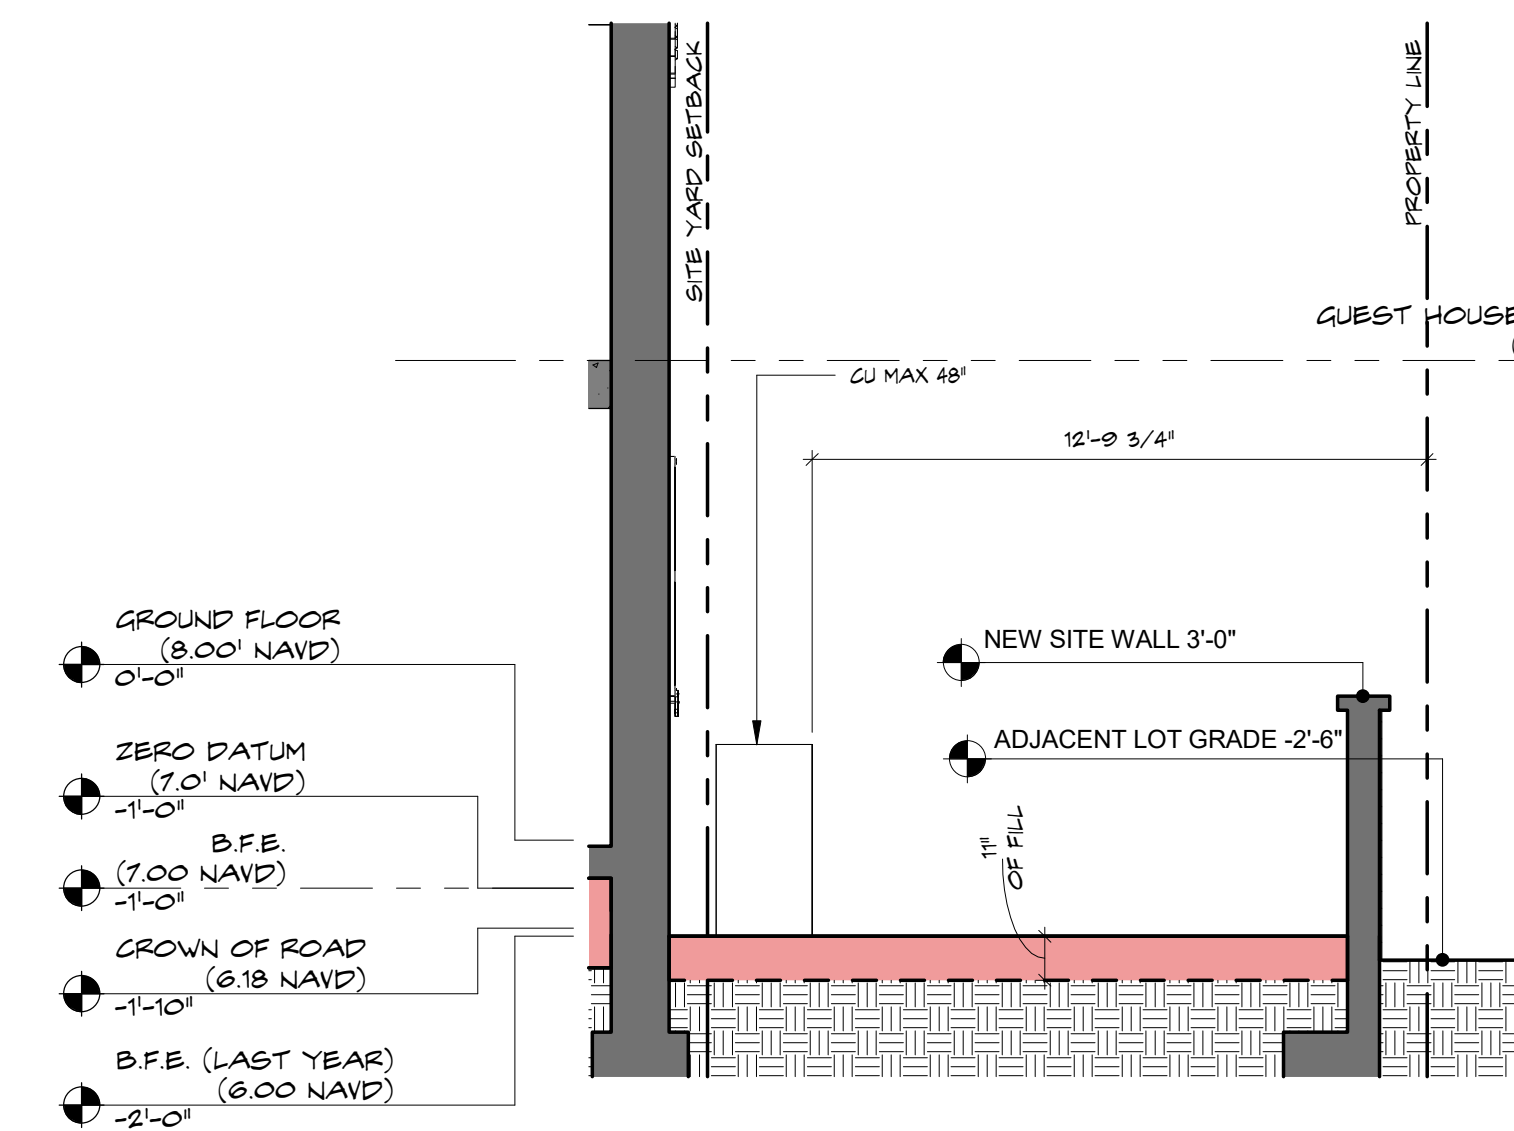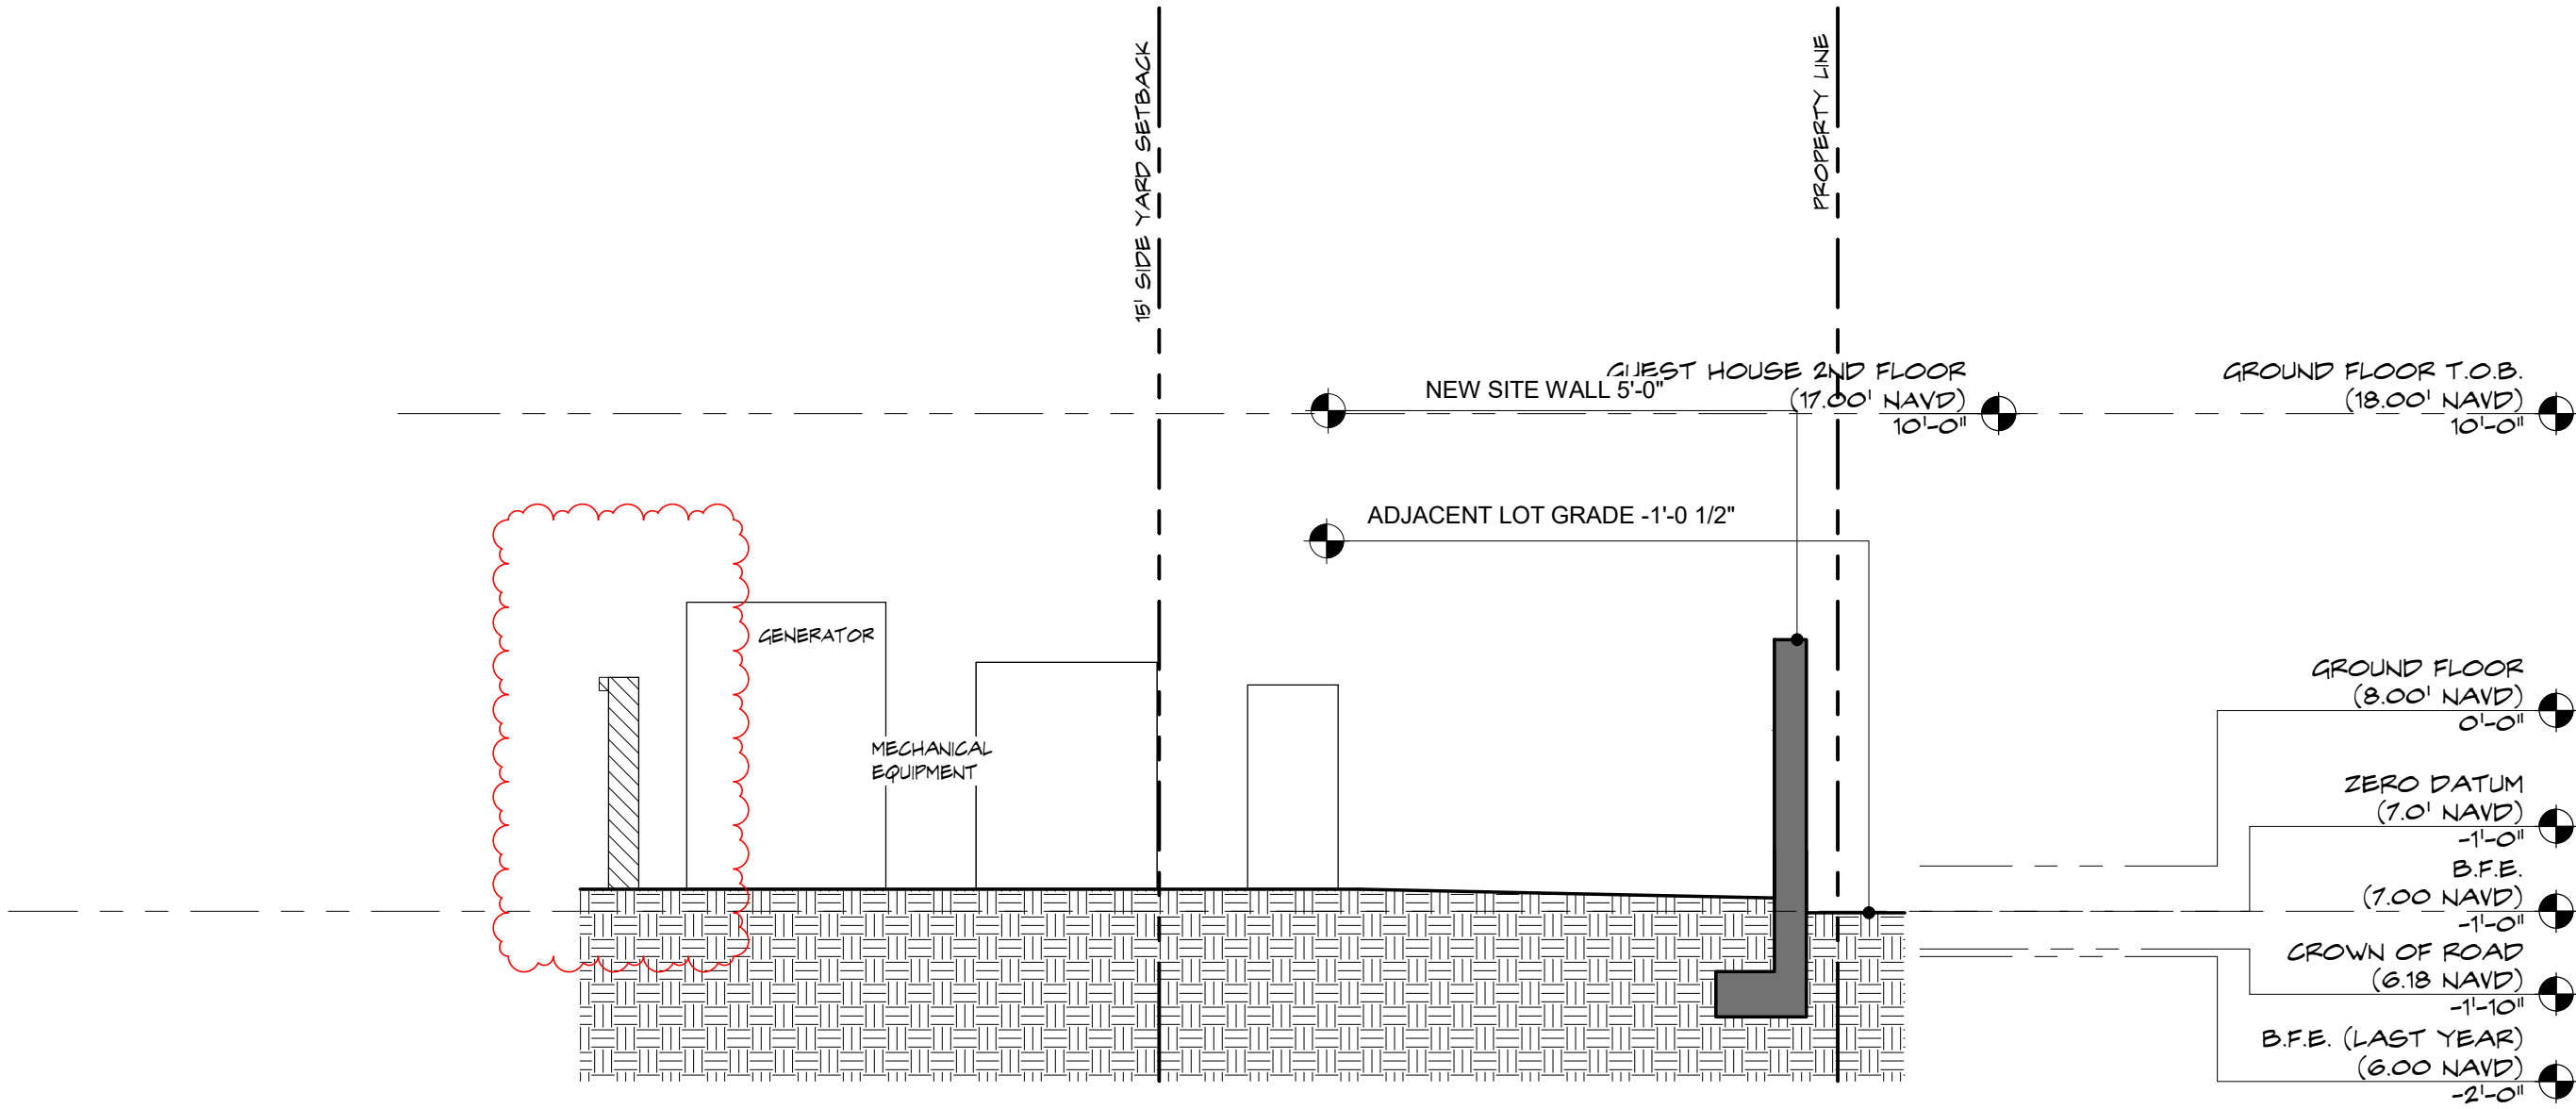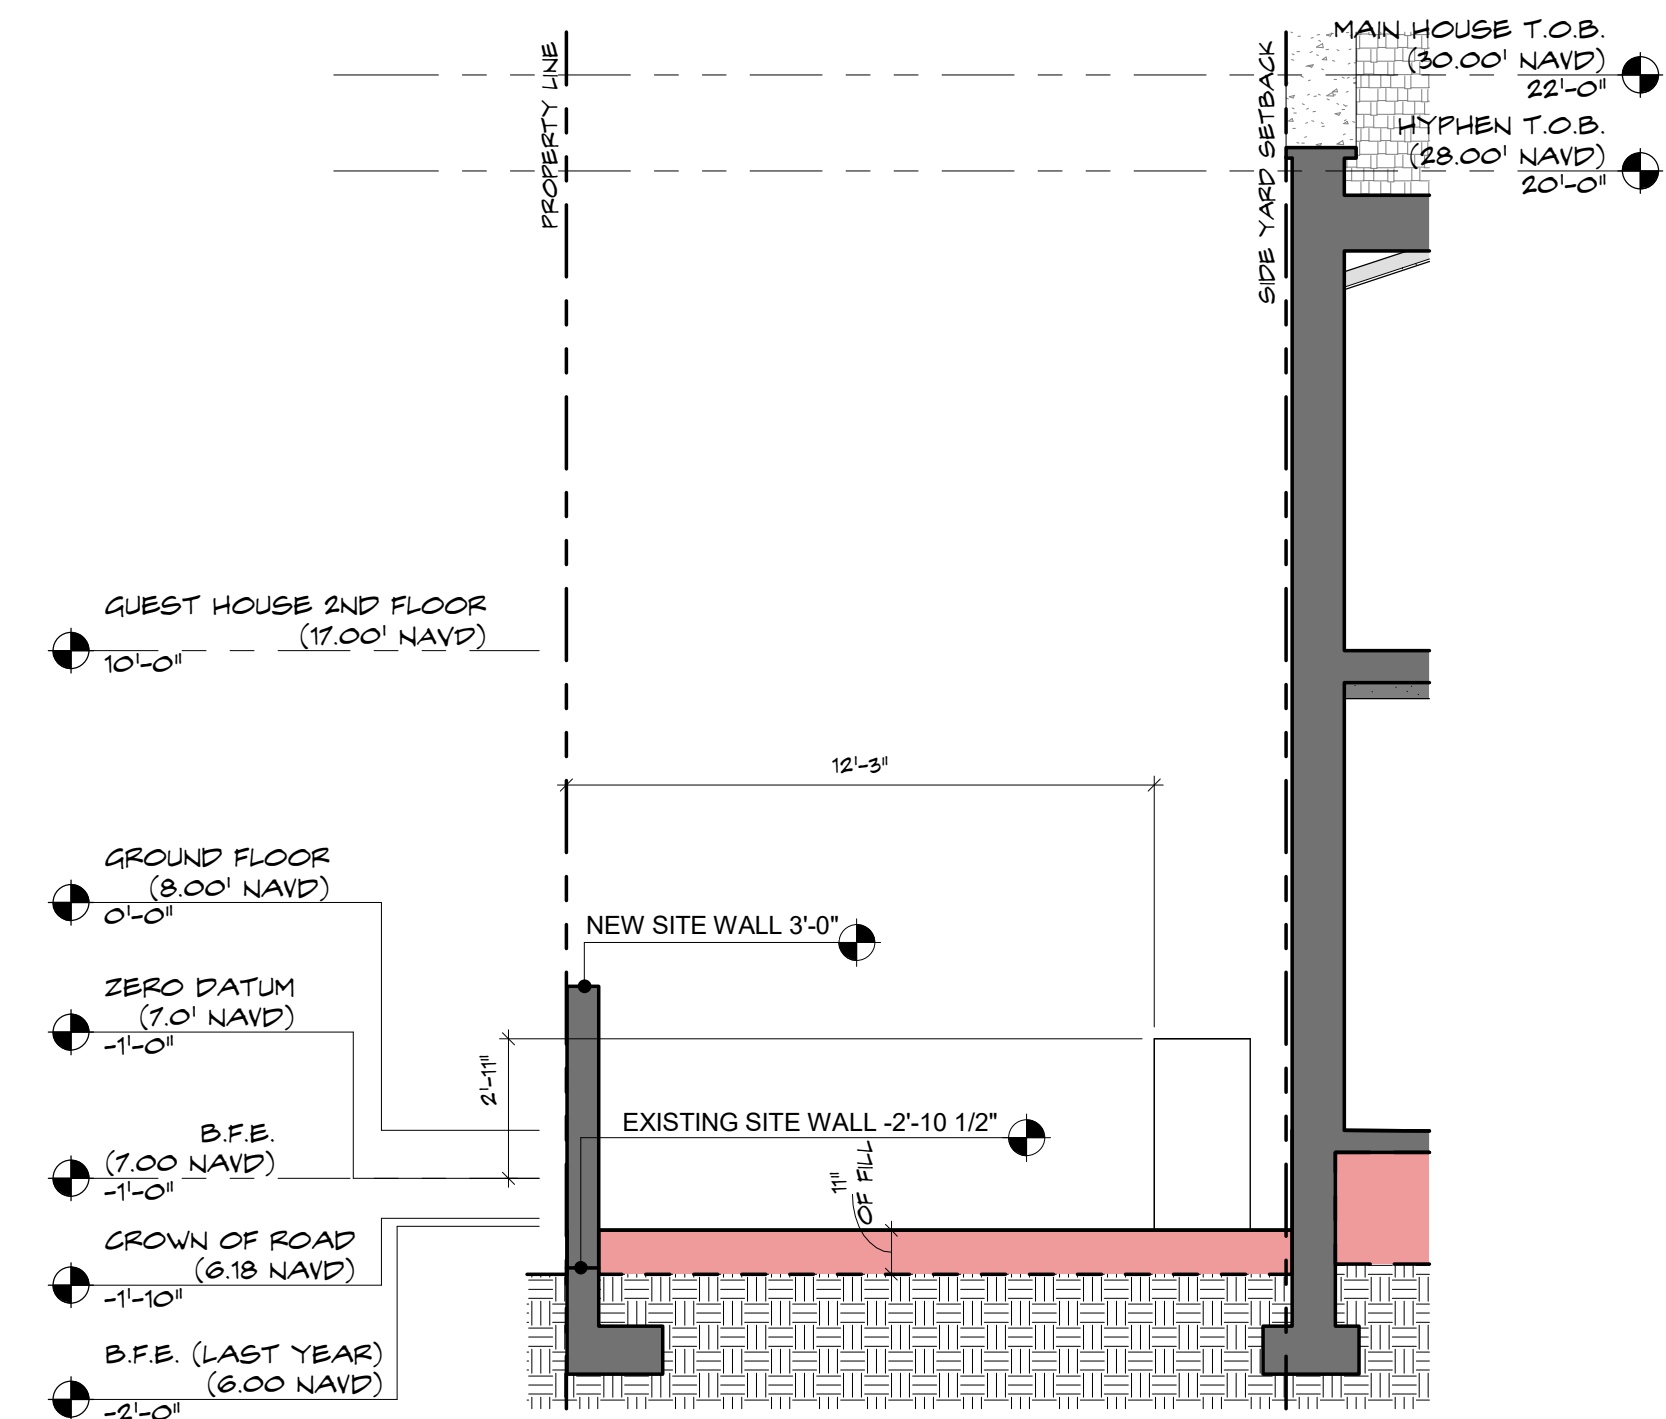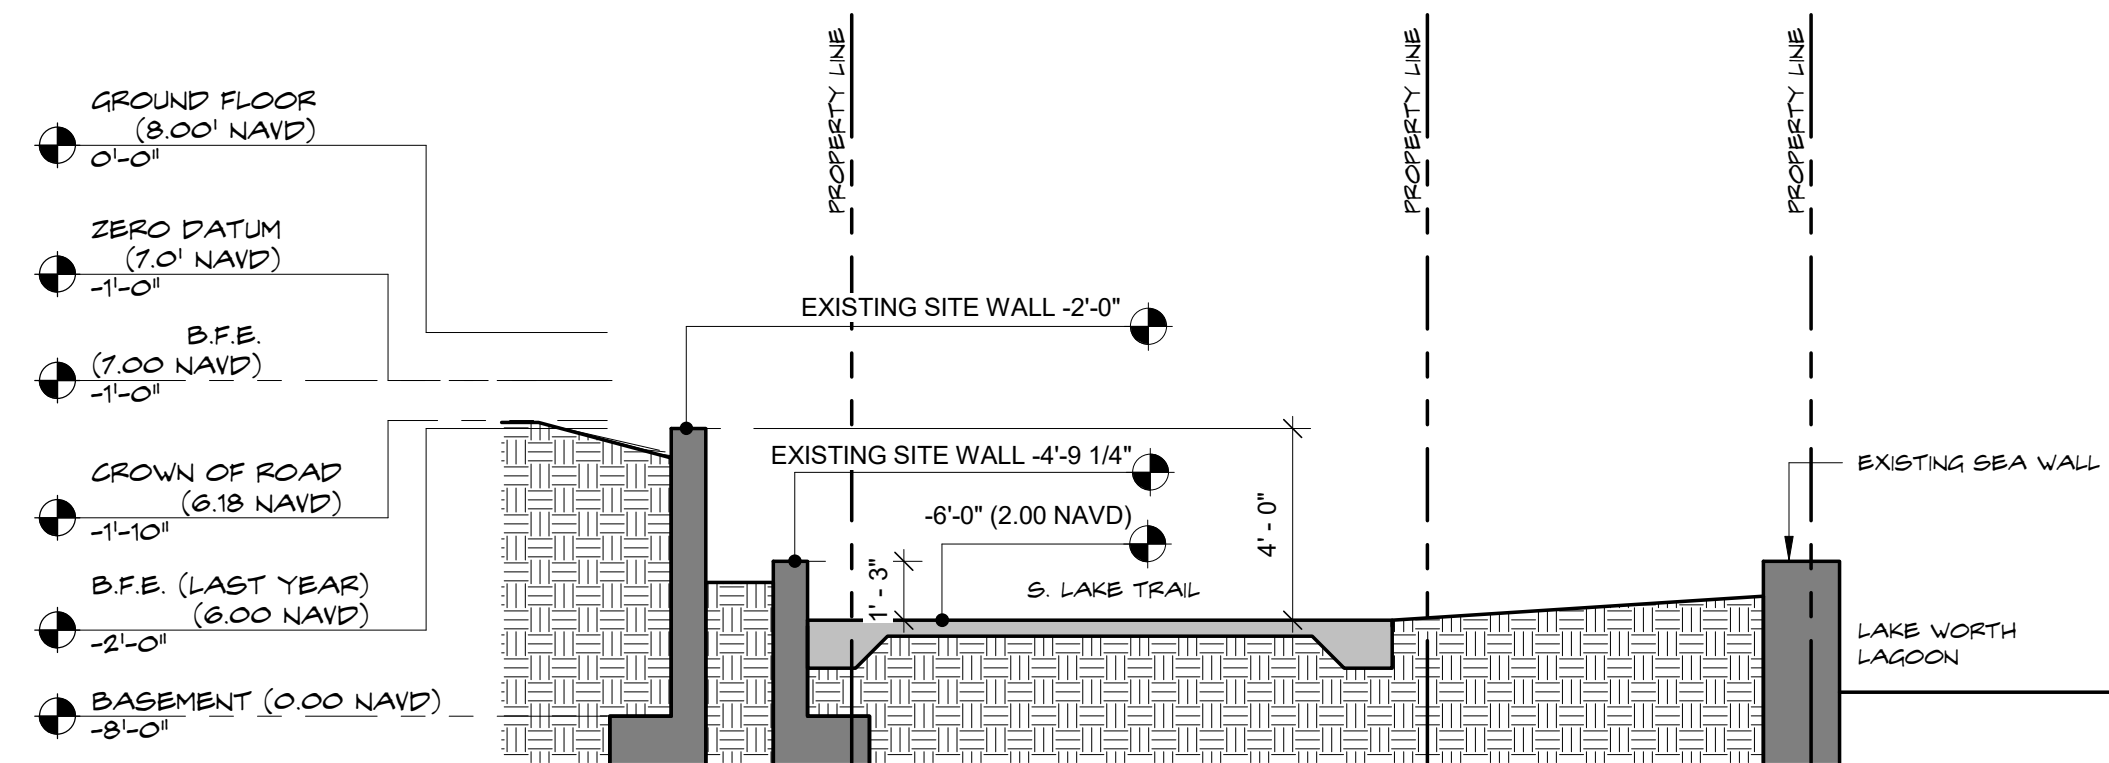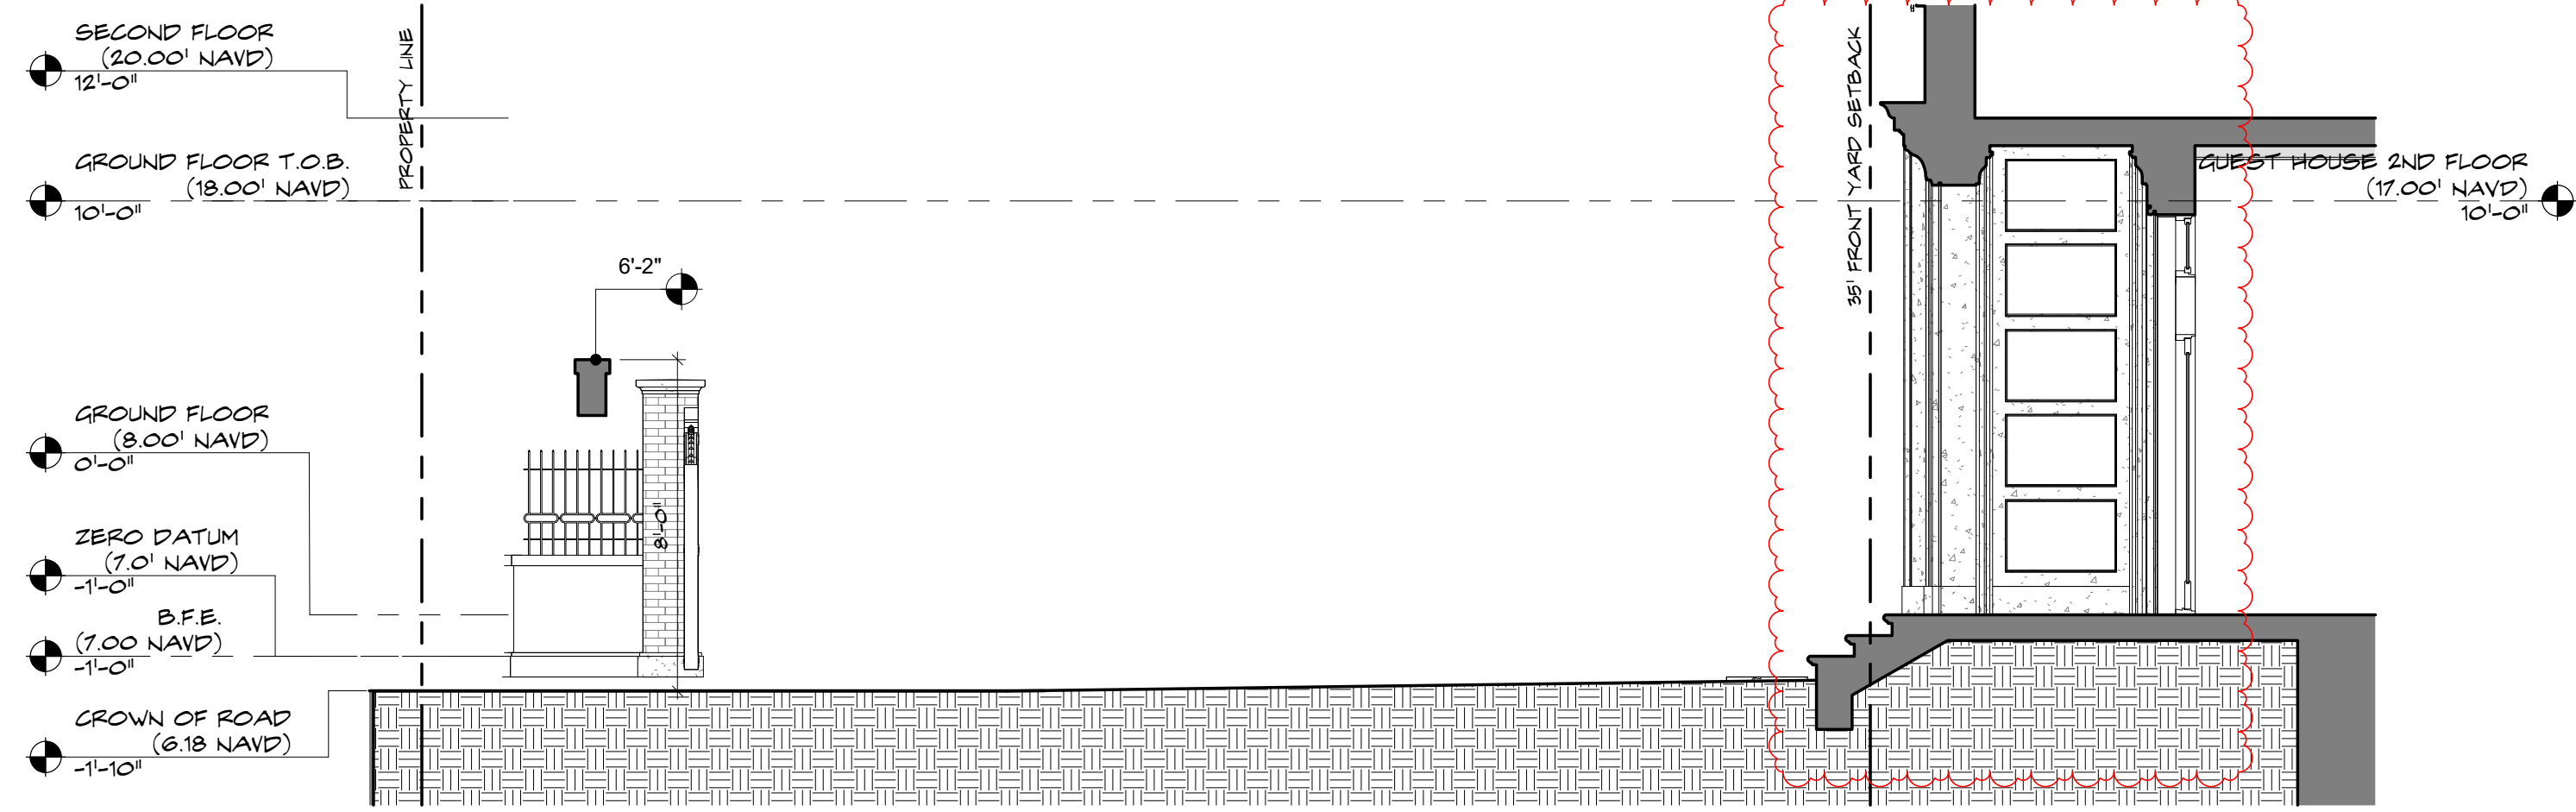

ARC-24-0085  
ZON-24-0044New Residence at:  
**315 Chapel Hill Road**

Palm Beach, FL 33409



THESE DRAWINGS ARE FOR THE  
EXCLUSIVE USE OF SPINA OROURKE +  
PARTNERS, INC. AND MAY NOT BE  
DUPLICATED, REPRODUCED OR USED IN  
ANY MANNER WITHOUT THE EXPRESS  
WRITTEN CONSENT OF SPINA OROURKE  
+ PARTNERS, INC. ALL RIGHTS RESERVED

| Revisions:    |            |
|---------------|------------|
| 1. ARCOM REV. | 01.10.2025 |

Date: 01/10/25  
Drawn by: Author  
Project Manager: Checker**A-4.1.0**

FINAL SUBMITTAL



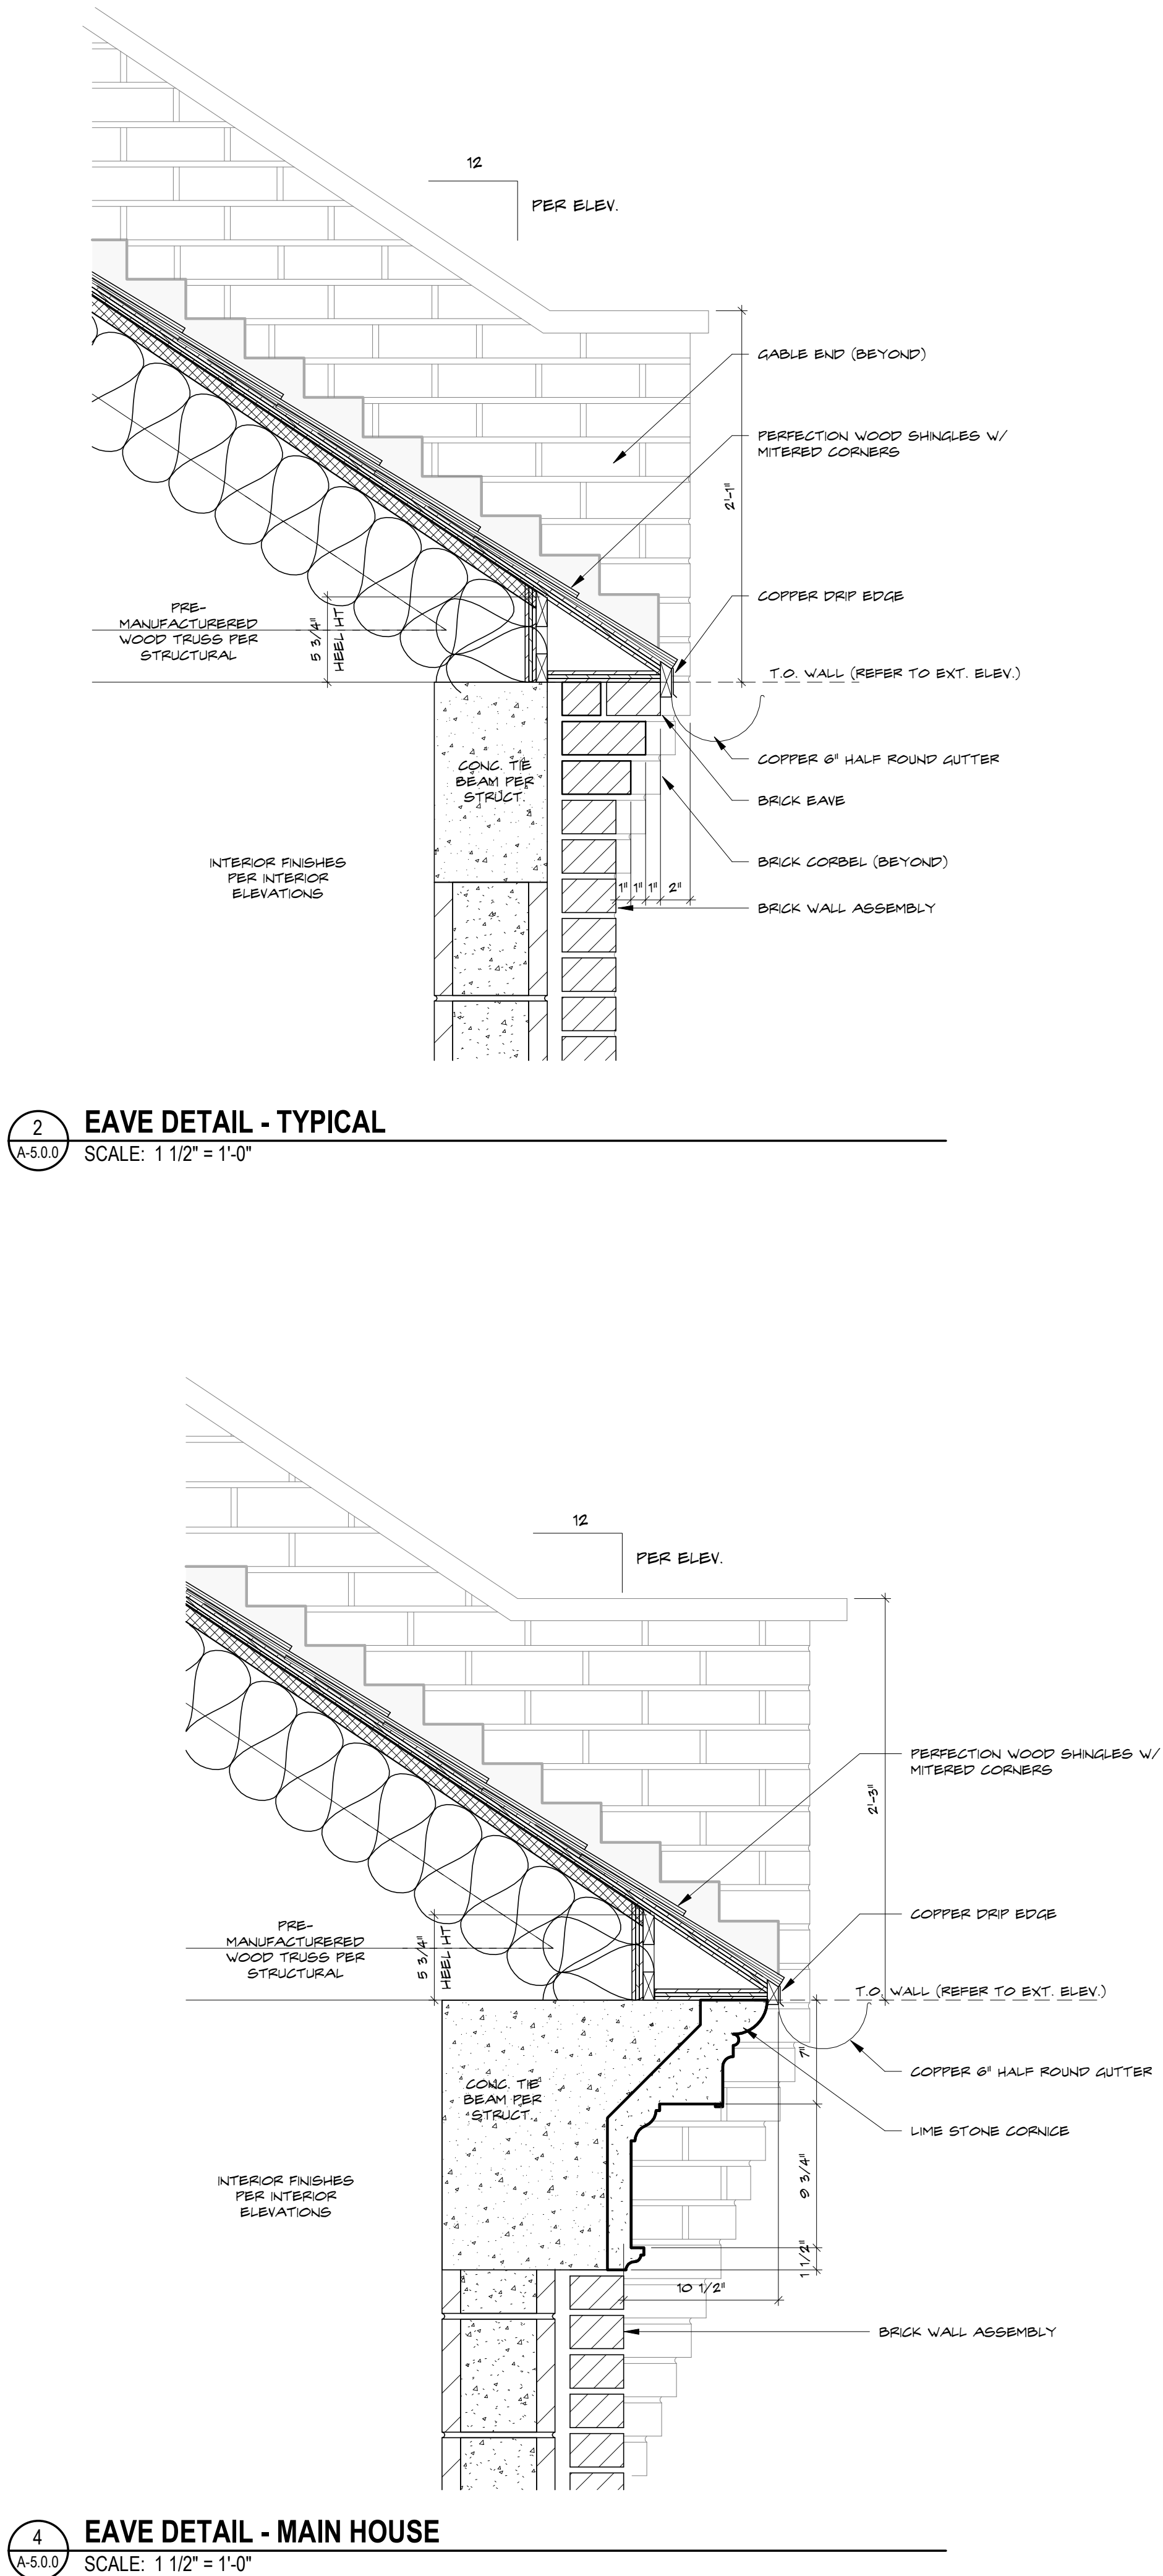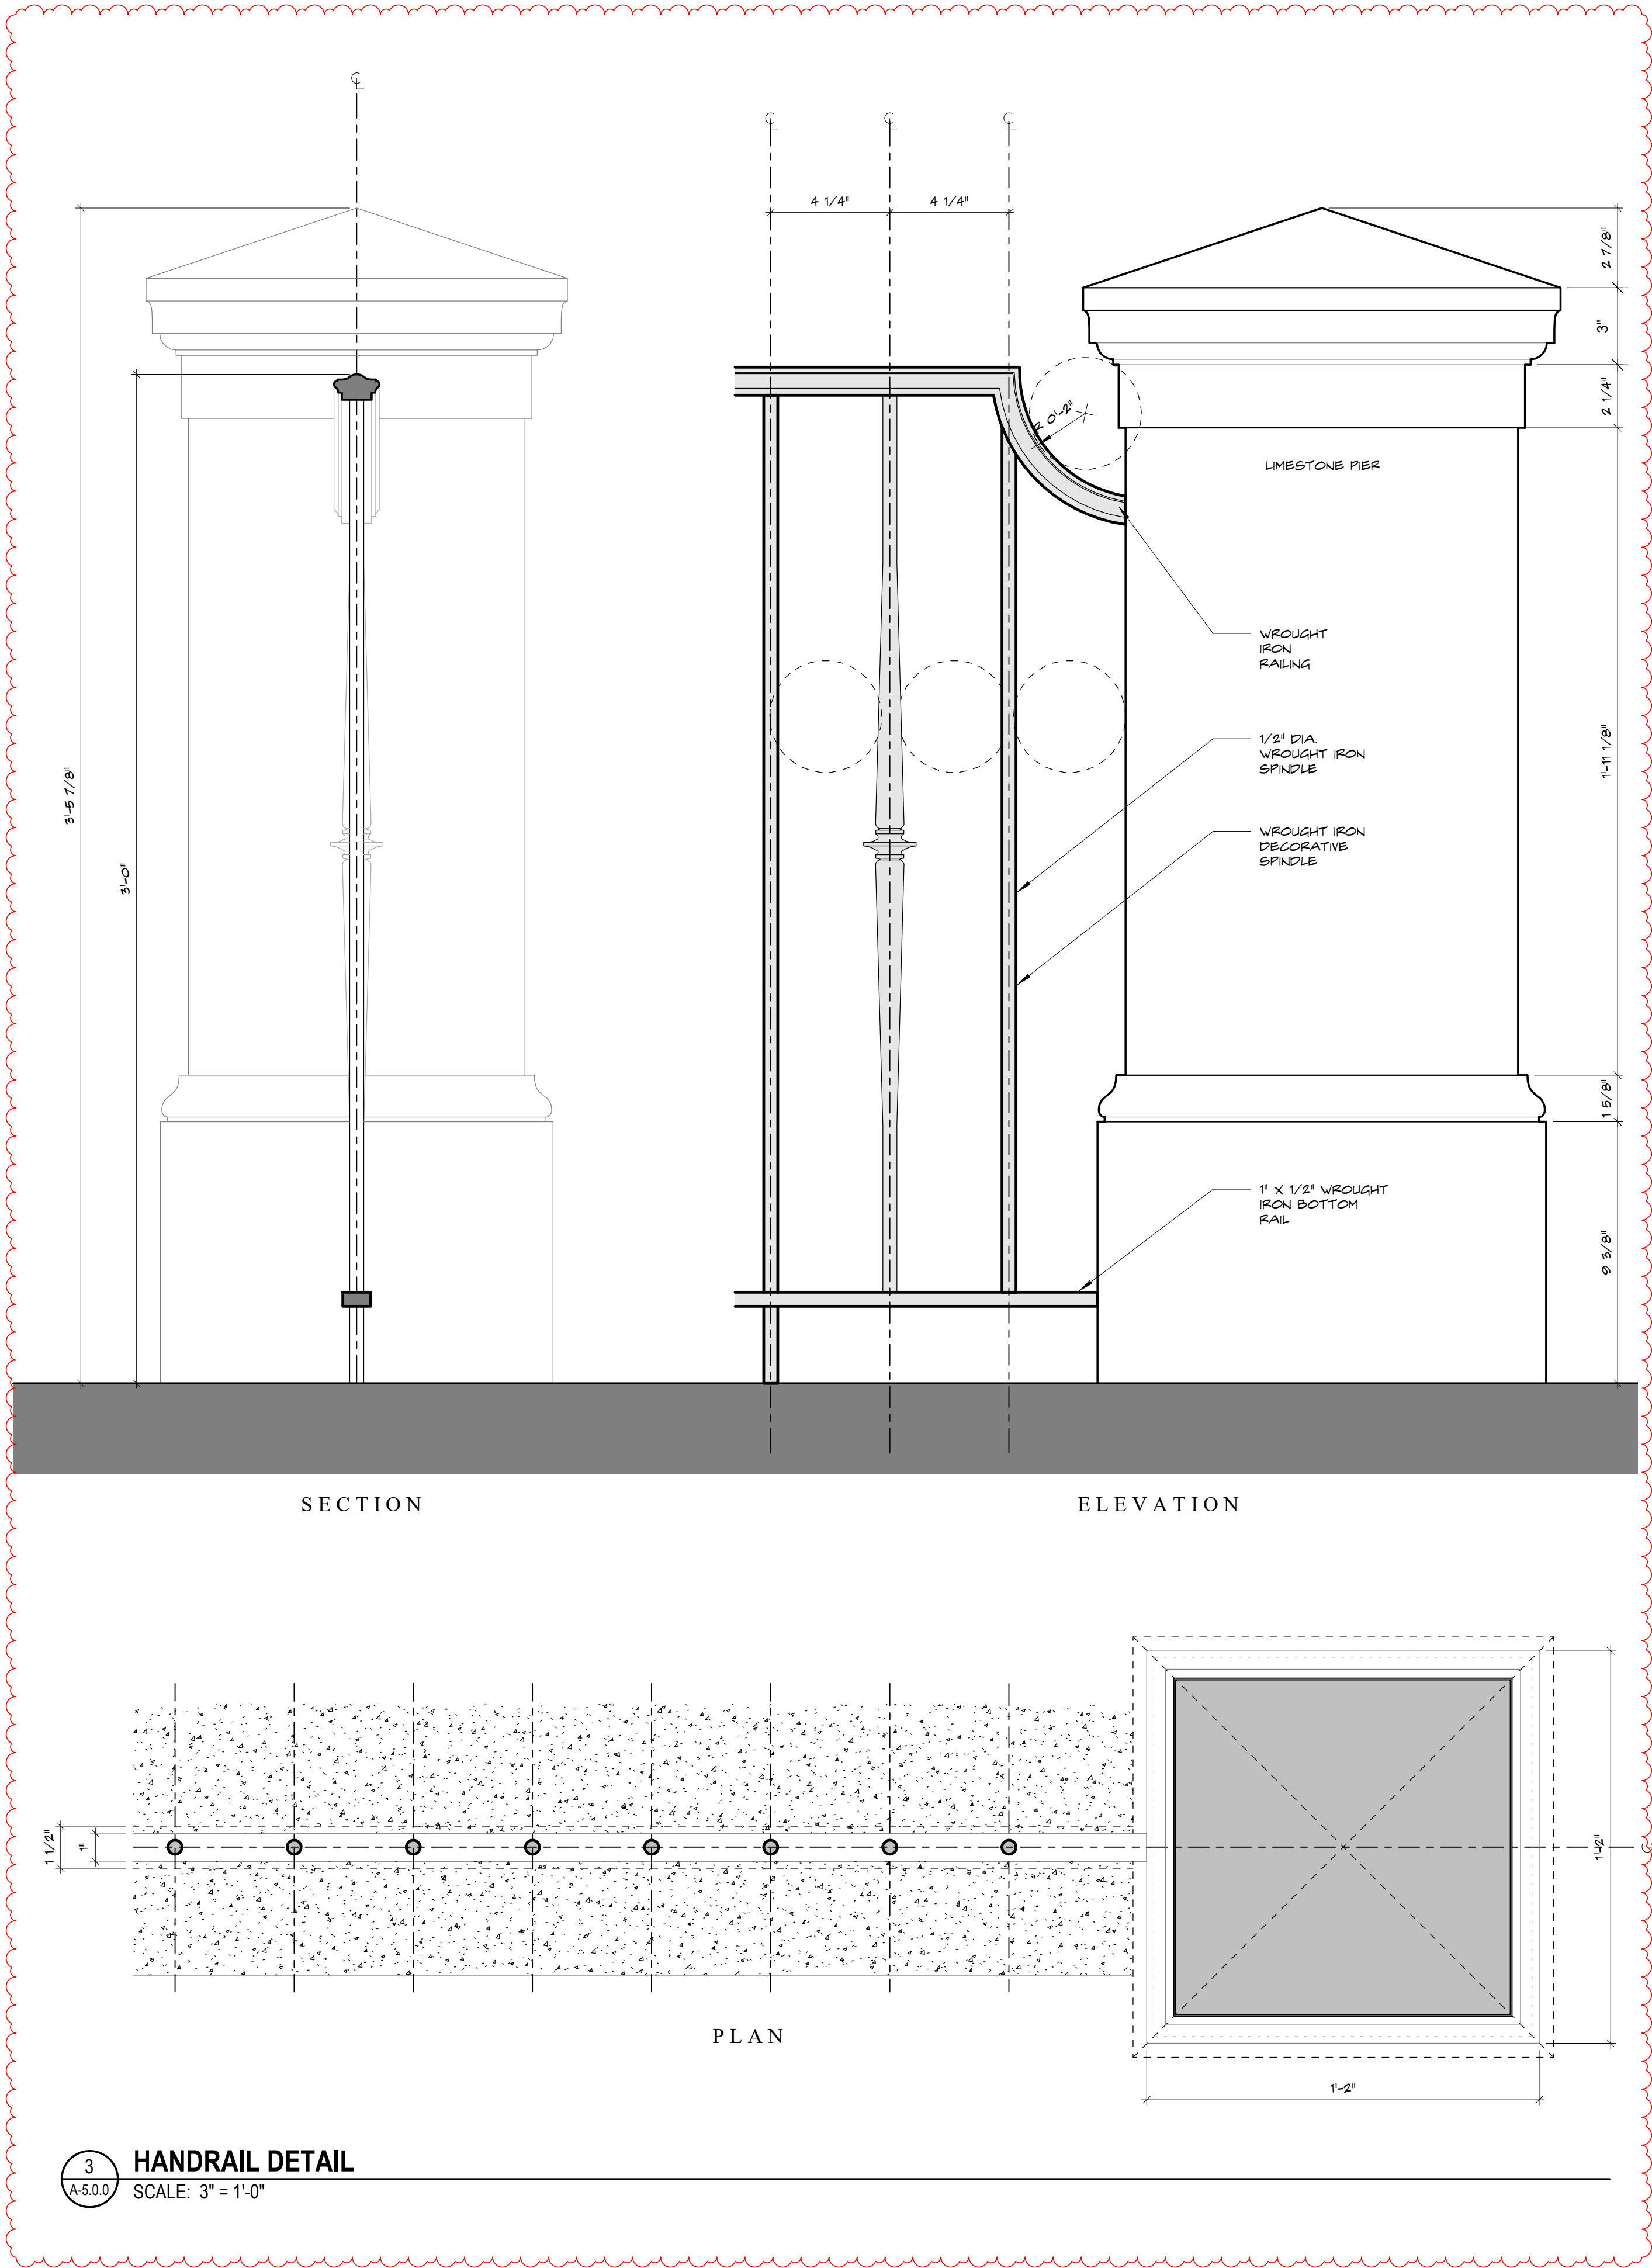

ARC-24-0085  
ZON-24-0044

EXTERIOR DETAILS

A-5.0.0

FINAL SUBMITTAL

Date: 01/10/25  
Drawn by: Author  
Project Manager: Checker

Revisions:  
1 ARCOM REV. 01.10.2025

THESE DRAWINGS ARE FOR THE EXCLUSIVE USE OF SPINA ORourke + PARTNERS, INC. AND MAY NOT BE DUPLICATED, REPRODUCED OR USED IN ANY MANNER WITHOUT THE EXPRESS WRITTEN CONSENT OF SPINA ORourke + PARTNERS, INC. ALL RIGHTS RESERVED.

New Residence at:  
315 Chapel Hill Road

Palm Beach, FL 33409




SPINAOROURKE  
+ PARTNERS


Architecture • Interior Design  
Keith M. Spina #A013419

285 Banyan Blvd  
West Palm Beach Florida 33401  
561.684.6844 • Fax 561.684.6594  
spinaorourke.com  
FL LIC #A02002399




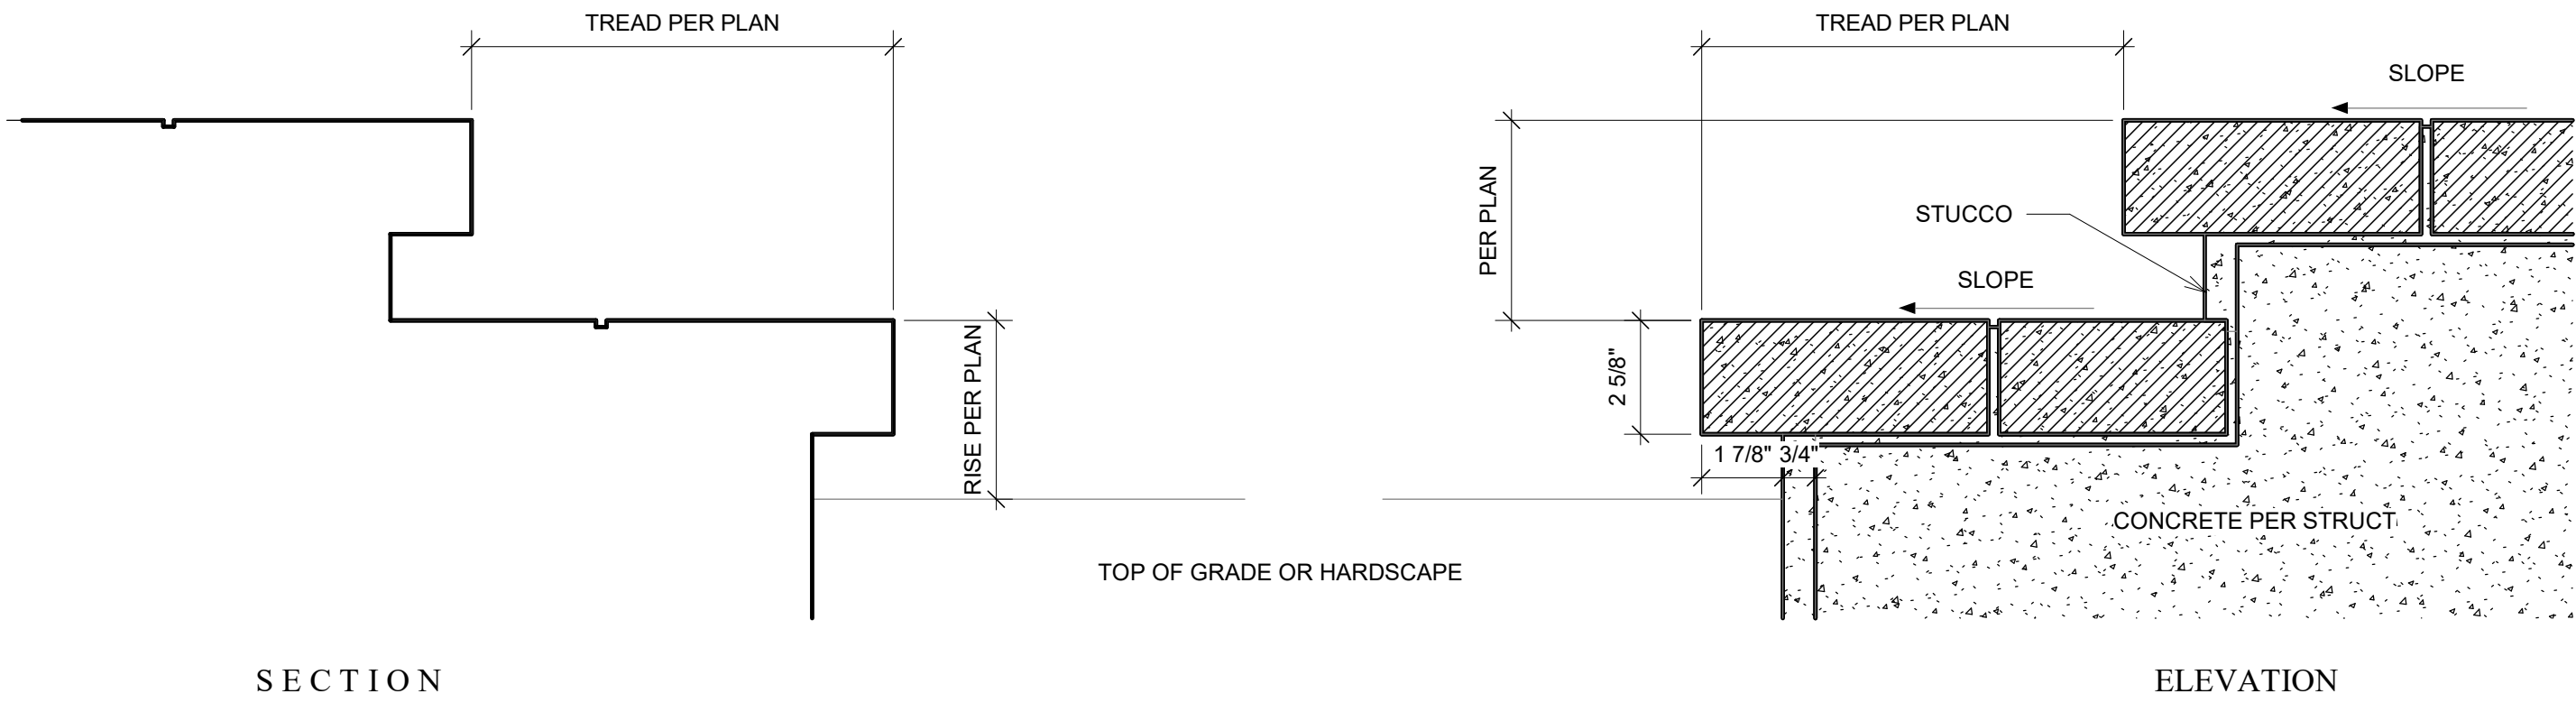


1  
A-5.0.1  
**STEP DETAIL**  
SCALE: 3" = 1'-0"

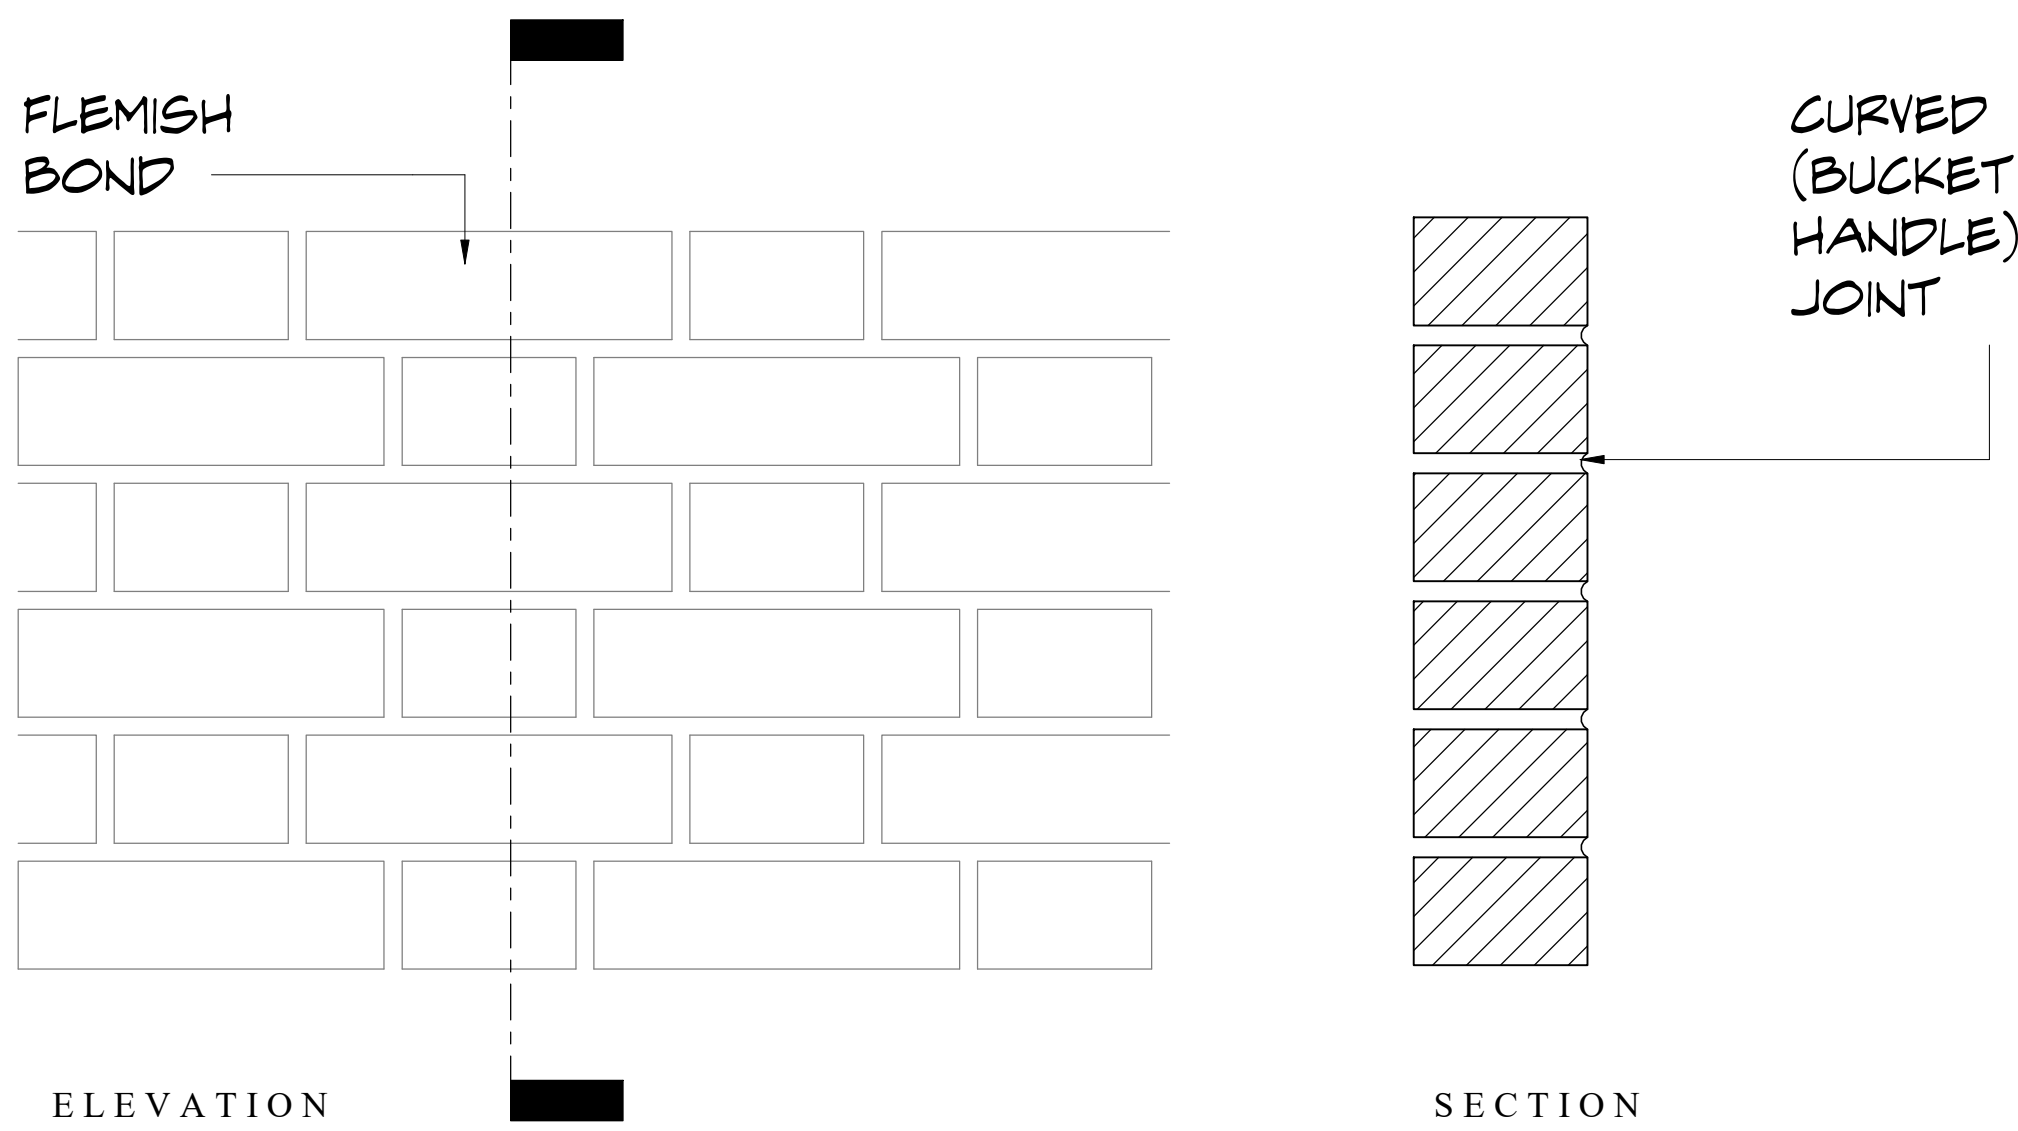

3  
A-5.0.1  
**BRICK BOND AND JOINT DETAIL**  
SCALE: 3" = 1'-0"

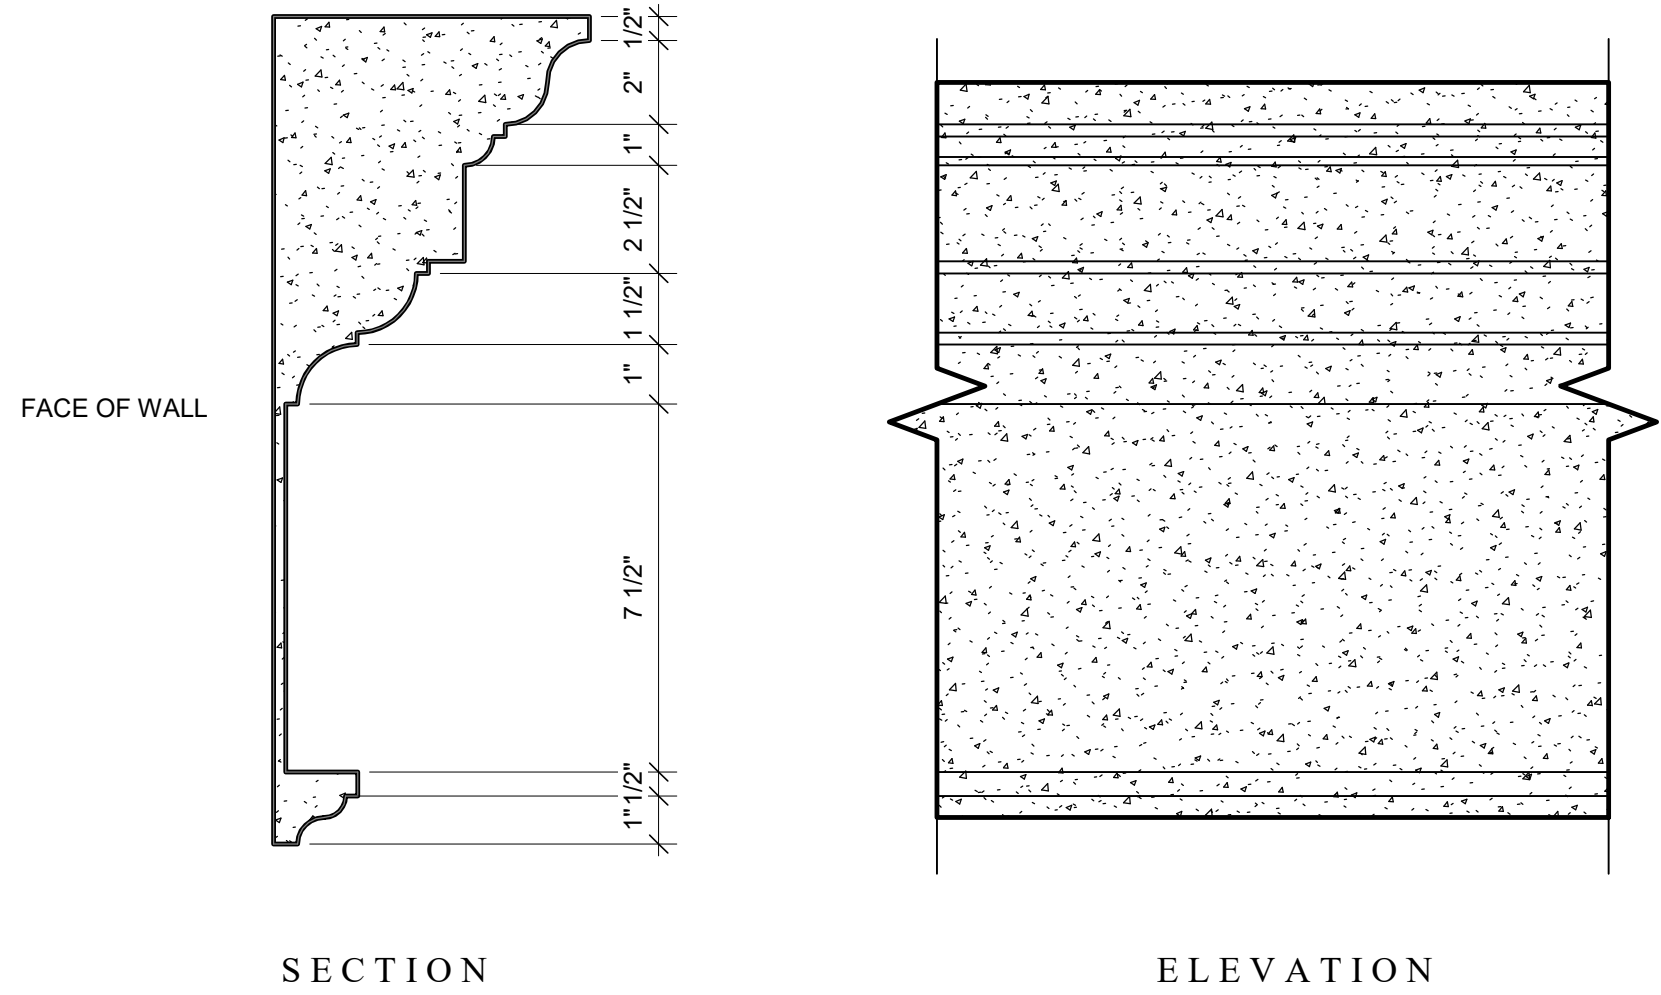

2  
A-5.0.1  
**ARCHITRAVE DETAIL**  
SCALE: 3" = 1'-0"

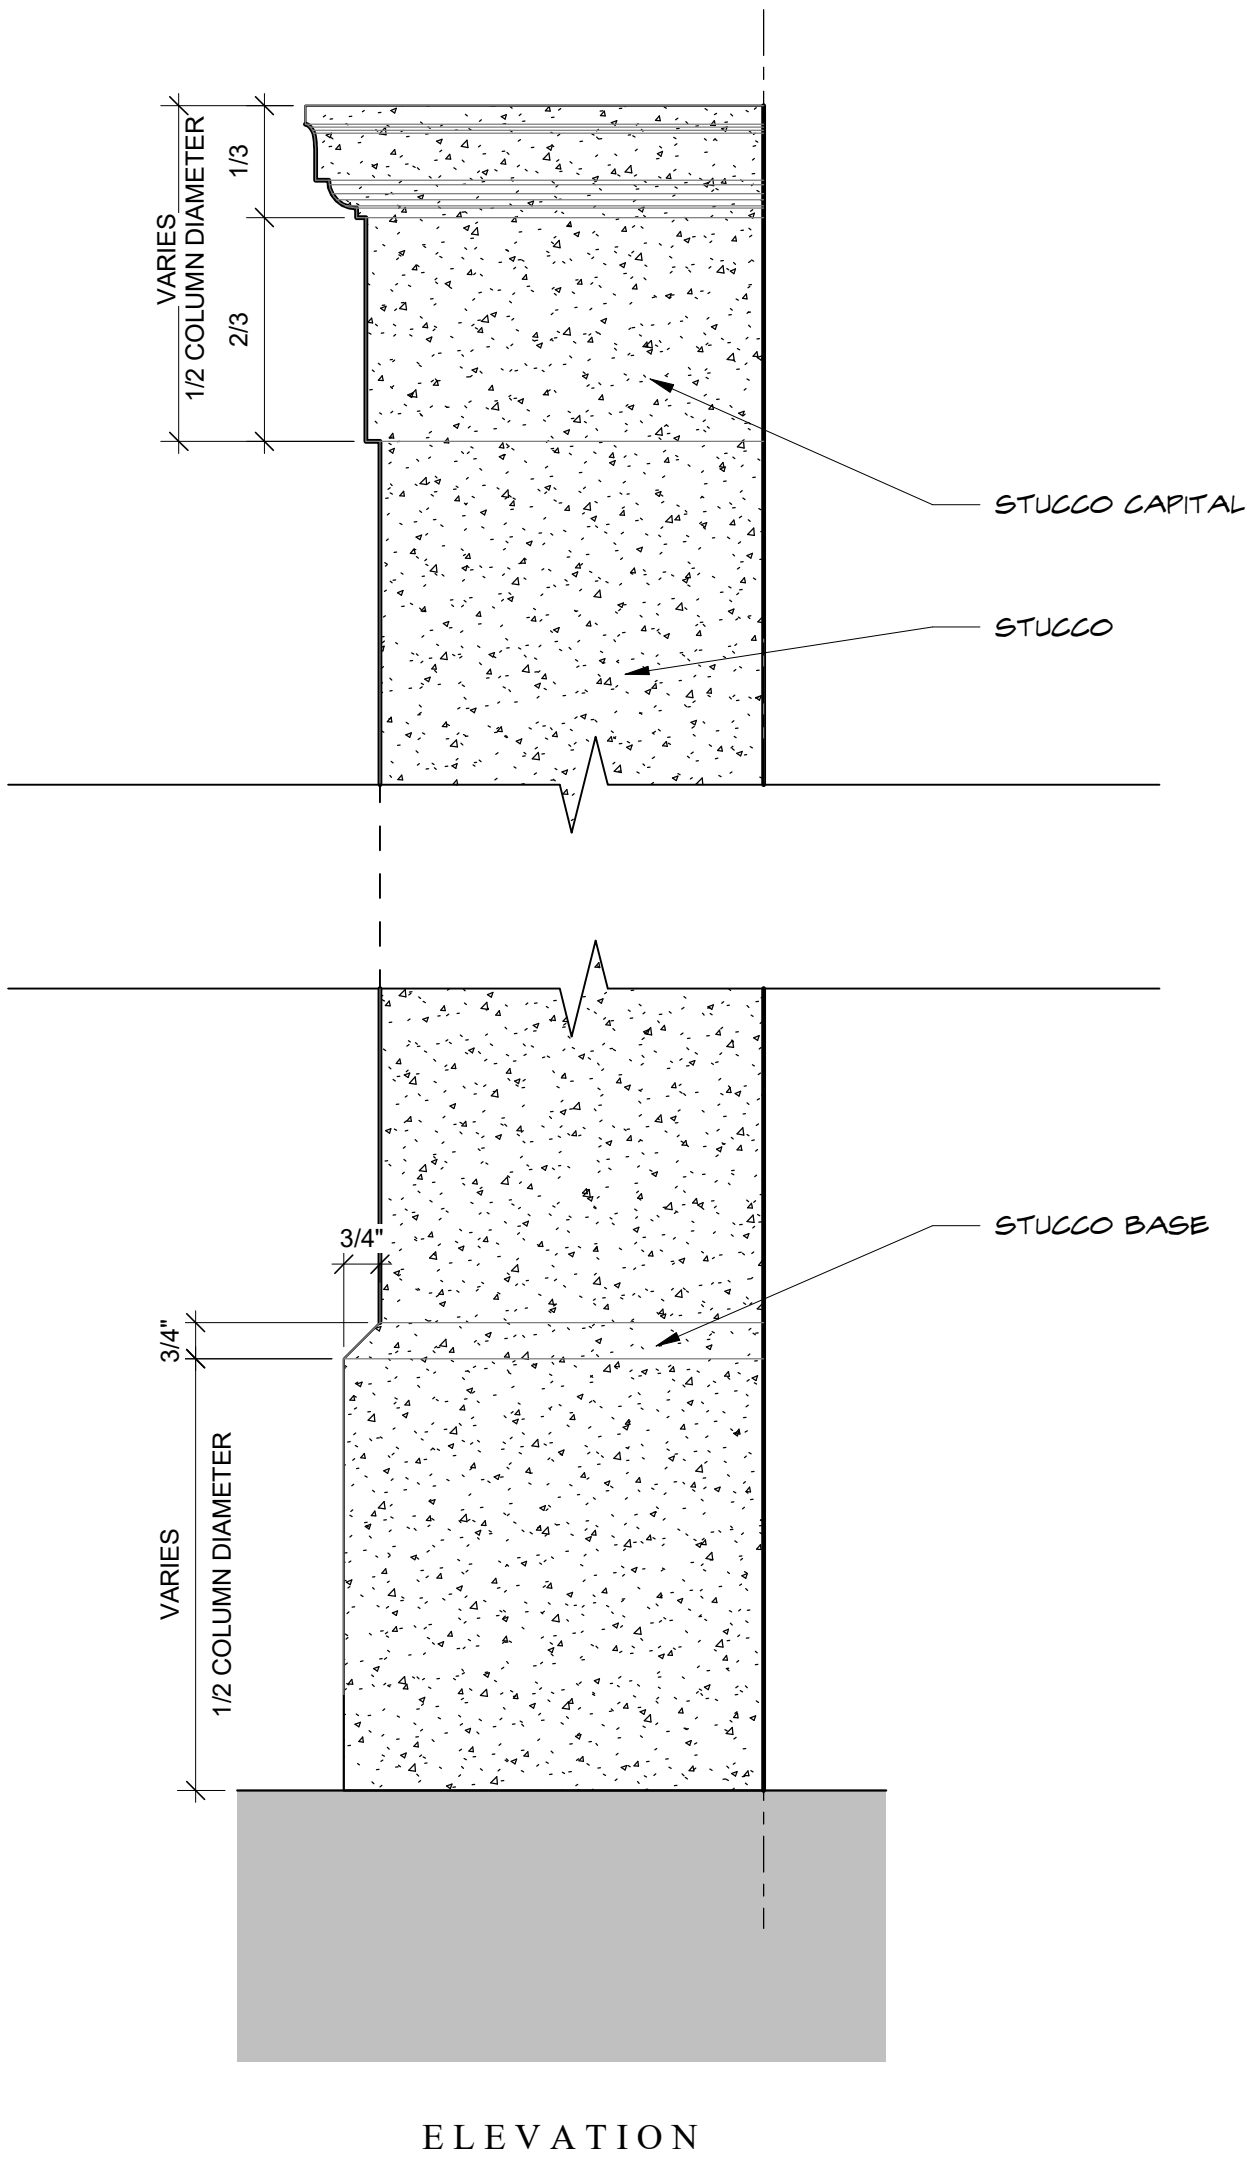

10  
A-5.0.1  
**COLUMN DETAIL**  
SCALE: 3" = 1'-0"



New Residence at:  
**315 Chapel Hill Road**  
Palm Beach, FL 33409

THESE DRAWINGS ARE FOR THE EXCLUSIVE USE OF SPINA OROURKE + PARTNERS, INC. AND MAY NOT BE DUPLICATED, REPRODUCED OR USED IN ANY MANNER WITHOUT THE EXPRESS WRITTEN CONSENT OF SPINA OROURKE + PARTNERS, INC. ALL RIGHTS RESERVED.

Revisions:

Date: 01/10/25  
Drawn by: Author  
Project Manager: Checker


**A-5.0.1**

FINAL SUBMITTAL


**ARC-24-0085**  
**ZON-24-0044**

EXTERIOR DETAILS



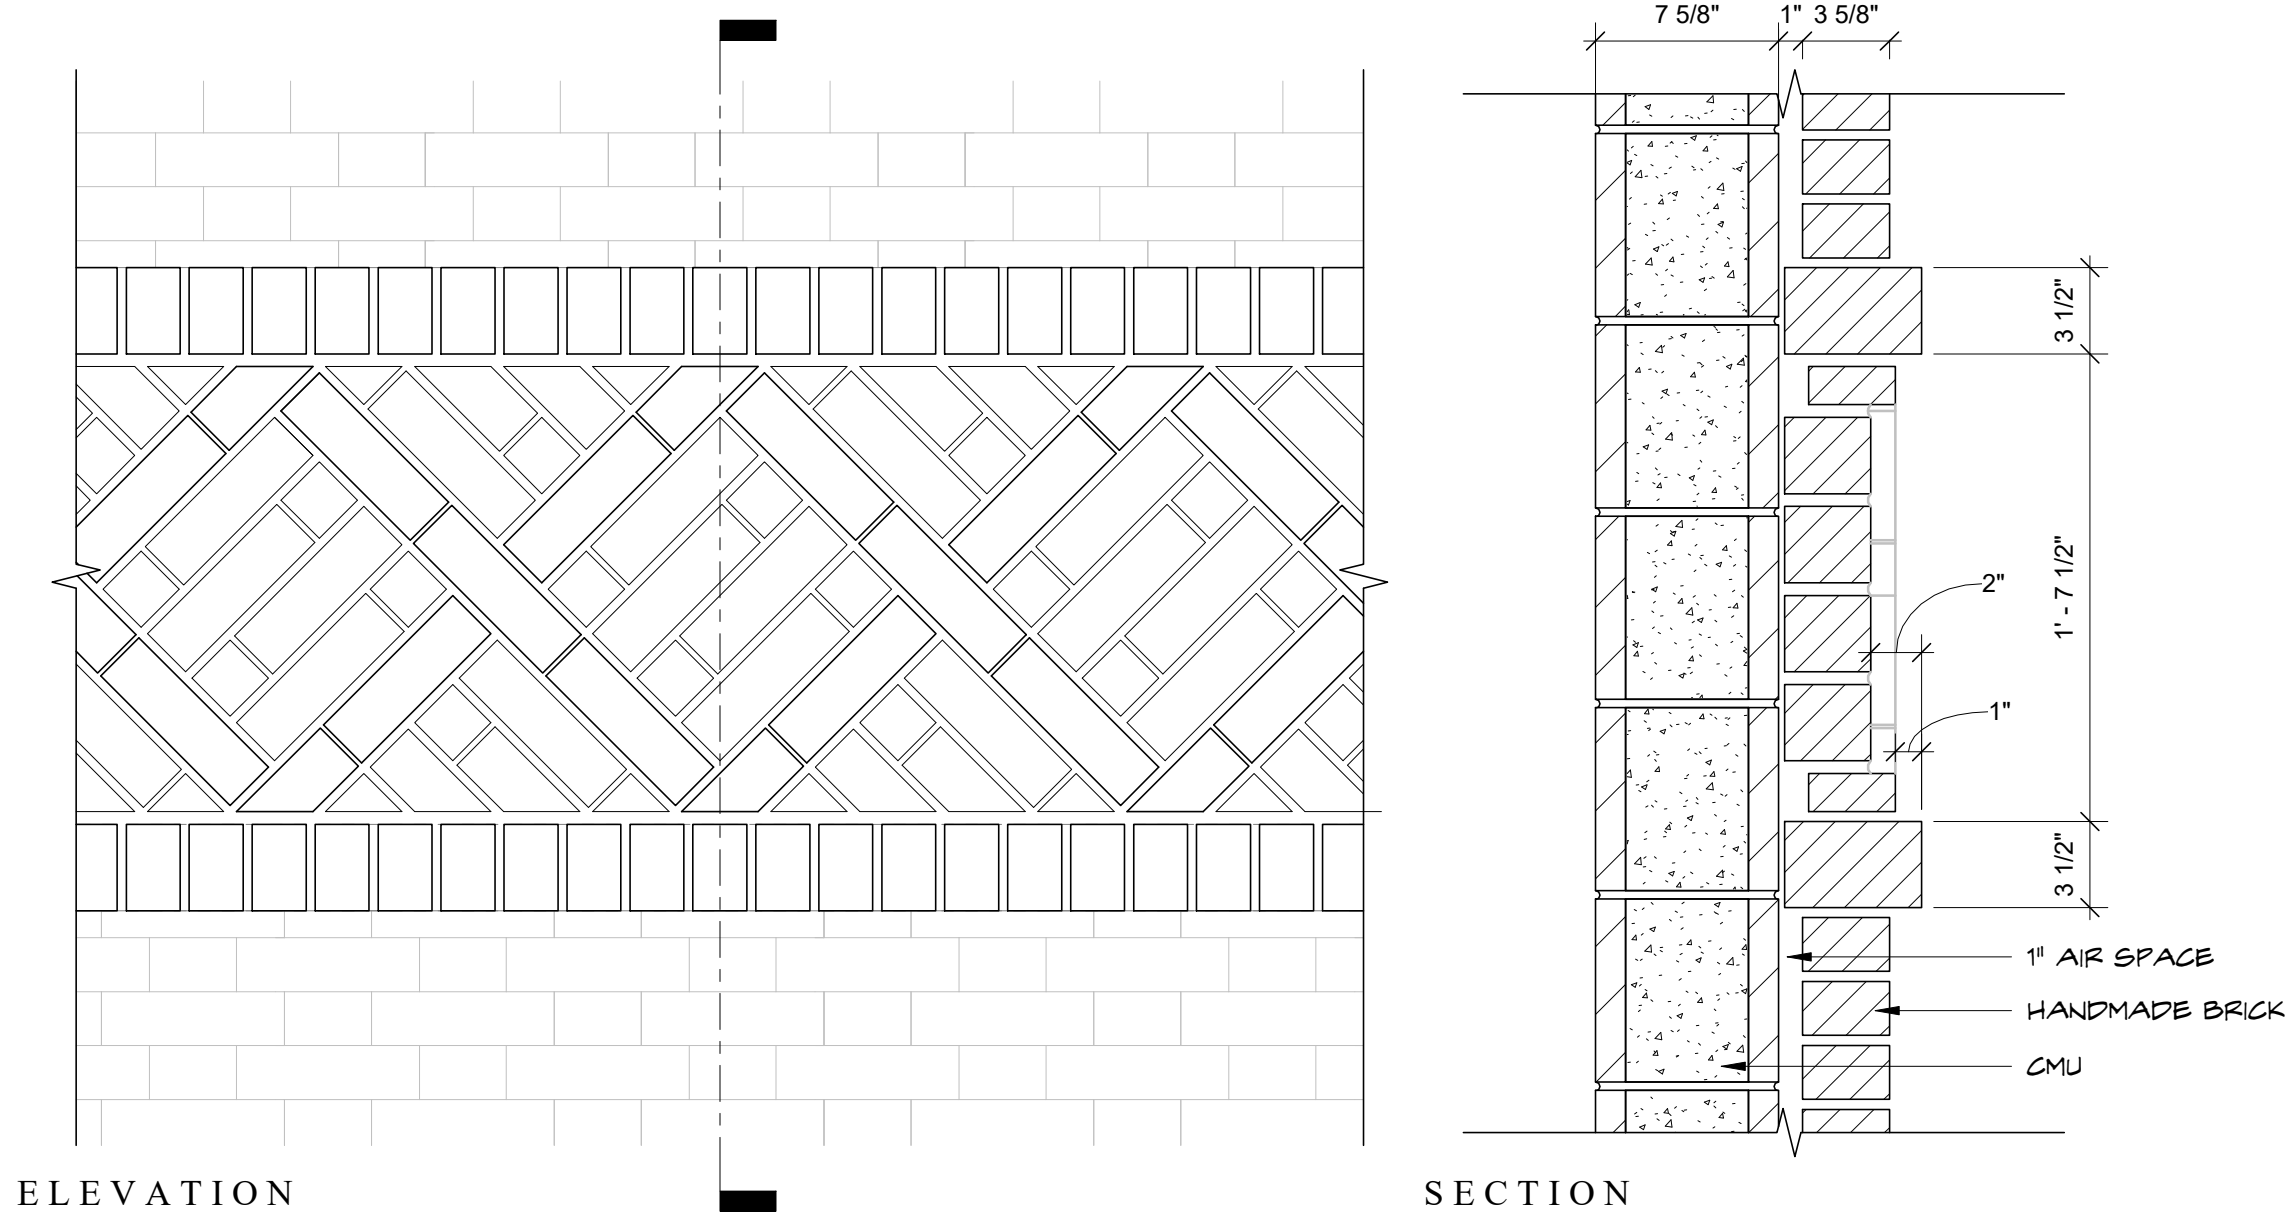


1 DECORATIVE BRICK BAND ELEVATION AND SECTION DETAIL  
A-5.0.2 SCALE: 1 1/2" = 1'-0"

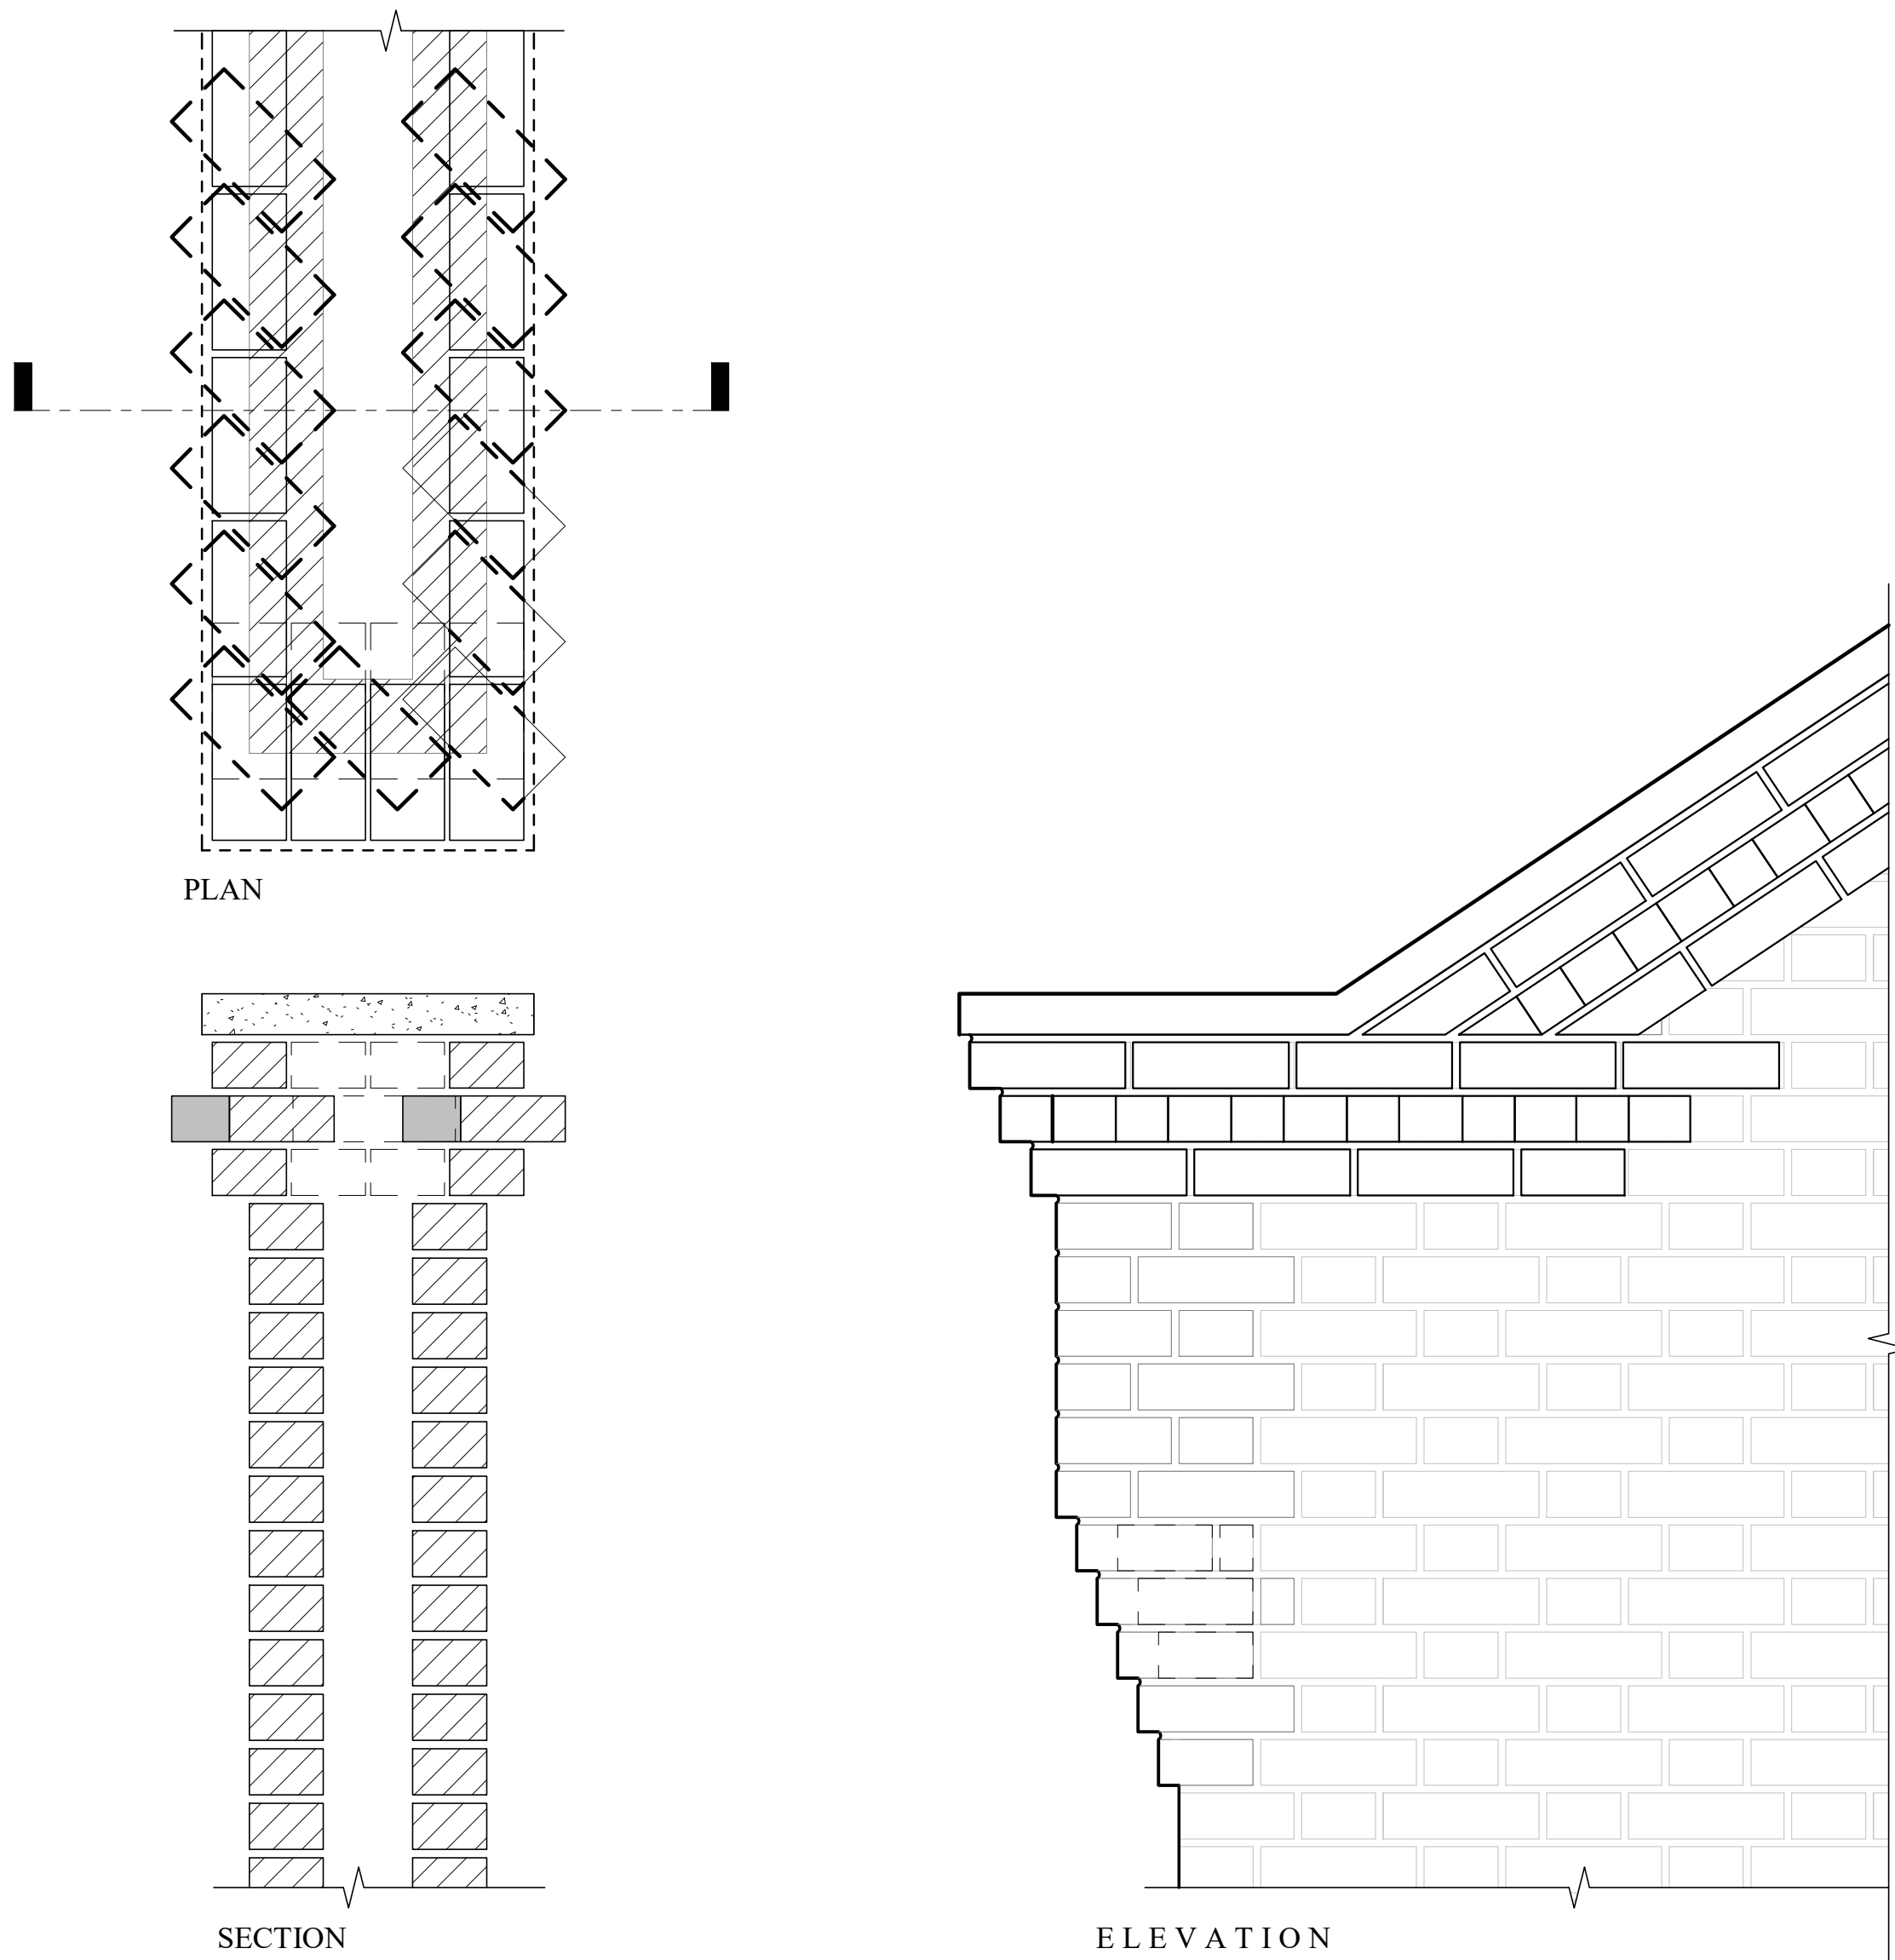



3 GABLE END AND CORBELLING DETAIL  
A-5.0.2 SCALE: 1 1/2" = 1'-0"

2 DECORATIVE BRICK BAND DETAIL  
A-5.0.2 SCALE:


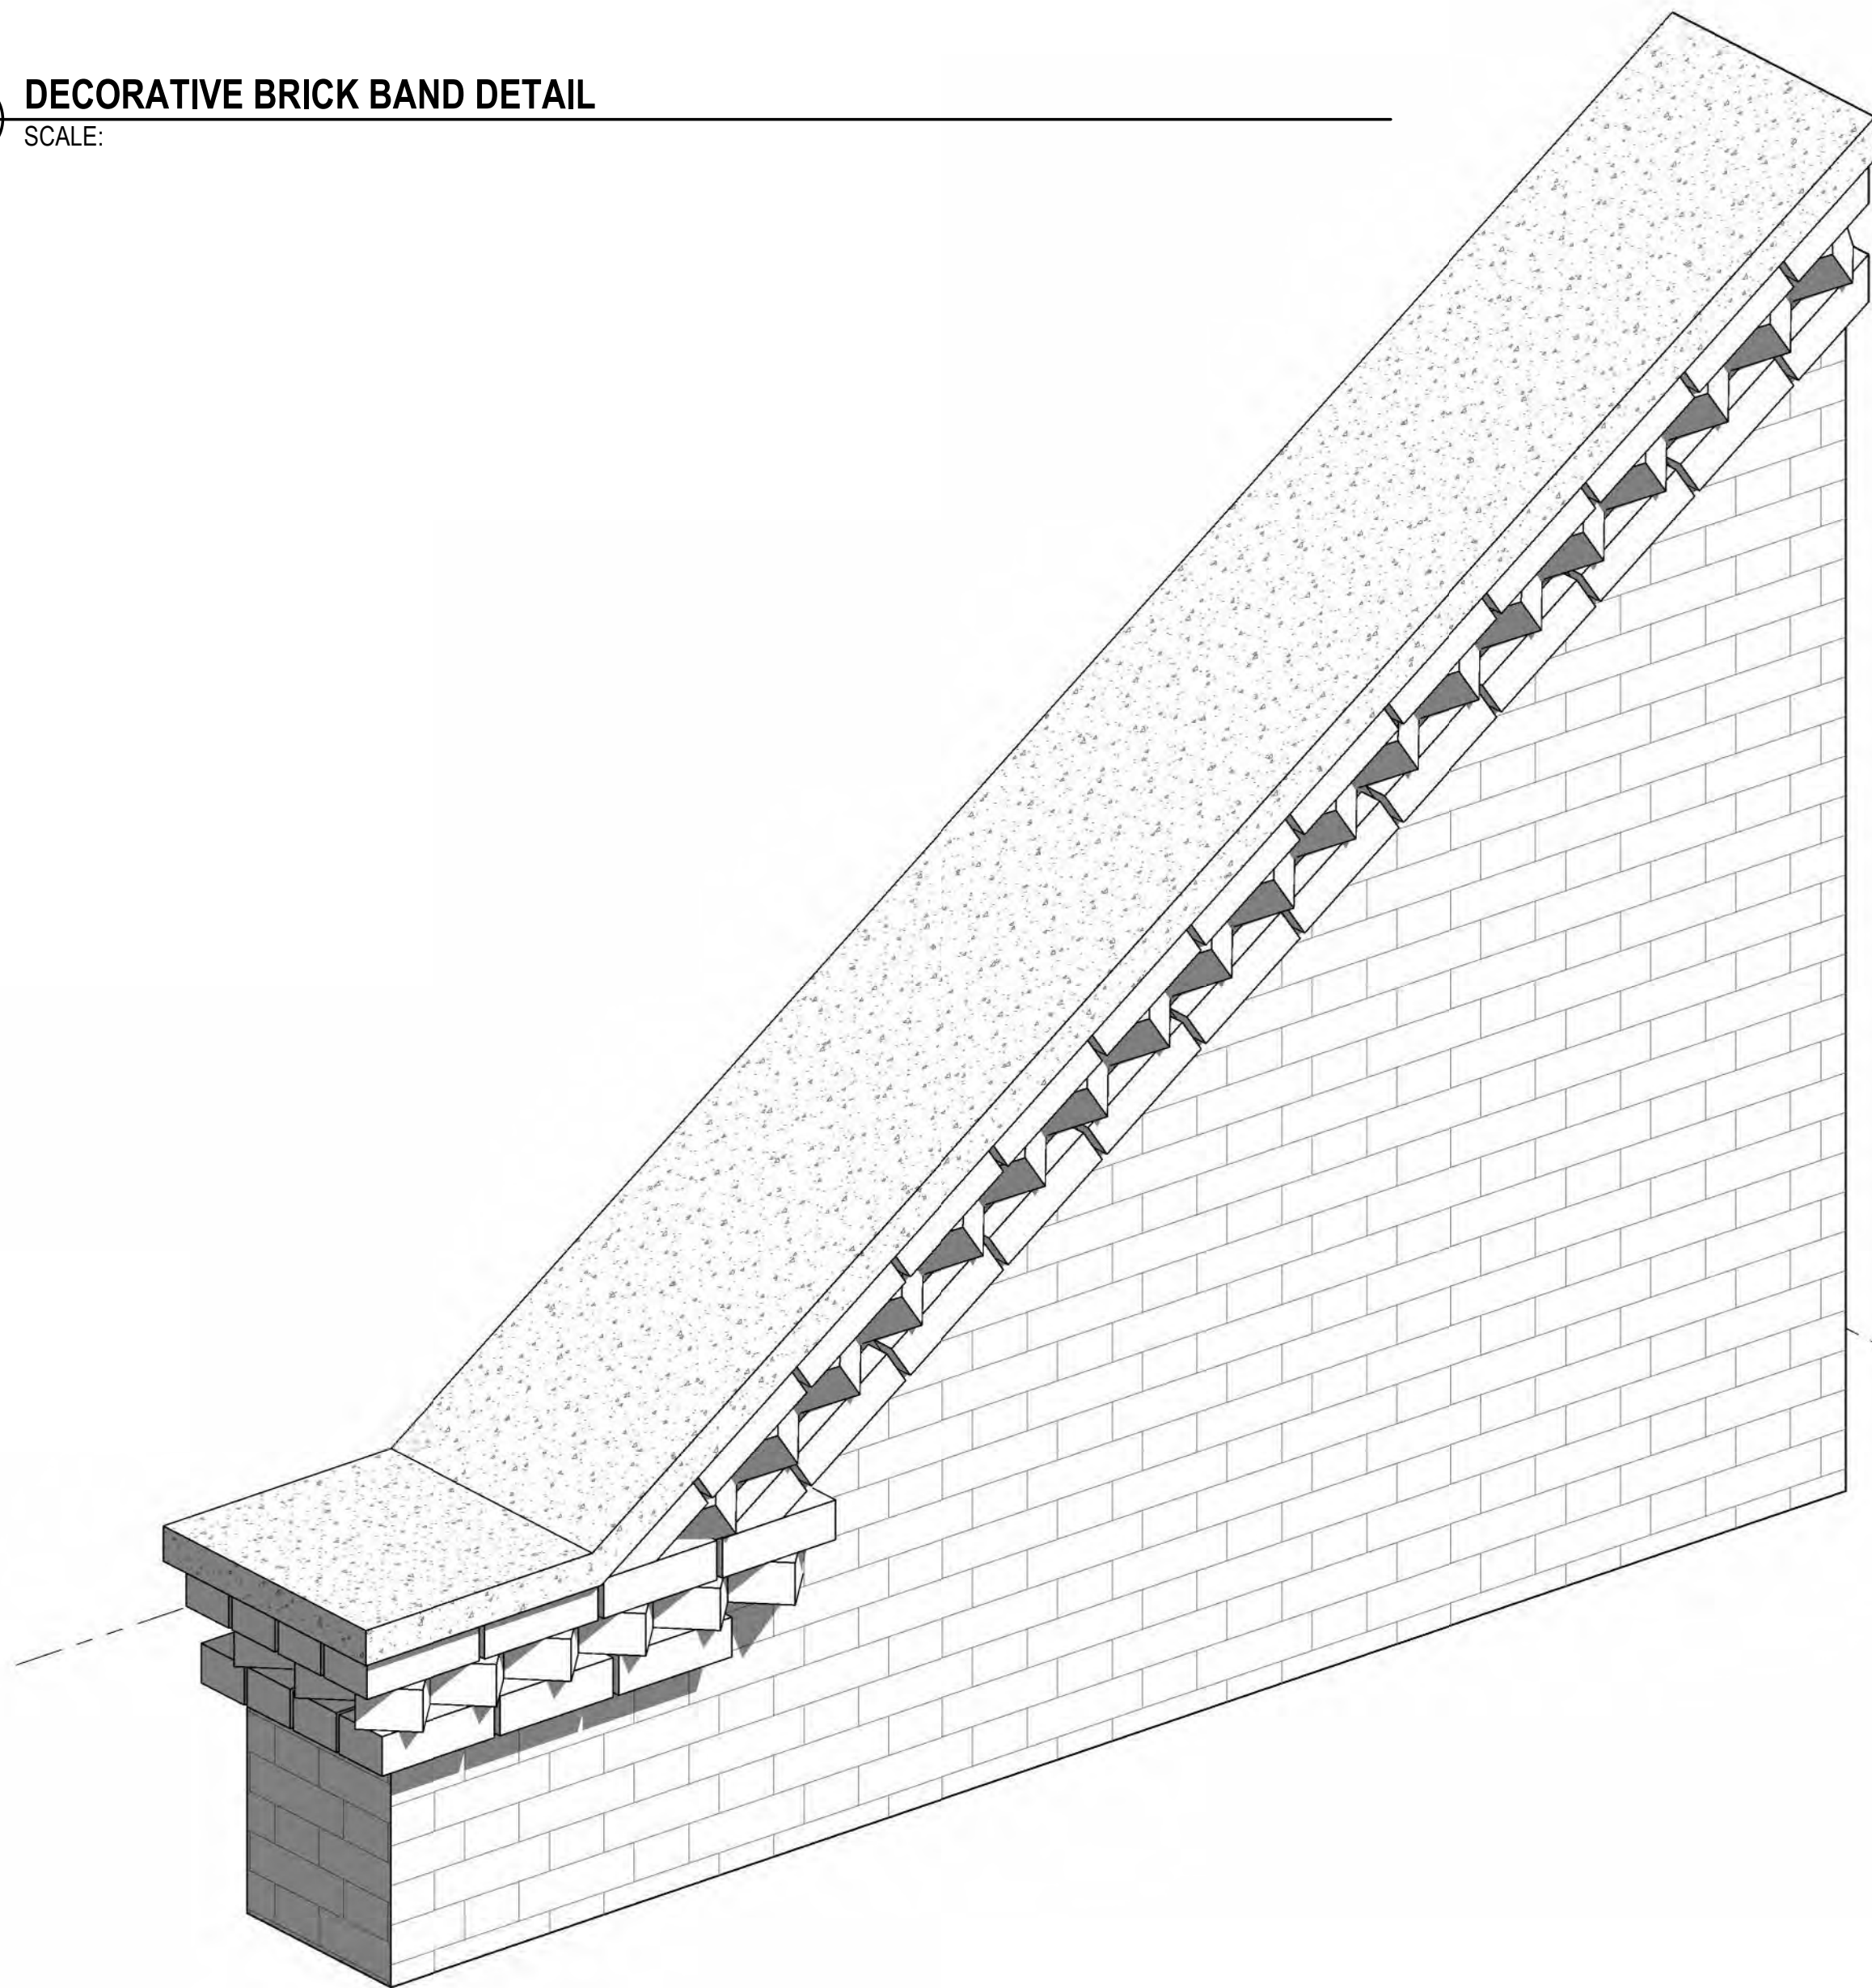


4 GABLE END DETAIL  
A-5.0.2 SCALE:



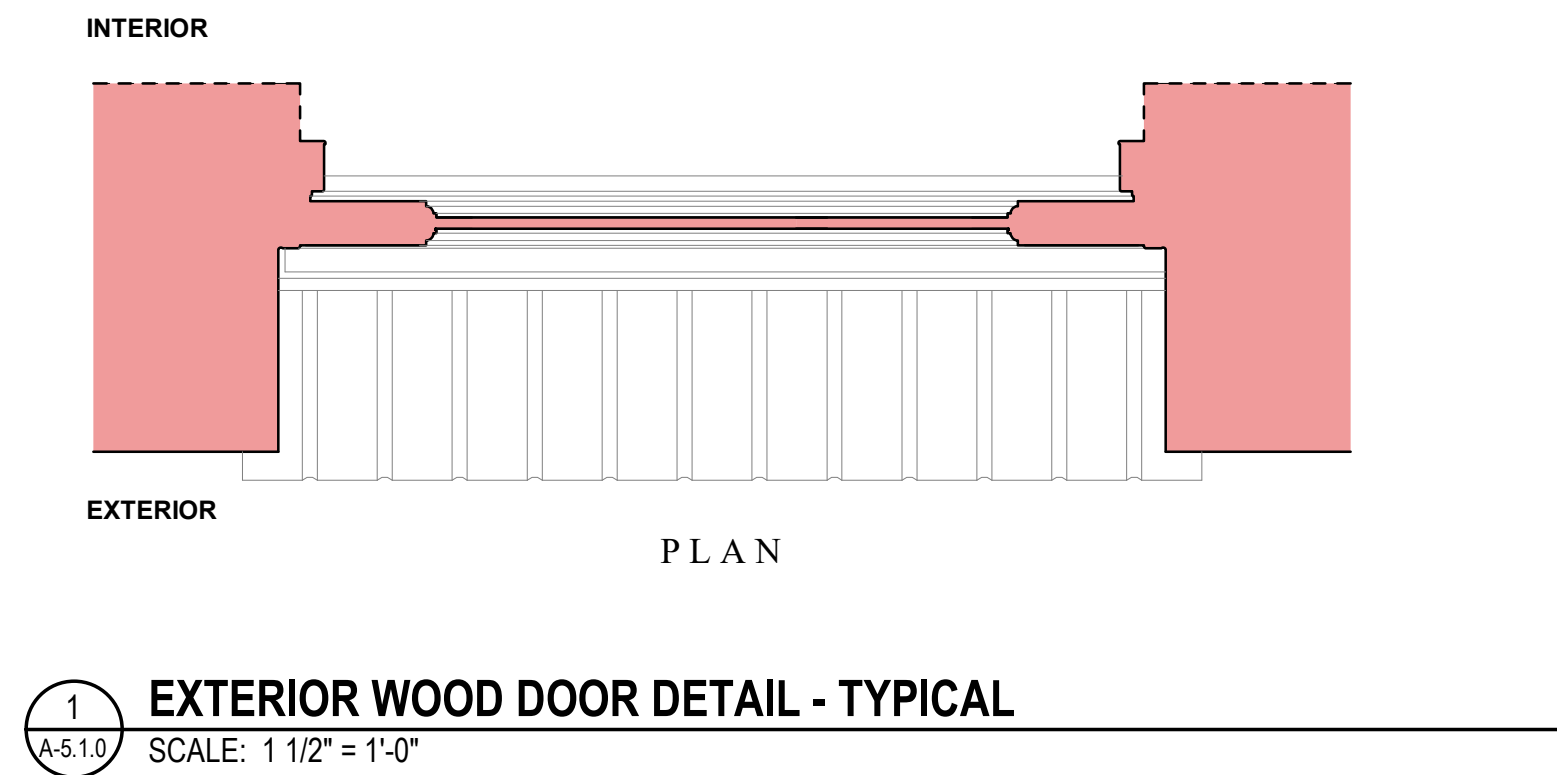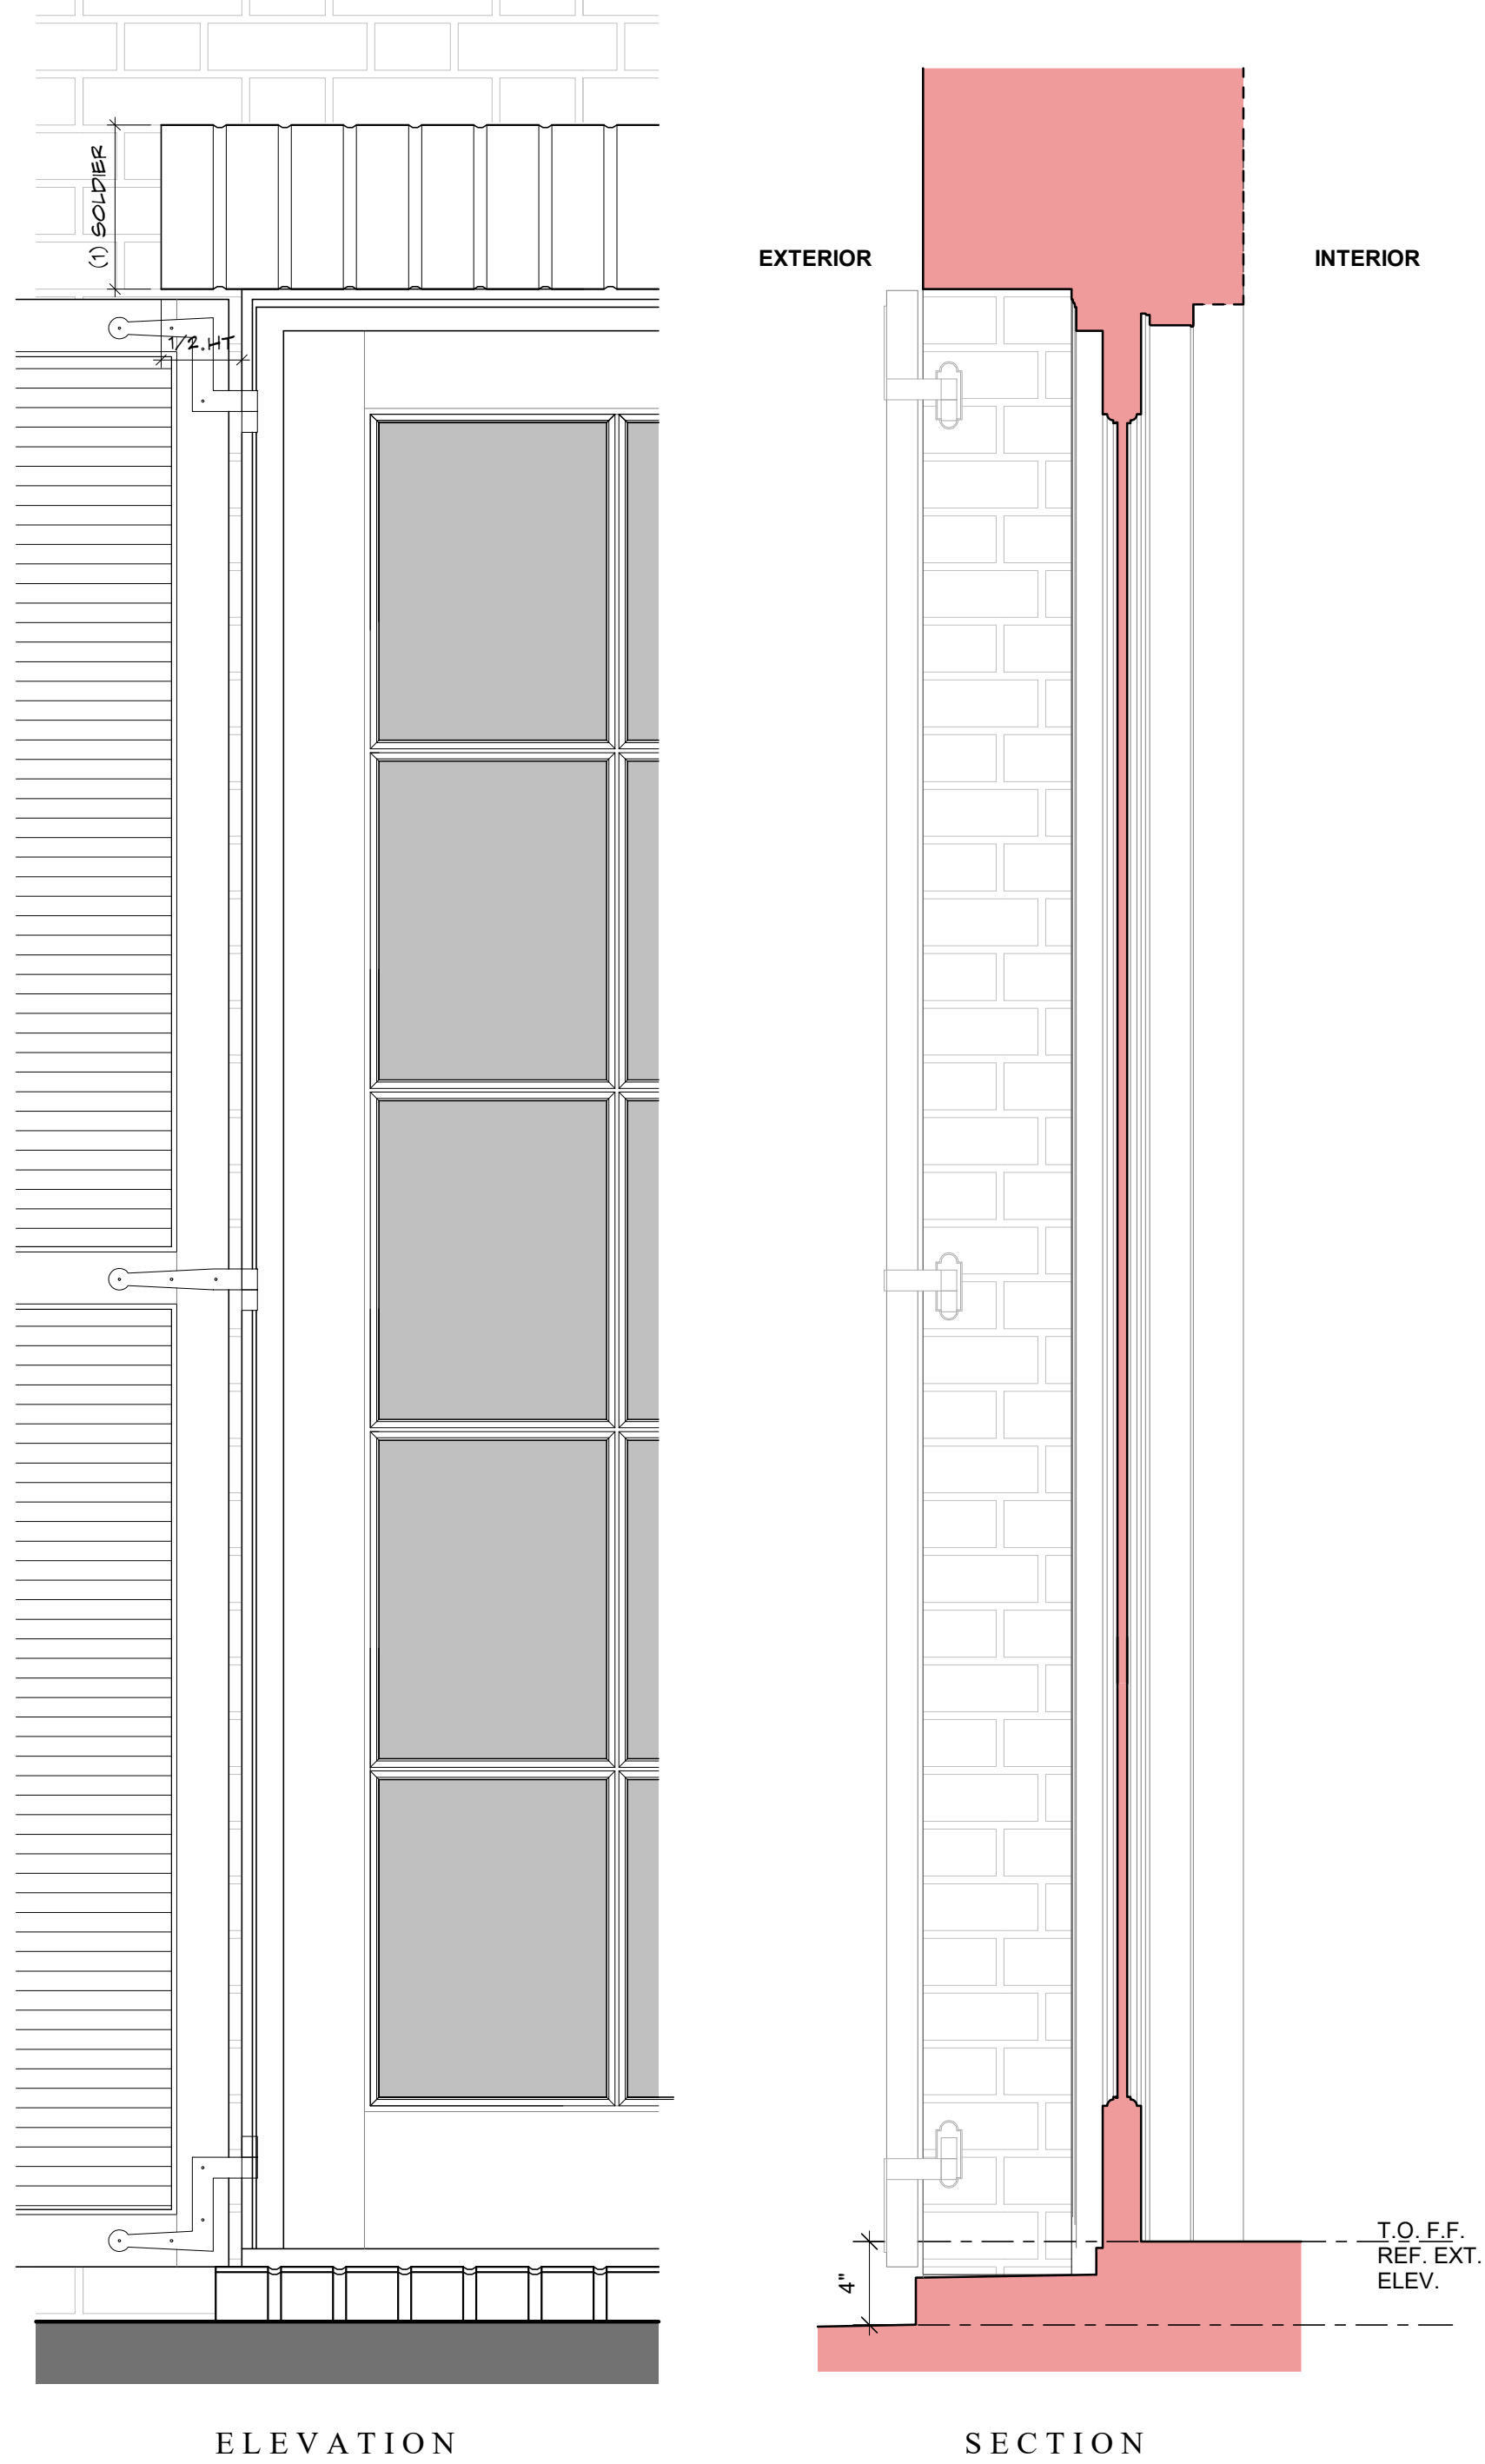

1  
A-5.1.0  
EXTERIOR WOOD DOOR DETAIL - TYPICAL  
SCALE: 1 1/2" = 1'-0"

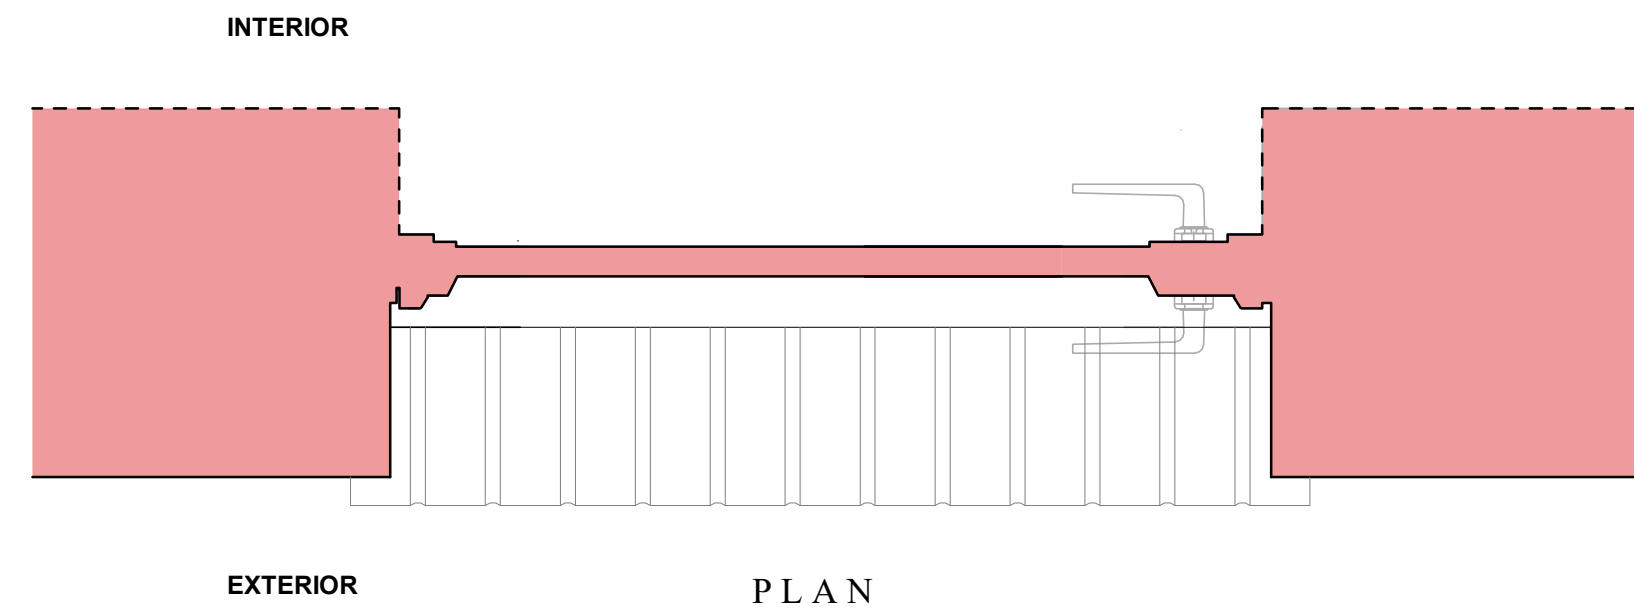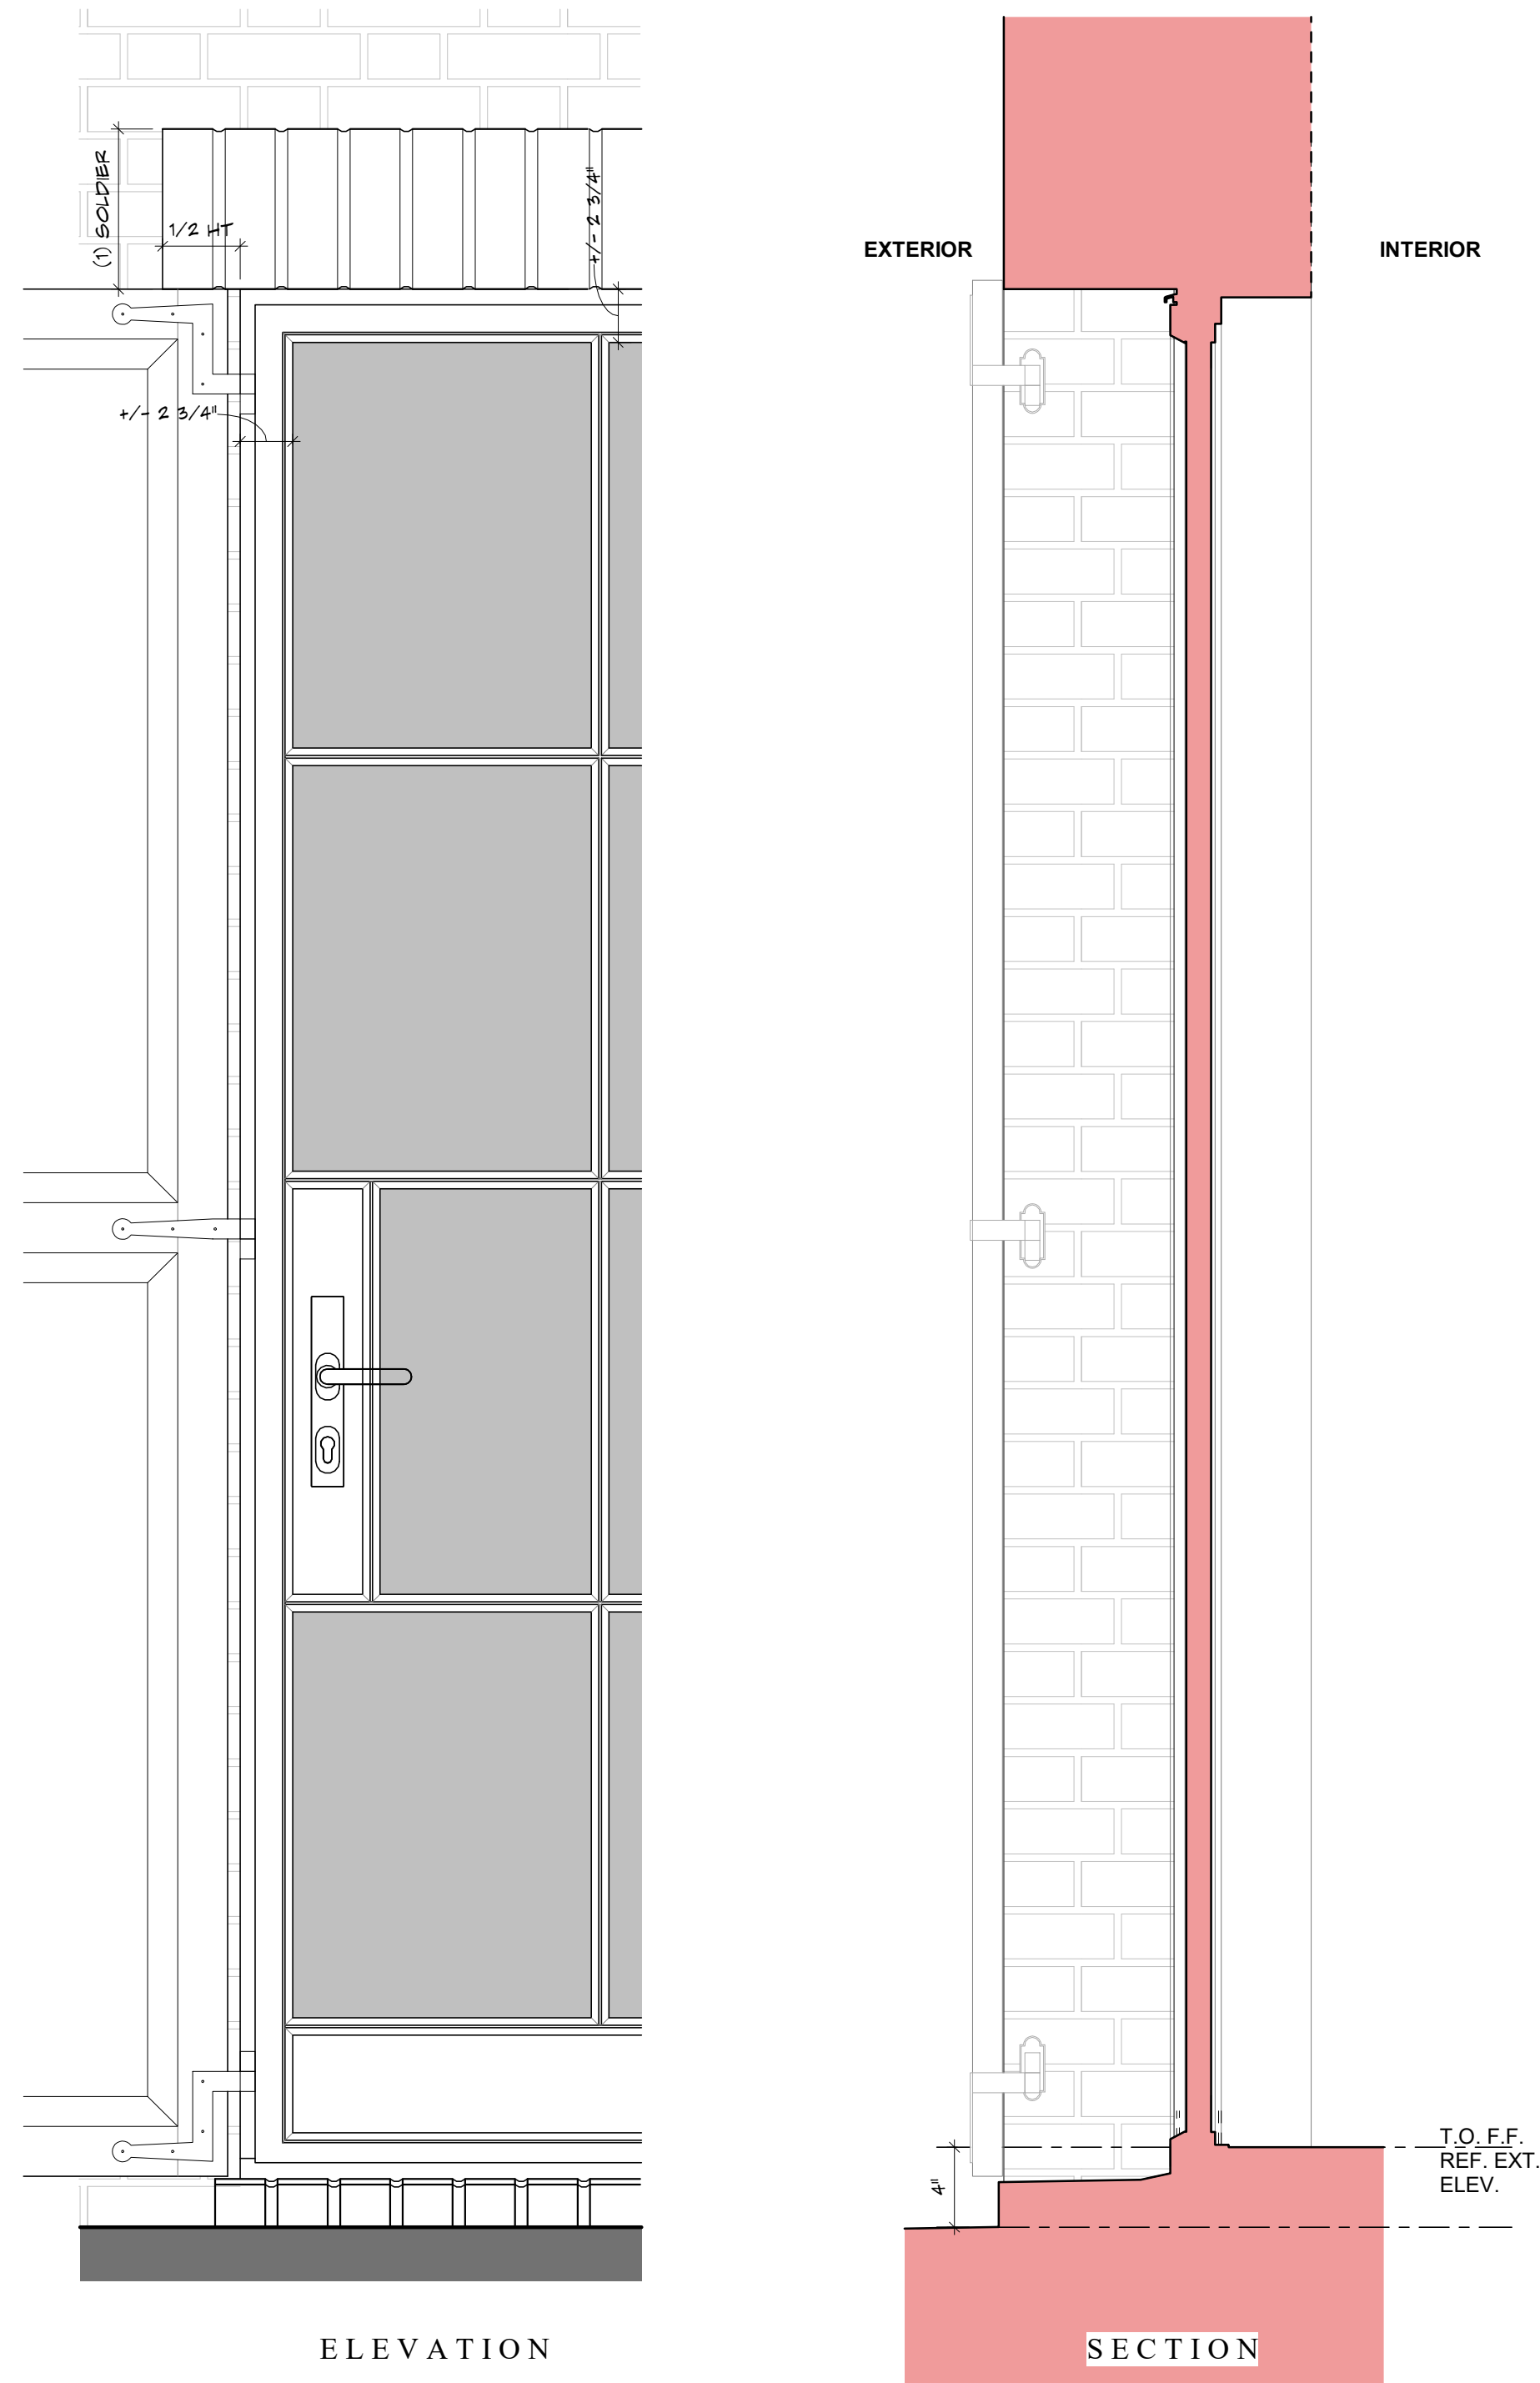

2  
A-5.1.0  
EXTERIOR STEEL DOOR DETAIL - TYPICAL  
SCALE: 1 1/2" = 1'-0"

ARC-24-0085  
ZON-24-0044

EXTERIOR DOOR DETAILS

THESE DRAWINGS ARE FOR THE  
EXCLUSIVE USE OF SPINA ORourke +  
PARTNERS, INC. AND MAY NOT BE  
DUPLICATED, REPRODUCED OR USED IN  
ANY MANNER WITHOUT THE EXPRESS  
WRITTEN CONSENT OF SPINA ORourke  
+ PARTNERS, INC. ALL RIGHTS RESERVED

Revisions:

Date: 01/10/25  
Drawn by: Author  
Project Manager: Checker

A-5.1.0  
FINAL SUBMITTAL

New Residence at:  
315 Chapel Hill Road

Palm Beach, FL 33409




SPINAOROURKE  
+ PARTNERS


Architecture • Interior Design  
Keith M. Spina # A013419

285 Banyan Blvd  
West Palm Beach, Florida 33401  
561.684.6844 • Fax 561.684.6594  
spinaorourke.com  
FL LIC # A26202399



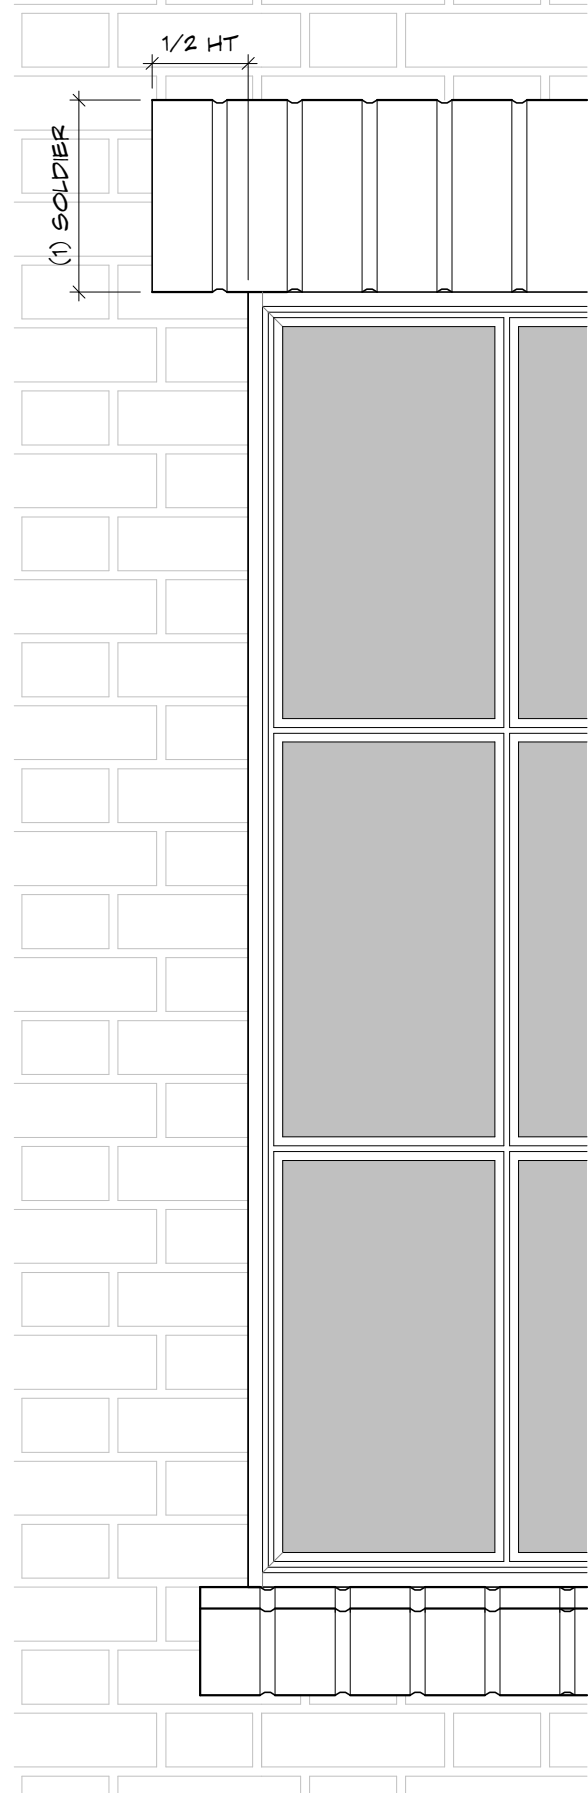


ELEVATION

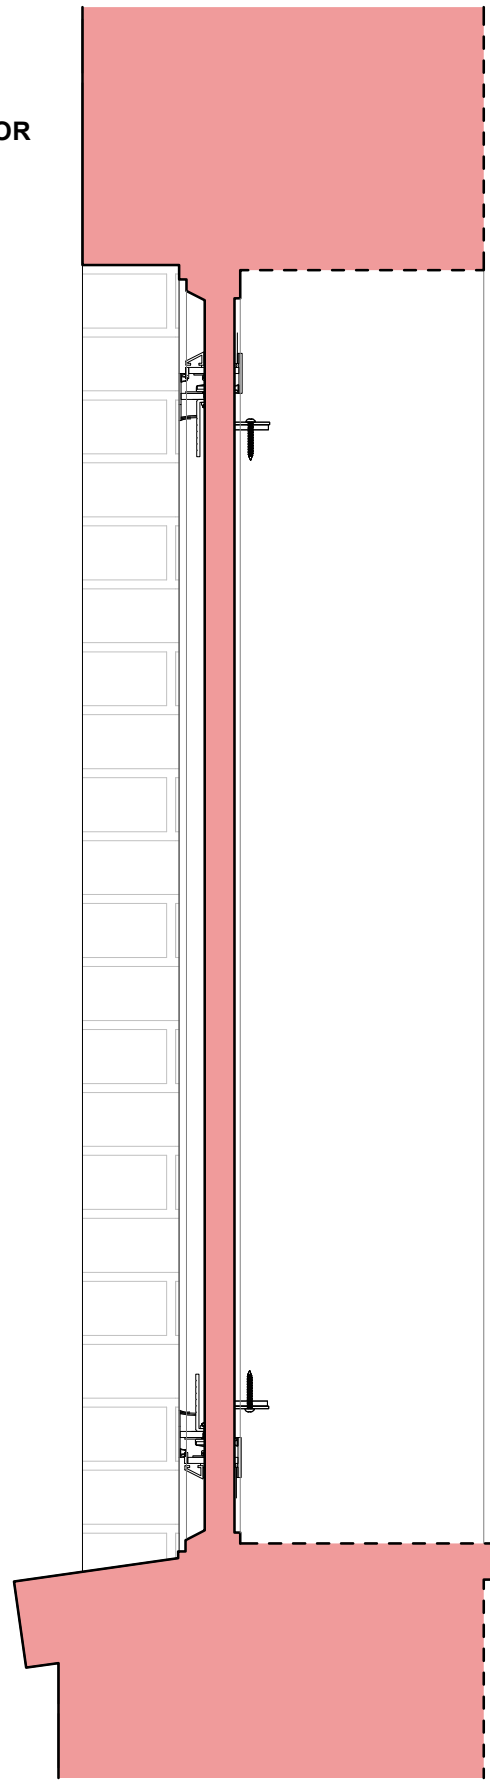

EXTERIOR

INTERIOR

SECTION

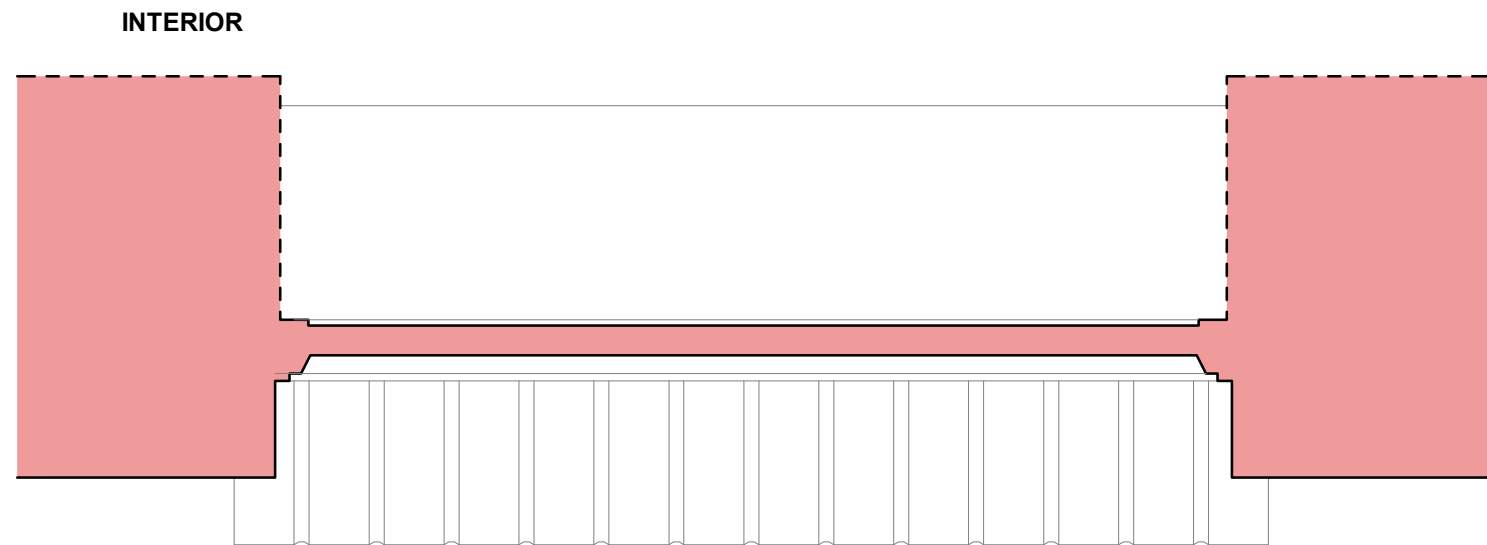


INTERIOR


EXTERIOR

PLAN

**2** WINDOW DETAIL - TYPICAL STEEL CASEMENT  
SCALE: 1 1/2" = 1'-0"

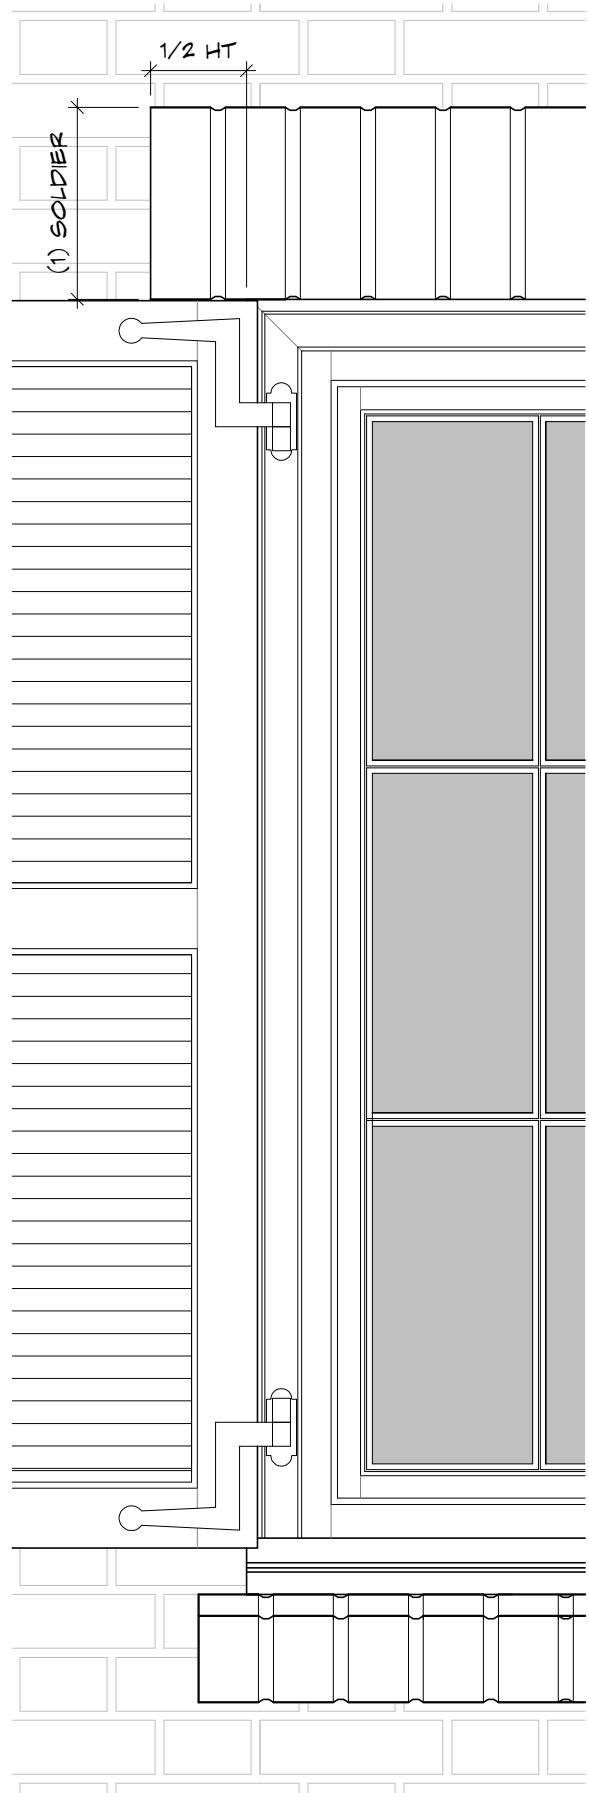


ELEVATION

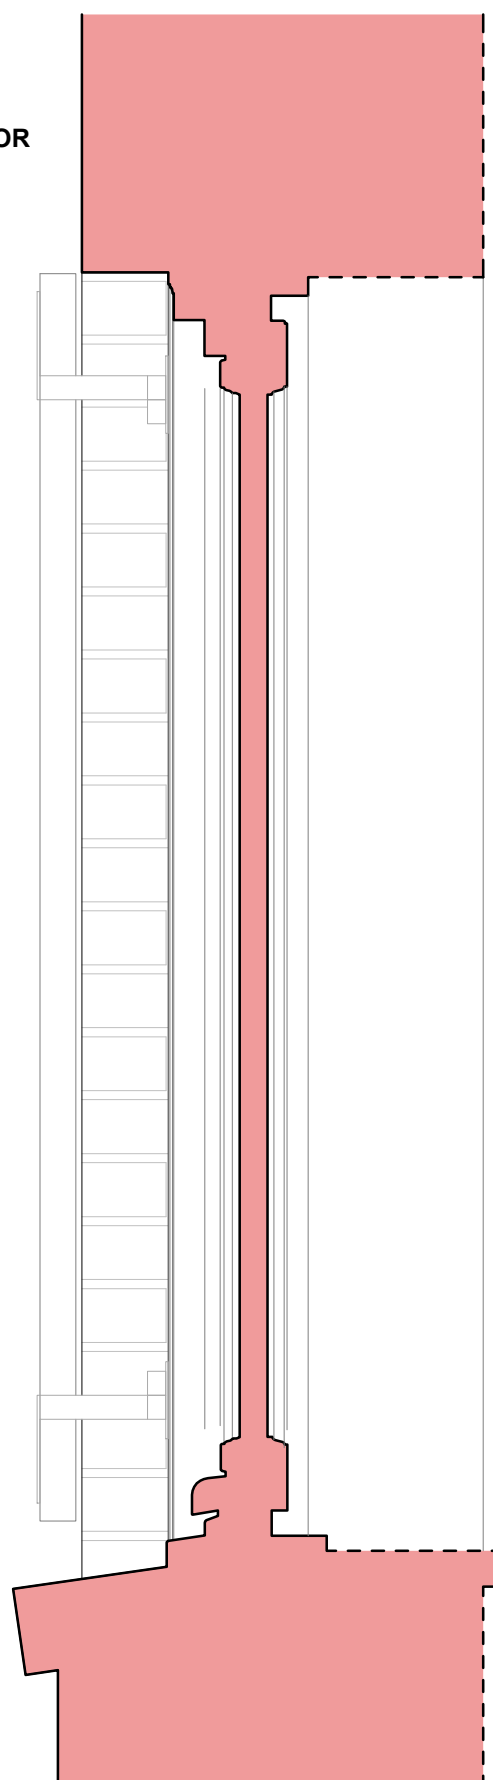

EXTERIOR

INTERIOR

SECTION

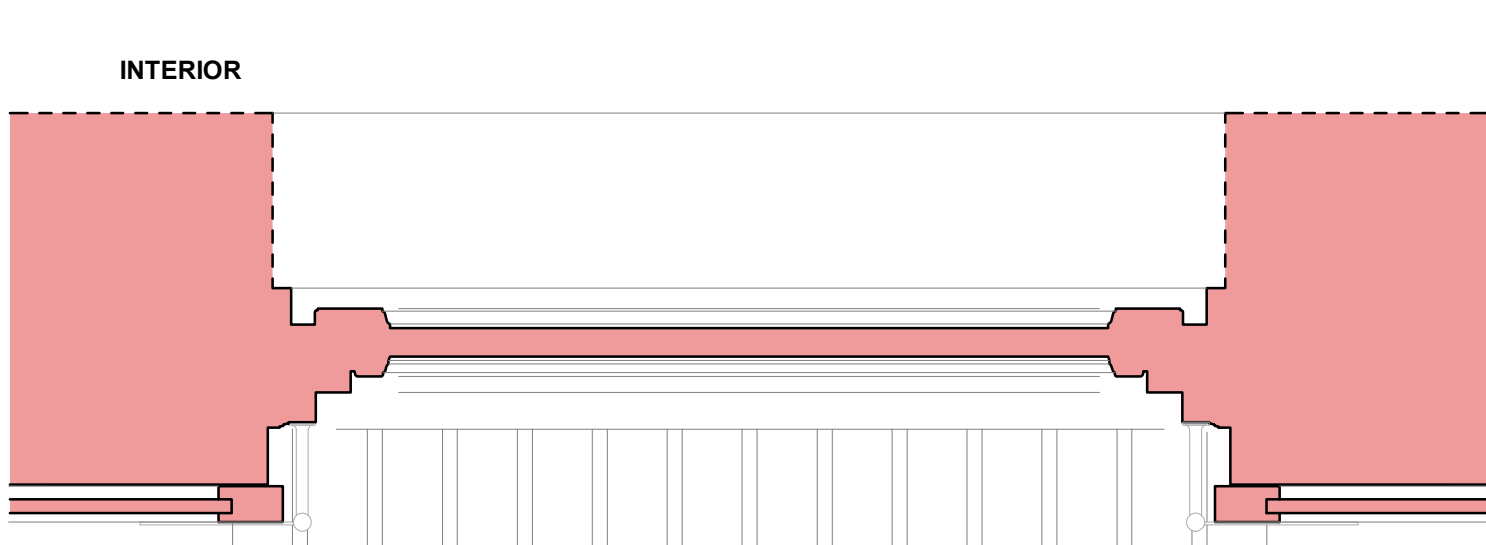


INTERIOR


EXTERIOR

PLAN

**4** WINDOW DETAIL - TYPICAL WOOD CASEMENT - INSWING  
SCALE: 1 1/2" = 1'-0"

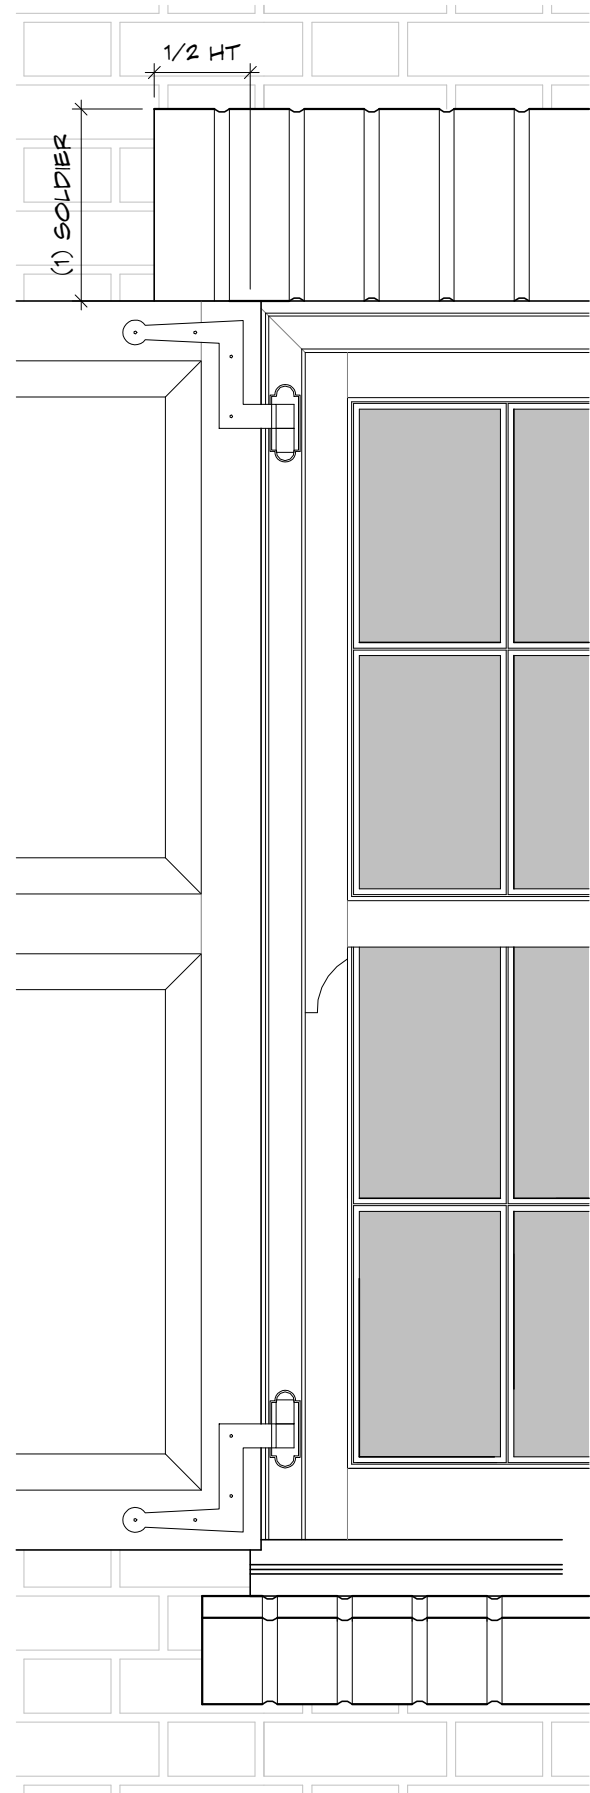

ELEVATION

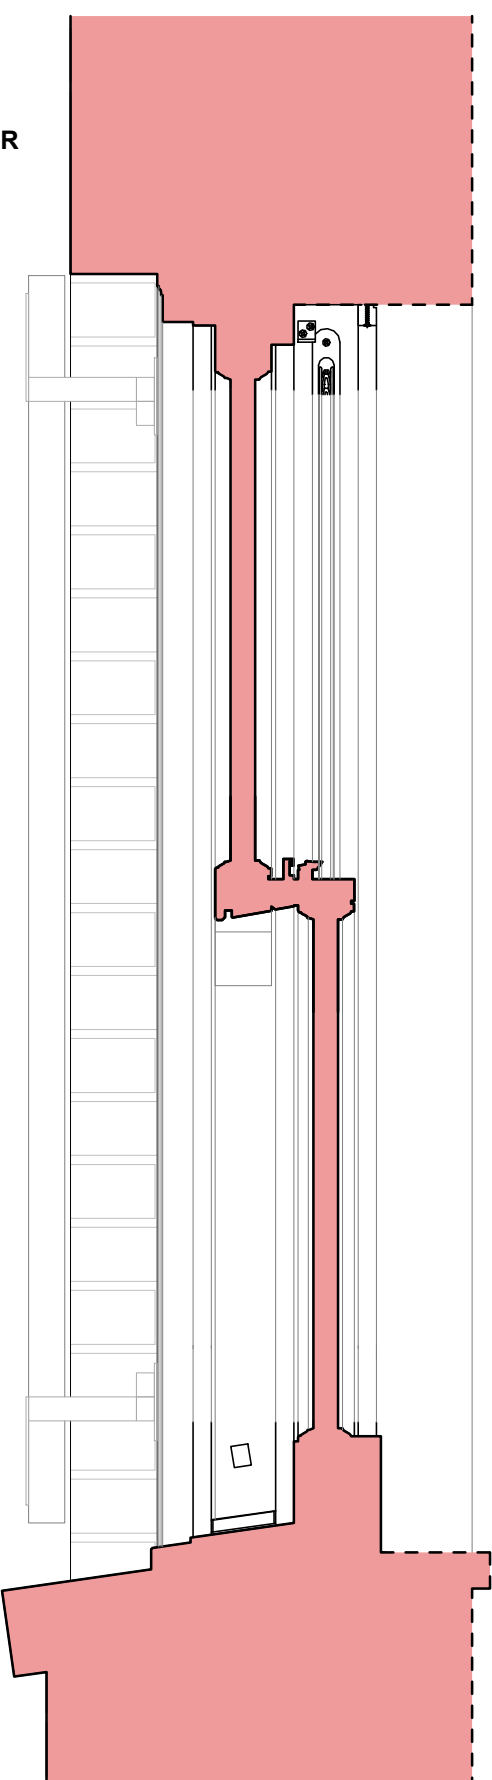

EXTERIOR

INTERIOR

SECTION



INTERIOR

EXTERIOR

PLAN

**1** WINDOW DETAIL - TYPICAL WOOD DOUBLE HUNG  
SCALE: 1 1/2" = 1'-0"



New Residence at:  
**315 Chapel Hill Road**

Palm Beach, FL 33409

THESE DRAWINGS ARE FOR THE  
EXCLUSIVE USE OF SPINA OROURKE +  
PARTNERS, INC. AND MAY NOT BE  
DUPLICATED, REPRODUCED OR USED IN  
ANY MANNER WITHOUT THE EXPRESS  
WRITTEN CONSENT OF SPINA OROURKE  
+ PARTNERS, INC. ALL RIGHTS RESERVED.

Revisions:

Date: 01/10/25  
Drawn by: Author  
Project Manager: Checker

**A-5.1.1**  
FINAL SUBMITTAL

EXTERIOR WINDOW DETAILS

**ARC-24-0085**  
**ZON-24-0044**





PREVIOUSLY PRESENTED RENDERING

ARC-24-0085  
ZON-24-0044

EXTERIOR RENDERINGS

A-6.0.0

FINAL SUBMITTAL

THESE DRAWINGS ARE FOR THE  
EXCLUSIVE USE OF SPINA ORourke +  
PARTNERS, INC. AND MAY NOT BE  
DUPLICATED, REPRODUCED OR USED IN  
ANY MANNER WITHOUT THE EXPRESS  
WRITTEN CONSENT OF SPINA ORourke  
+ PARTNERS, INC. ALL RIGHTS RESERVED.

Revisions:

Date: 01/10/25  
Drawn by: Author  
Project Manager: Checker

New Residence at:  
315 Chapel Hill Road

Palm Beach, FL 33409



SPINAORourke  
+ PARTNERS

Architecture • Interior Design  
Keith M. Spina #A013419

285 Banyan Blvd  
West Palm Beach, Florida 33401  
561.684.6844 • Fax 561.684.6594  
spinaorourke.com  
FL LIC # A26202399





ARC-24-0085  
ZON-24-0044

EXTERIOR RENDERINGS

A-6.0.0

FINAL SUBMITTAL

THESE DRAWINGS ARE FOR THE  
EXCLUSIVE USE OF SPINA CROURKE +  
PARTNERS, INC. AND MAY NOT BE  
DUPLICATED, REPRODUCED OR USED IN  
ANY MANNER WITHOUT THE EXPRESS  
WRITTEN CONSENT OF SPINA CROURKE  
+ PARTNERS, INC. ALL RIGHTS RESERVED

Revisions:

Date: 01/10/25  
Drawn by: Author  
Project Manager: Checker

New Residence at:  
315 Chapel Hill Road

Palm Beach, FL 33409



SPINAOROURKE  
+ PARTNERS

Architecture • Interior Design  
Keith M. Spina #A013419

285 Banyan Blvd  
West Palm Beach Florida 33401  
561.684.6844 • Fax 561.684.6594  
spinaourke.com  
FL LIC # A42602299





PREVIOUSLY PRESENTED RENDERING

ARC-24-0085  
ZON-24-0044

EXTERIOR RENDERINGS

A-6.0.2

FINAL SUBMITTAL

THESE DRAWINGS ARE FOR THE  
EXCLUSIVE USE OF SPINA ORourke +  
PARTNERS, INC. AND MAY NOT BE  
DUPLICATED, REPRODUCED OR USED IN  
ANY MANNER WITHOUT THE EXPRESS  
WRITTEN CONSENT OF SPINA ORourke  
+ PARTNERS, INC. ALL RIGHTS RESERVED.

Revisions:

Date: 01/10/25  
Drawn by: Author  
Project Manager: Checker

New Residence at:  
**315 Chapel Hill Road**

Palm Beach, FL 33409



**SPINAOROURKE**  
+ PARTNERS

Architecture • Interior Design  
Keith M. Spina #A013419

285 Banyan Blvd  
West Palm Beach, Florida 33401  
561.684.6844 • Fax 561.684.6594  
spinaorourke.com  
FL LIC # A42602299





ARC-24-0085  
ZON-24-0044

EXTERIOR RENDERINGS

A-6.0.2

FINAL SUBMITTAL

THESE DRAWINGS ARE FOR THE  
EXCLUSIVE USE OF SPINA CIRCUIRKE +  
PARTNERS, INC. AND MAY NOT BE  
DUPLICATED, REPRODUCED OR USED IN  
ANY MANNER WITHOUT THE EXPRESS  
WRITTEN CONSENT OF SPINA CIRCUIRKE  
+ PARTNERS, INC. ALL RIGHTS RESERVED.

Revisions:

Date: 01/10/25  
Drawn by: Author  
Project Manager: Checker

New Residence at:  
315 Chapel Hill Road

Palm Beach, FL 33409



SPINAOROURKE  
+ PARTNERS

Architecture • Interior Design  
Keith M. Spina #A013419

285 Banyan Blvd  
West Palm Beach, Florida 33401  
561.684.6844 • Fax 561.684.6594  
spinaorourke.com  
FL LIC # A42602299





PREVIOUSLY PRESENTED RENDERING

ARC-24-0085  
ZON-24-0044

EXTERIOR RENDERINGS

A-6.0.3

FINAL SUBMITTAL

THESE DRAWINGS ARE FOR THE  
EXCLUSIVE USE OF SPINA OROURKE +  
PARTNERS, INC. AND MAY NOT BE  
DUPLICATED, REPRODUCED OR USED IN  
ANY MANNER WITHOUT THE EXPRESS  
WRITTEN CONSENT OF SPINA OROURKE  
+ PARTNERS, INC. ALL RIGHTS RESERVED.

Revisions:

Date: 01/10/25  
Drawn by: Author  
Project Manager: Checker

New Residence at:  
315 Chapel Hill Road

Palm Beach, FL 33409



SPINAOROURKE  
+ PARTNERS

Architecture • Interior Design  
Keith M. Spina #A013419

285 Banyan Blvd  
West Palm Beach, Florida 33401  
561.684.6844 • Fax: 561.684.6594  
spinaorourke.com  
FL LIC # A26202399





ARC-24-0085  
ZON-24-0044

EXTERIOR RENDERINGS

A-6.0.3

FINAL SUBMITTAL

THESE DRAWINGS ARE FOR THE  
EXCLUSIVE USE OF SPINA OROURKE +  
PARTNERS, INC. AND MAY NOT BE  
DUPLICATED, REPRODUCED OR USED IN  
ANY MANNER WITHOUT THE EXPRESS  
WRITTEN CONSENT OF SPINA OROURKE  
+ PARTNERS, INC. ALL RIGHTS RESERVED.

Revisions:

Date: 01/10/25  
Drawn by: Author  
Project Manager: Checker

New Residence at:  
315 Chapel Hill Road

Palm Beach, FL 33409



SPINAOROURKE  
+ PARTNERS

Architecture • Interior Design  
Keith M. Spina #A013419

285 Banyan Blvd  
West Palm Beach, Florida 33401  
561.684.6844 • Fax 561.684.6594  
spinaorourke.com  
FL LIC # A26202399