




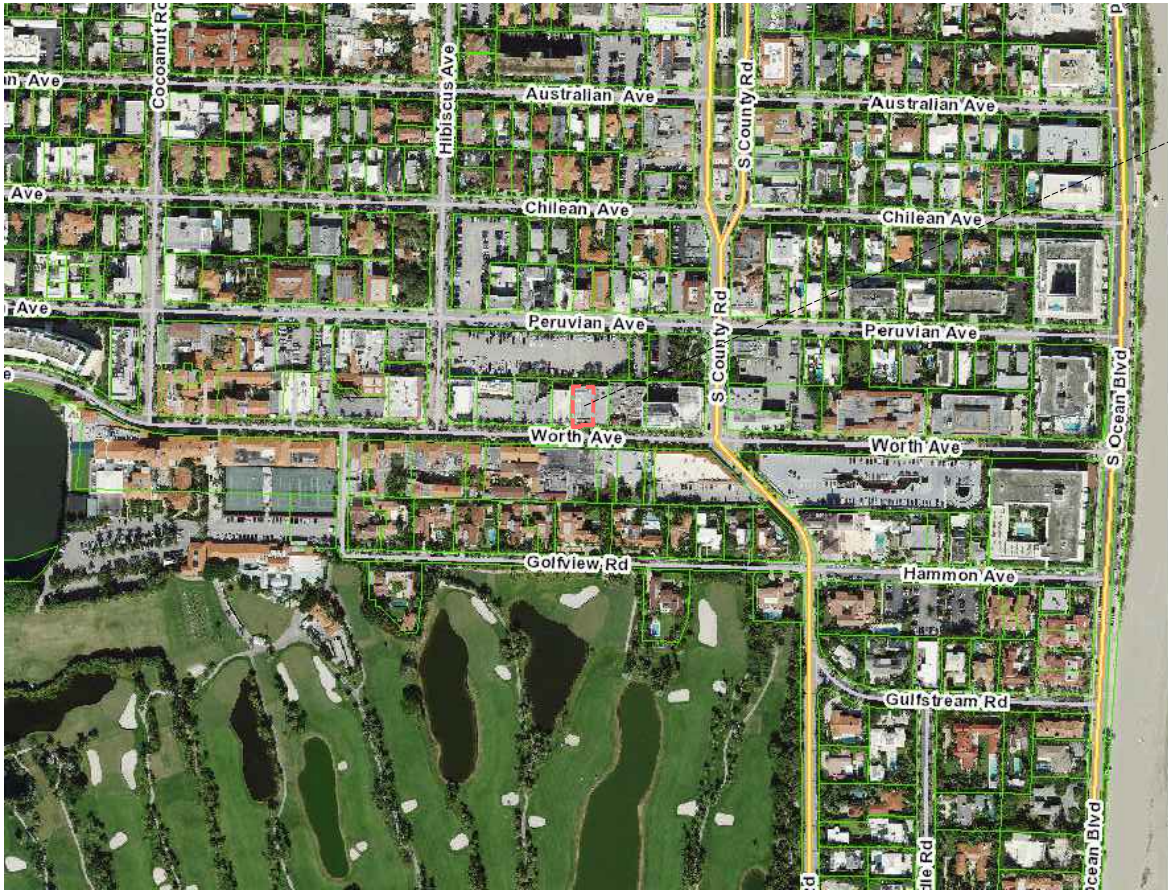

1 VICINITY MAP

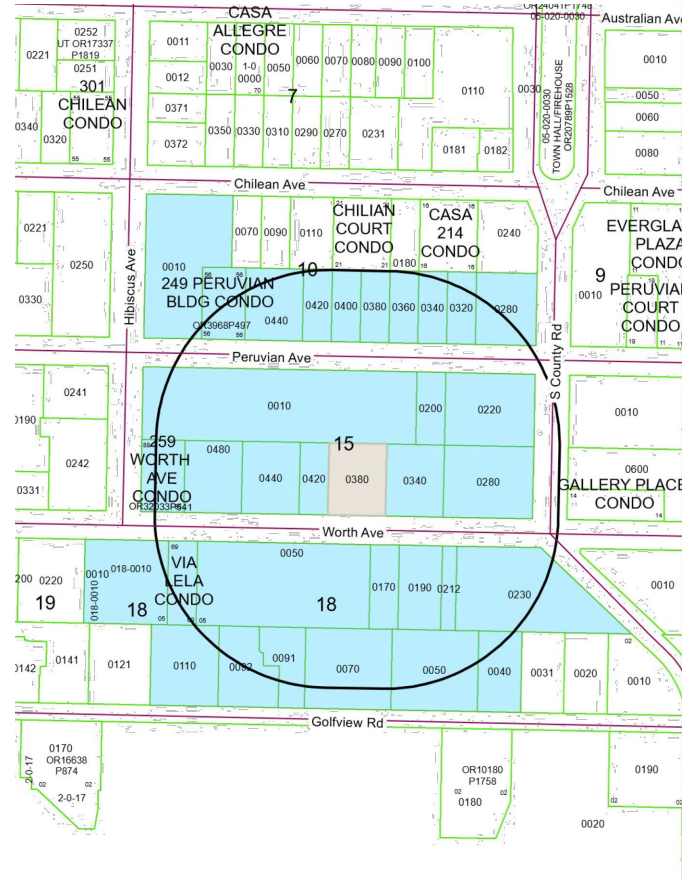


2 RADIUS MAP

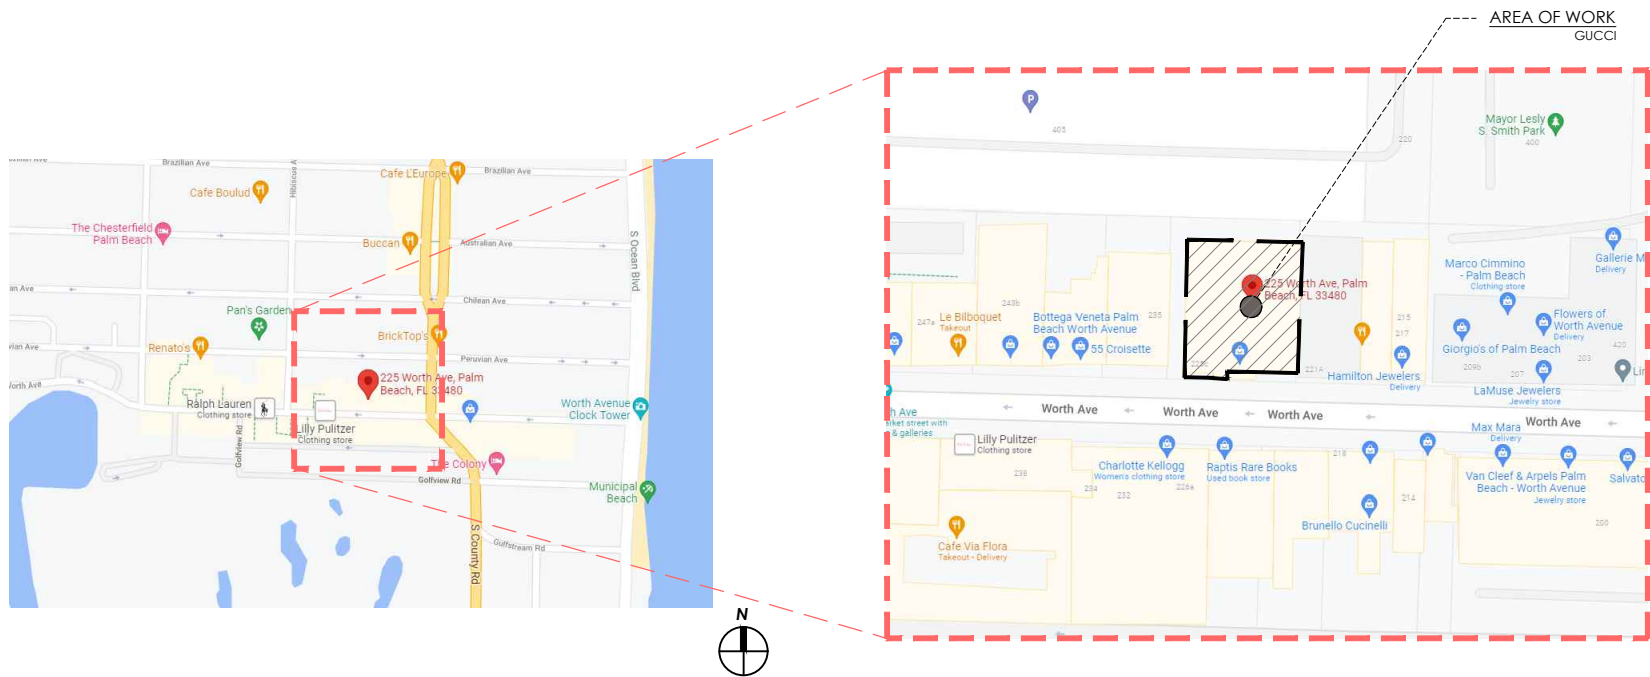

3 AREA LOCATION PLAN

**RECEIVED**  
By yfigueroa at 12:54 pm, Jul 11, 2022



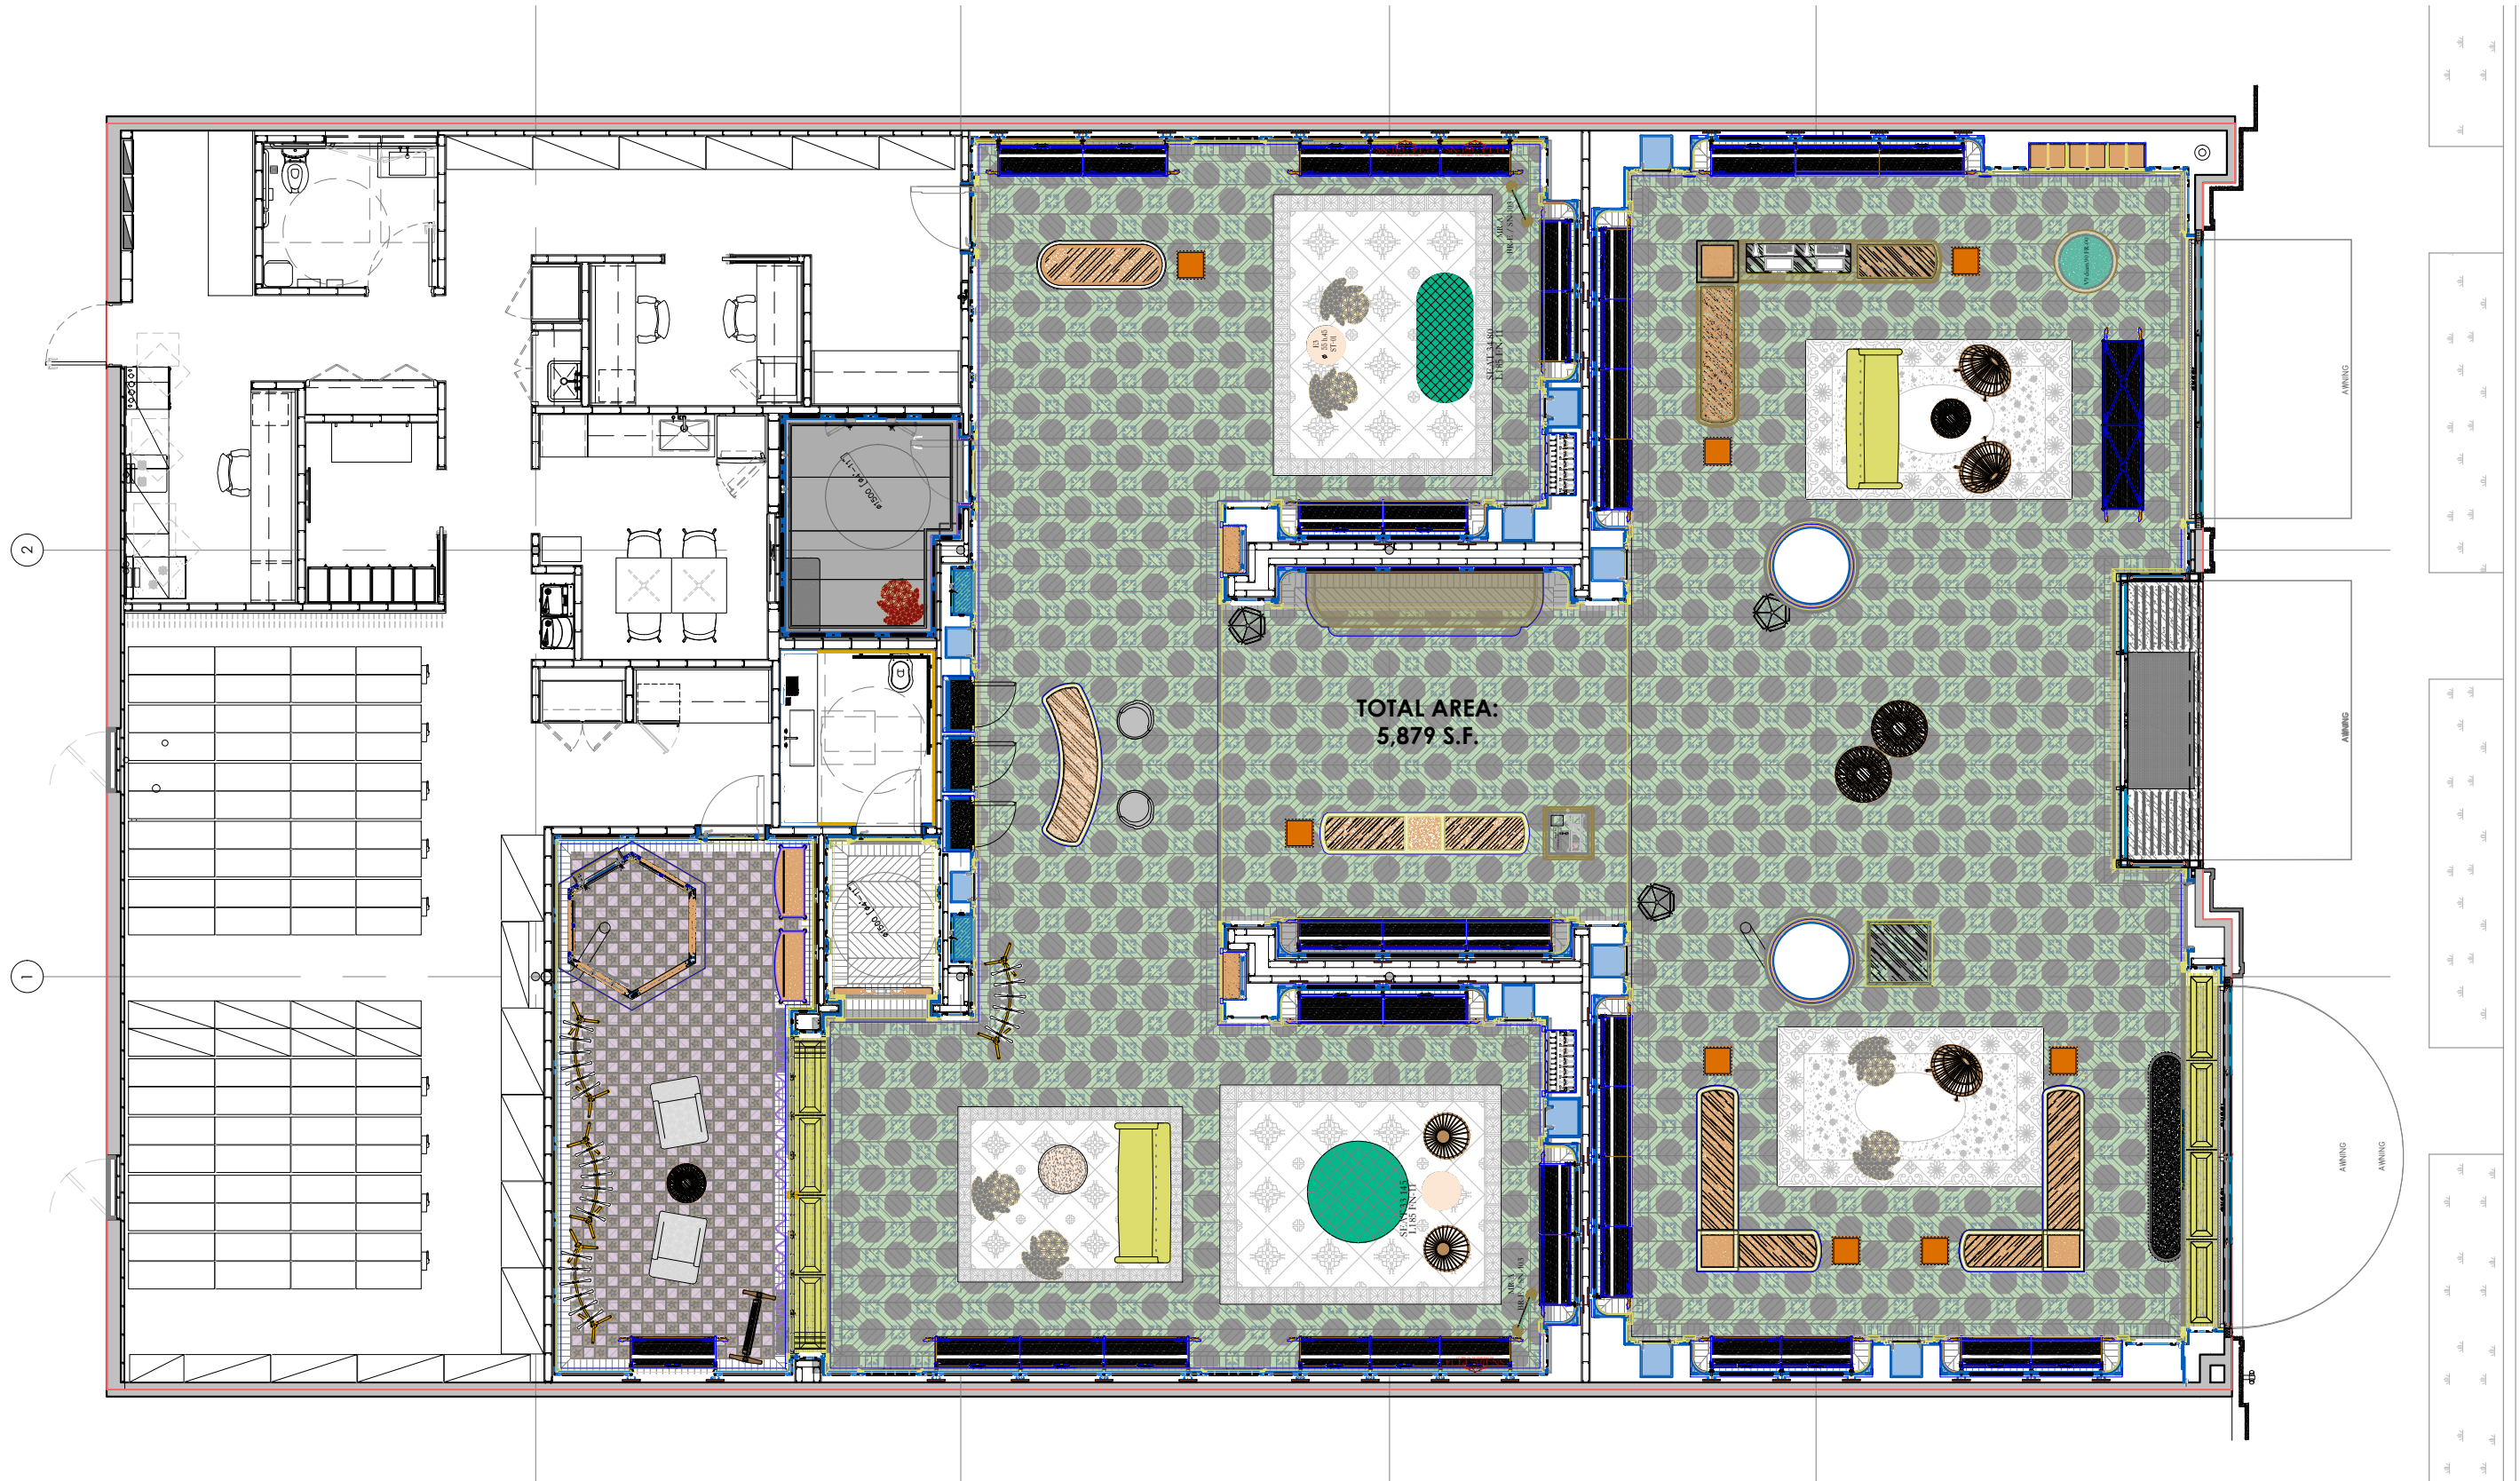

1 PROPOSED FLOOR PLAN LAYOUT

SCALE: 1/8" = 1'-0"