



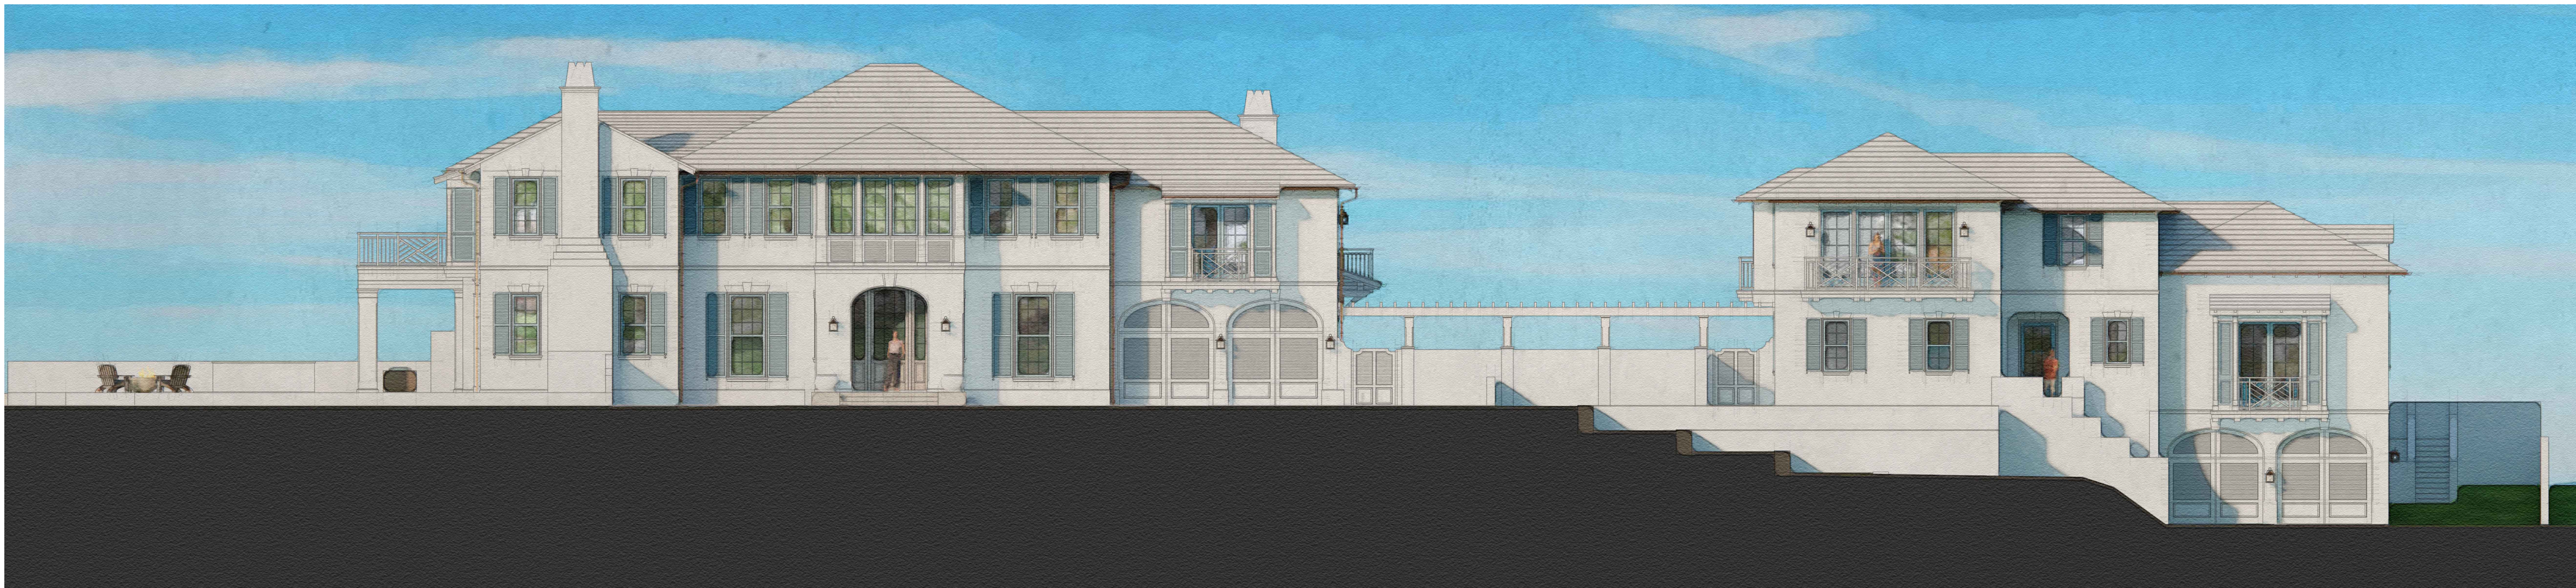

← PREVIOUSLY APPROVED RESIDENCE W/ PROPOSED
MODIFICATIONS AT 1540 S. OCEAN BLVD. →

← PROPOSED GUEST HOUSE AT
114 OCEAN VIEW RD. →

PROPOSED OVERALL NORTH EXTERIOR ELEVATION OCEAN VIEW ROAD

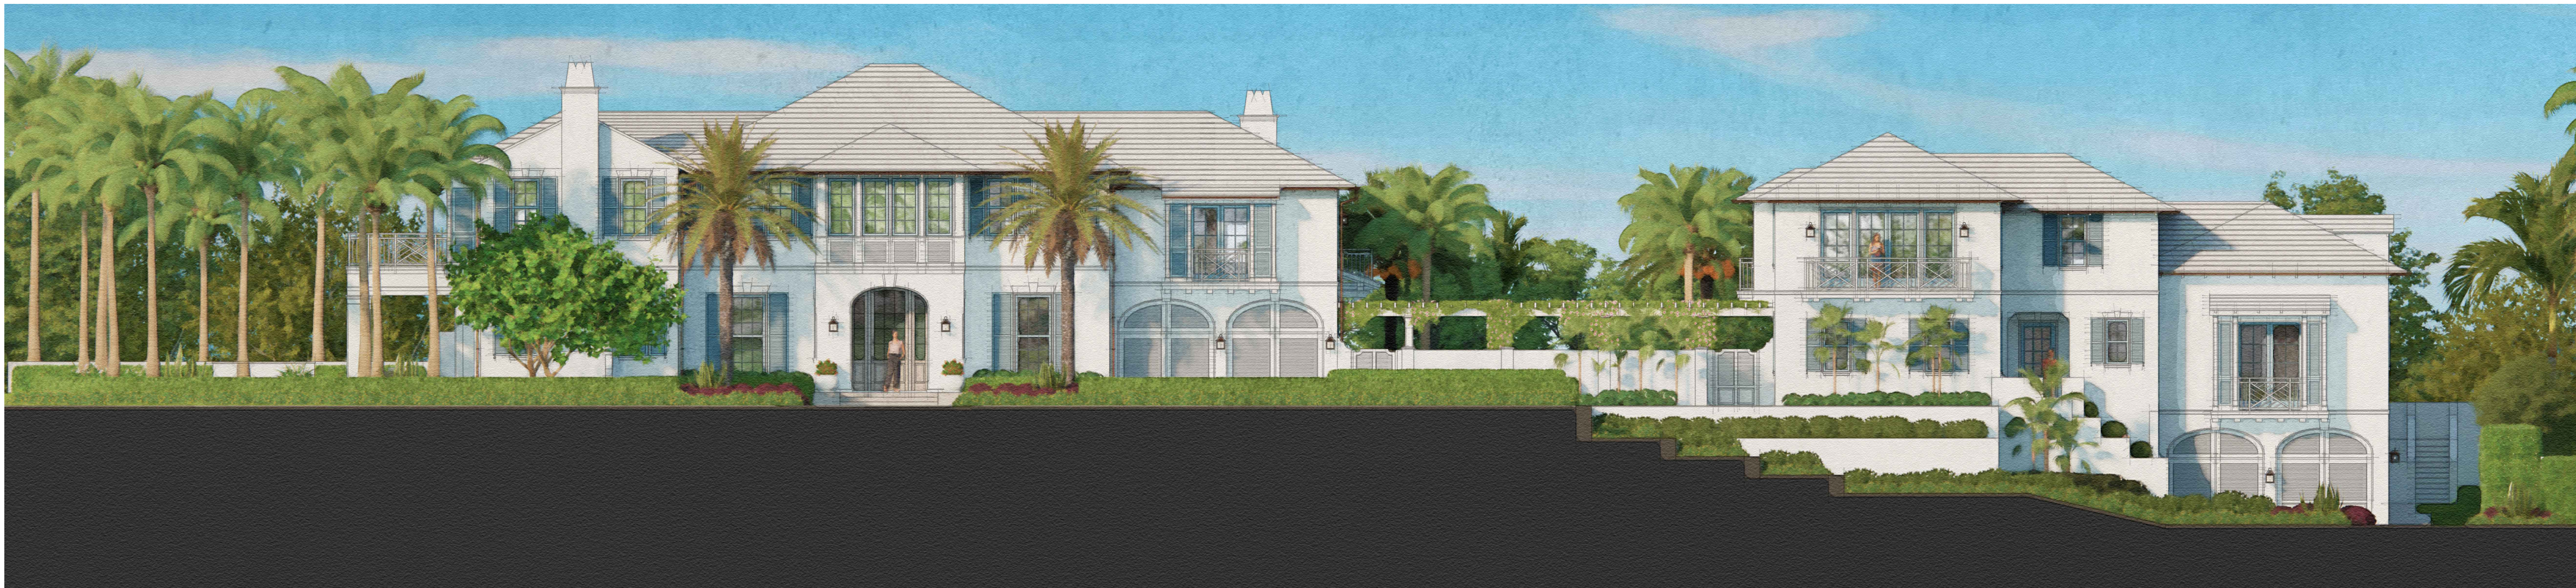

← PREVIOUSLY APPROVED RESIDENCE W/ PROPOSED
MODIFICATIONS AT 1540 S. OCEAN BLVD. →

← PROPOSED GUEST HOUSE AT
114 OCEAN VIEW RD. →

PROPOSED OVERALL NORTH EXTERIOR ELEVATION WITH LANDSCAPING

PROPOSED GUEST HOUSE AT:

1540 S. OCEAN BLVD.

TOWN OF PALM BEACH


PALM BEACH COUNTY, FLORIDA

DAILEY JANSSEN ARCHITECTS
400 CLEMATIS STREET, SUITE 200, WEST PALM BEACH, FLORIDA 33401, TEL: 561-833-4701, LICENSE #AA-C001914

DATE: 01.01.2022 PROGRESS
DRAWN: JKS
ARC-22-104 (ZON-22-130)
FIRST SUBMITTAL 07.12.2022
FINAL SUBMITTAL 08.01.2022
FINAL DROP-OFF 08.12.2022

REVISIONS:

©COPYRIGHT 2022 DAILEY
JANSSEN ARCHITECTS, P.A.
ALL RIGHTS RESERVED.

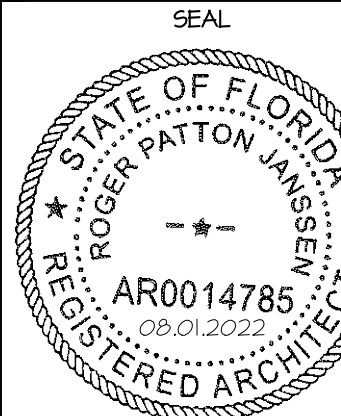

ROGER P. JANSSEN AR-14785
DRAWING NO.

A-2.1A


JOB NUMBER: 20-000



PROPOSED GUEST HOUSE AT
114 OCEAN VIEW RD.

PREVIOUSLY APPROVED RESIDENCE W/ PROPOSED
MODIFICATIONS AT 1540 S. OCEAN BLVD.

PROPOSED OVERALL SOUTH EXTERIOR ELEVATION

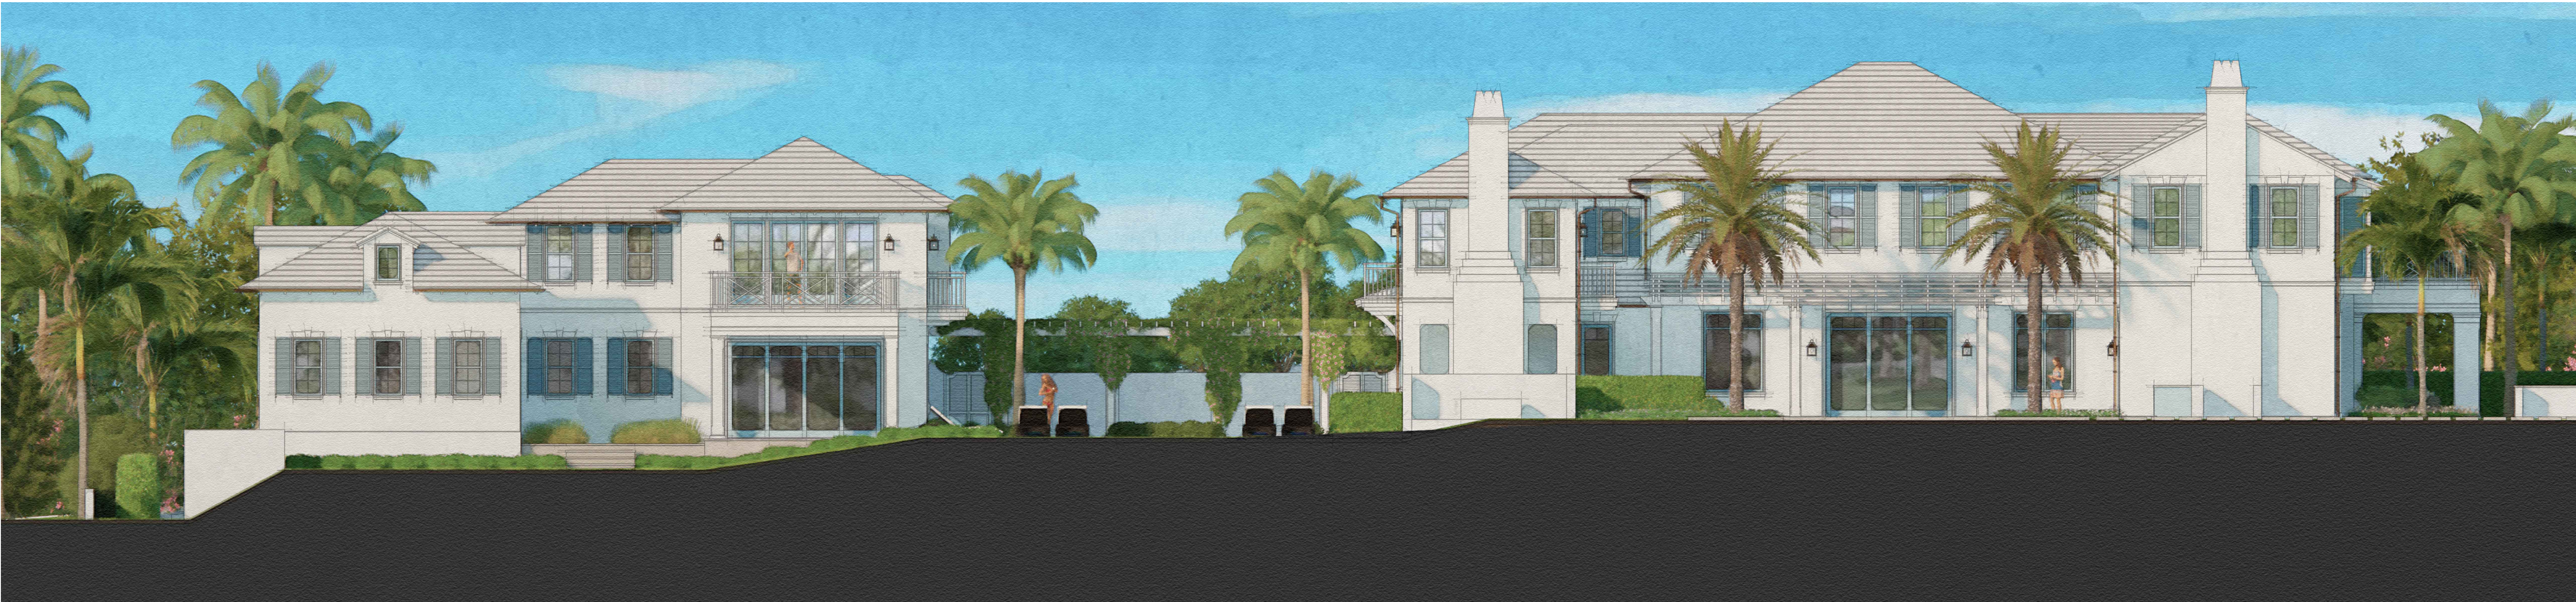

PROPOSED GUEST HOUSE AT
114 OCEAN VIEW RD.

PREVIOUSLY APPROVED RESIDENCE W/ PROPOSED
MODIFICATIONS AT 1540 S. OCEAN BLVD.

PROPOSED OVERALL SOUTH EXTERIOR ELEVATION WITH LANDSCAPING

PROPOSED GUEST HOUSE AT:

1540 S. OCEAN BLVD.

PALM BEACH COUNTY, FLORIDA

TOWN OF PALM BEACH


DAILEY JANSSEN ARCHITECTS

400 CLEMATIS STREET, SUITE 200, WEST PALM BEACH, FLORIDA 33401, TEL: 561-933-4701, LICENSE #AA-C001914

DATE: 01.01.2022 PROGRESS
DRAWN: JKS
ARC-22-104 (ZON-22-130)
FIRST SUBMITTAL 07.12.2022
FINAL SUBMITTAL 08.01.2022
FINAL DROP-OFF 08.12.2022

REVISIONS:

©COPYRIGHT 2022 DAILEY
JANSSEN ARCHITECTS, P.A.
ALL RIGHTS RESERVED.

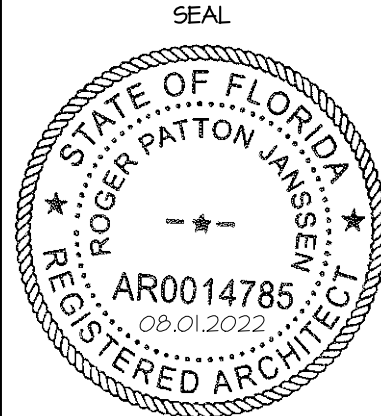

ROGER P. JANSSEN AR-14785
DRAWING NO.

A-2.1B

JOB NUMBER: 20-000



APPROVED EAST EXTERIOR ELEVATION OF MAIN HOUSE



APPROVED EAST EXTERIOR ELEVATION OF MAIN HOUSE WITH LANDSCAPING

PROPOSED GUEST HOUSE AT:

1540 S. OCEAN BLVD.

TOWN OF PALM BEACH

PALM BEACH COUNTY, FLORIDA

DAILEY JANSSEN ARCHITECTS

400 CLEMATIS STREET, SUITE 200, WEST PALM BEACH, FLORIDA 33401, TEL: 561-833-4101, LICENSE #AA-C001914

DATE: 01.01.2022 PROGRESS

DRAWN: JKS

ARC-22-104 (ZON-22-130)


FIRST SUBMITTAL 01.12.2022

FINAL SUBMITTAL 08.01.2022

FINAL DROP-OFF 08.12.2022

REVISIONS:

©COPYRIGHT 2022 DAILEY
JANSSEN ARCHITECTS, P.A.
ALL RIGHTS RESERVED.

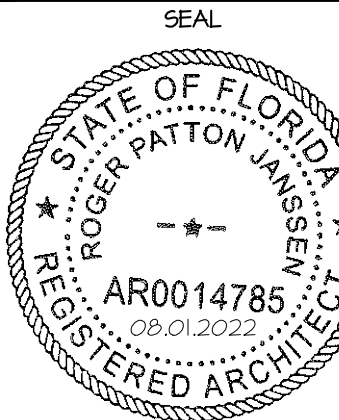

ROGER P. JANSSEN AR-14785

DRAWING NO.

A-2.1C

JOB NUMBER: 20-000



PROPOSED WEST EXTERIOR ELEVATION



PROPOSED WEST EXTERIOR ELEVATION WITH LANDSCAPING

PROPOSED GUEST HOUSE AT:

1540 S. OCEAN BLVD.

TOWN OF PALM BEACH

PALM BEACH COUNTY, FLORIDA

DAILEY JANSSEN ARCHITECTS

400 CLEMATIS STREET, SUITE 200, WEST PALM BEACH, FLORIDA 33401, TEL: 561-833-4101, LICENSE #AA-C001914

DATE: 01.01.2022 PROGRESS

DRAWN: JKS

ARC-22-184 (ZON-22-138)


FIRST SUBMITTAL 01.12.2022

FINAL SUBMITTAL 08.01.2022

FINAL DROP-OFF 08.12.2022

REVISIONS:

©COPYRIGHT 2022 DAILEY
JANSSEN ARCHITECTS, P.A.
ALL RIGHTS RESERVED.

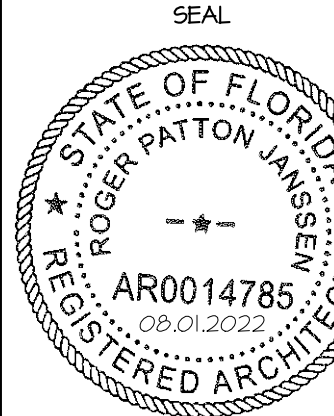

ROGER P. JANSSEN AR-14785

DRAWING NO.

A-2.1D

JOB NUMBER: 20-000



PROPOSED EAST EXTERIOR ELEVATION



PROPOSED EAST EXTERIOR ELEVATION WITH LANDSCAPING

PROPOSED GUEST HOUSE AT:

1540 S. OCEAN BLVD.

TOWN OF PALM BEACH

PALM BEACH COUNTY, FLORIDA


DAILEY JANSSEN ARCHITECTS

400 CLEMATIS STREET, SUITE 200, WEST PALM BEACH, FLORIDA 33401, TEL: 561-833-4701, LICENSE #AA-C001914

DATE: 01.01.2022 PROGRESS
DRAWN: JKS
ARC-22-104 (ZON-22-130)
FIRST SUBMITTAL 01.12.2022
FINAL SUBMITTAL 08.01.2022
FINAL DROP-OFF 08.12.2022

REVISIONS:

©COPYRIGHT 2022 DAILEY
JANSSEN ARCHITECTS, P.A.
ALL RIGHTS RESERVED.

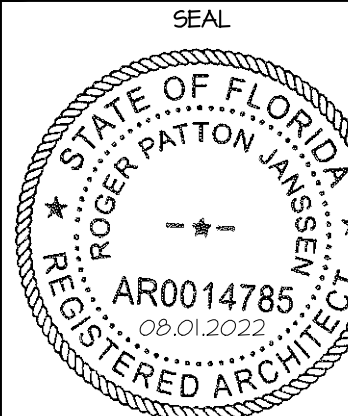

ROGER P. JANSSEN AR-14785
DRAWING NO.

A-2.1E

JOB NUMBER: 20-000