

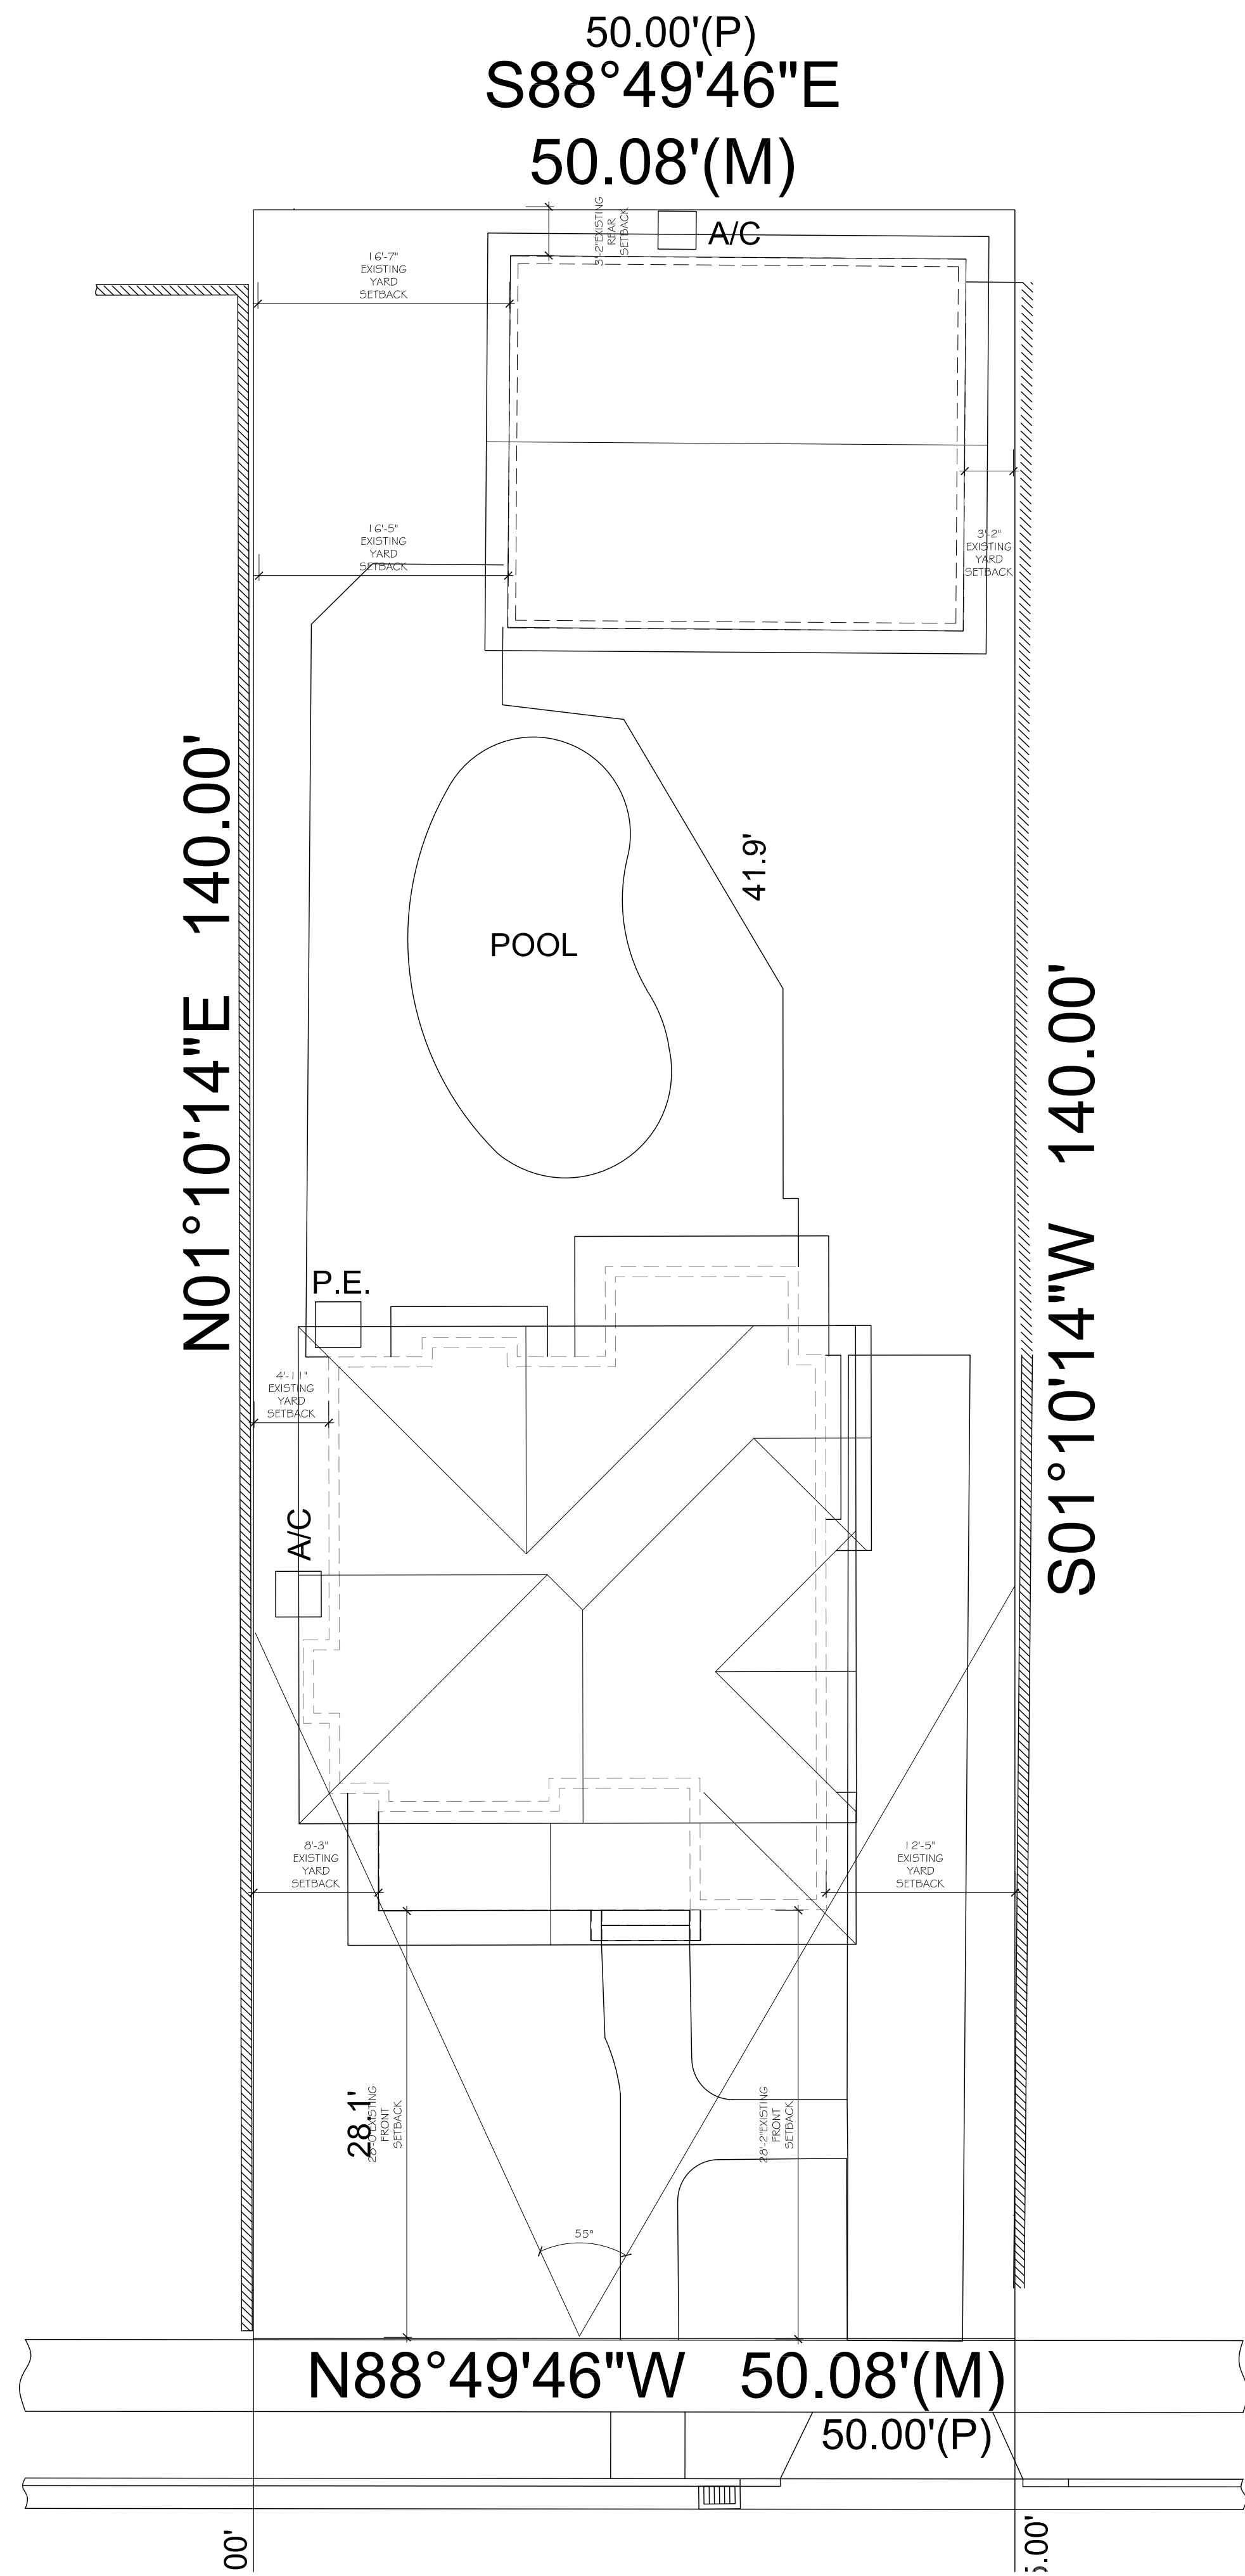


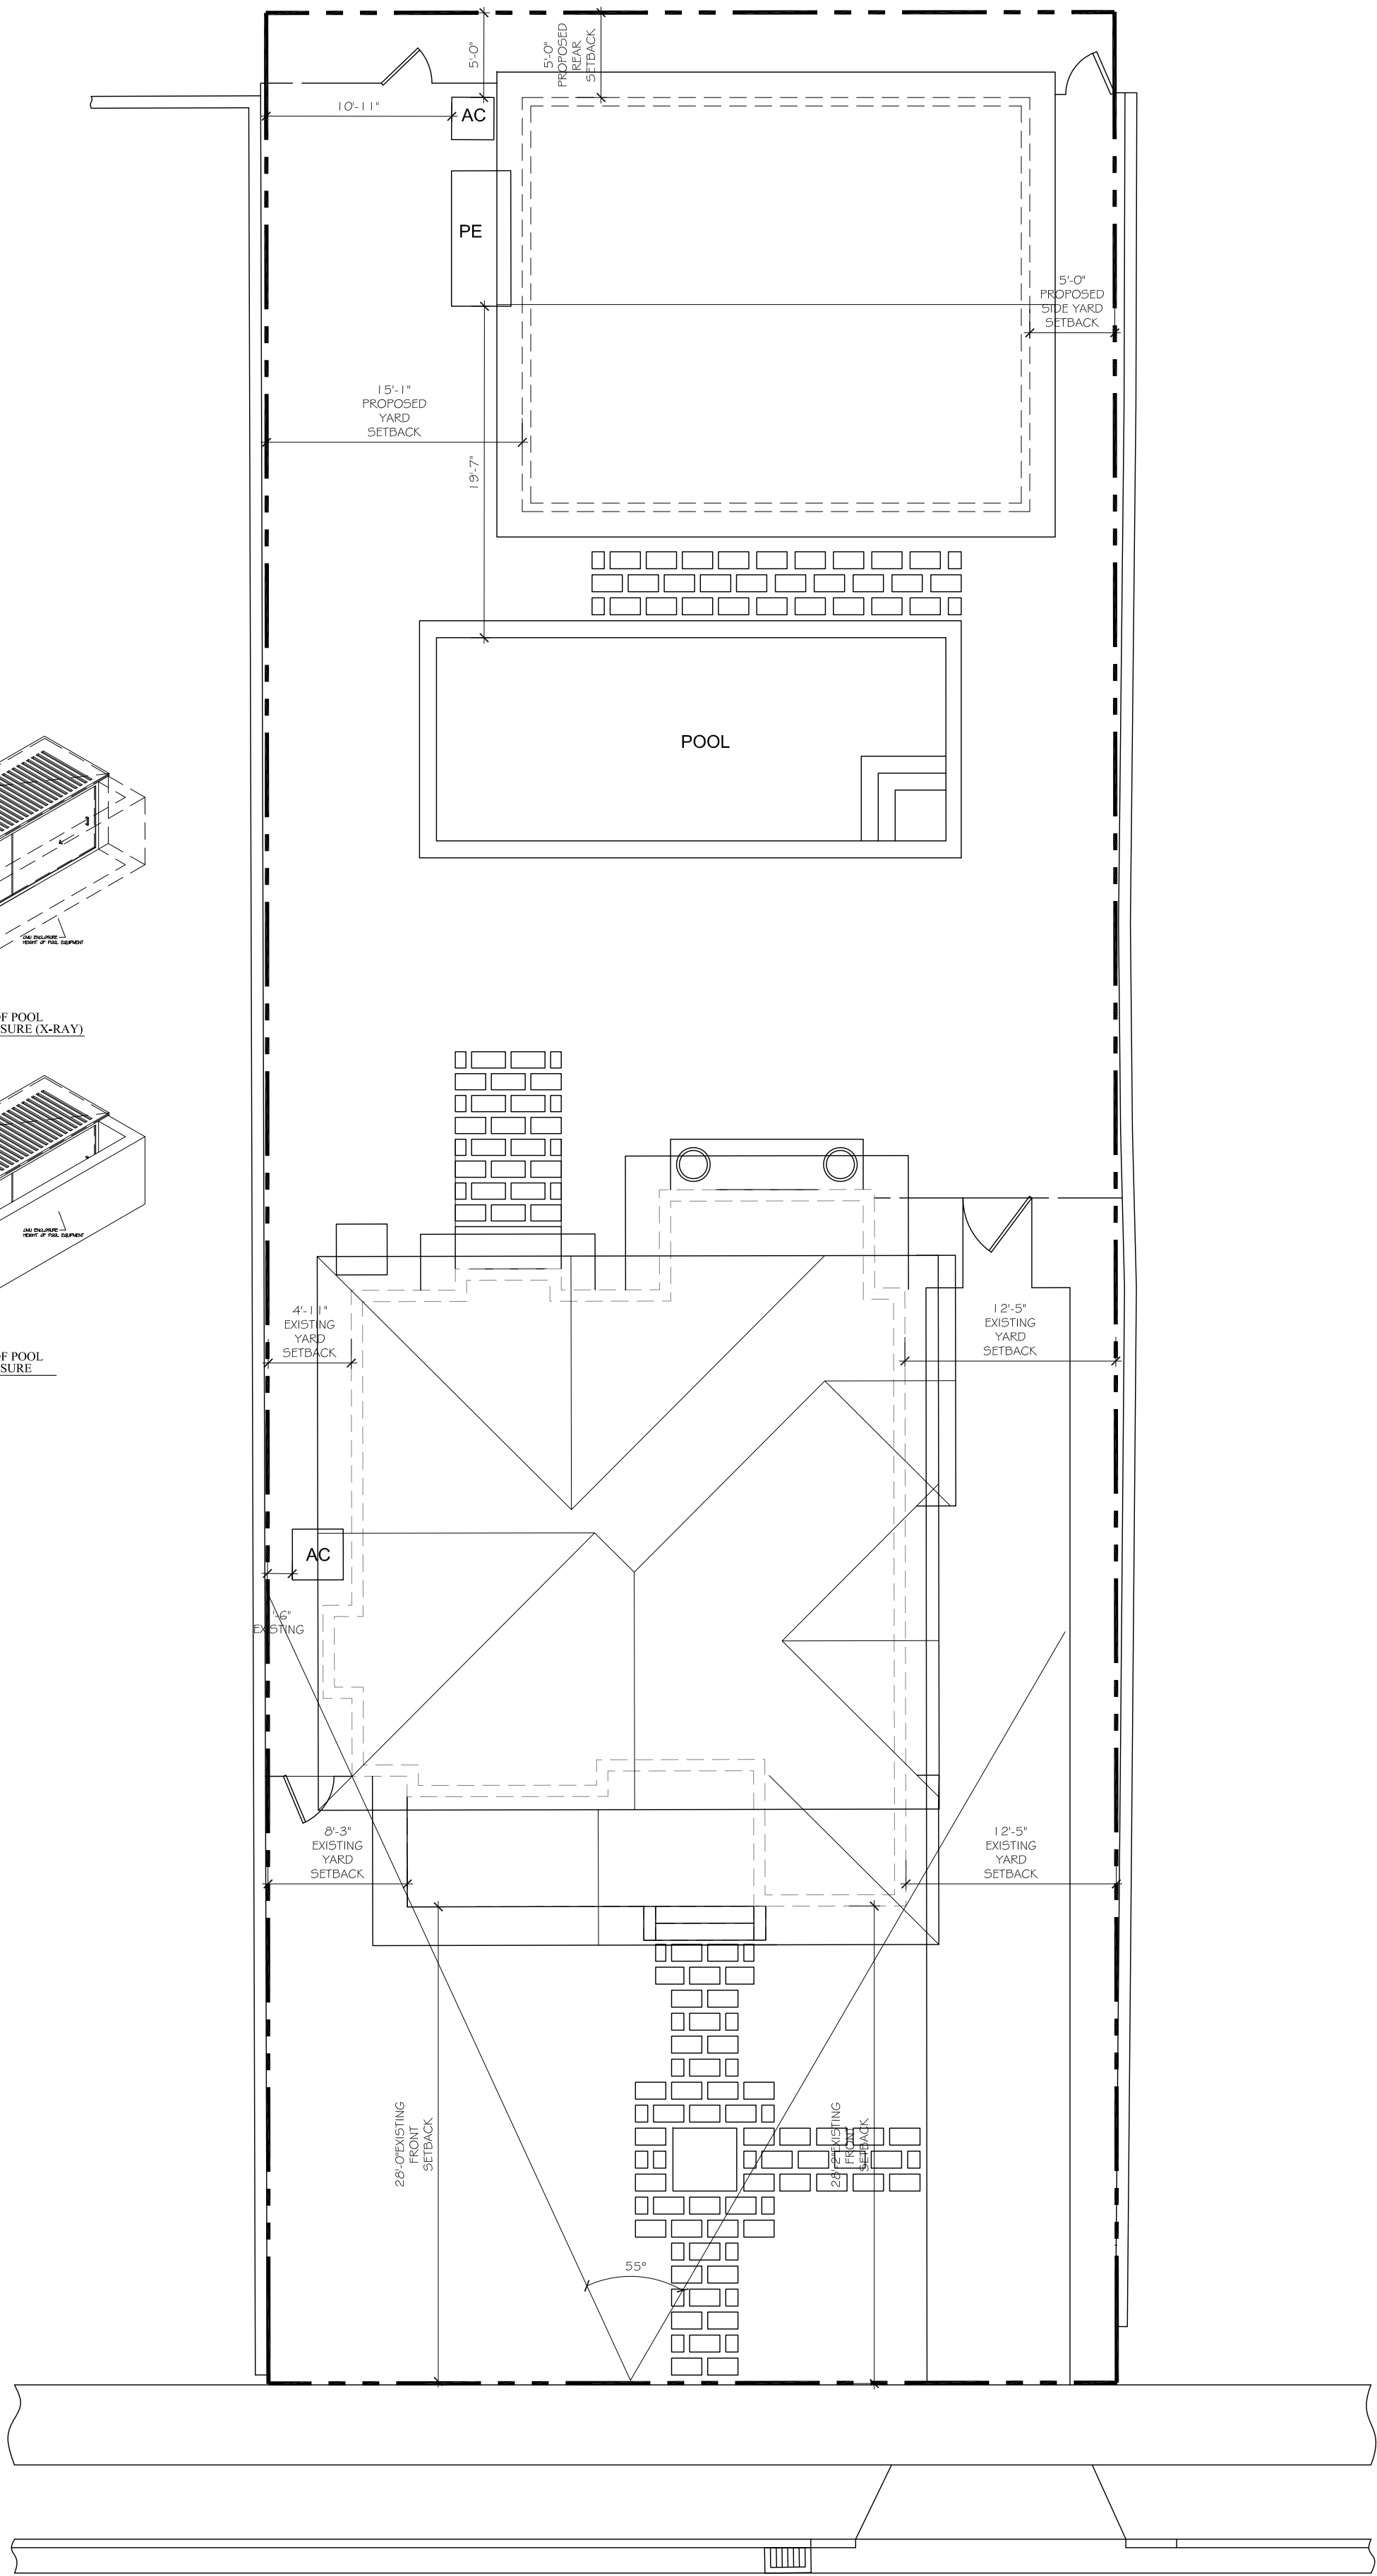



EXISTING SITE PLAN

SCALE: 1/8" = 1'-0"

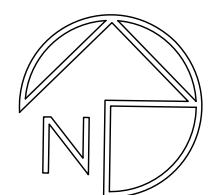


PROPOSED SITE PLAN

SCALE: 1/8" = 1'-0"

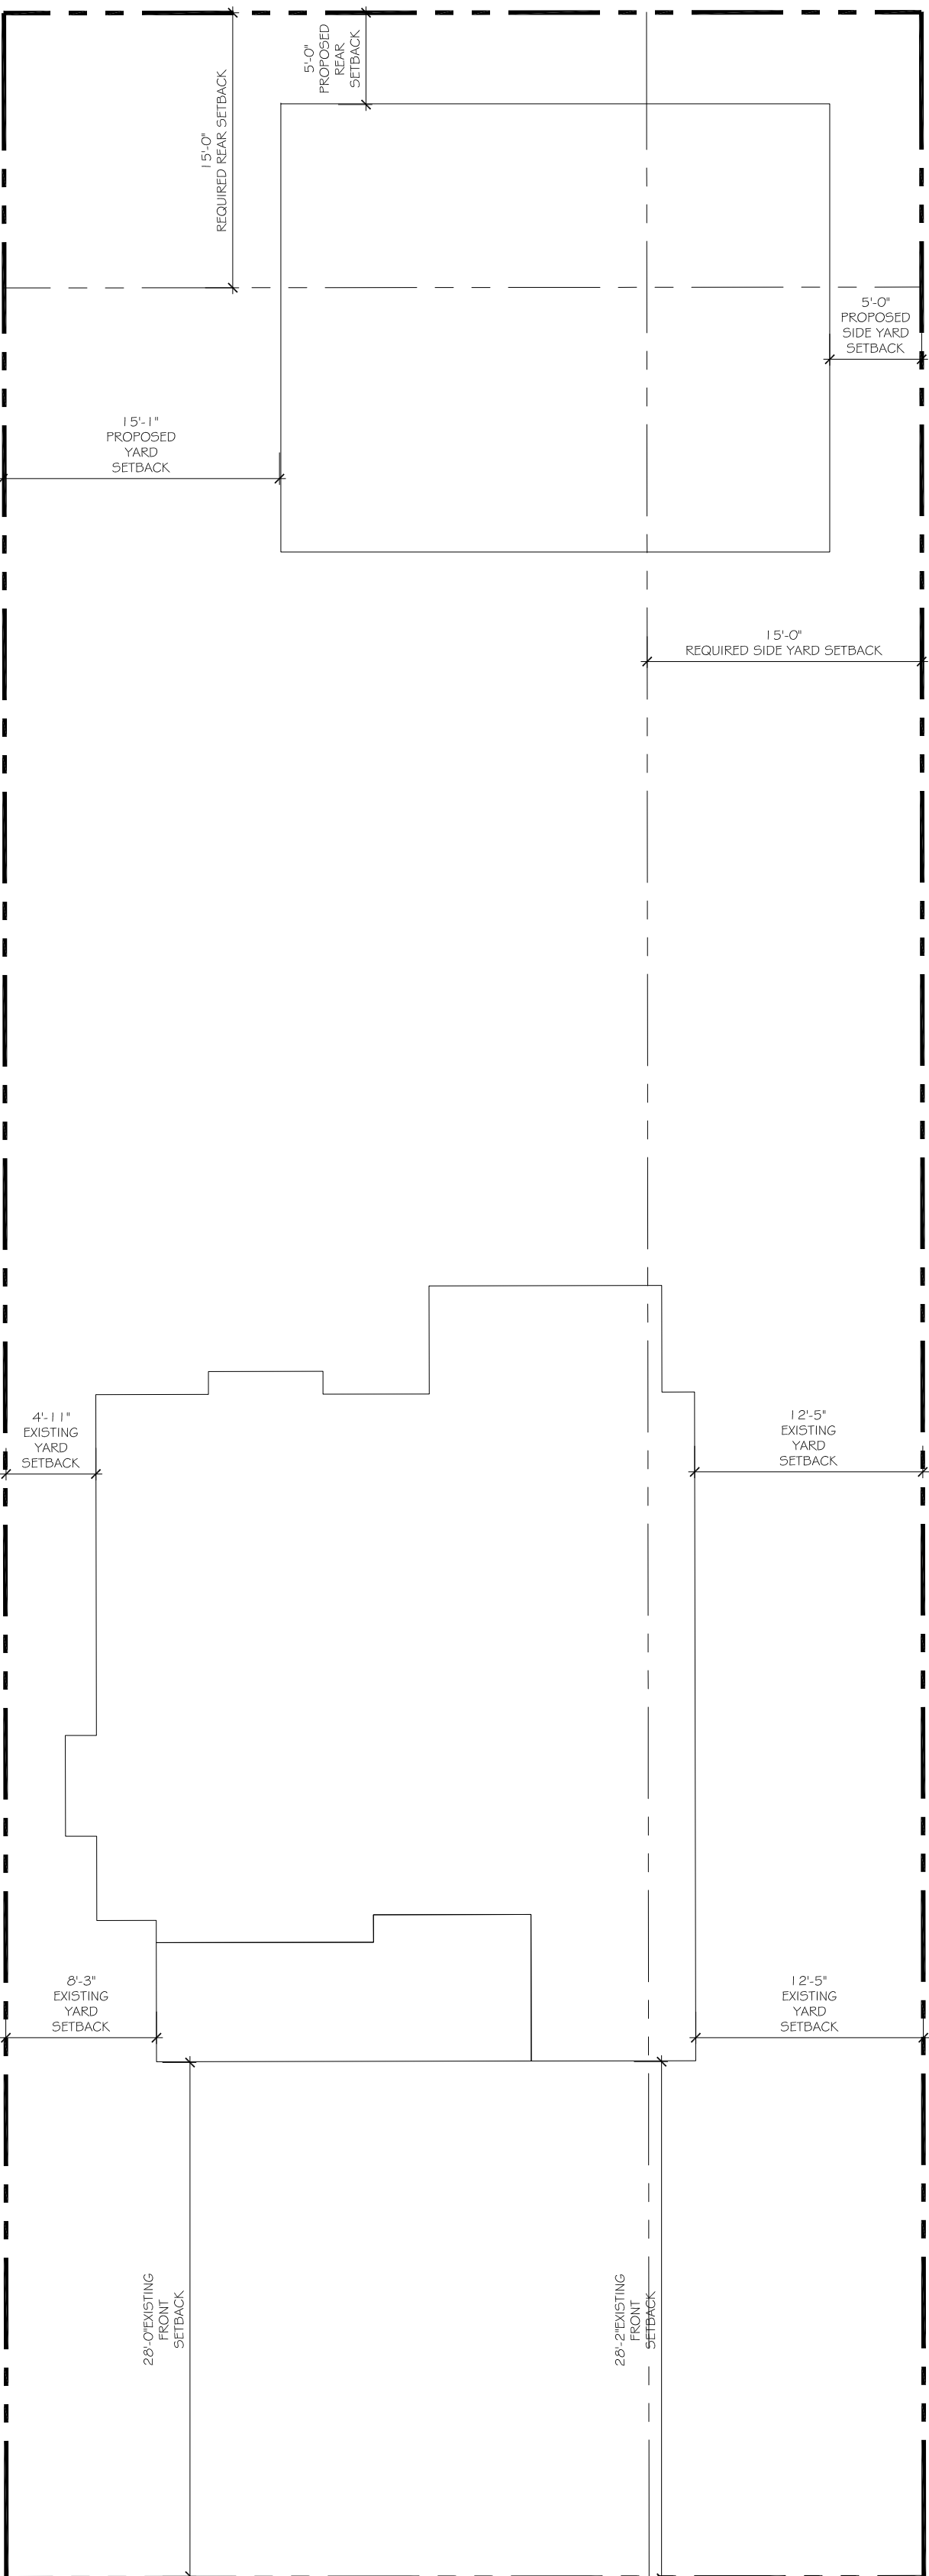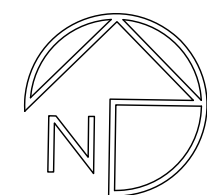

VARIANCE DIAGRAM

SCALE: 1/8" = 1'-0"

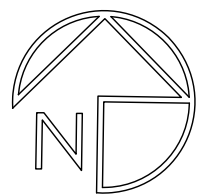

CONSULTANT:

PROPOSED RESIDENCE FOR:
141 AUSTRALIAN AVE, LLC
141 AUSTRALIAN AVE
PALM BEACH, FLORIDA 33480

A.A. #001345
A.R. #10,181
STATE OF FLORIDA
PATRICK W. BEAVER
A.R. #10,181
REGISTERED ARCHITECT


REVISIONS:

- △
- △
- △
- △
- △

SHEET NUMBER:



15

ISSUE DATE: 08-17-22
HSB-22-011
ZON-22-122

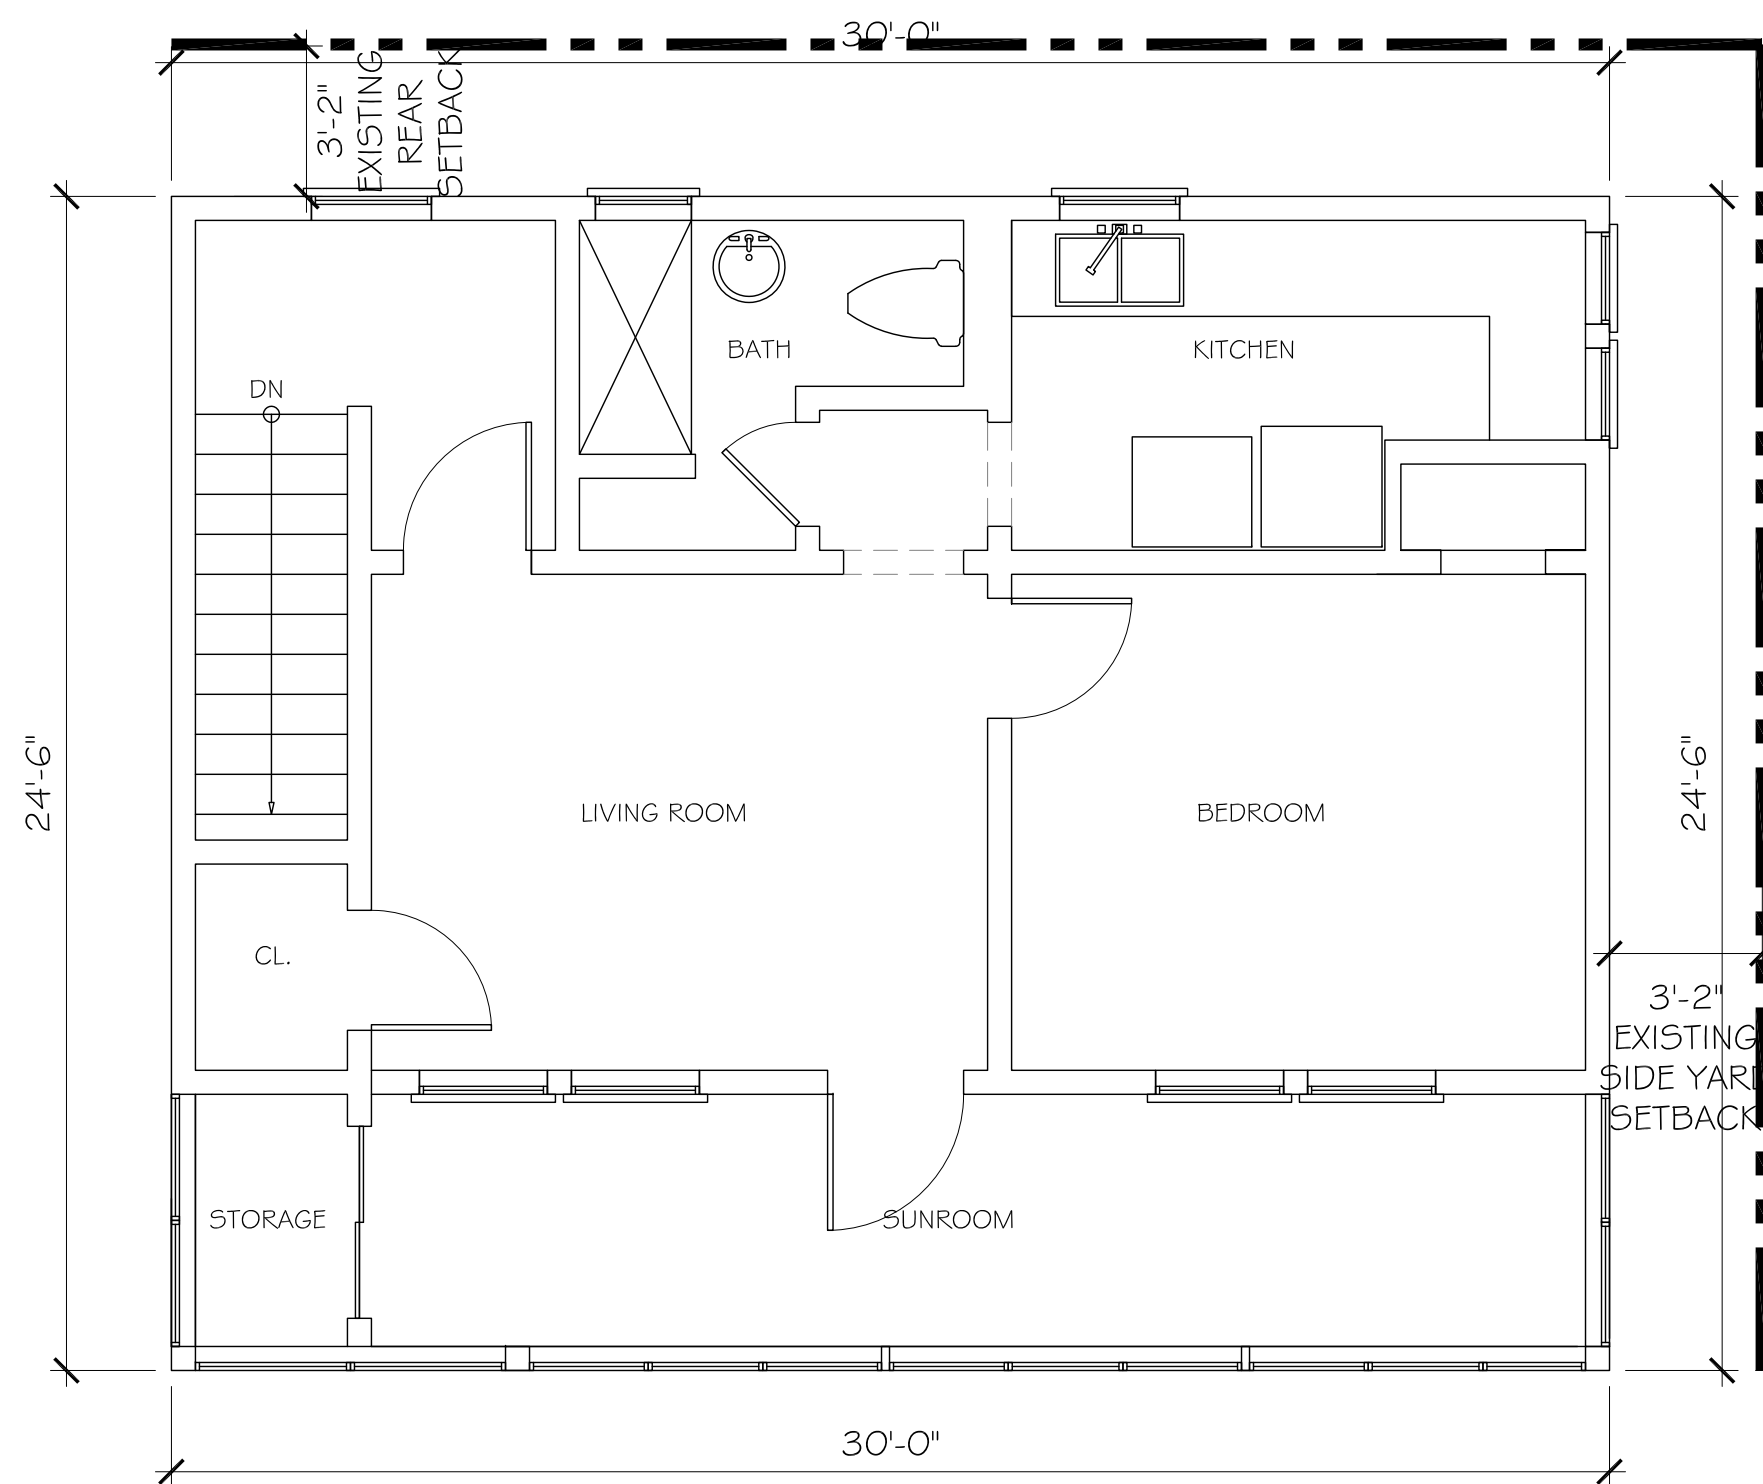



EXISTING SECOND FLOOR PLAN

SCALE: 1/4" = 1'-0"

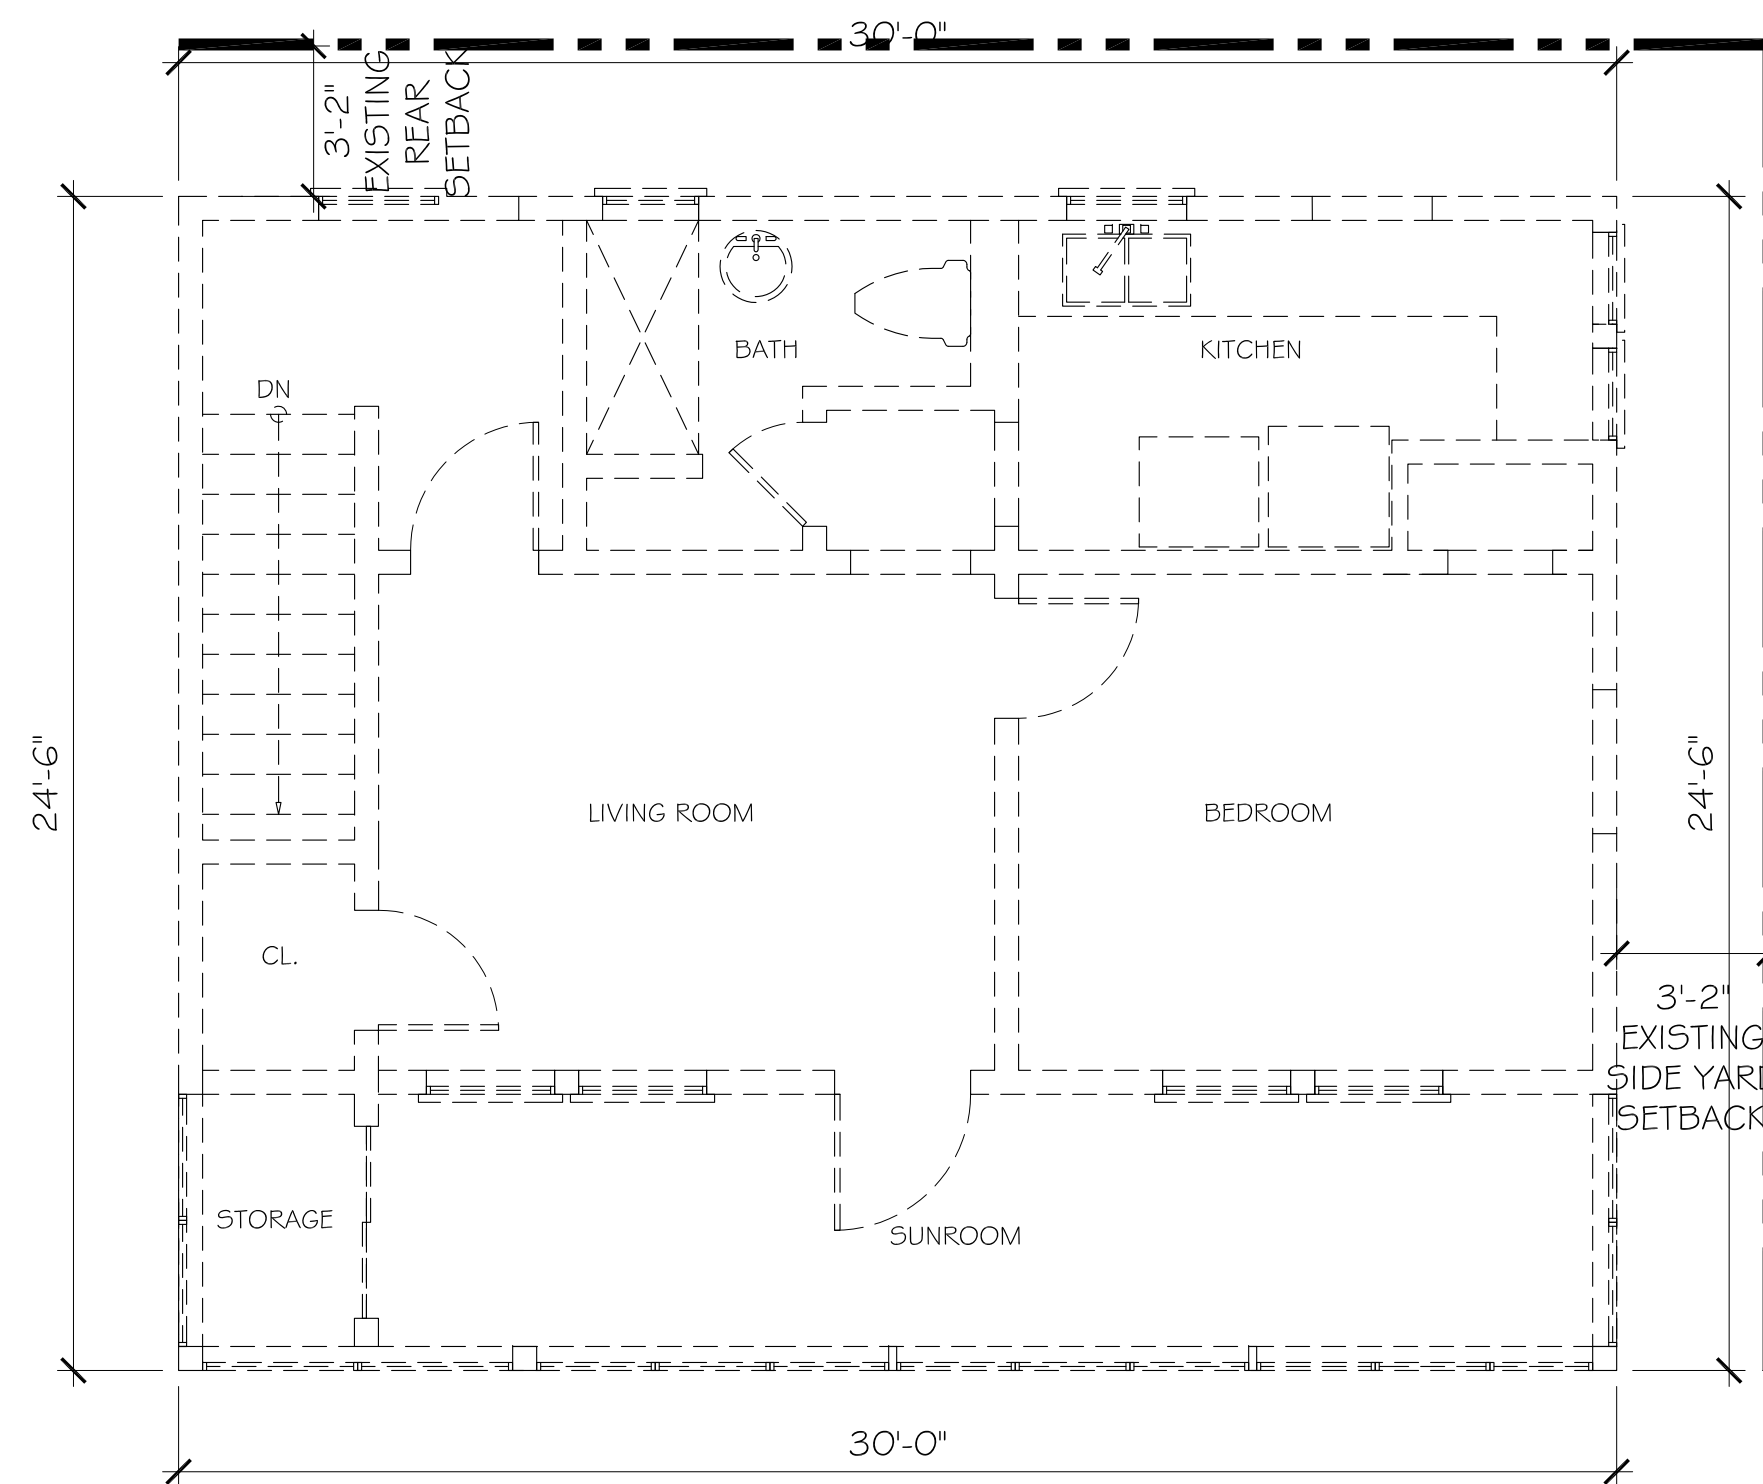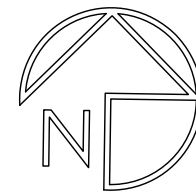



SECOND FLOOR DEMO PLAN

SCALE: 1/4" = 1'-0"

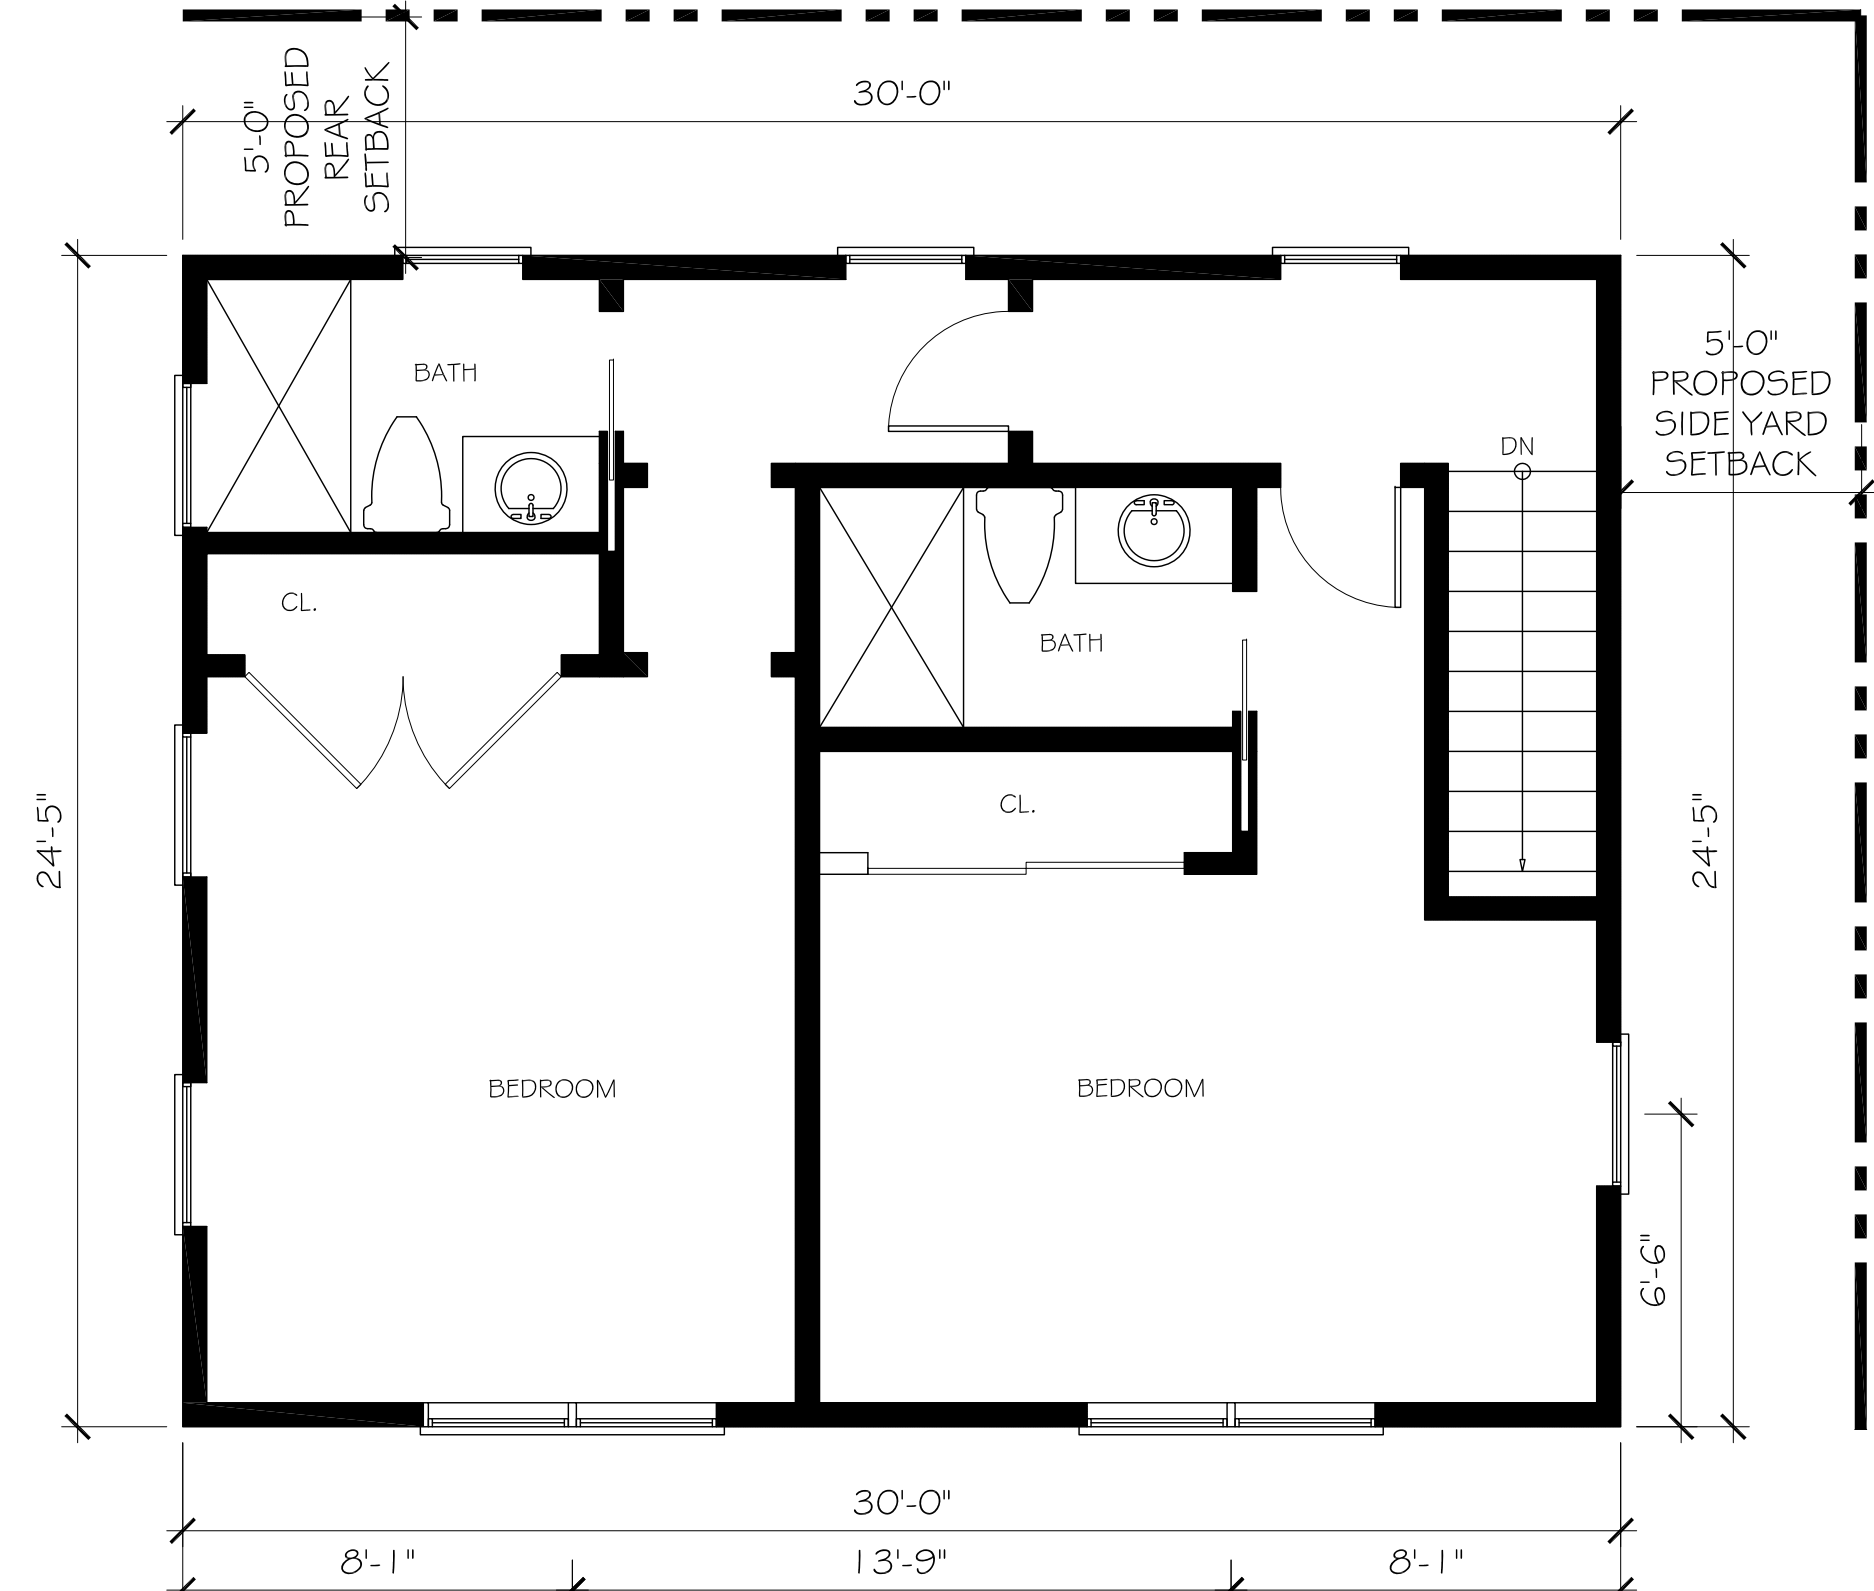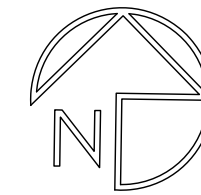



PROPOSED SECOND FLOOR PLAN

SCALE: 1/4" = 1'-0"

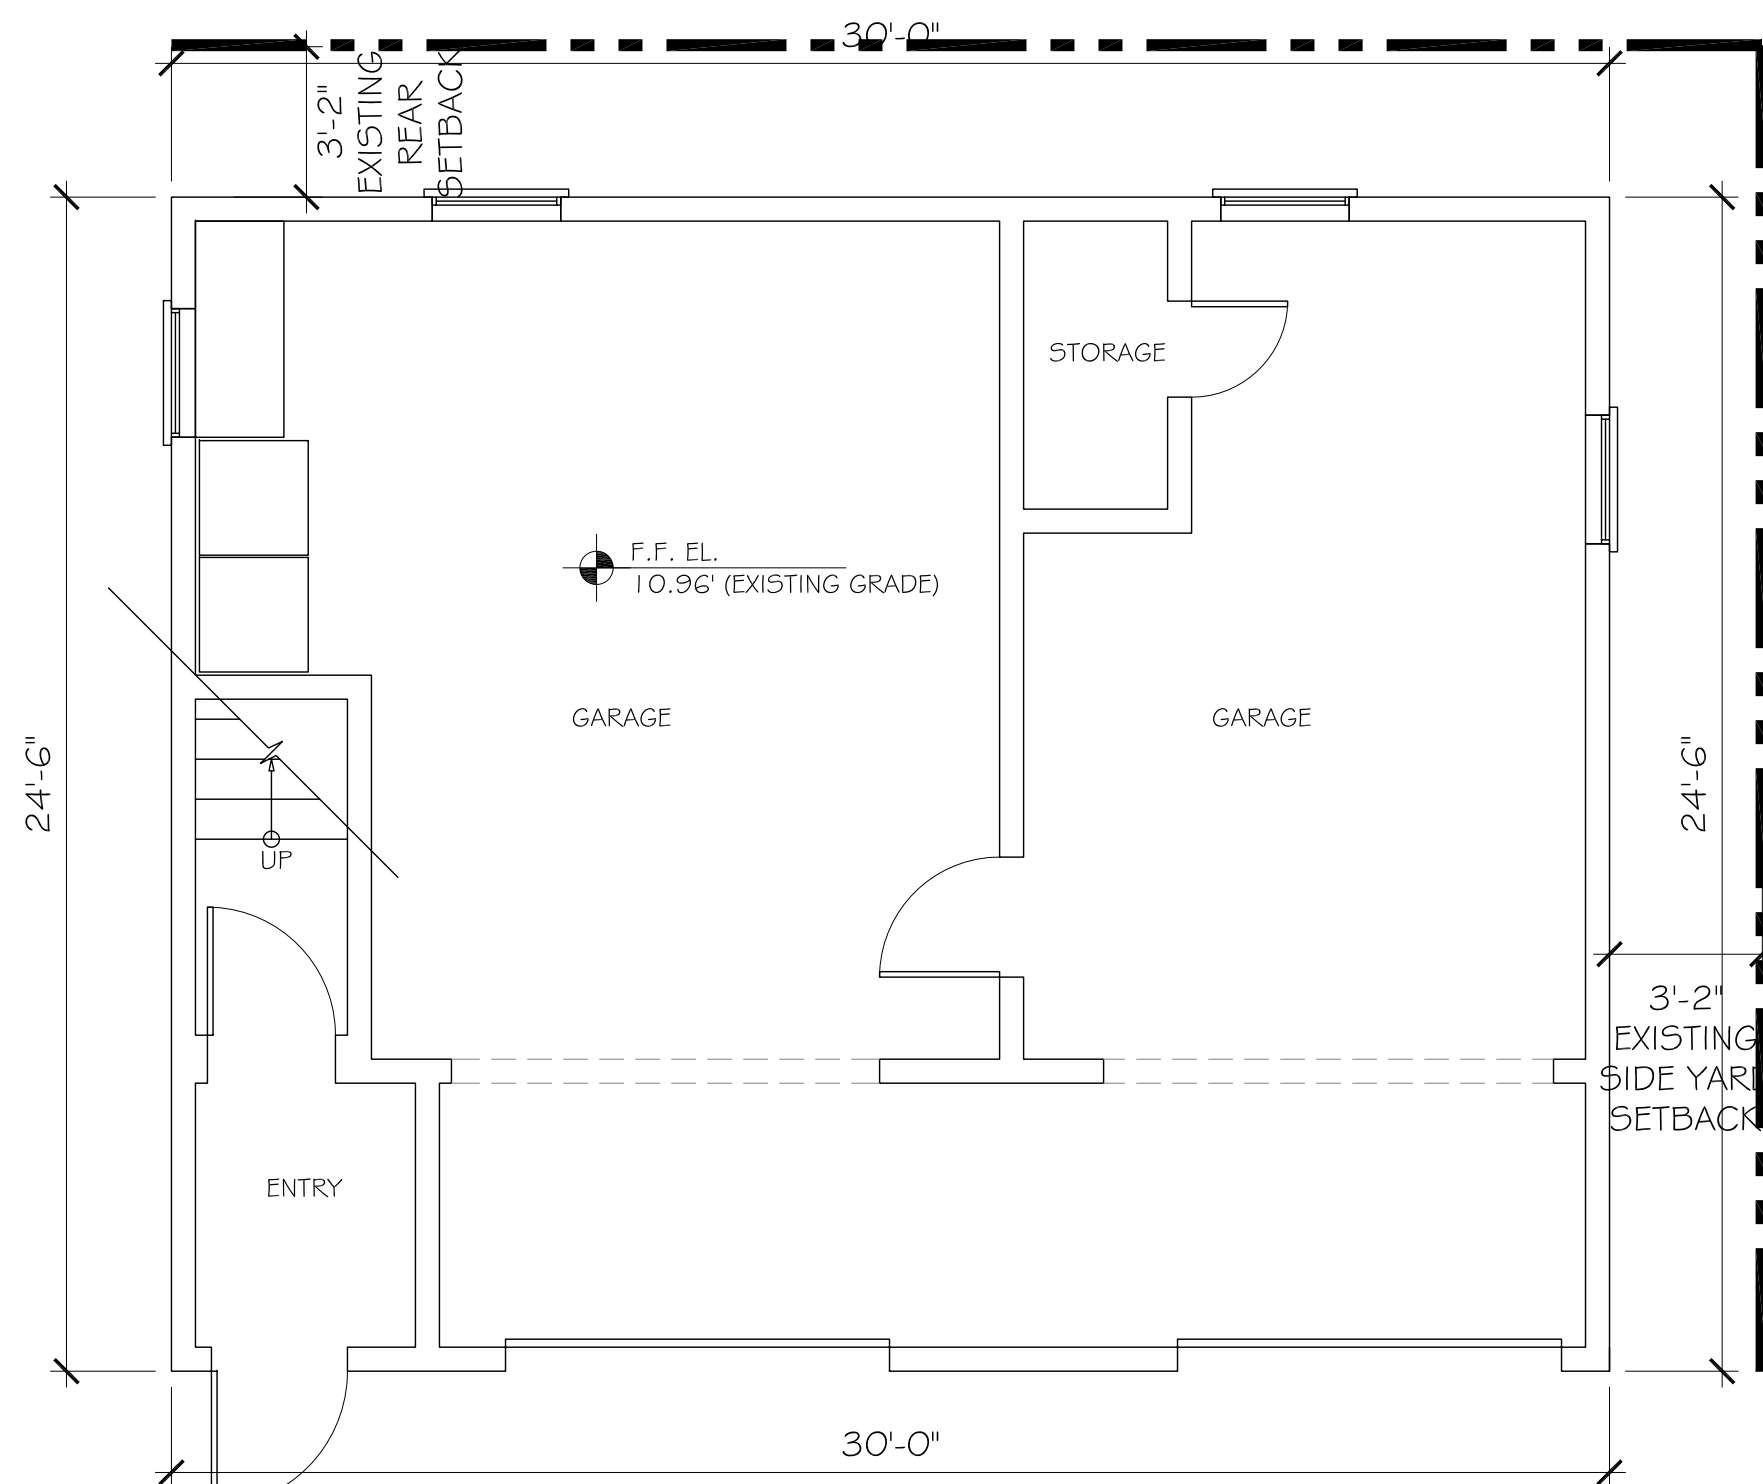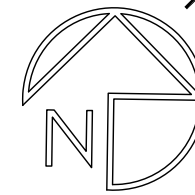



EXISTING FIRST FLOOR PLAN

SCALE: 1/4" = 1'-0"

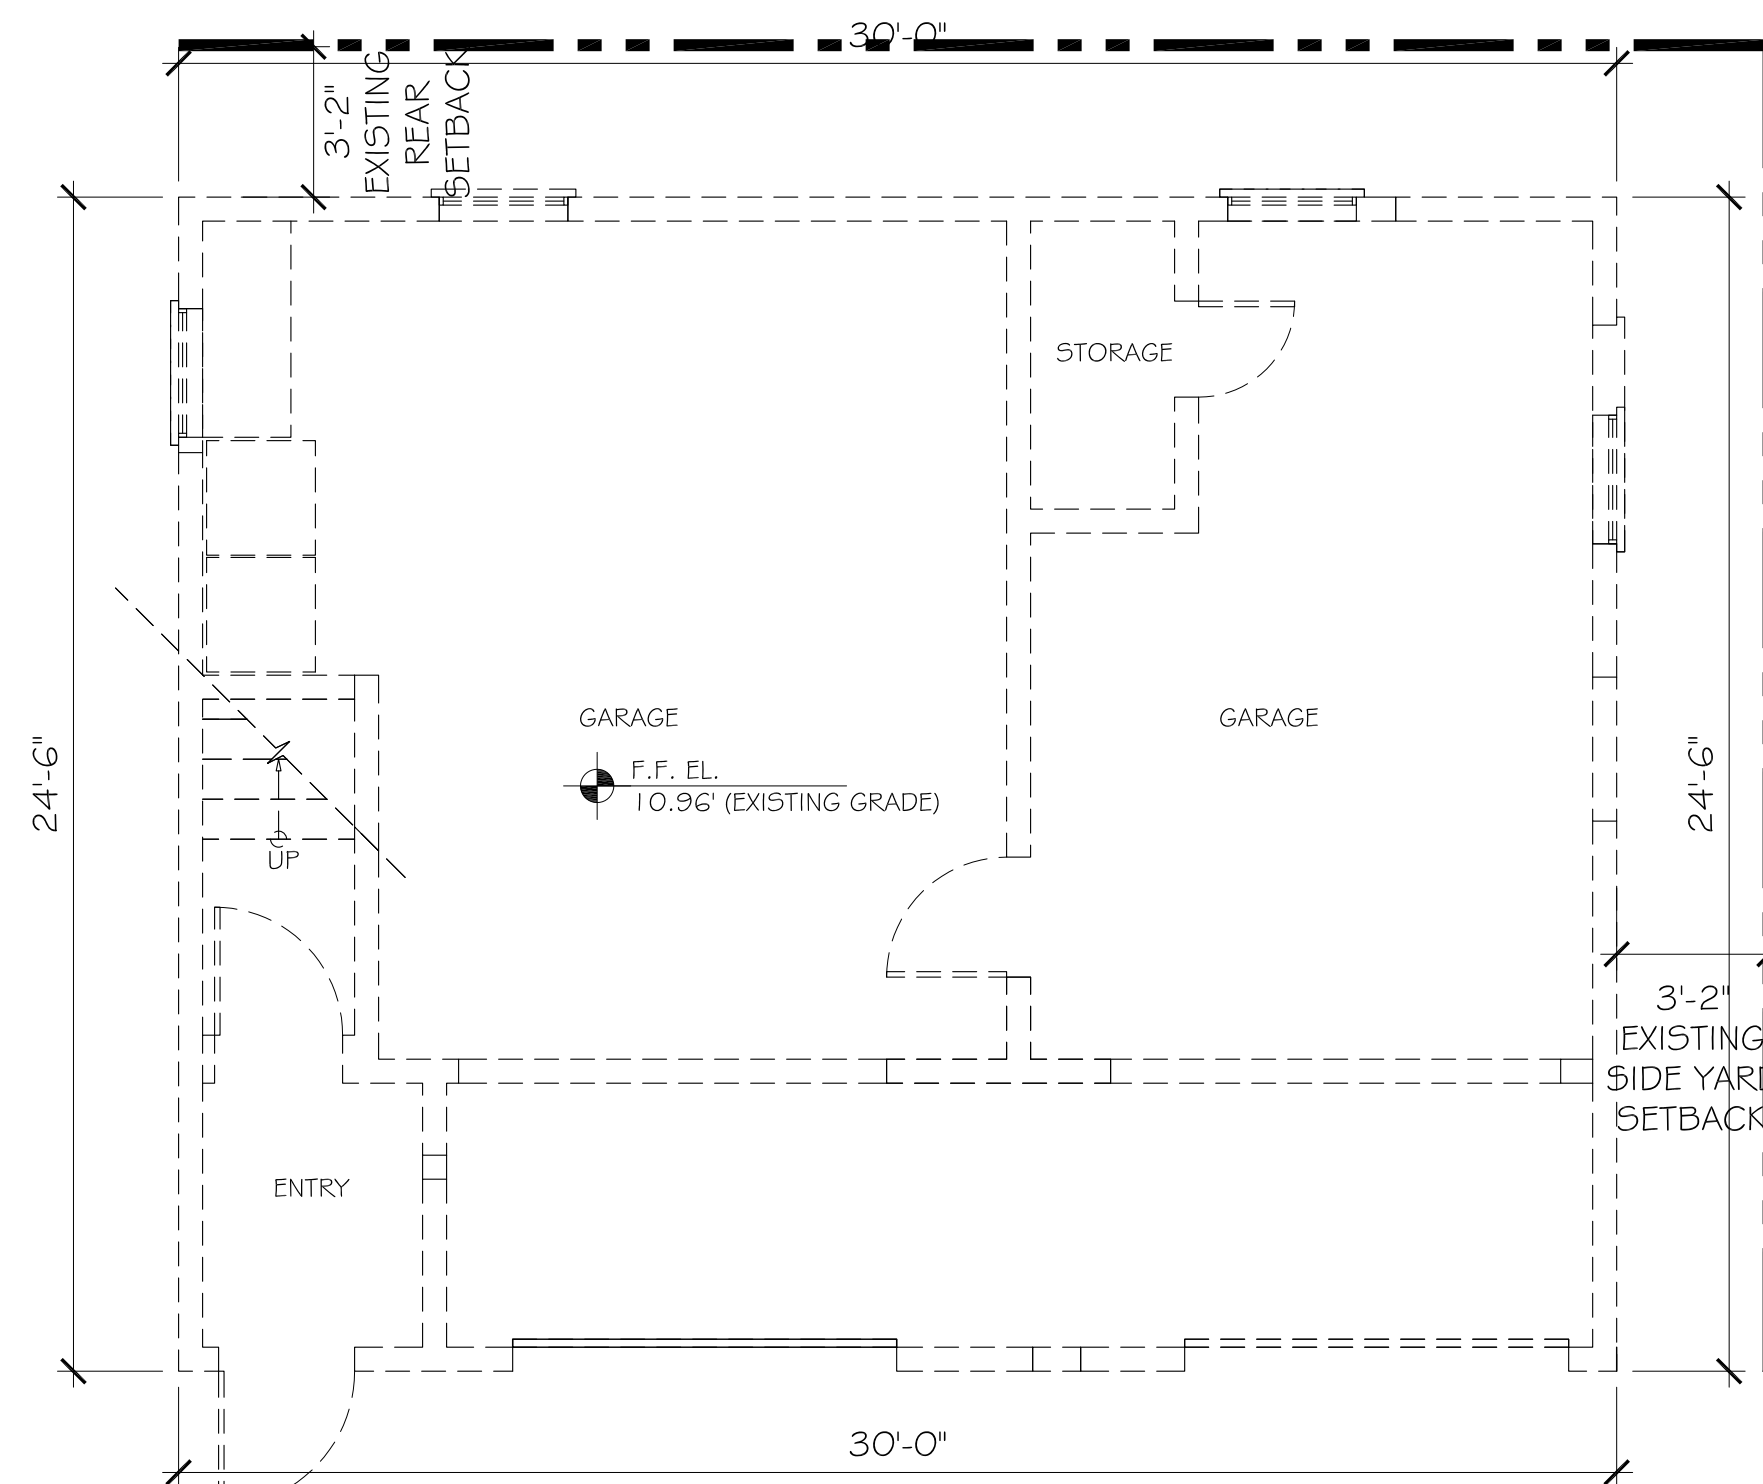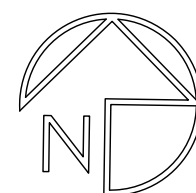


FIRST FLOOR DEMO PLAN

SCALE: 1/4" = 1'-0"

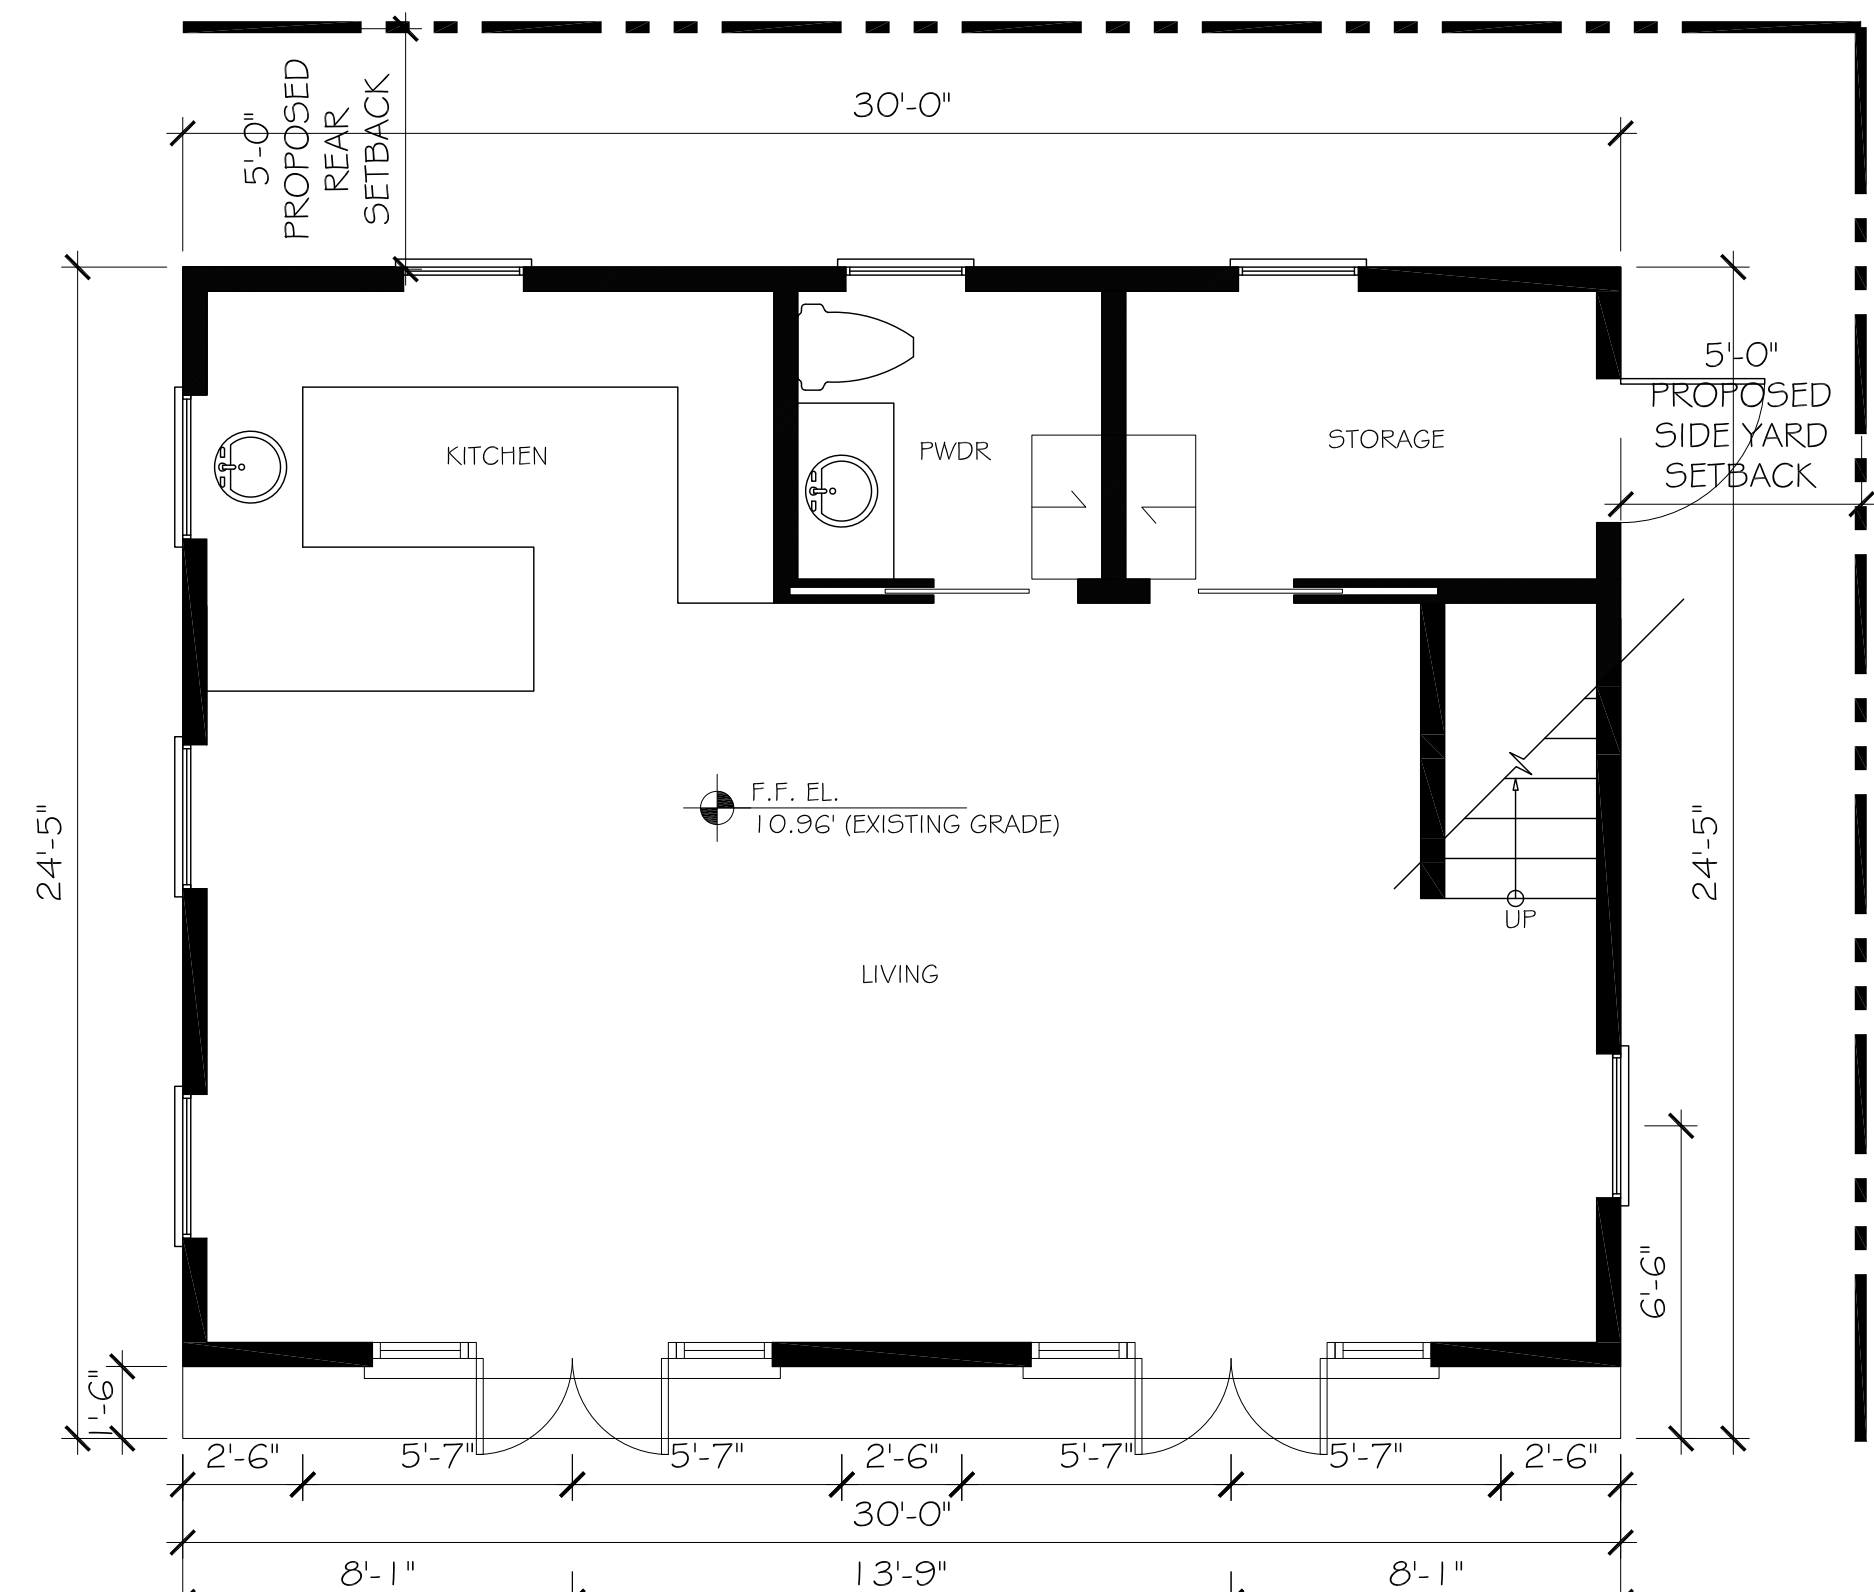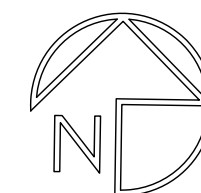

PROPOSED FIRST FLOOR PLAN

SCALE: 1/4" = 1'-0"

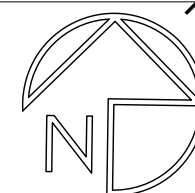

CONSULTANT:

PROPOSED RESIDENCE FOR:
141 AUSTRALIAN AVE, LLC
141 AUSTRALIAN AVE
PALM BEACH, FLORIDA 33480

A.A. #001345
A.R. #10,181
STATE OF FLORIDA
PATRICK W. BEAVER
A.E.C. & P.L.L.C.
REGISTERED ARCHITECT

REVISIONS:


△
△
△
△
△

SHEET NUMBER:
16
ISSUE DATE: 08-17-22
HSB-22-011
ZON-22-122




EXISTING SOUTH ELEVATION-MAIN HOUSE

SCALE: 1/4" = 1'-0"

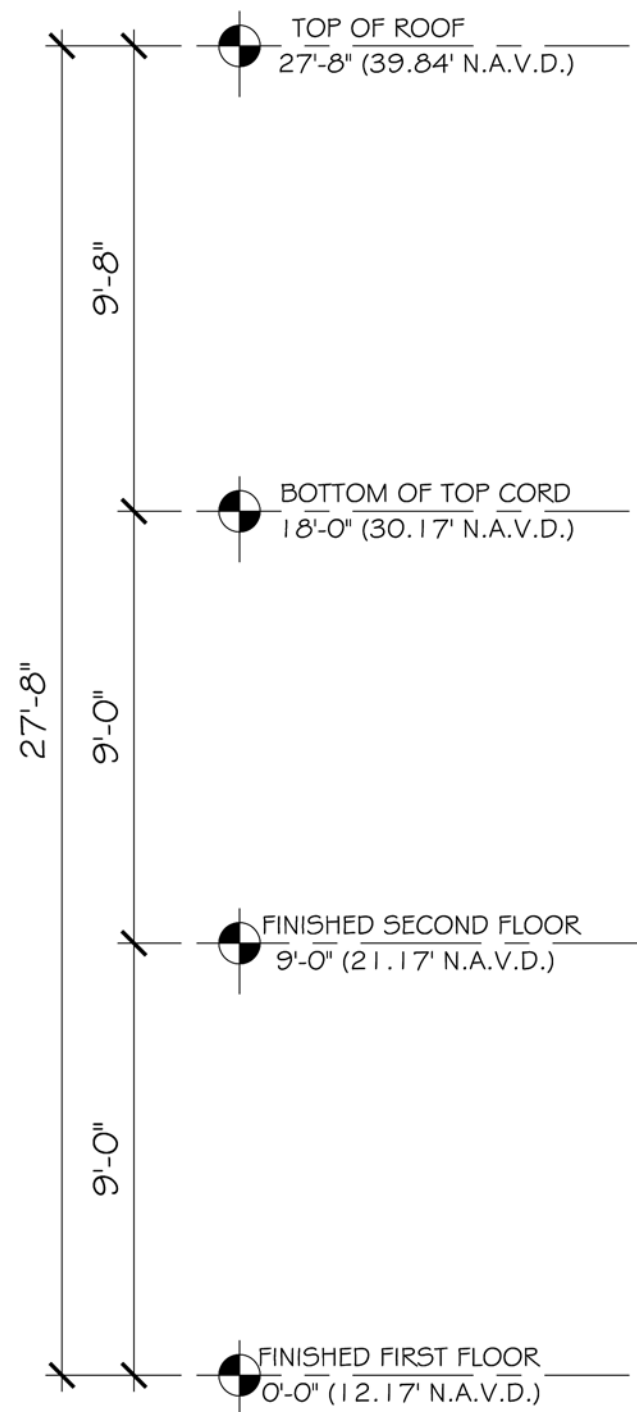



EXISTING EAST ELEVATION-MAIN HOUSE

SCALE: 1/4" = 1'-0"

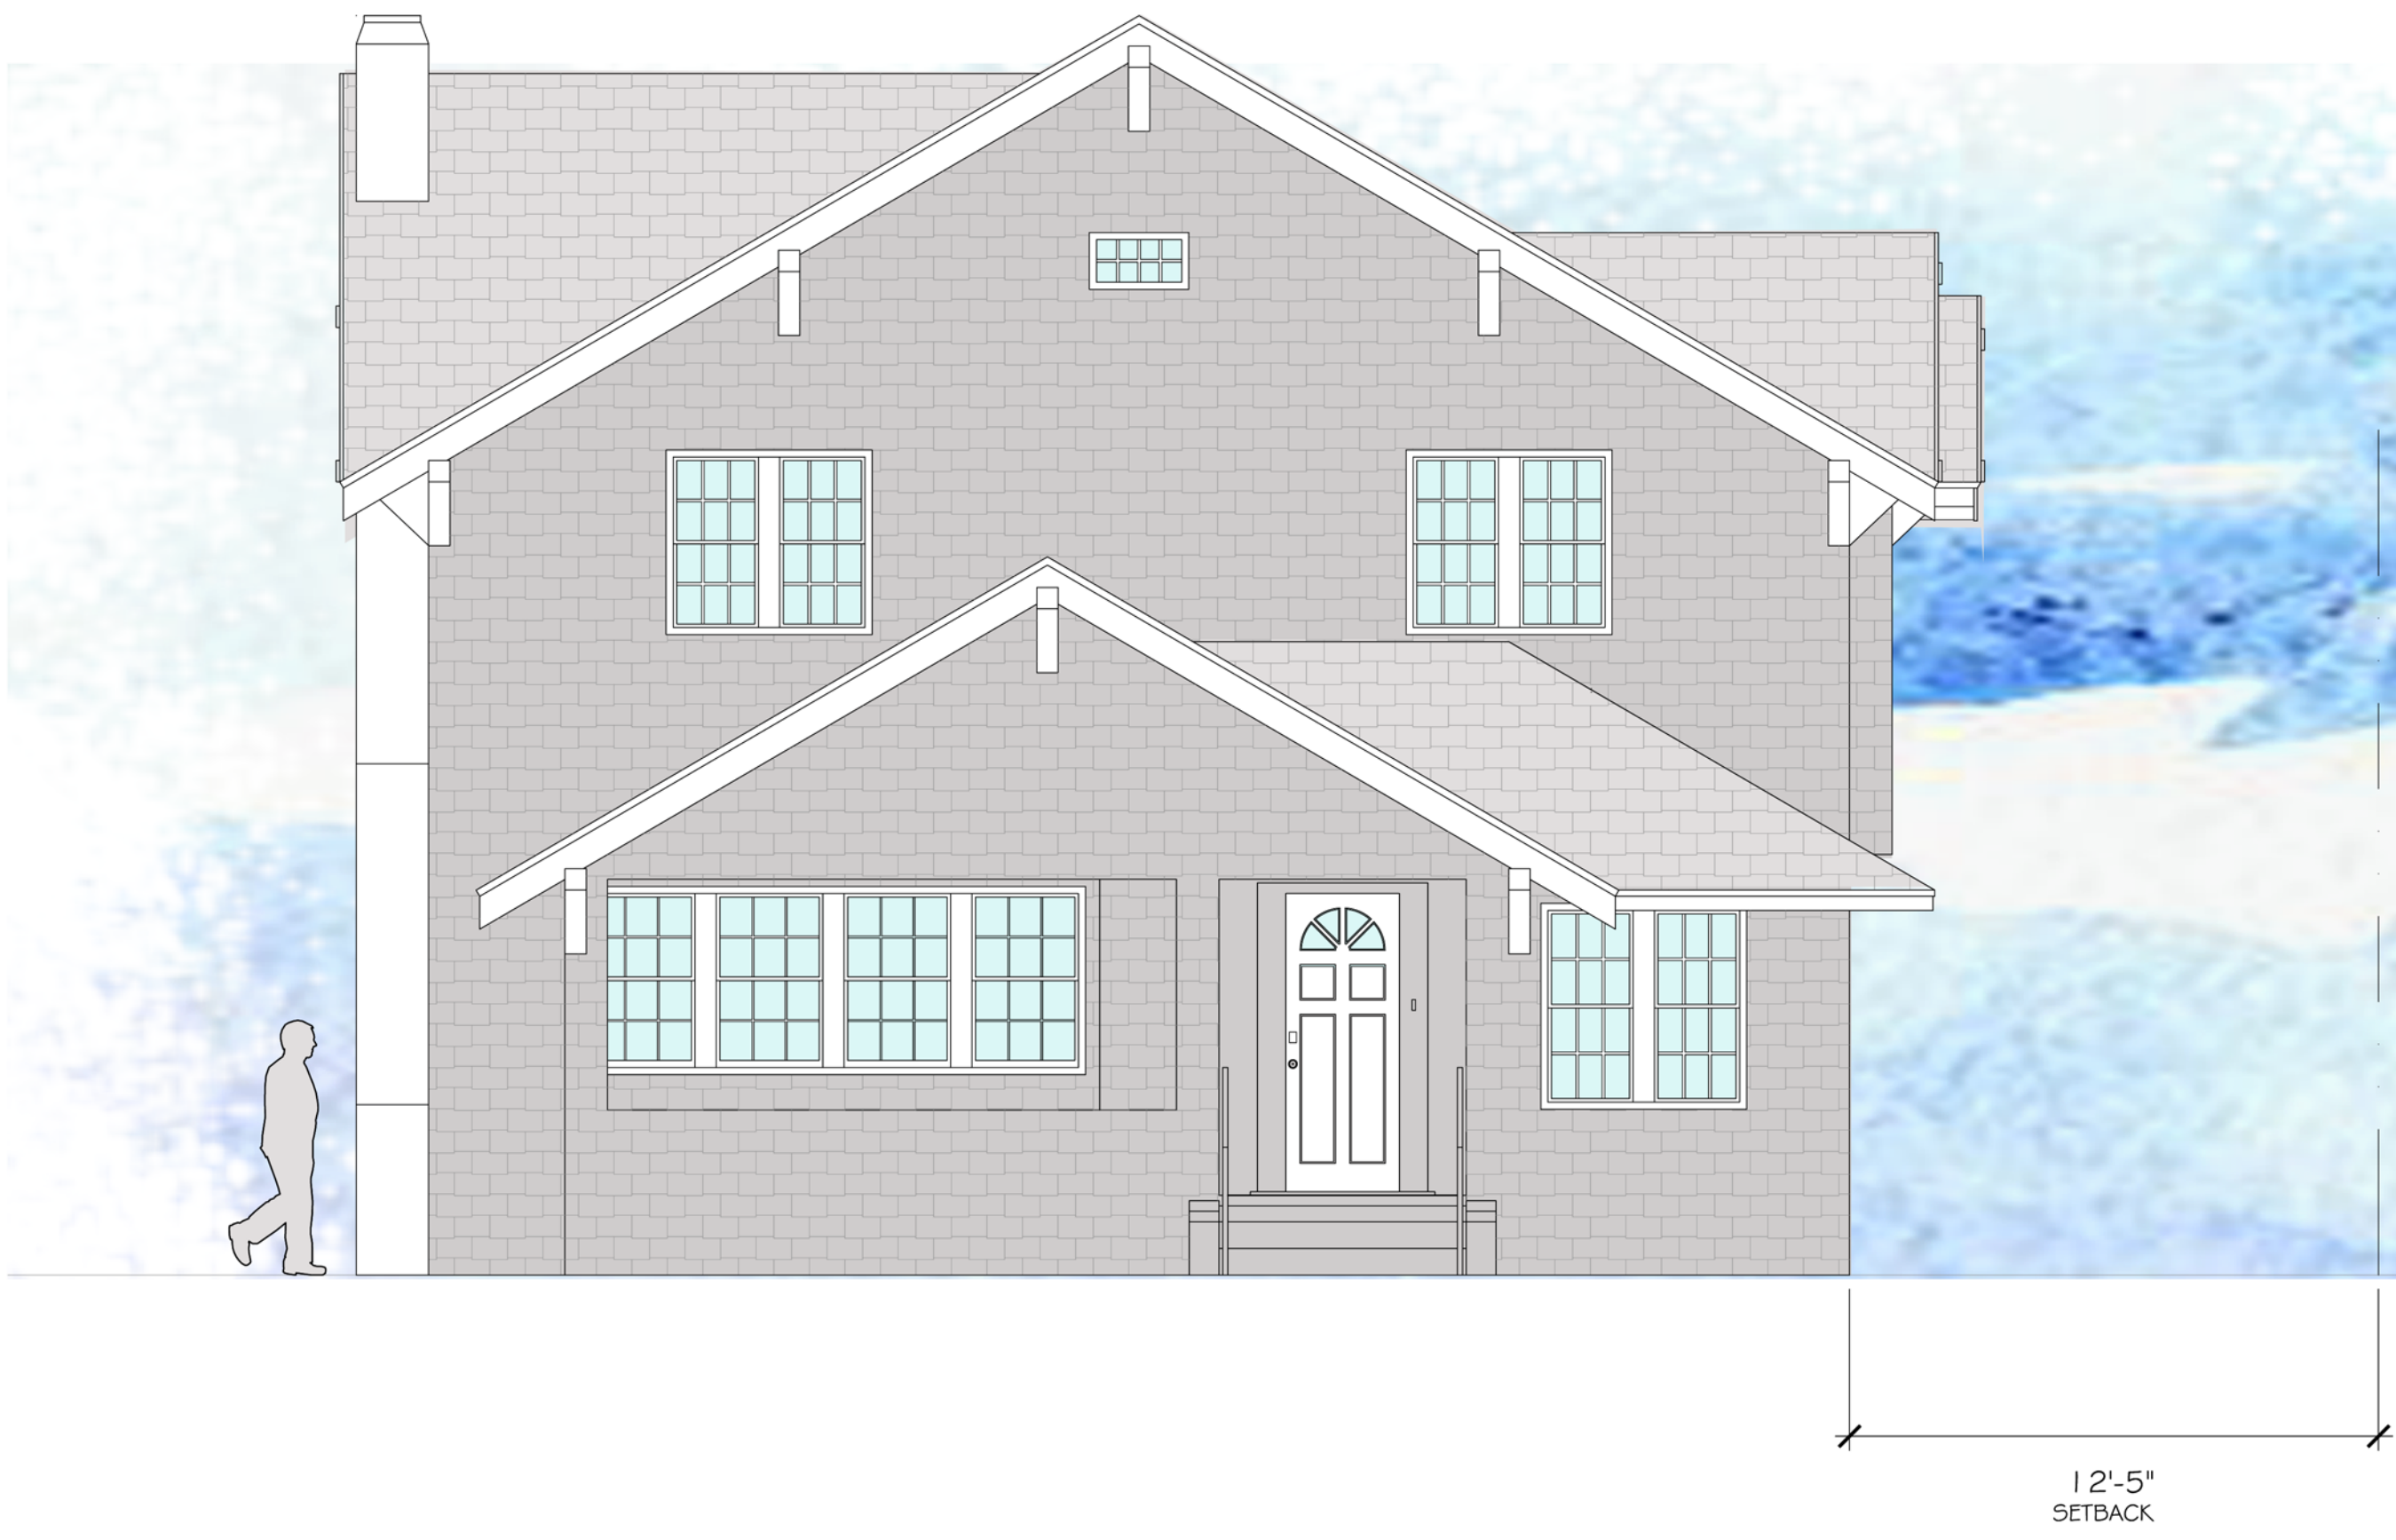

PROPOSED SOUTH ELEVATION-MAIN HOUSE

SCALE: 1/4" = 1'-0"

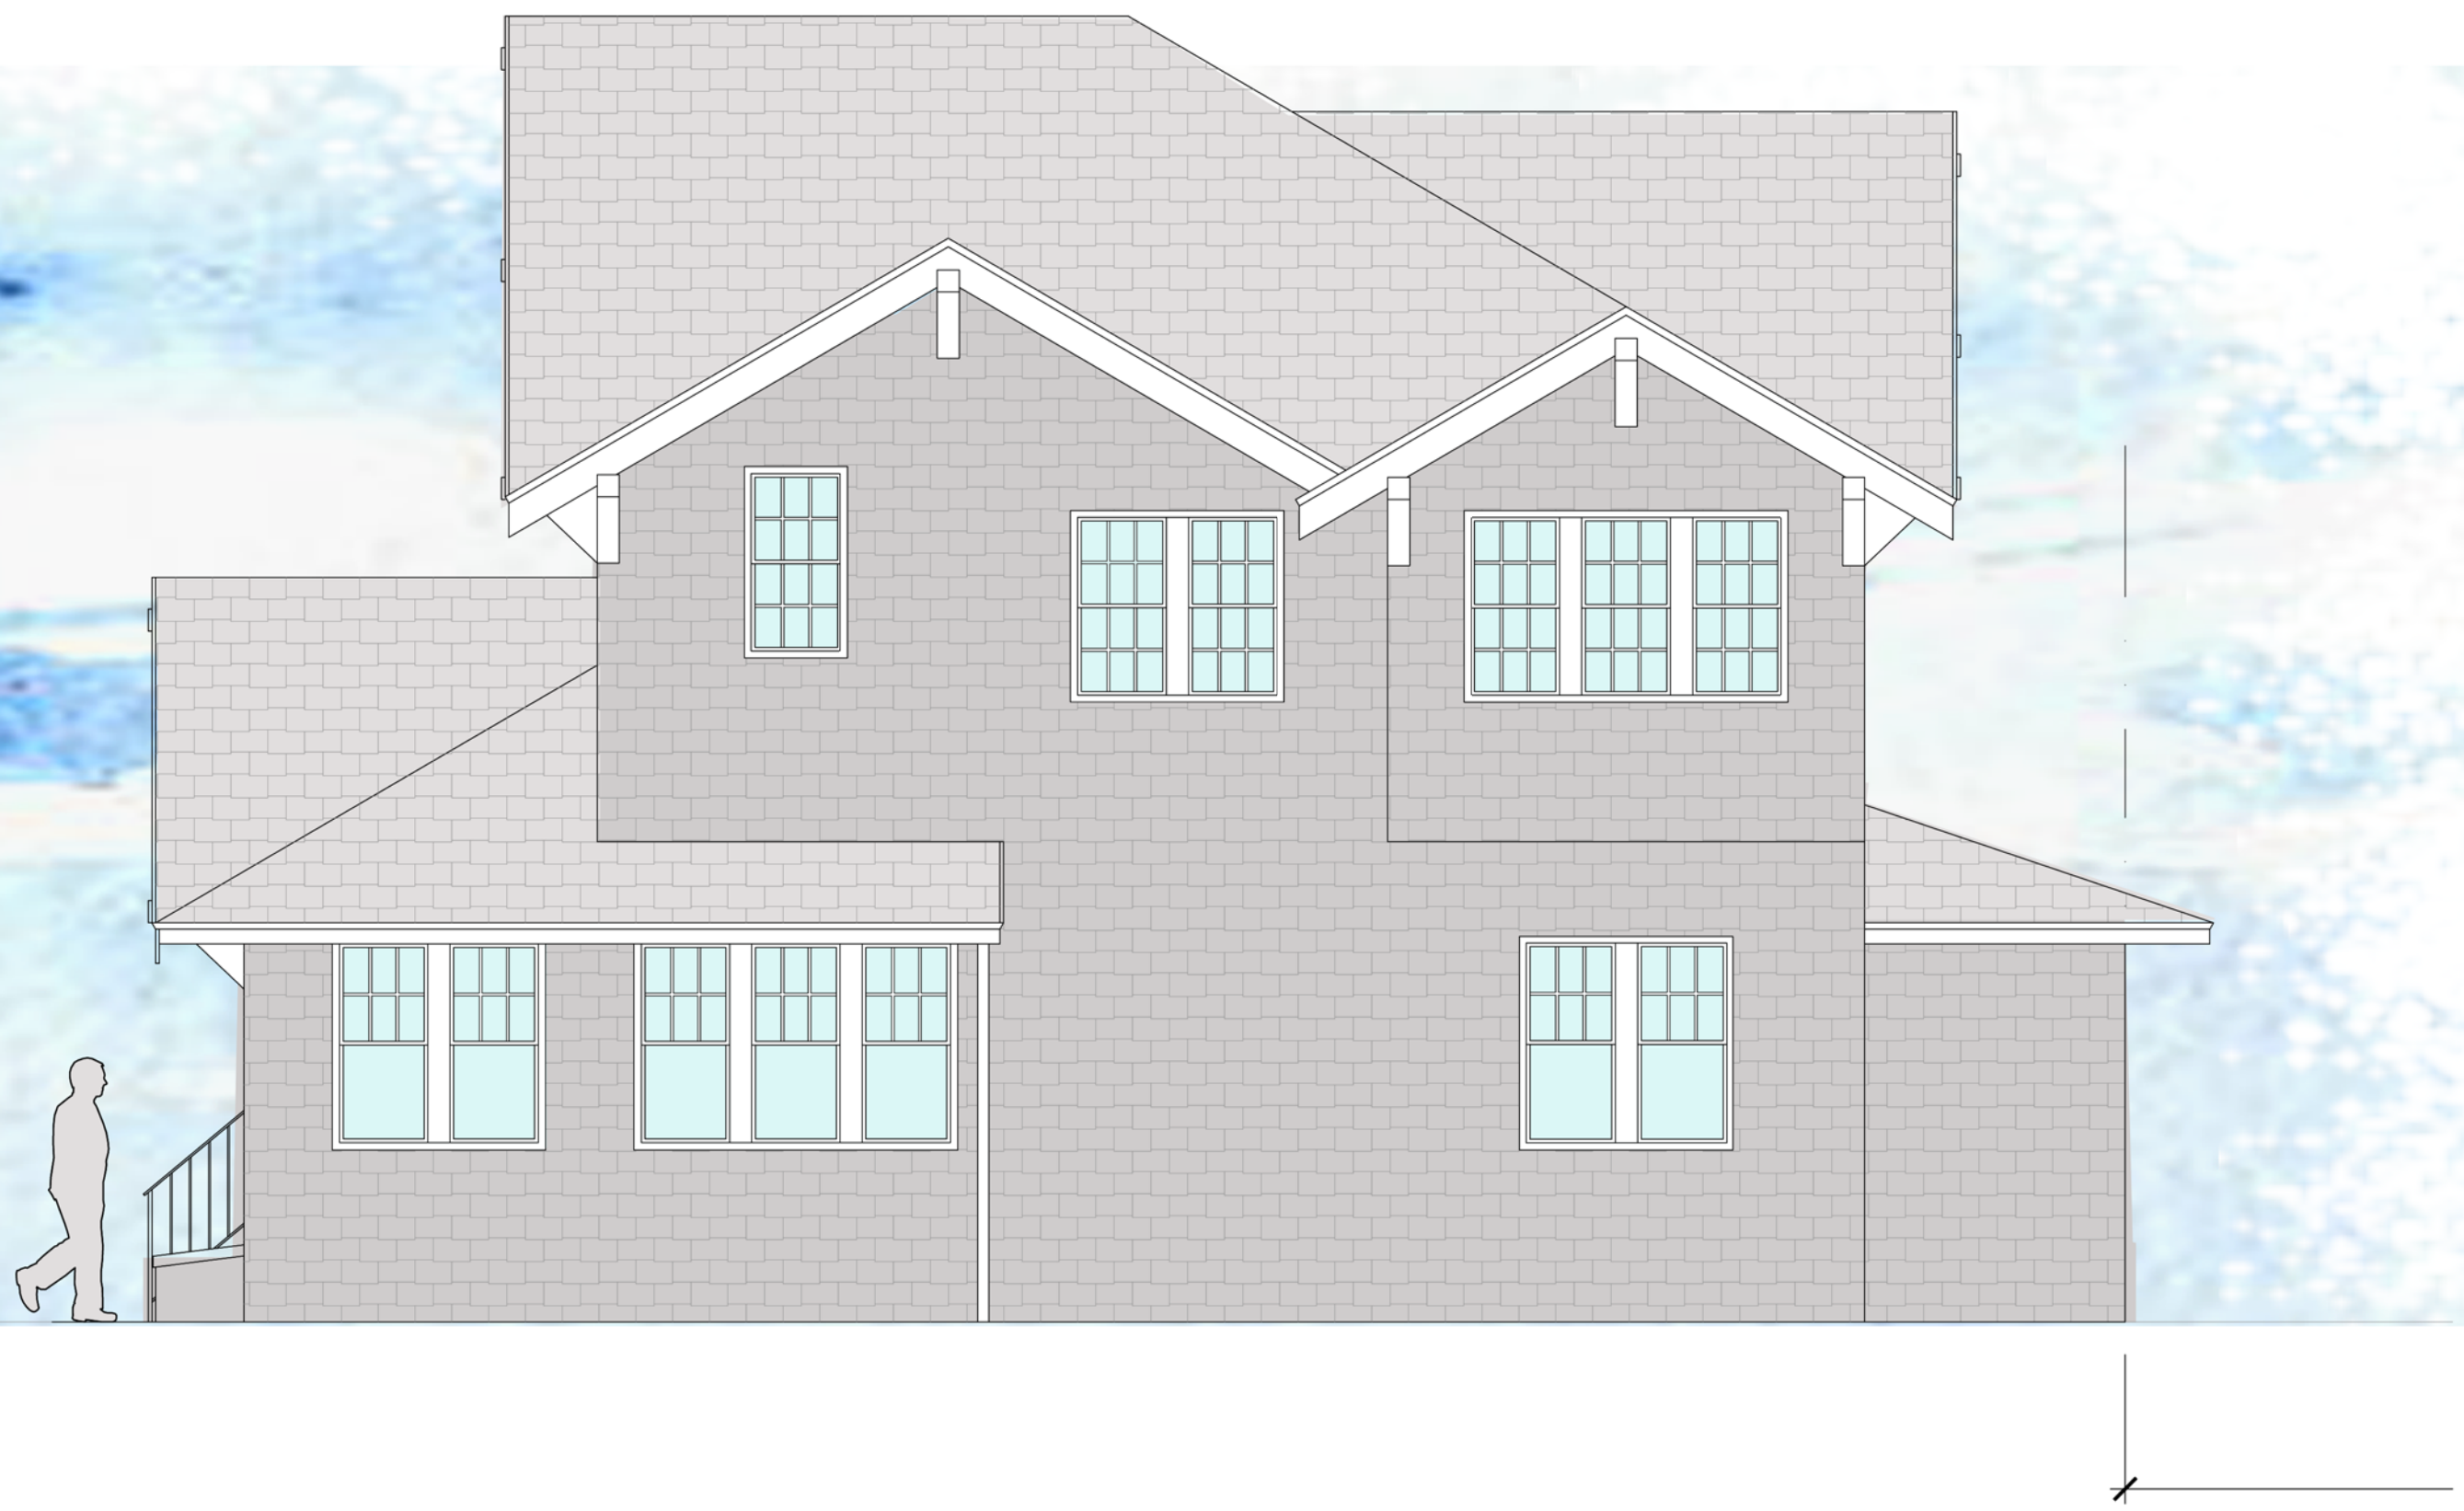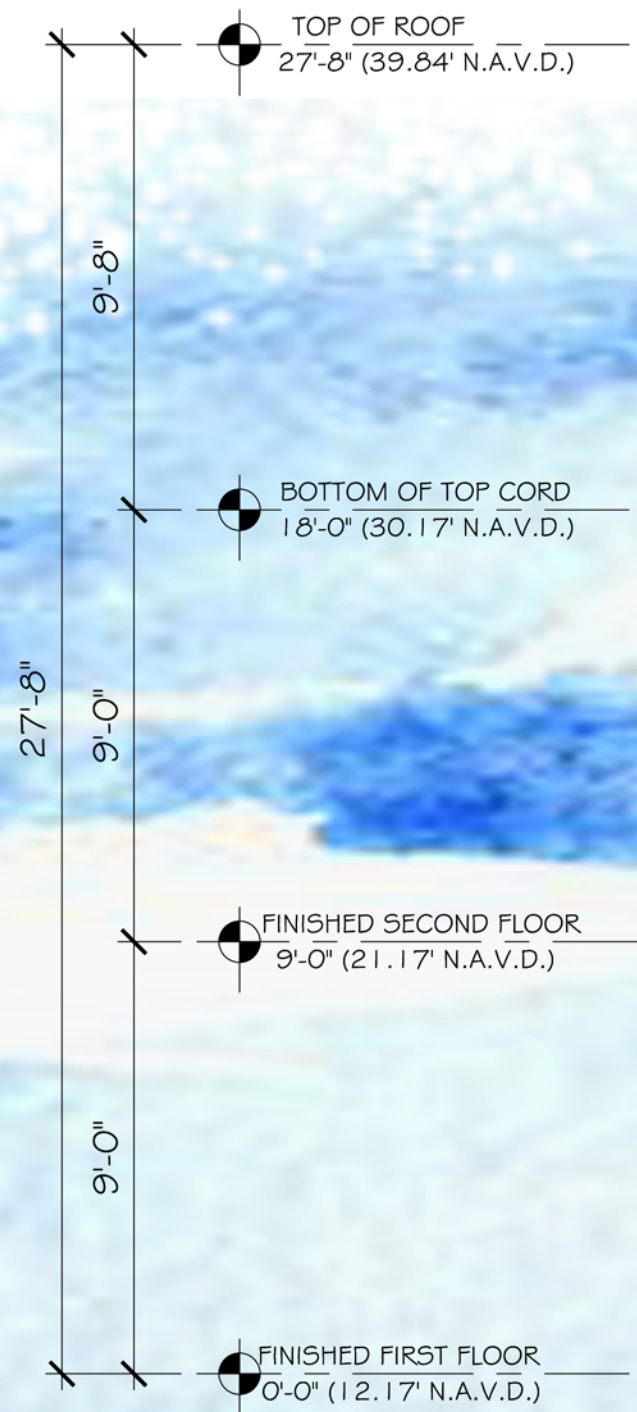

PROPOSED EAST ELEVATION-MAIN HOUSE

SCALE: 1/4" = 1'-0"

CONSULTANT:

PROPOSED RESIDENCE FOR:
141 AUSTRALIAN AVE, LLC
141 AUSTRALIAN AVE
PALM BEACH, FLORIDA 33480

A.A. #001345
A.R. #10,181
PATRICK W. SECOR
REGISTERED ARCHITECT
FLORIDA

REVISIONS:

△
△
△
△
△

SHEET NUMBER:
17
ISSUE DATE: 08-17-22
HSB-22-011
ZON-22-122




EXISTING NORTH ELEVATION-MAIN HOUSE

SCALE: 1/4" = 1'-0"



EXISTING WEST ELEVATION-MAIN HOUSE

SCALE: 1/4" = 1'-0"

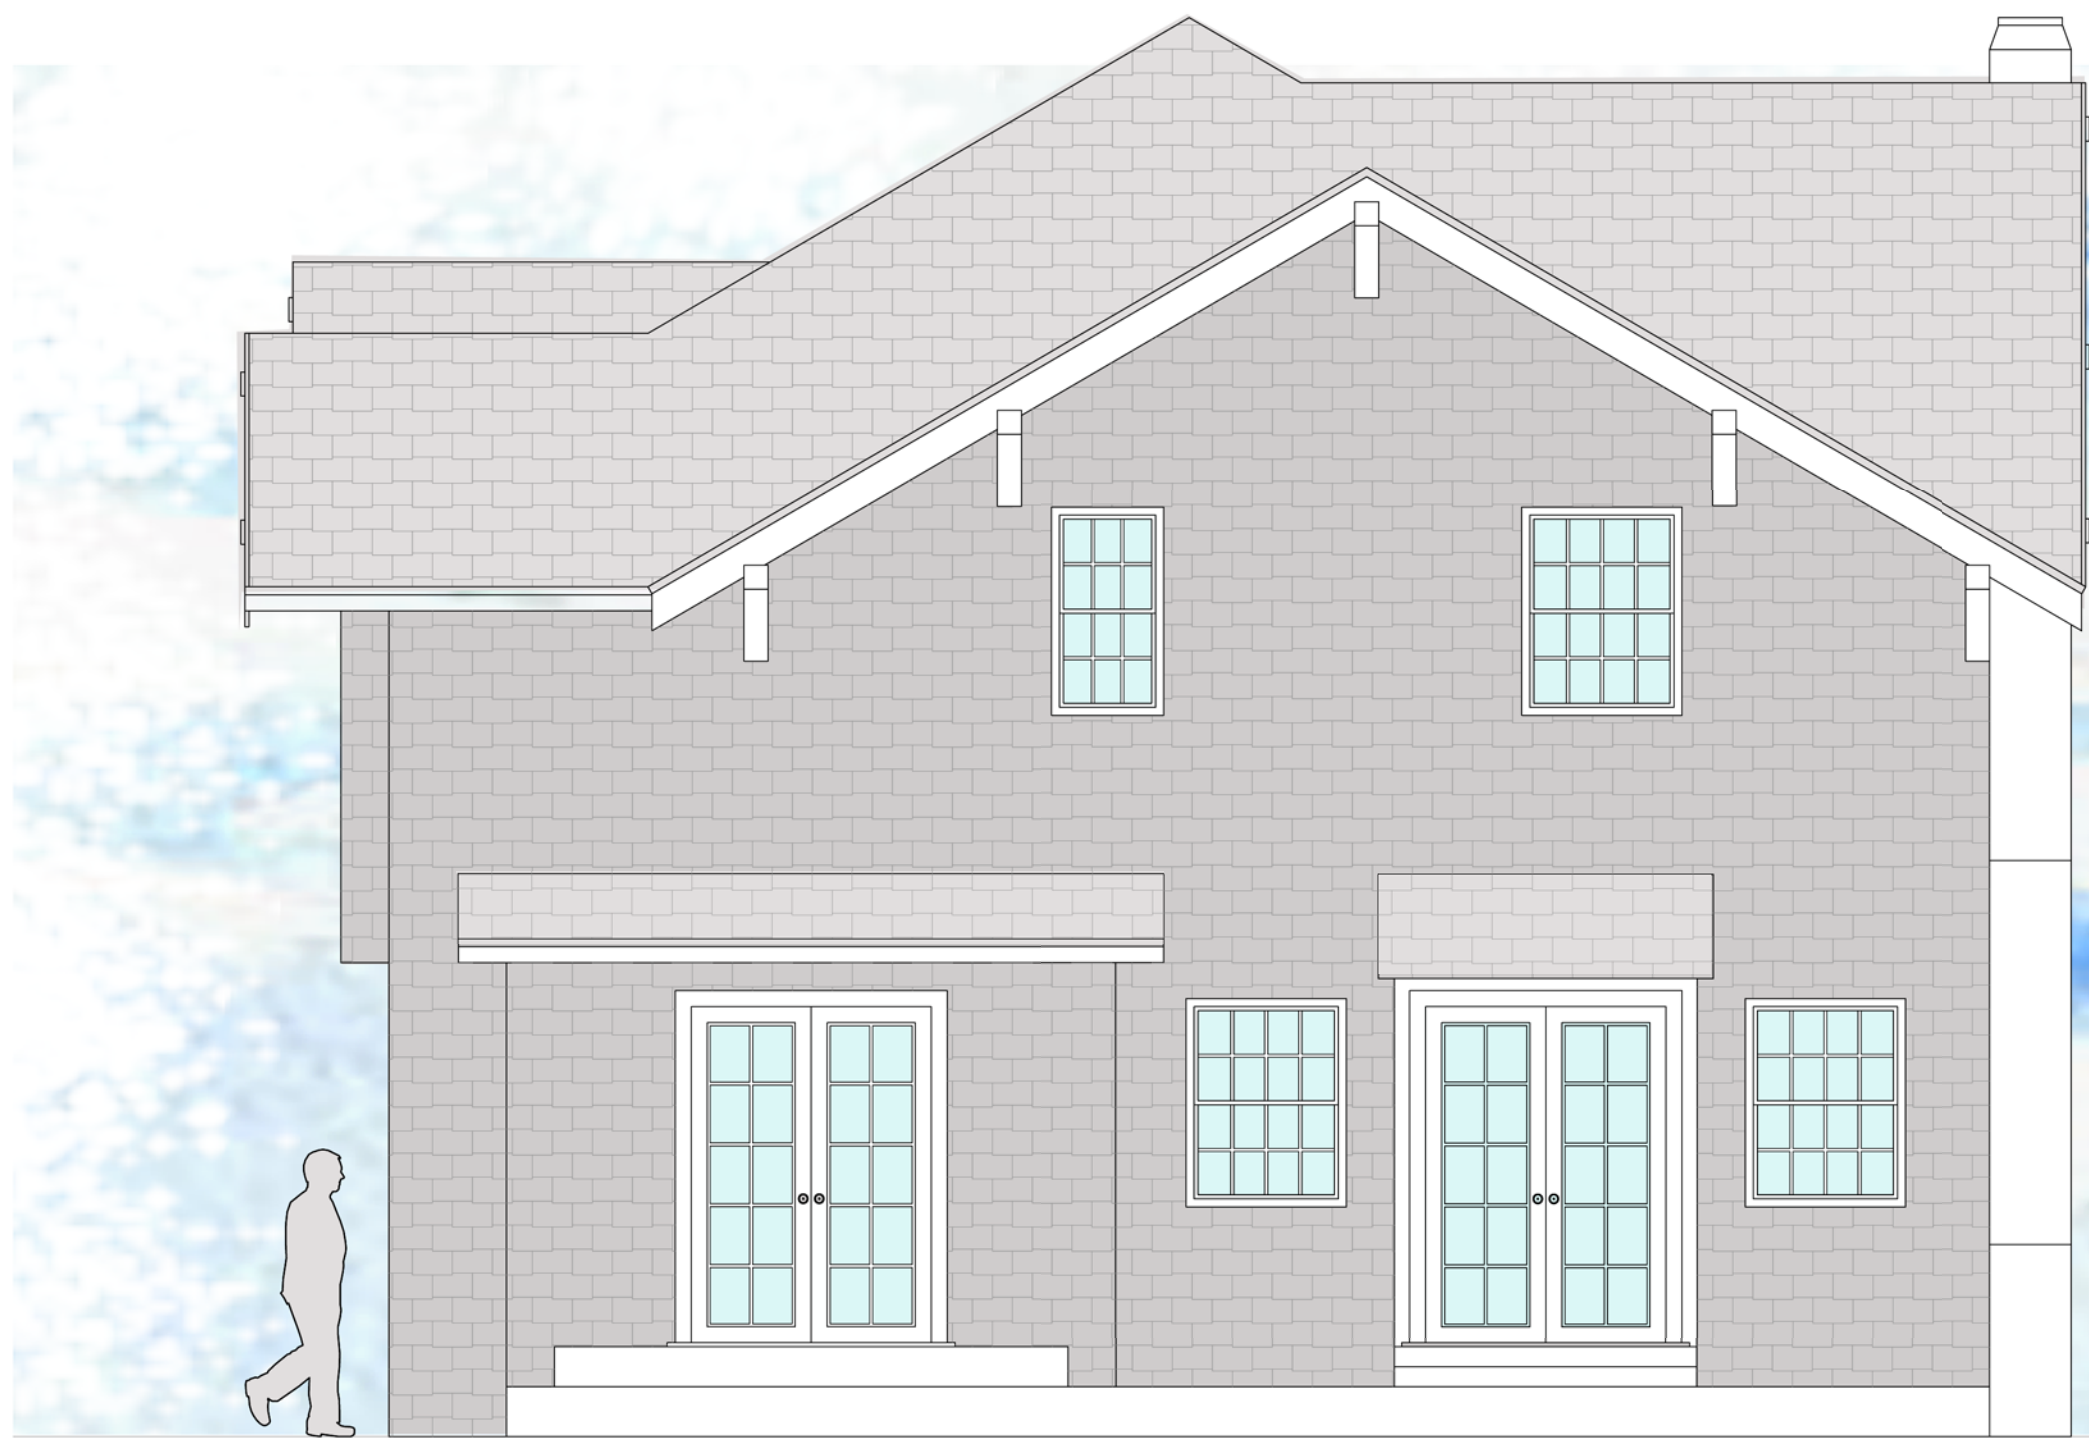

PROPOSED NORTH ELEVATION-MAIN HOUSE

SCALE: 1/4" = 1'-0"




PROPOSED WEST ELEVATION-MAIN HOUSE

SCALE: 1/4" = 1'-0"



EXISTING SOUTH ELEVATION-GUEST HOUSE

SCALE: 1/4" = 1'-0"

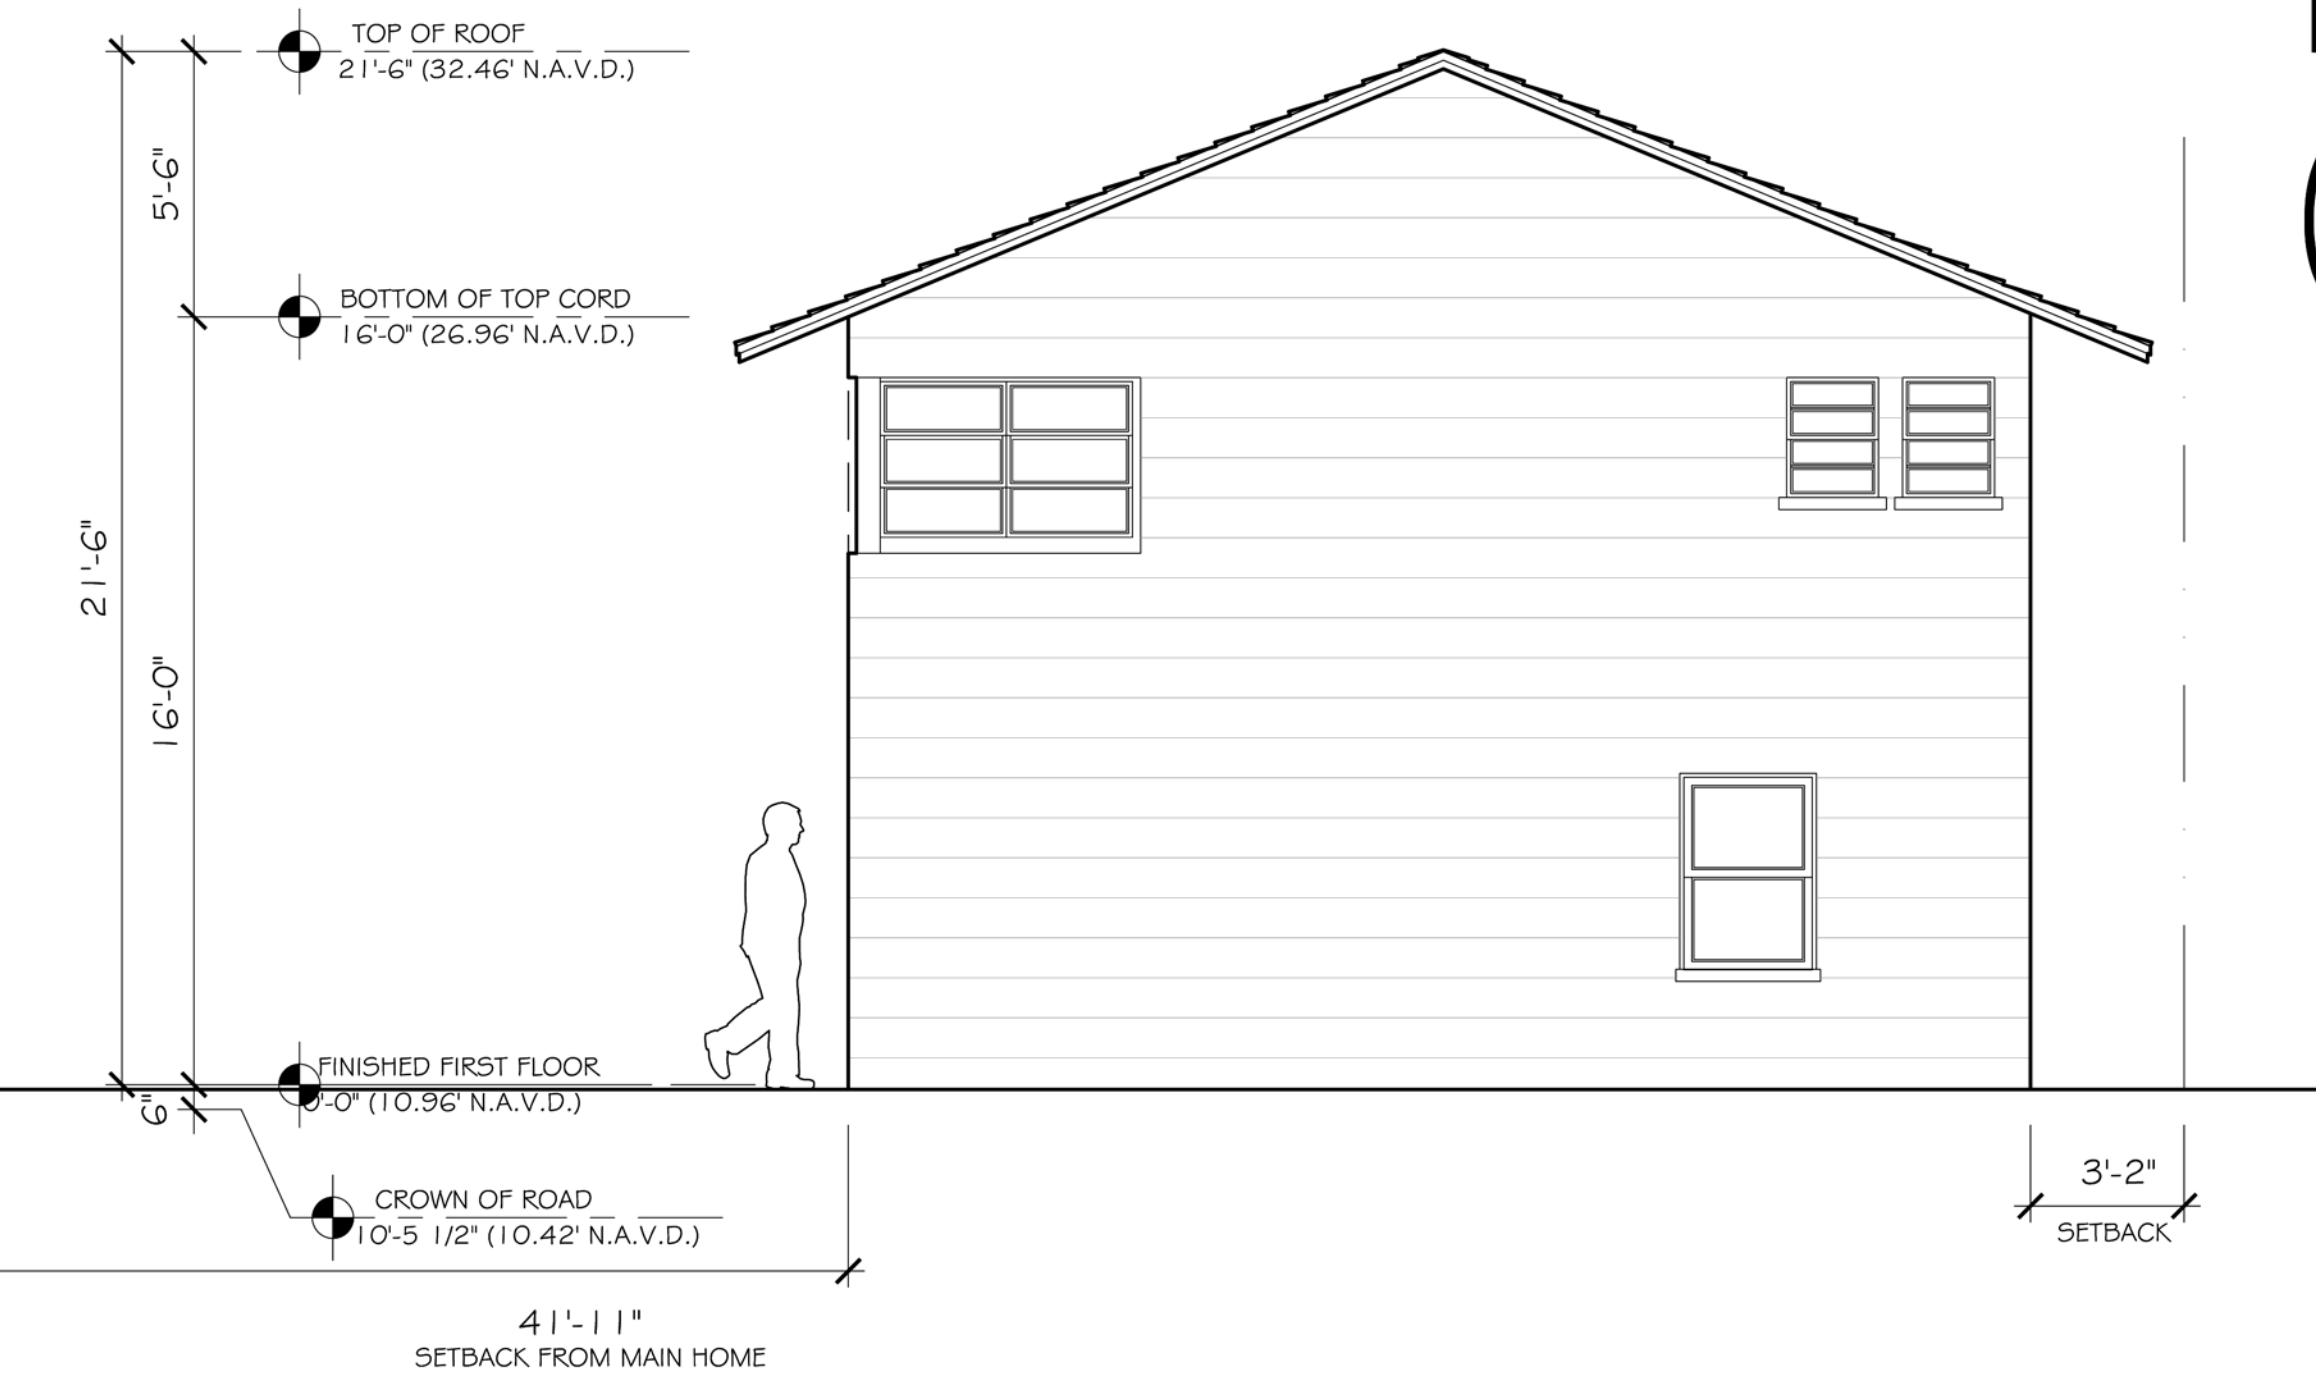


EXISTING EAST ELEVATION-GUEST HOUSE

SCALE: 1/4" = 1'-0"



PROPOSED SOUTH ELEVATION-GUEST HOUSE

SCALE: 1/4" = 1'-0"

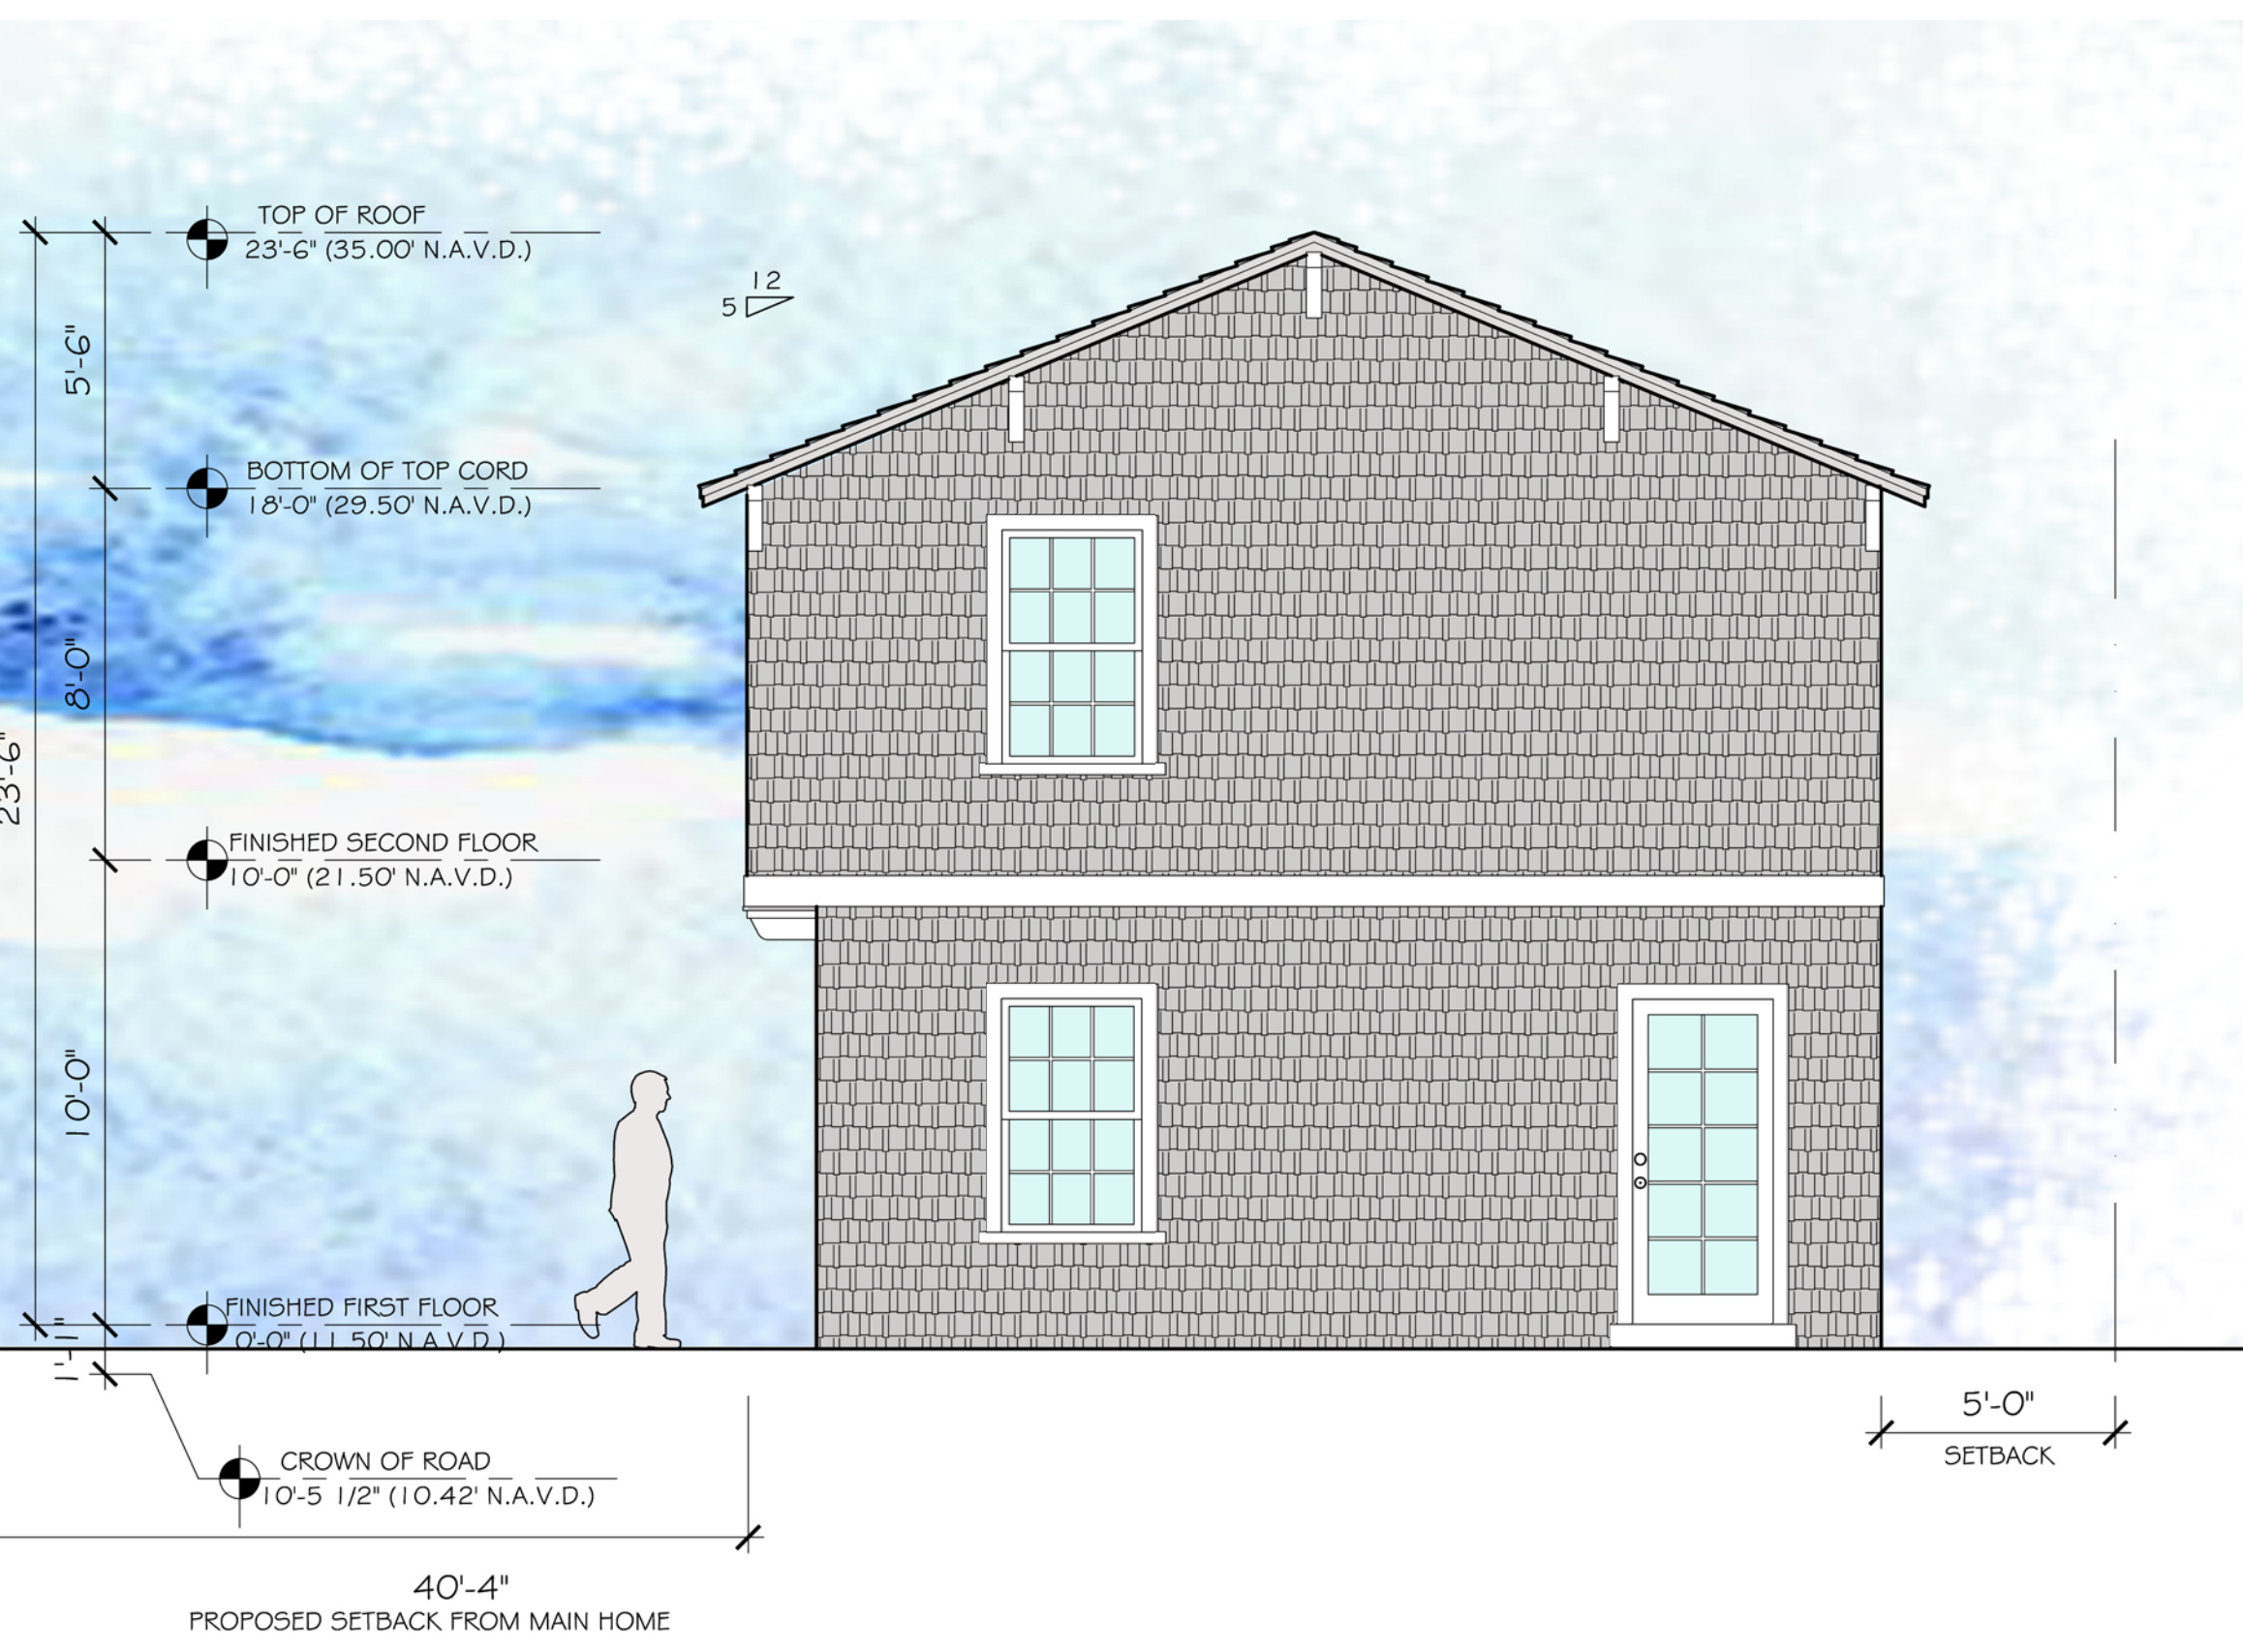

PROPOSED EAST ELEVATION-GUEST HOUSE

SCALE: 1/4" = 1'-0"

CONSULTANT:


PROPOSED RESIDENCE FOR:
141 AUSTRALIAN AVE, LLC
141 AUSTRALIAN AVE
PALM BEACH, FLORIDA 33480

A.A. #001345
A.R. #10.181
PATRICK W. SEGALL
REGISTERED ARCHITECT

REVISIONS:


- △
- △
- △
- △
- △

SHEET NUMBER:
19
ISSUE DATE: 08-17-22
H5B-22-011
ZON-22-122

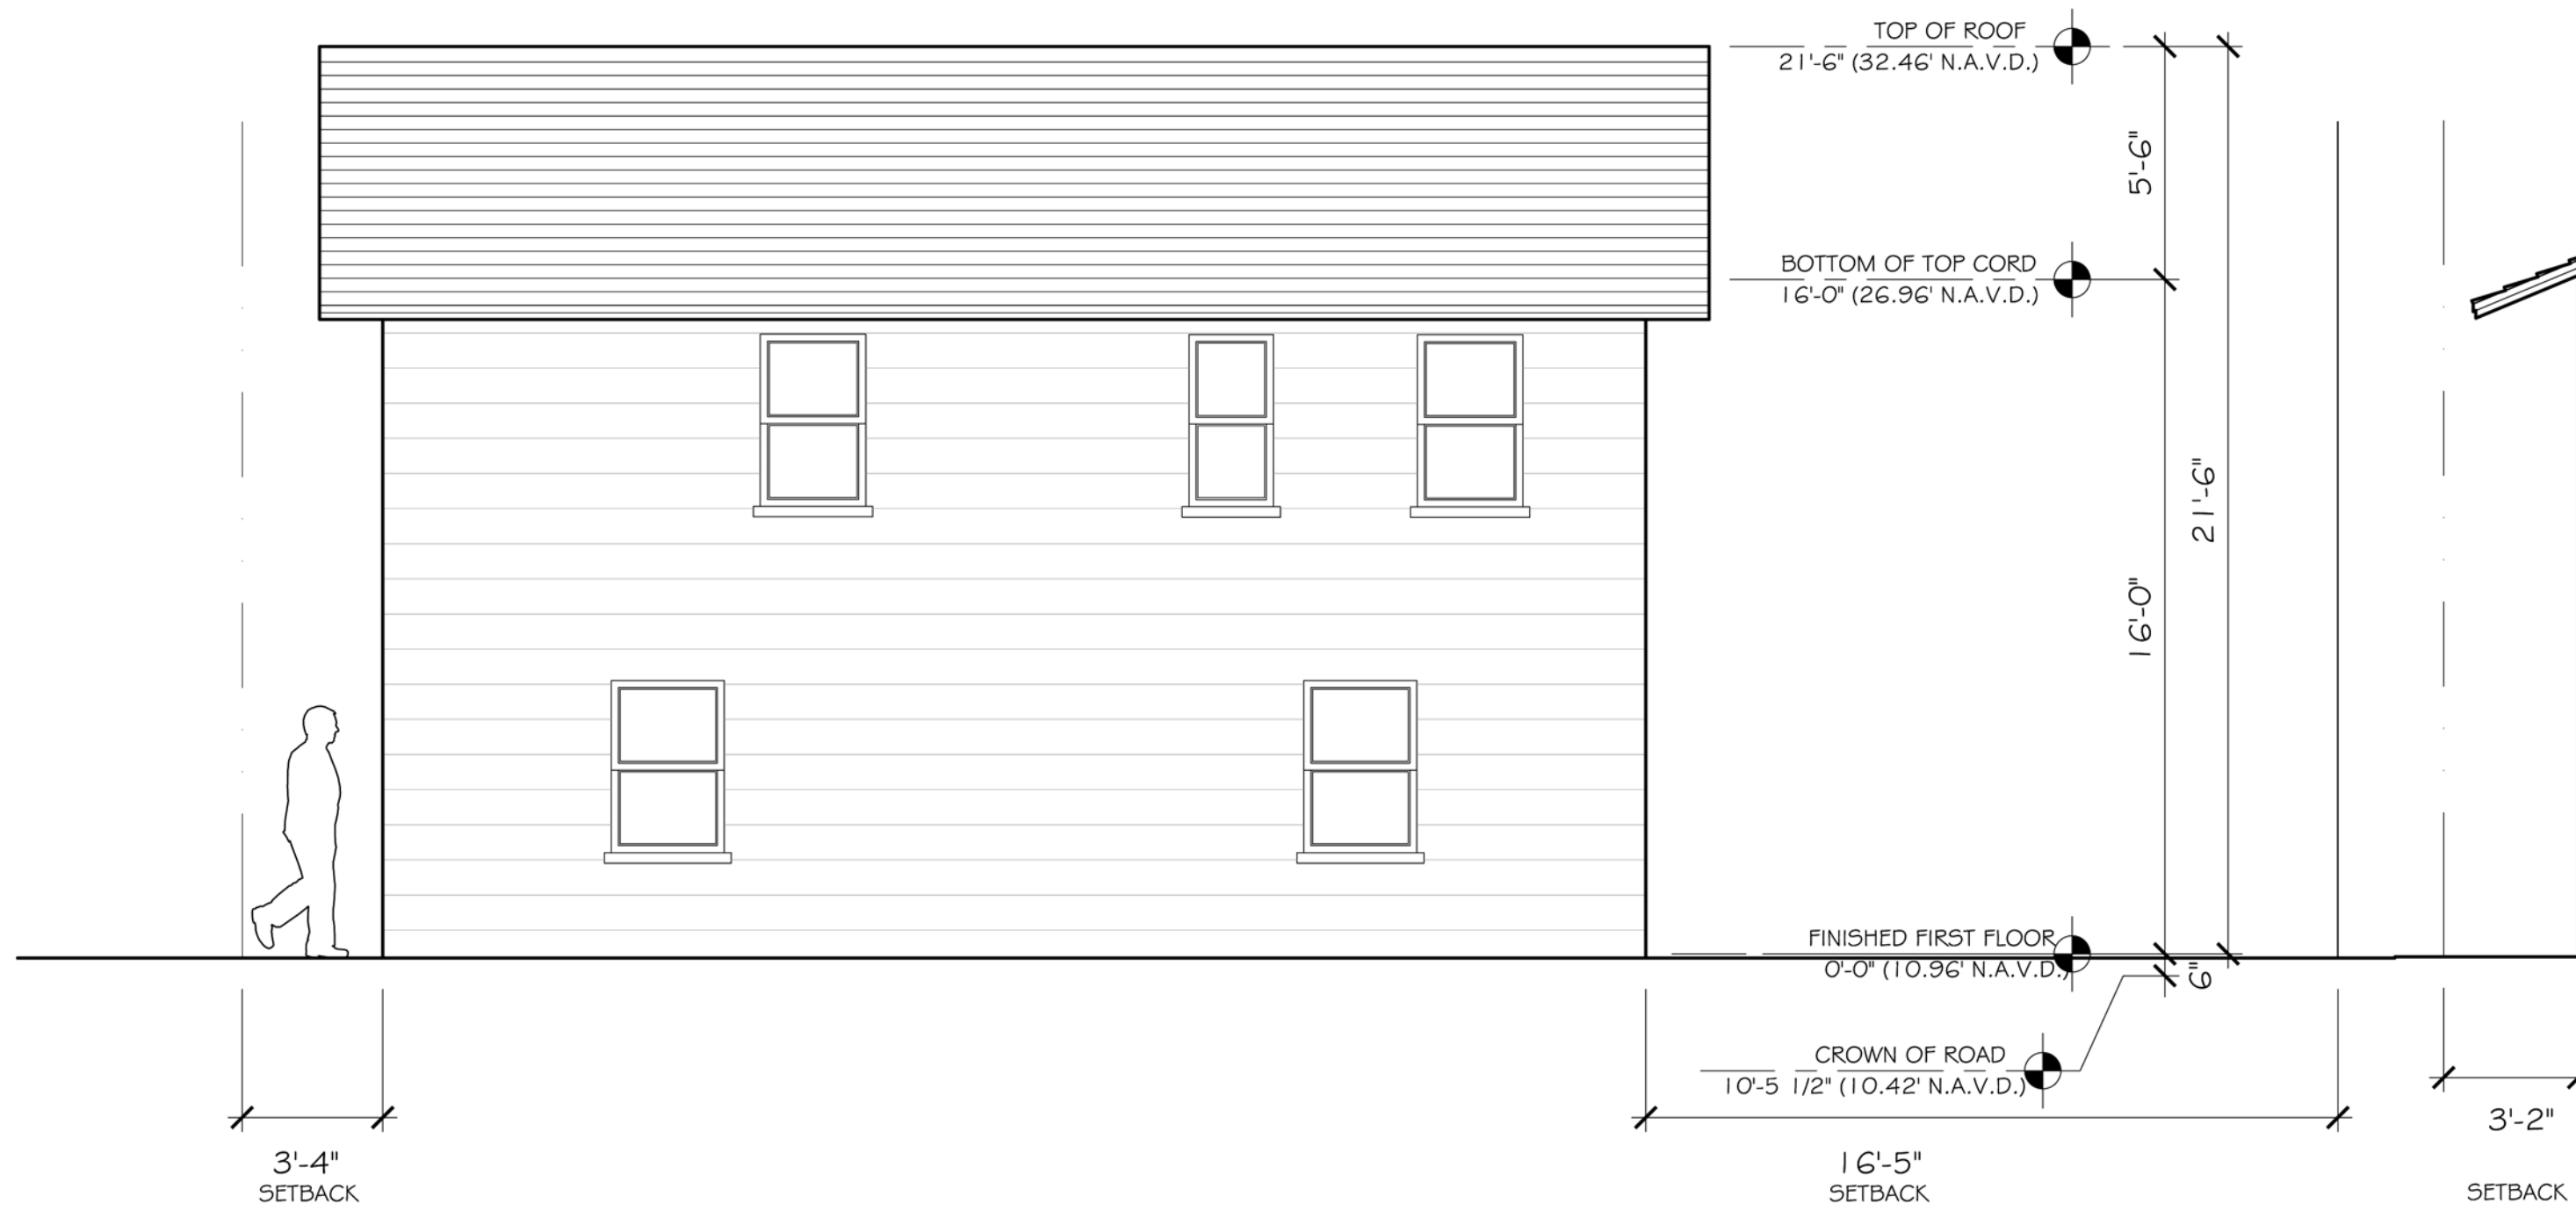

EXISTING NORTH ELEVATION-GUEST HOUSE

SCALE: 1/4" = 1'-0"

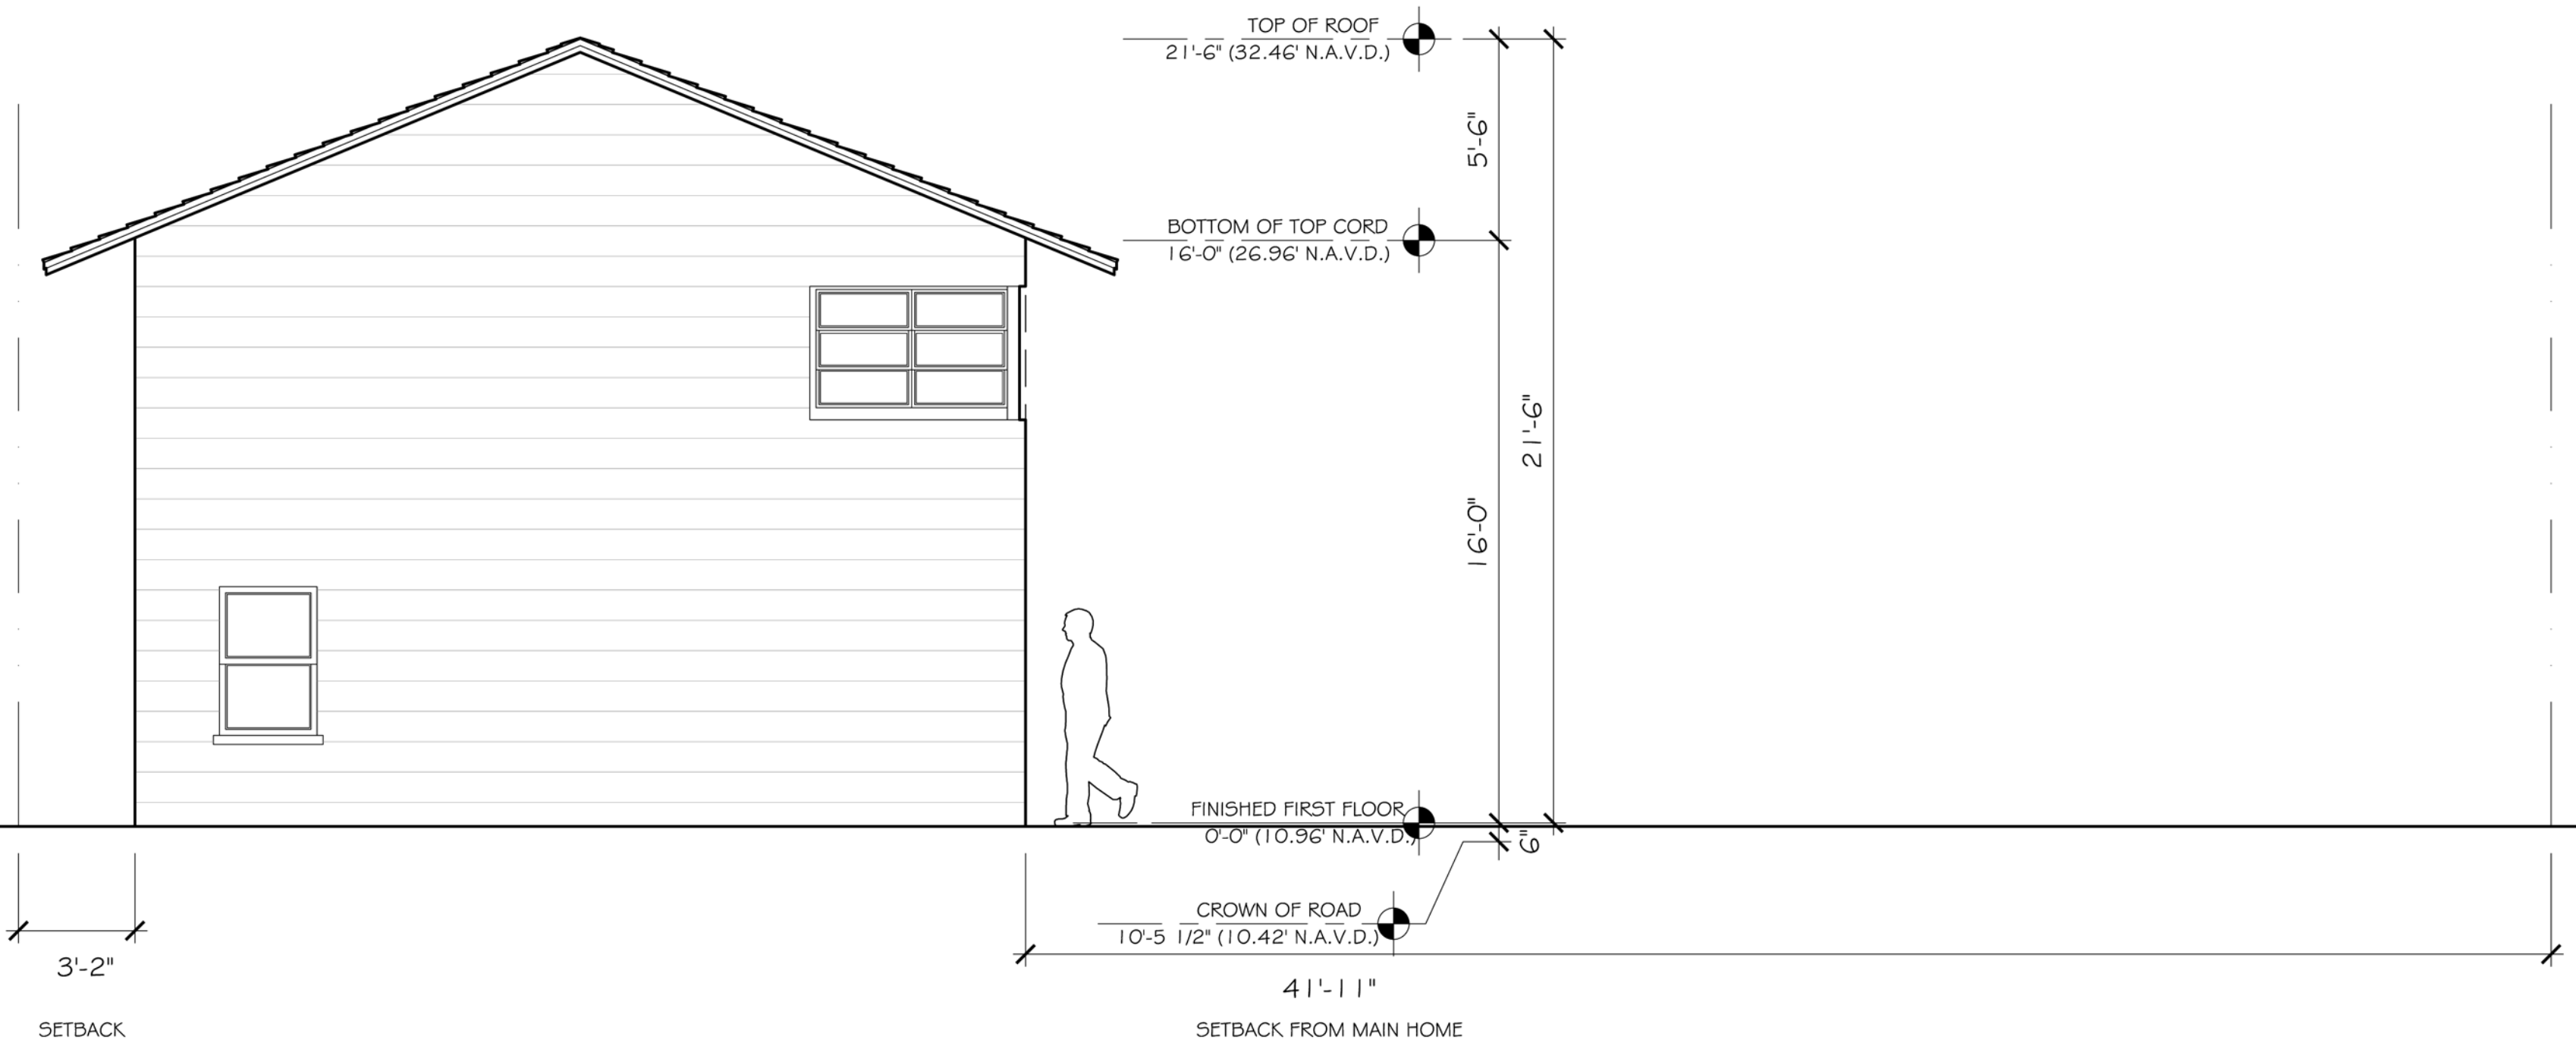


EXISTING WEST ELEVATION-GUEST HOUSE

SCALE: 1/4" = 1'-0"



PROPOSED NORTH ELEVATION-GUEST HOUSE

SCALE: 1/4" = 1'-0"

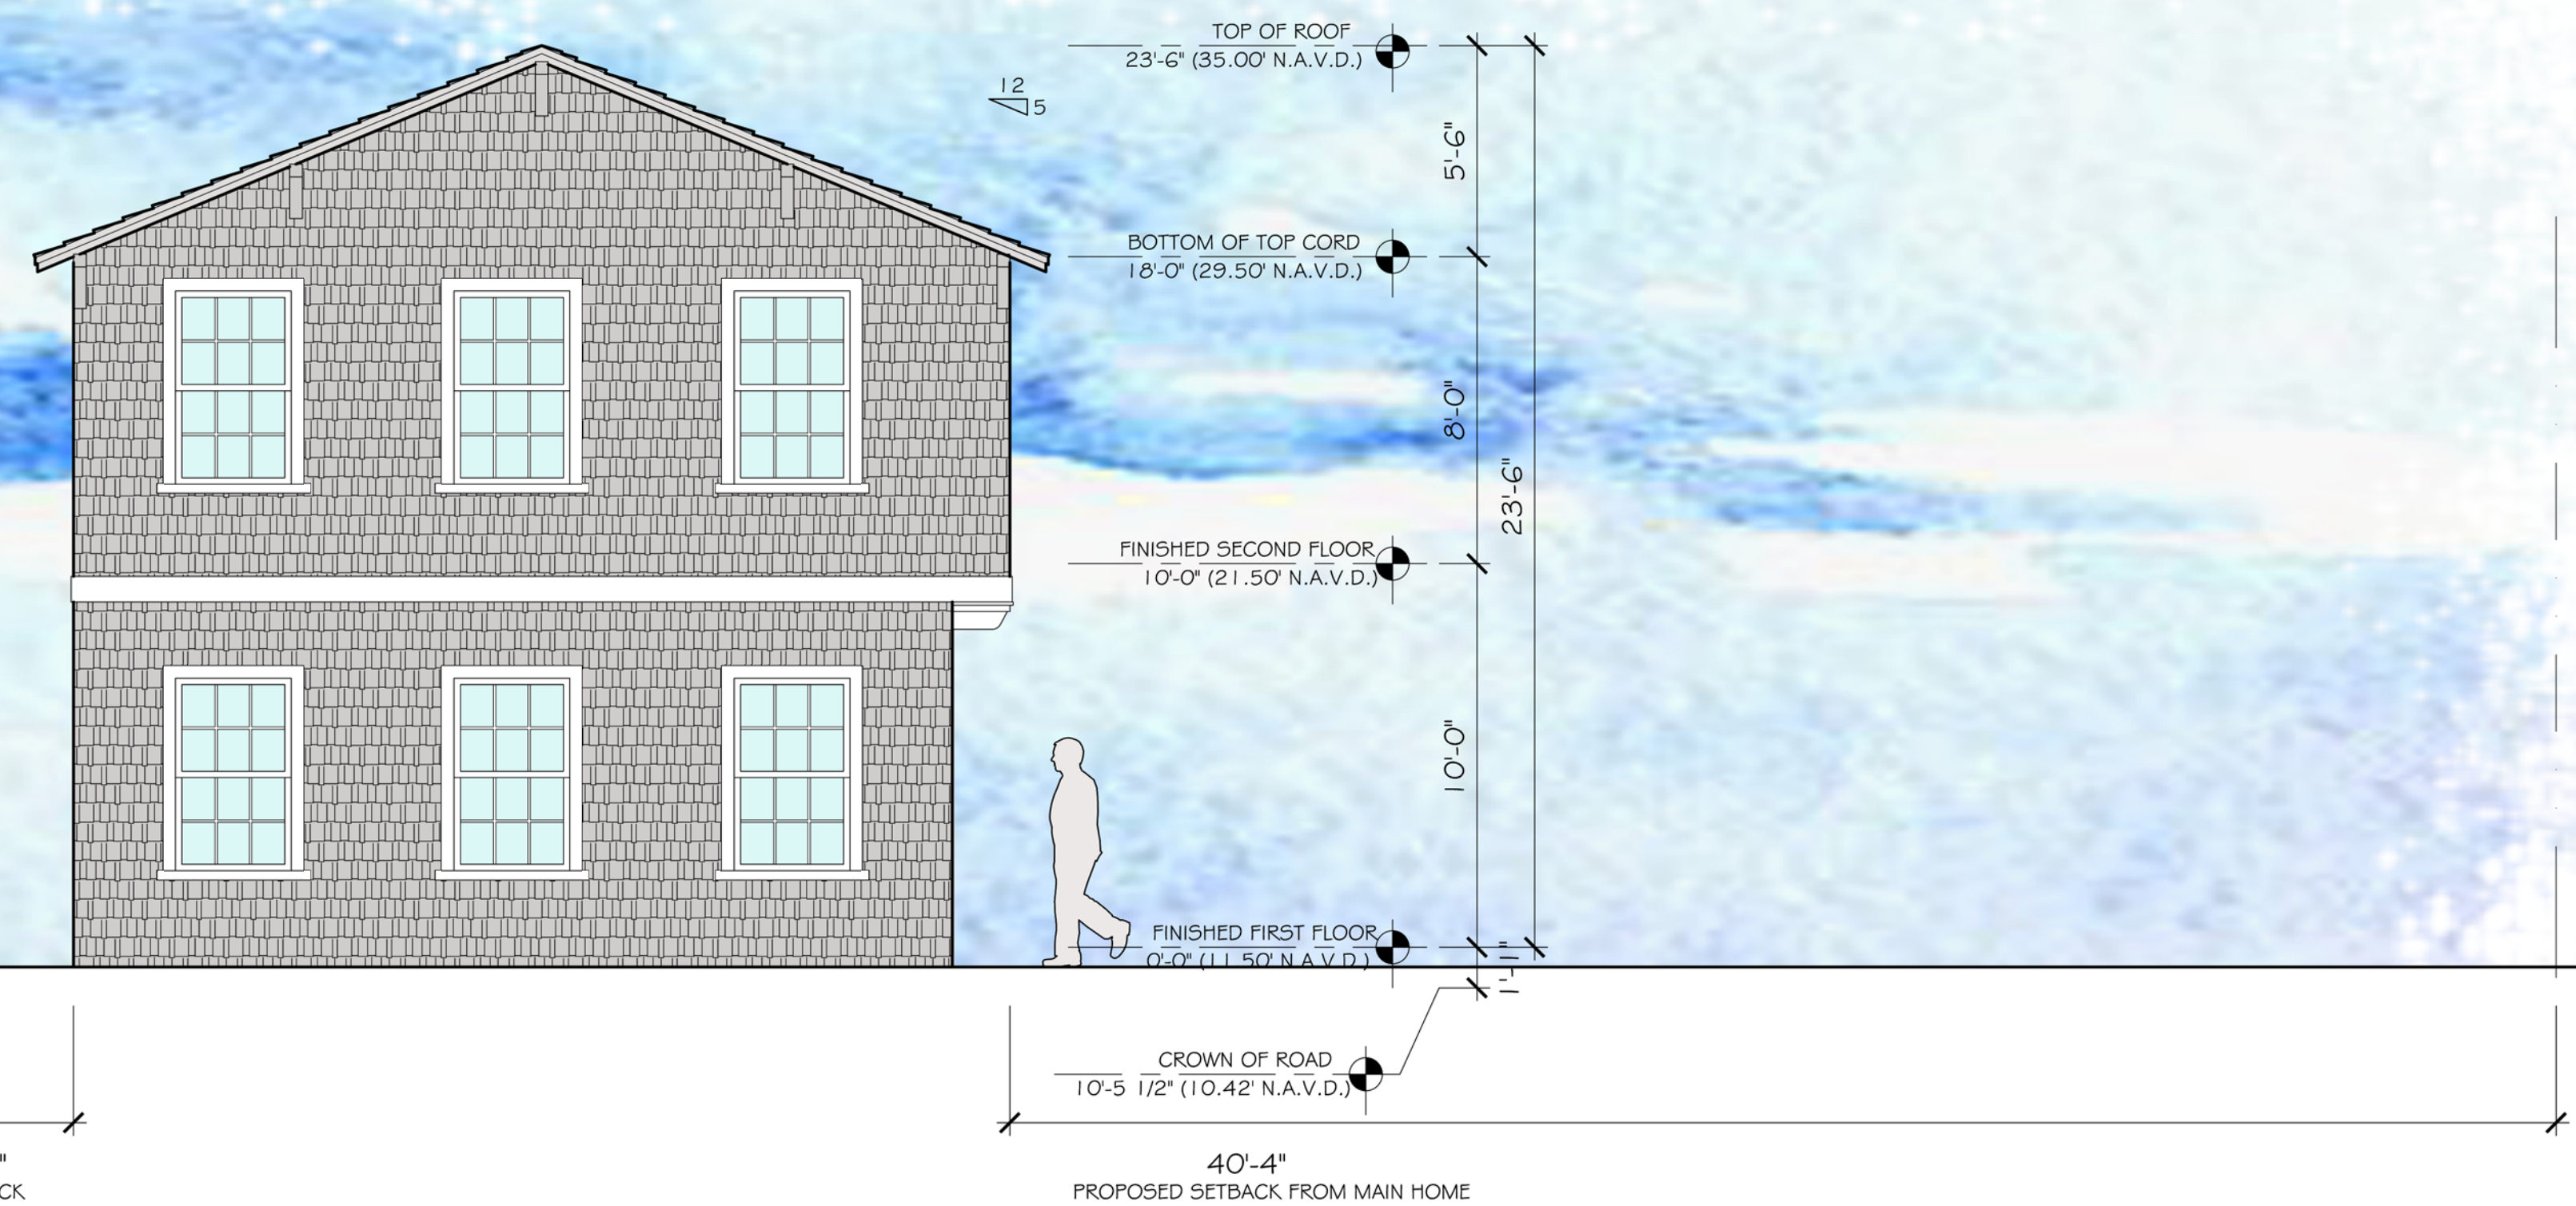

PROPOSED WEST ELEVATION-GUEST HOUSE

SCALE: 1/4" = 1'-0"

CONSULTANT:

PROPOSED RESIDENCE FOR:
141 AUSTRALIAN AVE, LLC
141 AUSTRALIAN AVE
PALM BEACH, FLORIDA 33480

A.A. #001345
A.R. #10,181

Patrick W. Seaton
REGISTERED ARCHITECT

REVISIONS:

△
△
△
△
△

SHEET NUMBER:


20

ISSUE DATE: 08-17-22
H5B-22-011
ZON-22-122




EXISTING SOUTH ELEVATION-MAIN HOUSE

SCALE: 1/4" = 1'-0"

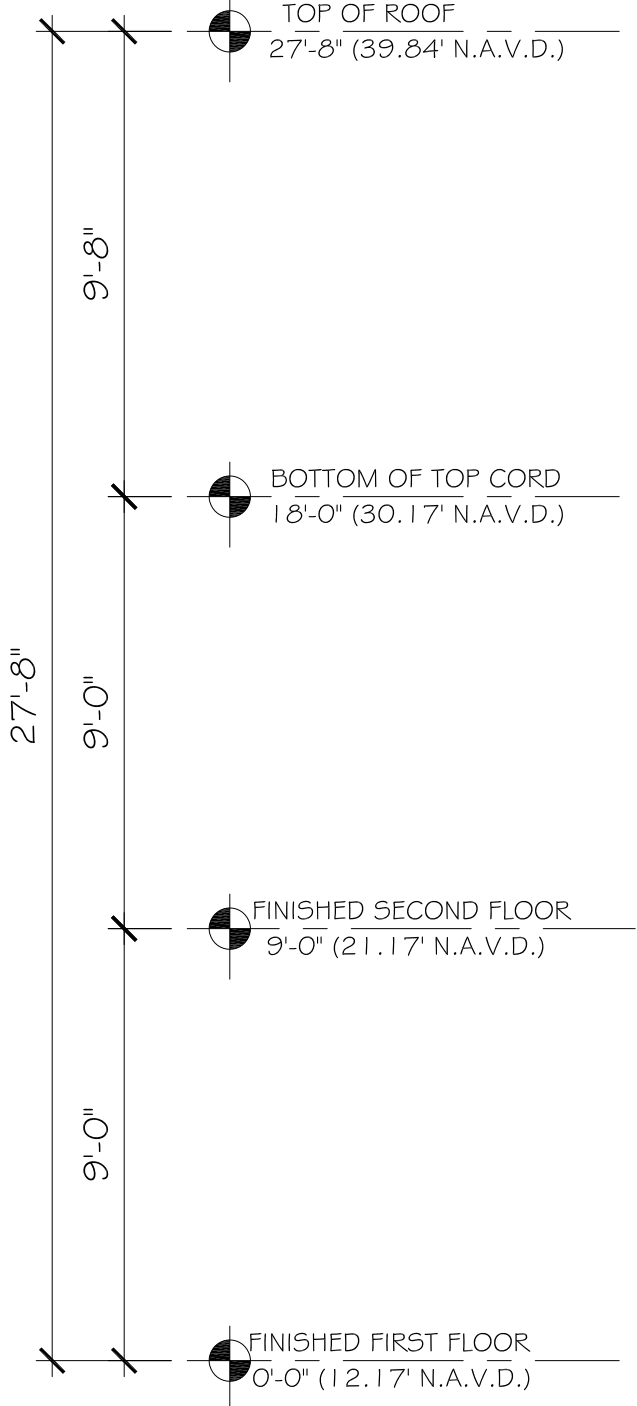


EXISTING EAST ELEVATION-MAIN HOUSE

SCALE: 1/4" = 1'-0"

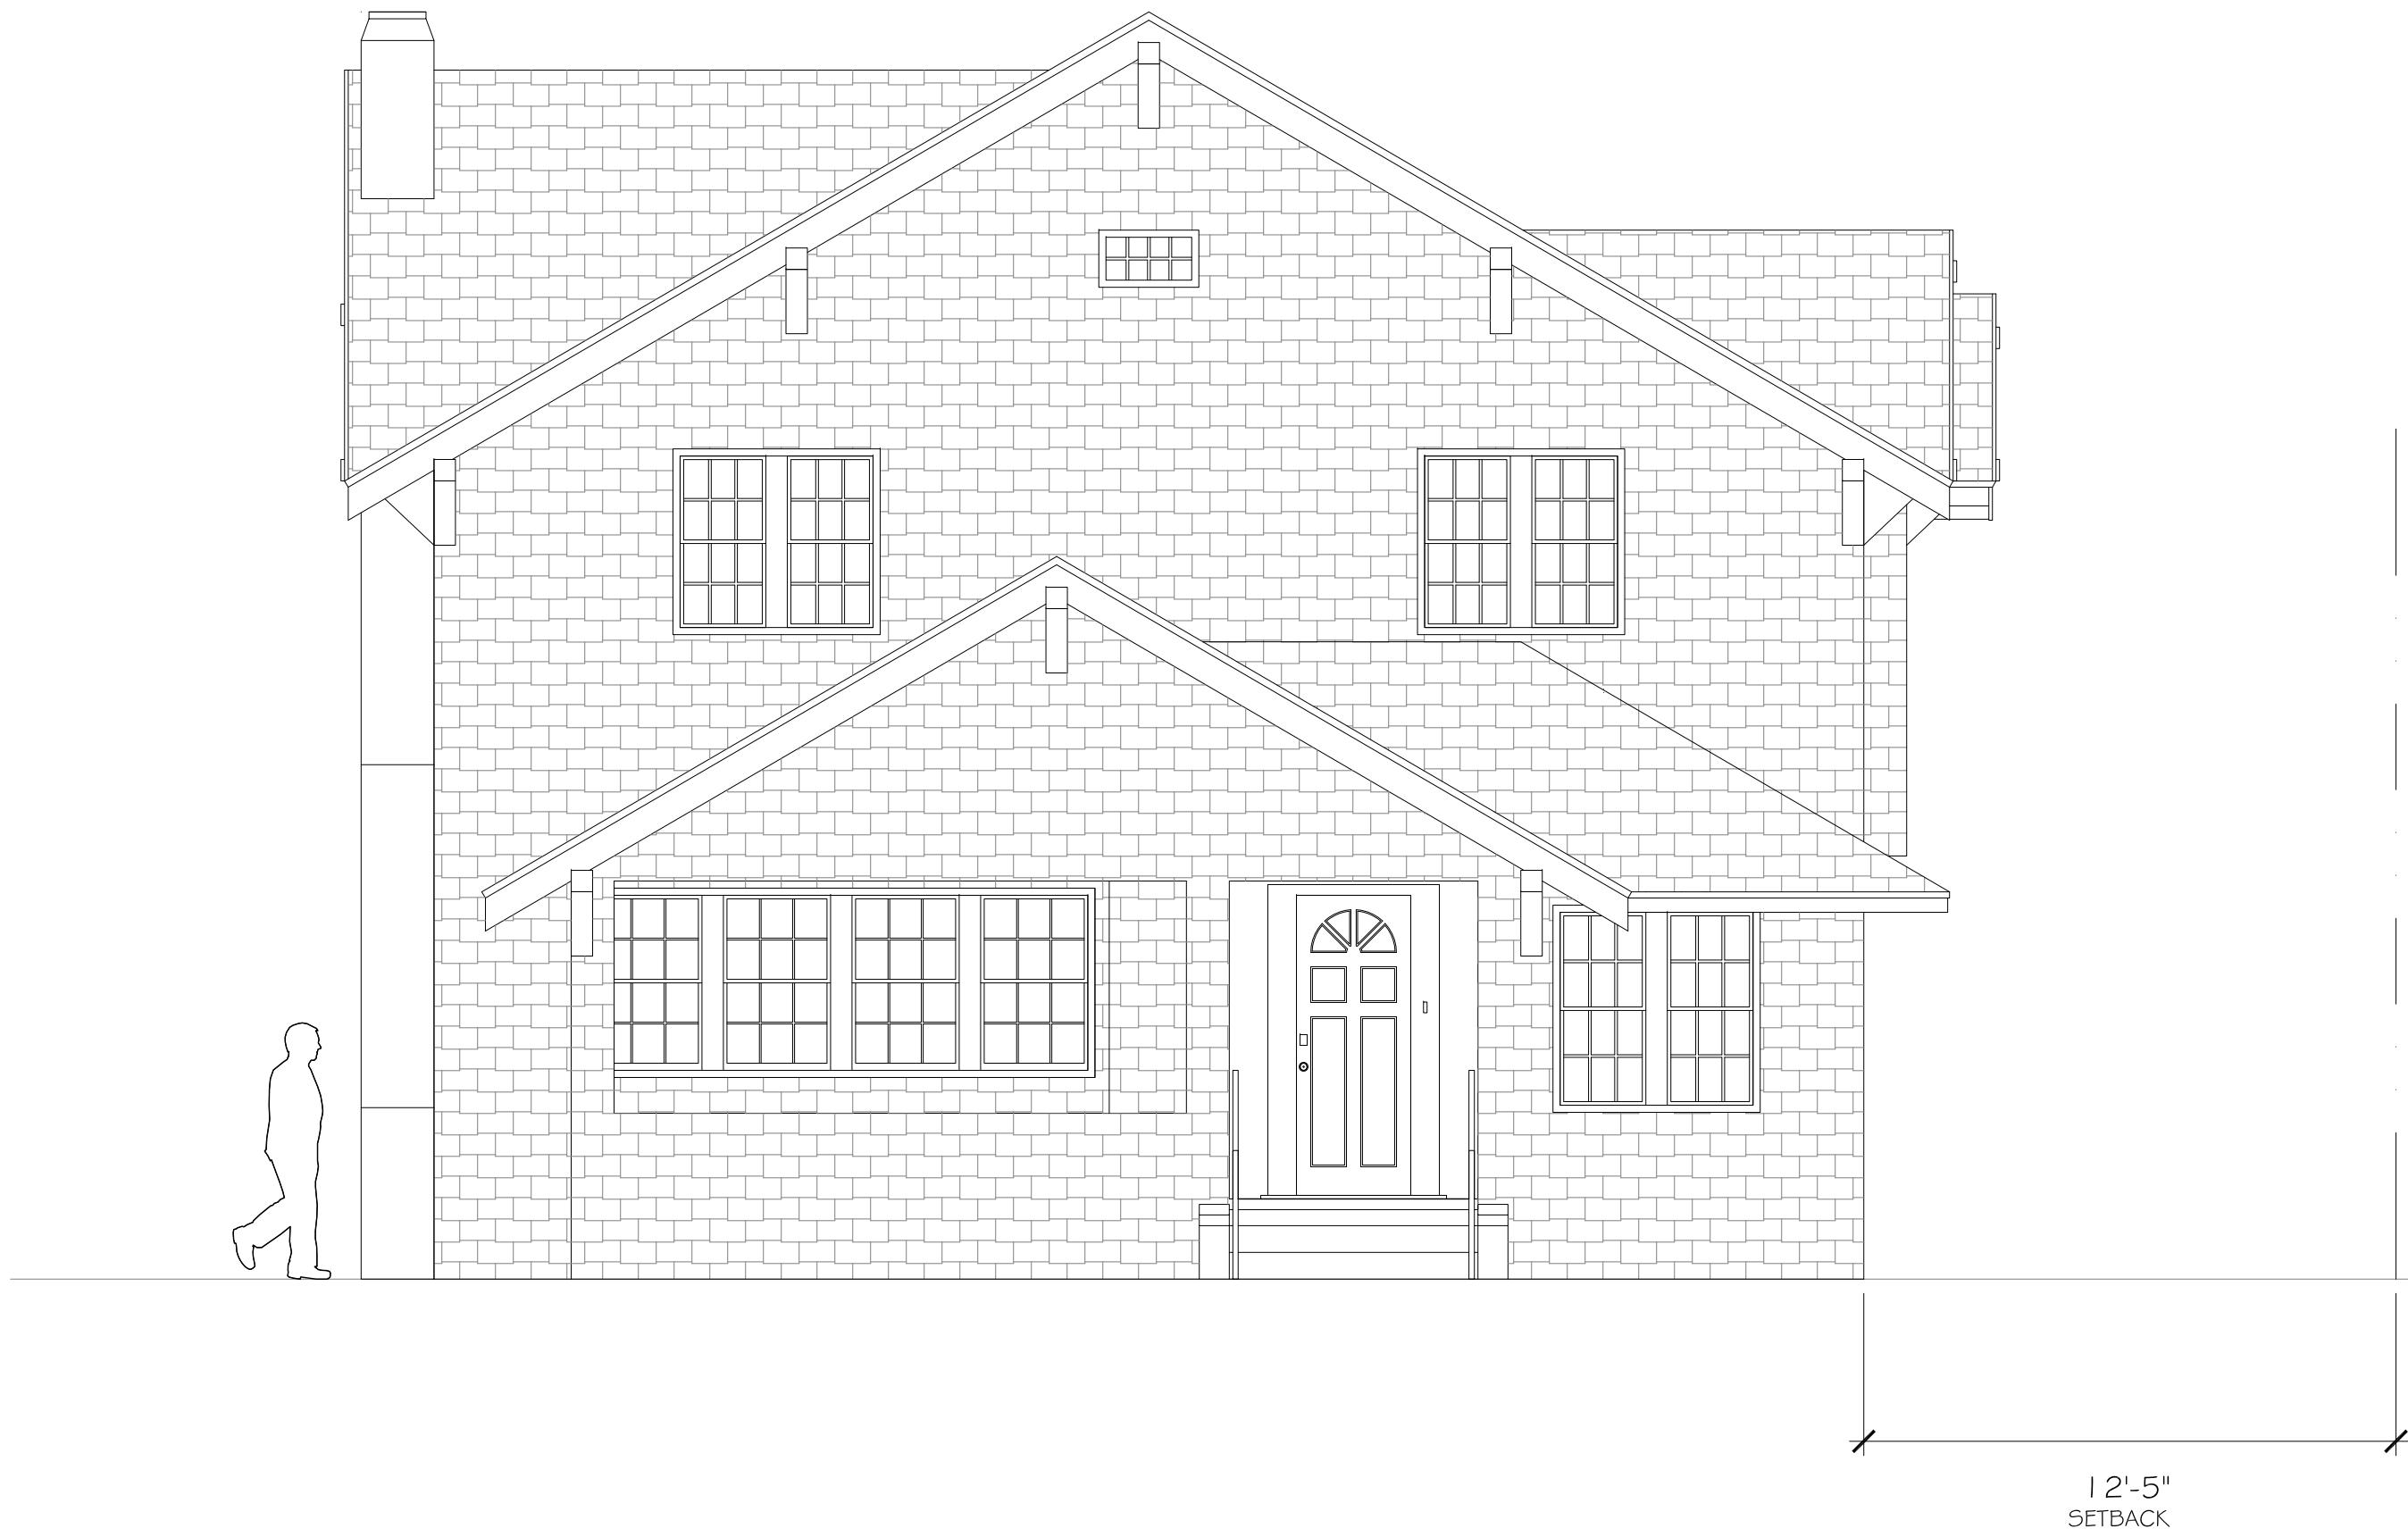

PROPOSED SOUTH ELEVATION-MAIN HOUSE

SCALE: 1/4" = 1'-0"

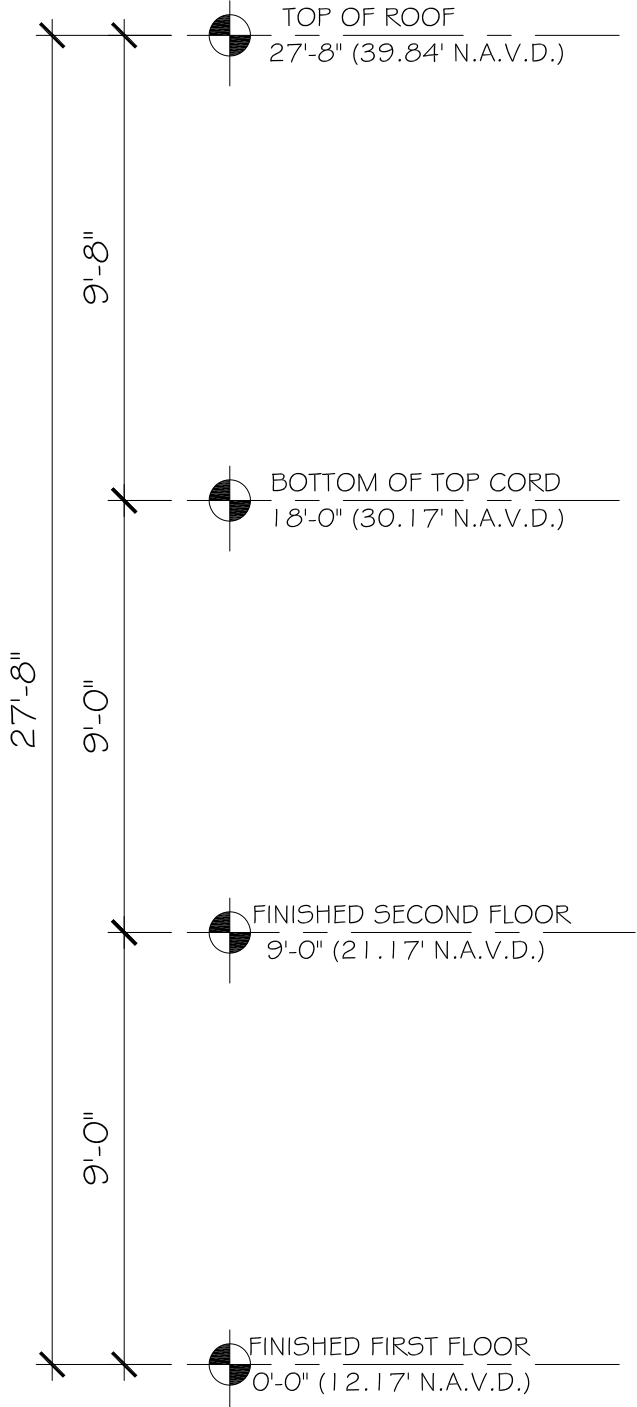


PROPOSED EAST ELEVATION-MAIN HOUSE

SCALE: 1/4" = 1'-0"

CONSULTANT:

PROPOSED RESIDENCE FOR:
141 AUSTRALIAN AVE, LLC
141 AUSTRALIAN AVE
PALM BEACH, FLORIDA 33480

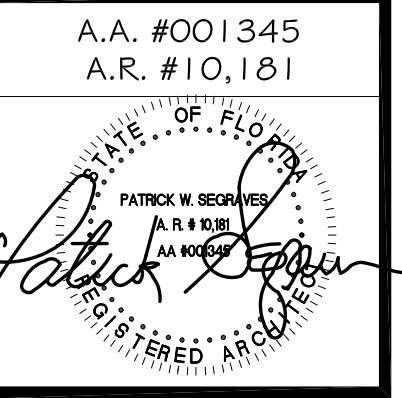

REVISIONS:

- △
- △
- △
- △
- △

SHEET NUMBER:

17

ISSUE DATE: 08-17-22
HSB-22-011
ZON-22-122



EXISTING NORTH ELEVATION-MAIN HOUSE

SCALE: 1/4" = 1'-0"



EXISTING WEST ELEVATION-MAIN HOUSE

SCALE: 1/4" = 1'-0"



PROPOSED NORTH ELEVATION-MAIN HOUSE

SCALE: 1/4" = 1'-0"



PROPOSED WEST ELEVATION-MAIN HOUSE

SCALE: 1/4" = 1'-0"

CONSULTANT:


PROPOSED RESIDENCE FOR:
141 AUSTRALIAN AVE, LLC
141 AUSTRALIAN AVE
PALM BEACH, FLORIDA 33480

A.A. #001345
A.R. #10.181
STATE OF FLORIDA
PATRICK W. BEAULIEU
A.R. #10.181
REGISTERED ARCHITECT

REVISIONS:


- △
- △
- △
- △
- △

SHEET NUMBER:
18
ISSUE DATE: 08-17-22
HSB-22-011
ZON-22-122

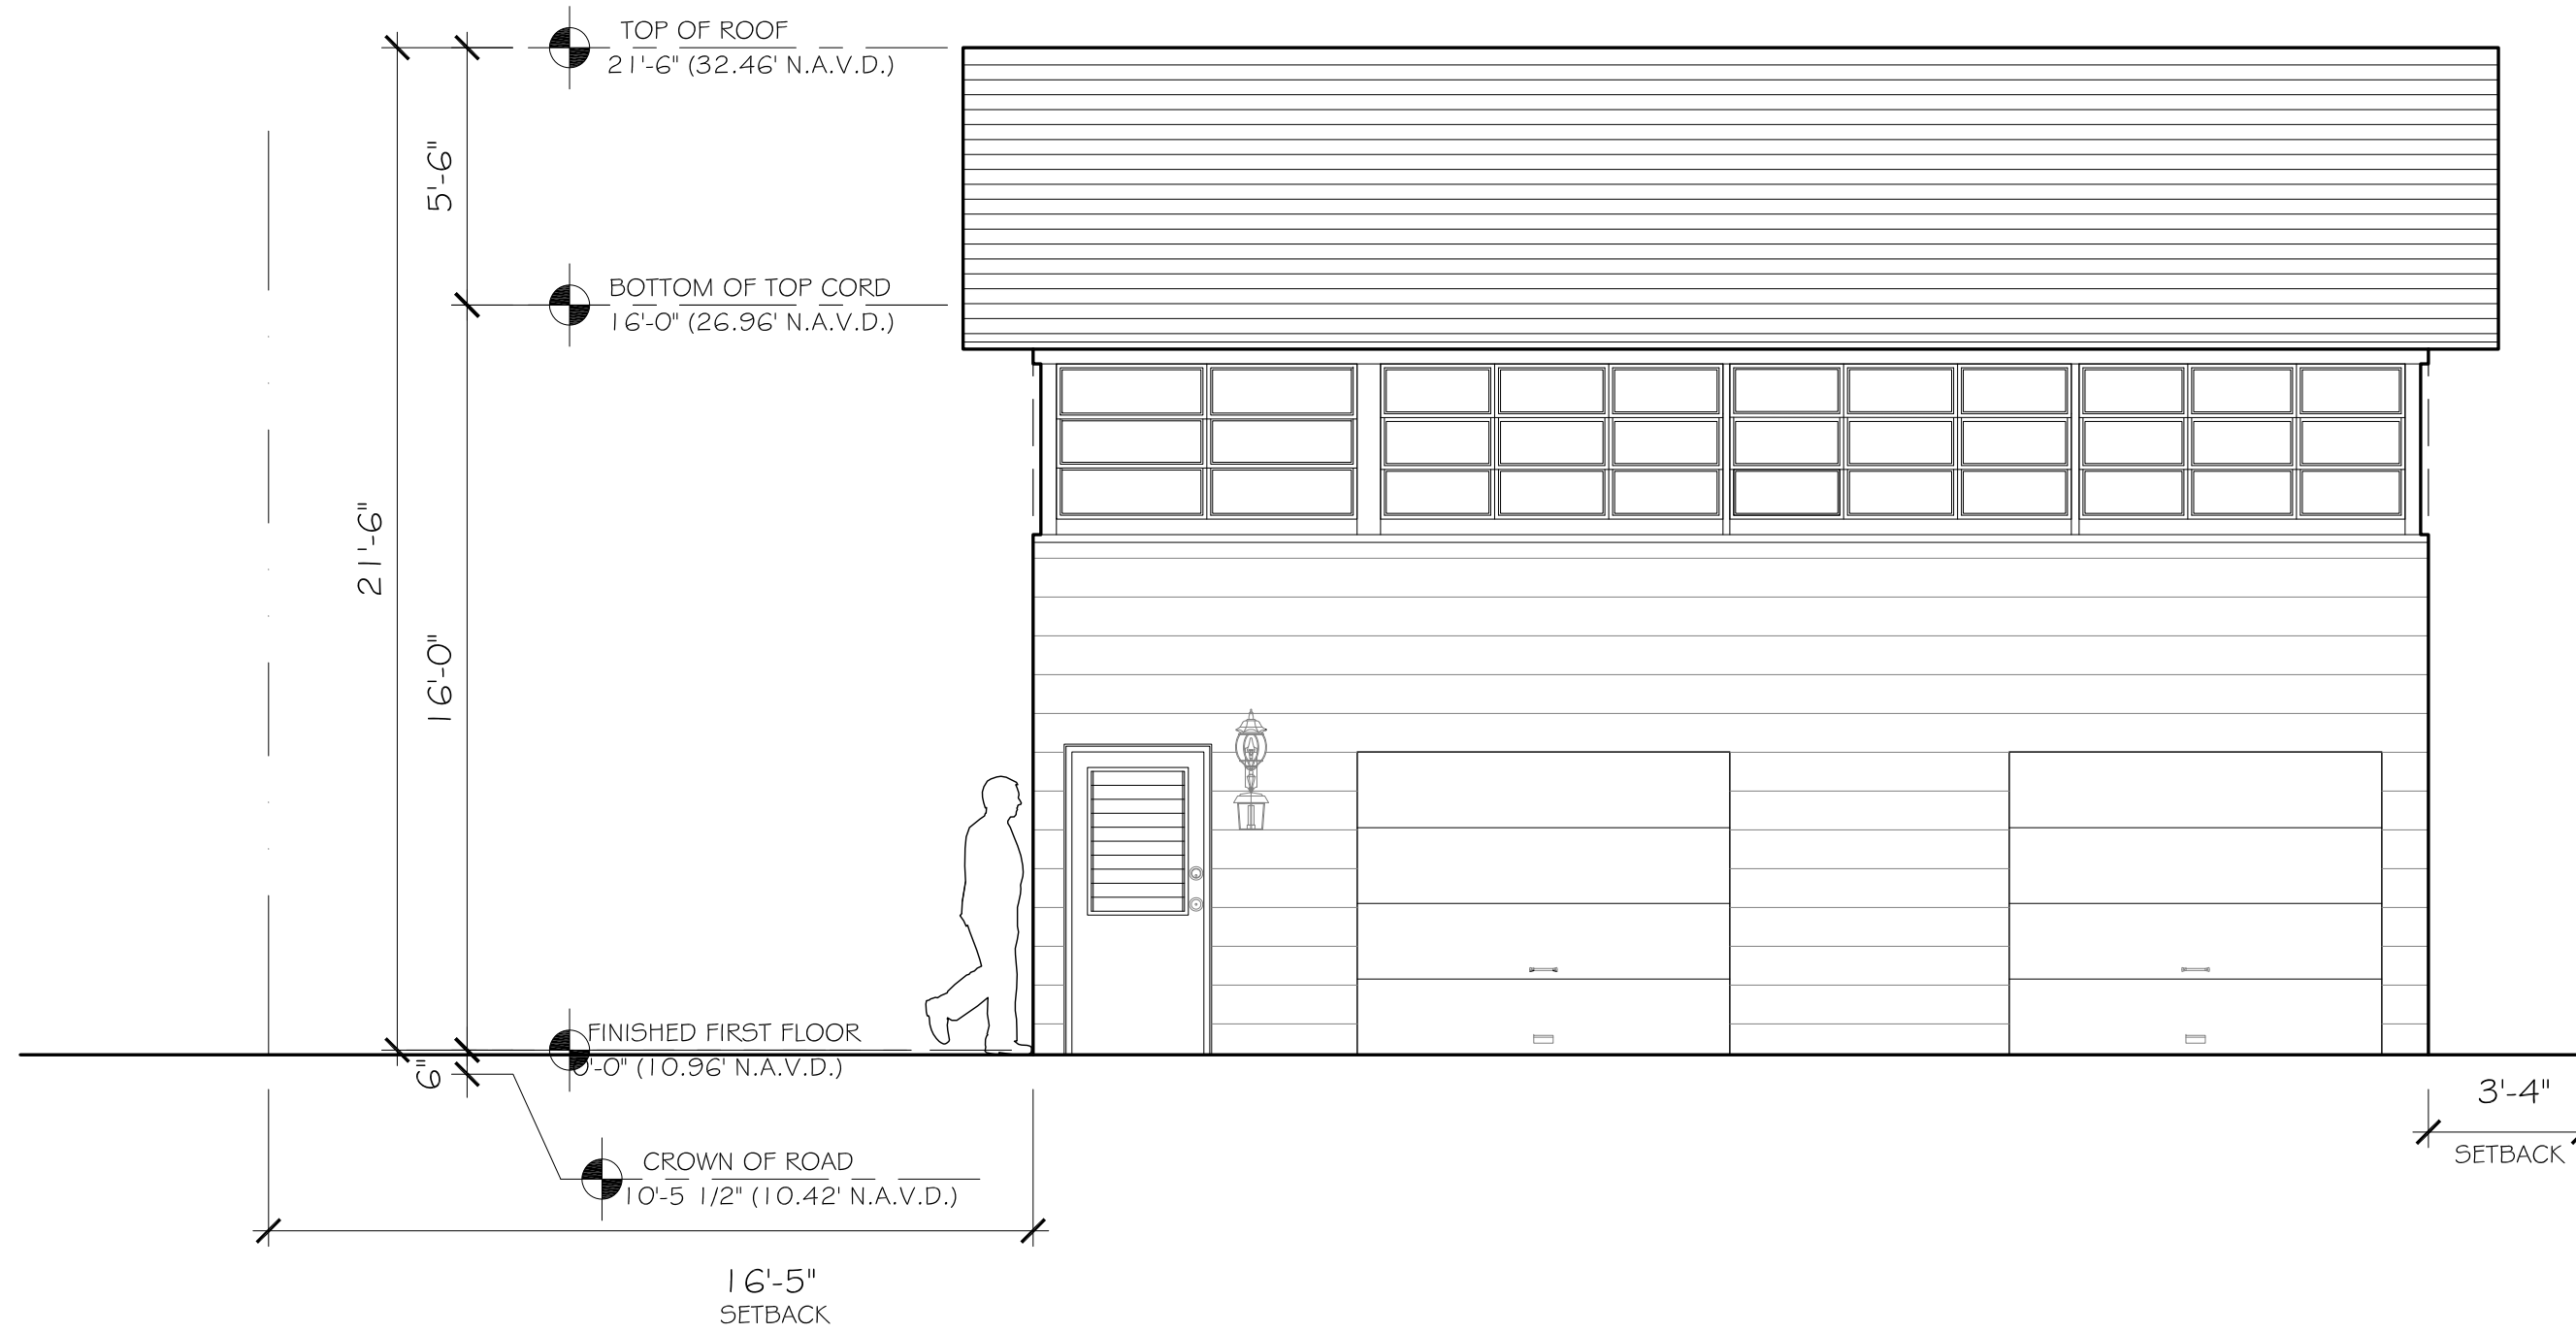


EXISTING SOUTH ELEVATION-GUEST HOUSE

SCALE: 1/4" = 1'-0"

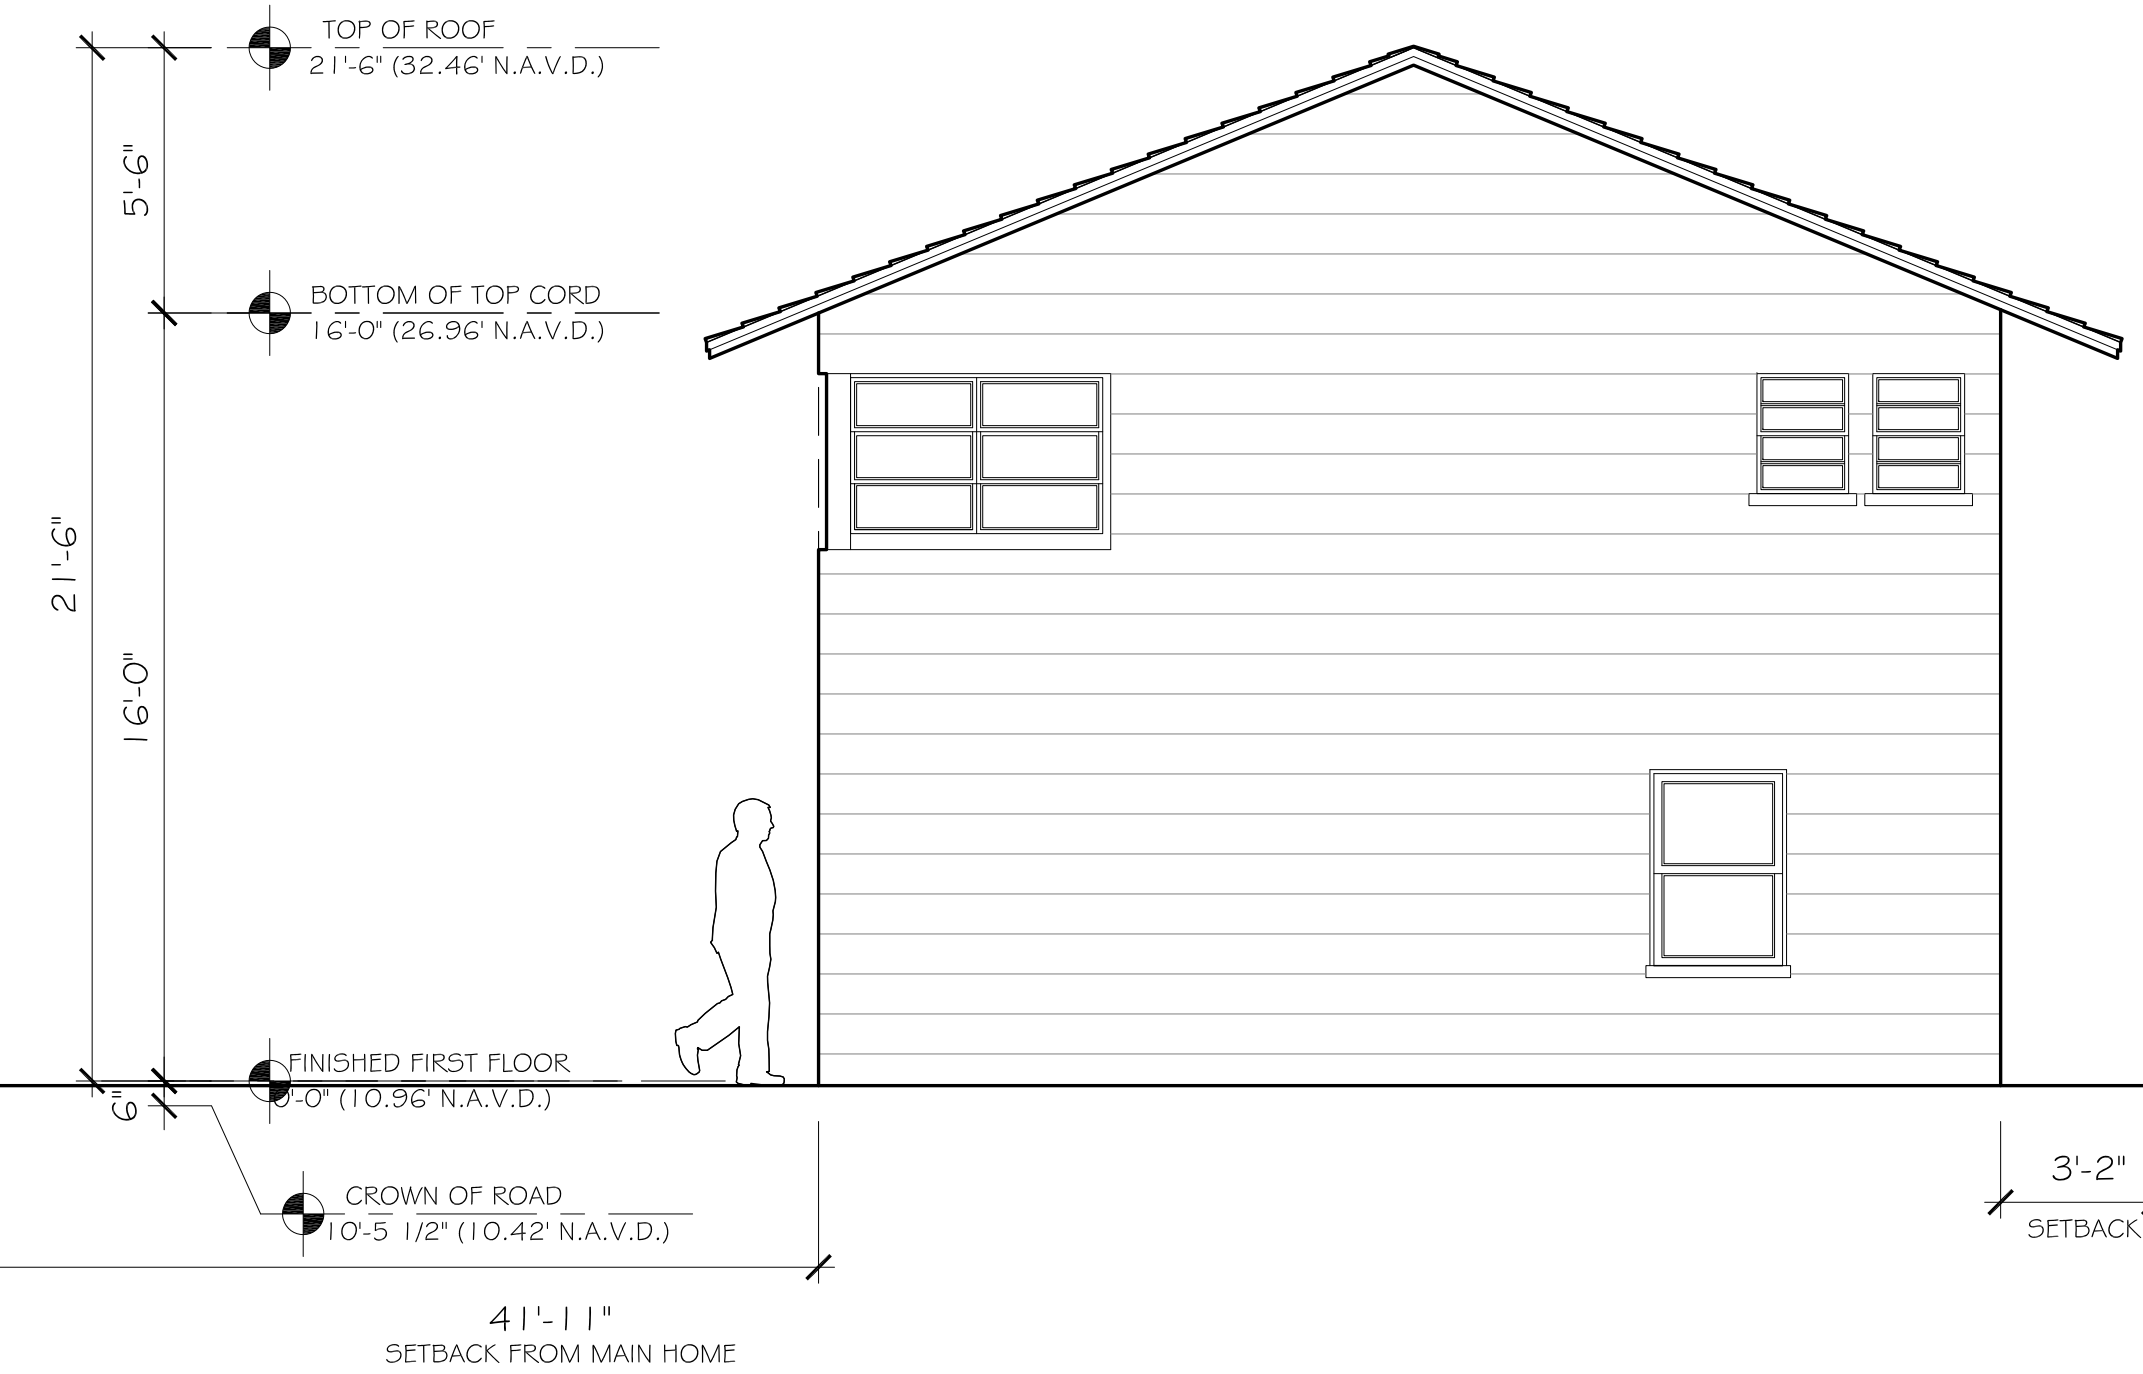


EXISTING EAST ELEVATION-GUEST HOUSE

SCALE: 1/4" = 1'-0"

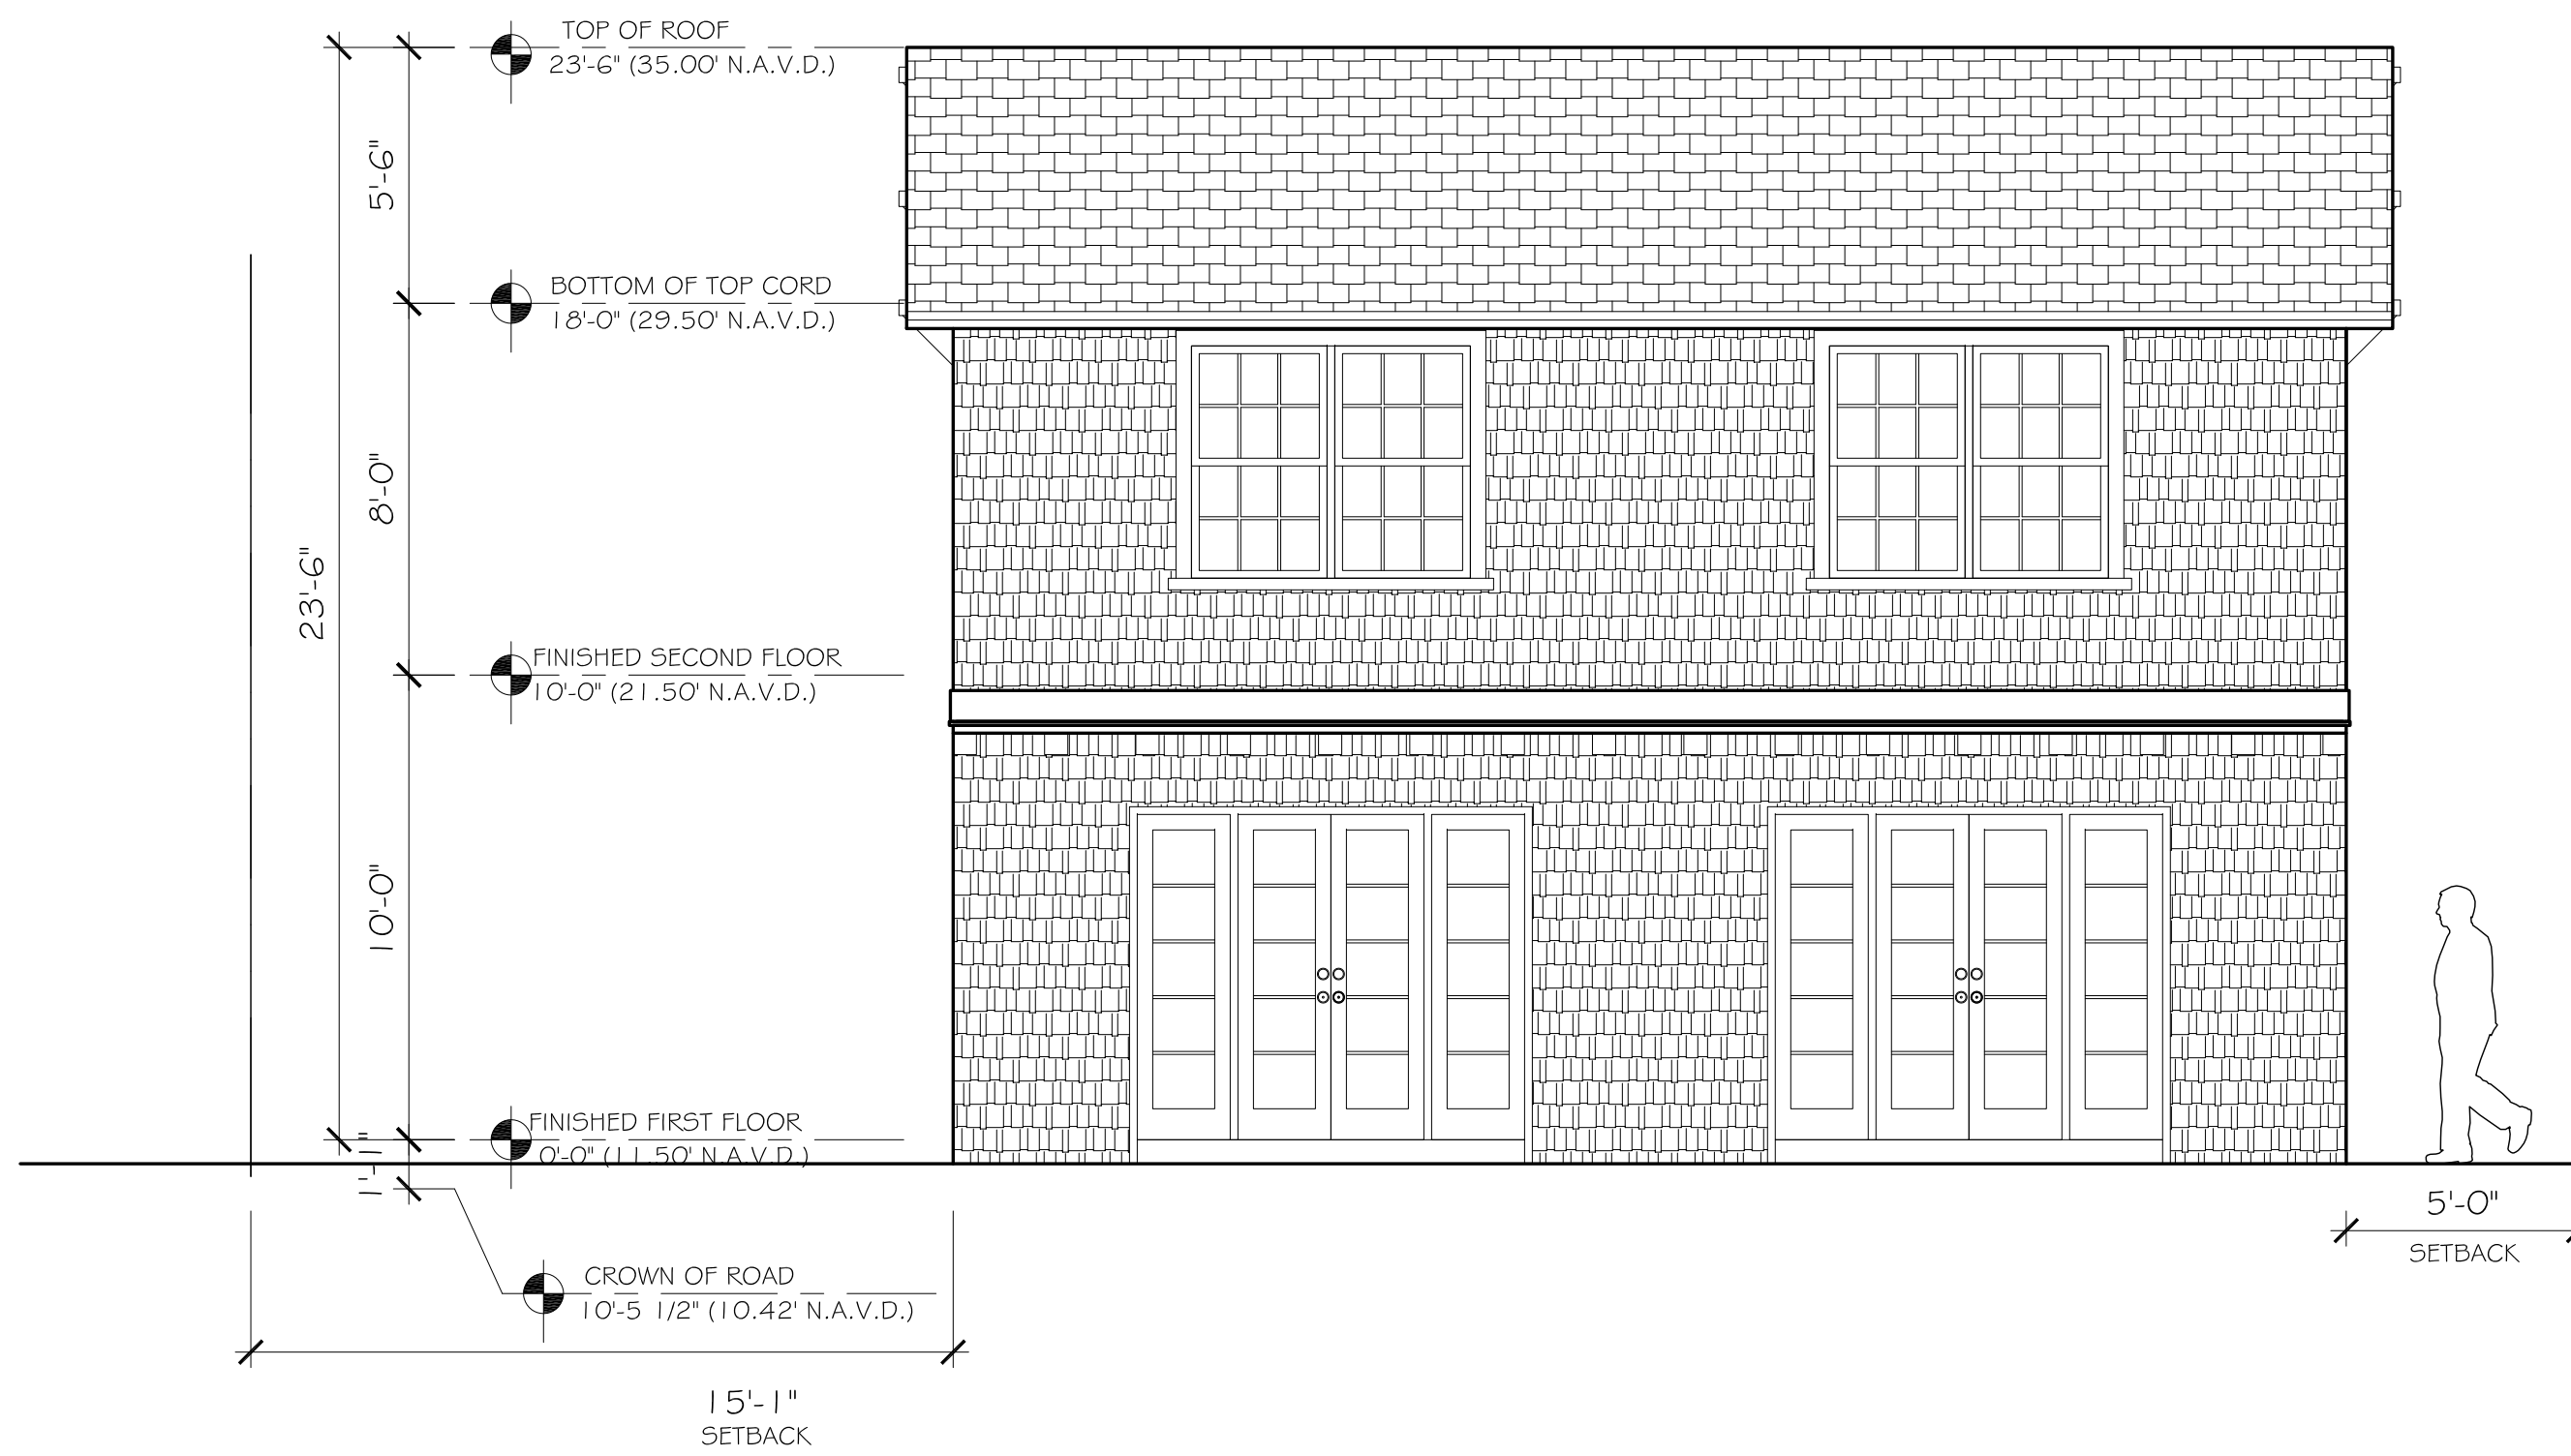

PROPOSED SOUTH ELEVATION-GUEST HOUSE

SCALE: 1/4" = 1'-0"

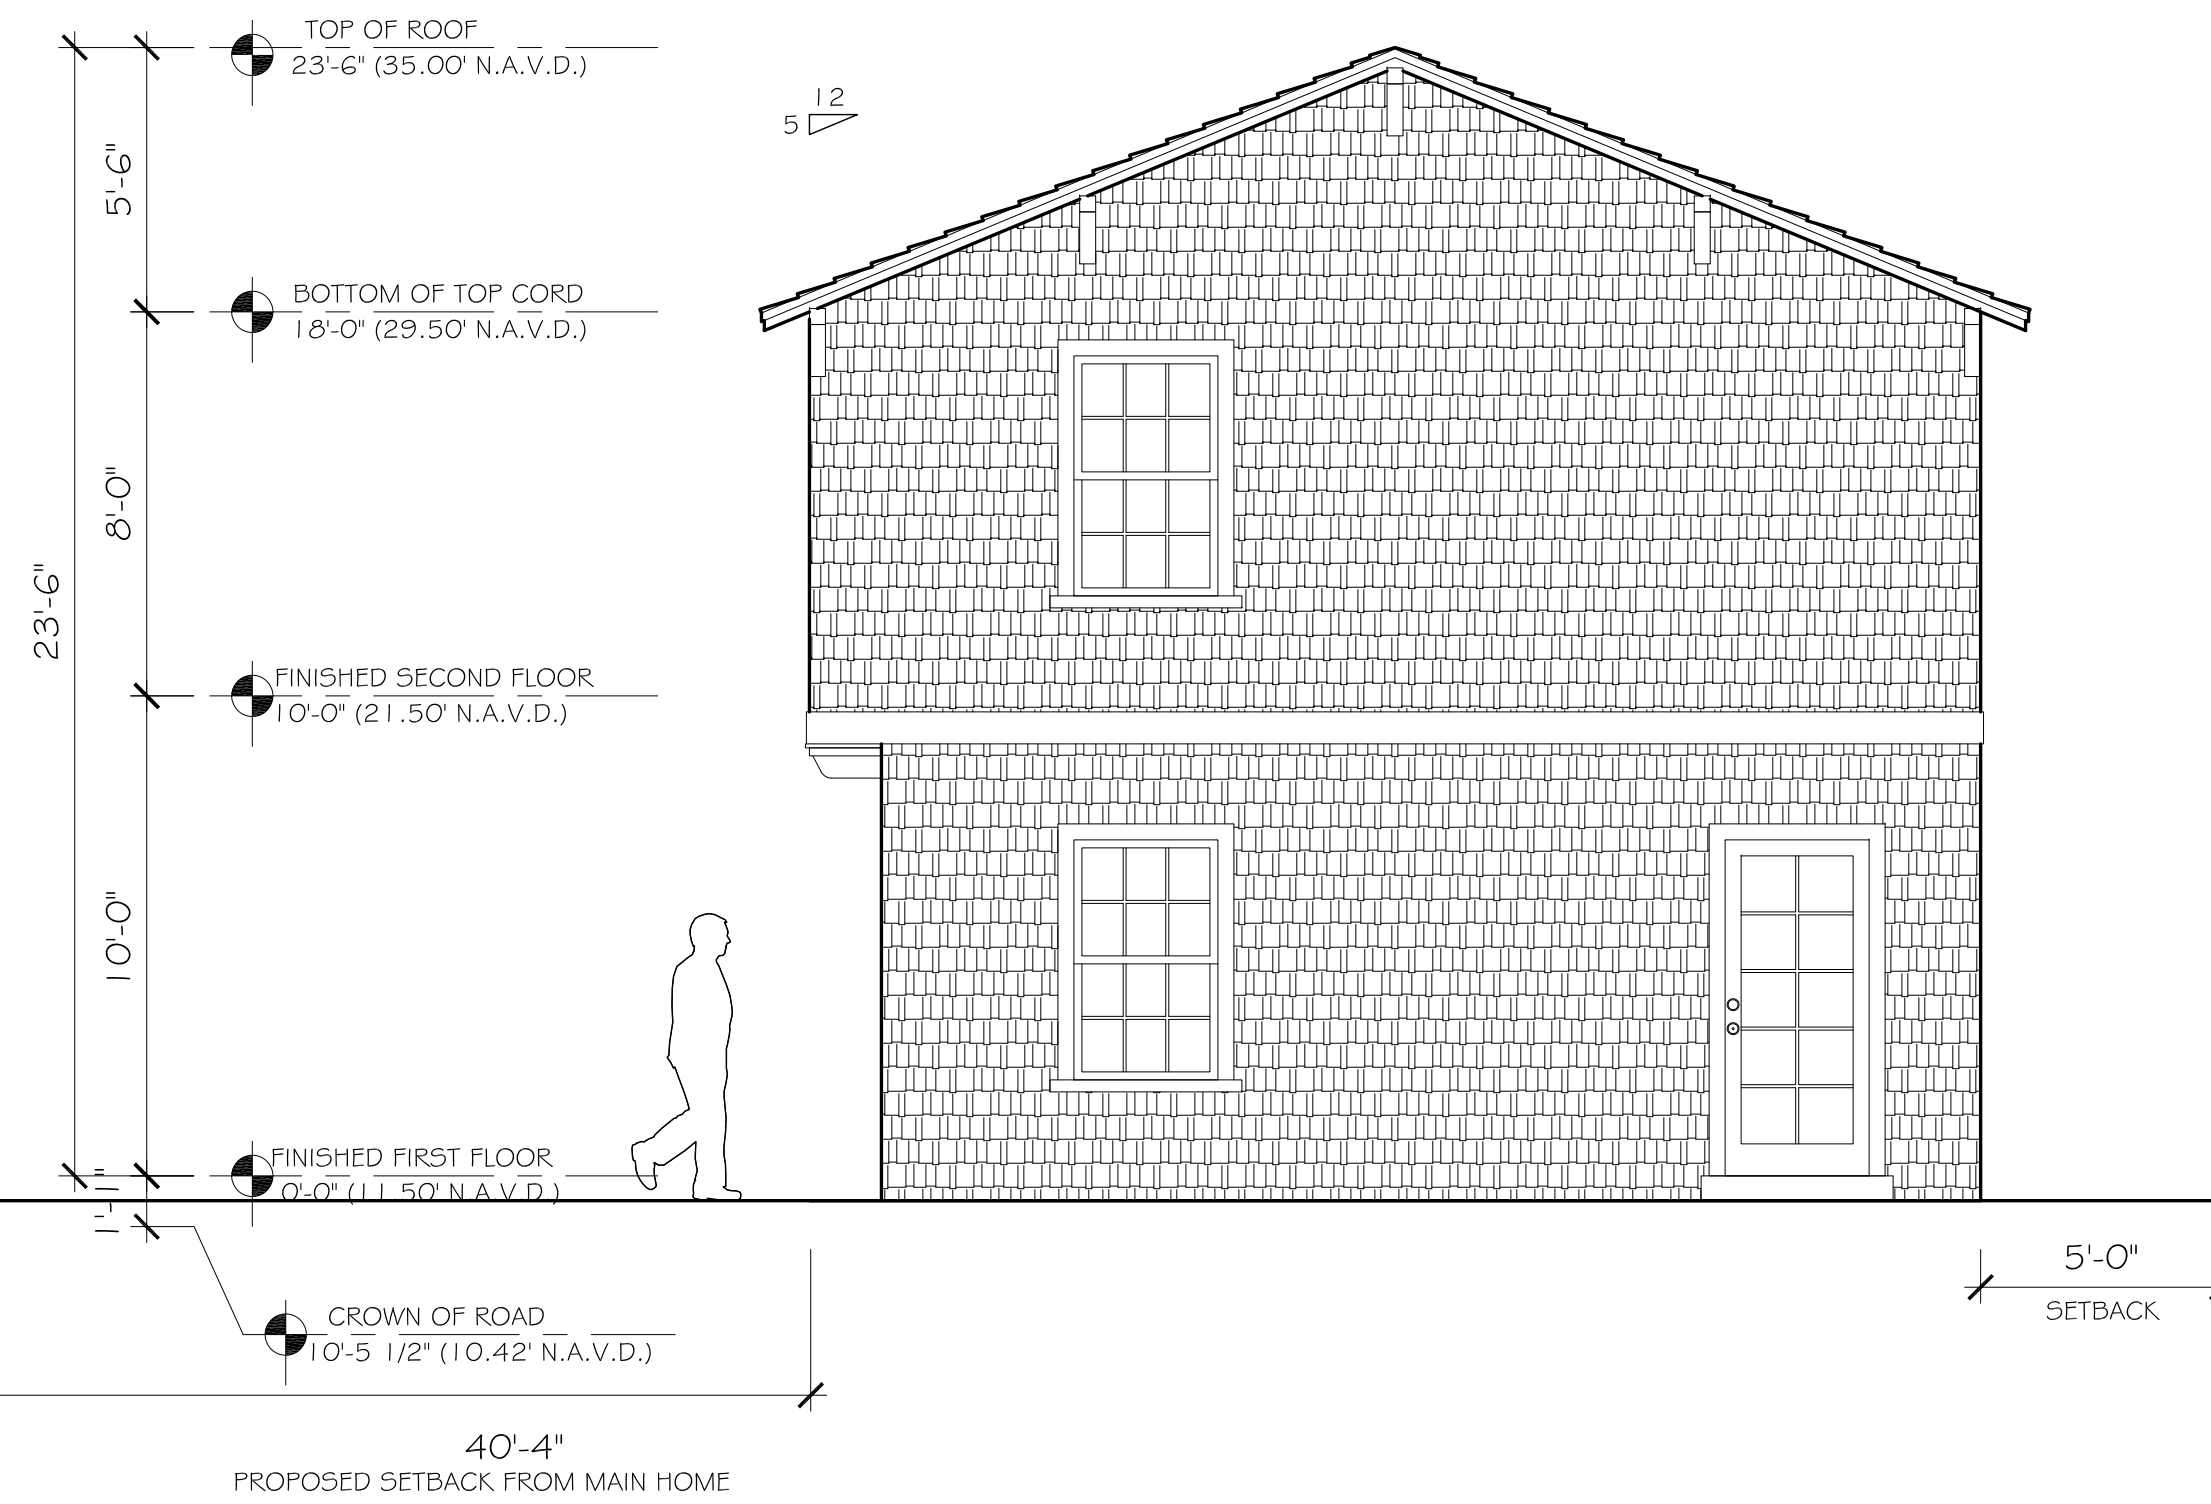

PROPOSED EAST ELEVATION-GUEST HOUSE

SCALE: 1/4" = 1'-0"

CONSULTANT:

PROPOSED RESIDENCE FOR:
141 AUSTRALIAN AVE, LLC
141 AUSTRALIAN AVE
PALM BEACH, FLORIDA 33480

A.A. #001345
A.R. #10,181
STATE OF FLORIDA
PATRICK W. BEAULIEU
A.R. #10,181
REGISTERED ARCHITECT

REVISIONS:

△
△
△
△
△

SHEET NUMBER:


19

ISSUE DATE: 08-17-22
HSB-22-011
ZON-22-122




EXISTING NORTH ELEVATION-GUEST HOUSE

SCALE: 1/4" = 1'-0"

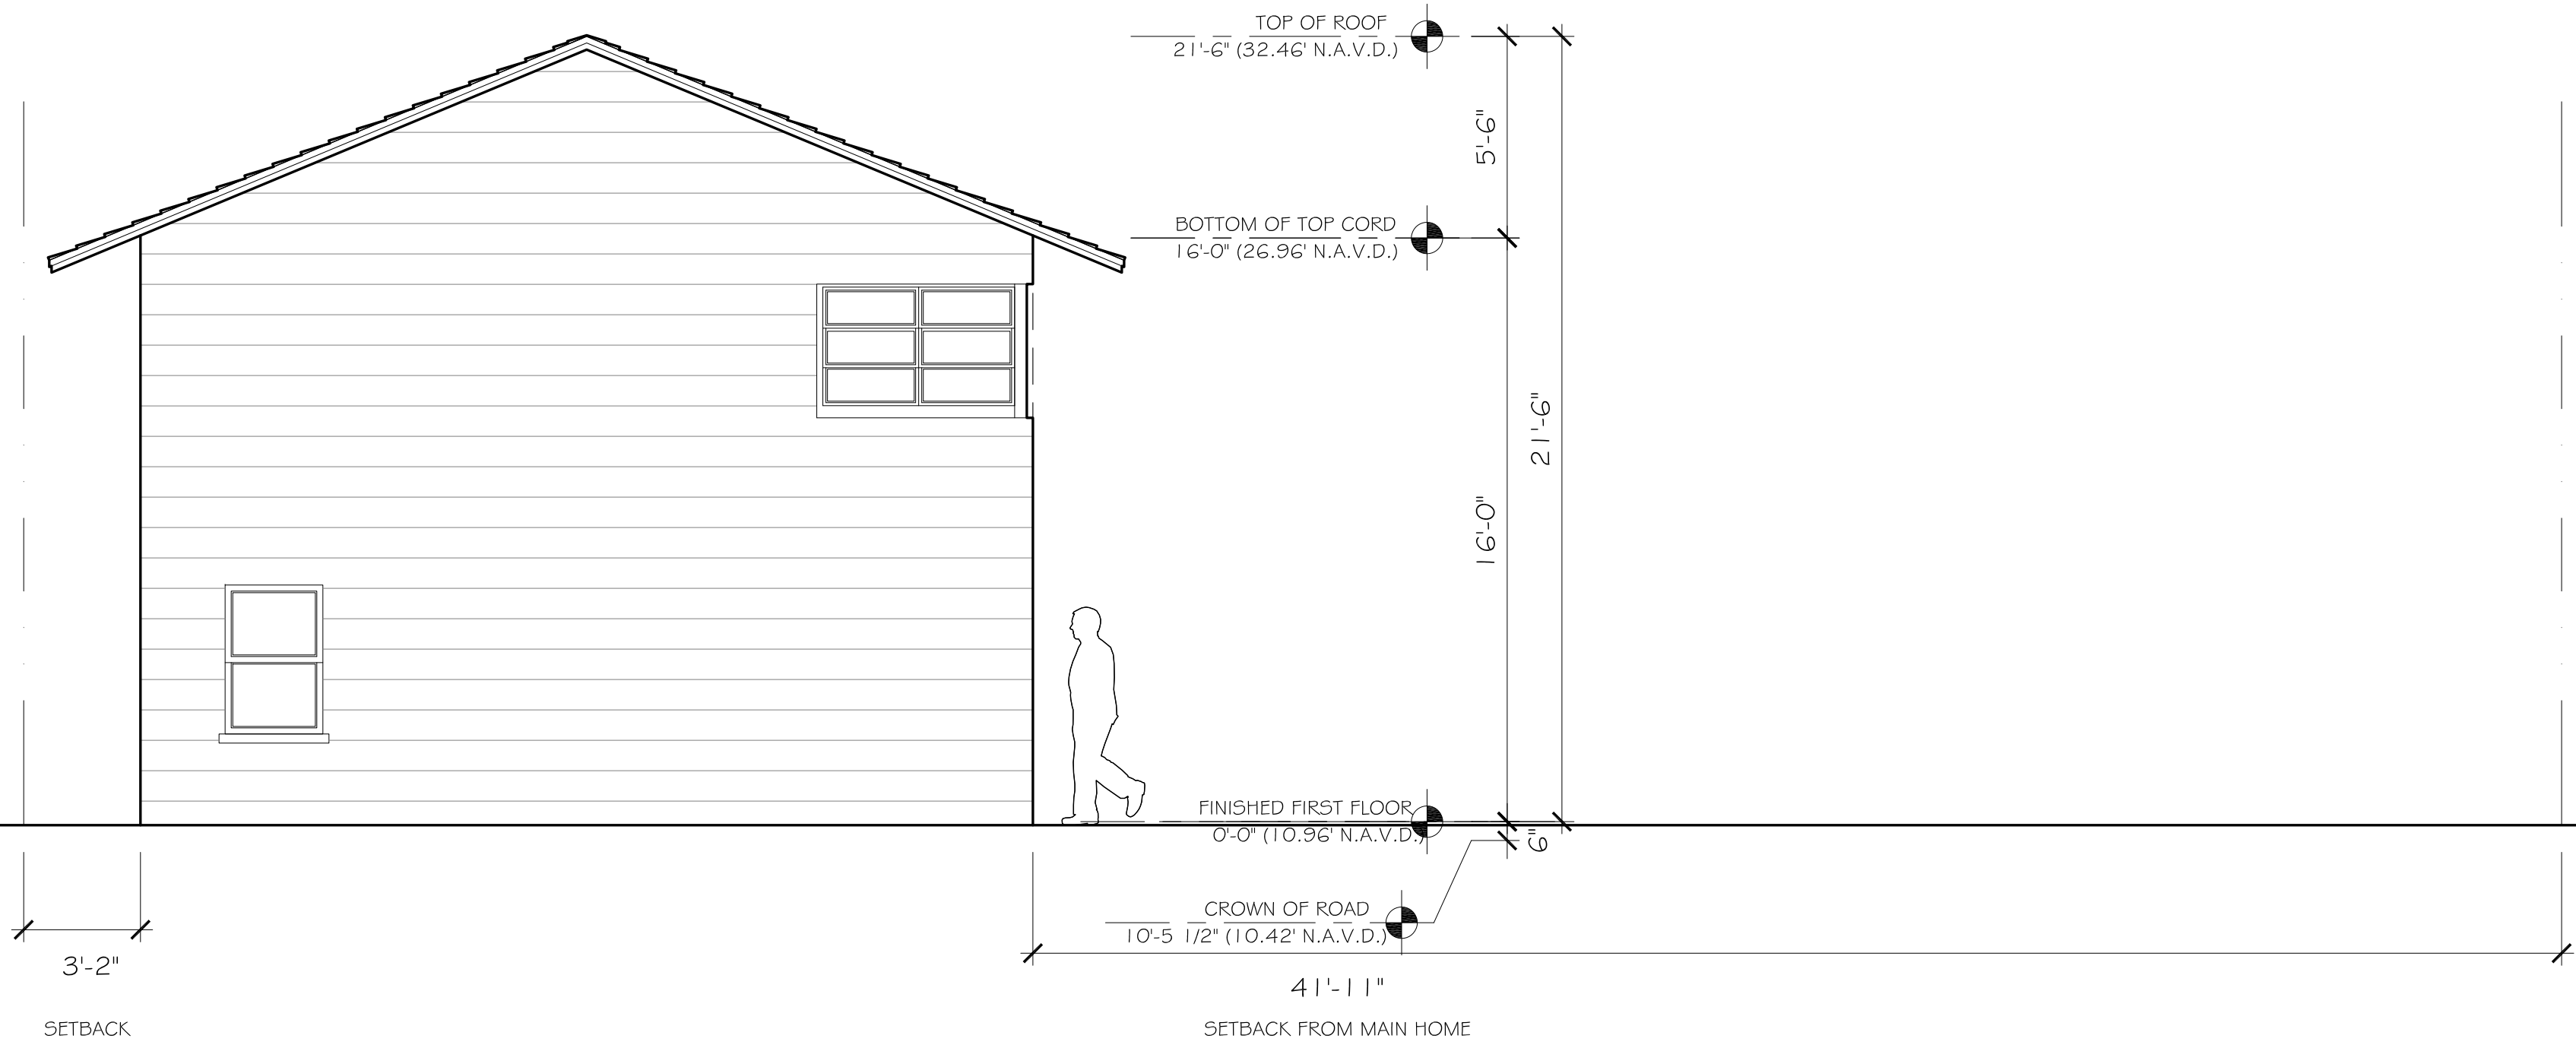


EXISTING WEST ELEVATION-GUEST HOUSE

SCALE: 1/4" = 1'-0"

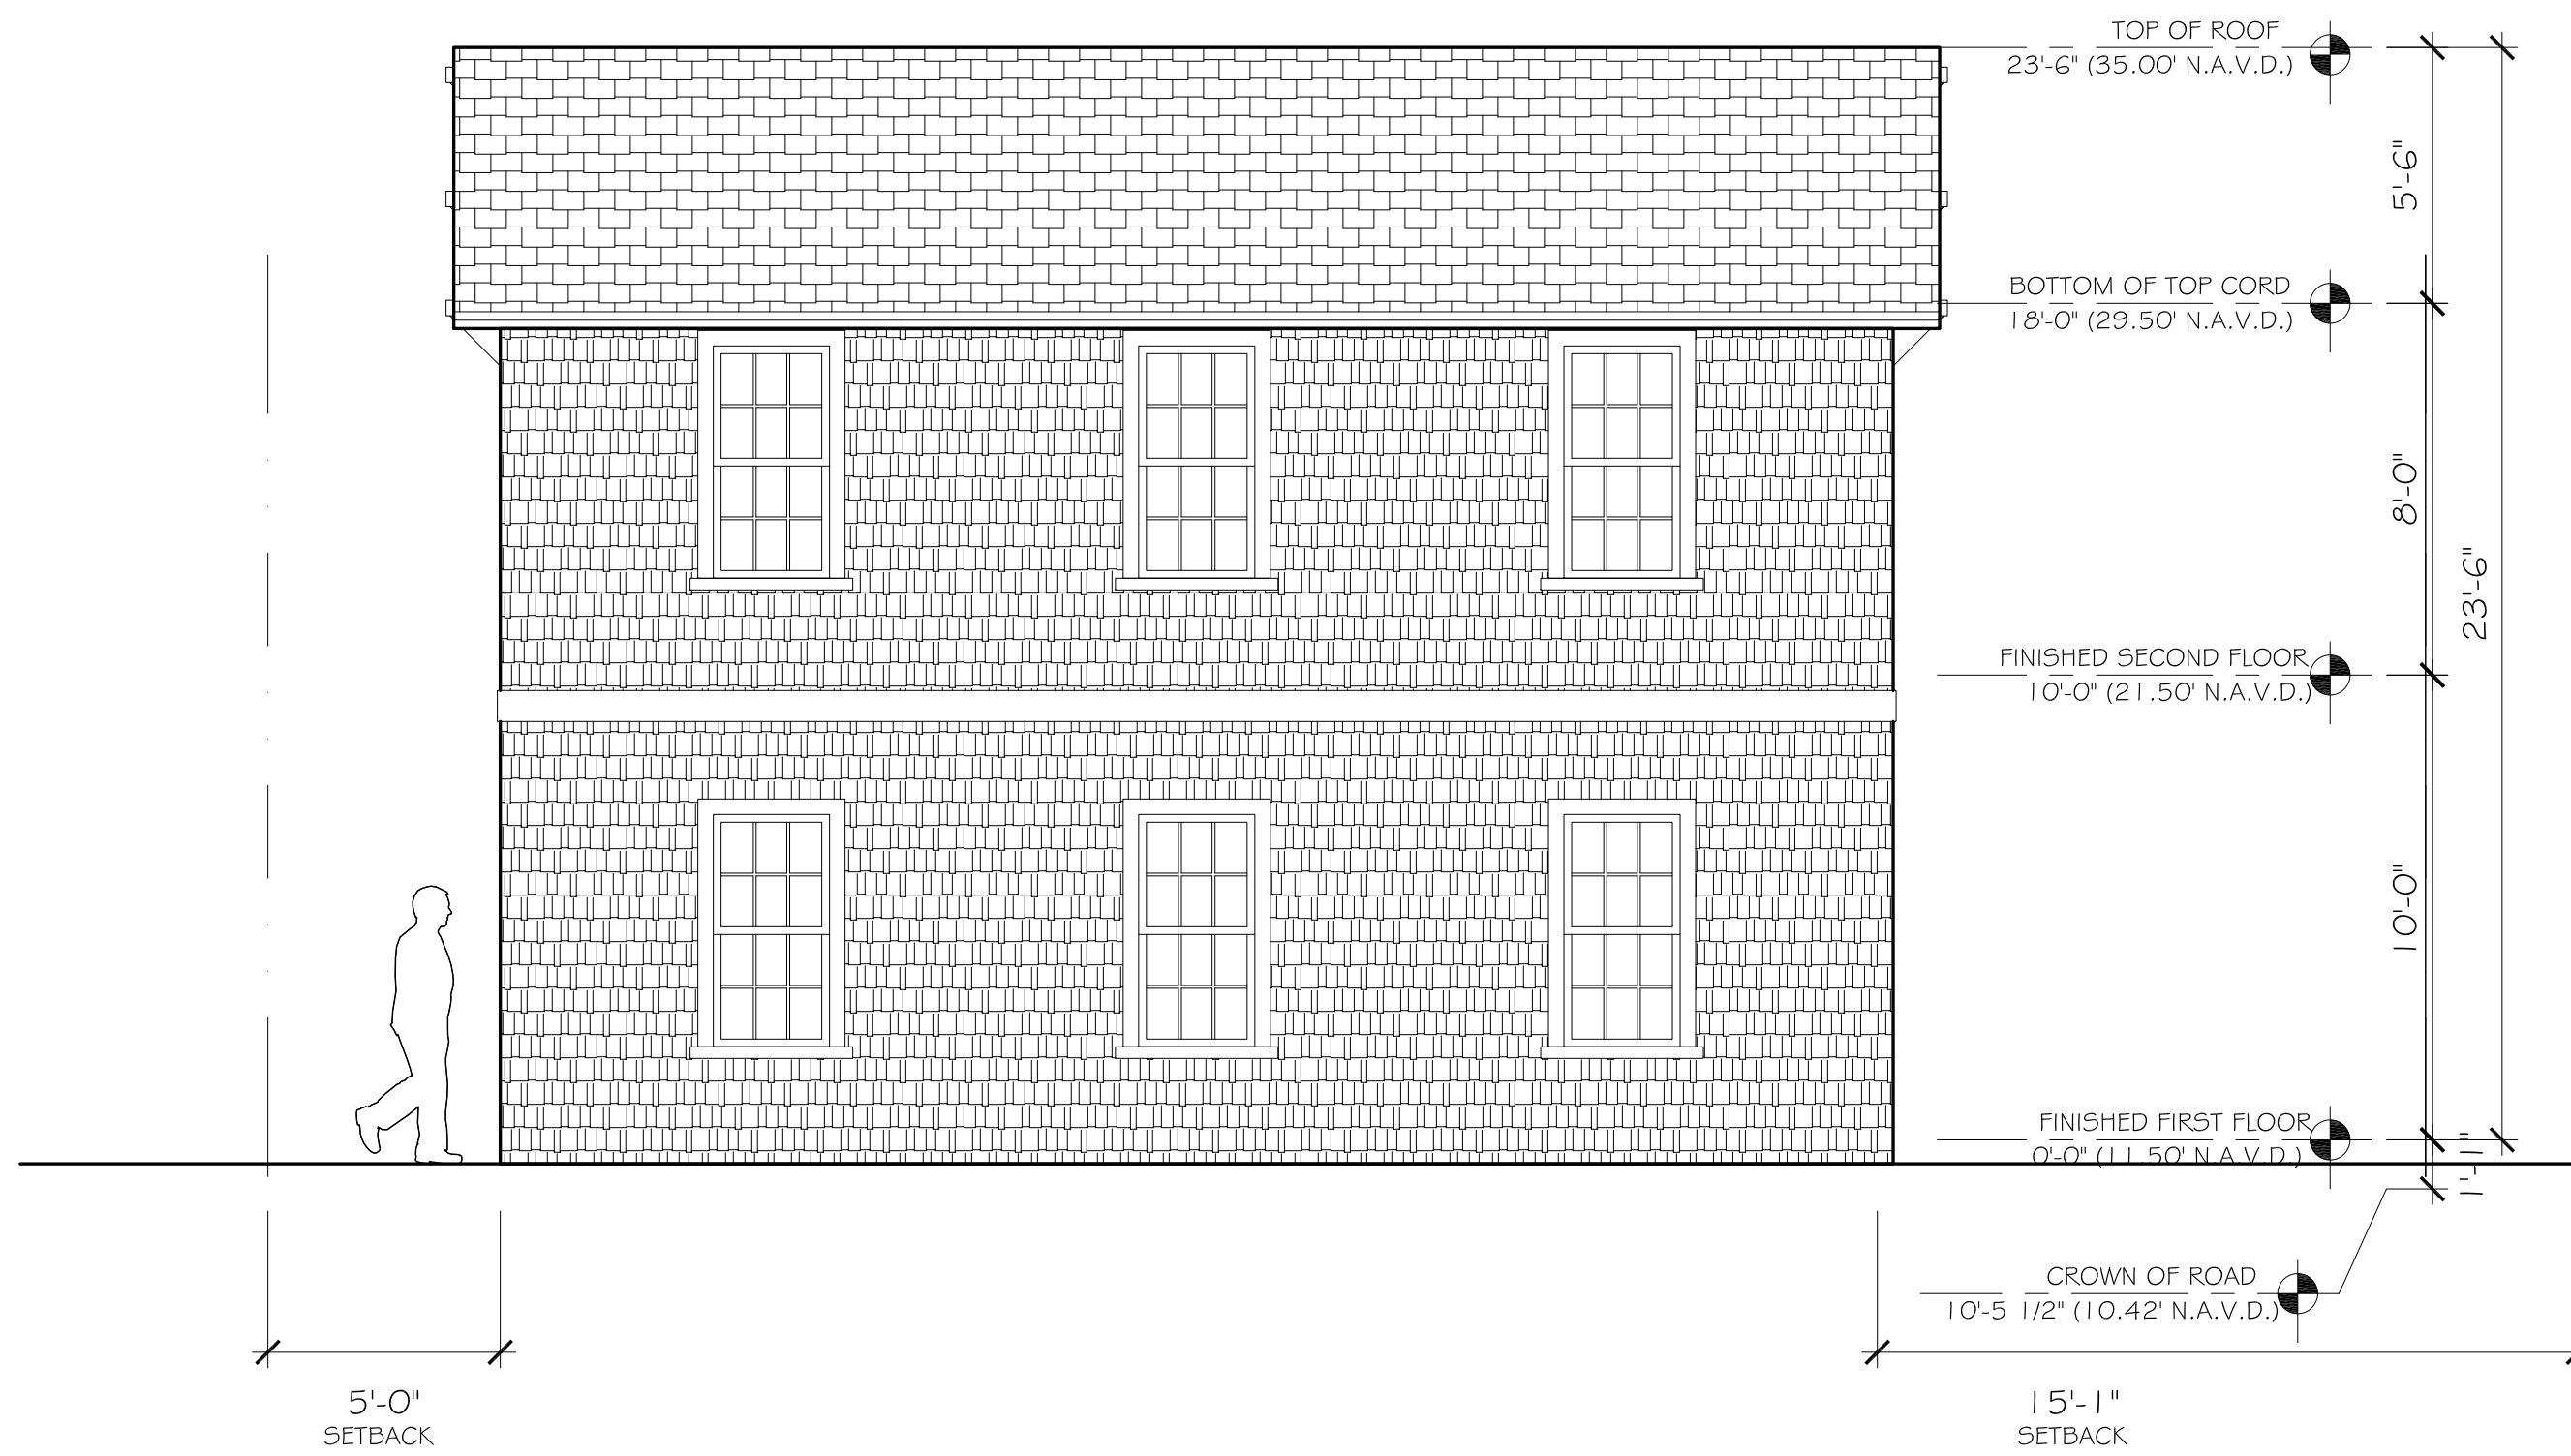

PROPOSED NORTH ELEVATION-GUEST HOUSE

SCALE: 1/4" = 1'-0"

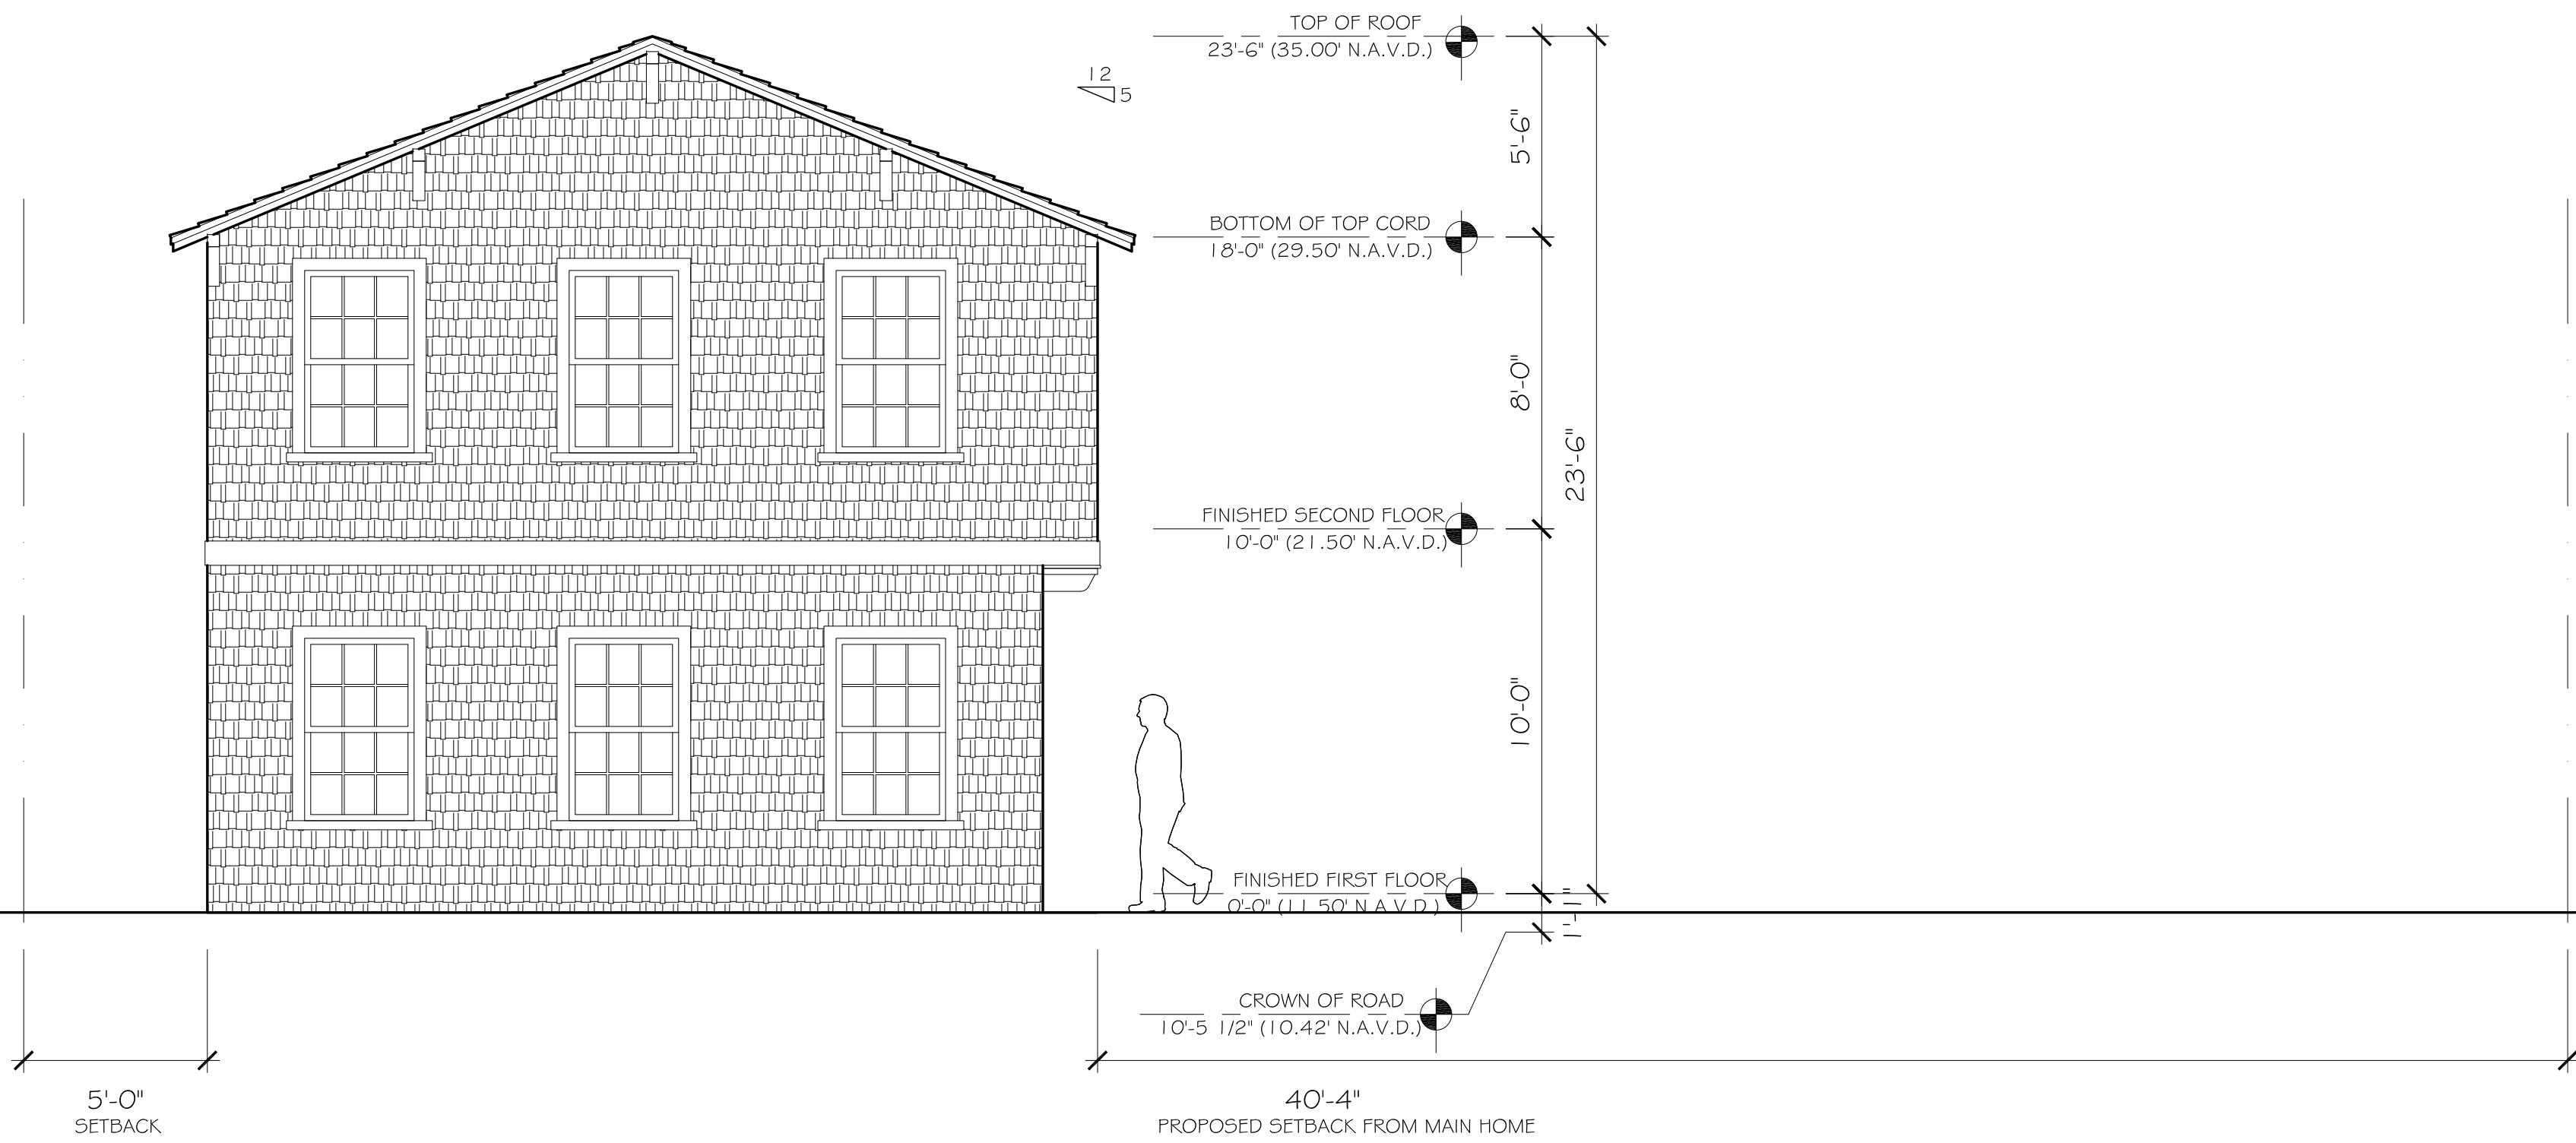

PROPOSED WEST ELEVATION-GUEST HOUSE

SCALE: 1/4" = 1'-0"

CONSULTANT:

PROPOSED RESIDENCE FOR:
141 AUSTRALIAN AVE, LLC
141 AUSTRALIAN AVE
PALM BEACH, FLORIDA 33480

REVISIONS:



SHEET NUMBER:

20