

RECEIVED
By yfigueroa at 11:03 am, Jan 30, 2023

Architectural Corporation
FL Registration - AA26003344
444 25th st. Ste. 1
West Palm Beach, Florida 33407
Telephone 561.655.8582

CONSULTANTS

125 VIA DEL LAGO
PALM BEACH
FL 33480

COA-22-054
ZON-22-153



- remove existing garage entry stair
- add 890 sq ft of coverage for an addition to the existing home and new exterior garage entry stair.

[illegible]

PICTURES:	PG - 3
SURVEY:	PG - 5
STREETSCAPE:	PG - 6
SITE PLANS:	PG - 9
PLANS:	PG - 11
ELEVATIONS:	PG - 18
ELEVATION RENDERS:	PG - 21
RENDERINGS:	PG - 23
SITE DIAGRAM:	PG - 25
CIVIL DWGS:	PG - 26



· **LABERGE & MÉNARD INC.**

Architectural Corporation
FL Registration - AA26003344

444 25th St. Ste. 1
West Palm Beach, Florida 33407
Telephone 561.655.8582

CONSULTANTS

125 VIA DEL LAGO
PALM BEACH
FL 33480

COA-22-054
ZON-22-153


SHEET INDEX TOTAL SHEETS

CONSULTANTS

125 VIA DEL LAGO

125 VIA DEL LAGO
PALM BEACH
FL 33480

COA-22-054
ZON-22-153

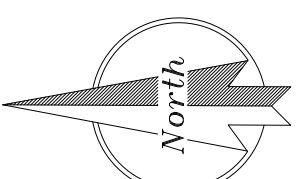

1/25/23	PLOT DATE
MARK	DATE DESCRIPTION
PROJECT NO: #104	
CAD DWG FILE: 1.19.23 - 125 VIA DE LAGO LANDMARKS.DWG	
DRAWN BY: C. KIDLE	
CHK'D BY: I. VARNAVA	
COPYRIGHT:	



SHEET TITLE


EXISTING & PROPOSED SITE
PLAN

SP-001

SHEET INDEX

TOTAL SHEETS

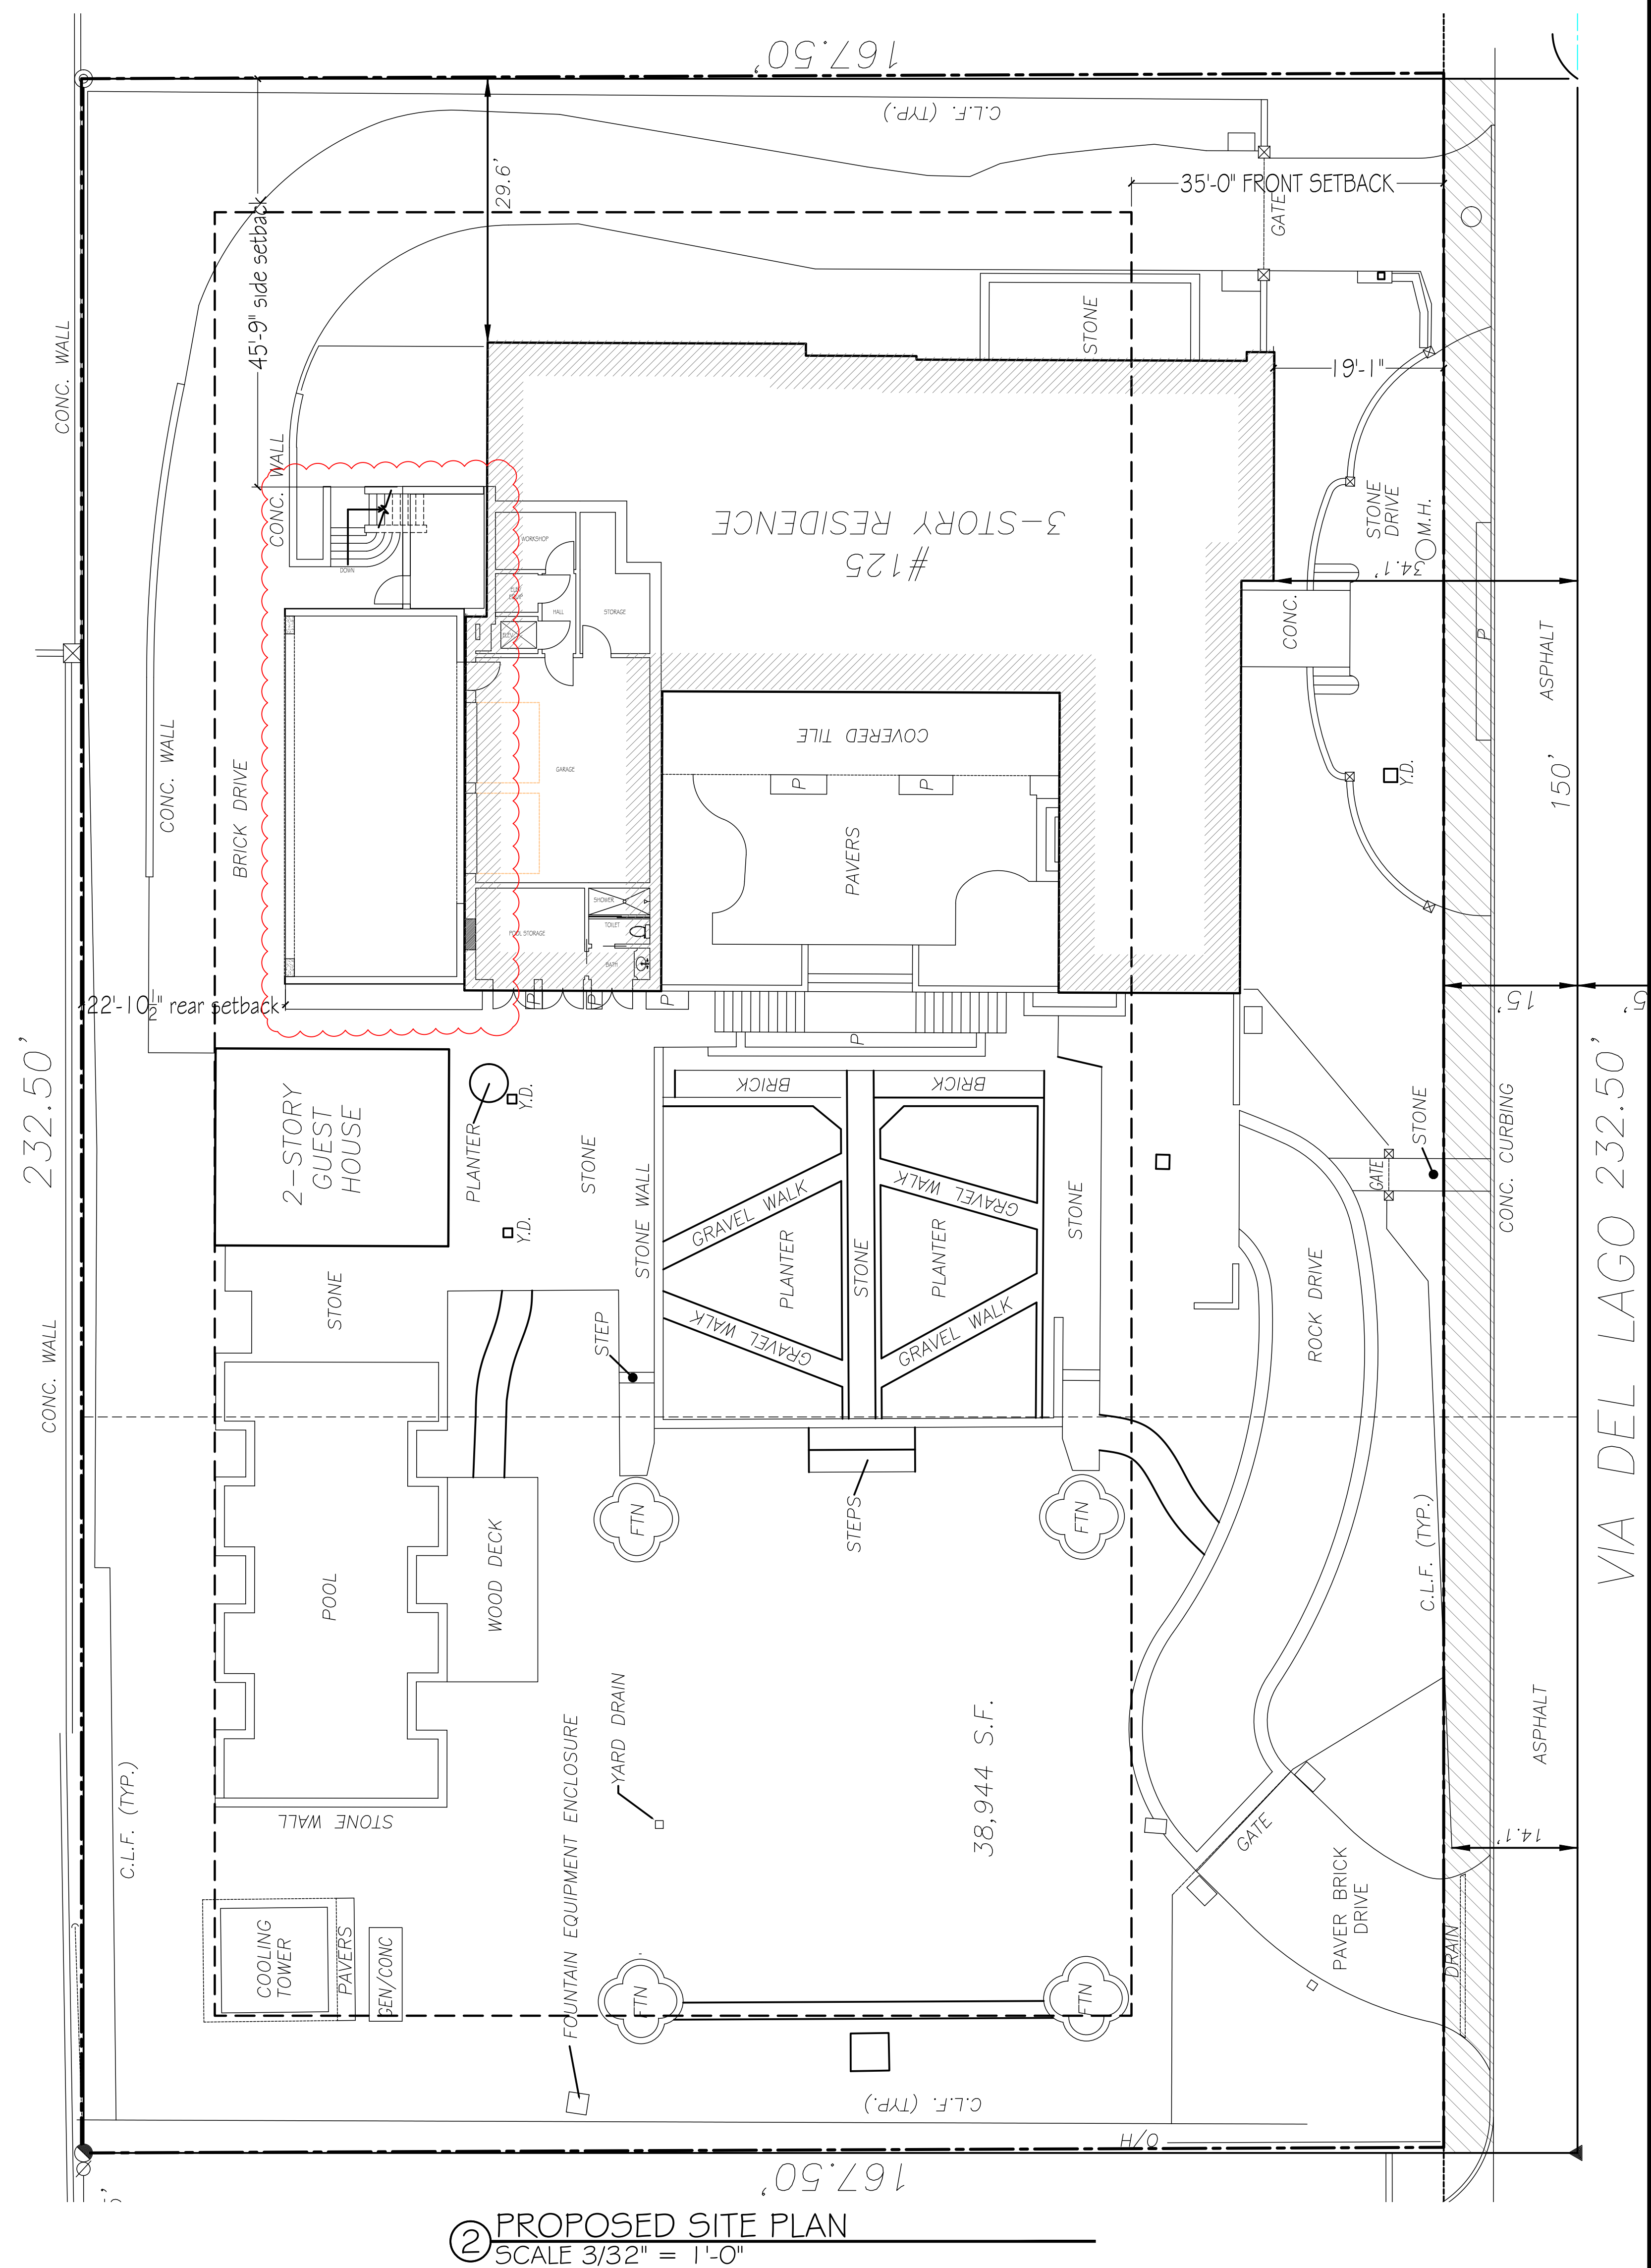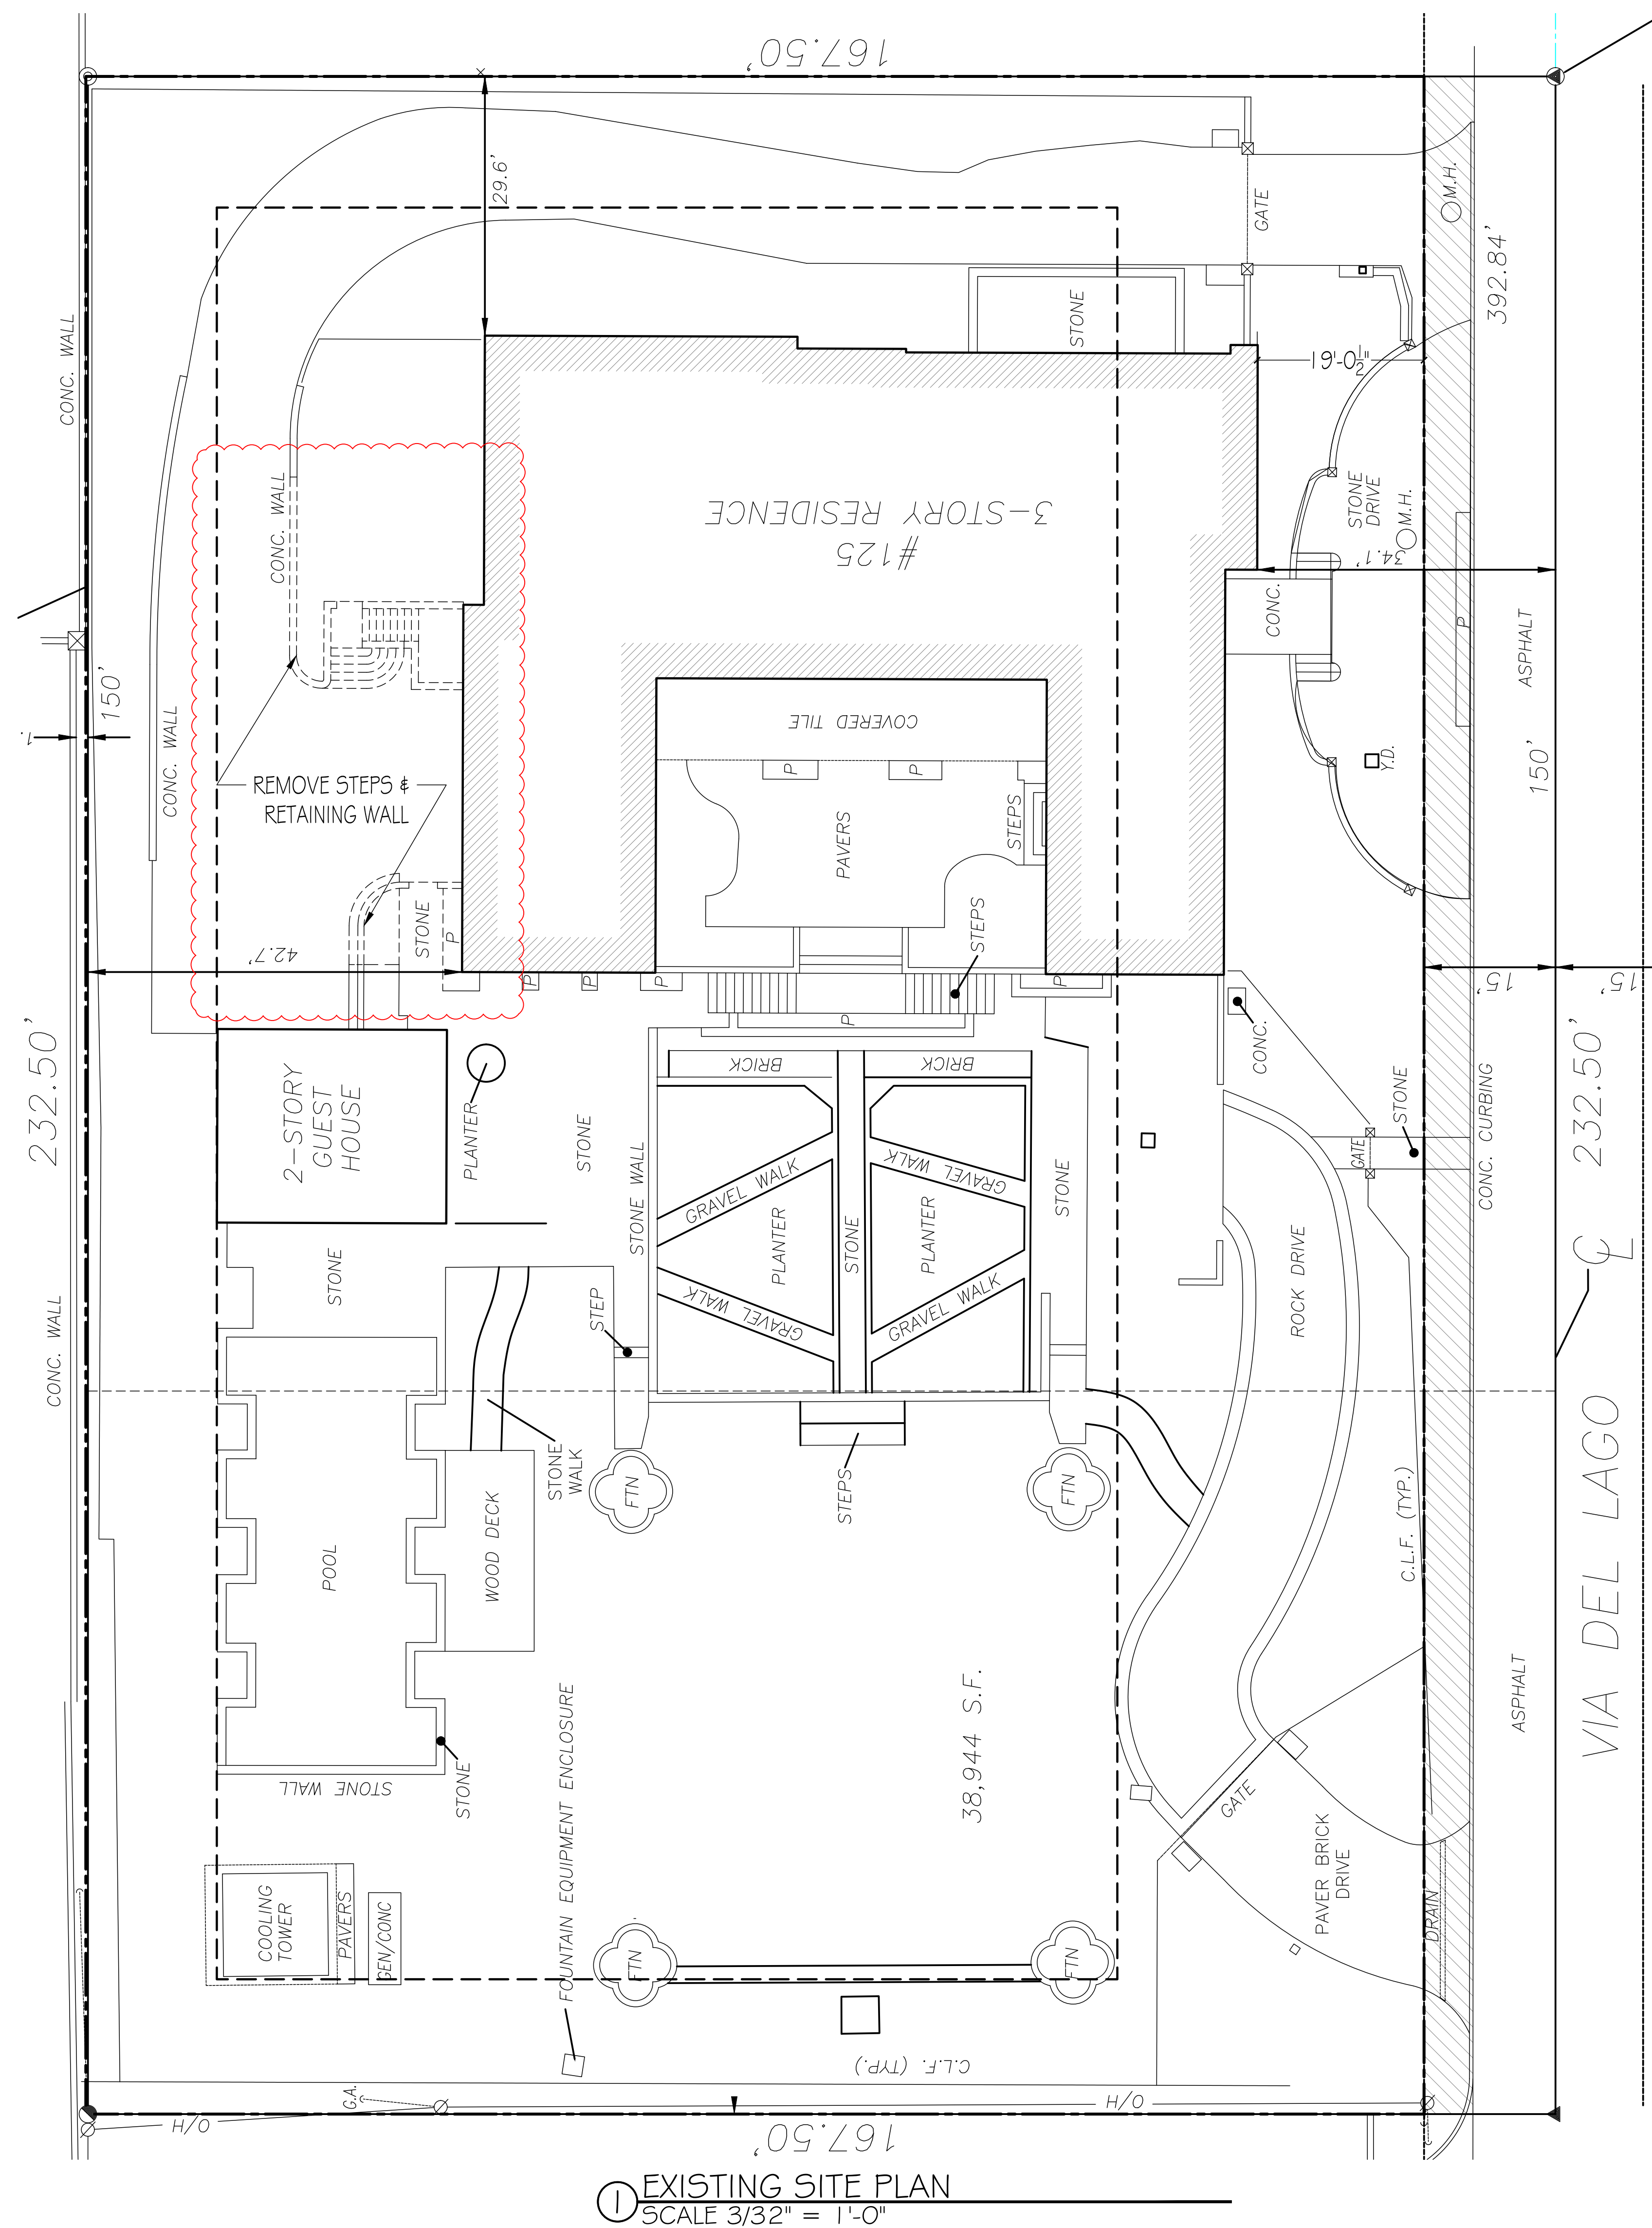

 


444 25th st. Ste. 1
West Palm Beach, Florida 33407
Telephone 561.655.8582

CONSULTANTS

125 VIA DEL LAGO
PALM BEACH
FL 33480

COA-22-054
ZON-22-153

 

PROJECT NO:	#104
CAD DWG FILE:	1.19.23 - 125 VIA DE LAGO LANDMARKS.DWG
DRAWN BY:	C. KIDLE
CHK'D BY:	I. VARNAVA
COPYRIGHT:	


PREVIOUS PLAN FIRST FLOOR

SHEET INDEX

TOTAL SHEETS: 10


35' FRONT SETBACK

5' REAR SETBACK

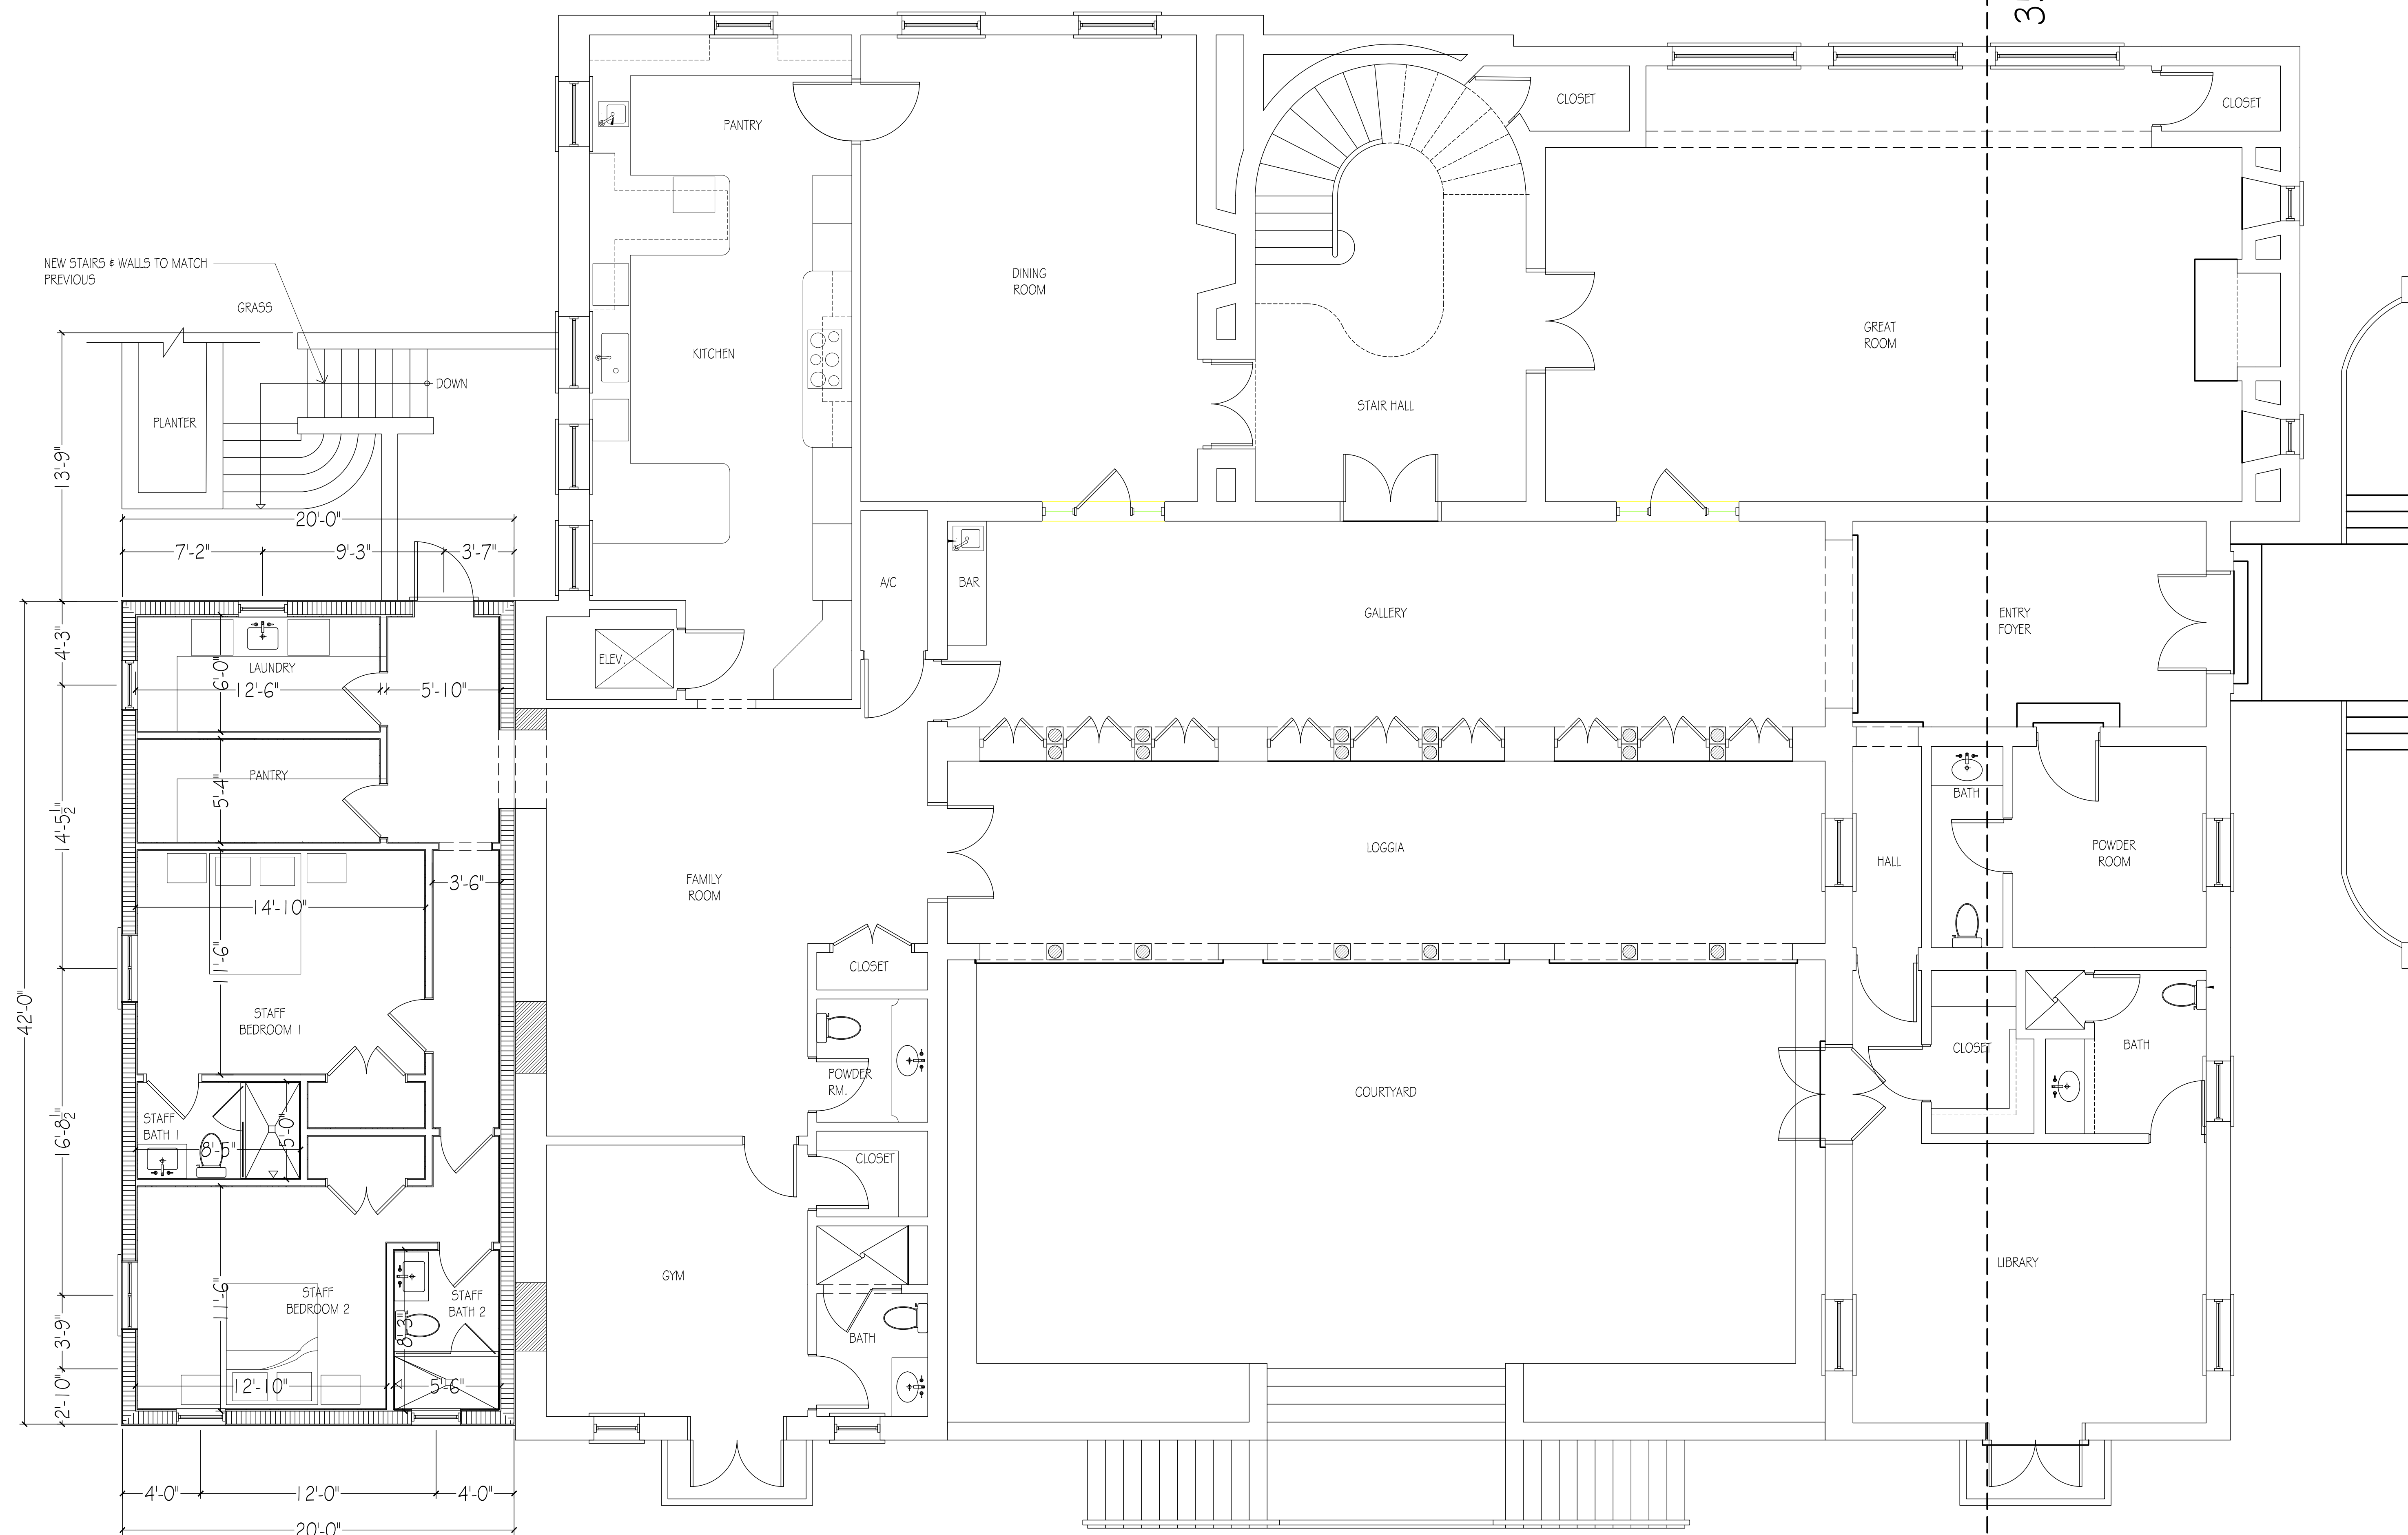

① PREVIOUS PLAN (FIRST FLOOR)
SCALE 1/4" = 1'-0"

SCALE 1/4" = 1'-0"

 

444 25th st. Ste. 1
West Palm Beach, Florida 33407
Telephone 561.655.8582

CONSULTANTS

125 VIA DEL LAGO
PALM BEACH
FL 33480

COA-22-054
ZON-22-153



PROJECT NO:	#104
CAD DWG FILE:	1.19.23 - 125 VIA DE LAGO LANDMARKS.DWG
DRAWN BY:	C. KIDLE
CHK'D BY:	I. VARNAVA
COPYRIGHT:	

SHEET TITLE

PREVIOUS PLAN SECOND
FLOOR

A-003


SHEET INDEX

TOTAL SHEETS 10

15' SIDE SETBACK

35' FRONT SETBACK

15' REAR SETBACK

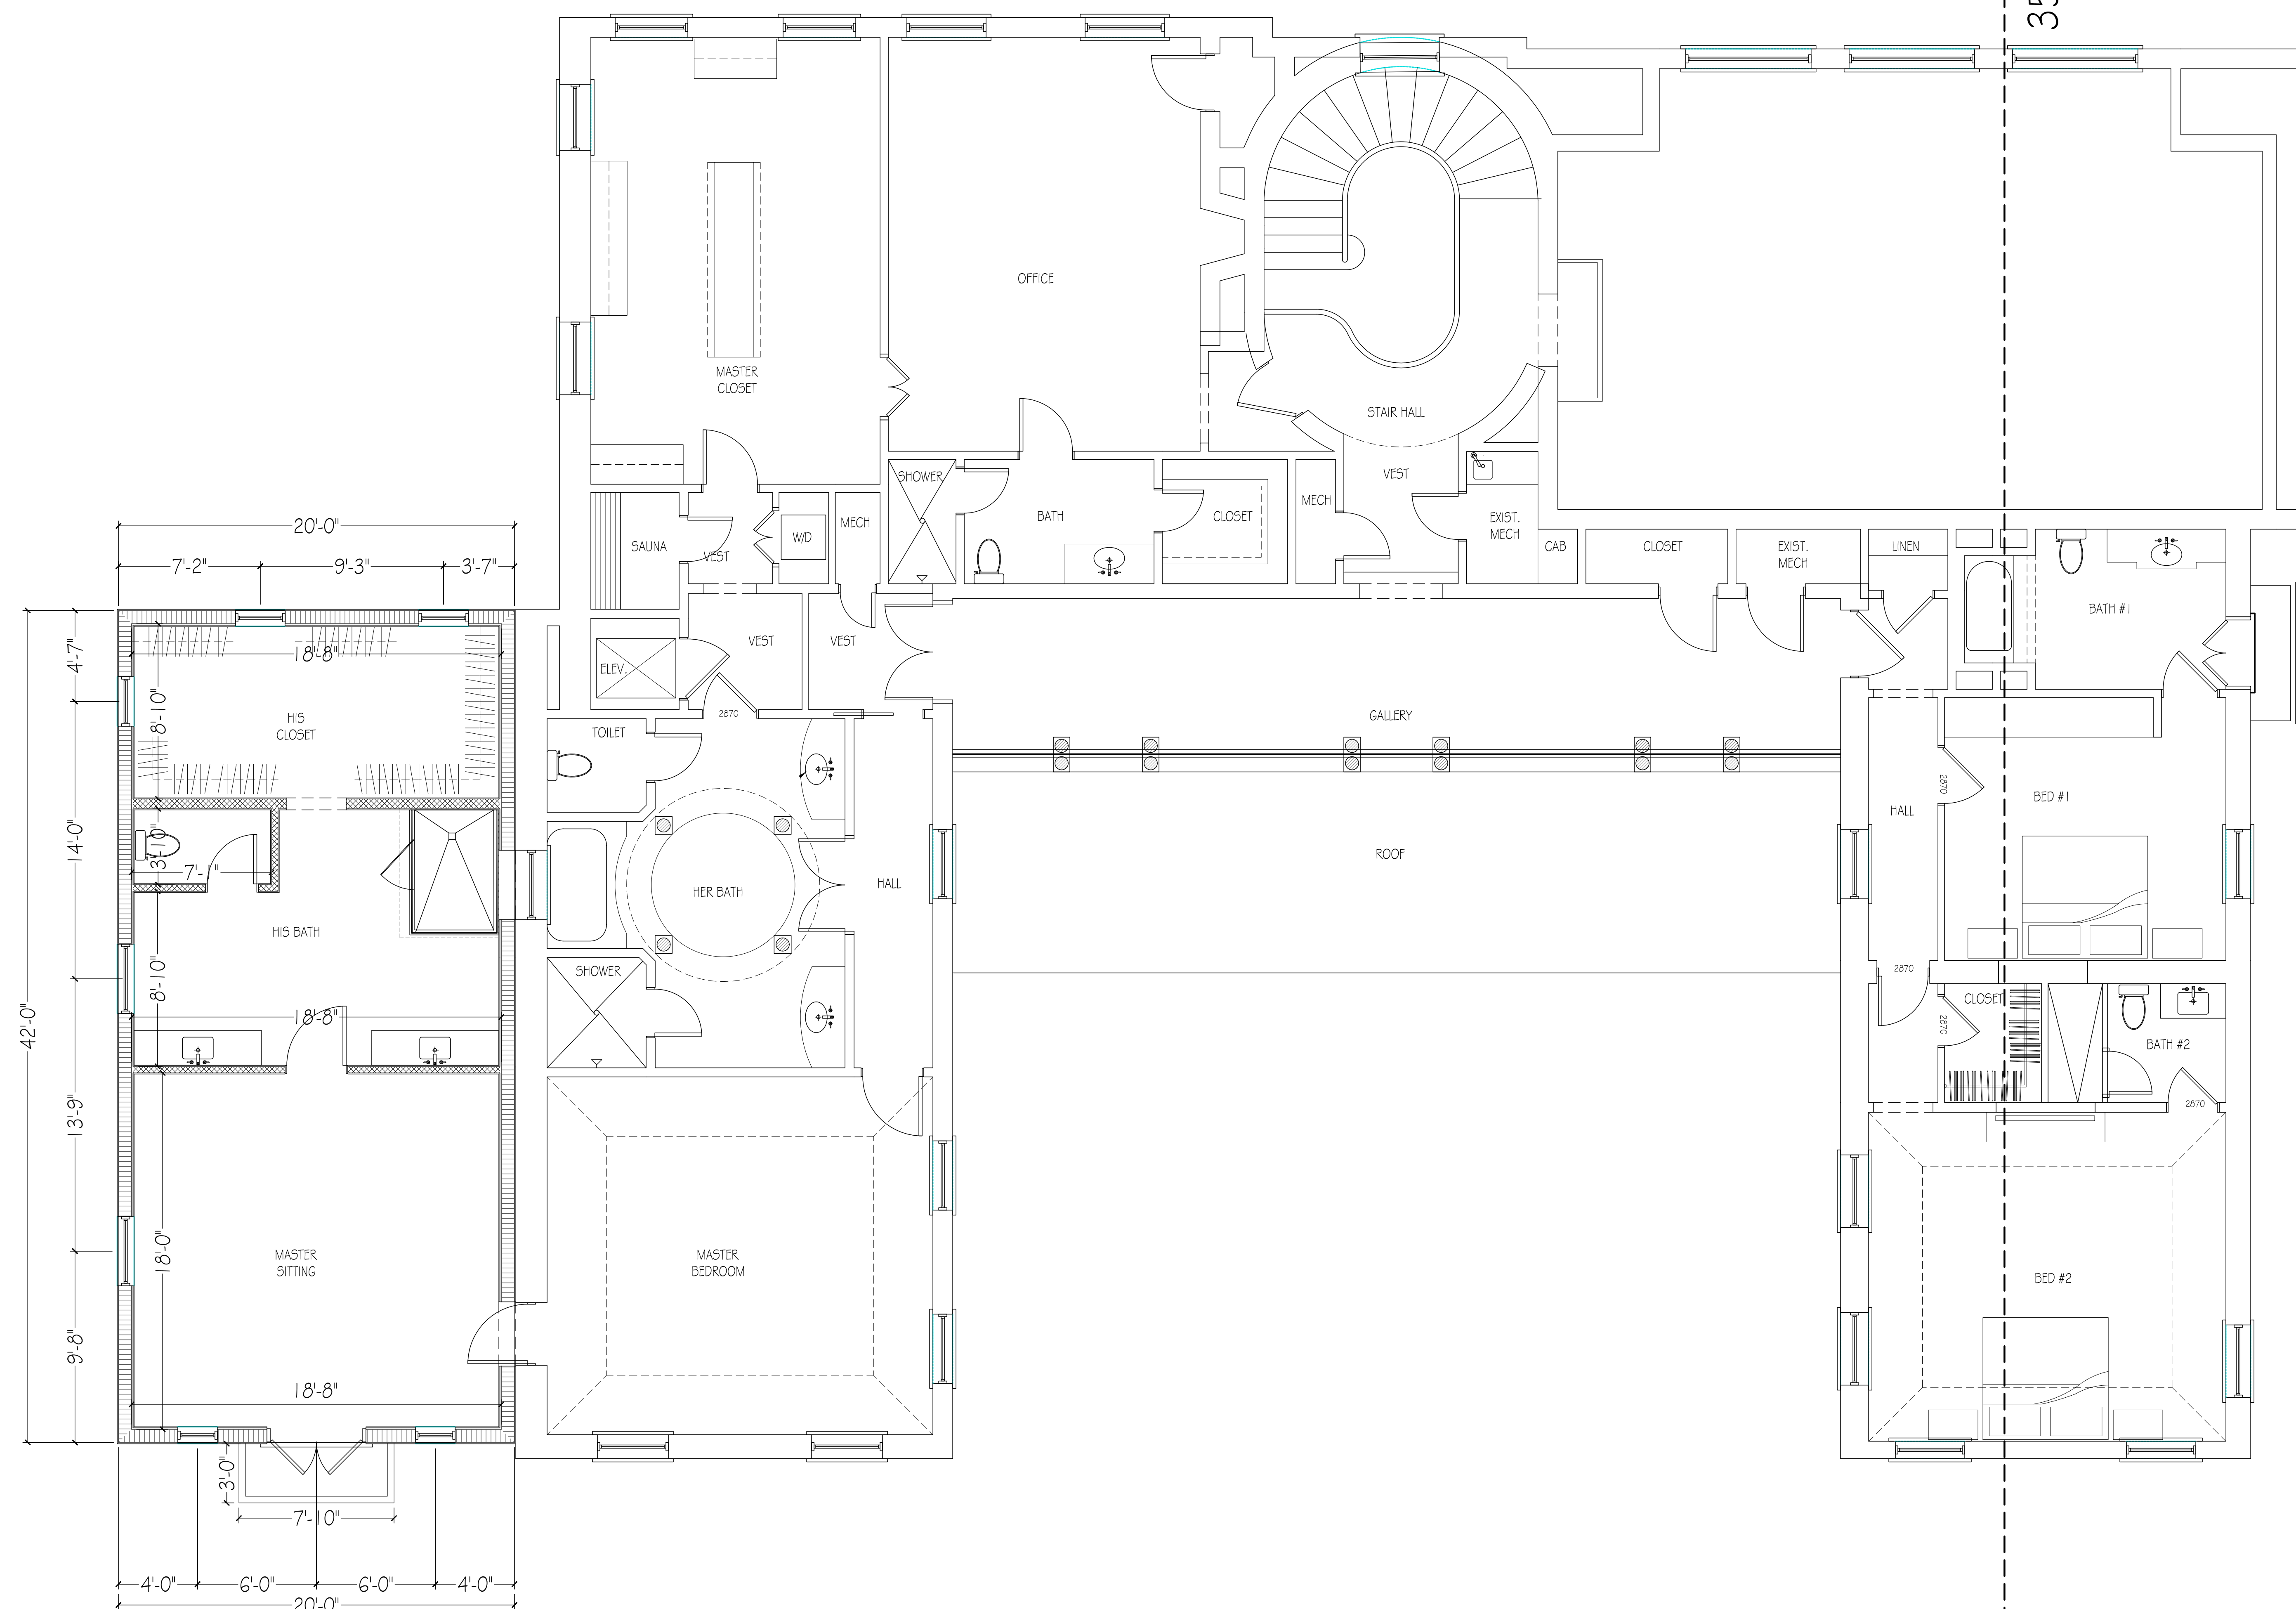

① PREVIOUS PLAN (SECOND FLOOR)
SCALE 1/4" = 1'-0"



LABERGE & MÉNARD INC.

Architectural Corporation
FL Registration - AA26003344


444 25th St. Ste. 1
West Palm Beach, Florida 33407
Telephone 561.655.5582

CONSULTANTS

125 VIA DEL LAGO

125 VIA DEL LAGO
PALM BEACH
FL 33480

COA-22-054
ZON-22-153

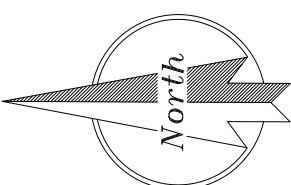

MARK	DATE	DESCRIPTION

PROJECT NO: #104
CAD DWG FILE: 1.19.23 - 125 VIA DE LAGO LANDMARKS.DWG
DRAWN BY: C. RIDLE
CHK'D BY: I. FARNAYA
COPYRIGHT:

SHEET TITLE
PROPOSED SECOND FLOOR

A-004


SHEET INDEX

TOTAL SHEETS

15' SIDE SETBACK


35' FRONT SETBACK

15' REAR SETBACK

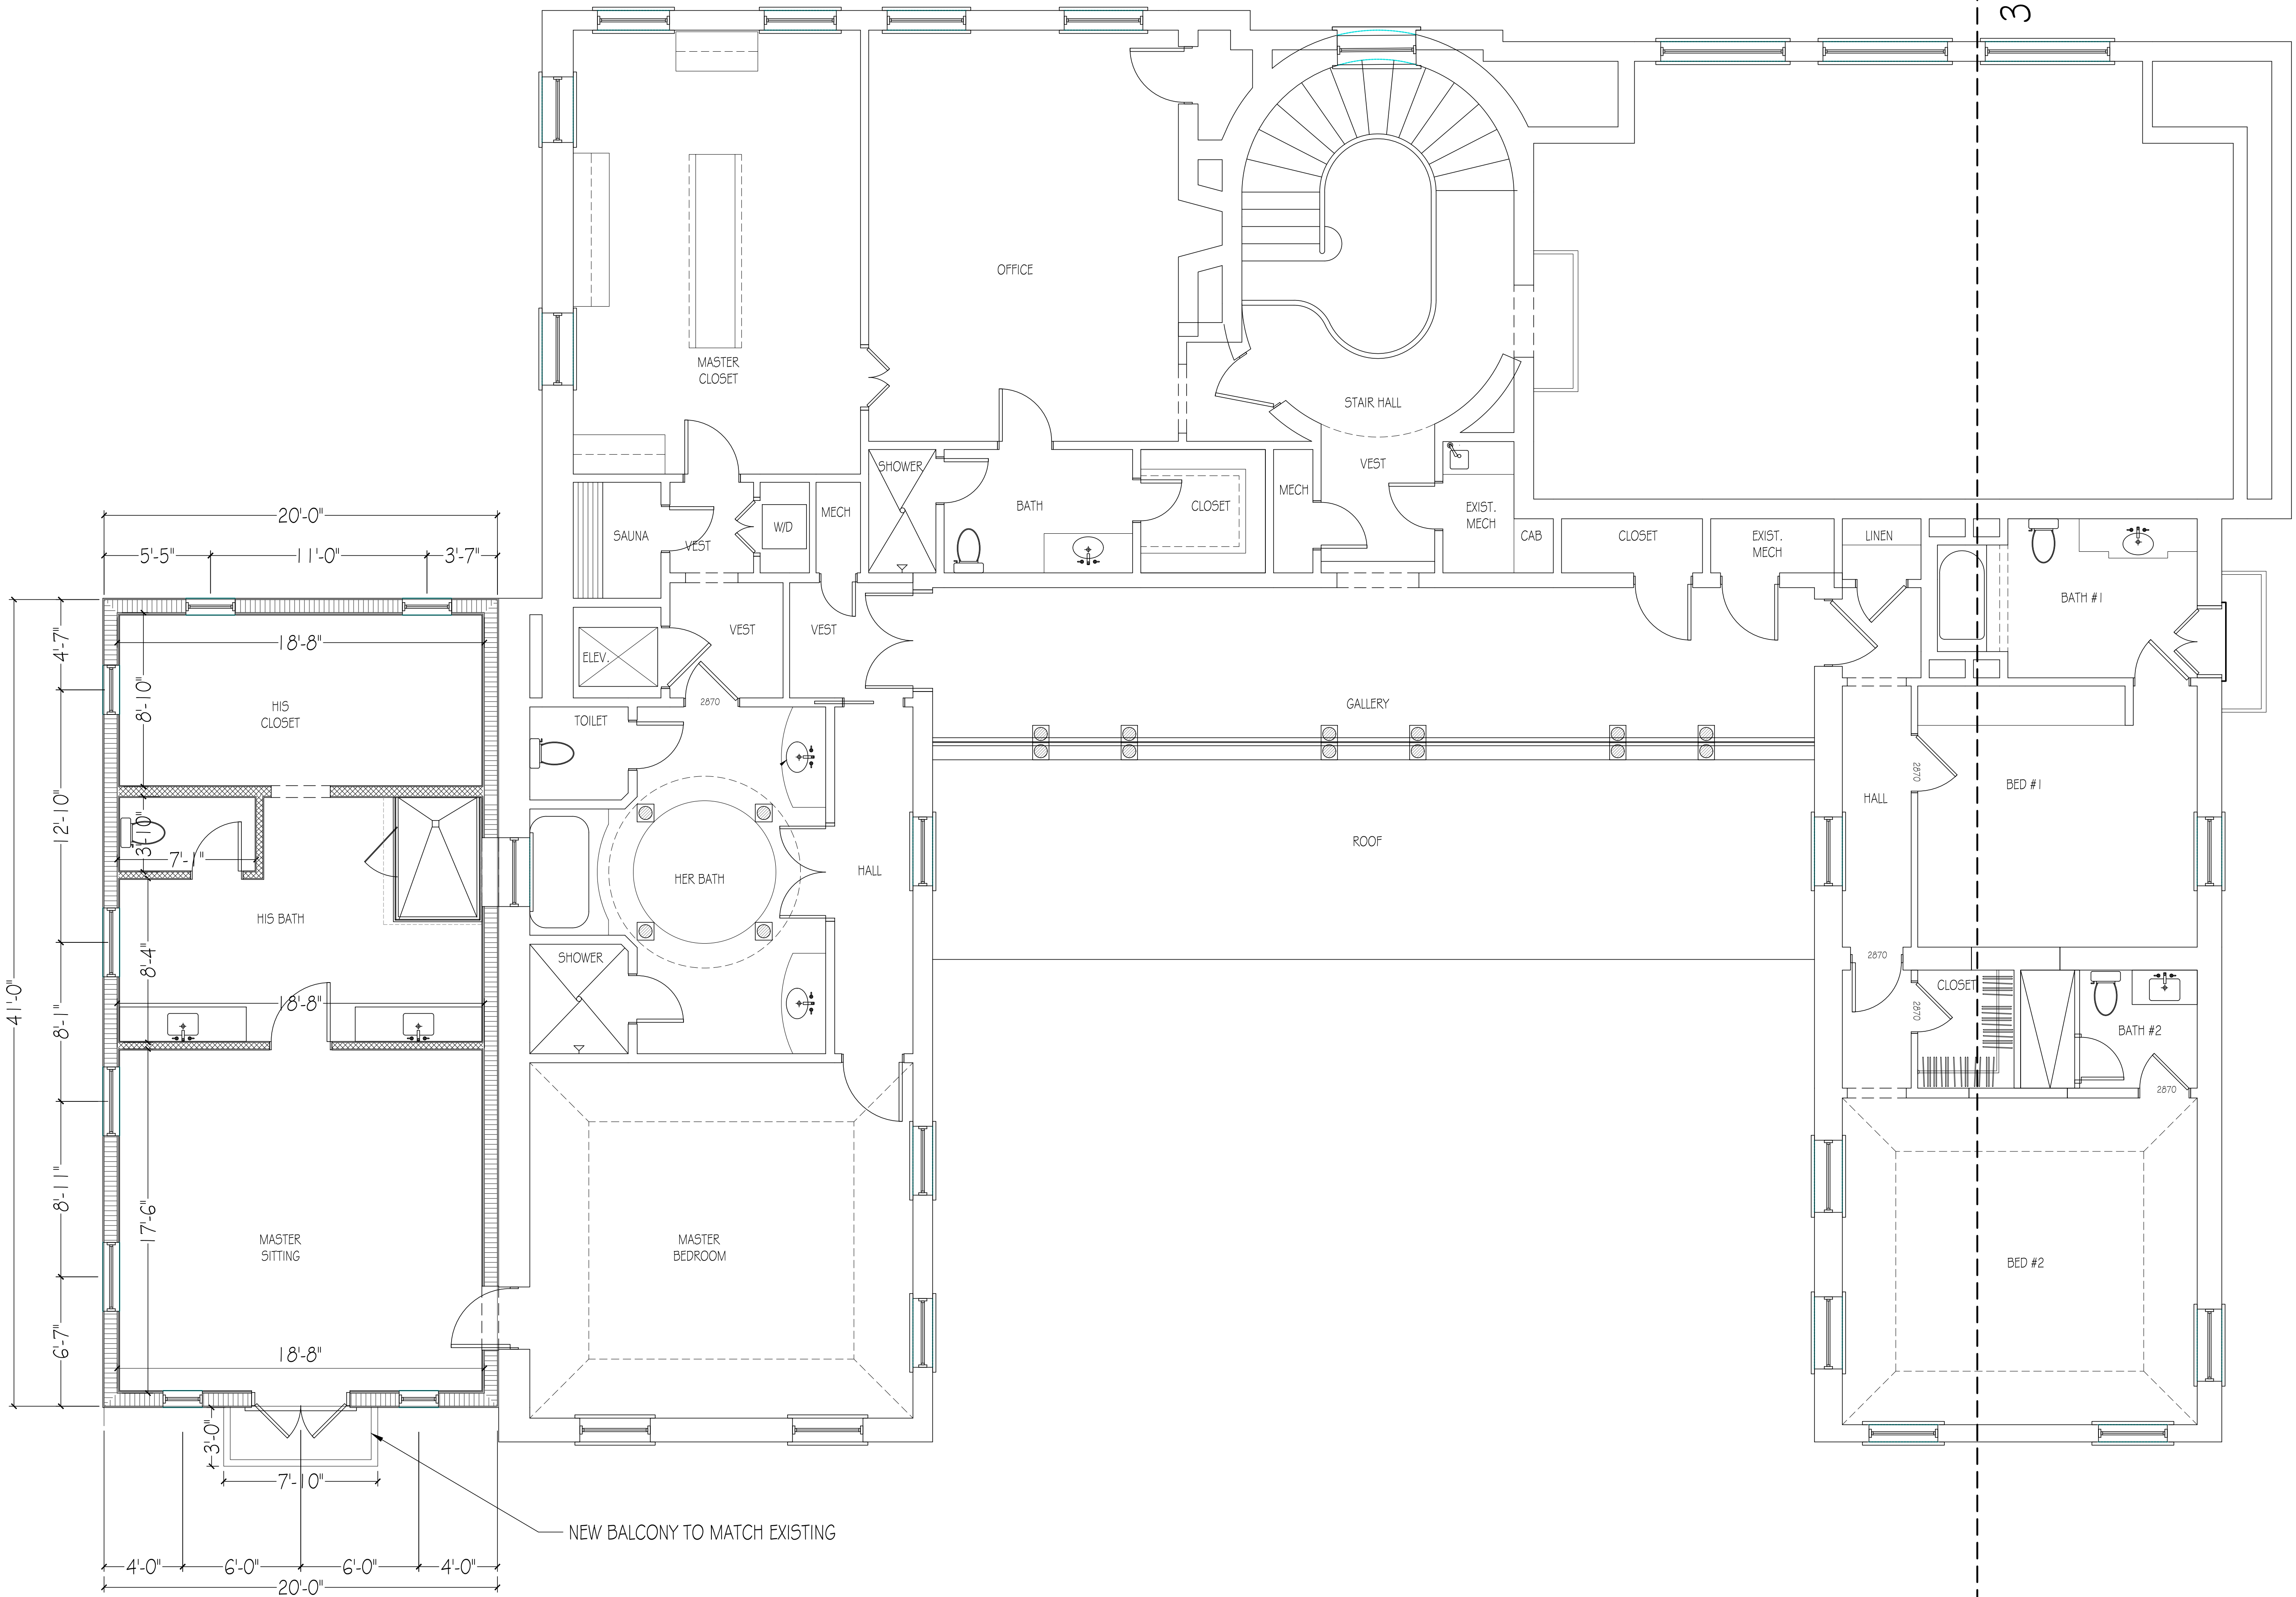

1 PROPOSED SECOND FLOOR
SCALE 1/4" = 1'-0"

15' SIDE SETBACK

 


444 25th st. Ste. 1
West Palm Beach, Florida 33407
Telephone 561.655.8582

CONSULTANT.

125 VIA DEL LAGO
PALM BEACH
FL 33480

COA-22-054
ZON-22-153

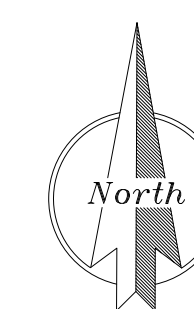
SHEET TITLE

A-005

SHEET INDEX

TOTAL SHEETS 10

15' REAR SETBACK

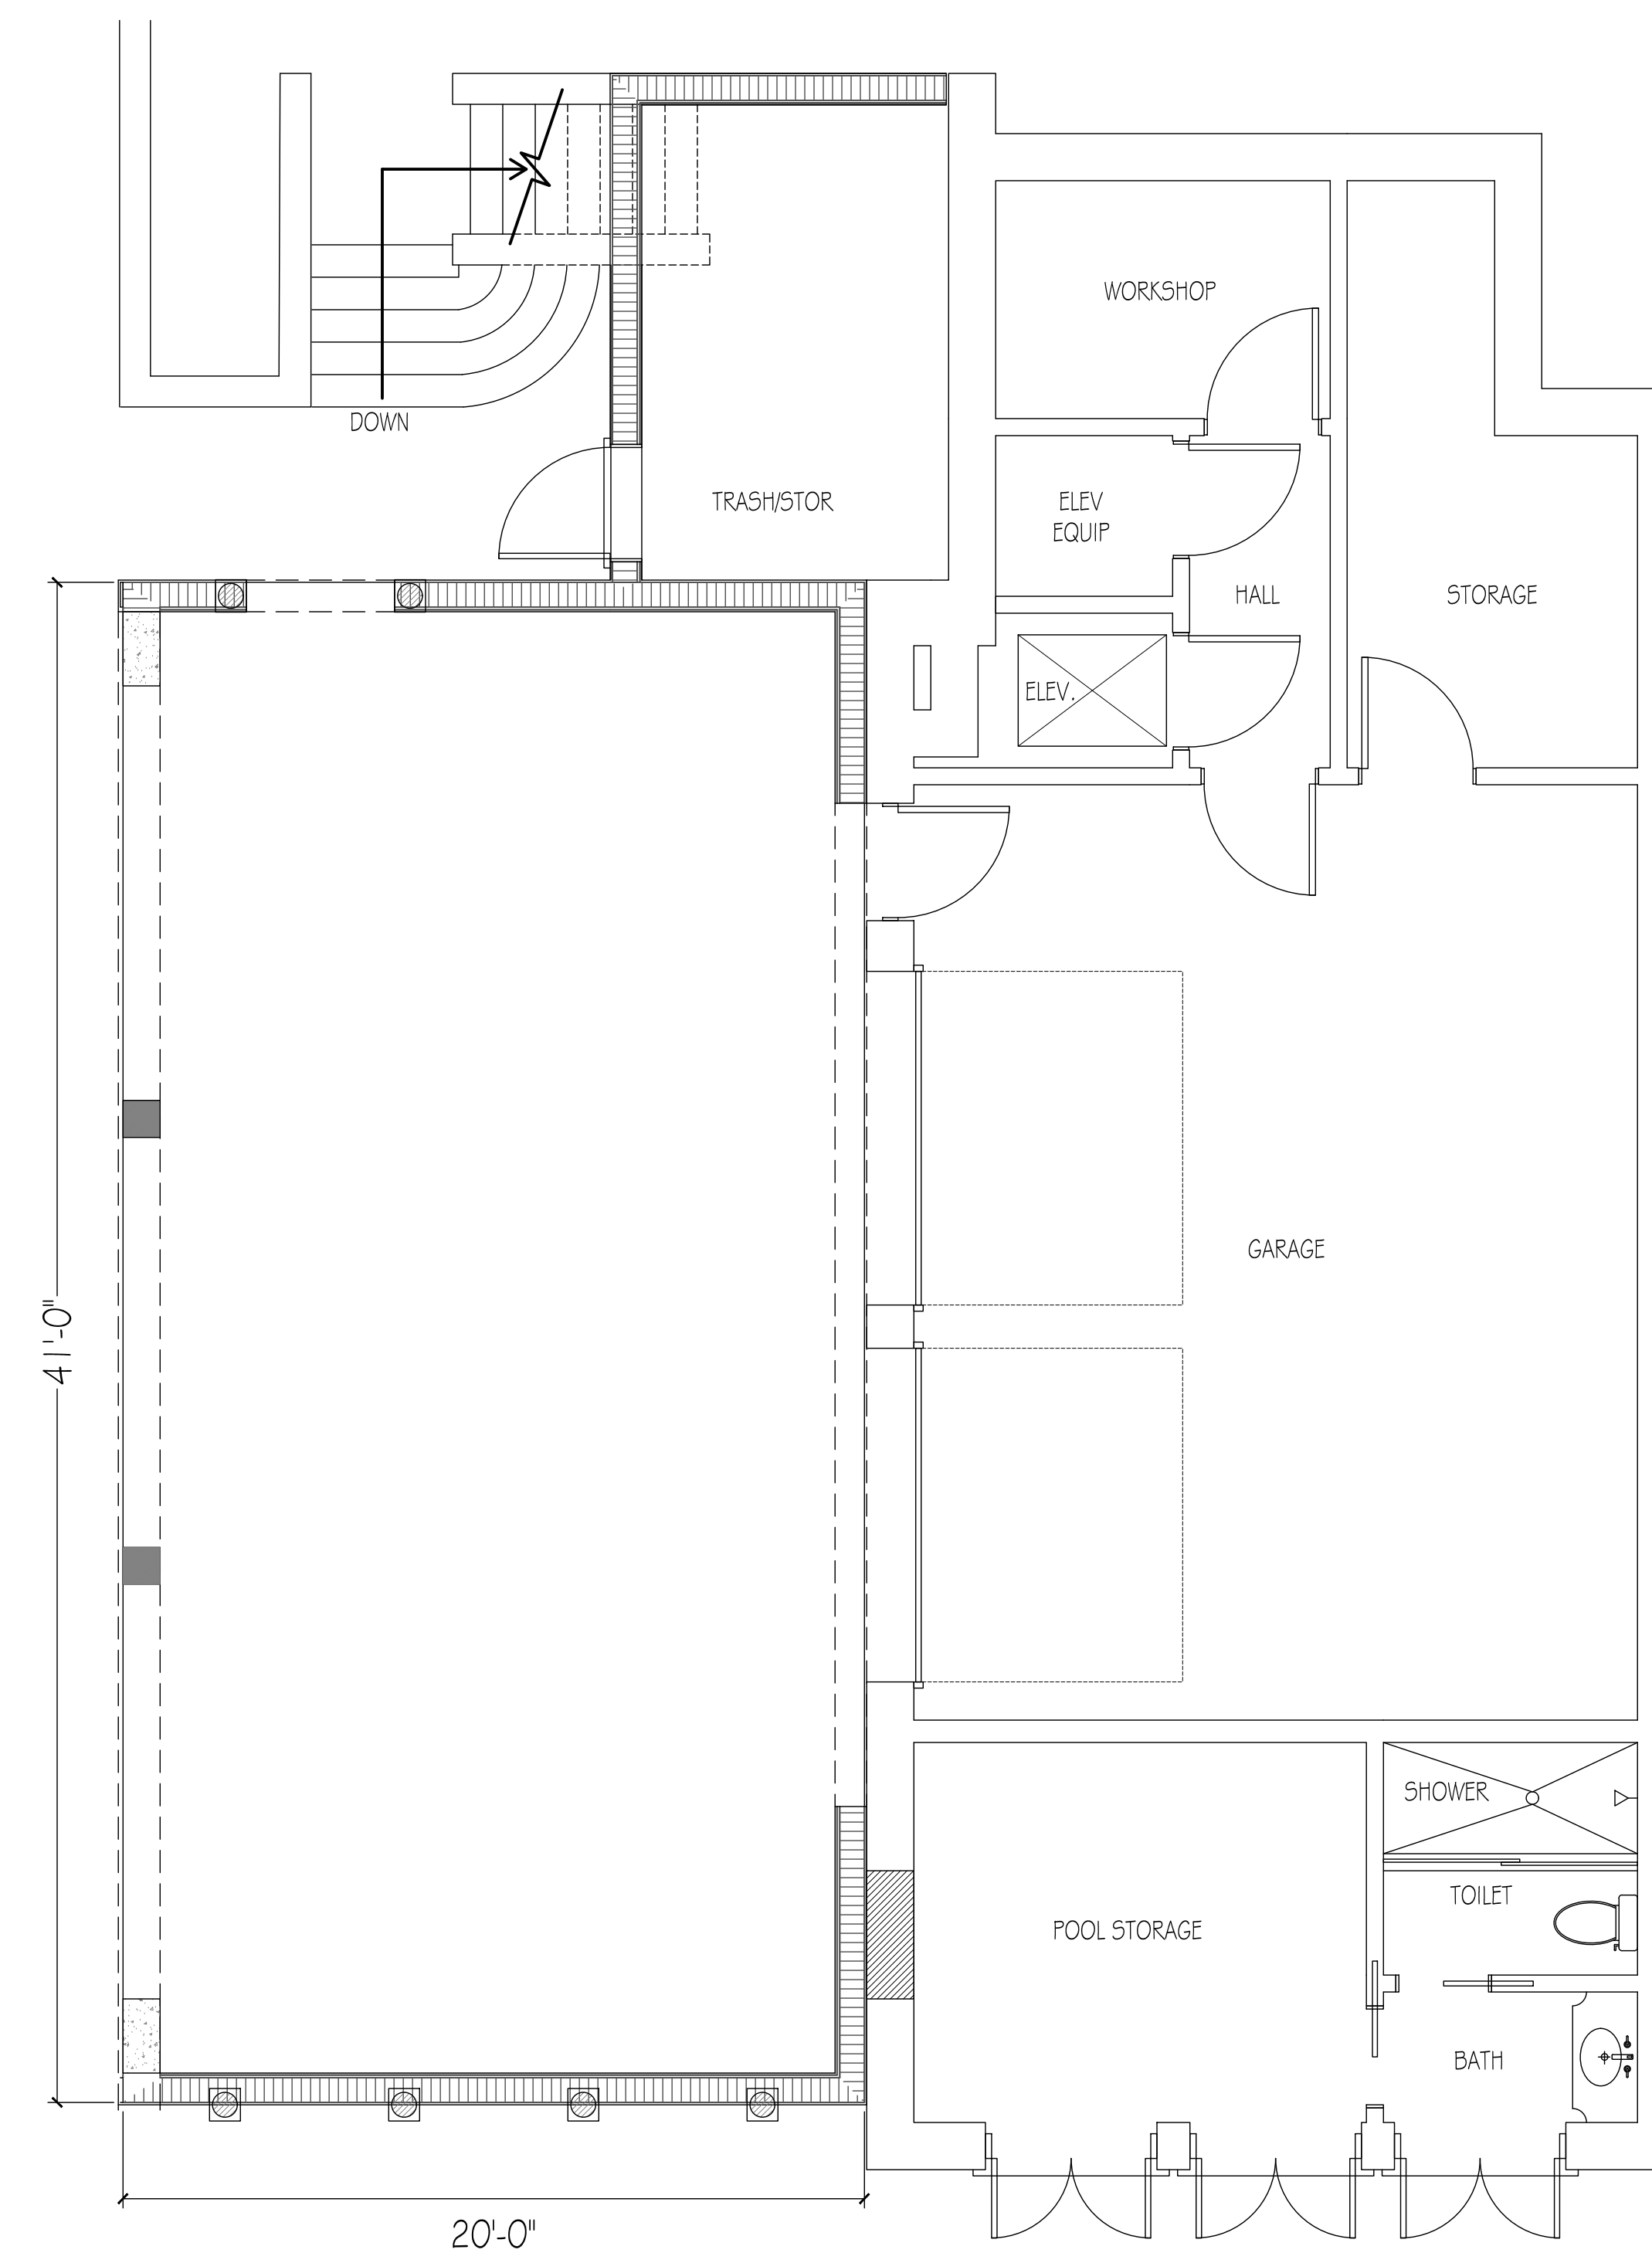

① PROPOSED PLAN (BASEMENT)
SCALE 1/4" = 1'-0"



LABERGE & MÉNARD INC.

Architectural Corporation
FL Registration - AA26003344


444 25th st. Ste. 1
West Palm Beach, Florida 33407
Telephone 561.655.5582

CONSULTANTS

125 VIA DEL LAGO

125 VIA DEL LAGO
PALM BEACH
FL 33480

COA-22-054
ZON-22-153

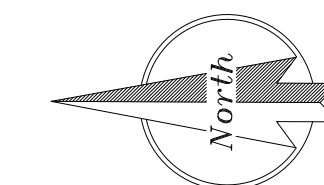

MARK	DATE	DESCRIPTION

PROJECT NO: #104
CAD DWG FILE: 1.18.23 - 125 VIA DE LAGO LANDMARKS.DWG
DRAWN BY: C. RIDLE
CHK'D BY: I. FARNAYA
COPYRIGHT:

SHEET TITLE
PREVIOUS ROOF PLAN

A-006


SHEET INDEX

TOTAL SHEETS


15' SIDE SETBACK

35' FRONT SETBACK

15' REAR SETBACK

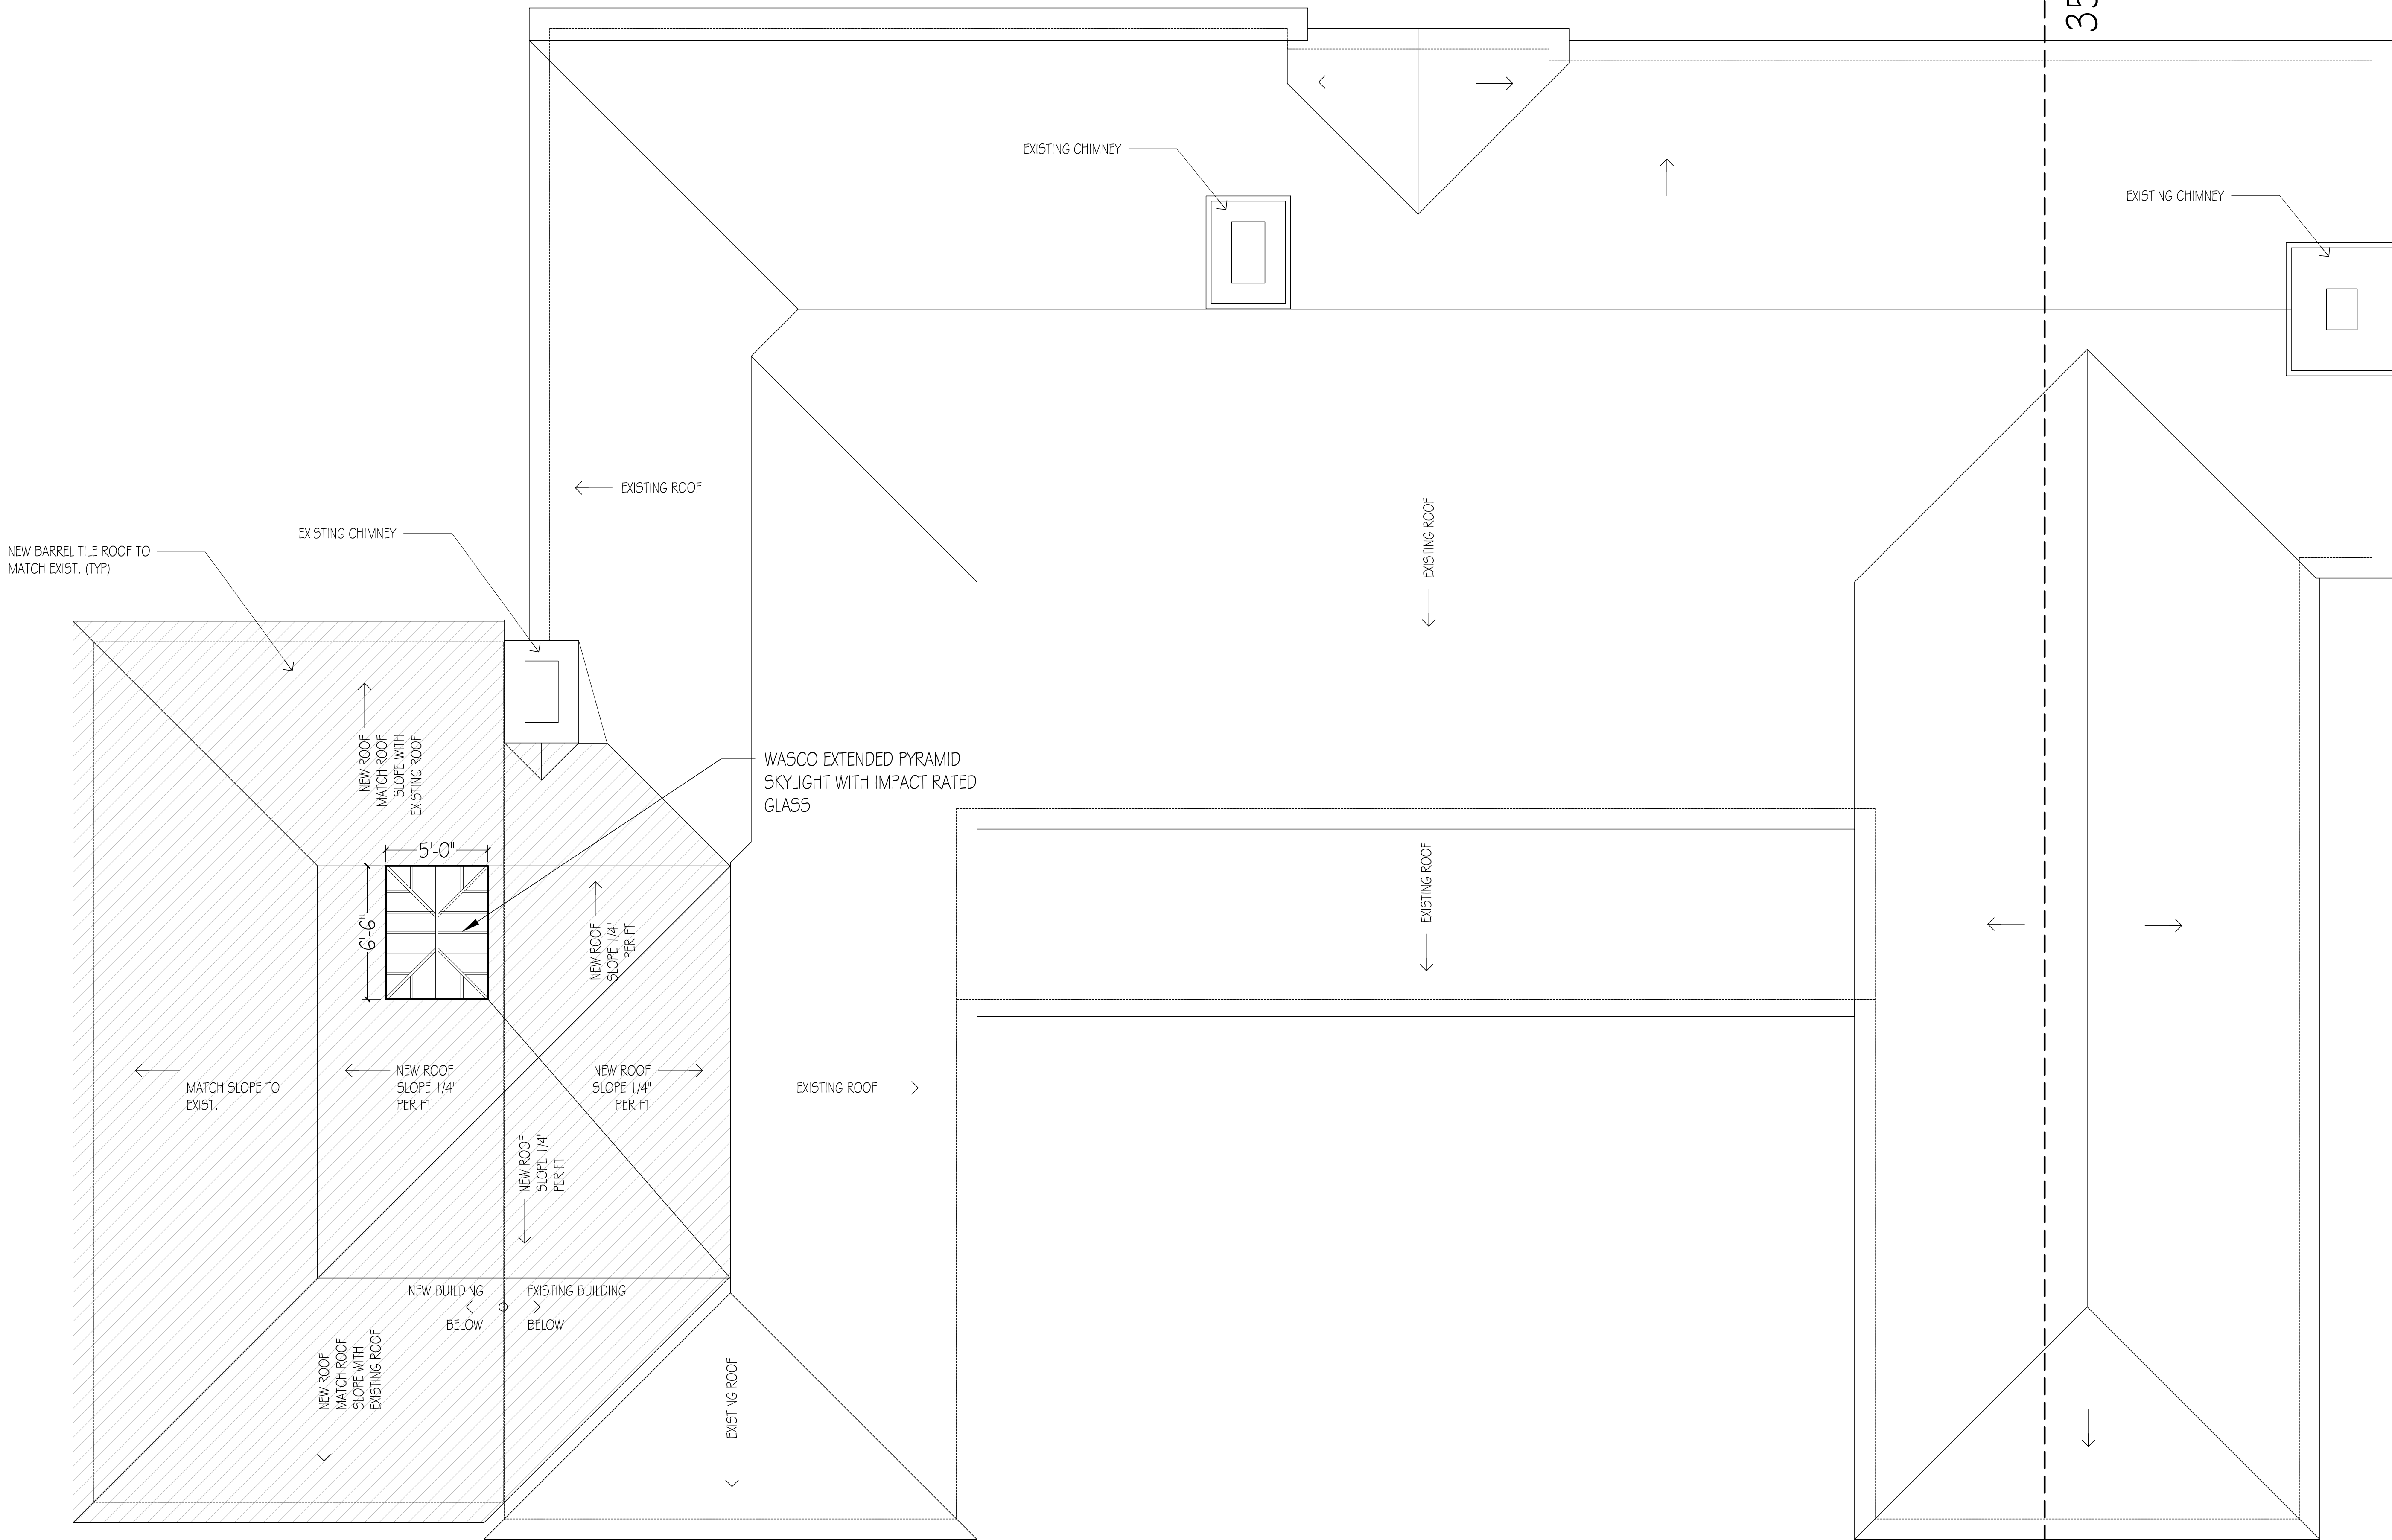

① PREVIOUS ROOF PLAN
SCALE 1/4\" = 1'-0"

 


444 25th st. Ste. 1
West Palm Beach, Florida 33407
Telephone 561.655.8582

CONSULTANTS

125 VIA DEL LAGO
PALM BEACH
FL 33480

COA-22-054
ZON-22-153

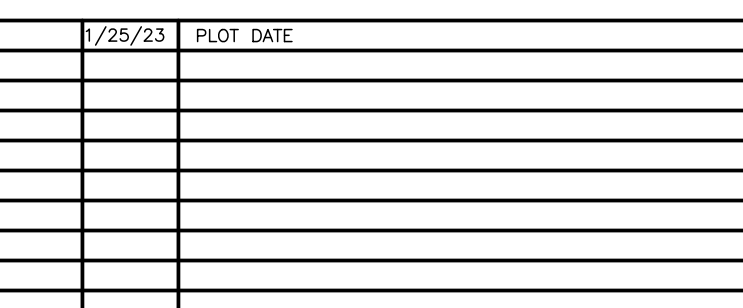

MARK	DATE	DESCRIPTION
------	------	-------------

PROJECT NO:	#104
CAD DWG FILE:	1.19.23 - 125 VIA DE LAGO LANDMARKS.DWG
DRAWN BY:	C. KIDLE
CHK'D BY:	I. VARNAVA
COPYRIGHT:	


SHEET TITLE

PROPOSED ROOF PLAN


A-007

SHEET INDEX

TOTAL SHEET

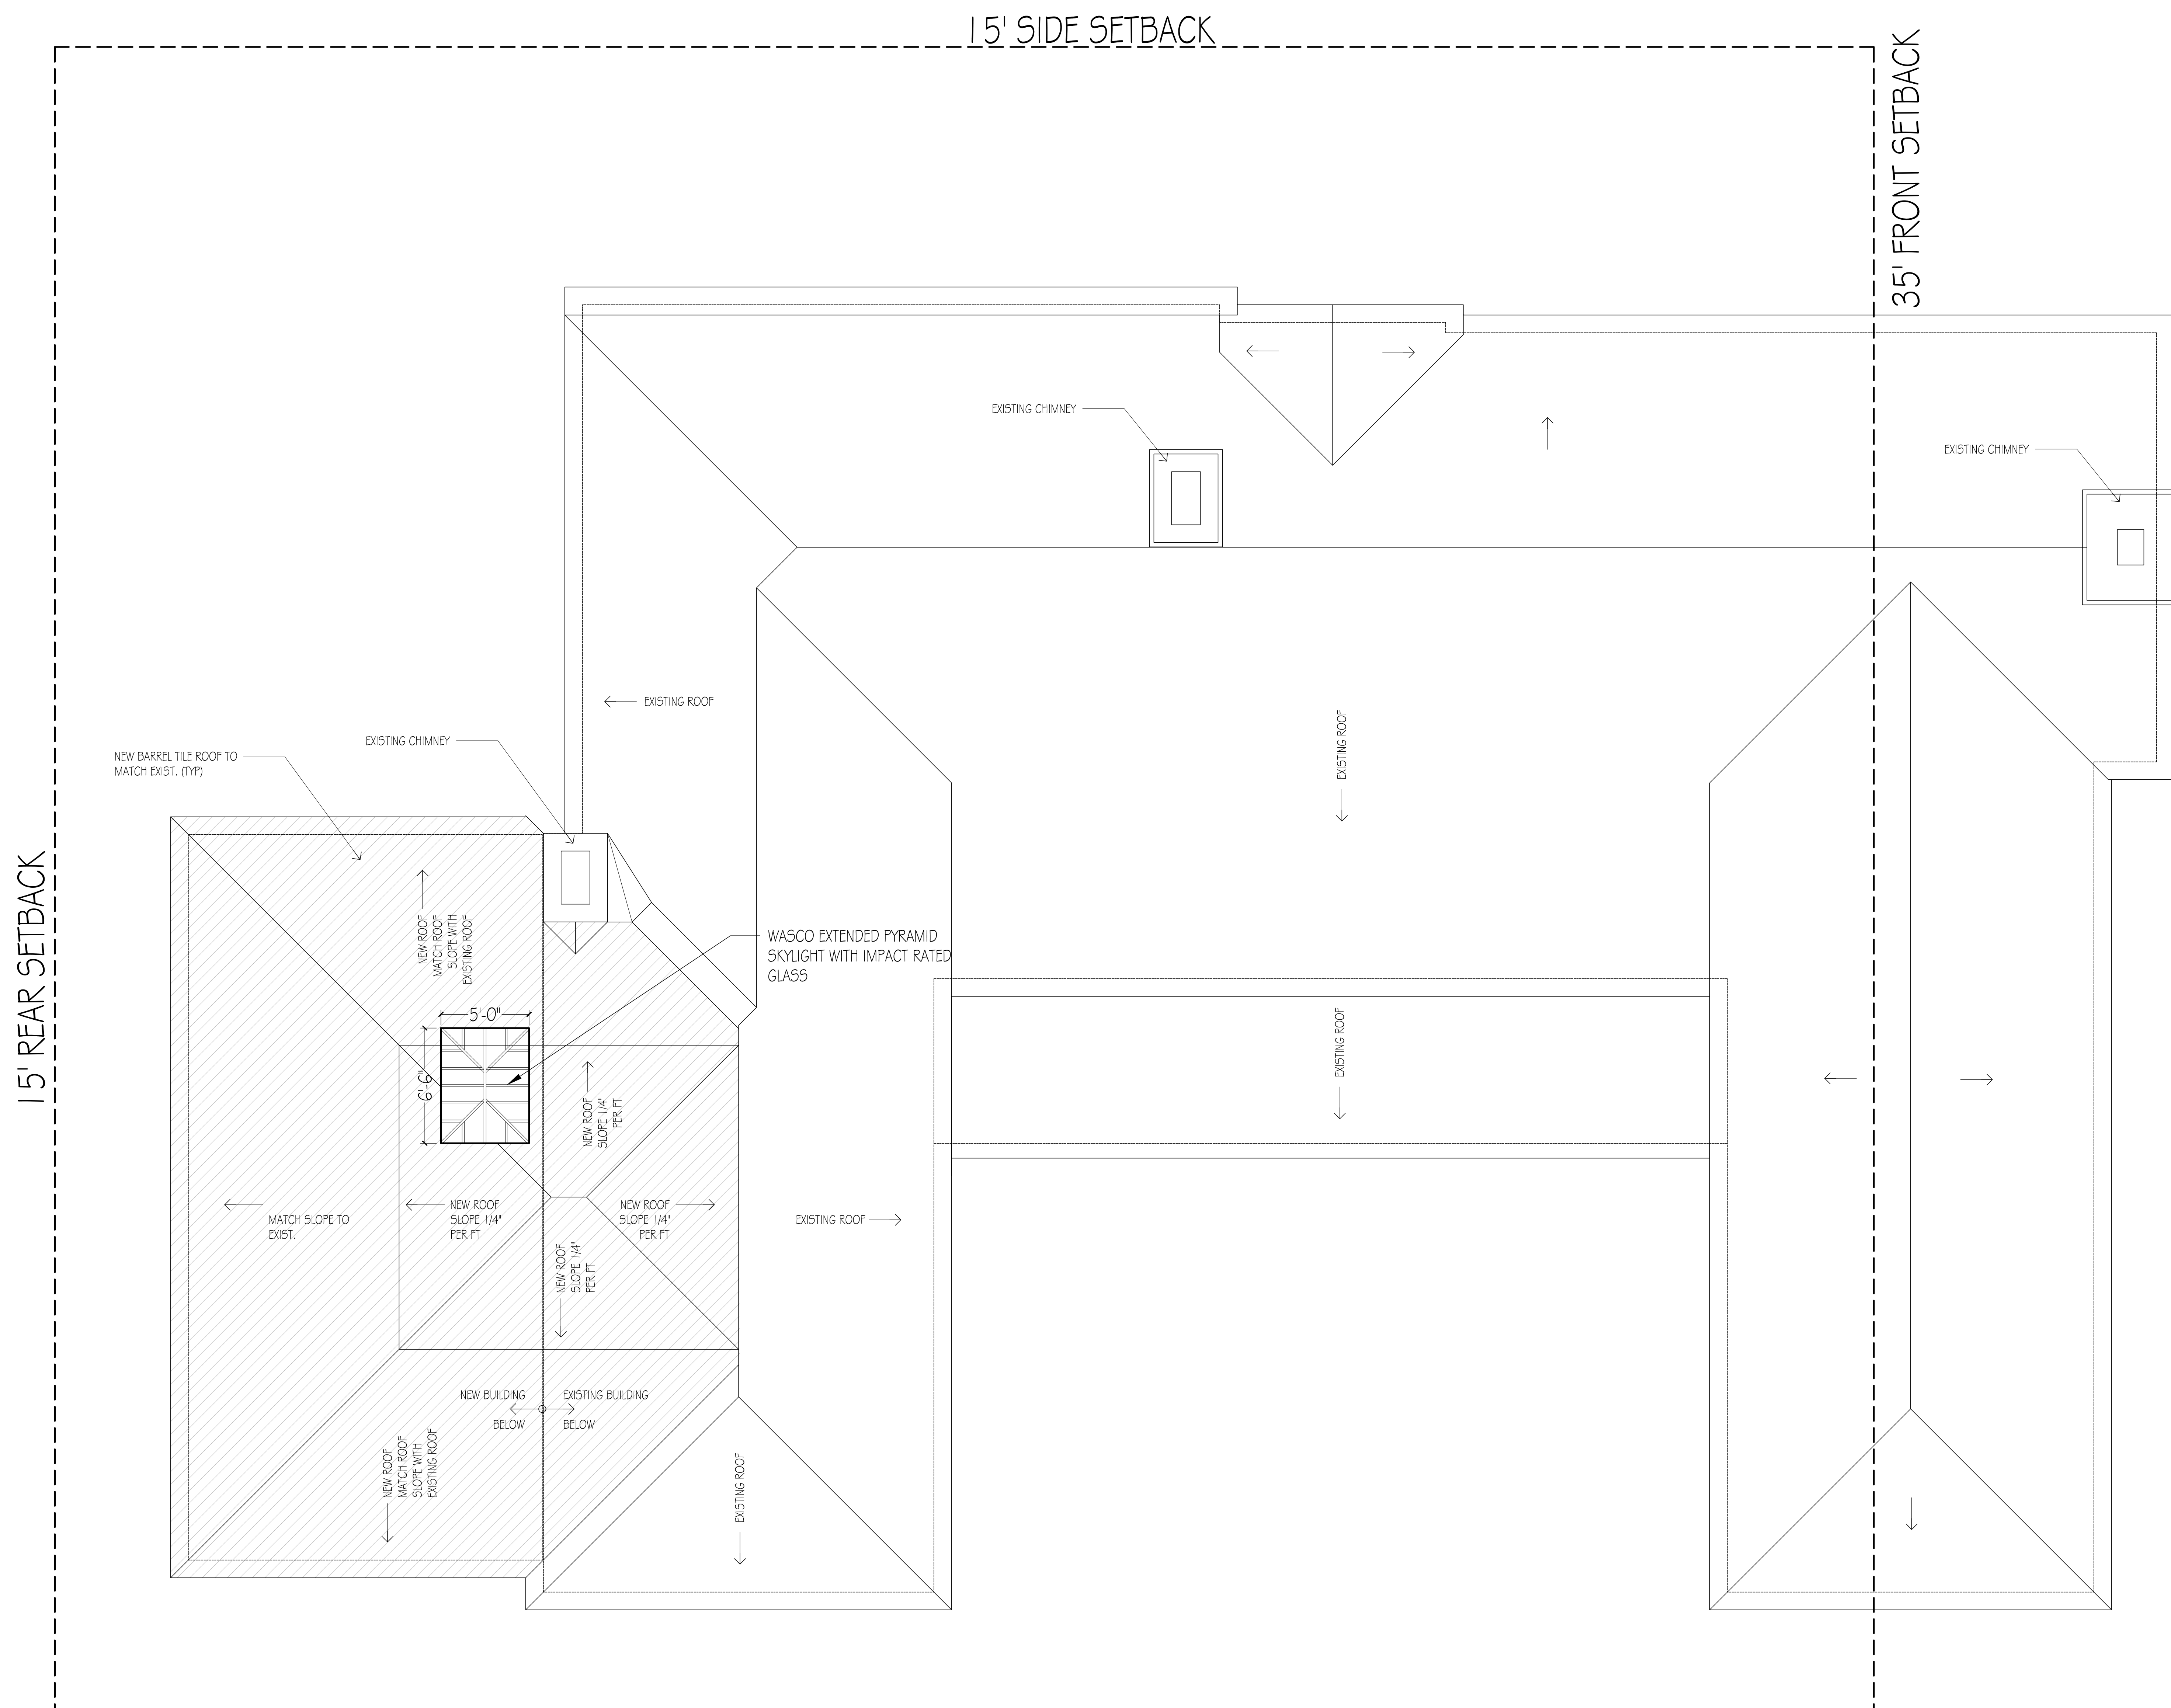


① PROPOSED ROOF PLAN
SCALE 1/4" = 1'-0"

 

444 25th st. Ste. 1
West Palm Beach, Florida 33407
Telephone 561.655.8582

125 VIA DEL LAGO
PALM BEACH
FL 33480

COA-22-054
ZON-22-153

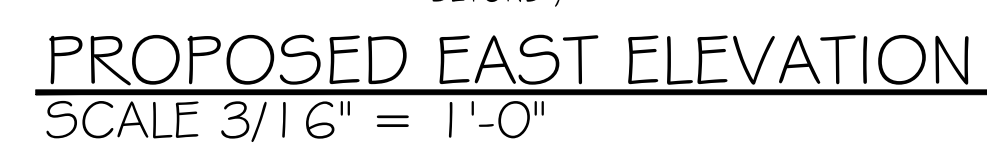


MARK	DATE	DESCRIPTION
------	------	-------------

PROJECT NO:	#104
CAD DWG FILE:	1.19.23 - 125 VIA DE LAGO LANDMARKS.DWG
DRAWN BY:	C. KIDLE
CHK'D BY:	I. VARNAVA
COPYRIGHT:	

PREVIOUS & PROPOSED
EAST ELEVATION

SHEET INDEX

TOTAL SHEETS

 


444 25th st. Ste. 1
West Palm Beach, Florida 33407
Telephone 561.655.8582

1998, 1999, 2000,26

125 VIA DEL LAGO
PALM BEACH
FL 33480


COA-22-054
ZON-22-153

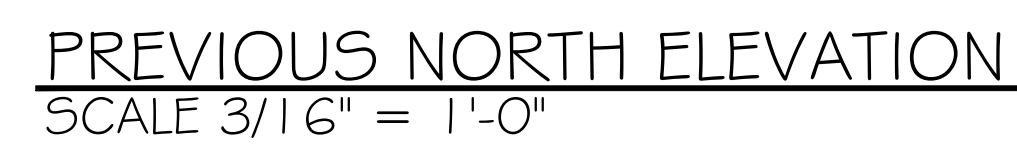

MARK	DATE	DESCRIPTION
PROJECT NO:	#104	
CAD DWG FILE:	1:19.23 - 125 VIA DE LAGO LANDMARKS.DWG	
DRAWN BY:	C. KIDLE	
CHK'D BY:	I. VARNAVA	
COPYRIGHT:		

A-009


TOTAL SHEETS

 

444 25th st. Ste. 1
West Palm Beach, Florida 33407
Telephone 561.655.8582

125 VIA DEL LAGO

COA-22-054
ZON-22-153

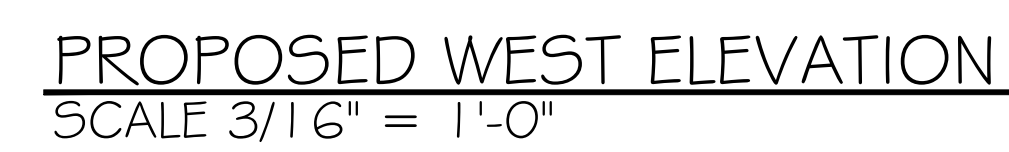

PREVIOUS & PROPOSED
WEST ELEVATION

A-010

SHEET INDEX

TOTAL SHEETS



Architectural Corporation
FL Registration - AA26003344







444 25th st. Ste. 1
West Palm Beach, Florida 33407
Telephone 561.655.8582

CONSULTANTS


125 VIA DEL LAGO

125 VIA DEL LAGO
PALM BEACH
FL 33480

COA-22-054
ZON-22-153

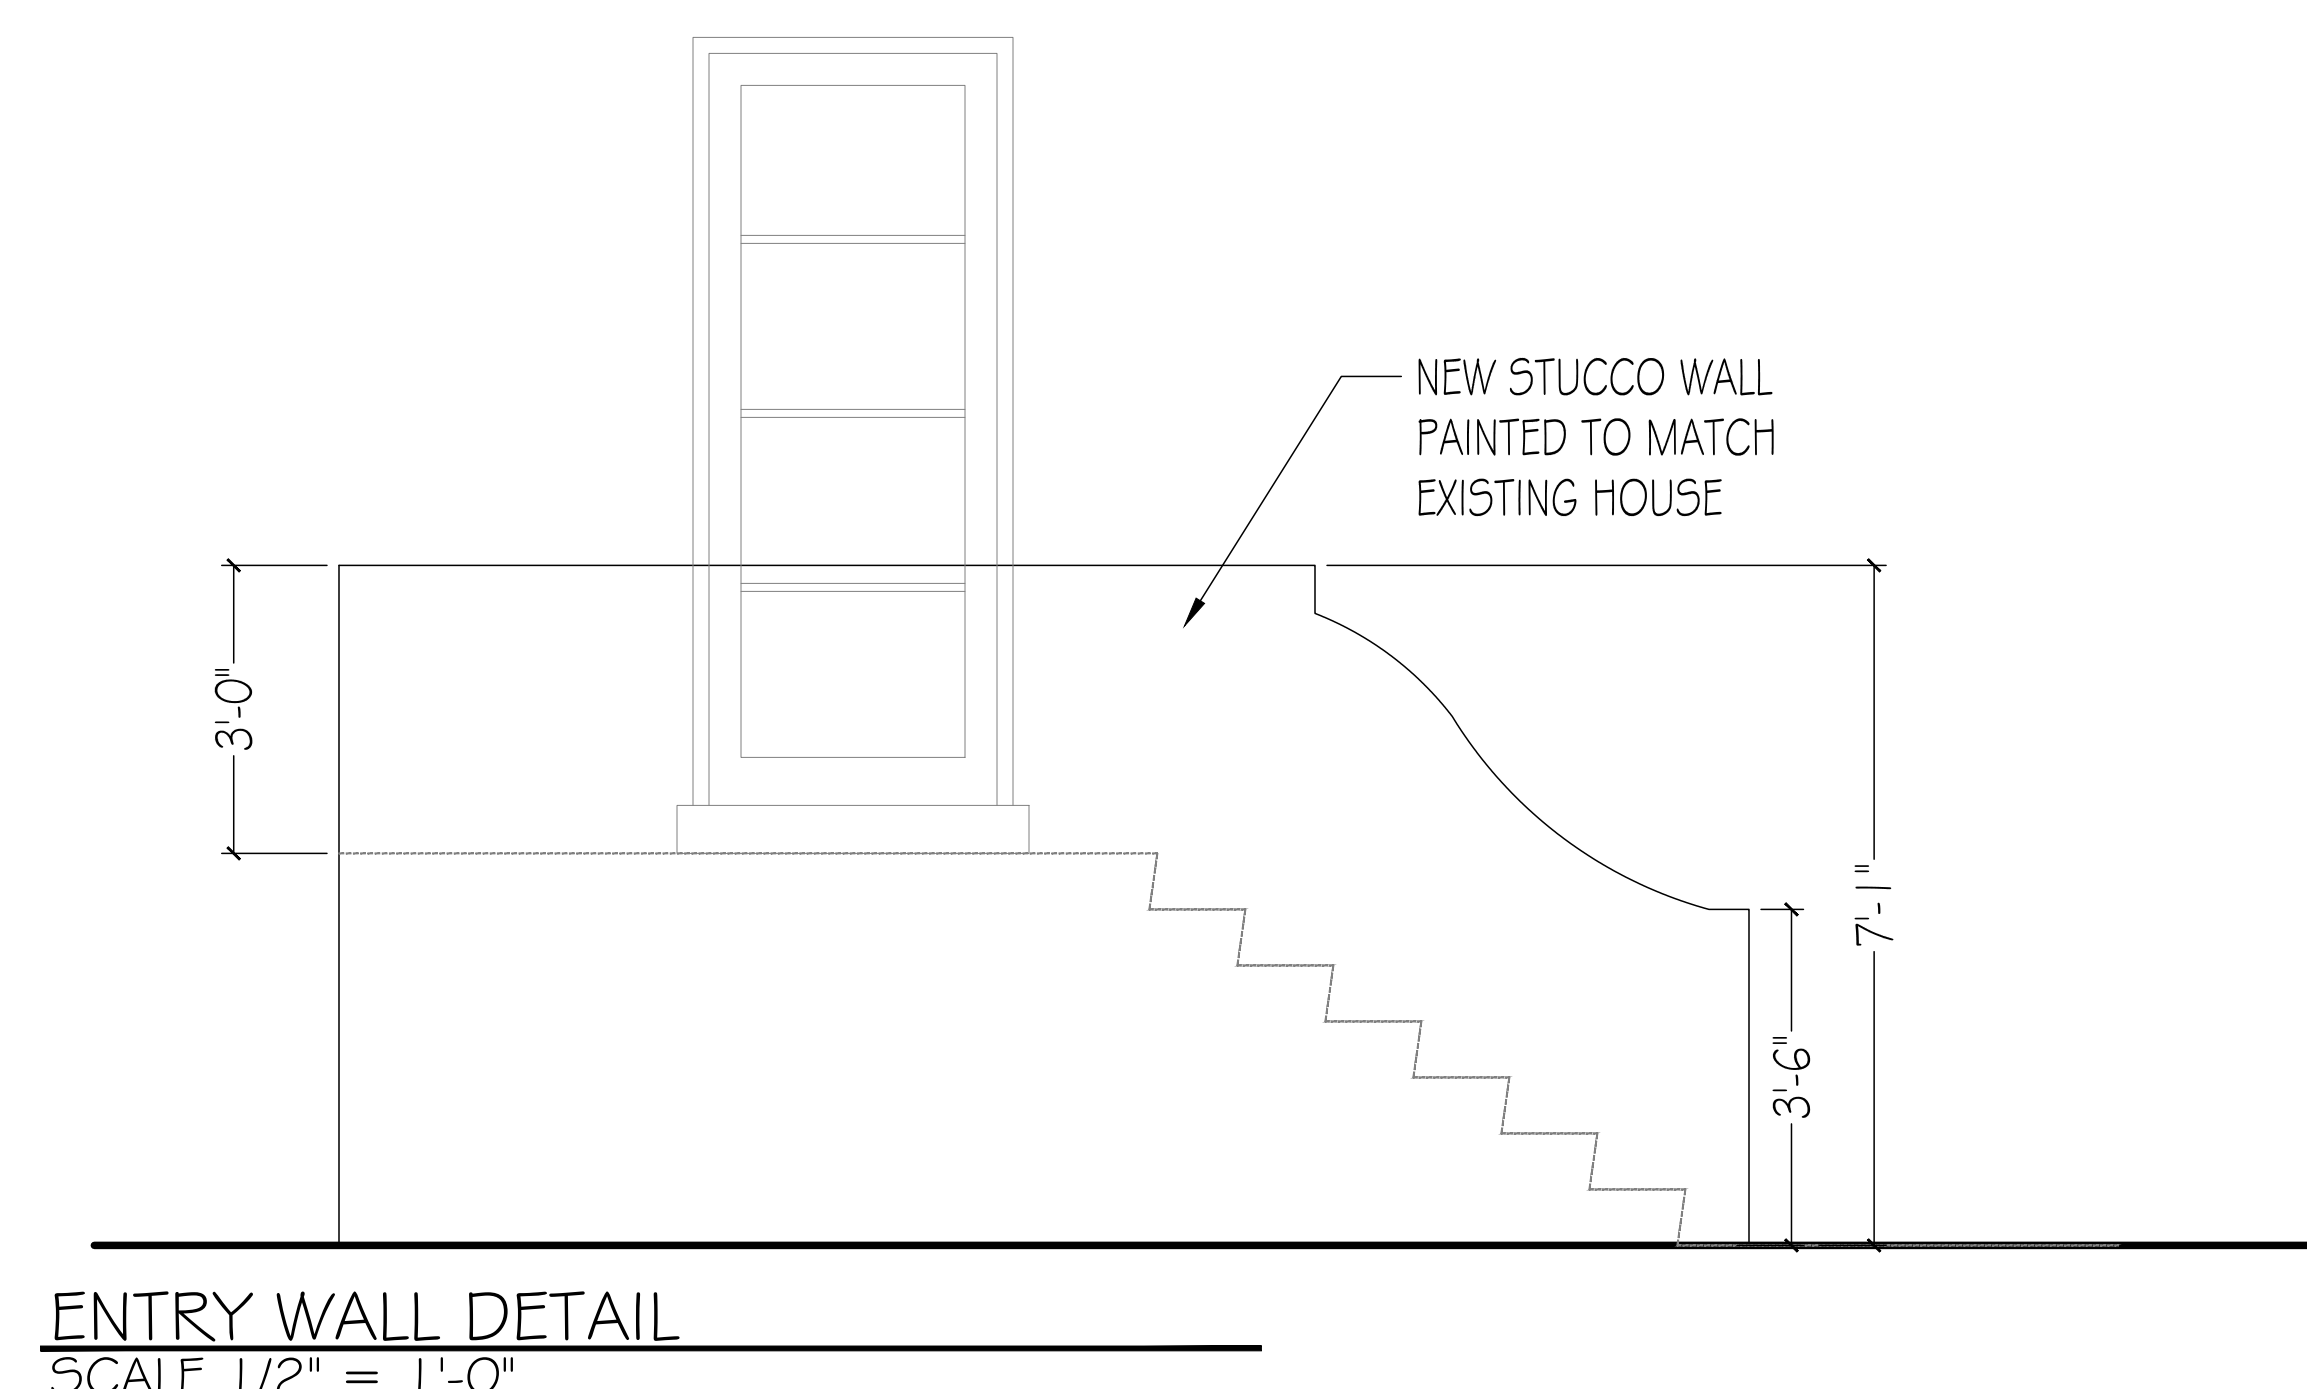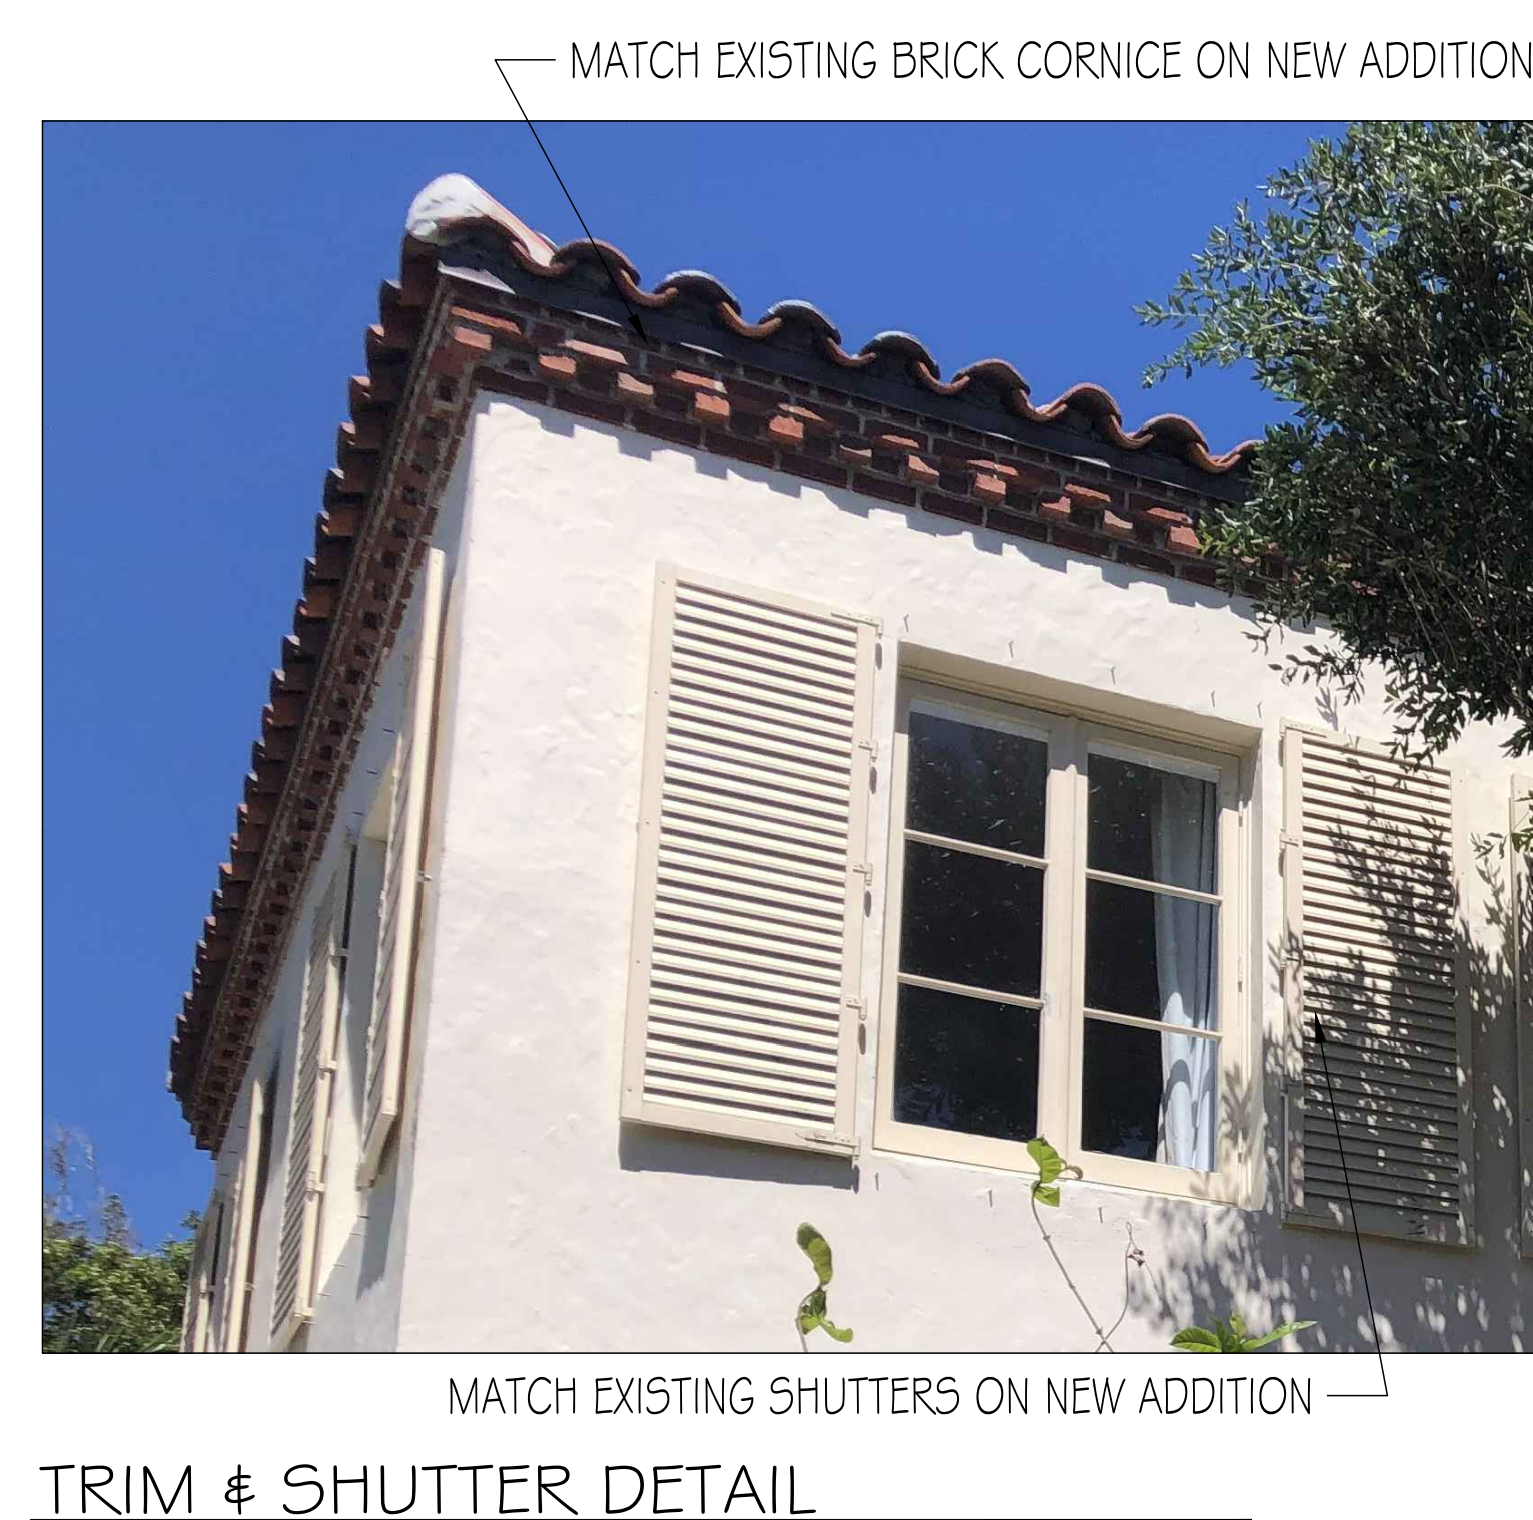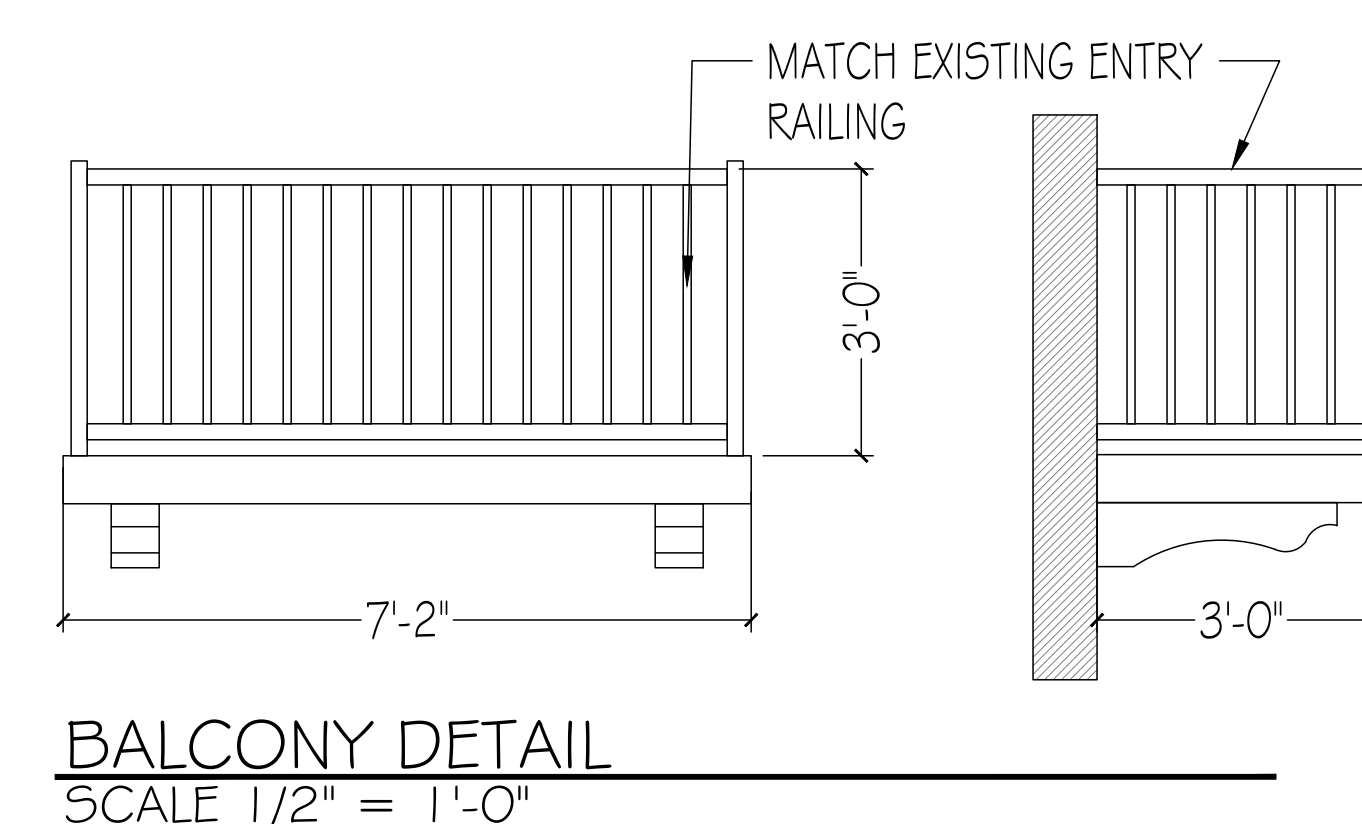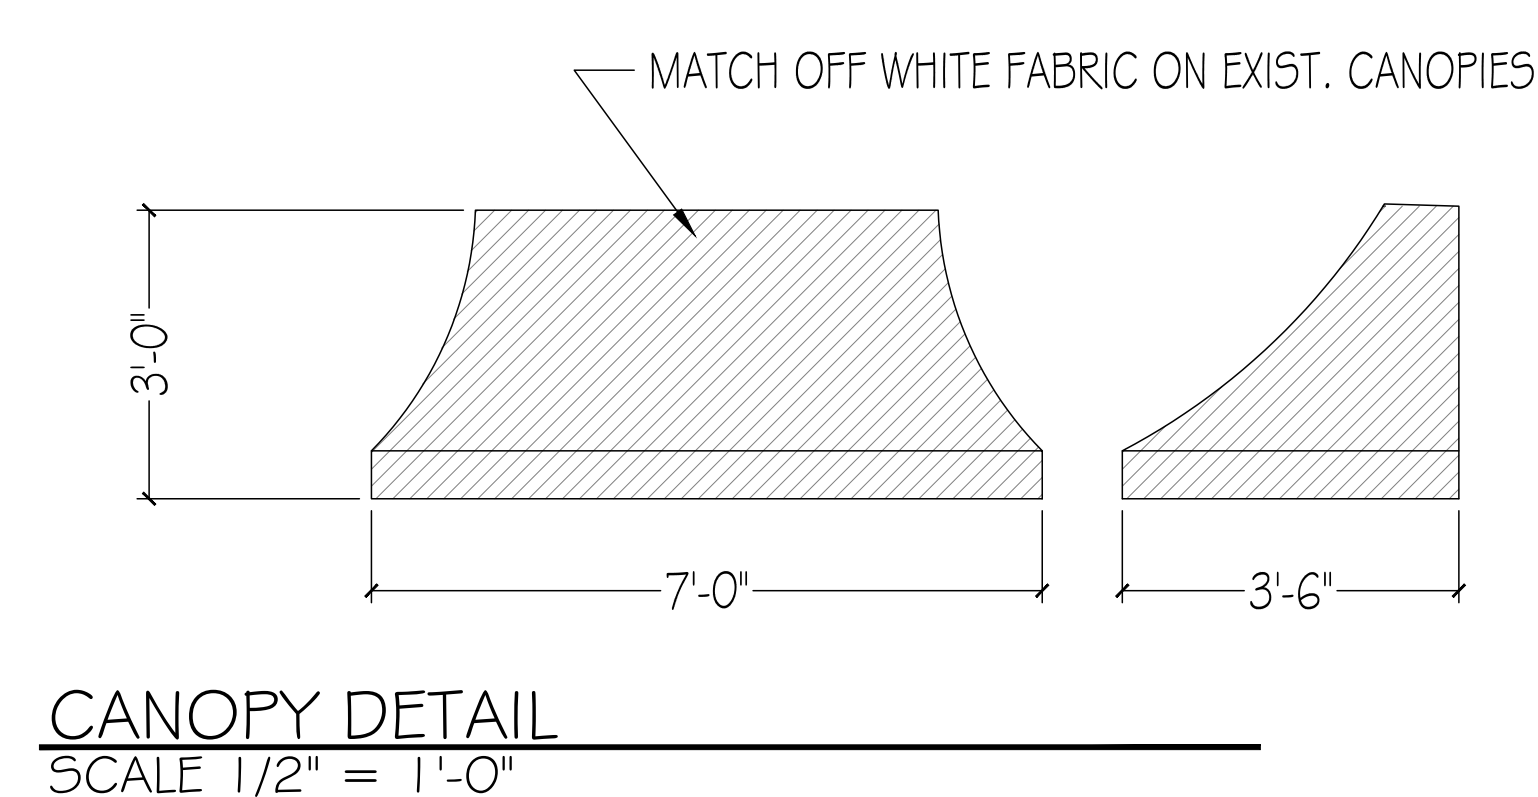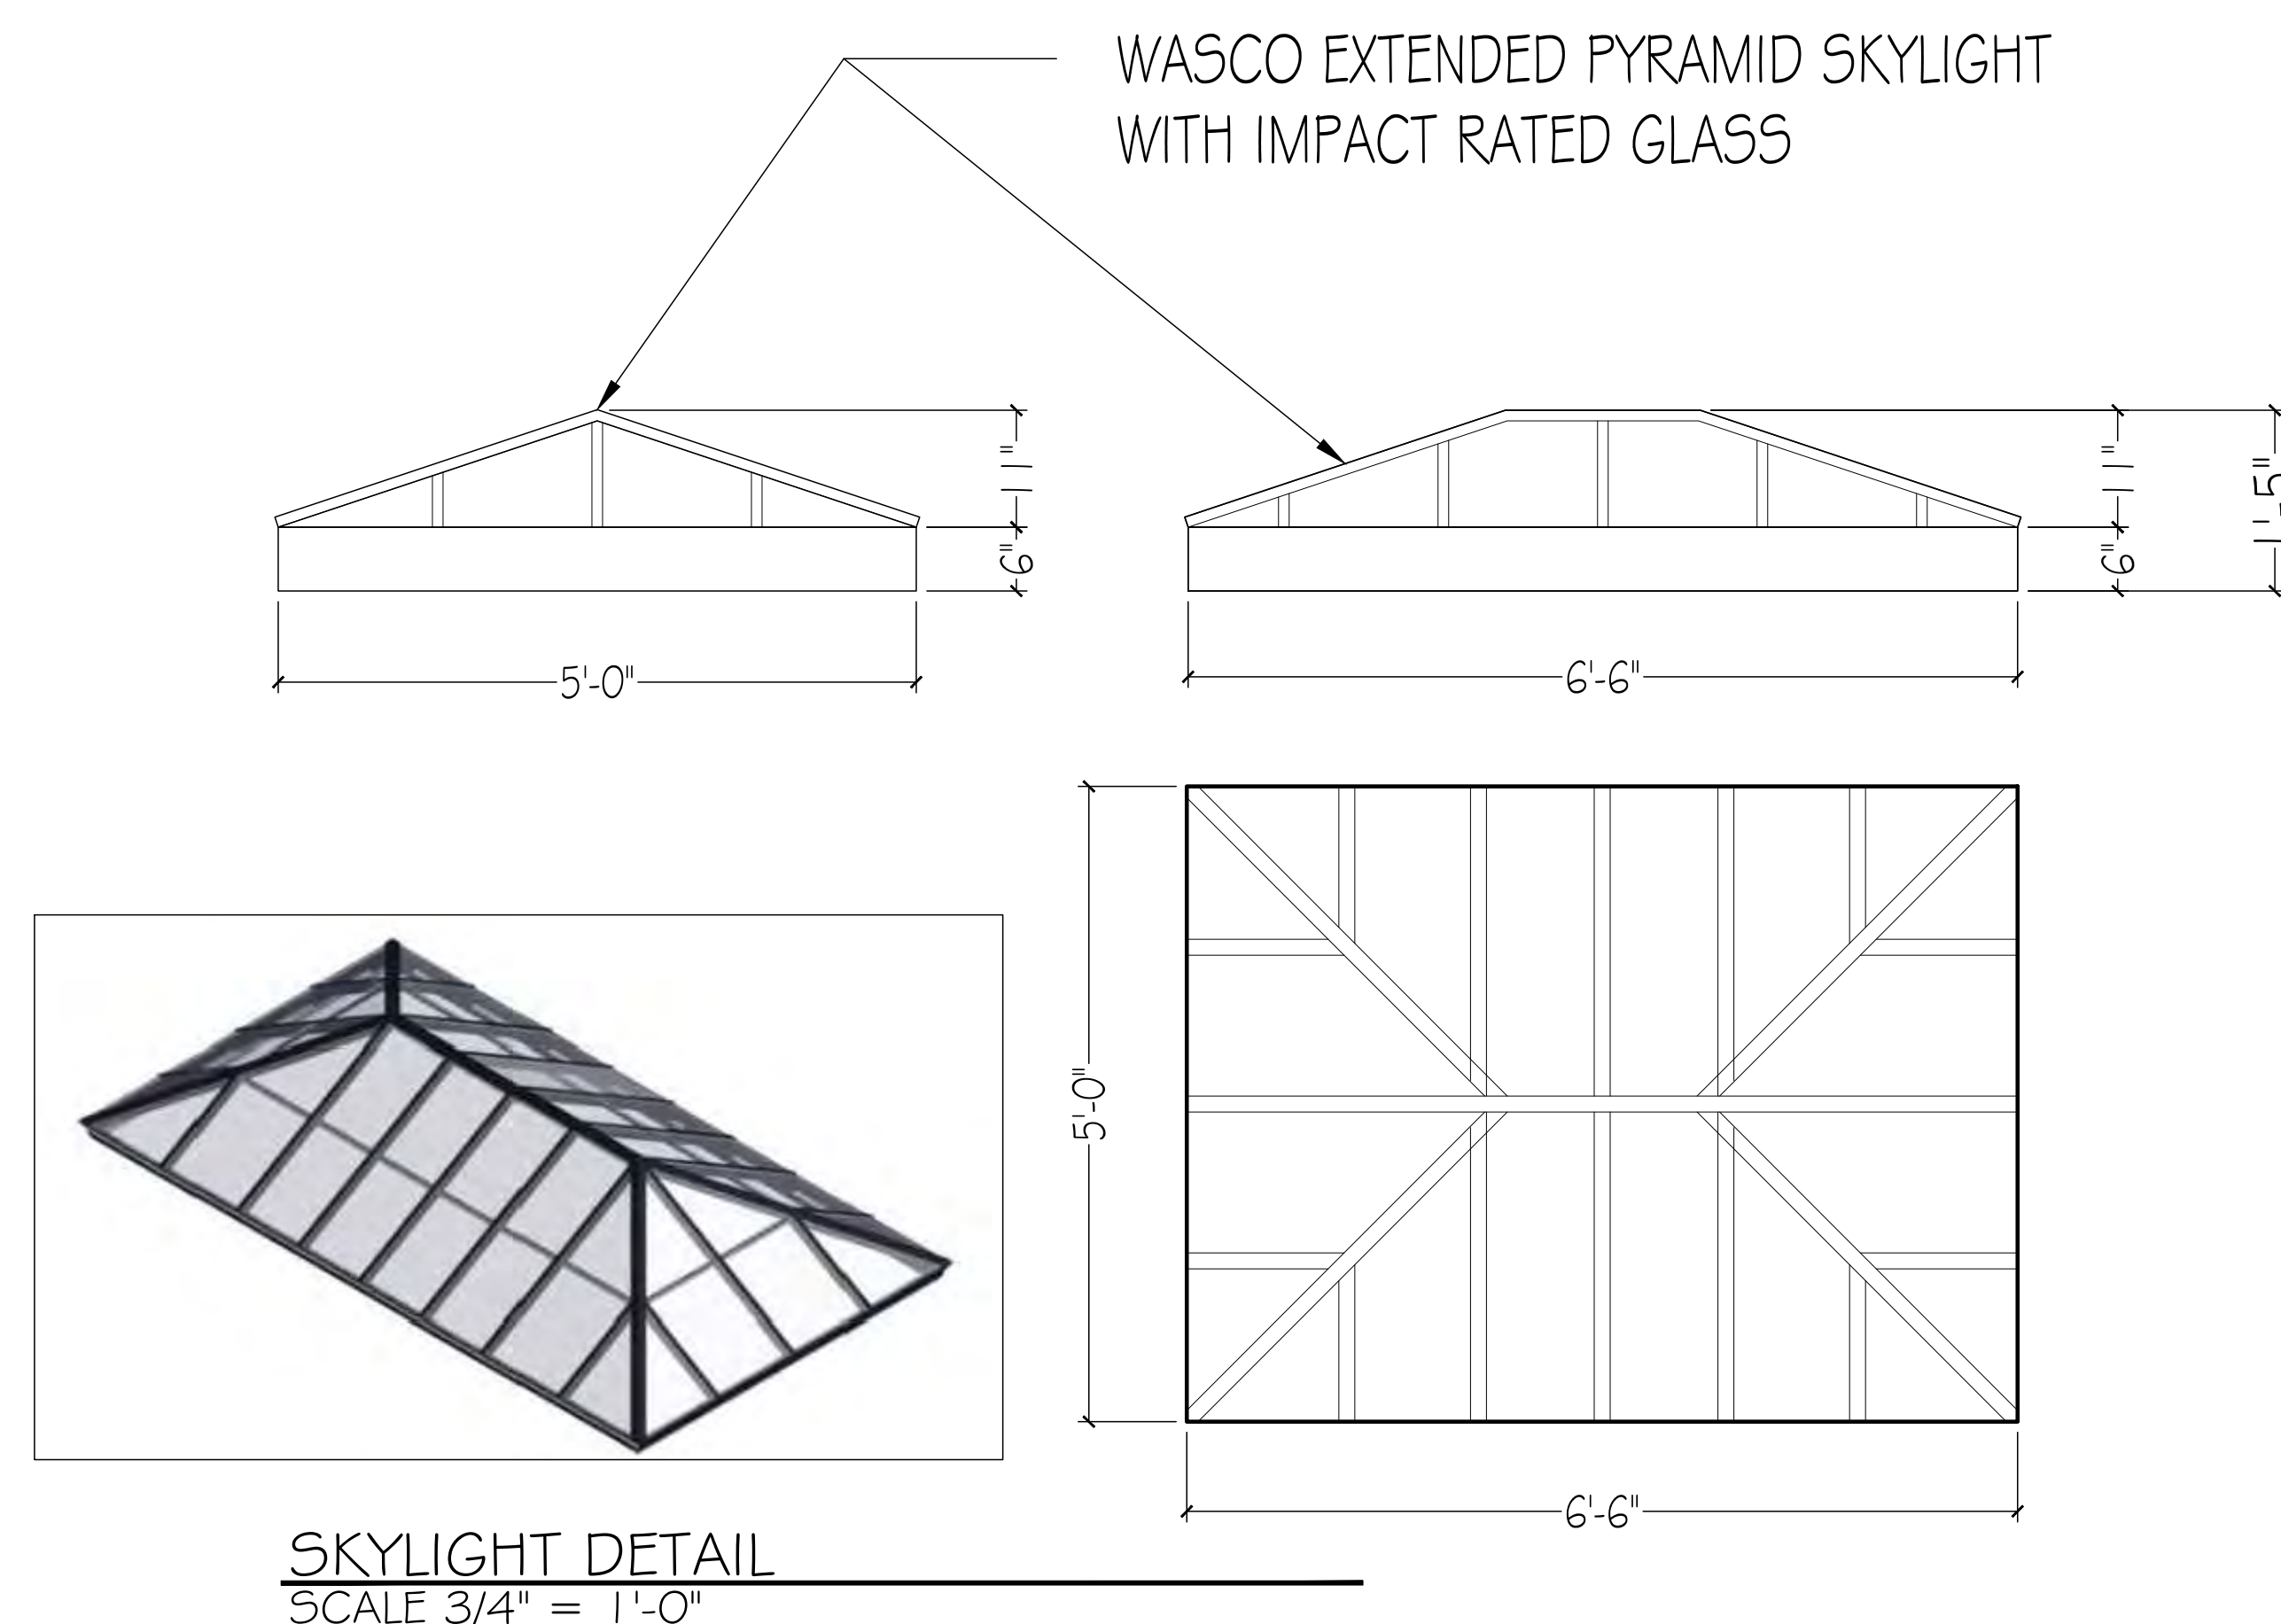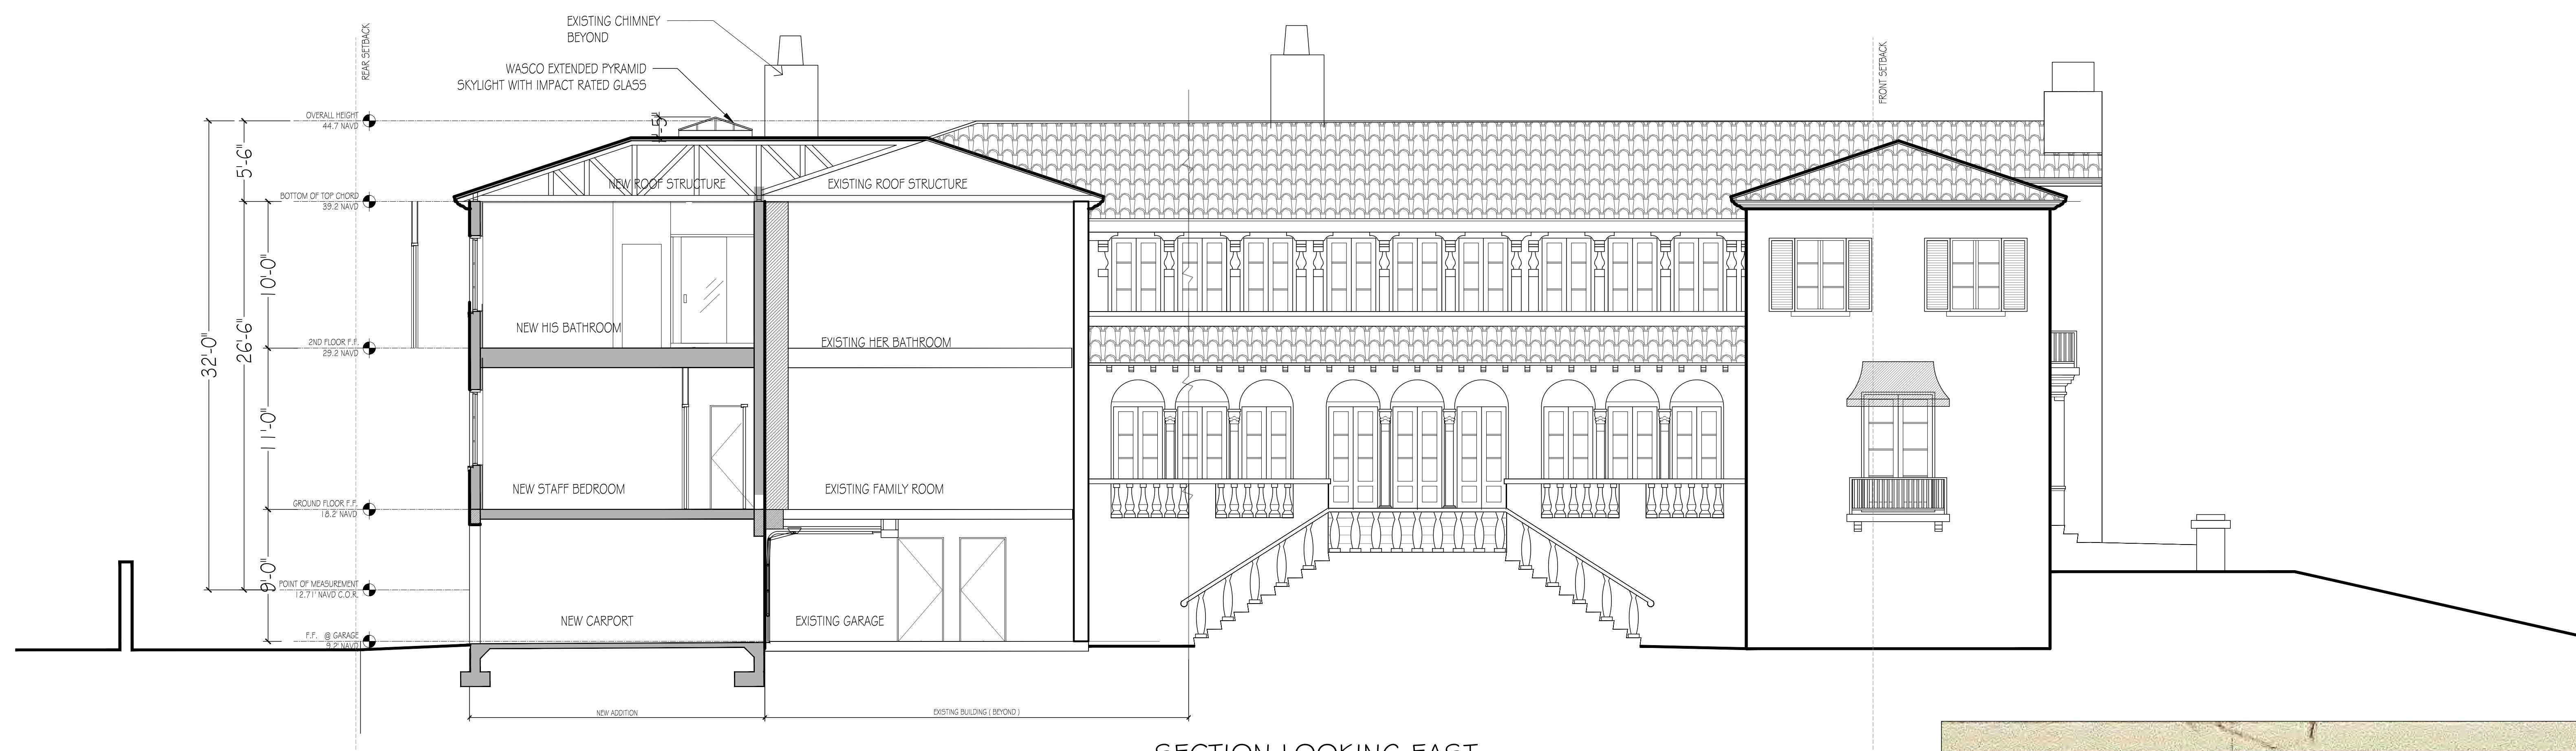

	1/25/23	PLOT DATE
MARK	DATE	DESCRIPTION
PROJECT NO:		#104
CAD DWG FILE:		1:19-23 - 125 VIA DE LASO LANDMARK.DWG
DRAWN BY:		C. ATDLE
CHK'D BY:		I. VARNAVA
COPYRIGHT:		
SHEET TITLE		
SECTION FACING EAST & DETAILS		
A-011		
SHEET INDEX		TOTAL SHEETS

 

Architectural Corporation
FL Registration - AA26003344



444 25th st. Ste. 1
West Palm Beach, Florida 33407
Telephone 561.655.8582

CONSULTANTS

125 VIA DEL LAGO

125 VIA DEL LAGO
PALM BEACH
FL 33480

COA-22-054
ZON-22-153

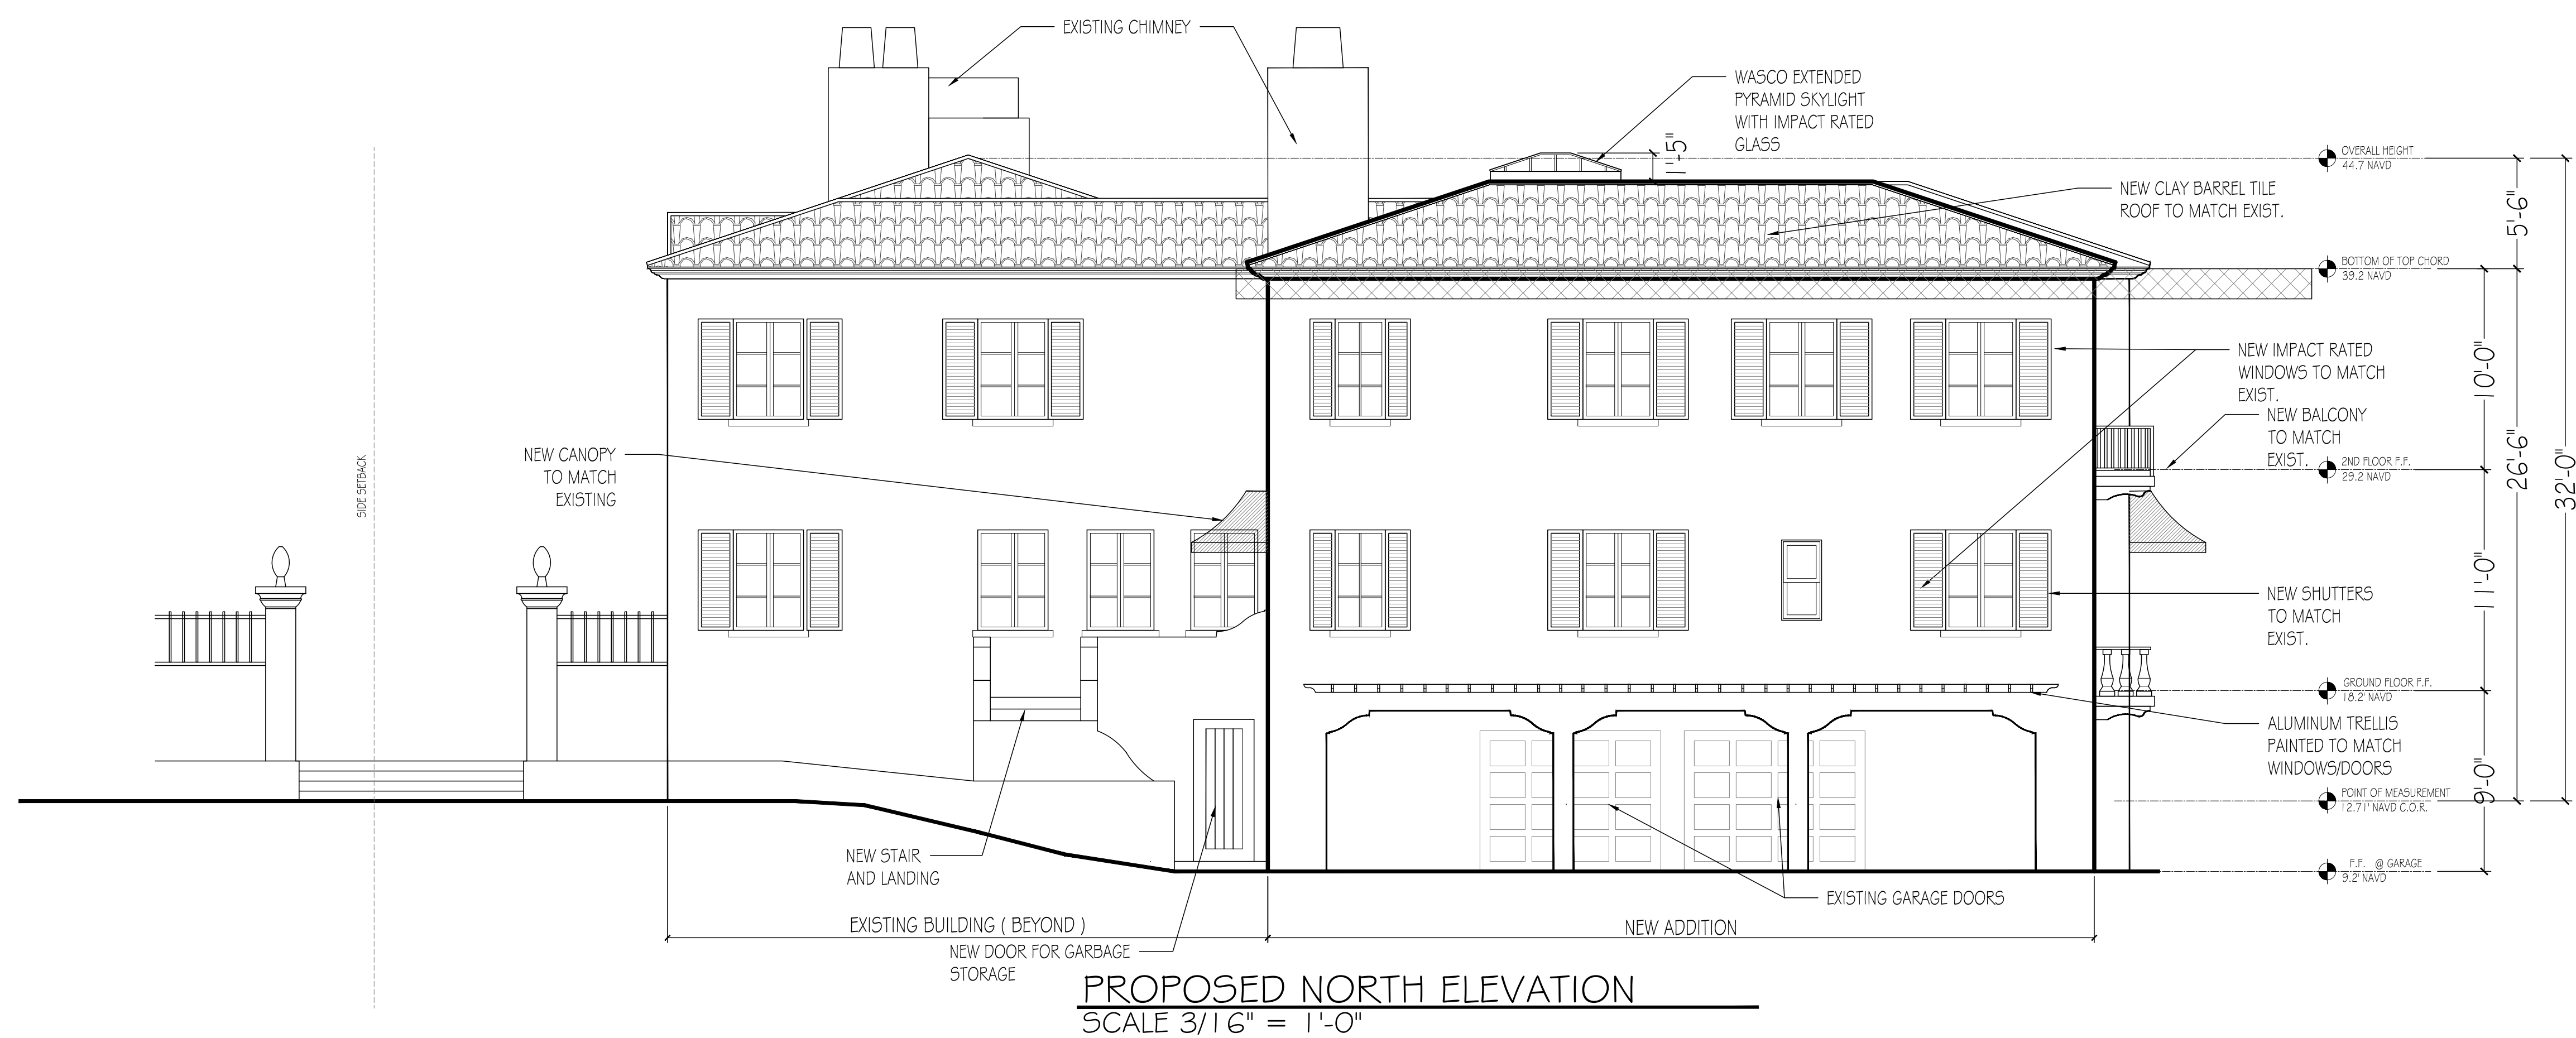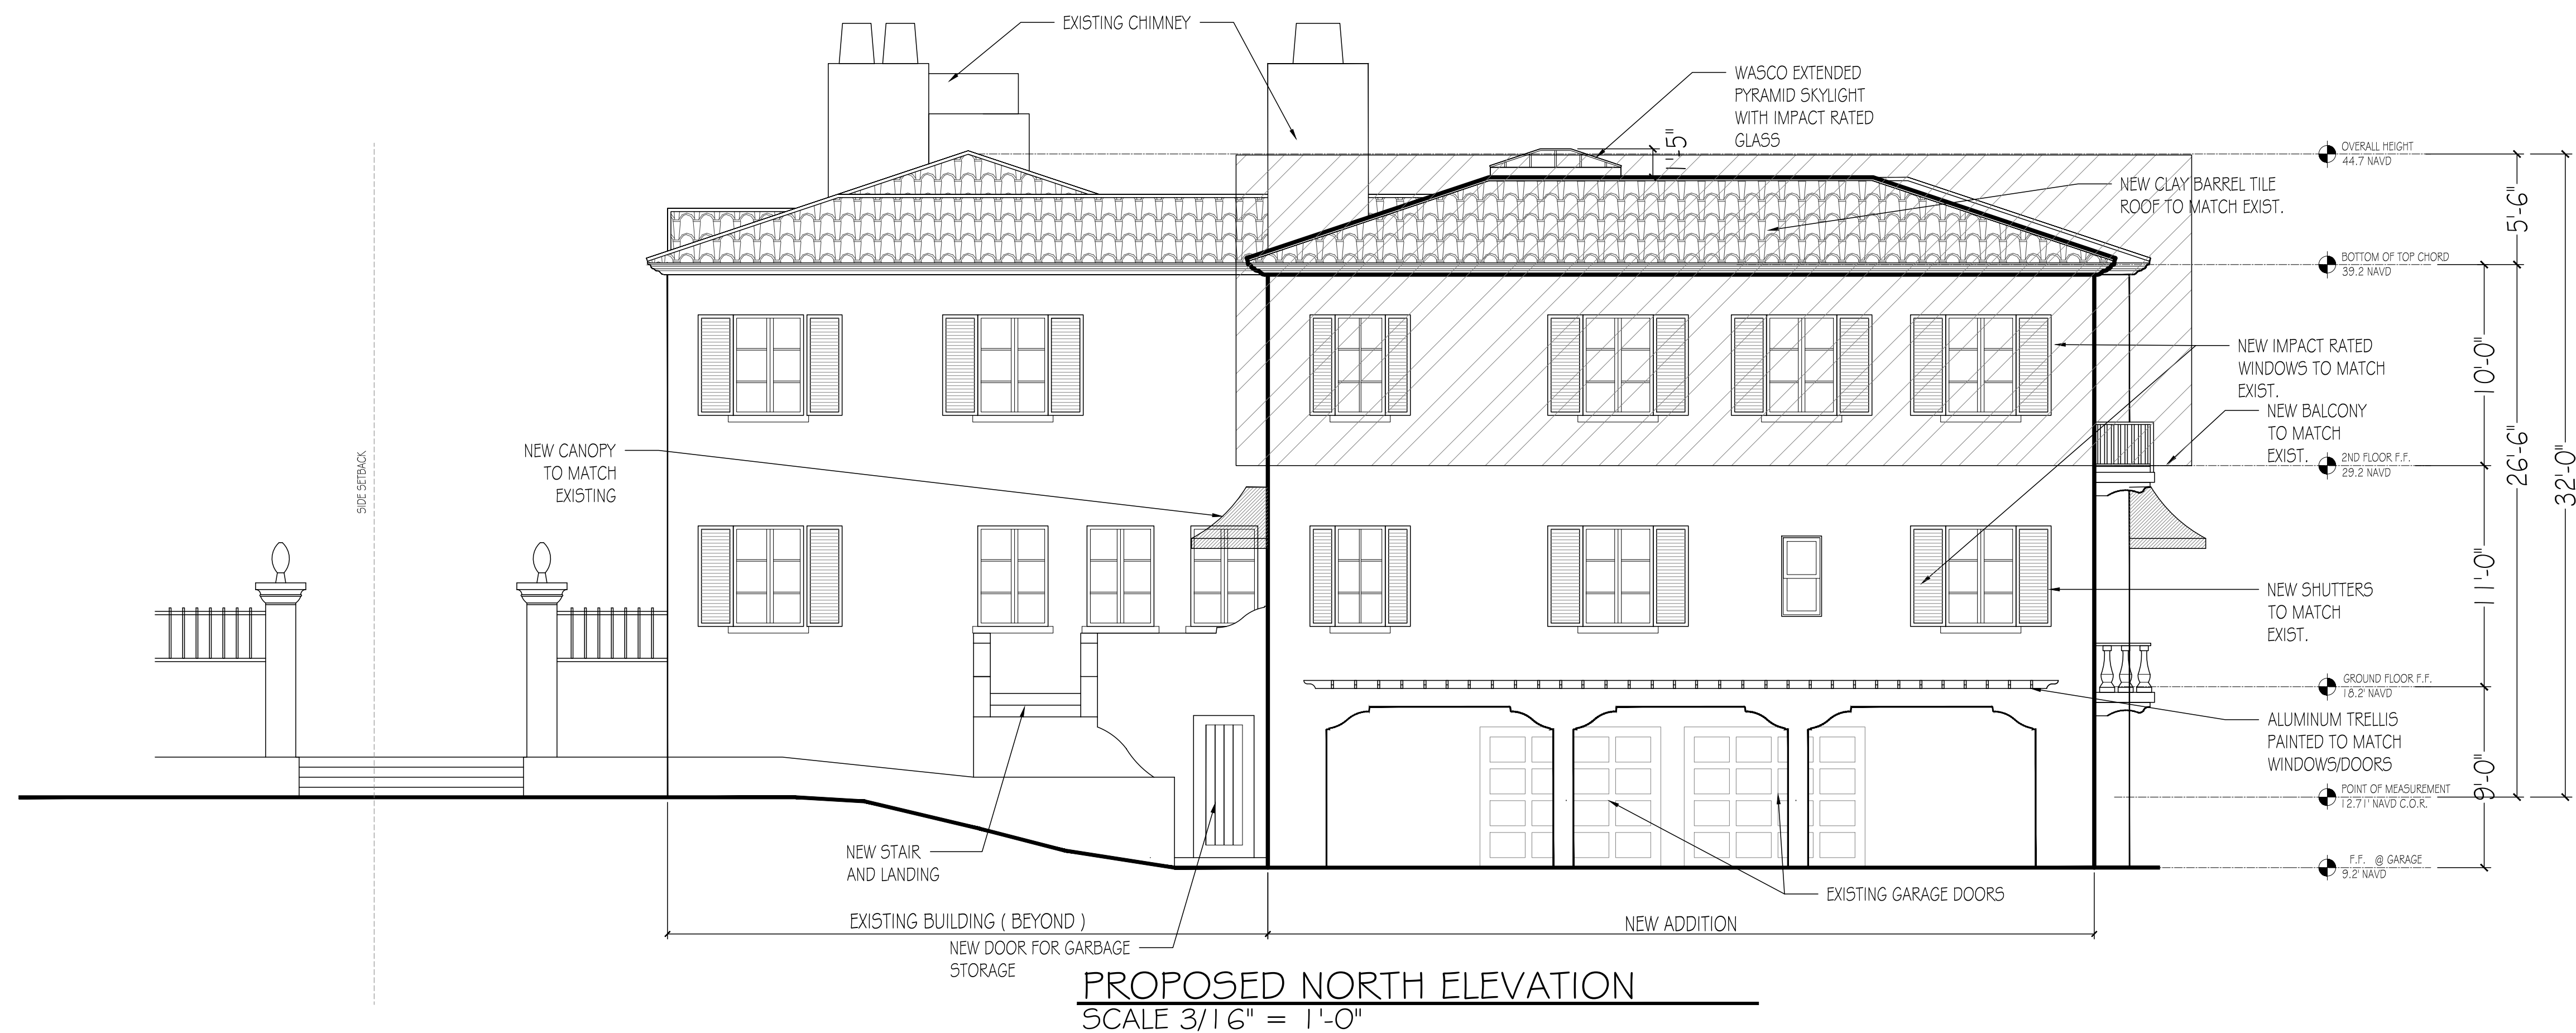[illegible]

MARK	DATE	DESCRIPTION
PROJECT NO: #104		
CAD DWG FILE: 1.19.23 - 125 VIA DE LAGO LANDMARKS.DWG		
DRAWN BY: C. KIDLE		
CHK'D BY: I. VARNAVA		
COPYRIGHT:		

SHEET TITLE
VARIANCE REQUEST

A-012

SHEET INDEX

TOTAL SHEET



CONSULTANTS

125 VIA DEL LAGO

125 VIA DEL LAGO
PALM BEACH
FL 33480

COA-22-054
ZON-22-153

1/25/23	PLOT DATE

MARK	DATE	DESCRIPTION
PROJECT NO: #104		
CAD DWG FILE: 1.19.23 - 125 VIA DE LAGO LANDMARKS.DWG		
DRAWN BY: C. RIDLE		
CHK'D BY: I. VARNAVA		
COPYRIGHT:		



CONSULTANTS

125 VIA DEL LAGO

125 VIA DEL LAGO
PALM BEACH
FL 33480

COA-22-054
ZON-22-153

	1/25/23	PLOT DATE

MARK	DATE	DESCRIPTION
PROJECT NO:	#104	
CAO DWG FILE:	1.19.23 - 125 VIA DE LAGO LANDMARKS.DWG	
DRAWN BY:	C. RIDLE	
CHK'D BY:	I. VARNAVA	
COPYRIGHT:		

SHEET TITLE
RENDERINGS



CONSULTANTS		

125 VIA DEL LAGO

125 VIA DEL LAGO
PALM BEACH
FL 33480

COA-22-054
ZON-22-153


1/25/23	DATE	DESCRIPTION

MARK	DATE	DESCRIPTION

SHEET TITLE

RENDERINGS

R-002

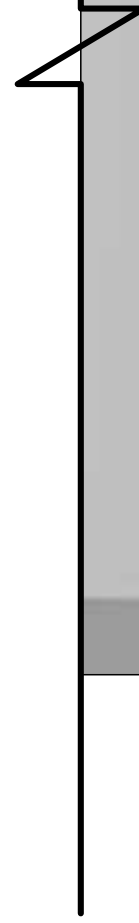


NTS



NTS



NTS

 

FL Registration - AA26003344


West Palm Beach, Florida 33407

CONSULTANTS

125 VIA DEL LAGO

125 VIA DEL LAGO
PALM BEACH
FL 33480

COA-22-054
ZON-22-153

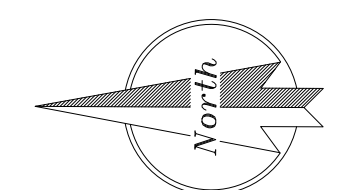[illegible]

MARK	DATE	DESCRIPTION
PROJECT NO: #104		
CAD DWG FILE: 1.19.23 - 125 VIA DE LAGO LANDMARKS.DWG		
DRAWN BY: C. KIDLE		
CHK'D BY: I. VARNAVA		
COPYRIGHT:		


SHEET TITLE

ELEVATION RENDERS

R-003

SHEET INDEX

TOTAL SHEETS

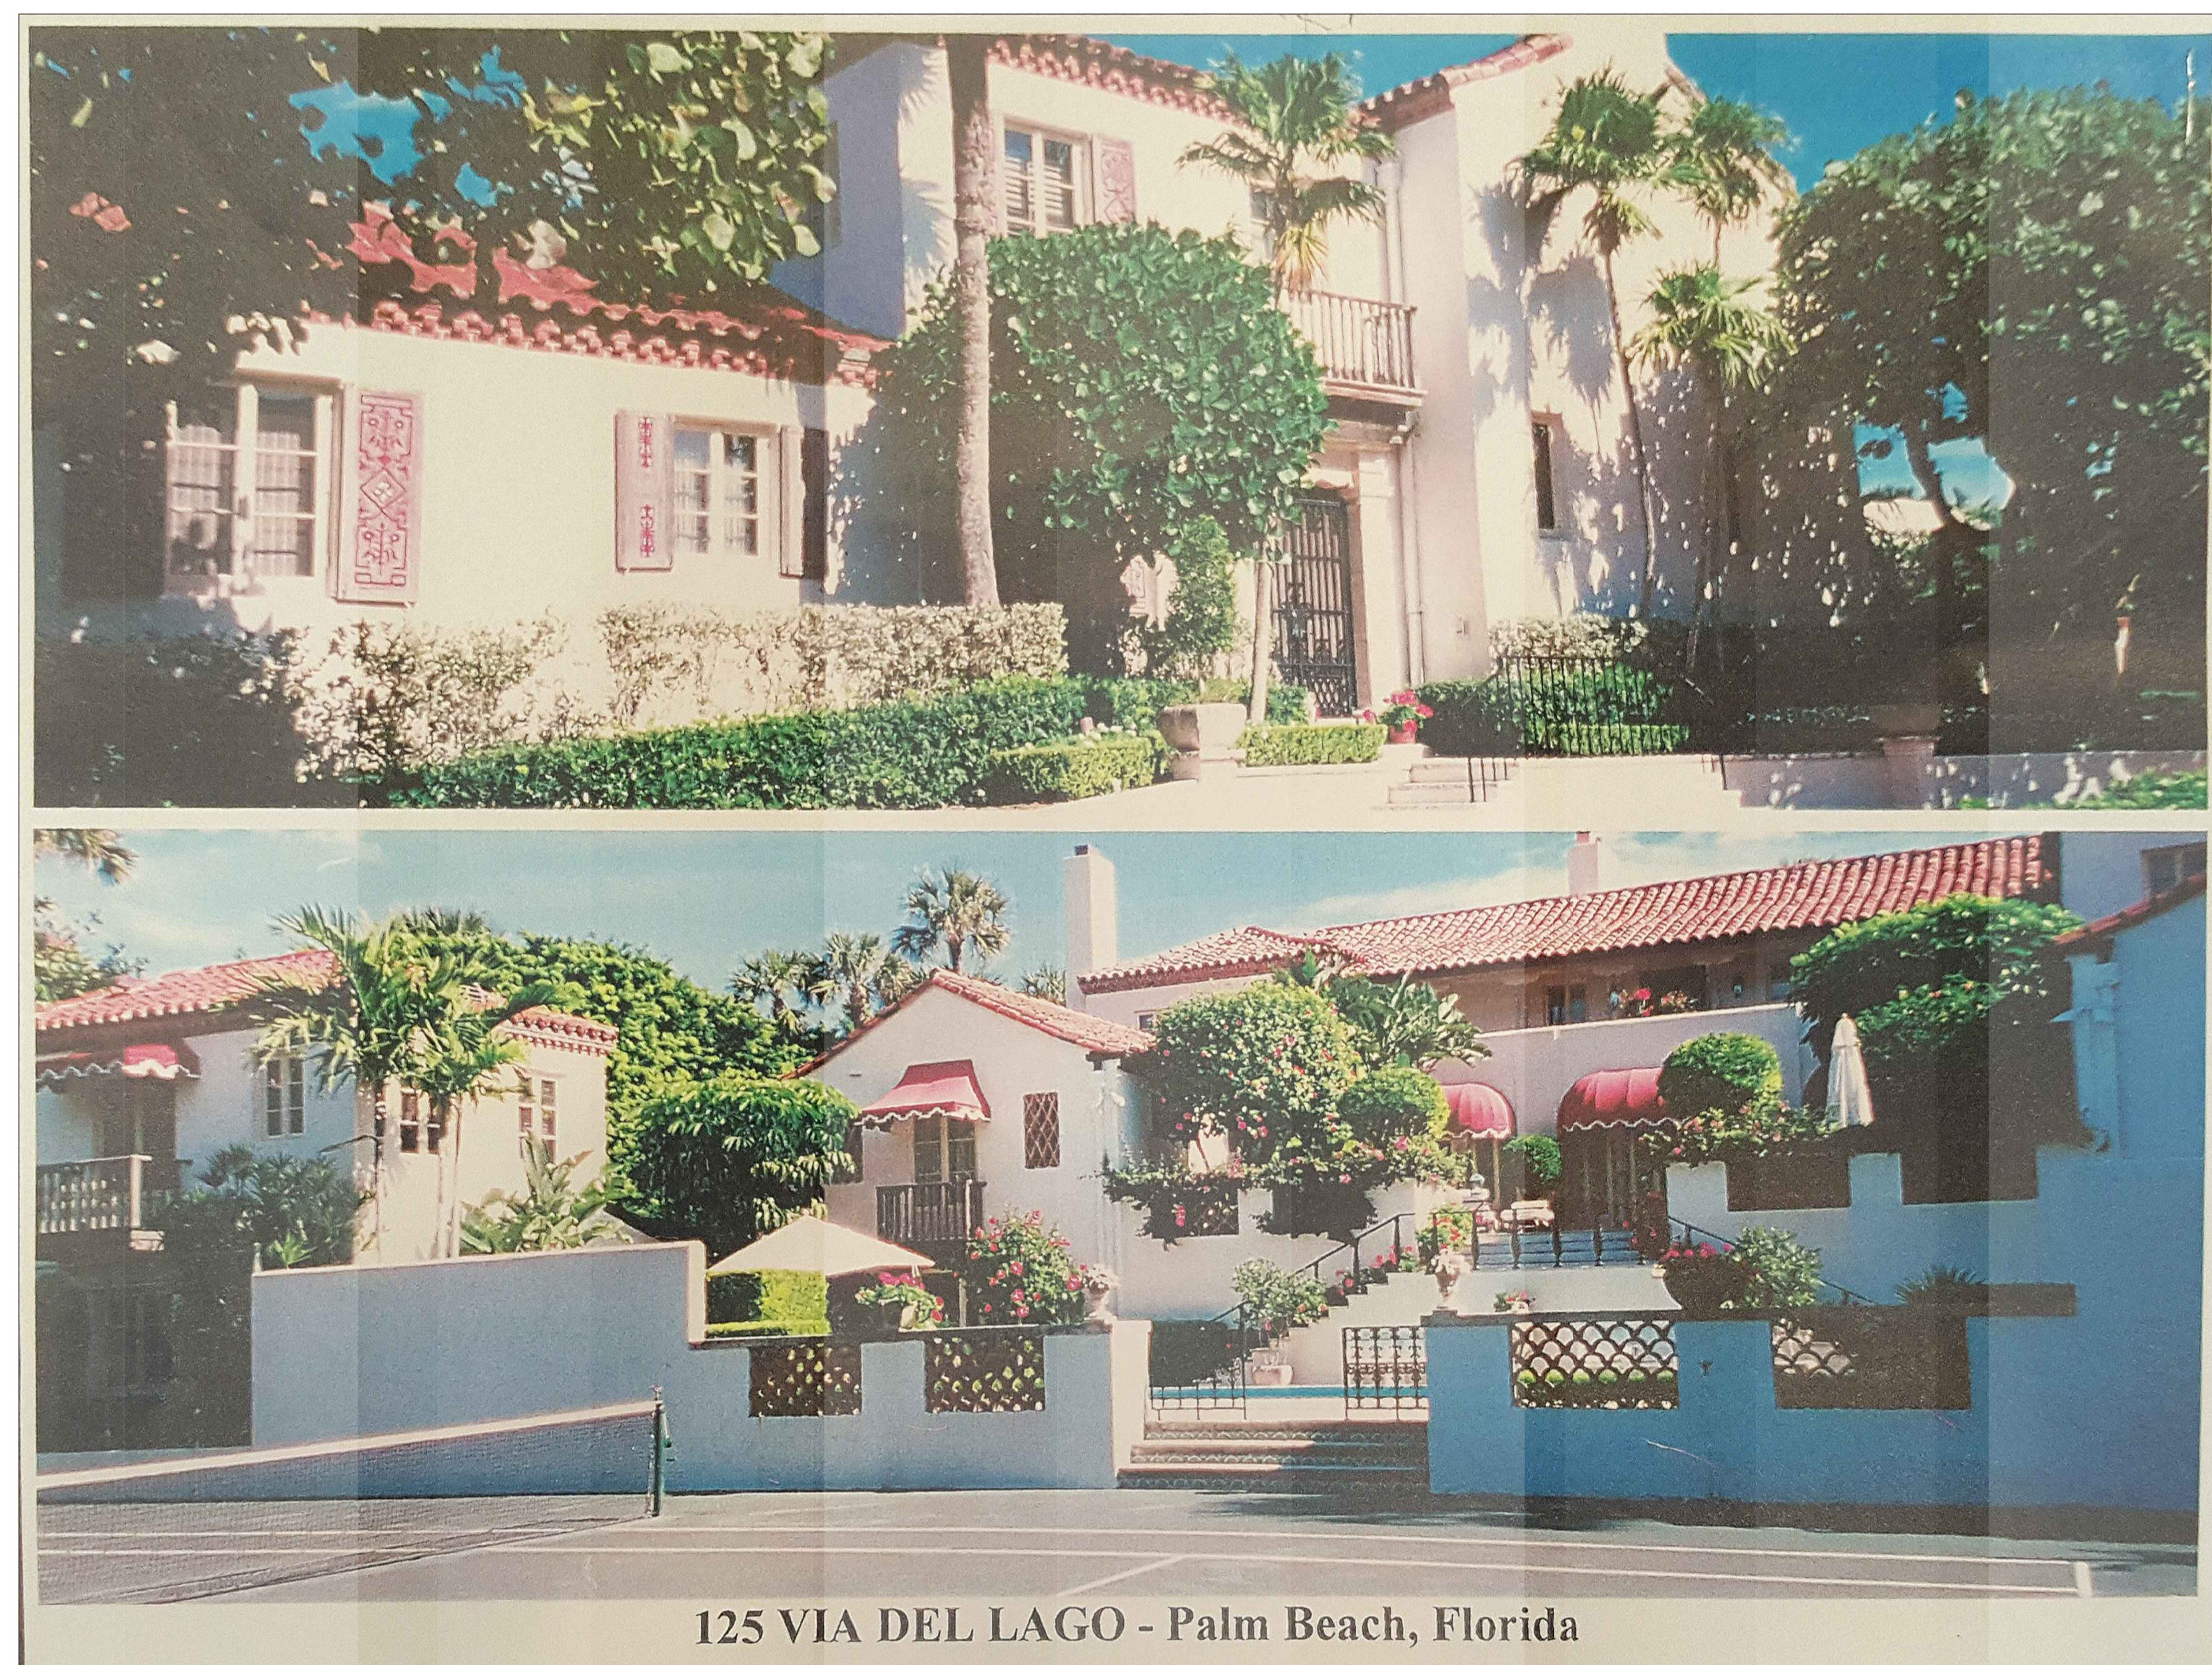

125 VIA DEL LAGO

125 VIA DEL LAGO
PALM BEACH
FL 33480

COA-22-054
ZON-22-153

	1/25/23	PLOT DATE
<i>MARK</i>	<i>DATE</i>	<i>DESCRIPTION</i>
<i>PROJECT NO.:</i>	<i>#104</i>	
<i>CAD DWG FILE:</i>	<i>1.19.23 - 125 VIA DE LAGO LANDMARKS.DWG</i>	
<i>DRAWN BY:</i>	<i>C. KIDLE</i>	
<i>CHK'D BY:</i>	<i>I. VARNAVA</i>	
<i>COPYRIGHT:</i>		

SHEET TITLE
EXISTING HOUSE PICS



Architectural Corporation
FL Registration - AA26003344

444 25th st. Ste. 1
West Palm Beach, Florida 33407
Telephone 561.655.8582

CONSULTANTS

125 VIA DEL LAGO

125 VIA DEL LAGO
PALM BEACH
FL 33480

COA-22-054
ZON-22-153

	7/25/23	PLOT DATE
MARK	DATE	DESCRIPTION
PROJECT NO.	#104	
CAD DWG FILE:	1-19-23 - 125 VA DE LAGO LANDMARKS.DWG	
DRAWN BY:	C. KIDLE	
CHK'D BY:	L. VARNAVA	
COPYRIGHT:		

SHEET TITLE

EXISTING HOUSE PICS

P-002

SHEET INDEX

TOTAL SHEETS




444 25th st. Ste. 1
West Palm Beach, Florida 33407
Telephone 561.655.8582

CONSULTANTS

125 VIA DEL LAGO
PALM BEACH
FL 33480

COA-22-054
ZON-22-153

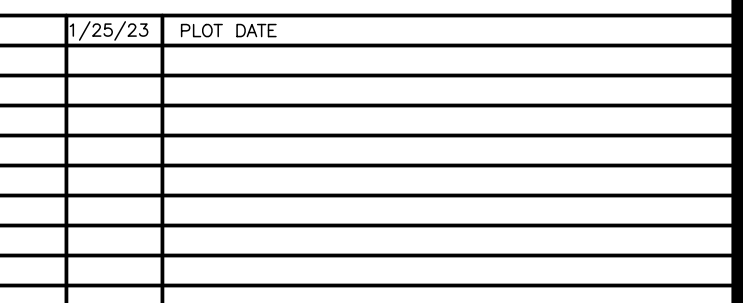


MARK	DATE	DESCRIPTION
PROJECT NO:	#104	
CAD DWG FILE:	1.19.23 - 125 VIA DE LAGO LANDMARKS.DWG	
DRAWN BY:	C. KIDLE	
CHECK'D BY:	I. VARNAVA	
COPYRIGHT:		


PROPOSED SCREENING PLAN

CS-001

SHEET INDEX TOTAL SHEETS

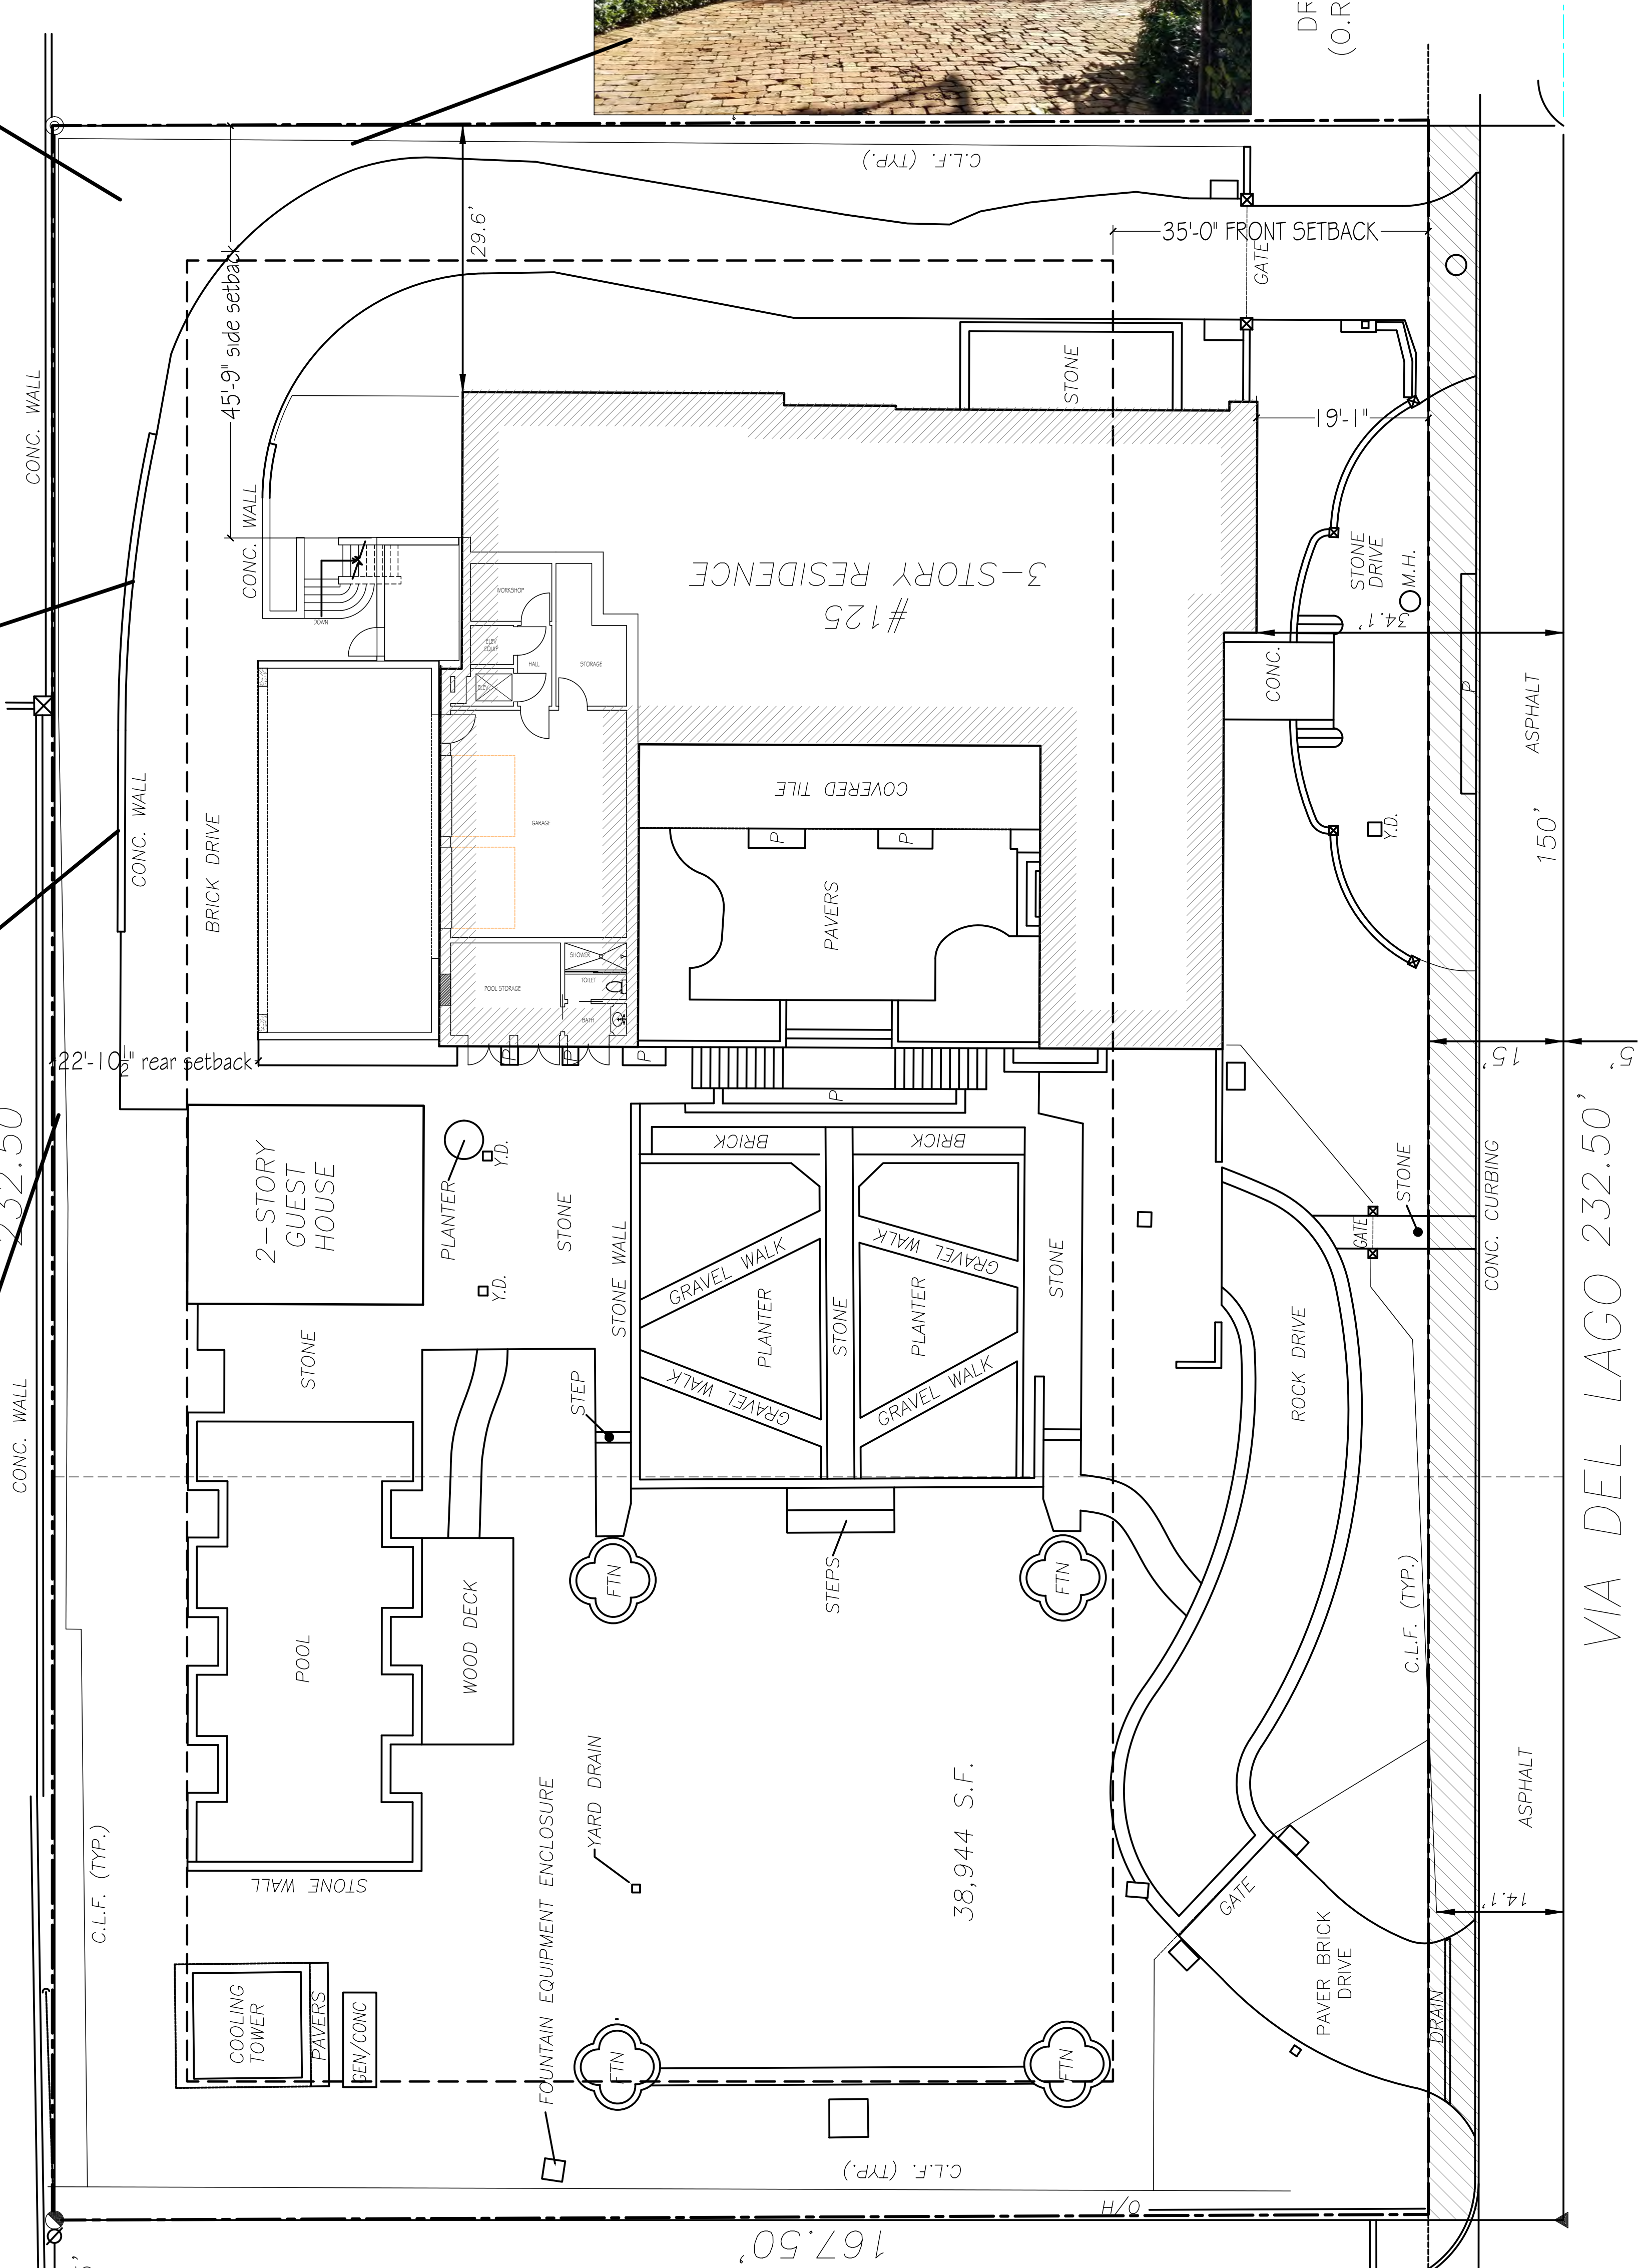


① CONSTRUCTION SCREENING PLAN
SCALE 3/32" = 1'-0"

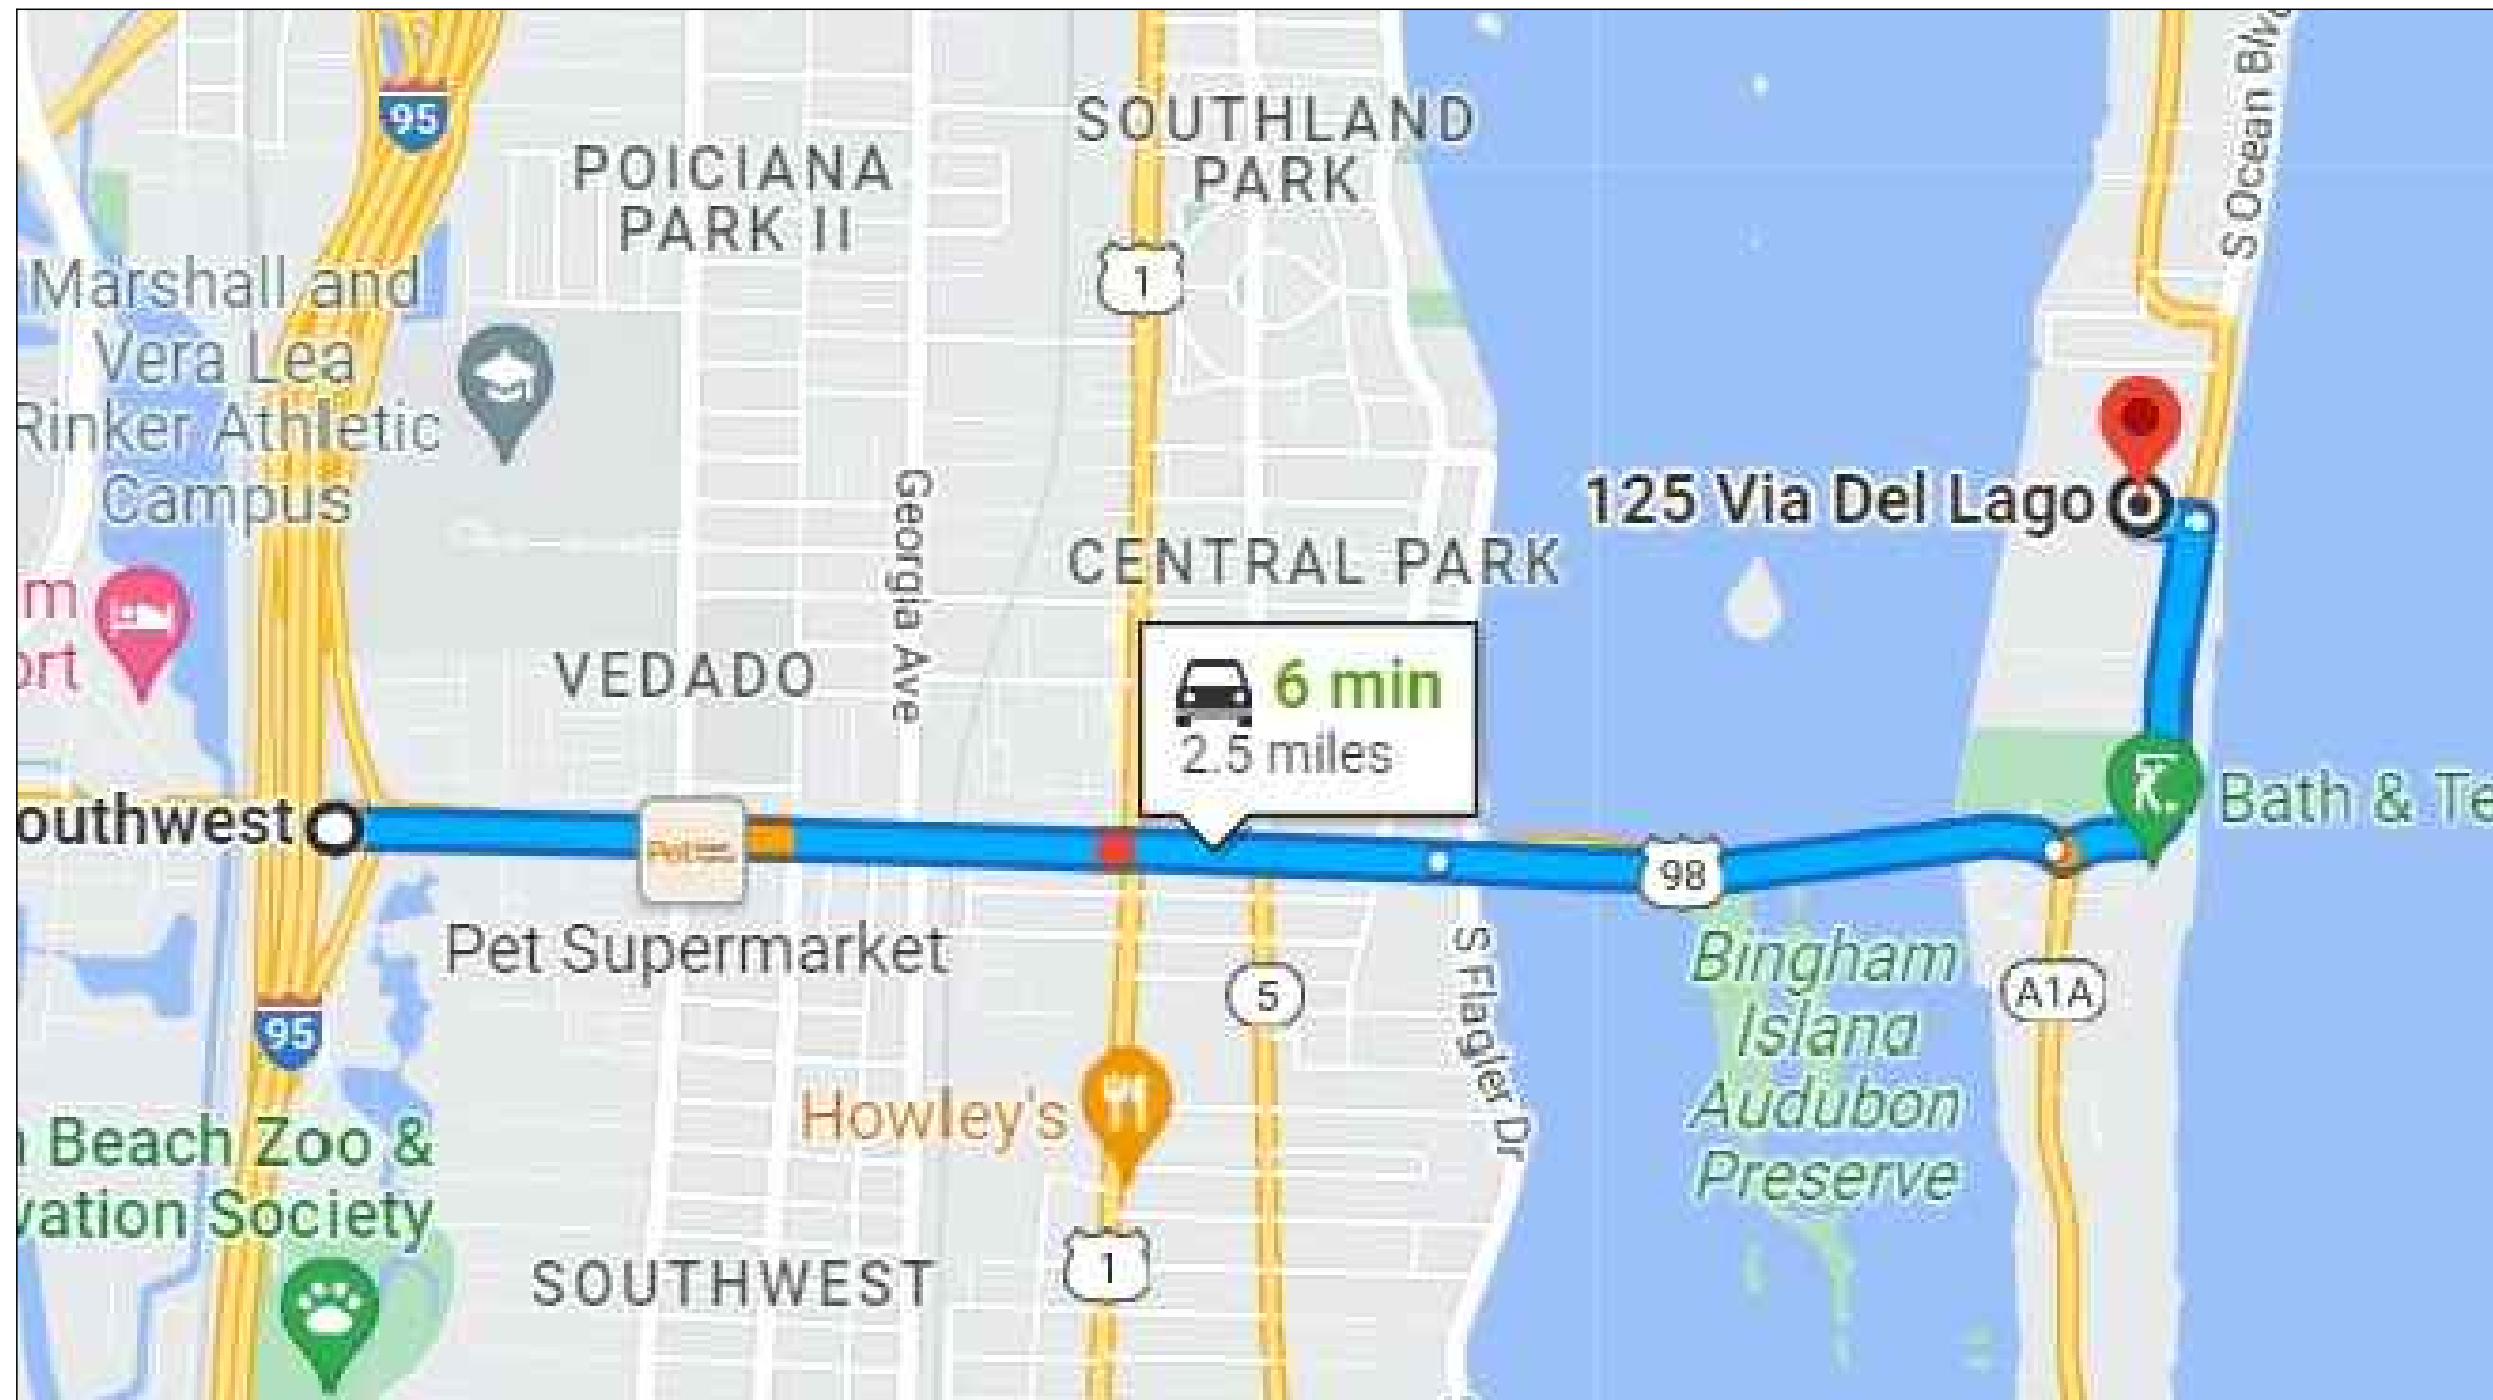

TRUCK ROUTE - SOUTHERN BLVD TO THE SOUTH BRIDGE AND BACK THE SAME WAY

CONSTRUCTION STAGING PLAN

- PARKING WILL BE IN THE WEST DRIVEWAY
- EXISTING CABANA BATH WILL BE USED
- MATERIAL DELIVERIES WILL BE MADE IN THE EAST DRIVEWAY
- A DUMP TRUCK WILL REMOVE MATERIALS DAILY
- EXISTING GARAGE CAN BE USED FOR STORAGE OF SOME MATERIALS

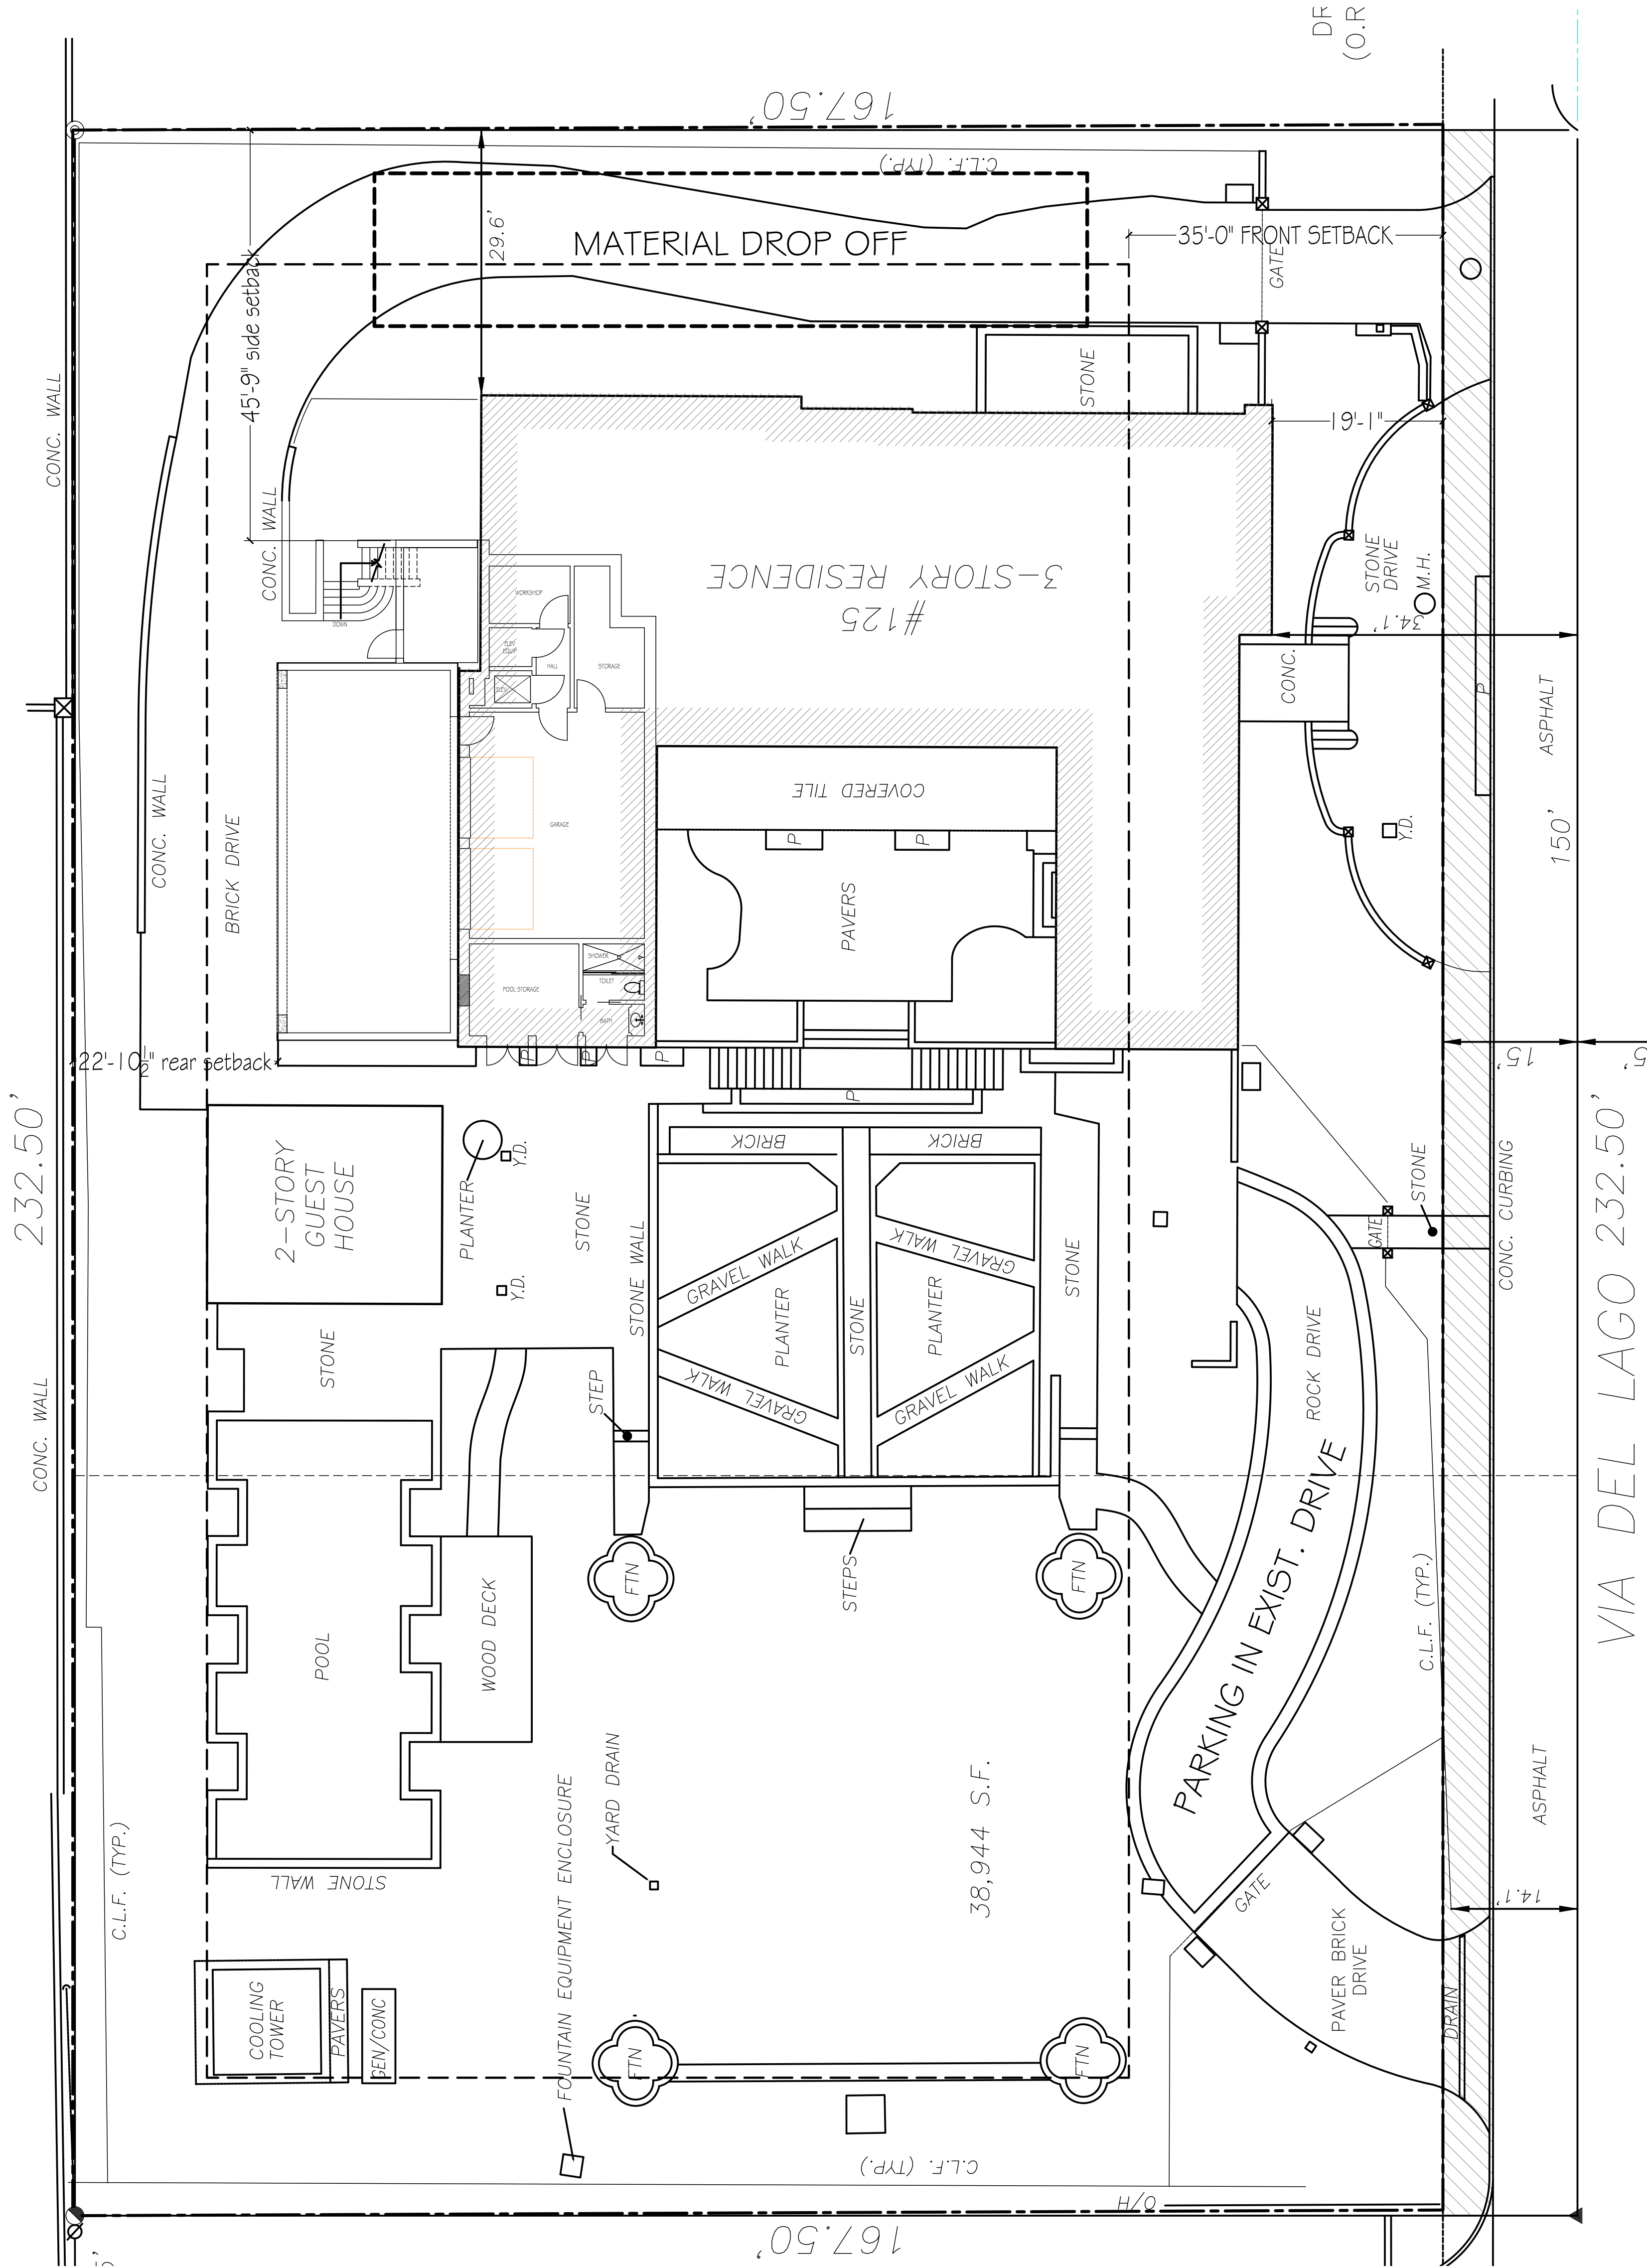

1 CONSTRUCTION STAGING PLAN
SCALE 3/32" = 1'-0"

LABERGE & MÉNARD INC.
Architectural Corporation
FL Registration - AA26003344
444 25th St. Ste. 1
West Palm Beach, Florida 33407
Telephone 561.653.5582

CONSULTANTS

125 VIA DEL LAGO

125 VIA DEL LAGO
PALM BEACH
FL 33480

COA-22-054
ZON-22-153


MARK	DATE	DESCRIPTION
PROJECT NO.	#104	
CAO DWG FILE:	1.18.23 - 125 VIA DE LAGO LANDMARKS.DWG	
DRAWN BY:	C. RIDLE	
CHK'D BY:	I. YARNAVA	
COPYRIGHT:		

SHEET TITLE

PROPOSED STAGING PLAN

CS-002

SHEET INDEX TOTAL SHEETS

 

Architectural Corporation
FL Registration - AA26003344


444 25th st. Ste. 1
West Palm Beach, Florida 33407
Telephone 561.655.8582

CONSULTANTS

125 VIA DEL LAGO

125 VIA DEL LAGO
PALM BEACH
FL 33480

COA-22-054
ZON-22-153

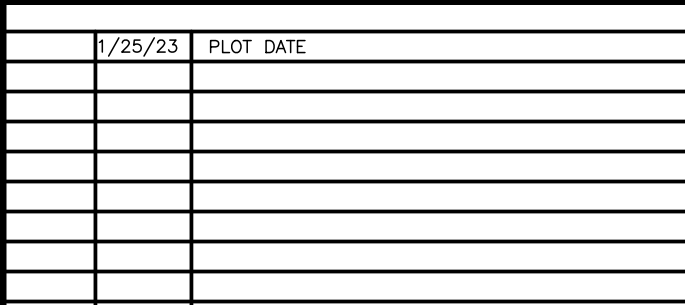

MARK	DATE	DESCRIPTION
PROJECT NO:		#104
CAD DWG FILE:		1.19.23 - 125 VIA DE LAGO LANDMARKS.DWG
DRAWN BY:		C. KIDLE
CHK'D BY:		I. VARNAVA
COPYRIGHT:		


SHEET TITLE

LANDSCAPE & HARDSCAPE REMOVAL PLAN


LD-001

SHEET INDEX


TOTAL SHEETS

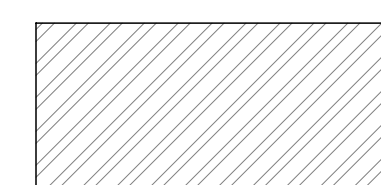

REMOVE EXISTING LANDSCAPE

 

REMOVE EXISTING HARDSCAPE

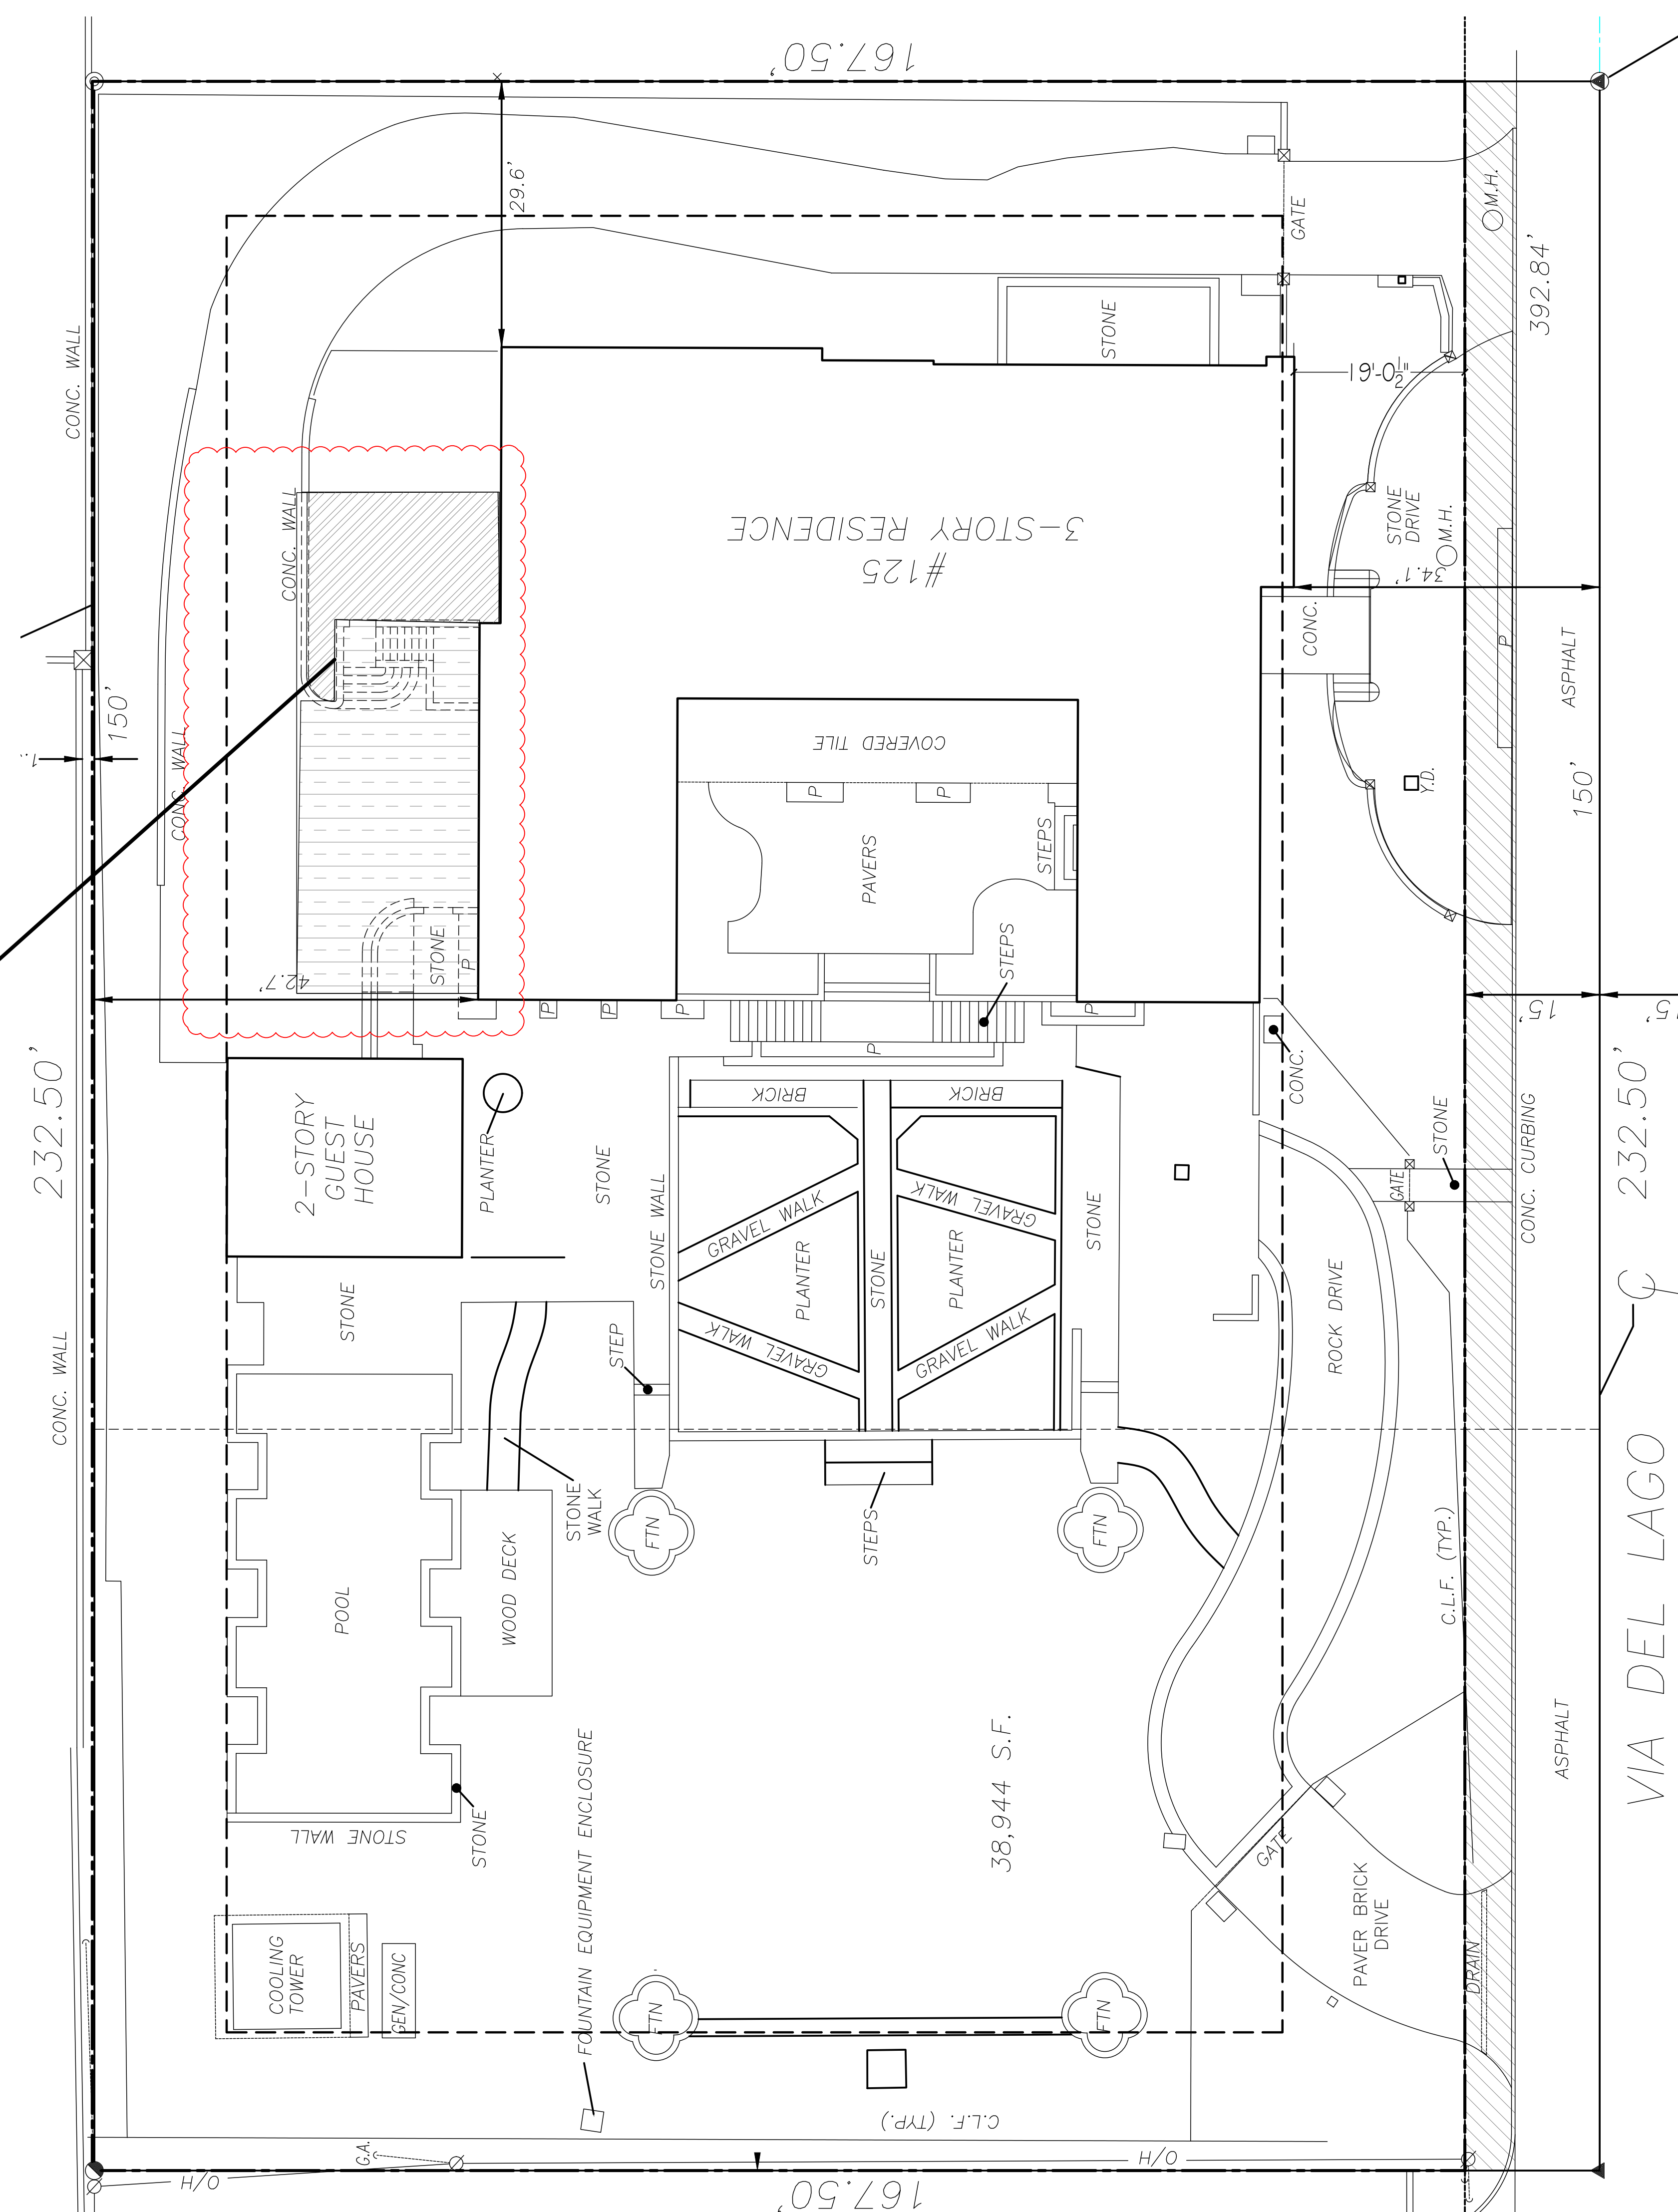

① LANDSCAPE/HARDSCAPE DEMO PLAN
SCALE 3/32" = 1'-0"