

PREVIOUSLY APPROVED

RECEIVED
By Antonette Fabrizi at 9:36 am, Feb 09, 2023


MARIO F. NIEVERA

State of Florida
Landscape Architect
Registration No.
6666856

OVERALL SITE PLAN (PROPOSED)
1095 NORTH OCEAN BLVD.
PALM BEACH, FL.

SCALE: 3/32" = 1'-0"

04 OCT 2021
28 JULY 2021
30 APRIL 2021
22 FEBRUARY 2021
03 FEBRUARY 2021

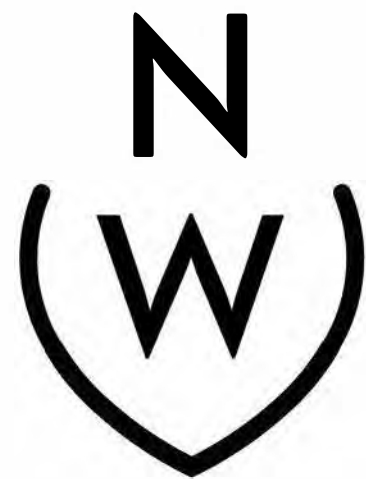

NIEVERA WILLIAMS
DESIGN

223 Sunset Avenue
Suite 150
Palm Beach, Florida 33480
P: 561-659-2820
F: 561-659-2113

NIEVERAWILLIAMS.COM

SITE

COA-21-010



OVERALL R-A SITE CALCULATIONS:

SITE AREA = 46,300 SQ FT 100%

MINIMUM LANDSCAPE:

REQUIRED = 23,150 SQ FT 50%
EXISTING = 16,832 SQ FT 36%
PROPOSED = 19,569 SQ FT 42%


FRONT SETBACK SITE CALCULATIONS:

35' SETBACK AREA = 7,015 SQ FT 100%

MINIMUM LANDSCAPE:


REQUIRED = 3,157 SQ FT 45%
EXISTING = 1,960 SQ FT 27%
PROPOSED = 2,875 SQ FT 41%

0 2 4 8 16 24 FEET
SCALE: 3/32" = 1'-0"

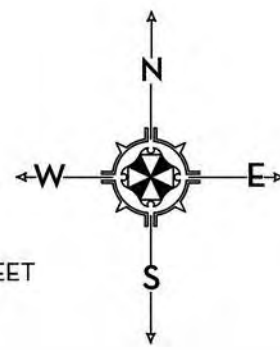



PROPOSED

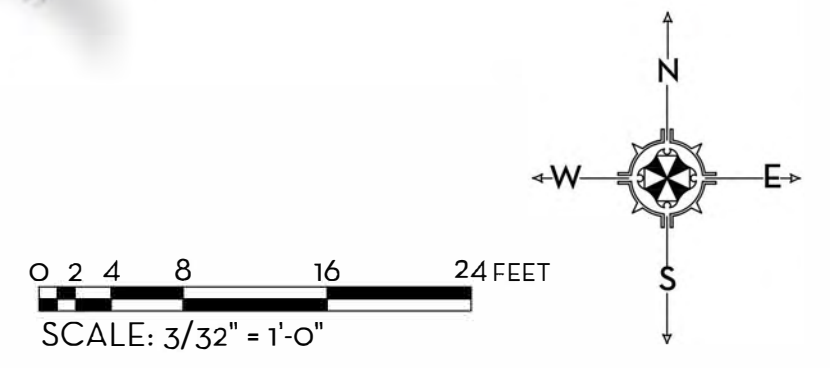


MARIO F. NIEVERA
State of Florida
Landscape Architect
Registration No.
6666856

OVERALL SITE PLAN (PROPOSED)
1095 NORTH OCEAN BLVD.
PALM BEACH, FL.

SCALE: 3/32" = 1'-0"

7 NOV 2022
24 OCT 2022

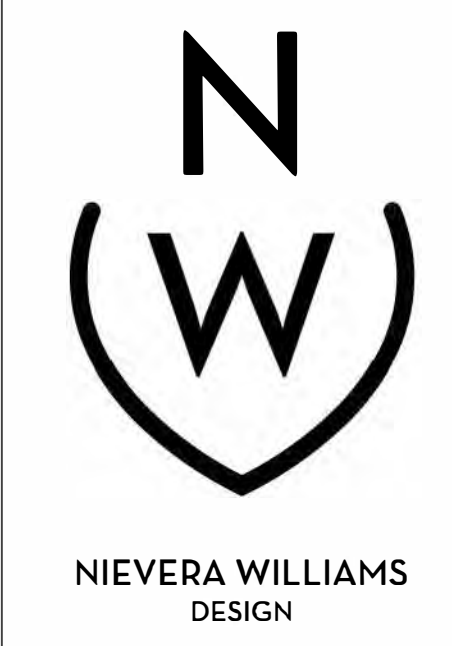

625 North Flagler Drive
Suite 502
West Palm Beach, Florida
33401
P: 561-659-2820
F: 561-659-2113

NIEVERAWILLIAMS.COM

SITE
COA-23-005

PREVIOUSLY APPROVED



1 PREVIOUSLY APPROVED FRONT ELEVATION
EL1 SCALE: 1/8" = 1'-0"

0 1 4 8 16 FEET
SCALE: 1/8" = 1'-0"

MARIO F. NIEVERA

State of Florida
Landscape Architect
Registration No.
6666856

WEST EXTERIOR ELEVATION
1095 NORTH OCEAN BLVD.
PALM BEACH, FL.

SCALE: AS NOTED

17 FEB 2023
28 NOV 2022
07 NOV 2022
24 OCT 2022



NIEVERA WILLIAMS
DESIGN

625 North Flagler Drive
Suite 502
West Palm Beach, Florida
33401
P: 561-659-2820
F: 561-659-2113

NIEVERAWILLIAMS.COM

EL1

COA-23-005



1 PREVIOUSLY PROPOSED FRONT ELEVATION
EL1.1
SCALE: 1/8" = 1'-0"



1 PROPOSED FRONT ELEVATION
EL1.1
SCALE: 1/8" = 1'-0"

0 1 4 8 16 FEET
SCALE: 1/8" = 1'-0"


MARIO F. NIEVERA

State of Florida
Landscape Architect
Registration No.
6666856

WEST EXTERIOR ELEVATION
1095 NORTH OCEAN BLVD.
PALM BEACH, FL.

SCALE: AS NOTED

17 FEB 2023
28 NOV 2022
07 NOV 2022
24 OCT 2022

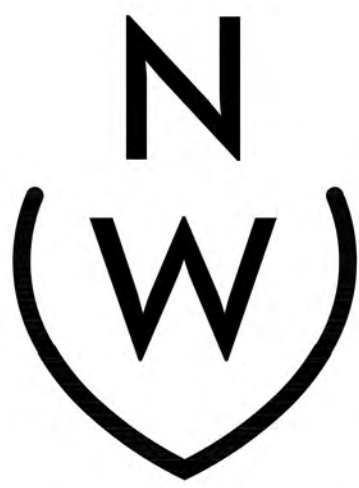

NIEVERA WILLIAMS
DESIGN

625 North Flagler Drive
Suite 502
West Palm Beach, Florida
33401
P: 561-659-2820
F: 561-659-2113

NIEVERAWILLIAMS.COM

EL1.1

COA-23-005

PREVIOUSLY PROPOSED



1 DRIVEWAY ENTRY GATE ELEVATION
D5.1 SCALE: 1"=1'-0"

MARIO F. NIEVERA

State of Florida
Landscape Architect
Registration No.
6666856

DETAIL
1095 NORTH OCEAN BLVD.
PALM BEACH, FL.

SCALE: AS NOTED

7 NOV 2023
9 DEC 2022



NIEVERA WILLIAMS
DESIGN

625 North Flagler Drive
Suite 502
West Palm Beach, Florida
33401
P: 561-659-2820
F: 561-659-2113

NIEVERAWILLIAMS.COM

D5.1

COA-23-005



1 PROPOSED DRIVEWAY ENTRY GATE ELEVATION
D5.1 SCALE: 1"=1'-0"


MARIO F. NIEVERA

State of Florida
Landscape Architect
Registration No.
6666856

ENTRY GATE RENDER
1095 NORTH OCEAN BLVD.
PALM BEACH, FL.

SCALE: AS NOTED

17 FEB 2023
12 JAN 2023
28 NOV 2022
24 OCT 2022

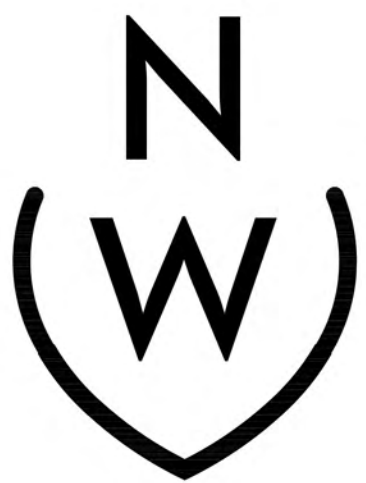

NIEVERA WILLIAMS
DESIGN

625 North Flagler Drive
Suite 502
West Palm Beach, Florida
33401
P: 561-659-2820
F: 561-659-2113

NIEVERAWILLIAMS.COM

D5.1

COA-23-005

PREVIOUSLY PROPOSED






PREVIOUSLY PROPOSED









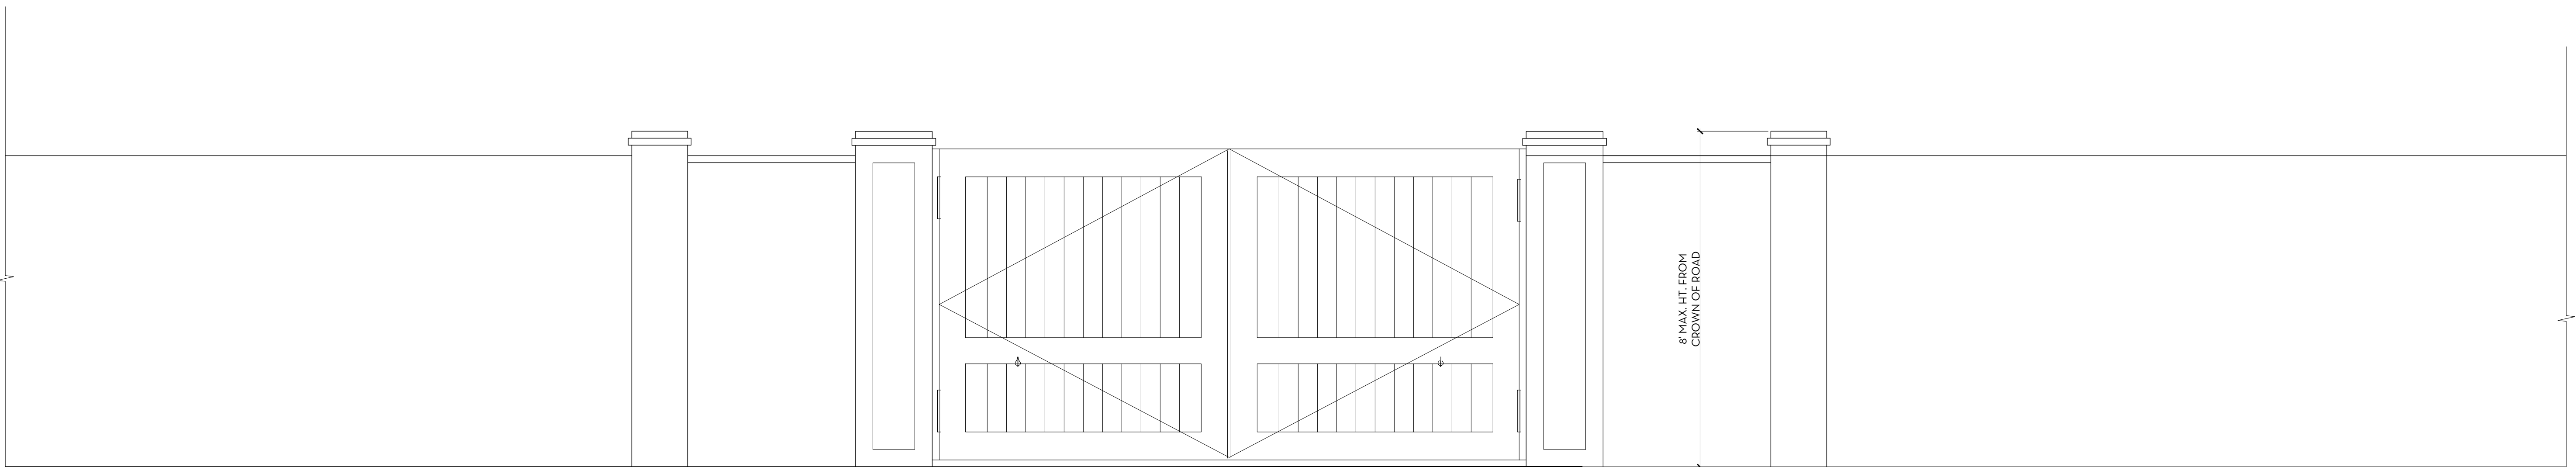

1
D5.1 PREVIOUSLY APPROVED DRIVEWAY ENTRY GATE ELEVATION
SCALE: 1"=1'-0"

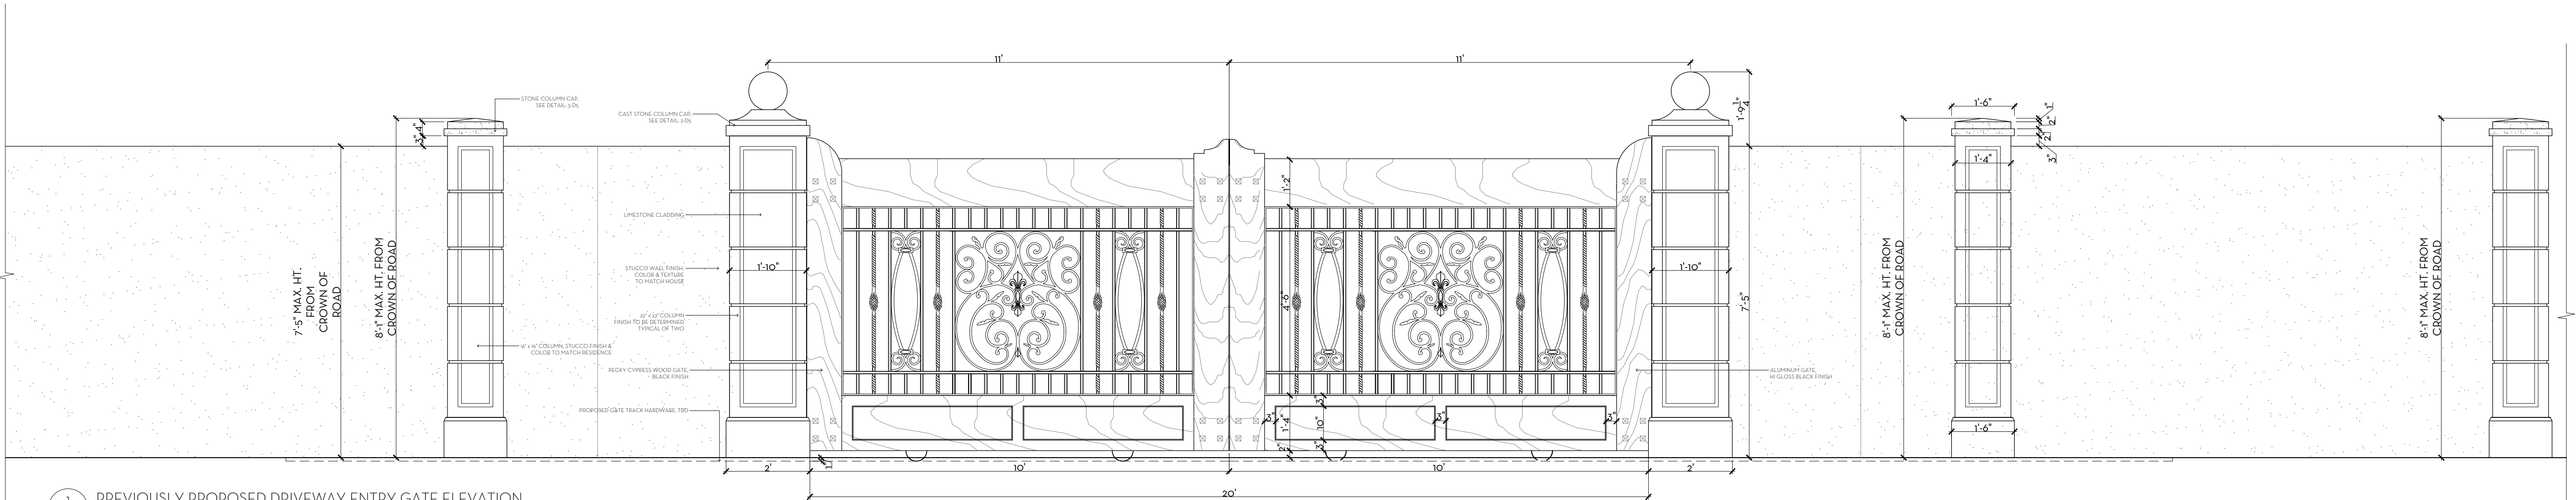

1
D5.1 PREVIOUSLY PROPOSED DRIVEWAY ENTRY GATE ELEVATION
SCALE: 1"=1'-0"

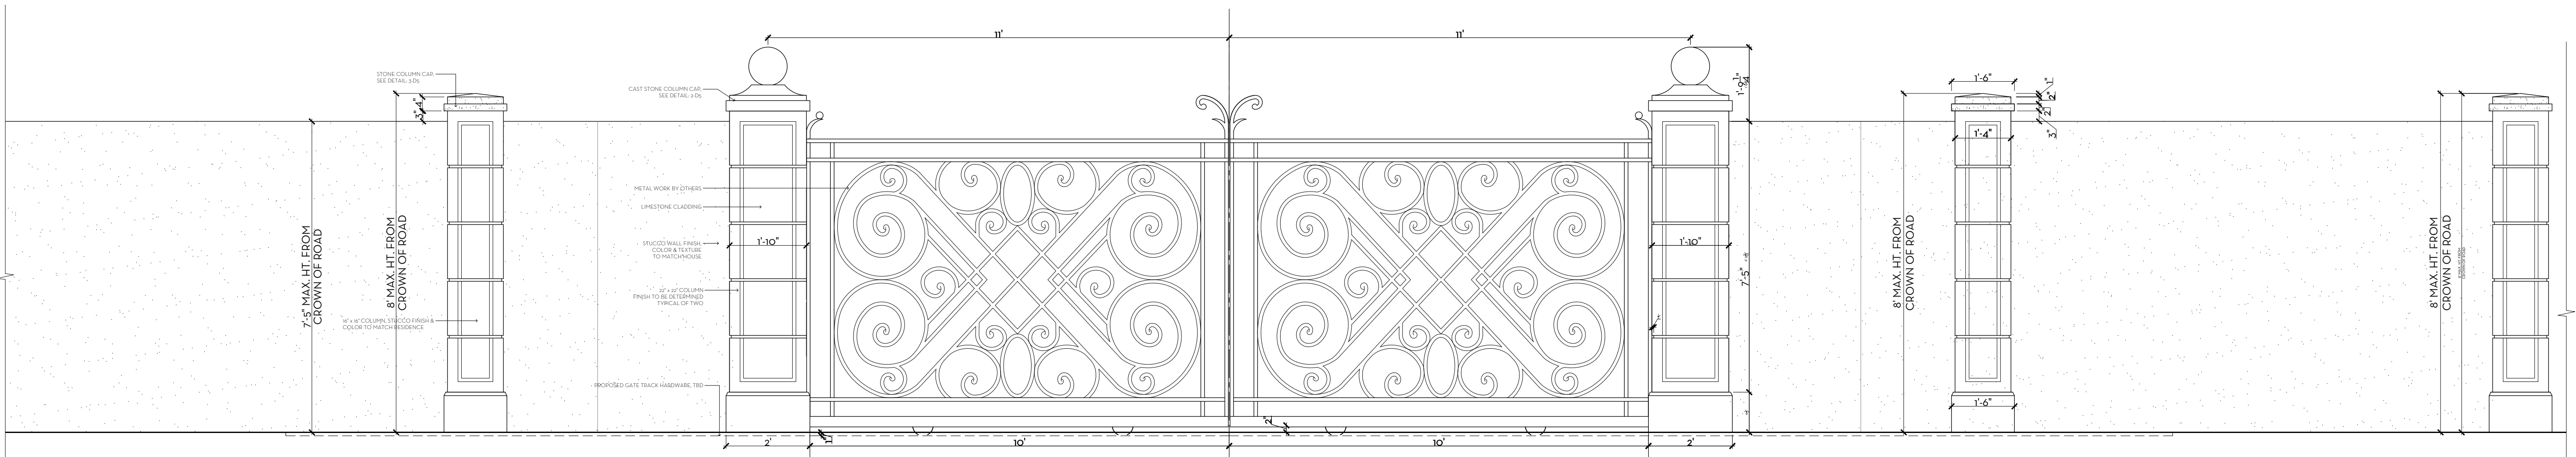

1
D5.1 PROPOSED DRIVEWAY ENTRY GATE ELEVATION
SCALE: 1"=1'-0"


MARIO F. NIEVERA

State of Florida
Landscape Architect
Registration No.
6666856

DETAIL
1095 NORTH OCEAN BLVD.
PALM BEACH, FL.

SCALE: AS NOTED

17 FEB 2023
19 JAN 2023
28 NOV 2022
24 OCT 2024

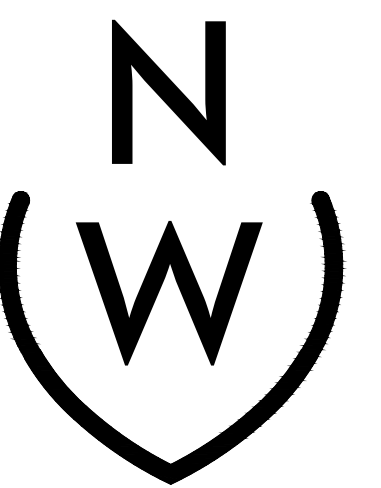

NIEVERA WILLIAMS
DESIGN

625 North Flagler Drive
Suite 502
West Palm Beach, Florida
33401
P: 561-659-2820
F: 561-659-2113

NIEVERAWILLIAMS.COM

D5.1

COA-23-005








MARIO F. NIEVERA

State of Florida
Landscape Architect
Registration No.
6666856

EXISTING CONDITIONS - RAILINGS
1095 NORTH OCEAN BLVD.
PALM BEACH, FL.

SCALE: N/A

09 DEC 2022
11 NOV 2022
24 OCT 2024

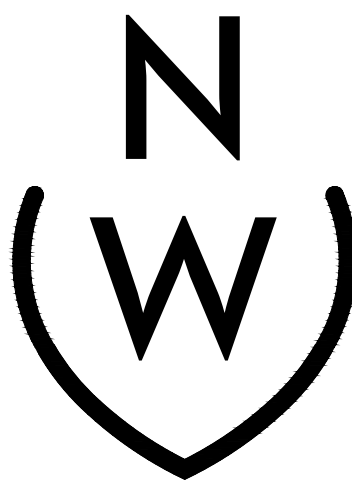

NIEVERA WILLIAMS
DESIGN


625 North Flagler Drive
Suite 502
West Palm Beach, Florida
33401
P: 561-659-2820
F: 561-659-2113

NIEVERAWILLIAMS.COM


EX4

COA-23-005

PREVIOUSLY APPROVED

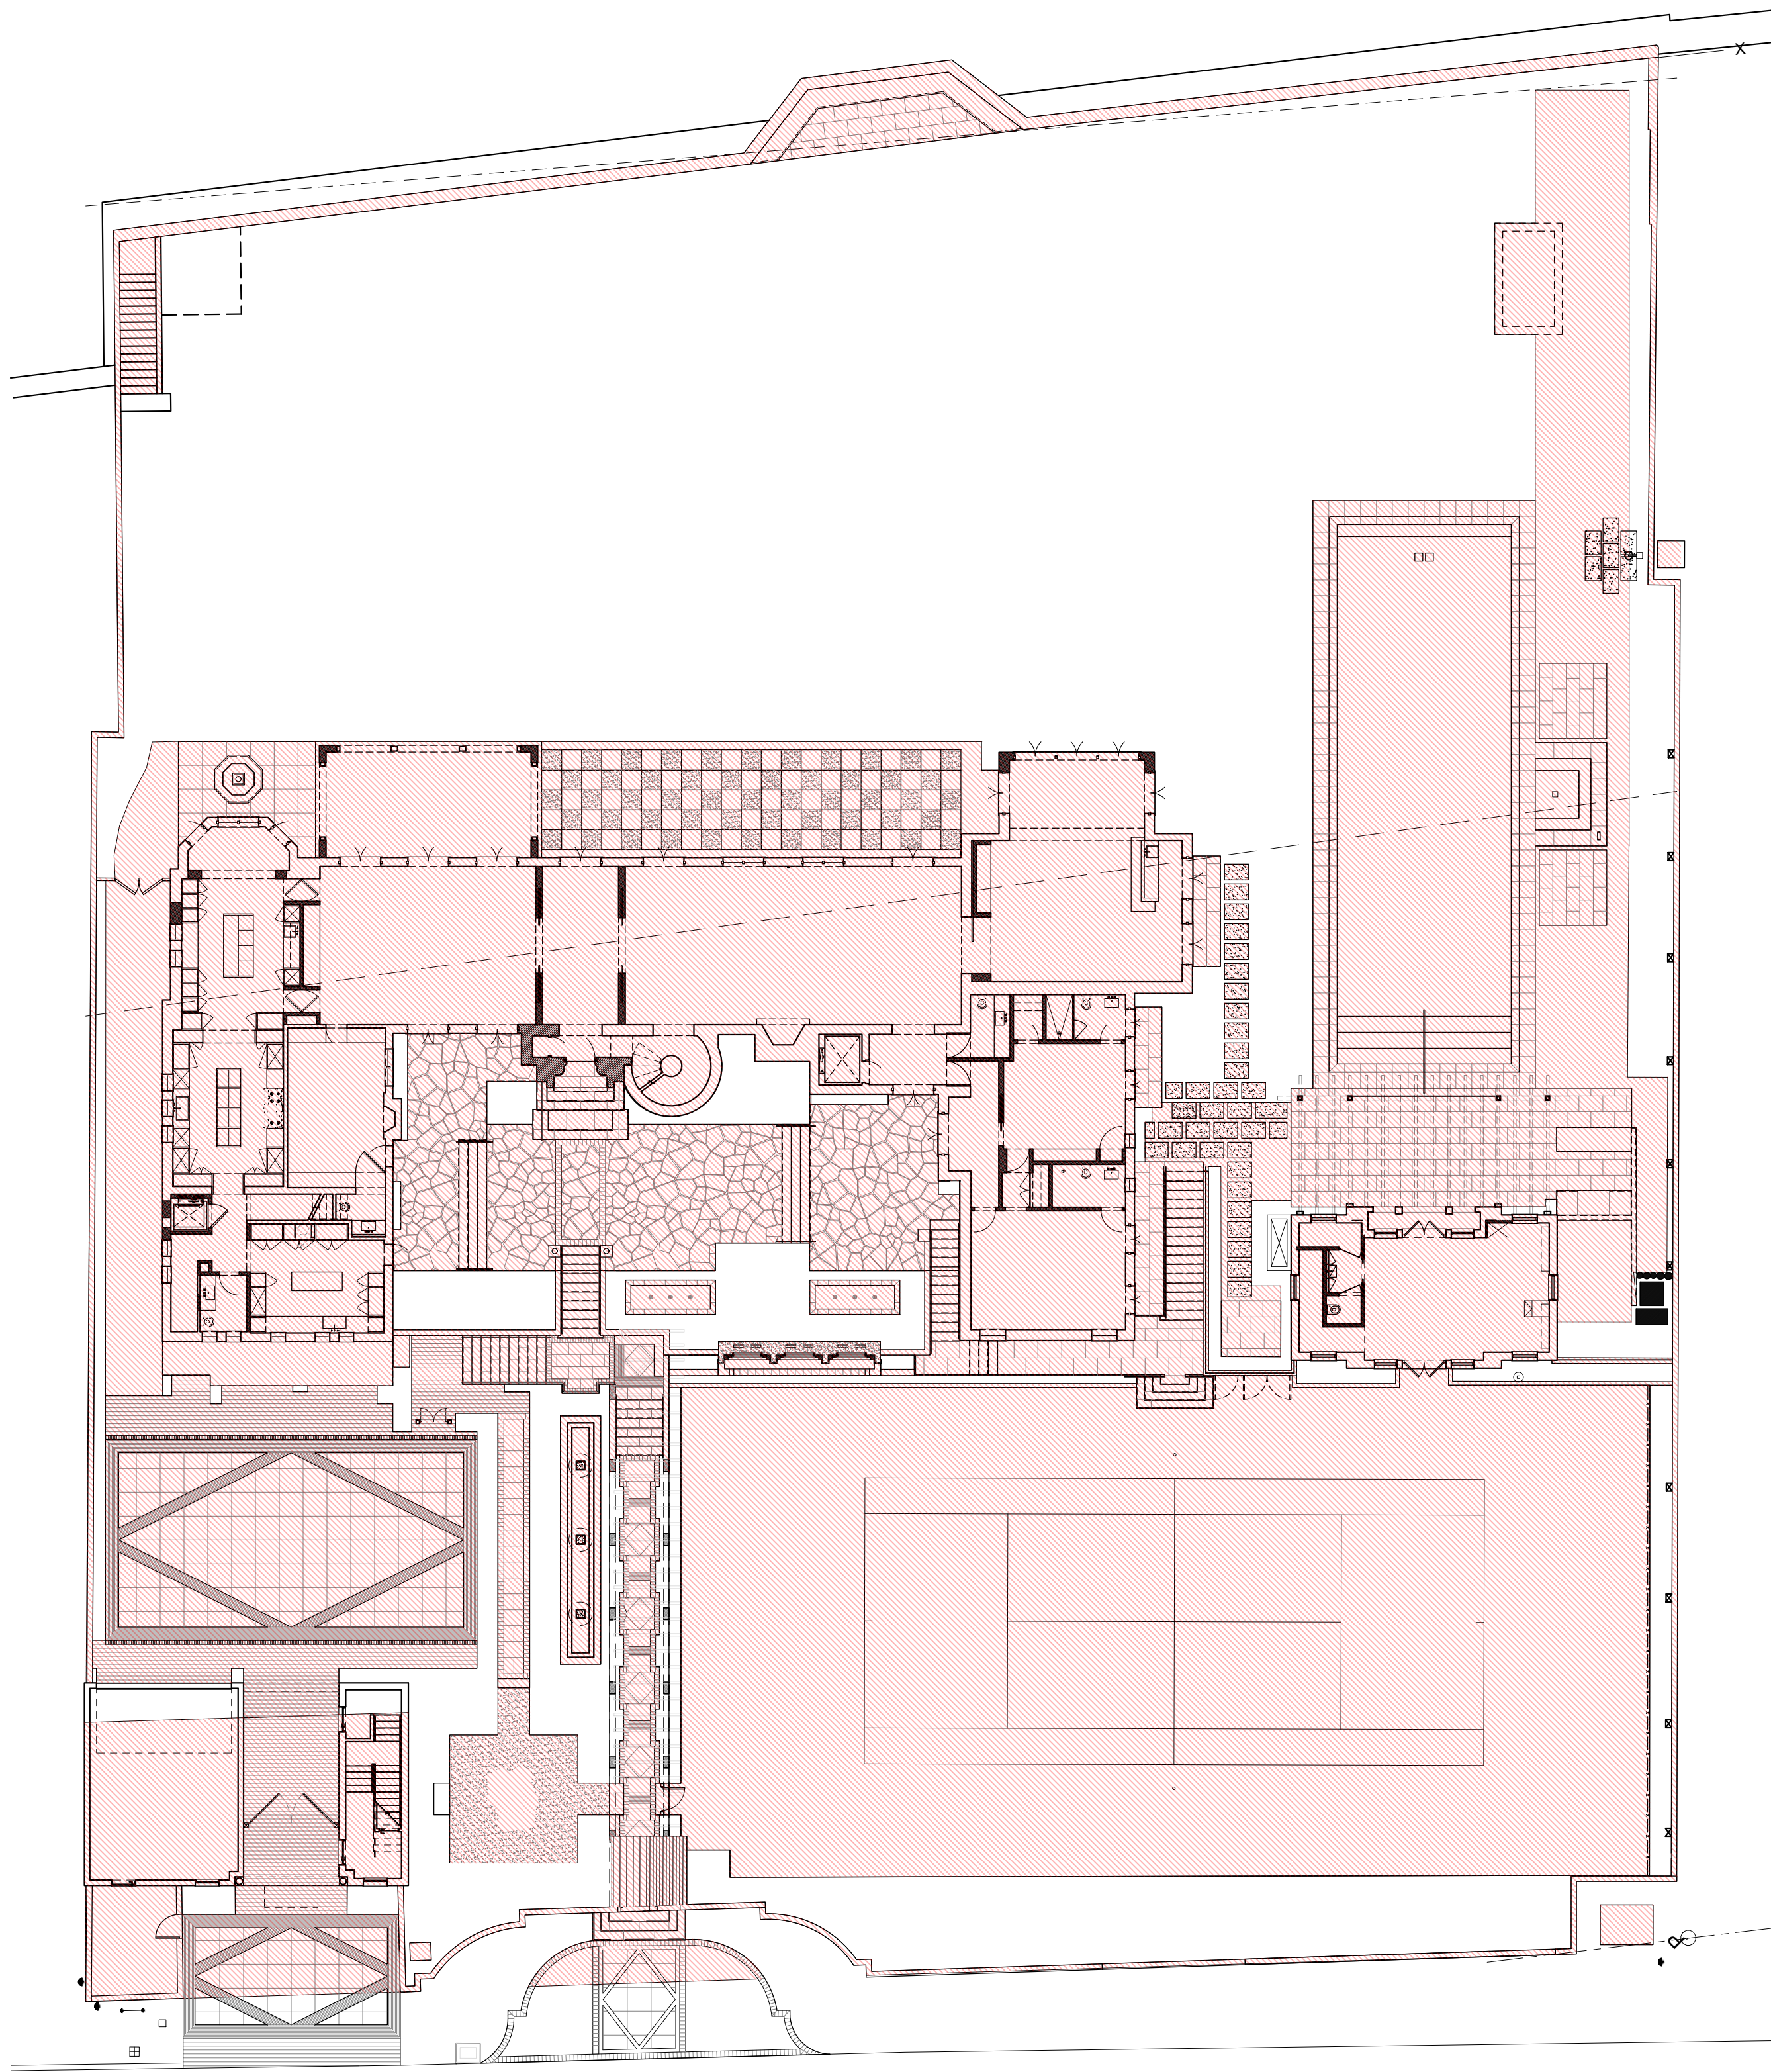

EXISTING SITE PLAN
SCALE: 1/8" = 1'-0"

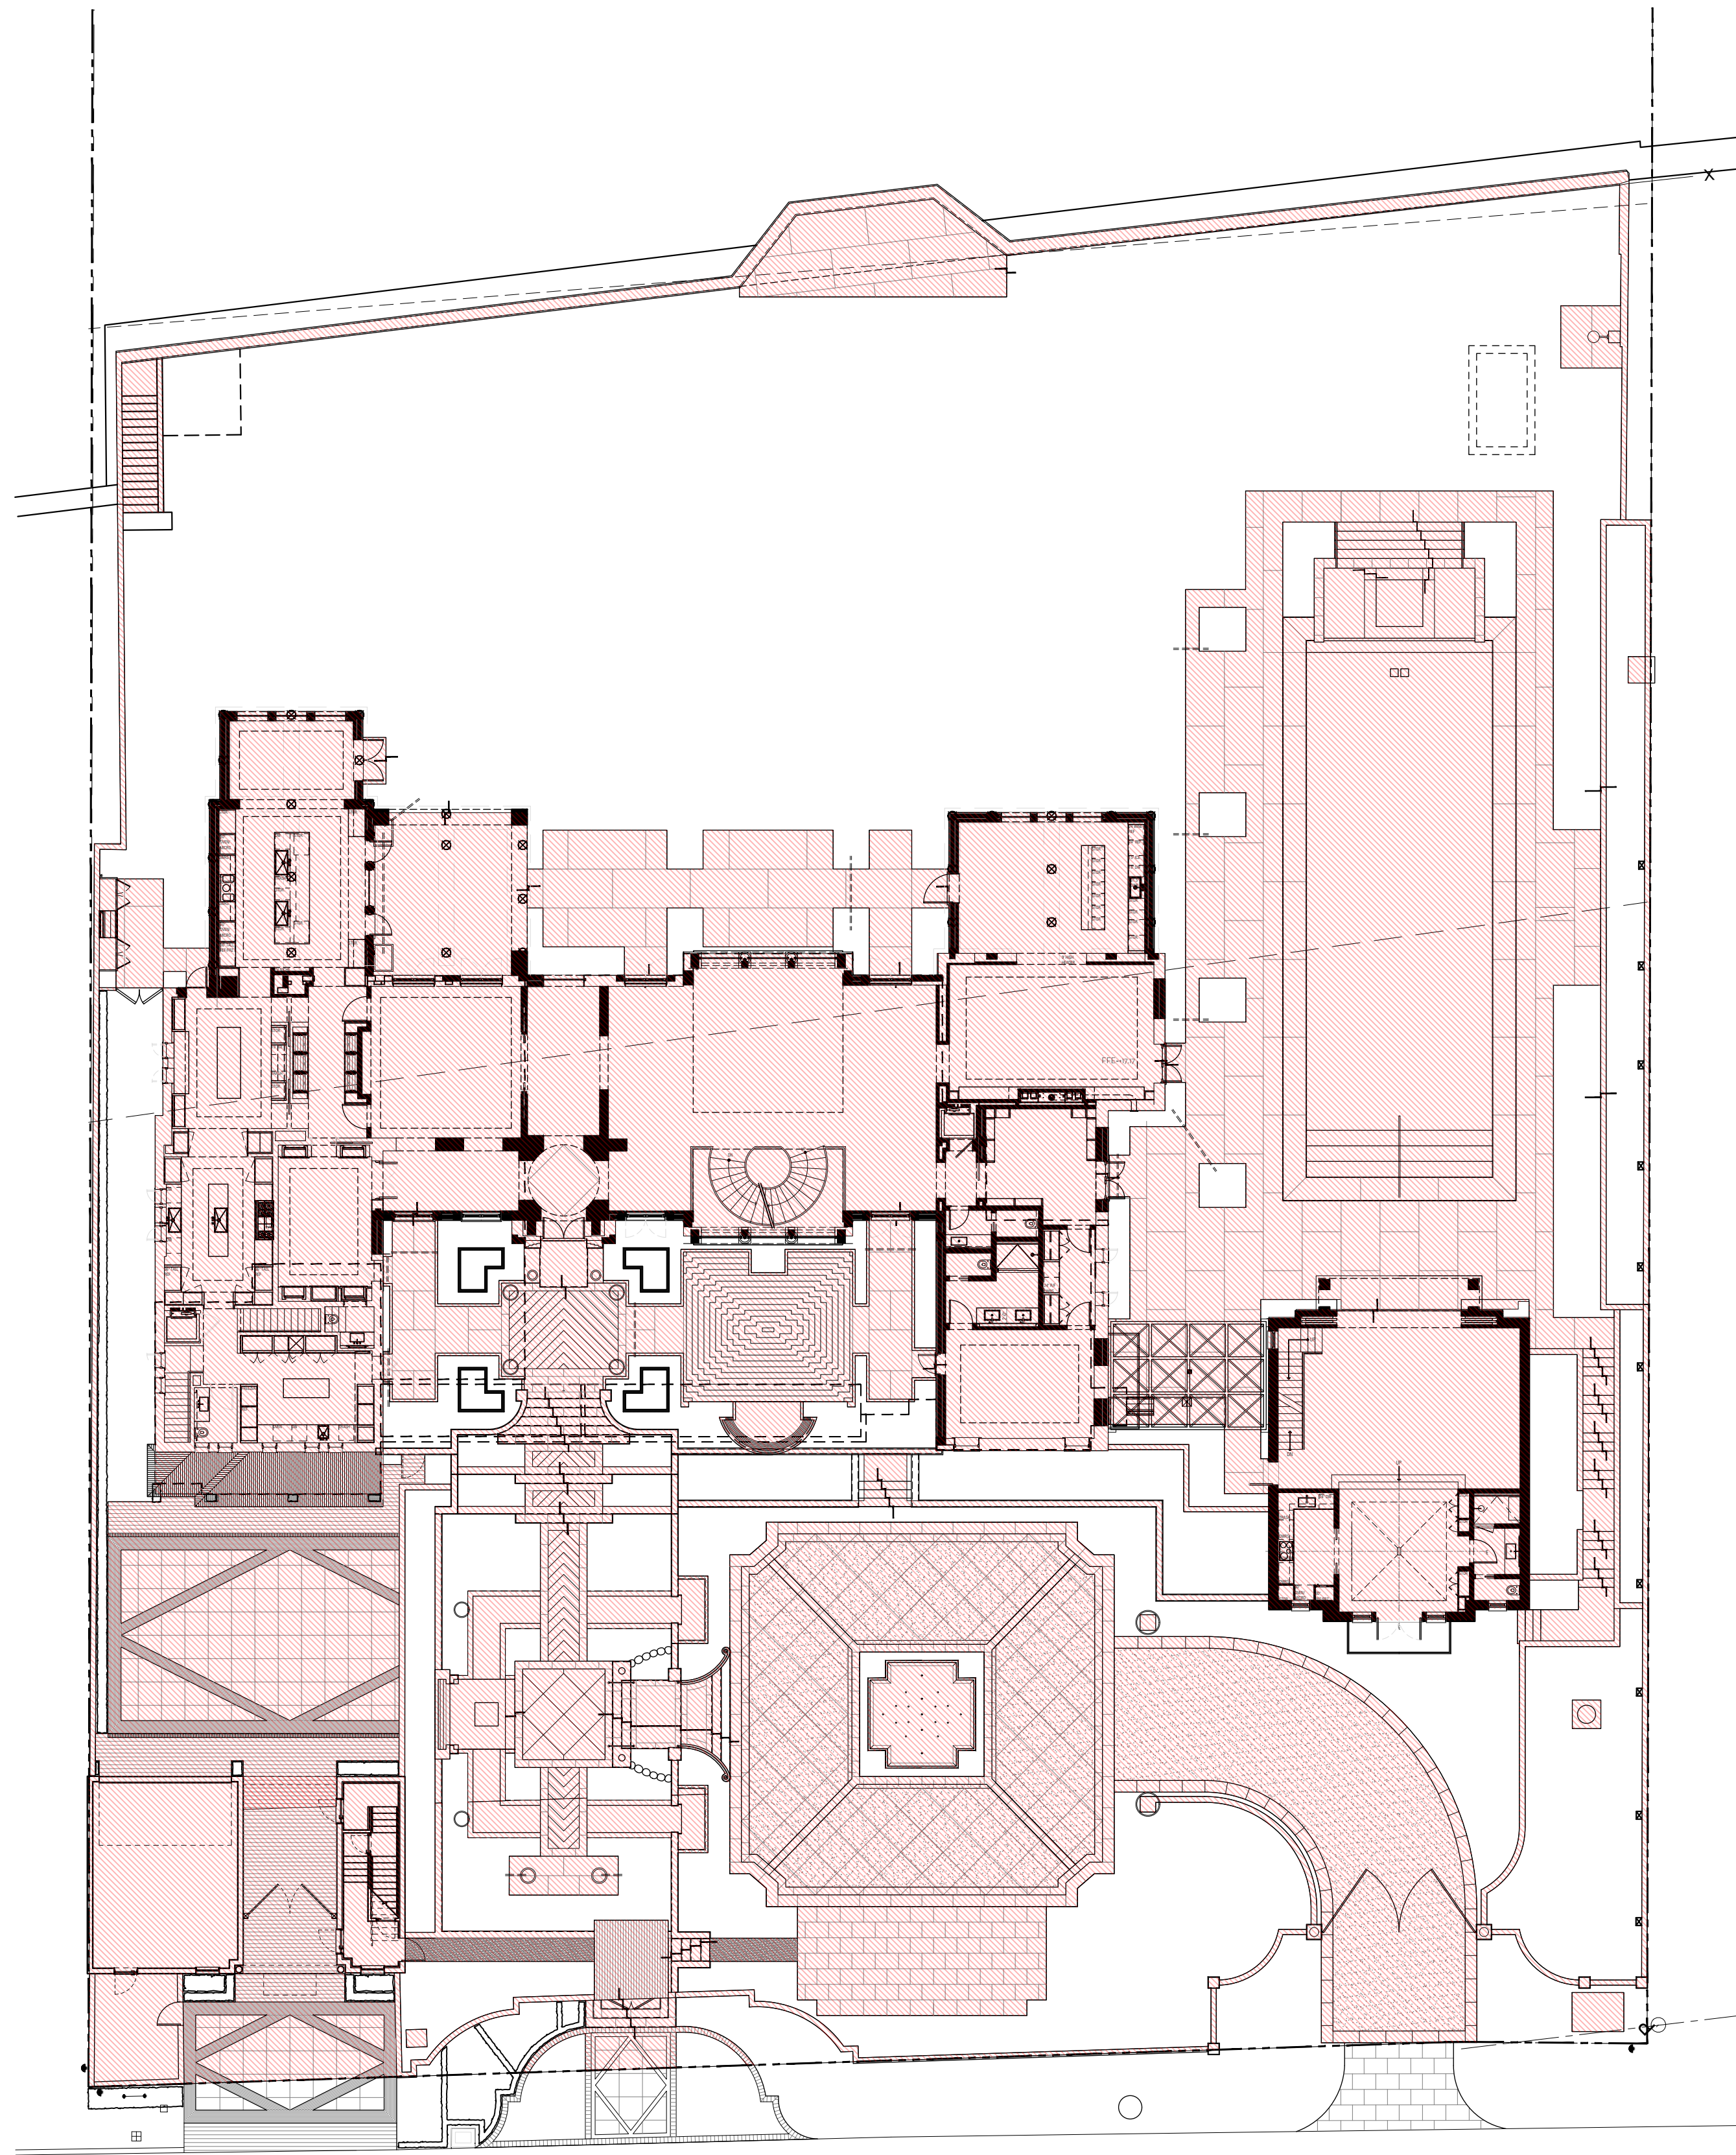


PROPOSED SITE PLAN
SCALE: 1/8" = 1'-0"

OVERALL R-A SITE CALCULATIONS:

SITE AREA =	46,300	SQ FT	100%
MINIMUM LANDSCAPE:			
REQUIRED =	23,150	SQ FT	50%
EXISTING =	16,832	SQ FT	36%
PROPOSED =	19,569	SQ FT	42%

FRONT SETBACK SITE CALCULATIONS:

35' SETBACK AREA =	7,015	SQ FT	100%
MINIMUM LANDSCAPE:			
REQUIRED =	3,157	SQ FT	45%
EXISTING =	1,960	SQ FT	27%
PROPOSED =	2,875	SQ FT	41%

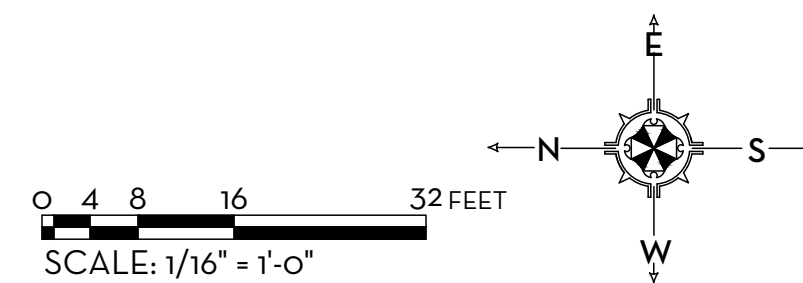


MARIO F. NIEVERA

State of Florida
Landscape Architect
Registration No.
6666856

OVERALL SITE PLAN
1095 NORTH OCEAN BLVD.
PALM BEACH, FL.

SCALE: 1/8" = 1'-0"

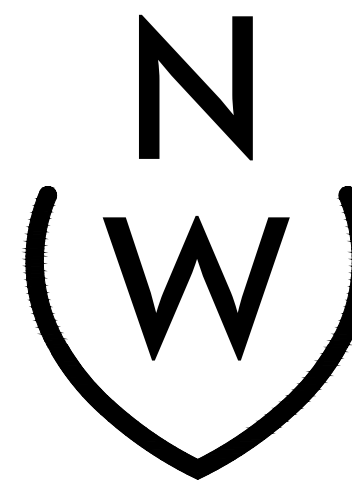


NIEVERA WILLIAMS
DESIGN

223 Sunset Avenue
Suite 150
Palm Beach, Florida 33480
P: 561-659-2820
F: 561-659-2113


NIEVERAWILLIAMS.COM

SITE

COA-21-010

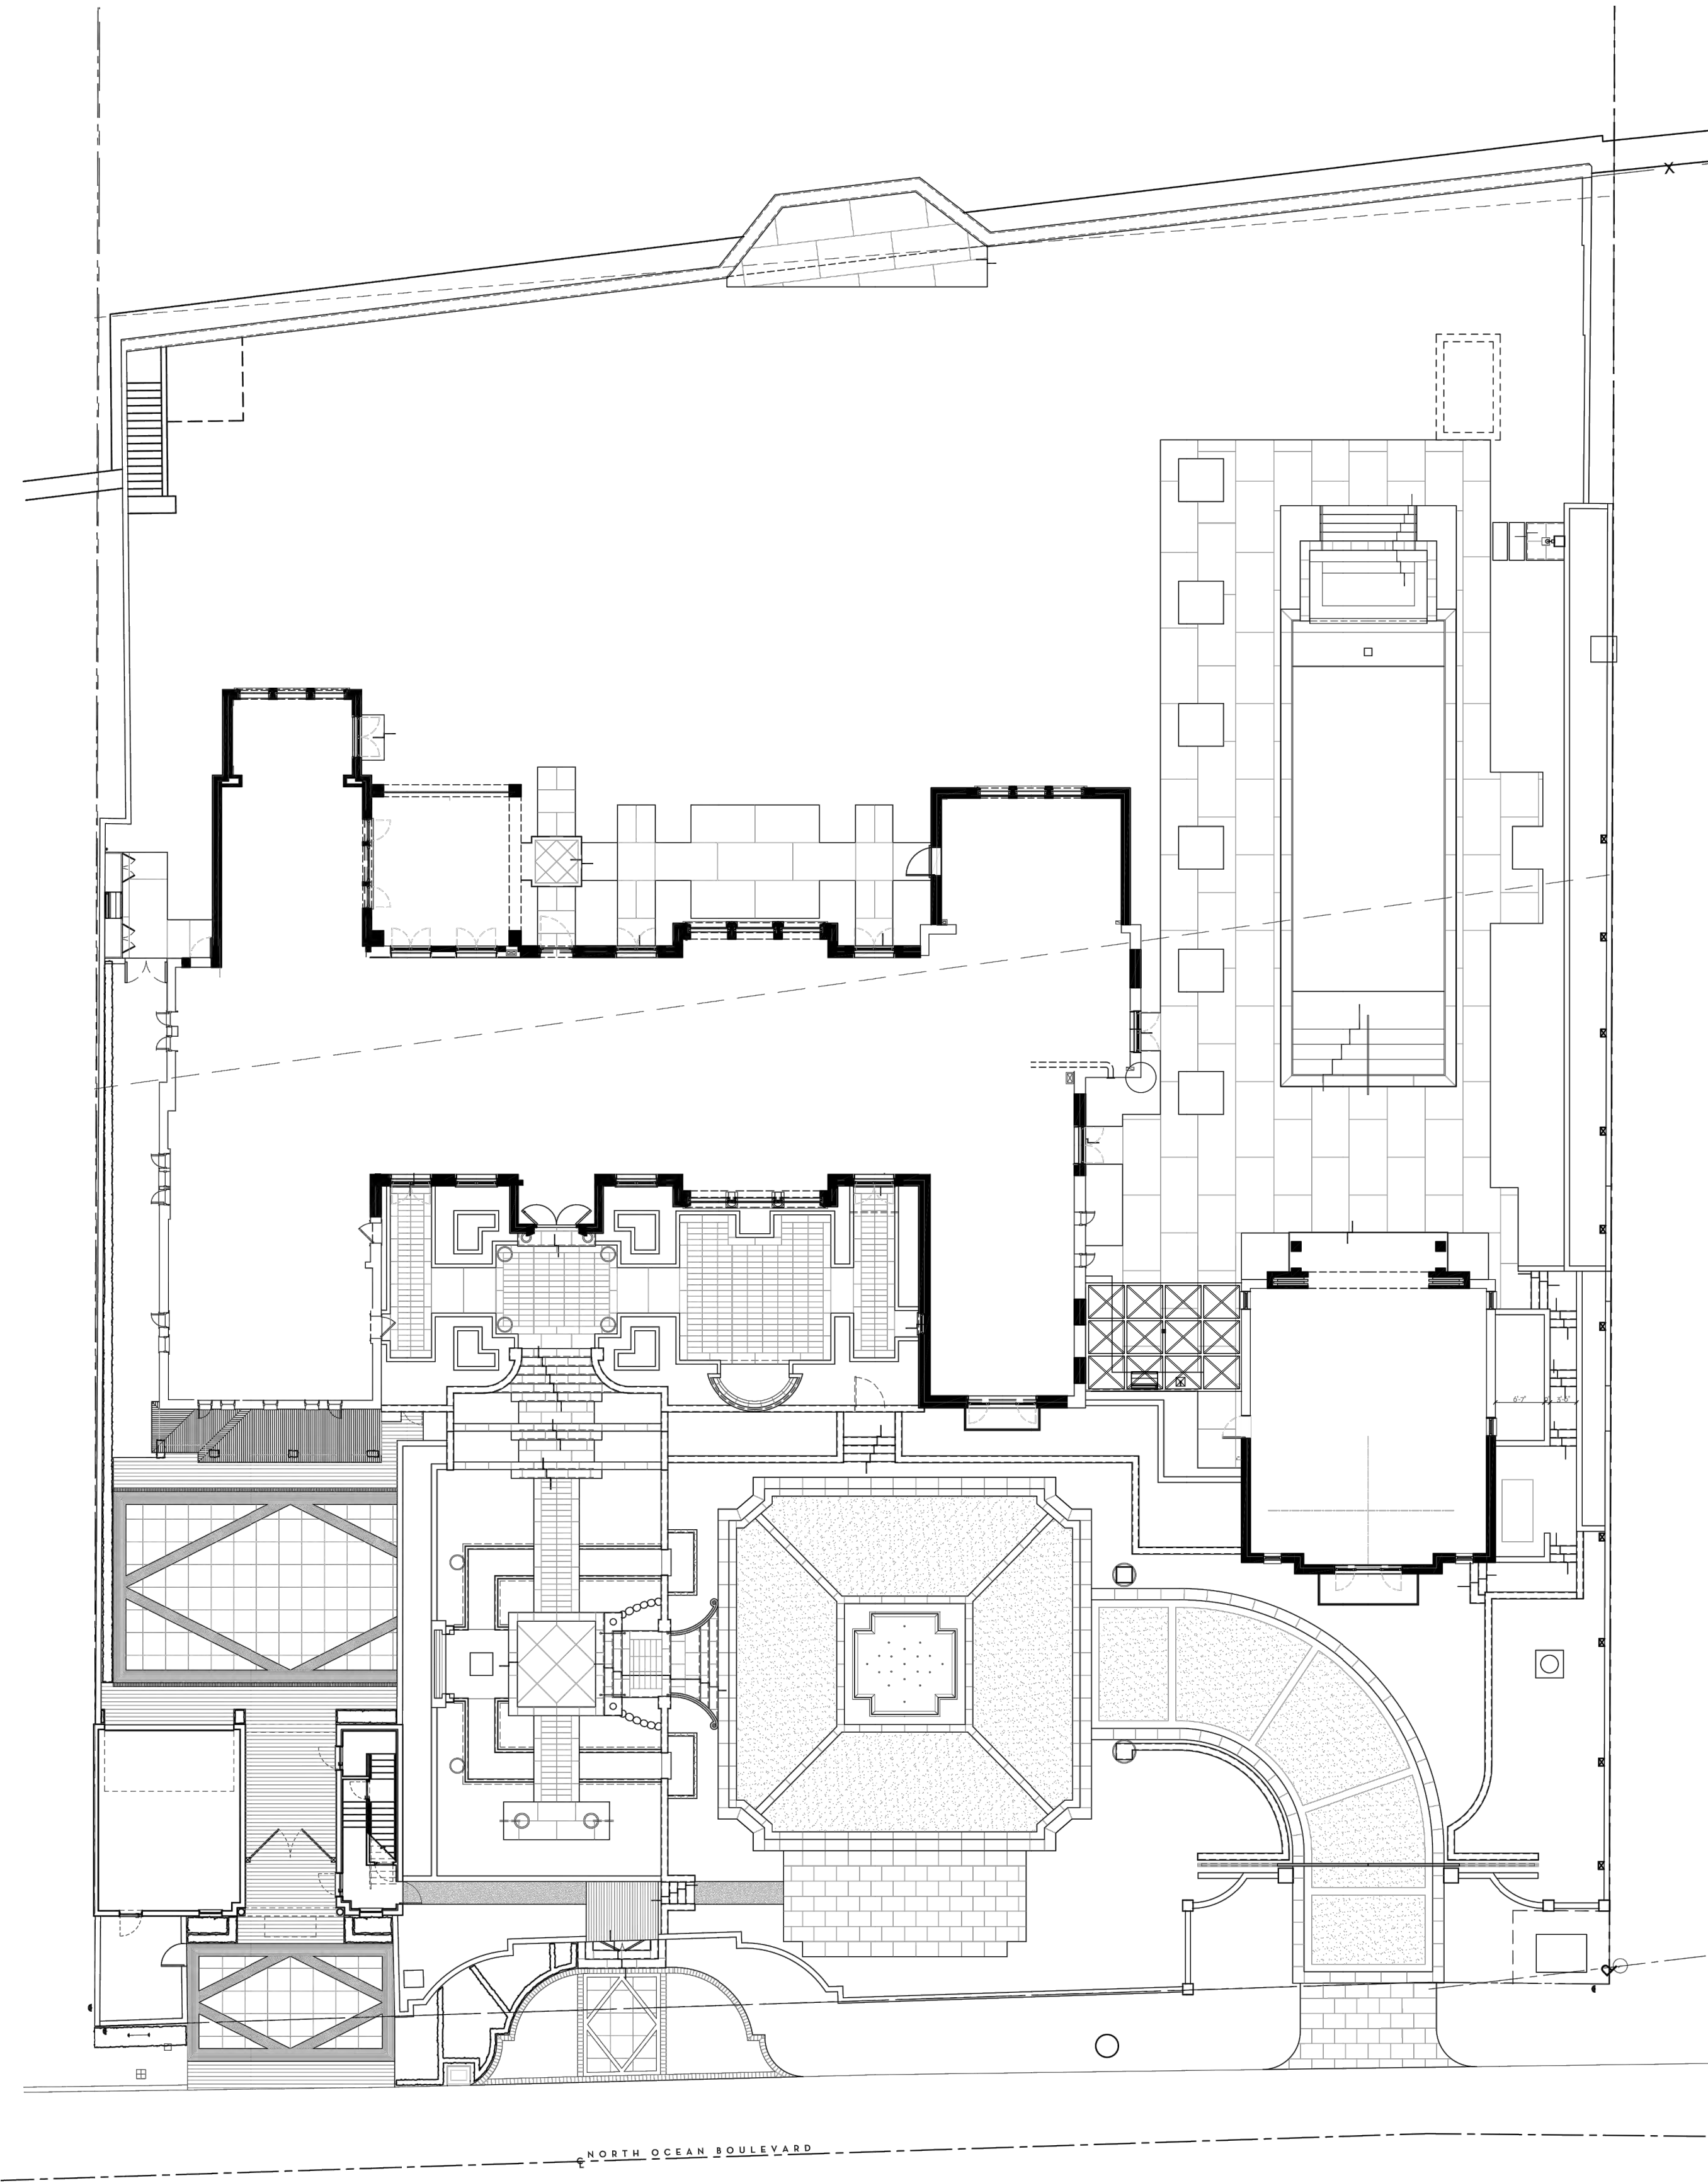

PREVIOUSLY APPROVED
SCALE: 1/8"=1'-0"

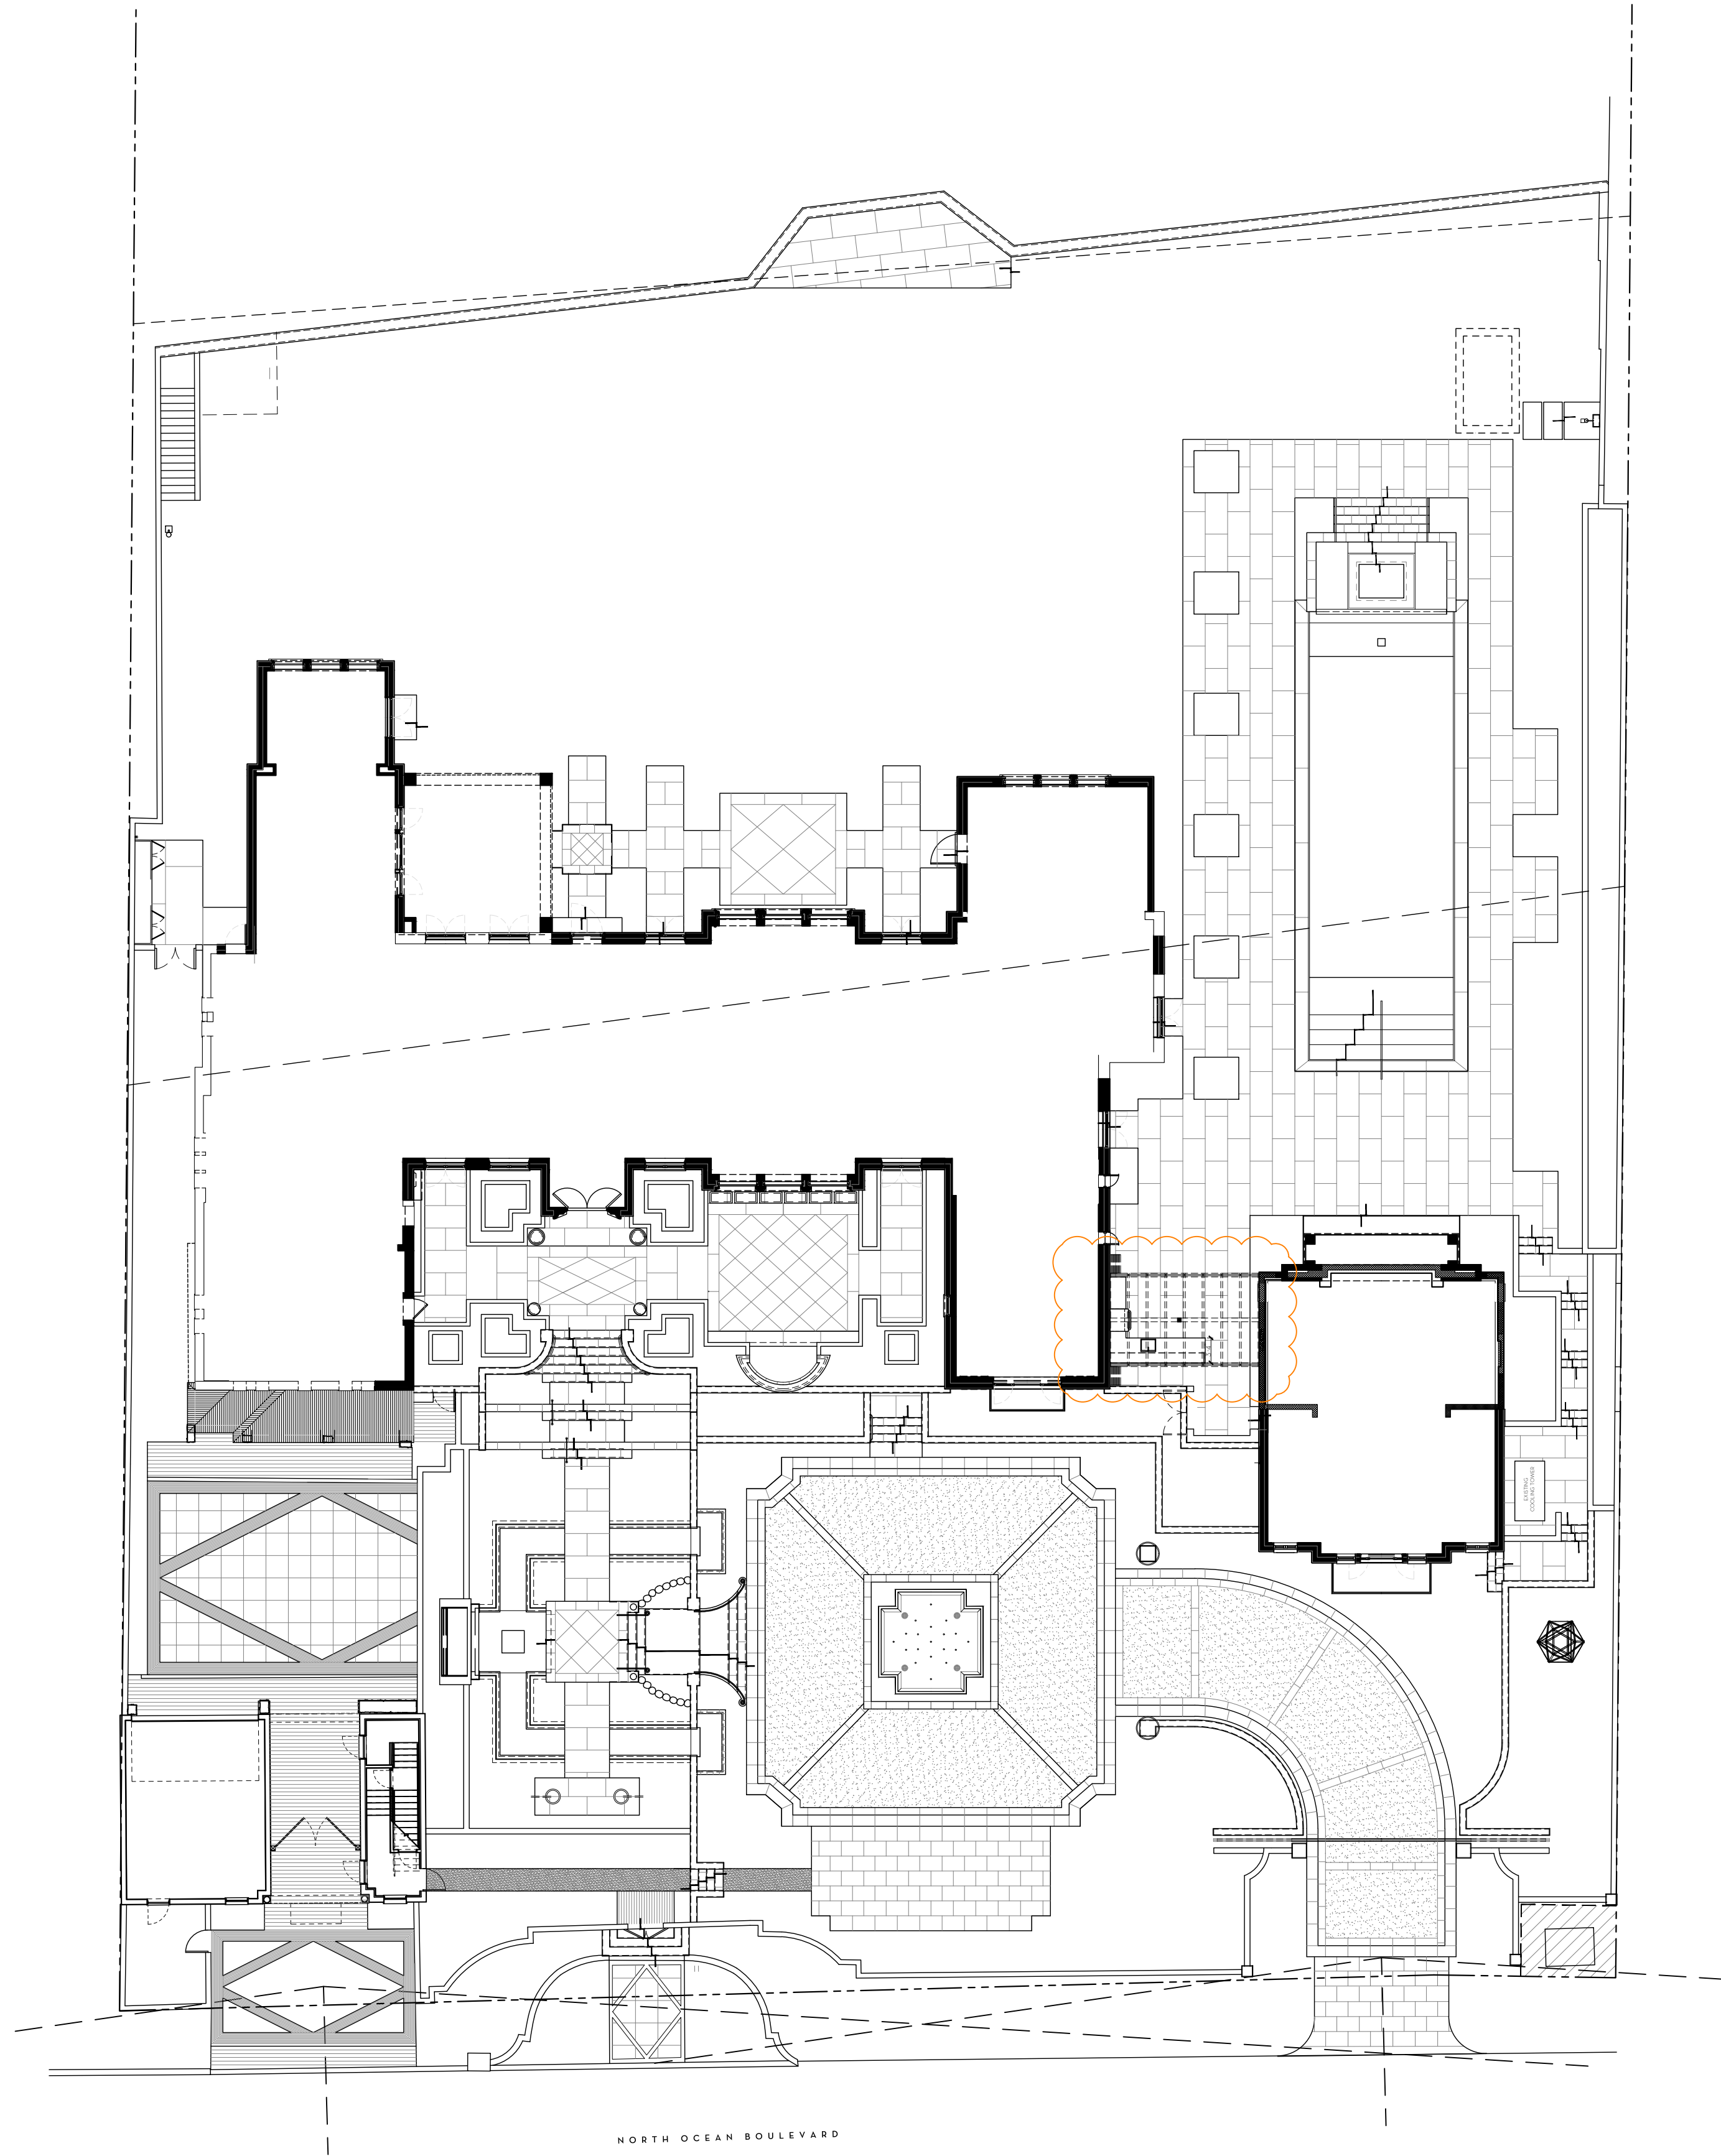


PROPOSED SITE PLAN
SCALE: 1/8"=1'-0"

OVERALL R-A SITE CALCULATIONS:

SITE AREA =	46,300	SQ FT	100%
MINIMUM LANDSCAPE:			
REQUIRED =	23,150	SQ FT	50%
EXISTING =	16,832	SQ FT	36%
PROPOSED =	19,569	SQ FT	42%

FRONT SETBACK SITE CALCULATIONS:

35' SETBACK AREA =	7,015	SQ FT	100%
MINIMUM LANDSCAPE:			
REQUIRED =	3,157	SQ FT	45%
EXISTING =	1,960	SQ FT	27%
PROPOSED =	2,875	SQ FT	41%

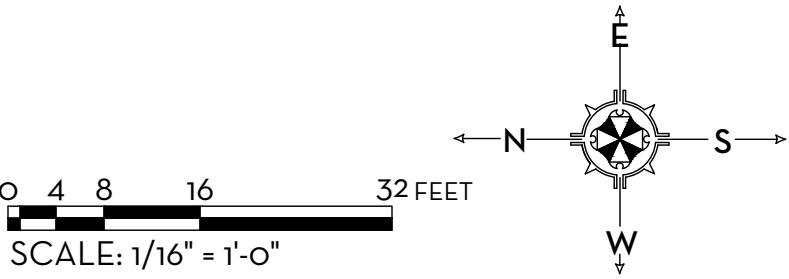


MARIO F. NIEVERA
State of Florida
Landscape Architect
Registration No.
6666856

OVERALL SITE PLAN
1095 NORTH OCEAN BLVD.
PALM BEACH, FL.

SCALE: 1/8"=1'-0"


28 NOV 2022
07 NOV 2022
24 OCT 2022

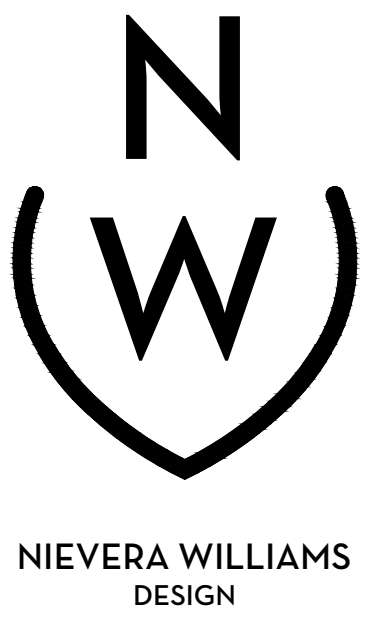

625 North Flagler Drive
Suite 502
West Palm Beach, Florida
33401
P: 561-659-2820
F: 561-659-2113

NIEVERAWILLIAMS.COM

SITE
COA-23-005

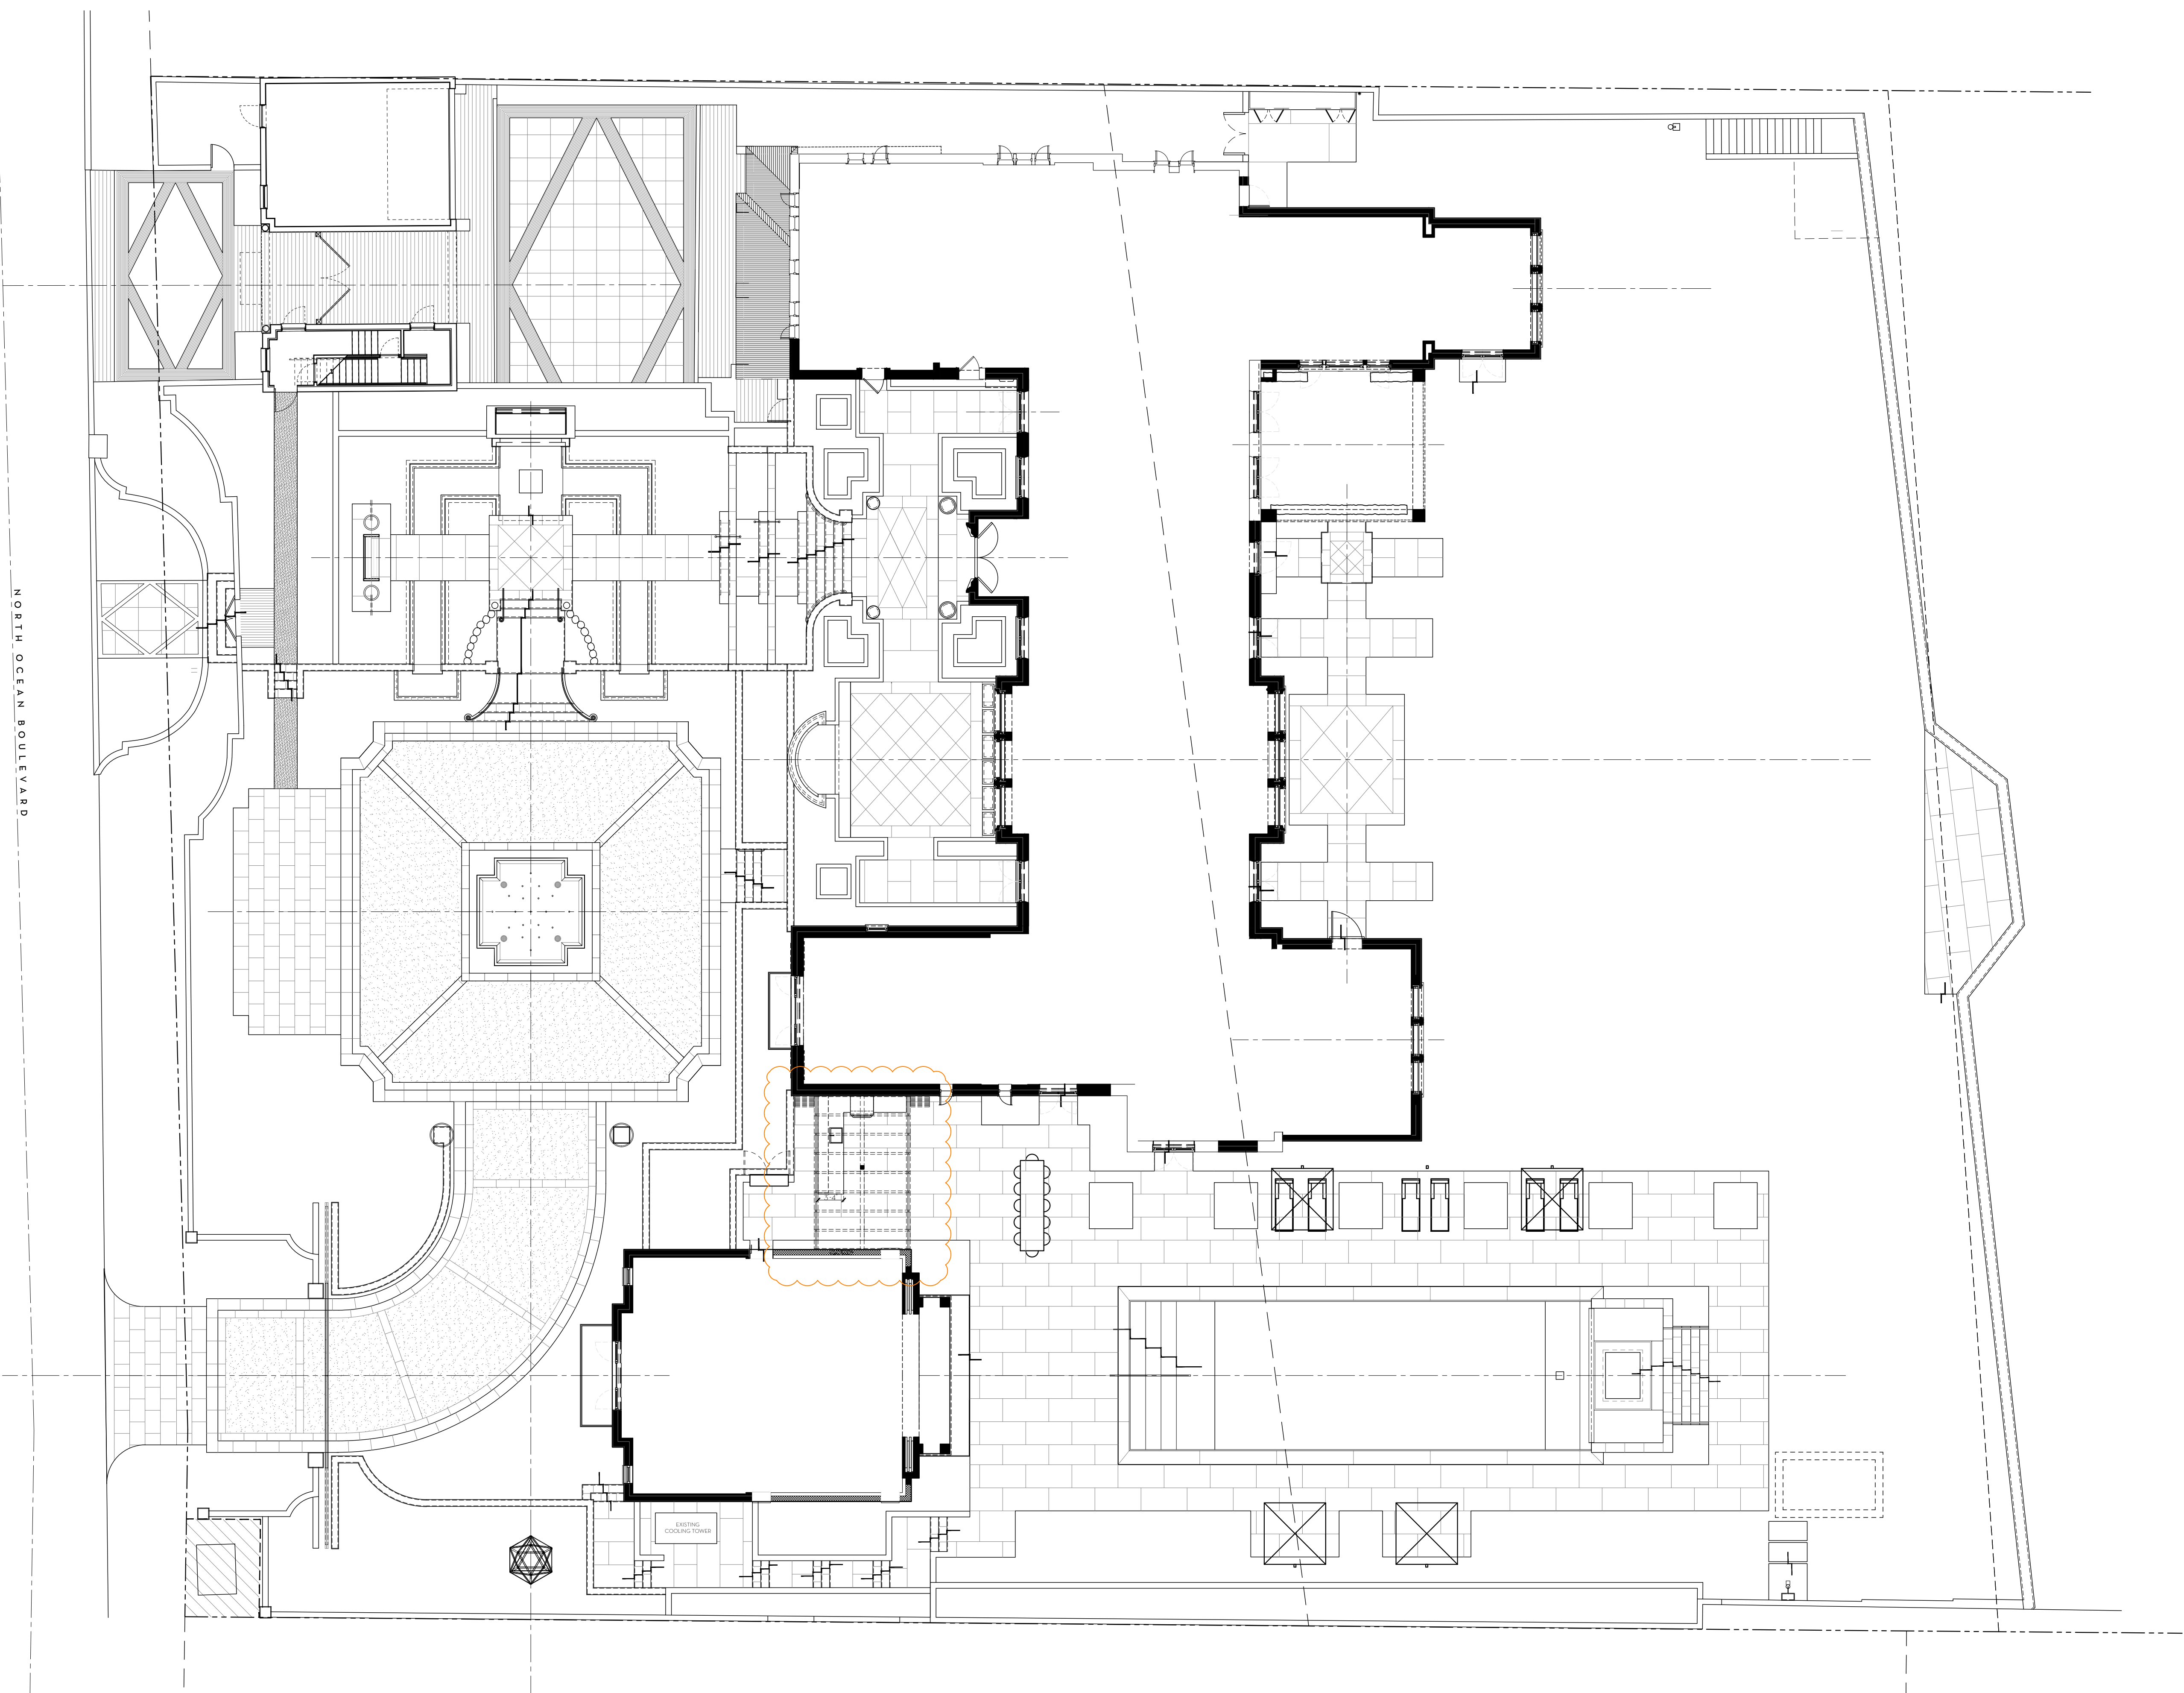

NORTH OCEAN BOULEVARD

OVERALL R-A SITE CALCULATIONS:

SITE AREA = 46,300 SQ FT 100%

MINIMUM LANDSCAPE:

REQUIRED = 23,150 SQ FT 50%
EXISTING = 16,832 SQ FT 36%
PROPOSED = 19,569 SQ FT 42%


FRONT SETBACK SITE CALCULATIONS:

35' SETBACK AREA = 7,015 SQ FT 100%

MINIMUM LANDSCAPE:

REQUIRED = 3,157 SQ FT 45%
EXISTING = 1,960 SQ FT 27%
PROPOSED = 2,875 SQ FT 41%

0 2 4 8 16 24 FEET
SCALE: 3/32" = 1'-0"

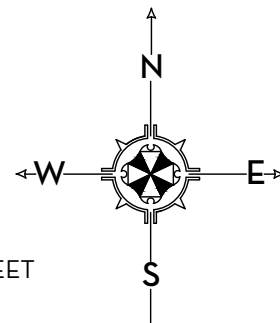


MARIO F. NIEVERA
State of Florida
Landscape Architect
Registration No.
6666856

OVERALL SITE PLAN (PROPOSED)
1095 NORTH OCEAN BLVD.
PALM BEACH, FL.

SCALE: 3/32" = 1'-0"

28 NOV 2022
07 NOV 2022
24 OCT 2022

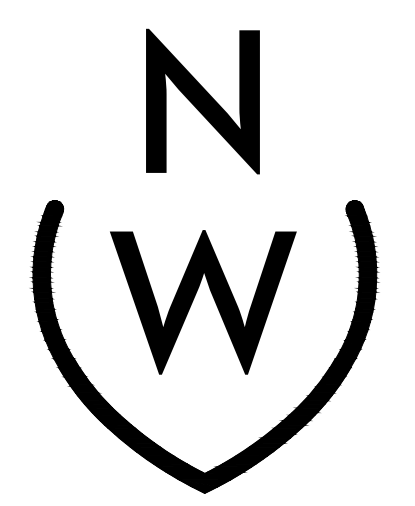

NIEVERA WILLIAMS
DESIGN

625 North Flagler Drive
Suite 502
West Palm Beach, Florida
33401
P: 561-659-2820
F: 561-659-2113

NIEVERAWILLIAMS.COM

SITE

COA-23-005


MARIO F. NIEVERA

State of Florida
Landscape Architect
Registration No.
6666856

HARDSCAPE PLAN - PARTIAL
1095 NORTH OCEAN BLVD.
PALM BEACH, FL.

SCALE: 1/8" = 1'-0"

28 NOV 2022
07 NOV 2022
24 OCT 2021

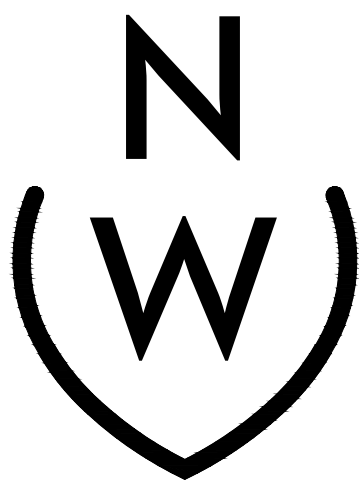


NIEVERA WILLIAMS
DESIGN

625 North Flagler Drive
Suite 502
West Palm Beach, Florida
33401
P: 561-659-2820
F: 561-659-2113

NIEVERAWILLIAMS.COM




COA-23-005

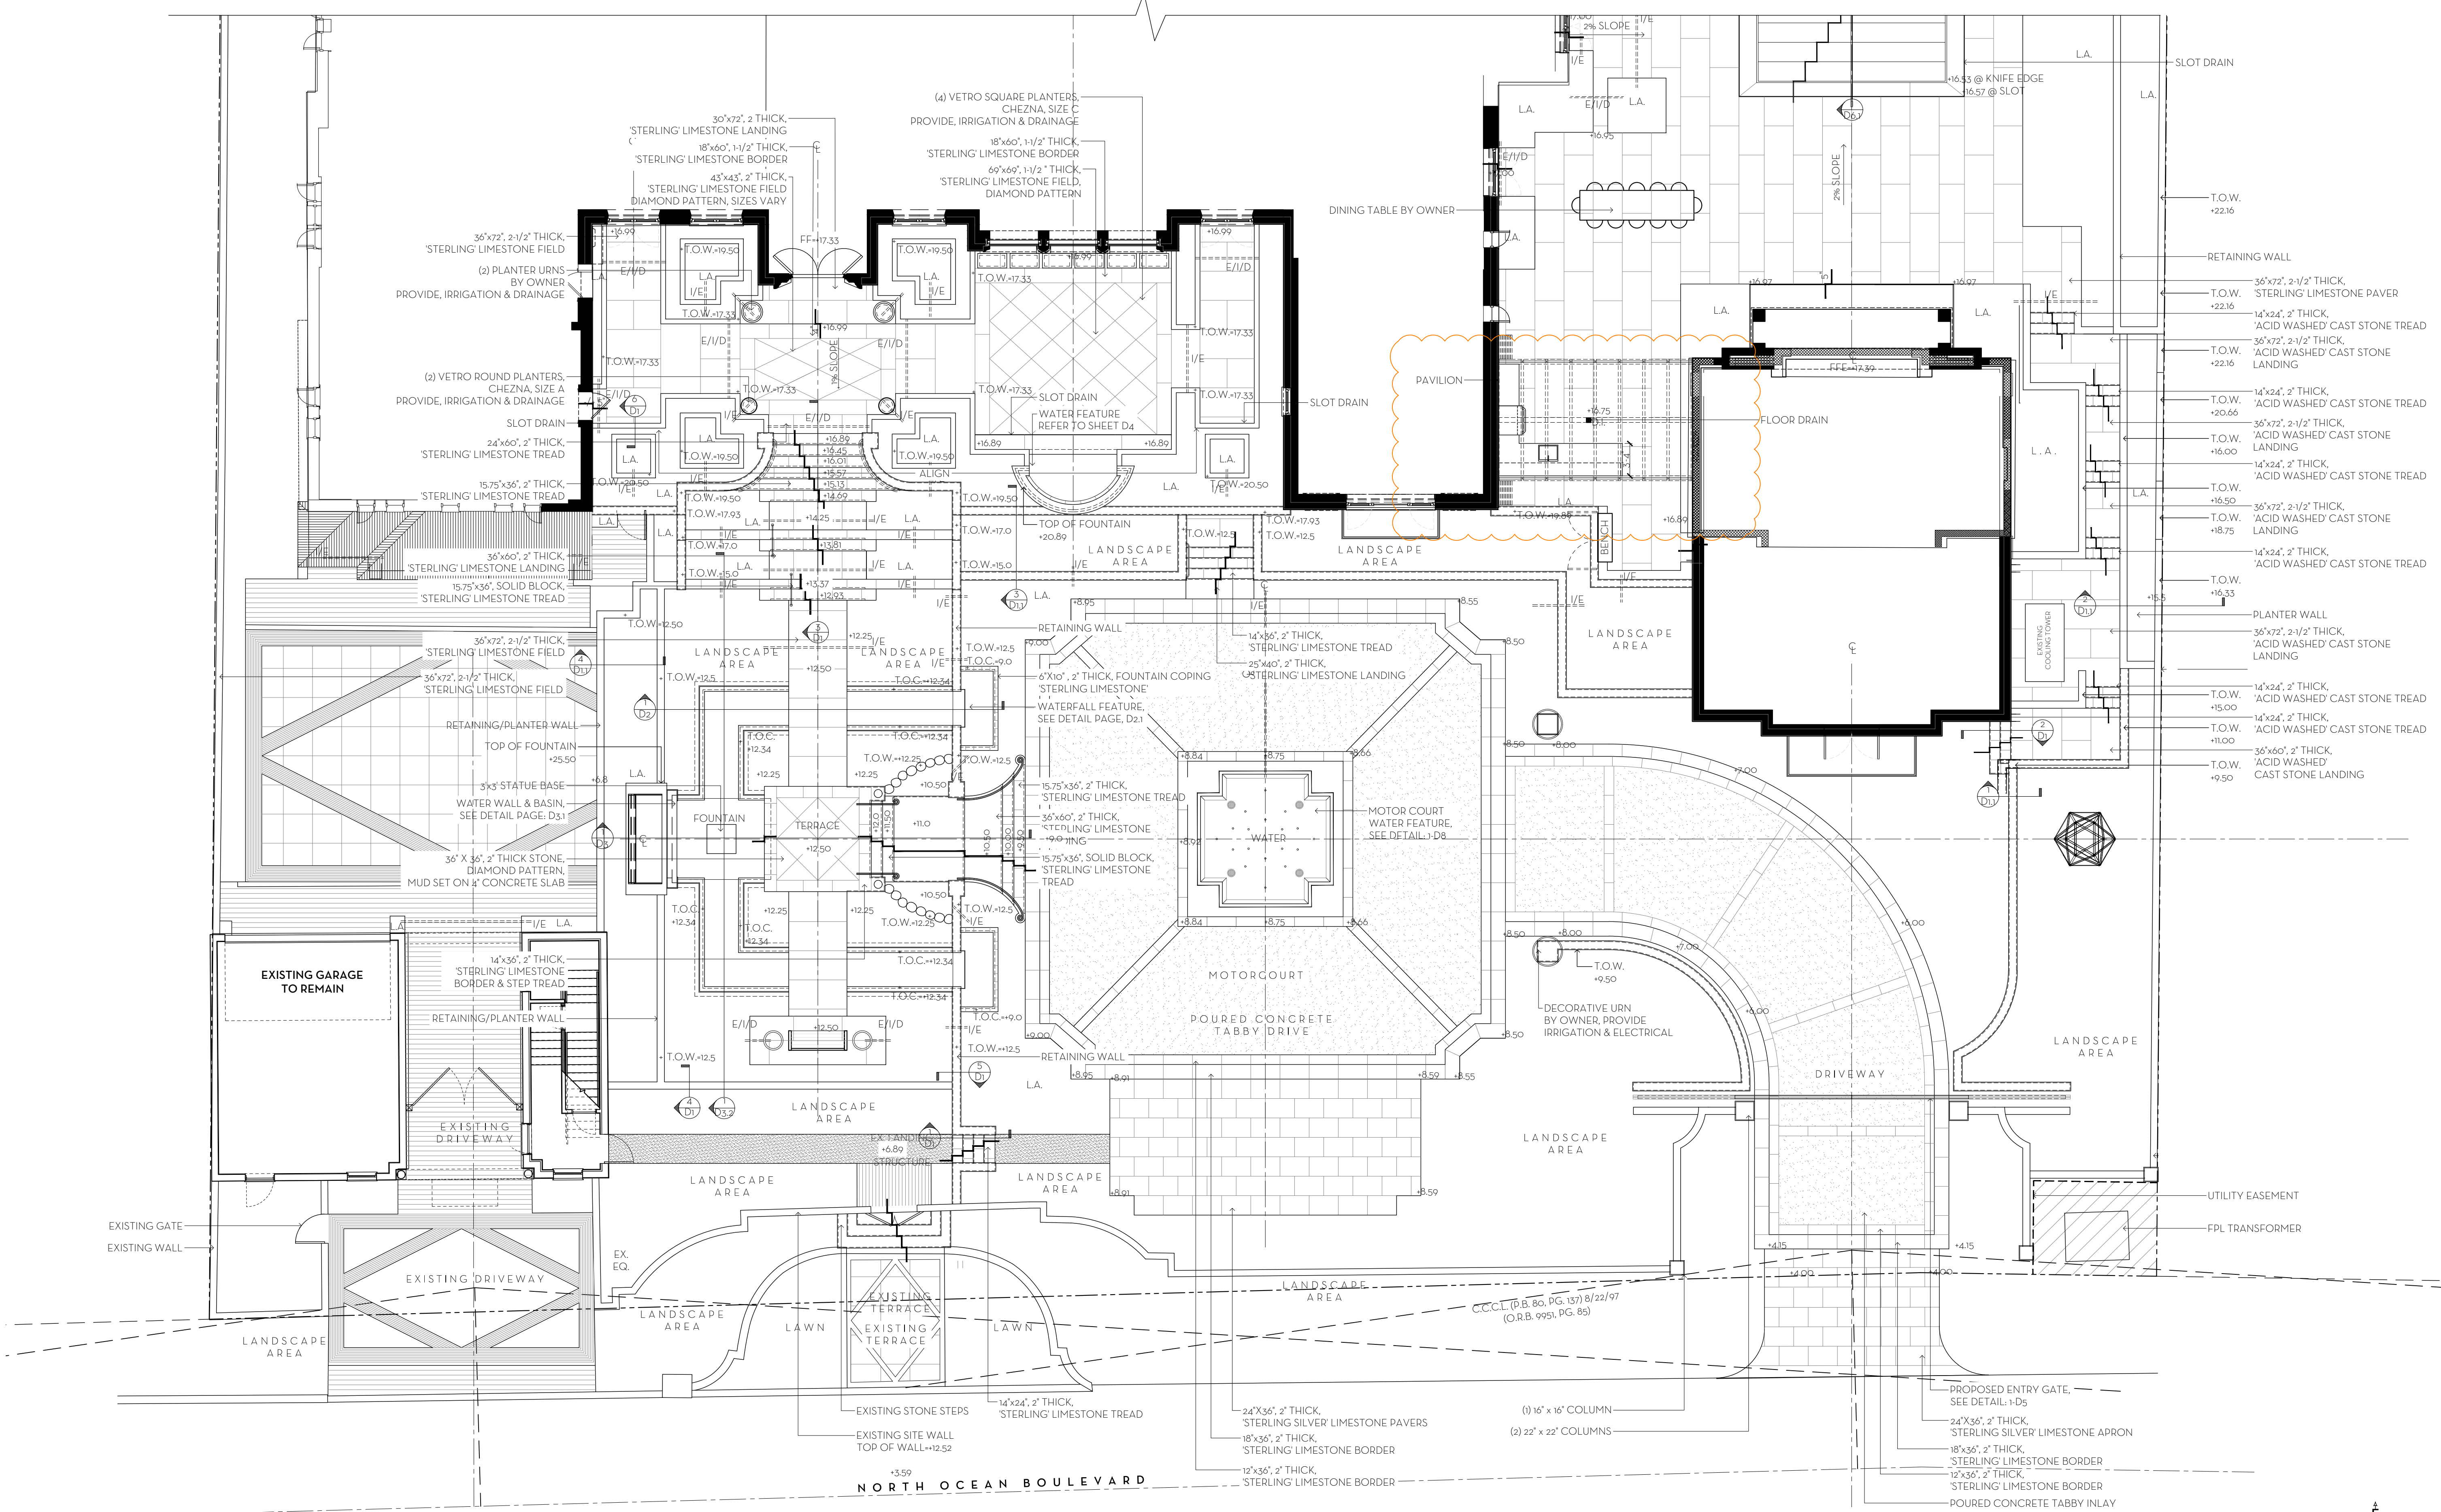

LEGEND	
E/I/D	TYP. SLEEVES FOR ELECTRICAL/IRRIGATION/DRAINAGE
+16.99	F.F.E.
(+16.75)	TOP OF SLAB



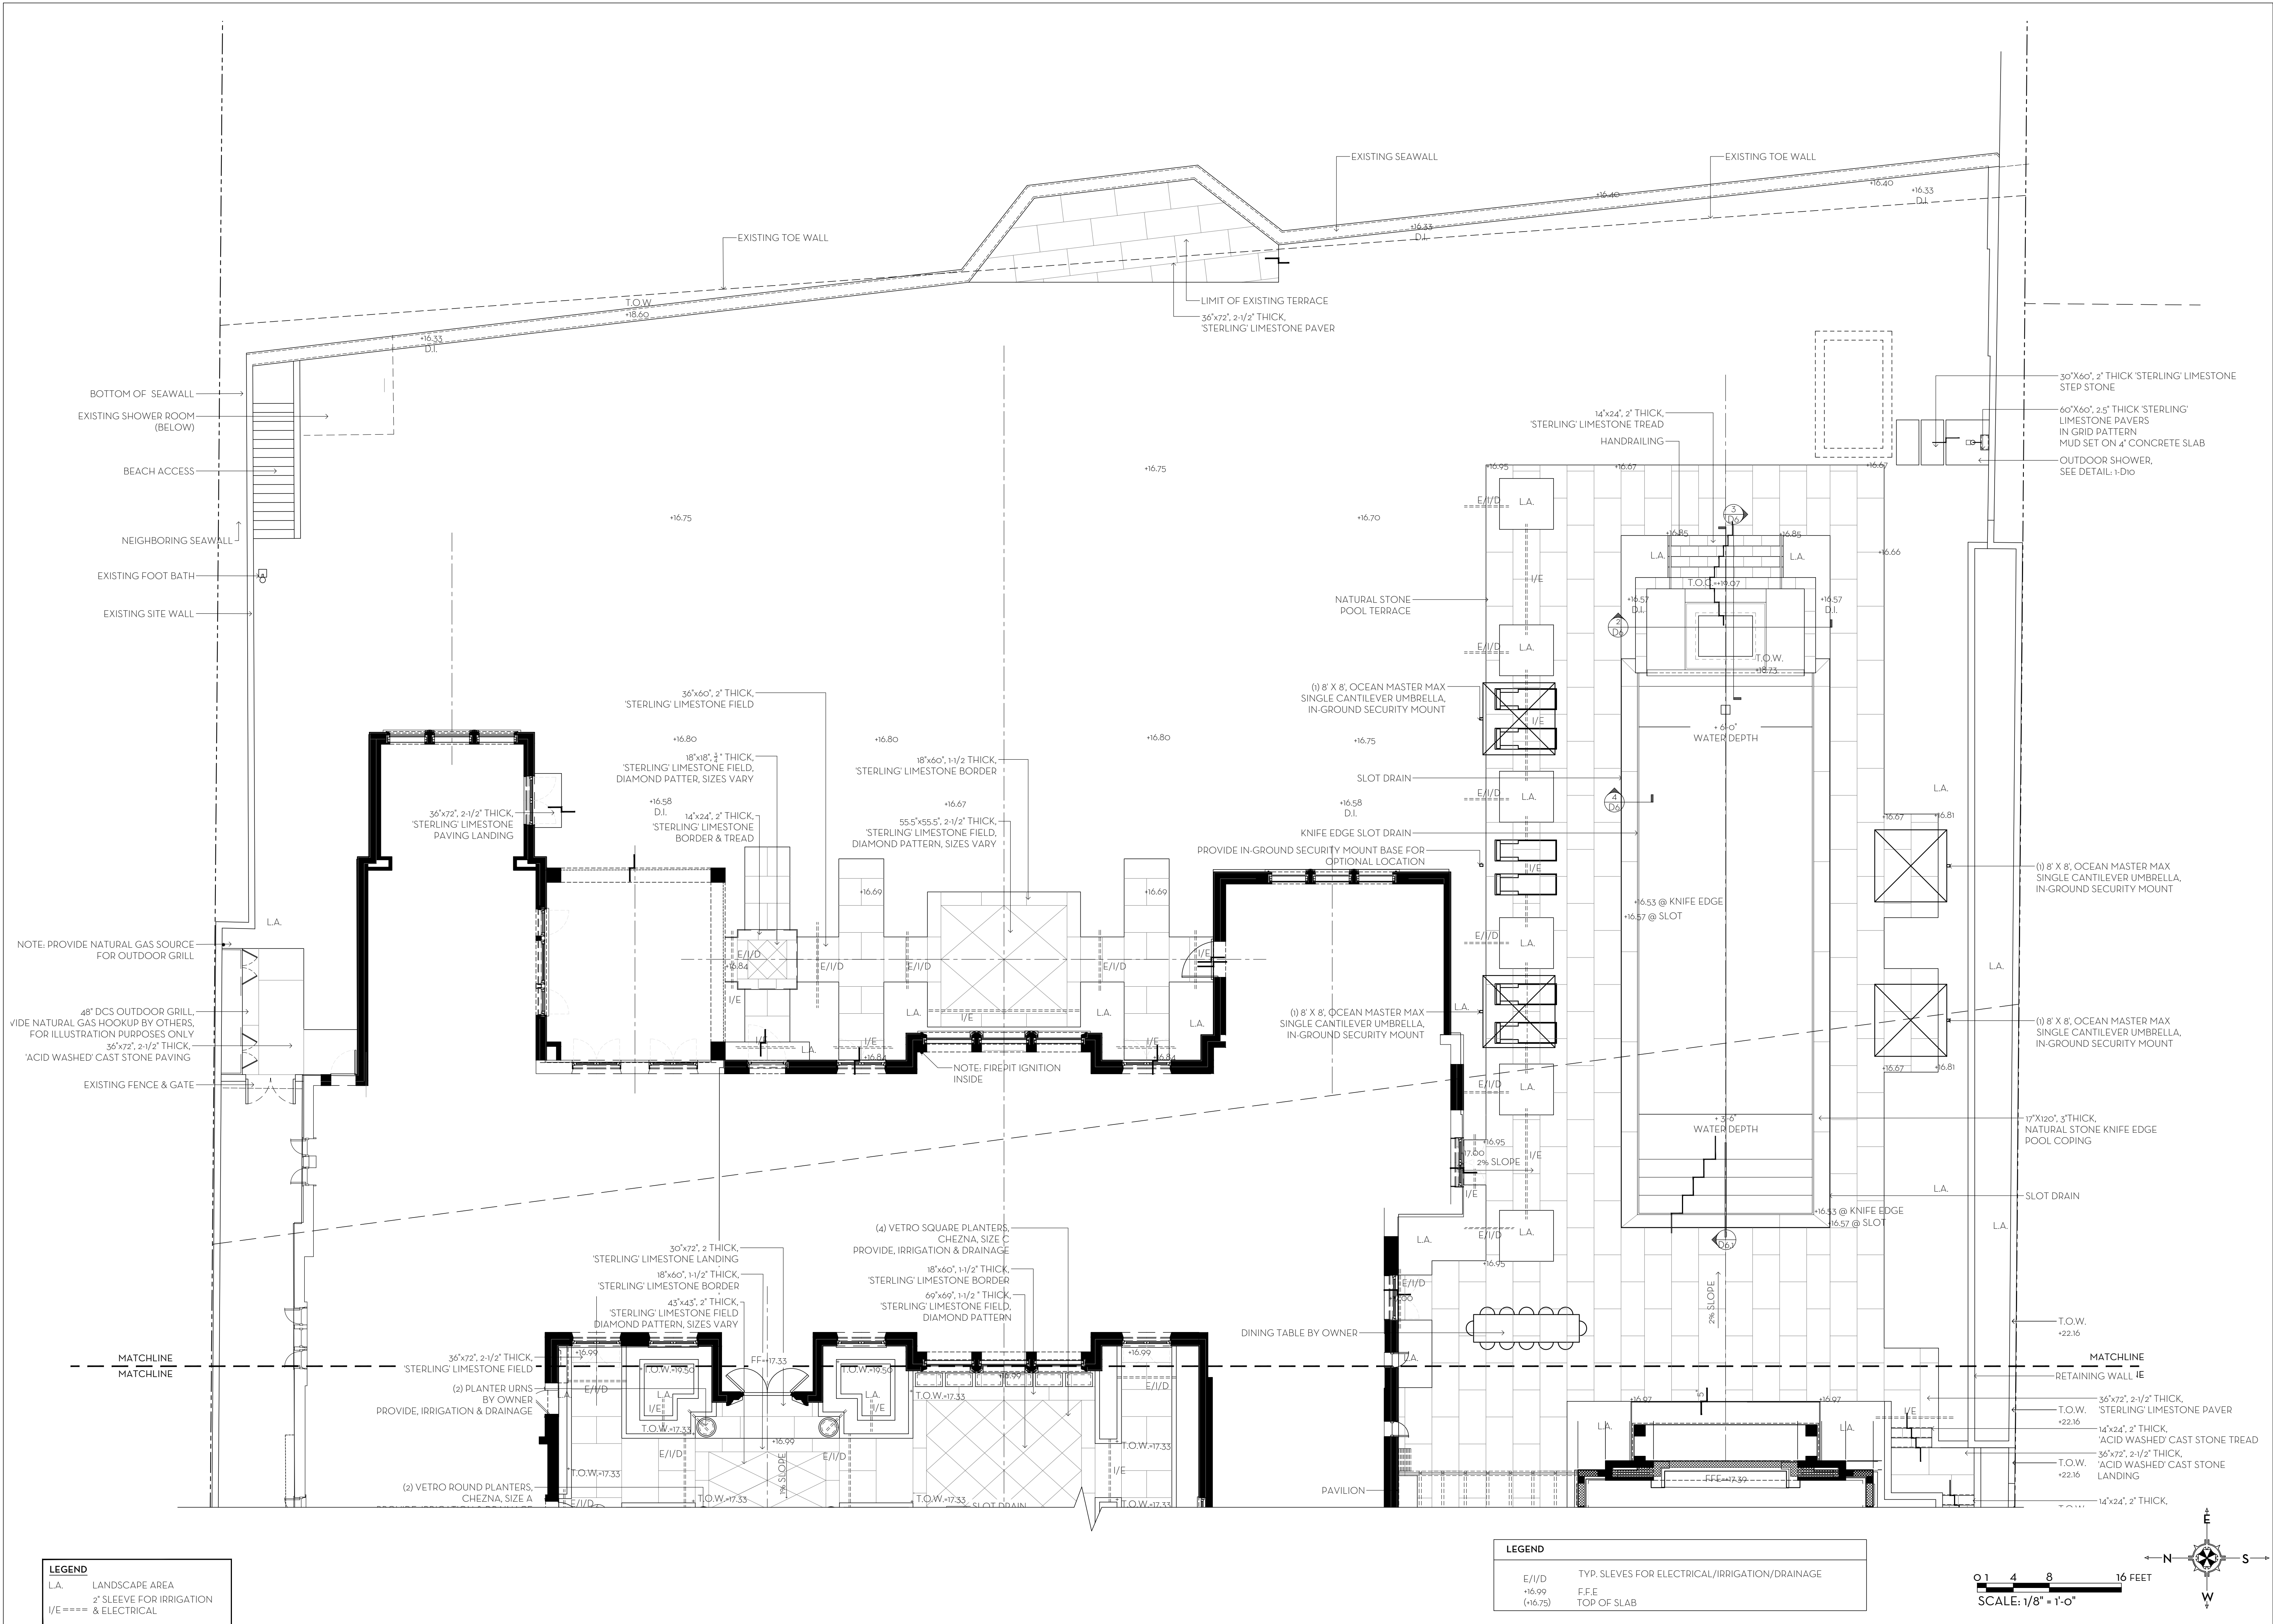


MARIO F. NIEVERA

State of Florida
Landscape Architect
Registration No.
6666856

HARDSCAPE PLAN - PARTIAL
1095 NORTH OCEAN BLVD.
PALM BEACH, FL.

SCALE: 1/8" = 1'-0"

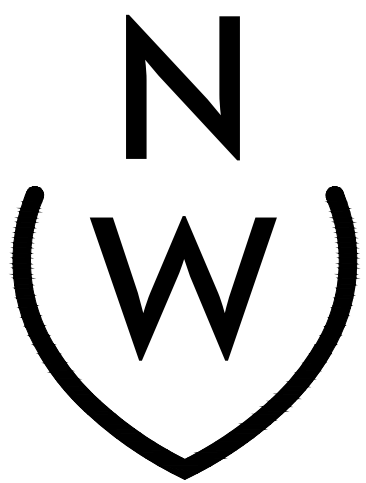

NIEVERA WILLIAMS
DESIGN

625 North Flagler Drive
Suite 502
West Palm Beach, Florida
33401
P: 561-659-2820
F: 561-659-2113


NIEVERAWILLIAMS.COM

L2

COA-23-005

**PREVIOUSLY APPROVED :
FOR REFERENCE ONLY**

State of Florida
Landscape Architect
Registration No.
6666856

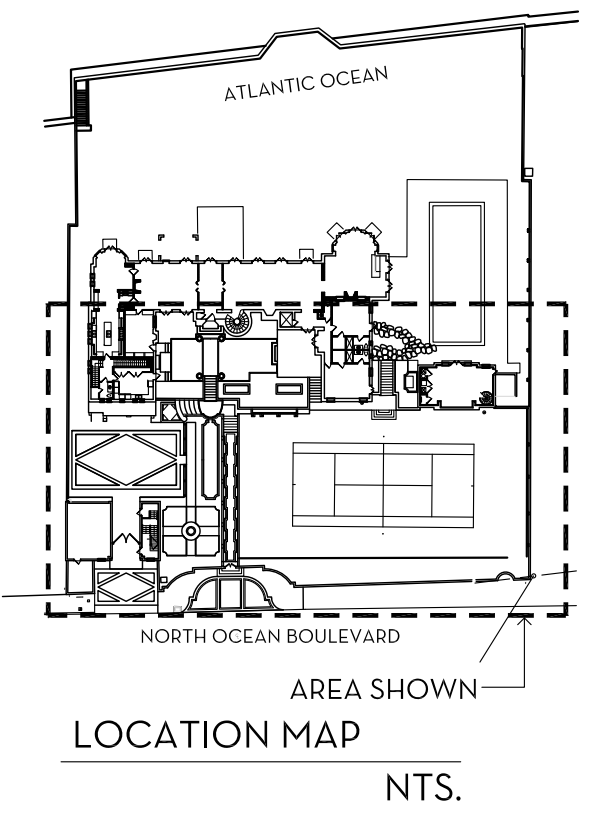


LANDSCAPE PLAN - PARTIAL

1095 NORTH OCEAN BLVD.

PALM BEACH, FL.

1000

20 JUL 1 2020

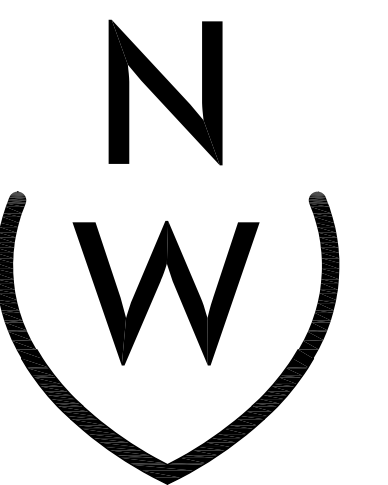


NIEVERA WILLIAMS
DESIGN

223 Sunset Avenue
Suite 150
Palm Beach, Florida 33480
P: 561-659-2820
F: 561-659-2113


NIEVERAWILLIAMS.COM

LP1

COA-028-2020

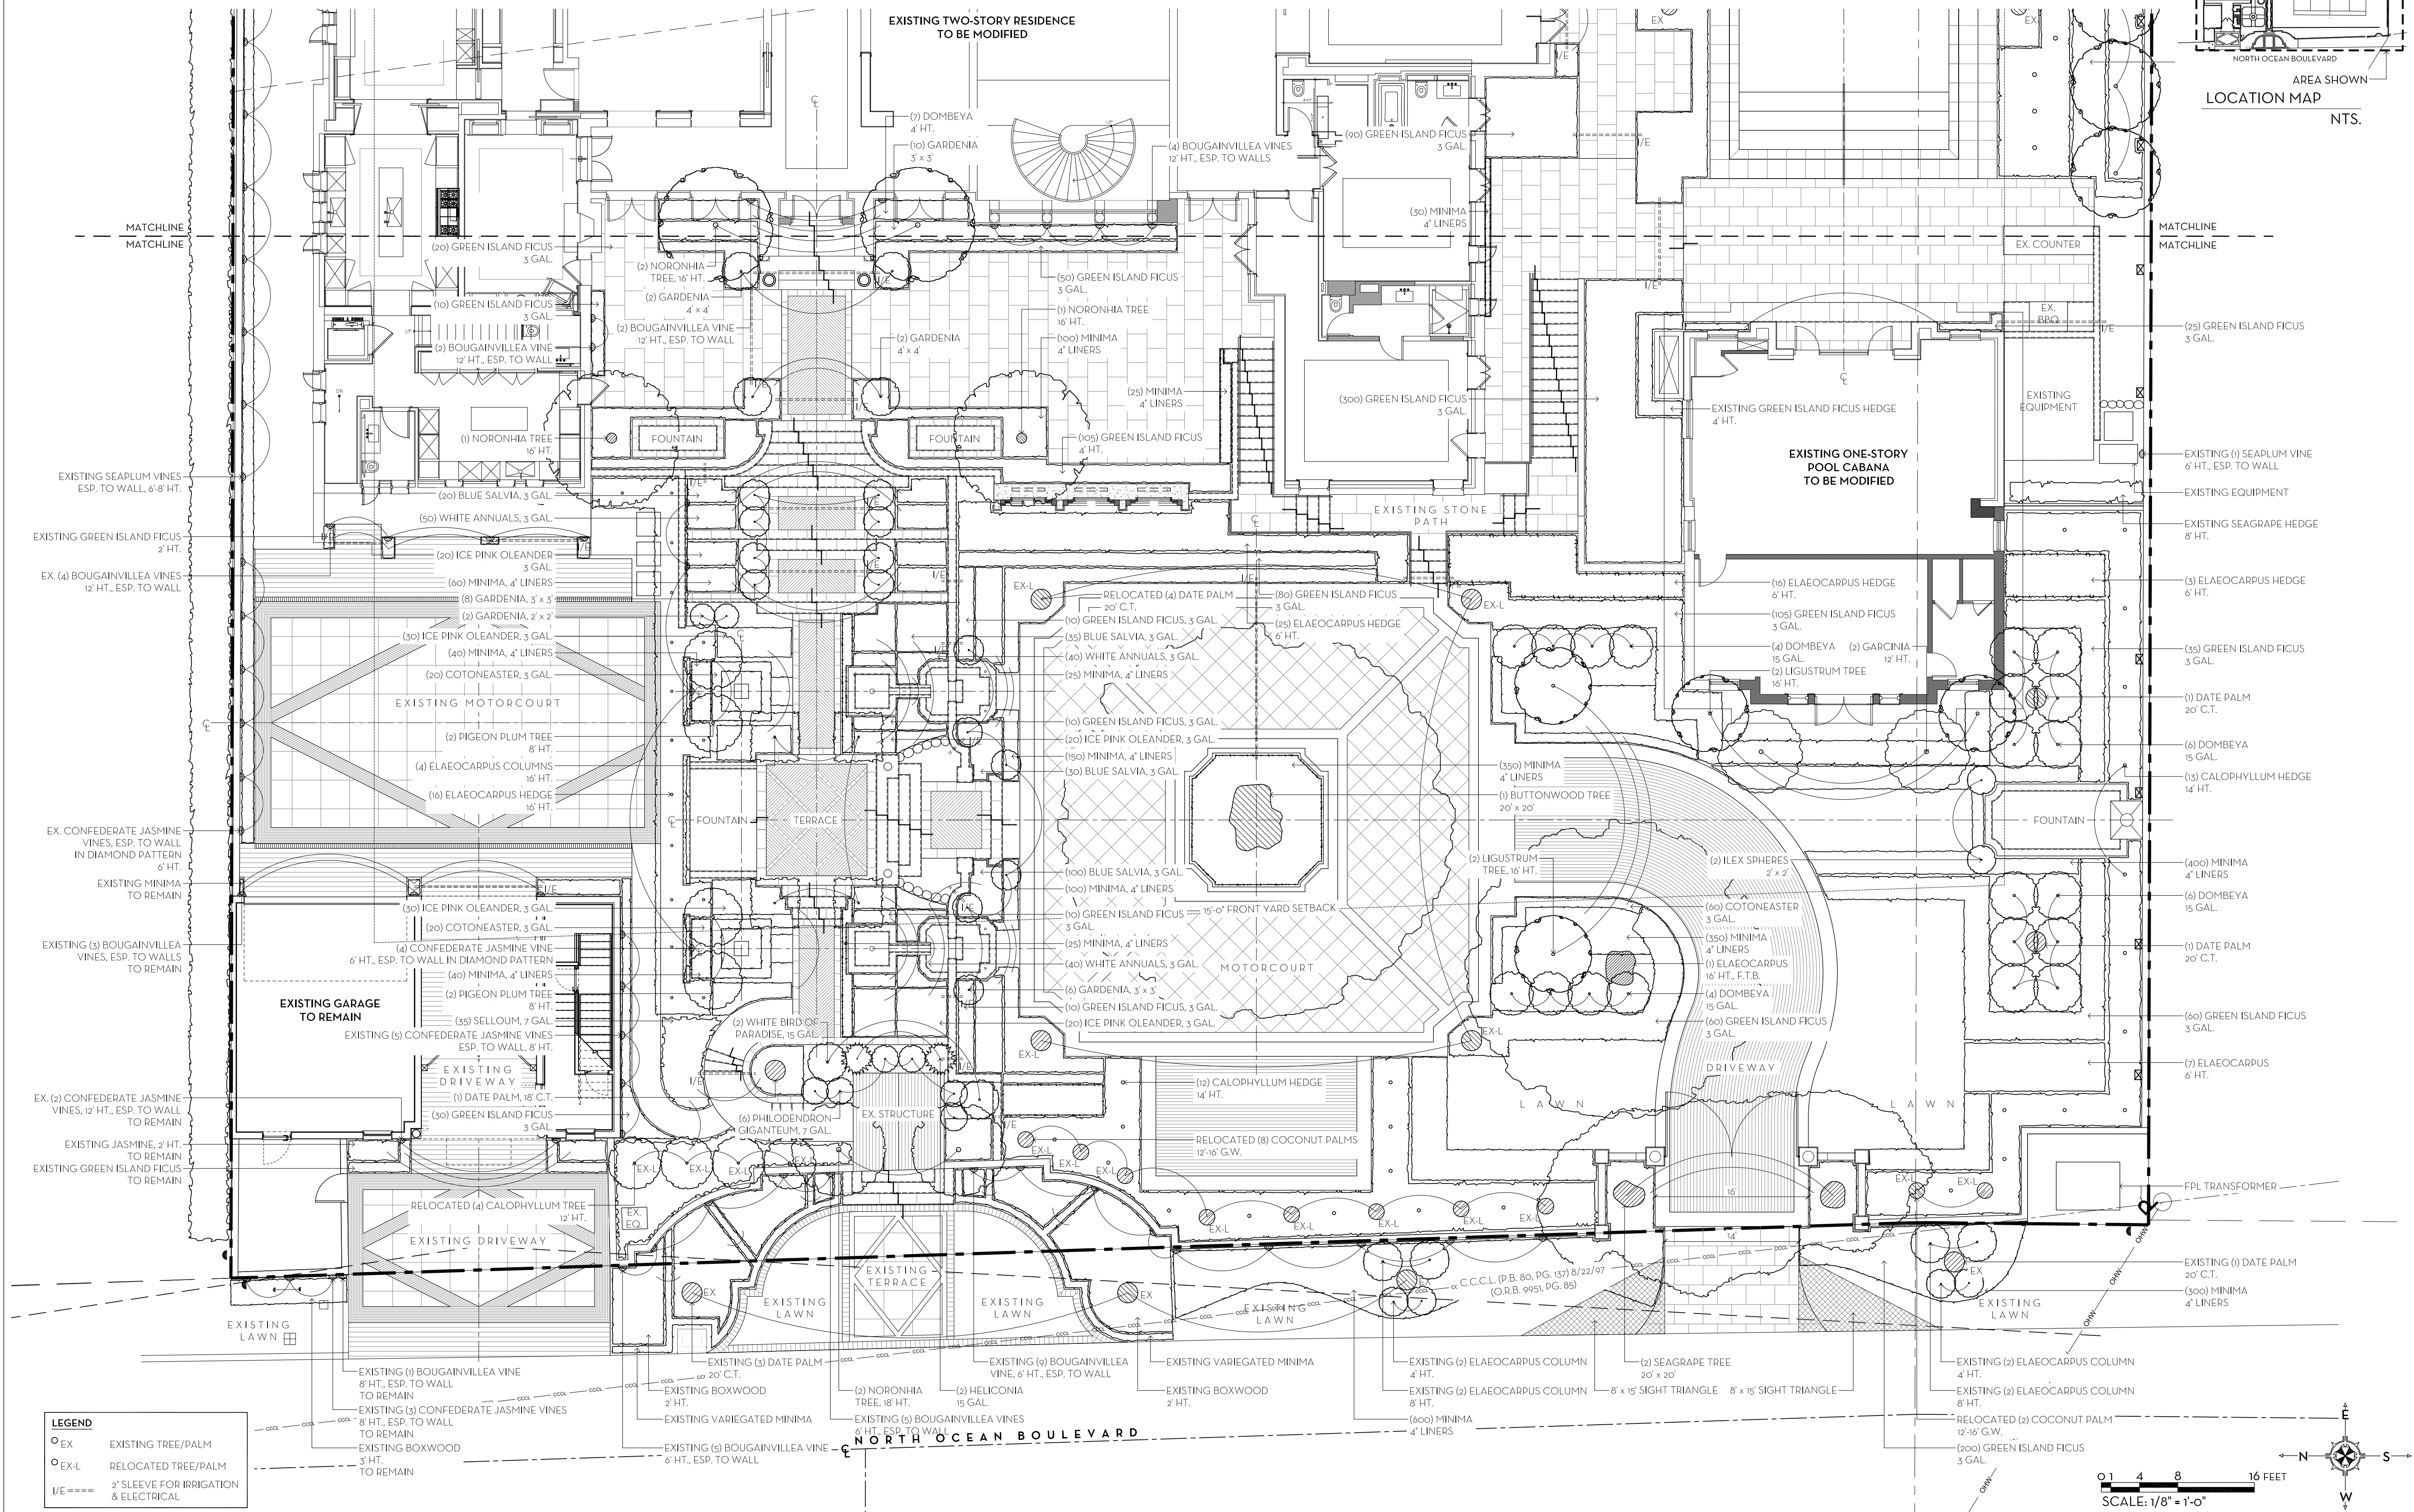


PREVIOUSLY APPROVED:
FOR REFERENCE ONLY

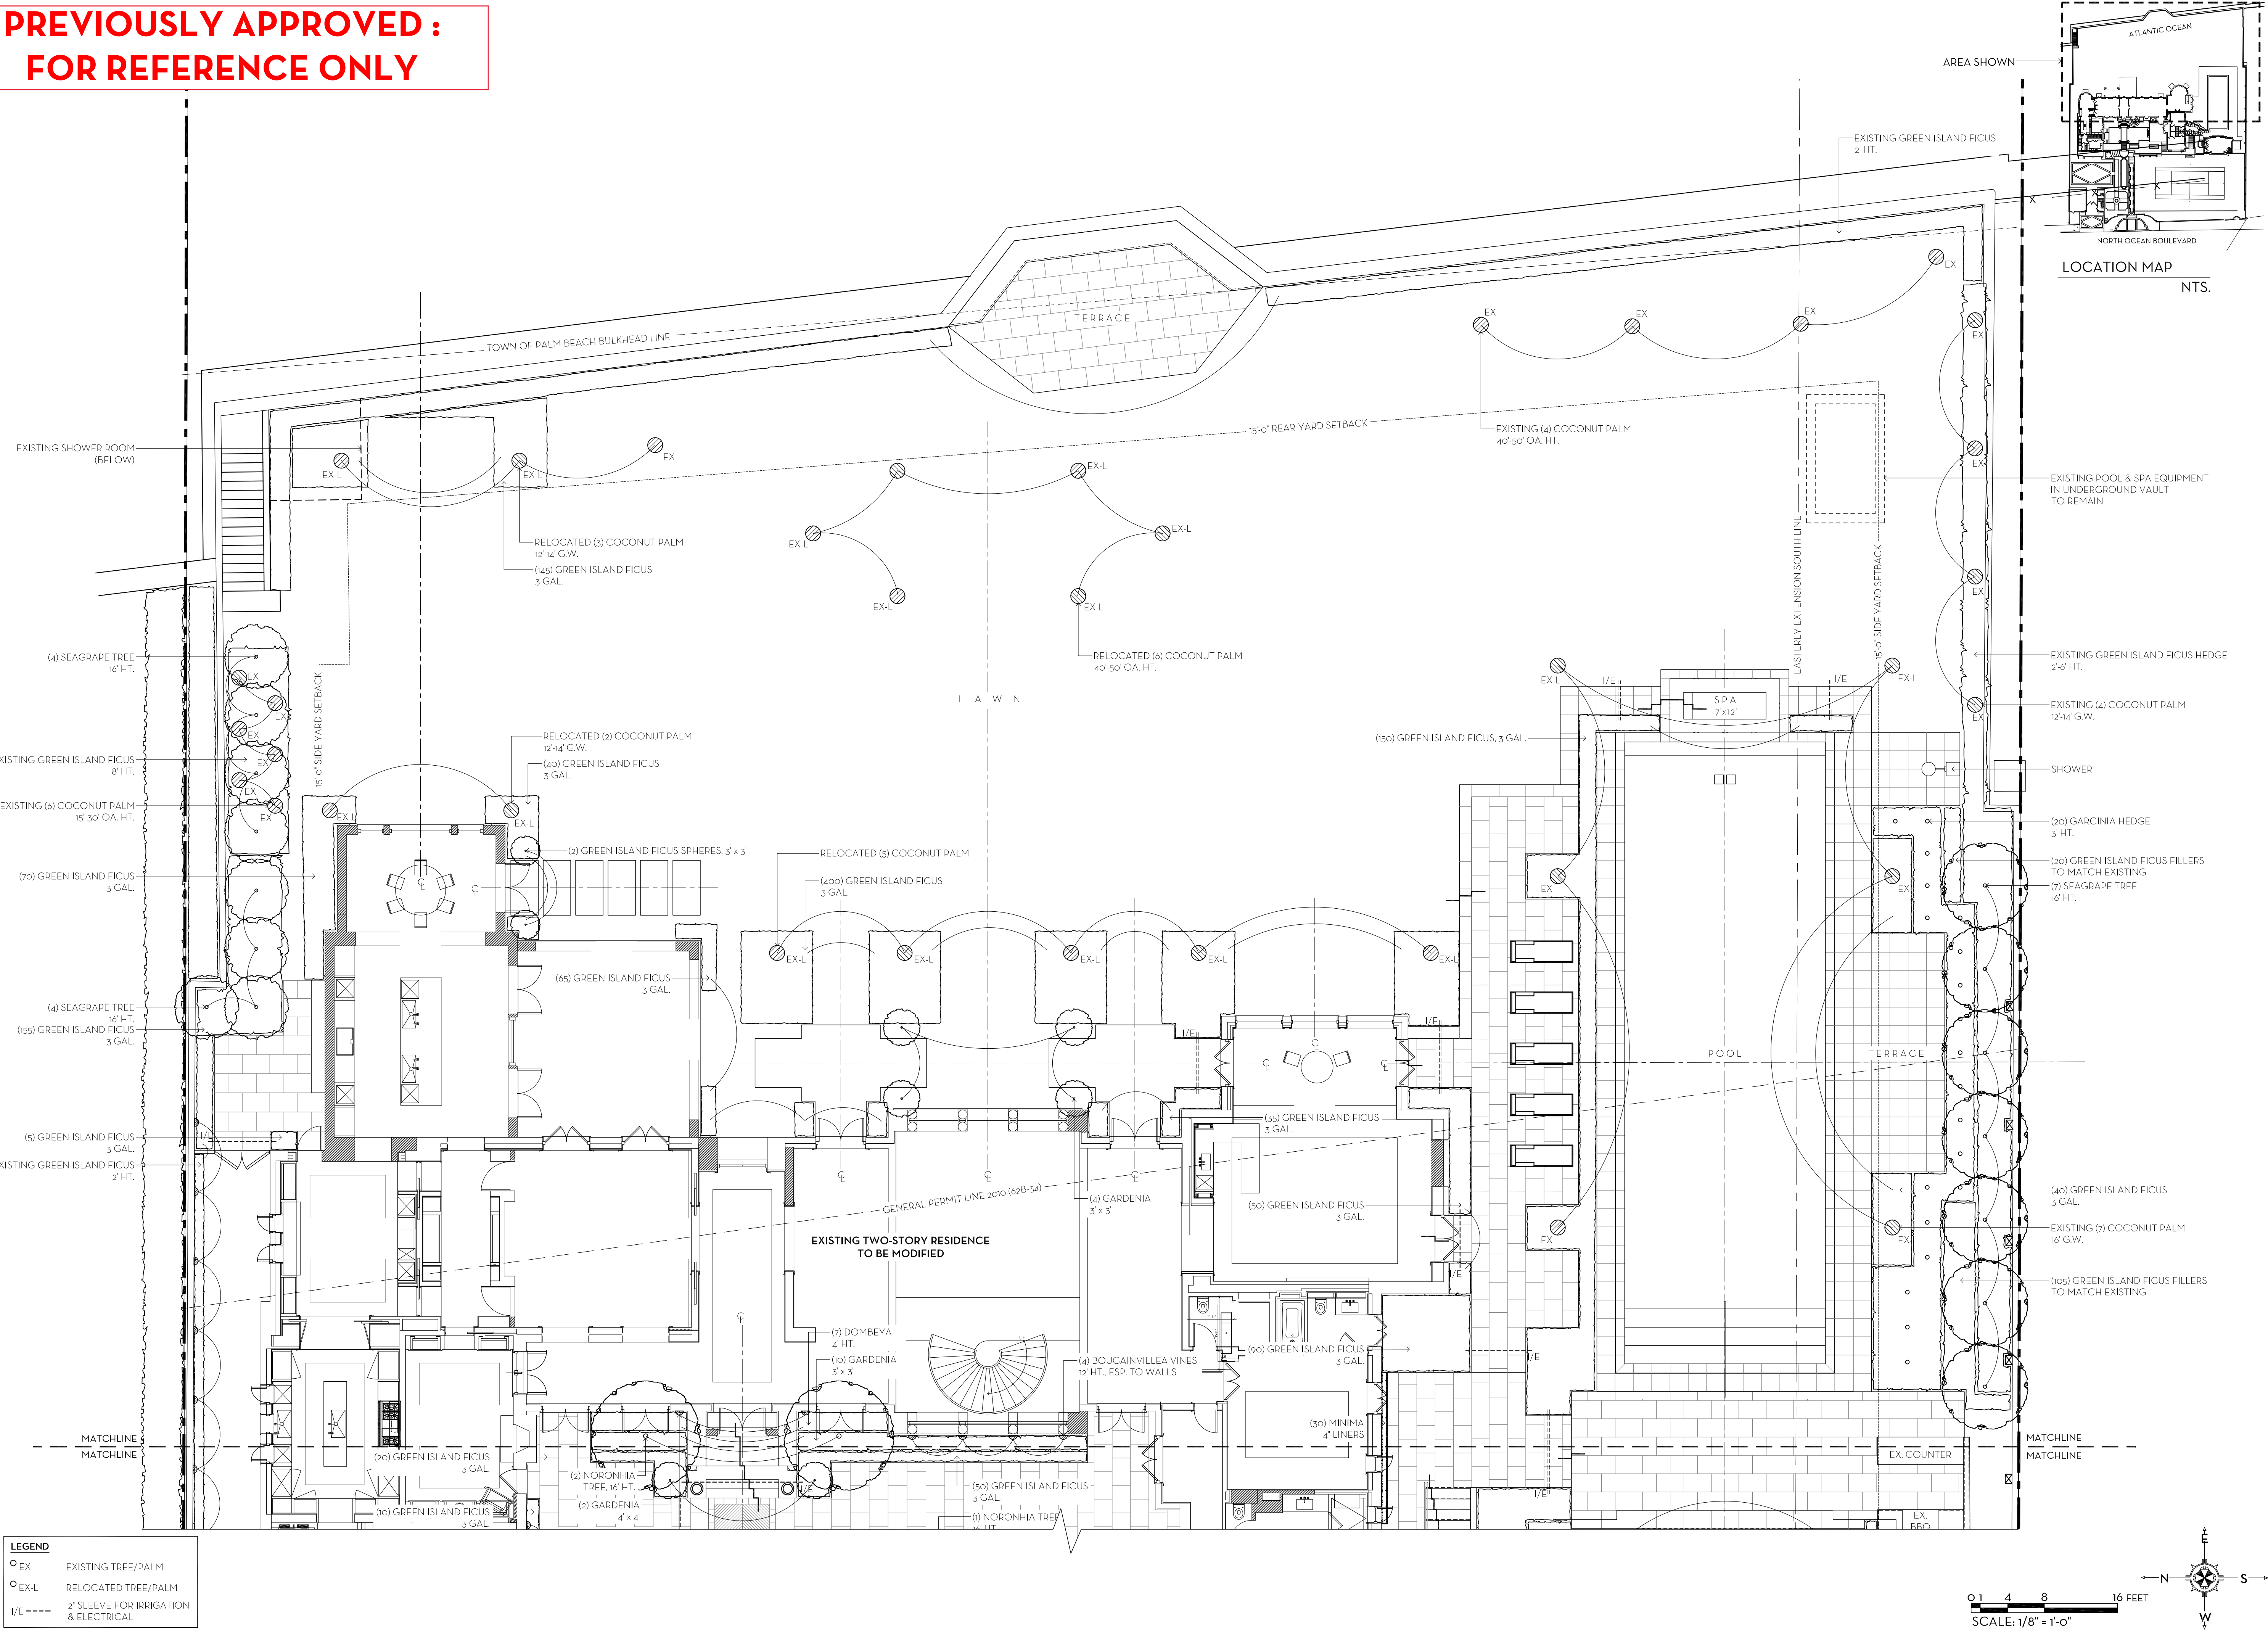

MARIO F. NIEVERA

State of Florida
Landscape Architect
Registration No.
6666856

LANDSCAPE PLAN - PARTIAL
1095 NORTH OCEAN BLVD.
PALM BEACH, FL.

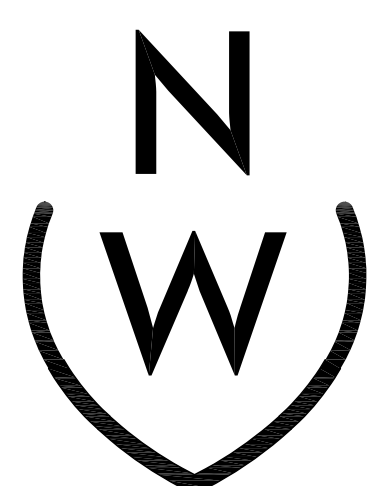

NIEVERA WILLIAMS
DESIGN

223 Sunset Avenue
Suite 150
Palm Beach, Florida 33480
P: 561-659-2820
F: 561-659-2113

NIEVERAWILLIAMS.COM


LP2

COA-028-2020


SCALE: 1/8" = 1'-0"

13 OCTOBER 2020
30 JULY 2020

PREVIOUSLY APPROVED :
FOR REFERENCE ONLY

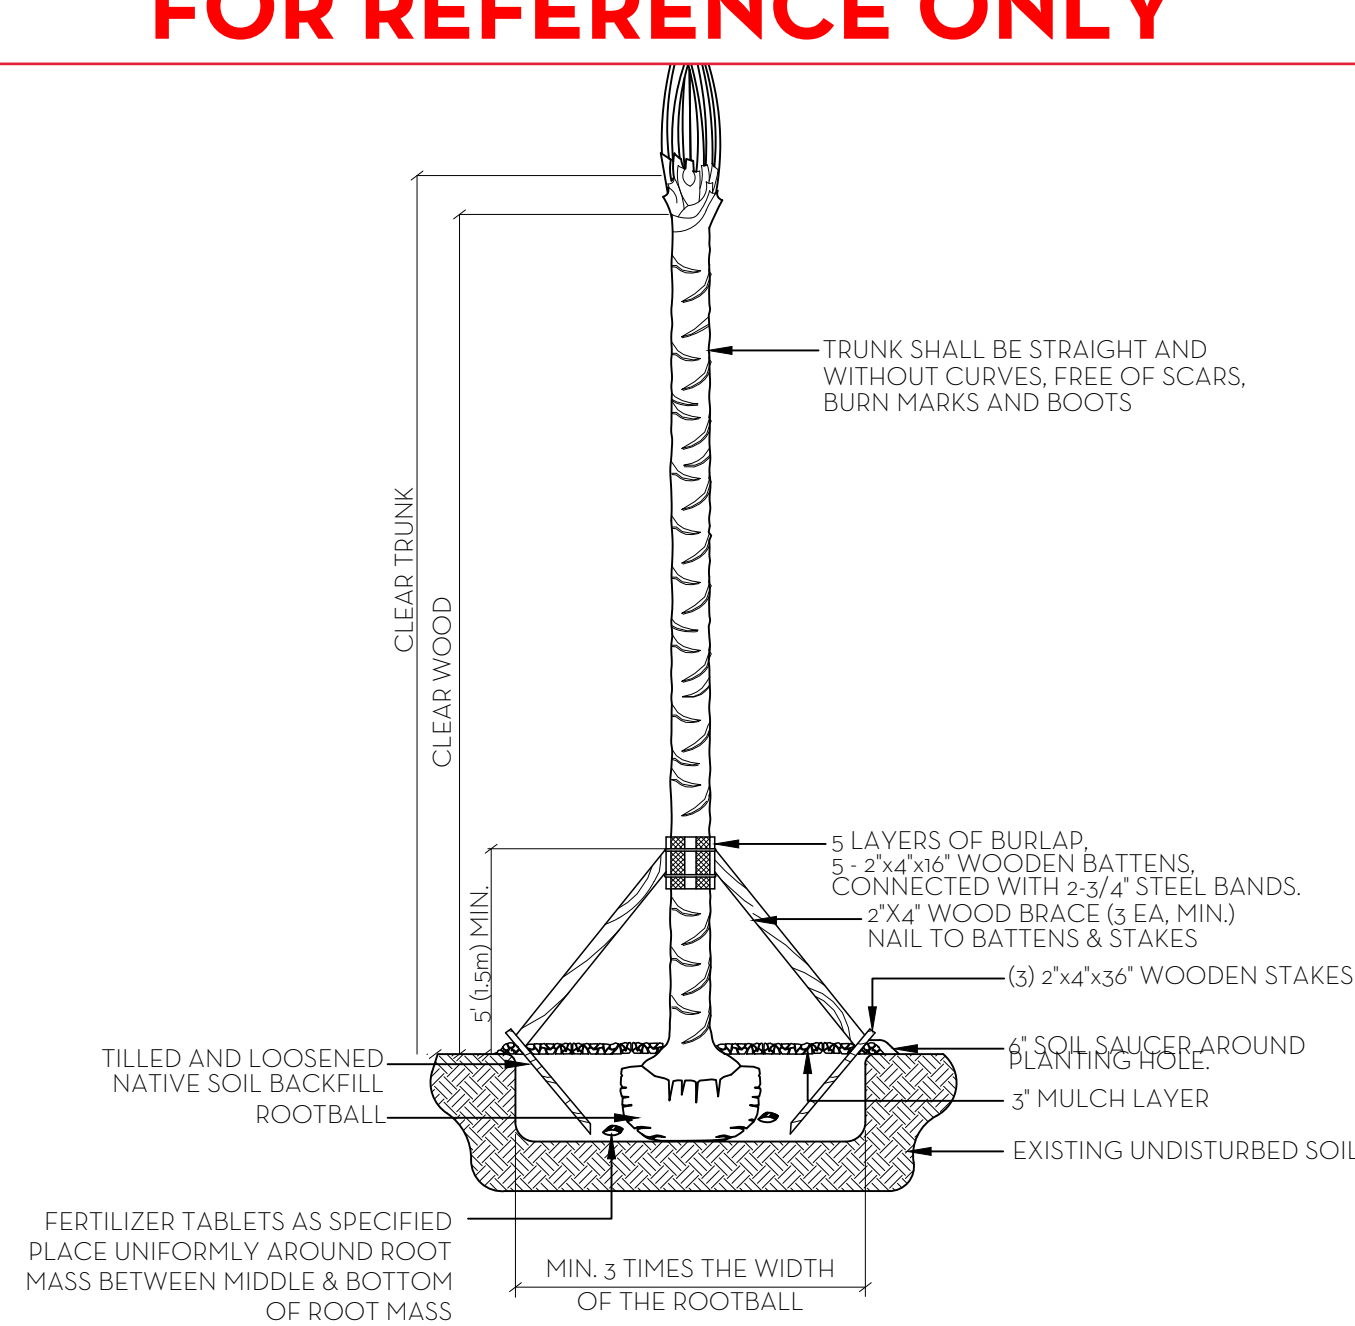


PALM PLANTING DETAIL
NTS

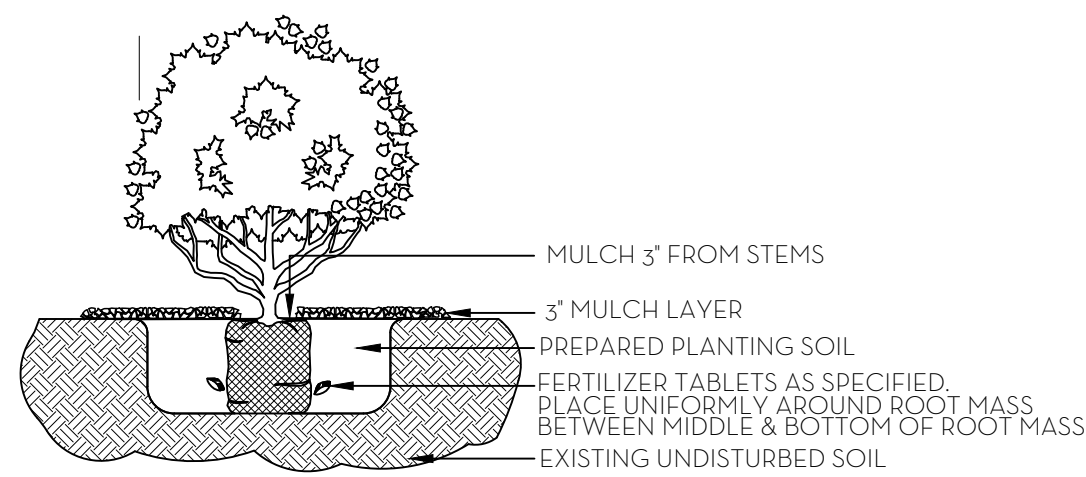

SHRUB & GROUNDCOVER PLANTING DETAIL
NTS

NOTE: BUD SHALL BE PERPENDICULAR TO GROUND PLANE. TRUNK SHALL BE STRAIGHT AND WITHOUT CURVES. NO SCARRED OR BLACKENED TRUNKS.

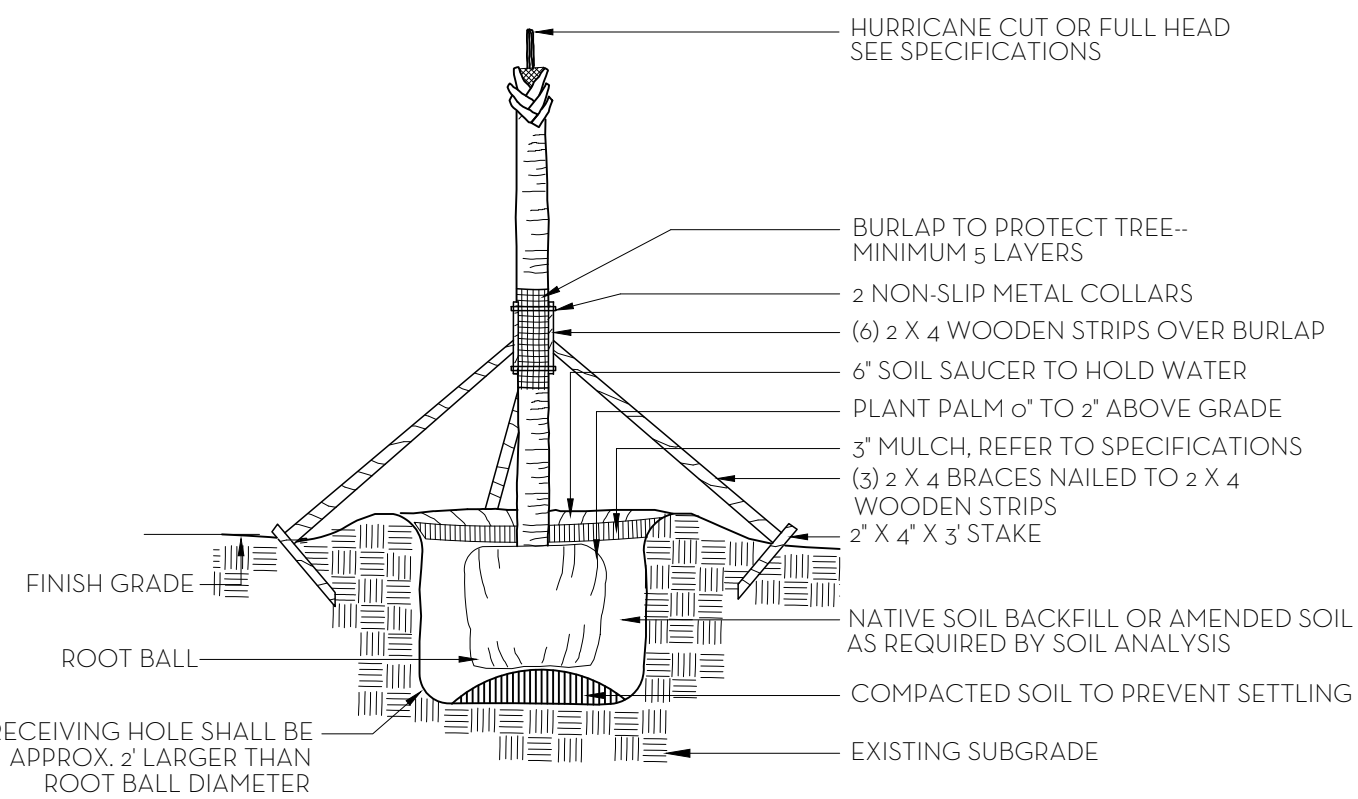


PALM TREE PLANTING AND STAKING DETAIL
NTS


FERTILIZATION

SHRUBS AND TREES
ALL TREES AND SHRUBS SHALL BE FERTILIZED WITH "AGRIFORM" 20-15-5 PLANTING TABLETS AT TIME OF INSTALLATION AND PRIOR TO COMPLETION OF PIT BACKFILLING. TABLETS SHALL BE PLACED UNIFOLY AROUND THE ROOT MASS OF A DEPTH THAT IS BETWEEN THE MIDDLE AND BOTTOM OF THE ROOT MASS.
APPLICATION RATE:
1 GALLON CAN: 1 - 21 GRAM TABLET
3 GALLON CAN: 2 - 21 GRAM TABLETS
5 GALLON CAN: 3 - 21 GRAM TABLETS
7 GALLON CAN: 4 - 21 GRAM TABLETS
TREES:
3 - 21 GRAM TABLETS EACH 1/2" OF CALIPER
PALMS:
7 - 21 GRAM TABLETS
GROUND COVER AREAS
ALL GROUND COVER AREAS SHALL RECEIVE FERTILIZATION WITH "OZMOCOTE" TIME RELEASE FERTILIZER AS PER MANUFACTURER'S SPECIFICATIONS.

NOTES:
1. ALL WOOD SHALL BE SPRUCE OR PINE-NOT PRESSURE TREATED.
2. CROSS TIES SHALL NOT CROSS OVER WOODY ROOTS.
3. REMOVE ALL STRING &/OR WIRE WRAPPED AROUND TRUNK.
4. REMOVE ALL STRIPS, ROPES, WIRE, &/OR STRINGS USED TO LIFT THE ROOT BALL.
5. REMOVE ALL BURLAP &/OR WIRE FROM THE TOP OF THE ROOT BALL.
6. TOP OF ROOTBALL TO BE SET 2" BELOW FINISH SURROUNDING FINISH GRADE.

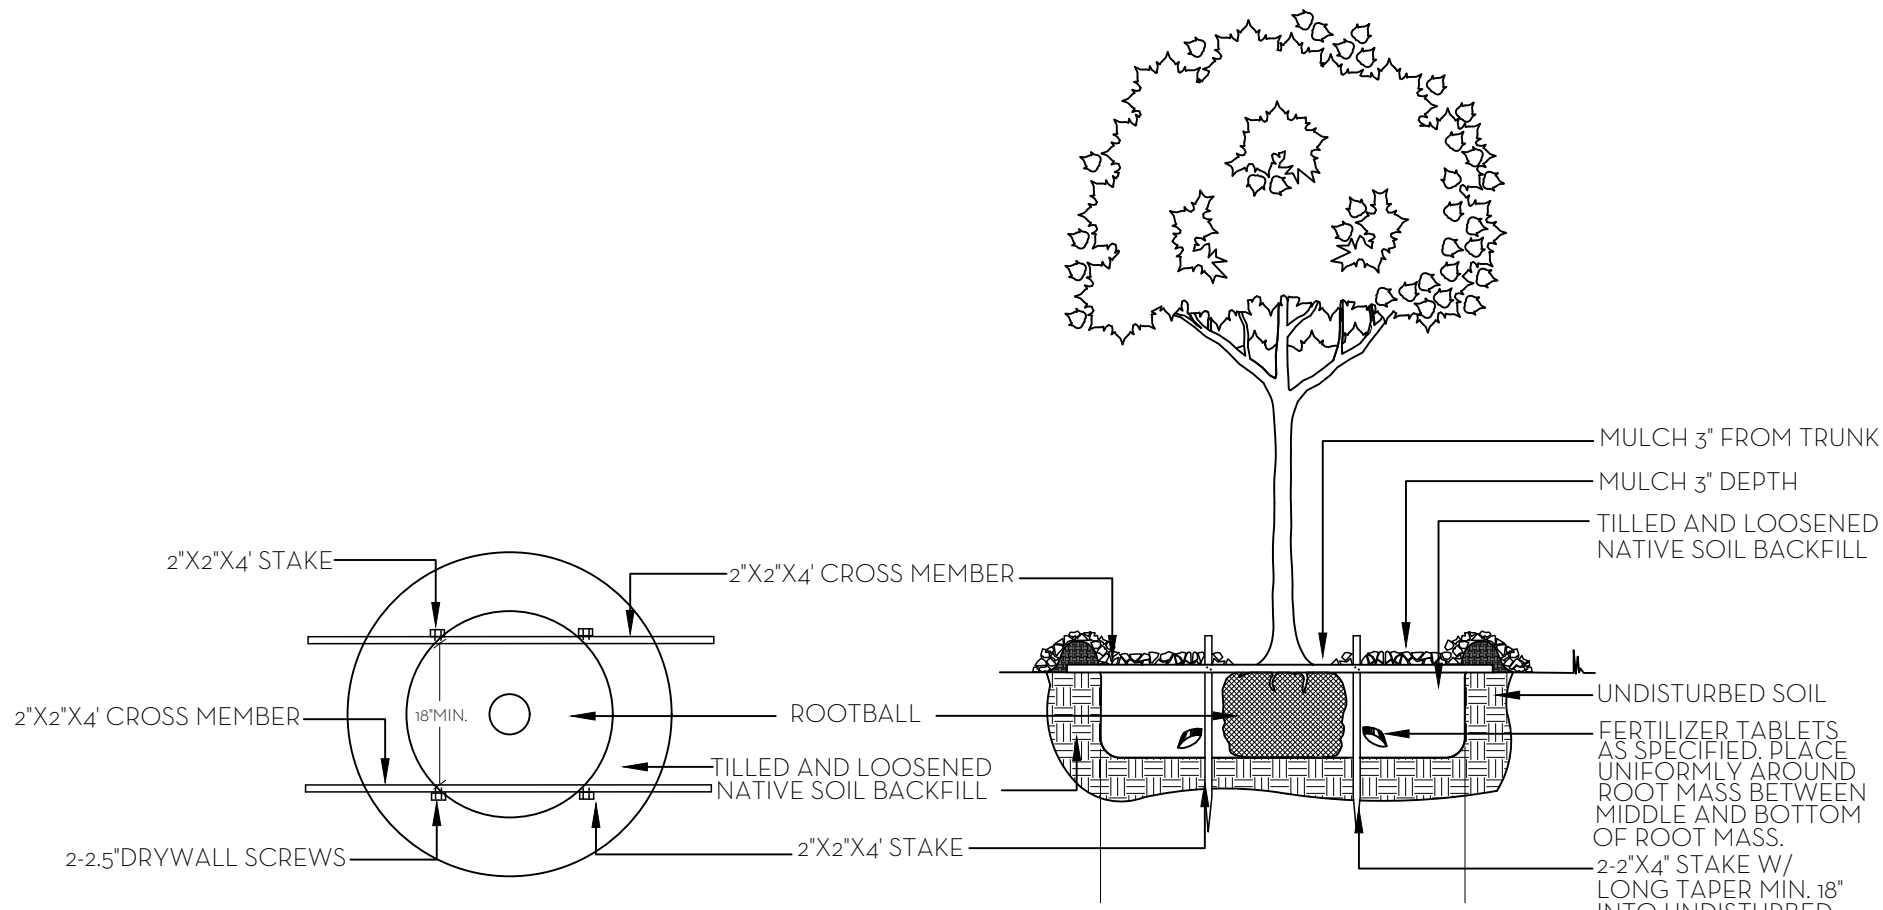


TREE PLANTING DETAIL
NTS

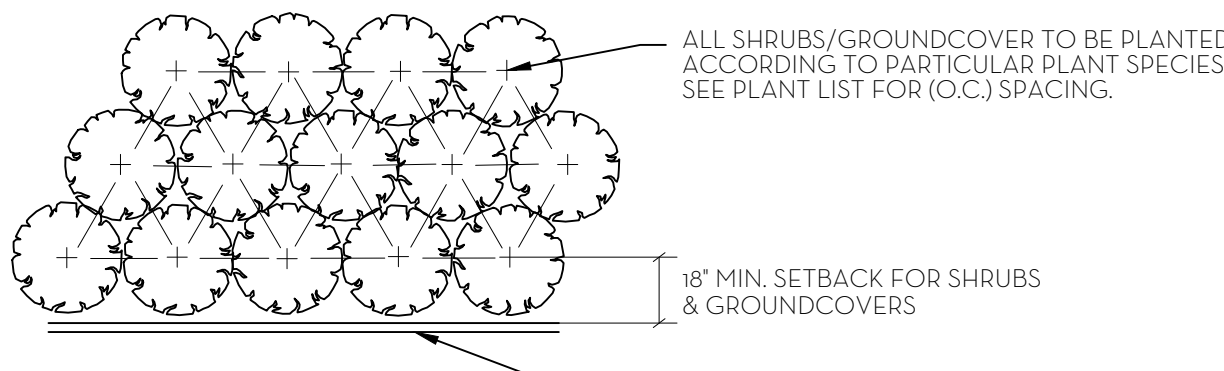


PLANT SPACING DETAIL
NTS


SOD NOTES:
1. ROUGH GRADE PROVIDED BY CONTRACTOR 4"-5" BELOW GRADE
2. RAKE AND REMOVE ALL CONSTRUCTION DEBRIS
3. PRIOR TO LAYING SOD ADD 80% HORTANA AND 20% CANADIAN PEAT, 2" MIN
4. AFTER LAYING SOD APPLY NECESSARY PESTICIDES AND FUNGICIDES.
5. IRRIGATE REGULARLY, REFER TO IRRIGATION DRAWINGS

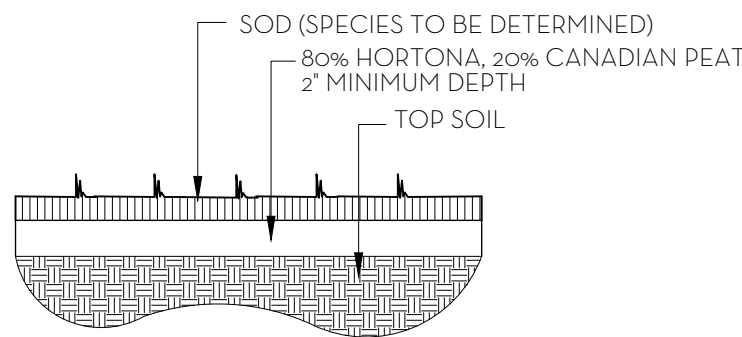

SOD PLANTING DETAIL
NTS

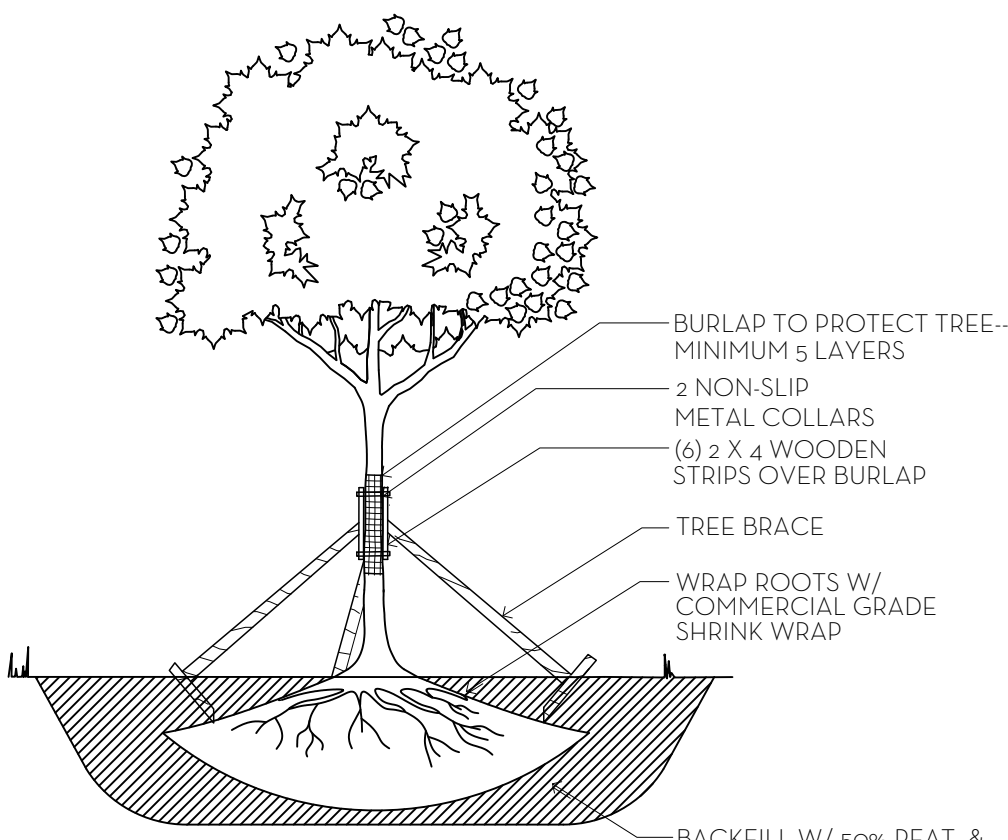

TREE ROOT PRUNING DETAIL
NTS

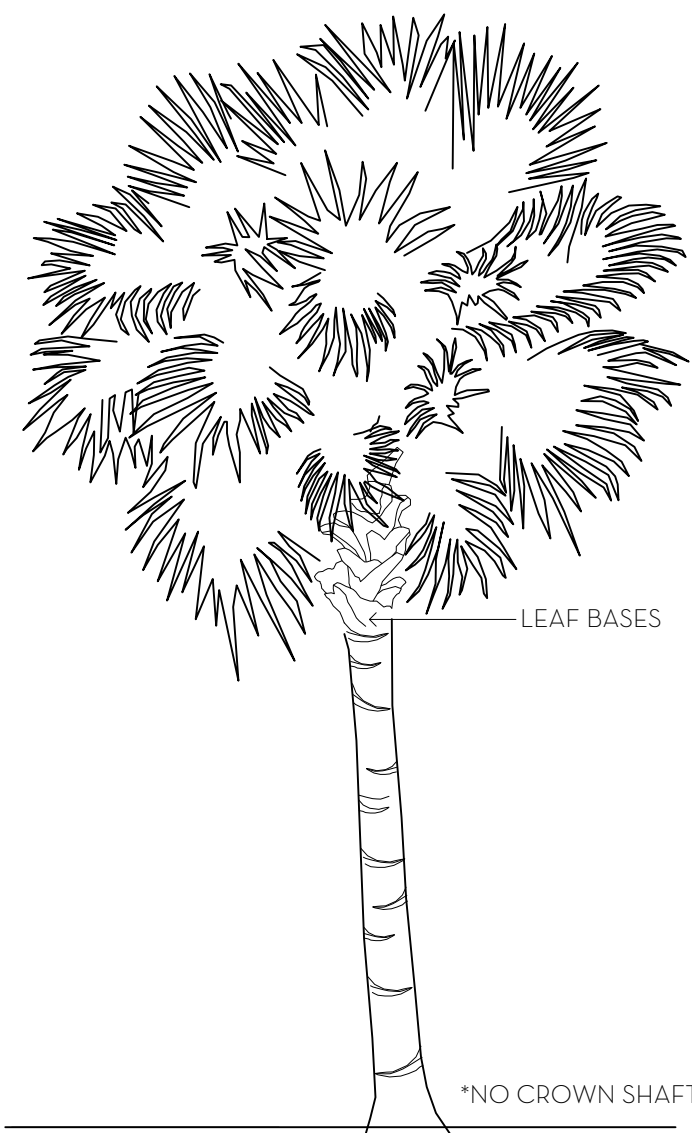

PALM SPECIFICATION DETAIL
NTS

1095 North Ocean Blvd							
Palm Beach, FL							
October 12, 2020							
Landscape Material Schedule							
Item No.	Common Name	Botanical Name	Quantity	Specification	Native	Covered Area (sf)	Established Height
TREES							
1	Green Buttonwood Tree	Conocarpus erectus	1	20' x 20'	*	315 SF	30' HT.
2	Noronhia Tree	Noronhia emarginata	4	16' HT.			
3	Noronhia Tree	Noronhia emarginata	2	18' HT.			
4	Ligustrum Tree	Ligustrum japonicum	4	16' HT.			
5	Pigeon Plum Tree	Coccoloba diversifolia	4	8' HT.	*	800 SF	12' HT.
6	Seagrape Tree	Coccoloba uvifera	15	16' HT.	*	4,900 SF	20' HT.
7	Seagrape Tree	Coccoloba uvifera	2	20' x 20'	*	980 SF	25' HT.
PALMS							
8	Date Palm	Phoenix canariensis	1	18' C.T.			
9	Date Palm	Phoenix canariensis	2	20' C.T.			
HEDGE/SHRUB							
10	Calophyllum Hedge	Calophyllum brasiliense	25	14' HT.			
11	Dombeya	Dombeya x seminole	20	15 GAL.			
12	Dombeya	Dombeya x seminole	7	4' HT.			
13	Garcinia	Garcinia spicata	20	3' HT.			
14	Garcinia	Garcinia spicata	2	12' HT.			
15	Gardenia	Gardenia jasminoides 'Miami Supreme'	2	2' x 2'			
16	Gardenia	Gardenia jasminoides 'Miami Supreme'	28	3' x 3'			
17	Gardenia	Gardenia jasminoides 'Miami Supreme'	4	4' x 4'			
18	Green Island Ficus Spheres	Ficus microcarpa 'Green Island'	2	3' x 3'			
19	Green Island Ficus	Ficus microcarpa 'Green Island'	125	Fillers to match existing			
20	Green Island Ficus	Ficus microcarpa 'Green Island'	105	4' HT.			
21	Ilex Spheres	Ilex vomitoria 'Nana'	2	2' x 2'	*	10 SF	
22	Elaeocarpus Columns	Elaeocarpus decipiens	5	16' HT., F.T.B.			
23	Elaeocarpus Hedge	Elaeocarpus decipiens	20	16' HT.			
24	Elaeocarpus Hedge	Elaeocarpus decipiens	51	6' HT.			
ACCENTS							
25	Blue Salvia	Salvia azurea	185	3 GAL.	*	380 SF	
26	Heliconia	Heliconia spp.	2	15 GAL.			
27	Ice Pink Oleander	Nerium oleander 'Dwarf Pink Ice'	120	3 GAL.			
28	Philodendron giganteum	Philodendron giganteum	6	7 GAL.			
29	Selloum	Philodendron bipinnatifidum	35	7 GAL.			
30	White annuals	TBD	130				
31	White Bird of Paradise	Strelitzia nicotai	2	15 GAL.			
GROUND COVER/VINES							
32	Bougainvillea Vine	Bougainvillea spp.	8	12' HT., ESP. TO WALLS			
33	Confederate Jasmine Vine	Trachelospermum jasminoides	4	6' HT., ESP. TO WALL			
34	Coloneaster	Serissa foetida	100	3 GAL.			
35	Green Island Ficus	Ficus microcarpa 'Green Island'	2,260	3 GAL.			
36	Minima	Trachelospermum asiaticum 'Minima'	2,595	4" LINERS			

NATIVE VEGETATION REQUIREMENT

LANDSCAPE AREA = 22,856 SQ FT 100%

NATIVE LANDSCAPE:


REQUIRED = 5,714 SQ FT 25%
PROPOSED = 7,385 SQ FT 32.3%

MARIO F. NIEVERA

State of Florida
Landscape Architect
Registration No.
6666856

PLANT LIST & DETAILS
1095 NORTH OCEAN BLVD.
PALM BEACH, FL.

04 OCT 2021
04 OCT 2021
28 JULY 2021
30 APRIL 2021
22 FEBRUARY 2021
16 FEBRUARY 2021
03 FEBRUARY 2021

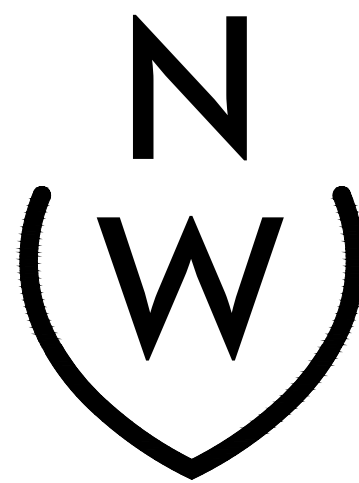


NIEVERA WILLIAMS
DESIGN


223 Sunset Avenue
Suite 150
Palm Beach, Florida 33480
P: 561-659-2820
F: 561-659-2113

NIEVERAWILLIAMS.COM


NOTES

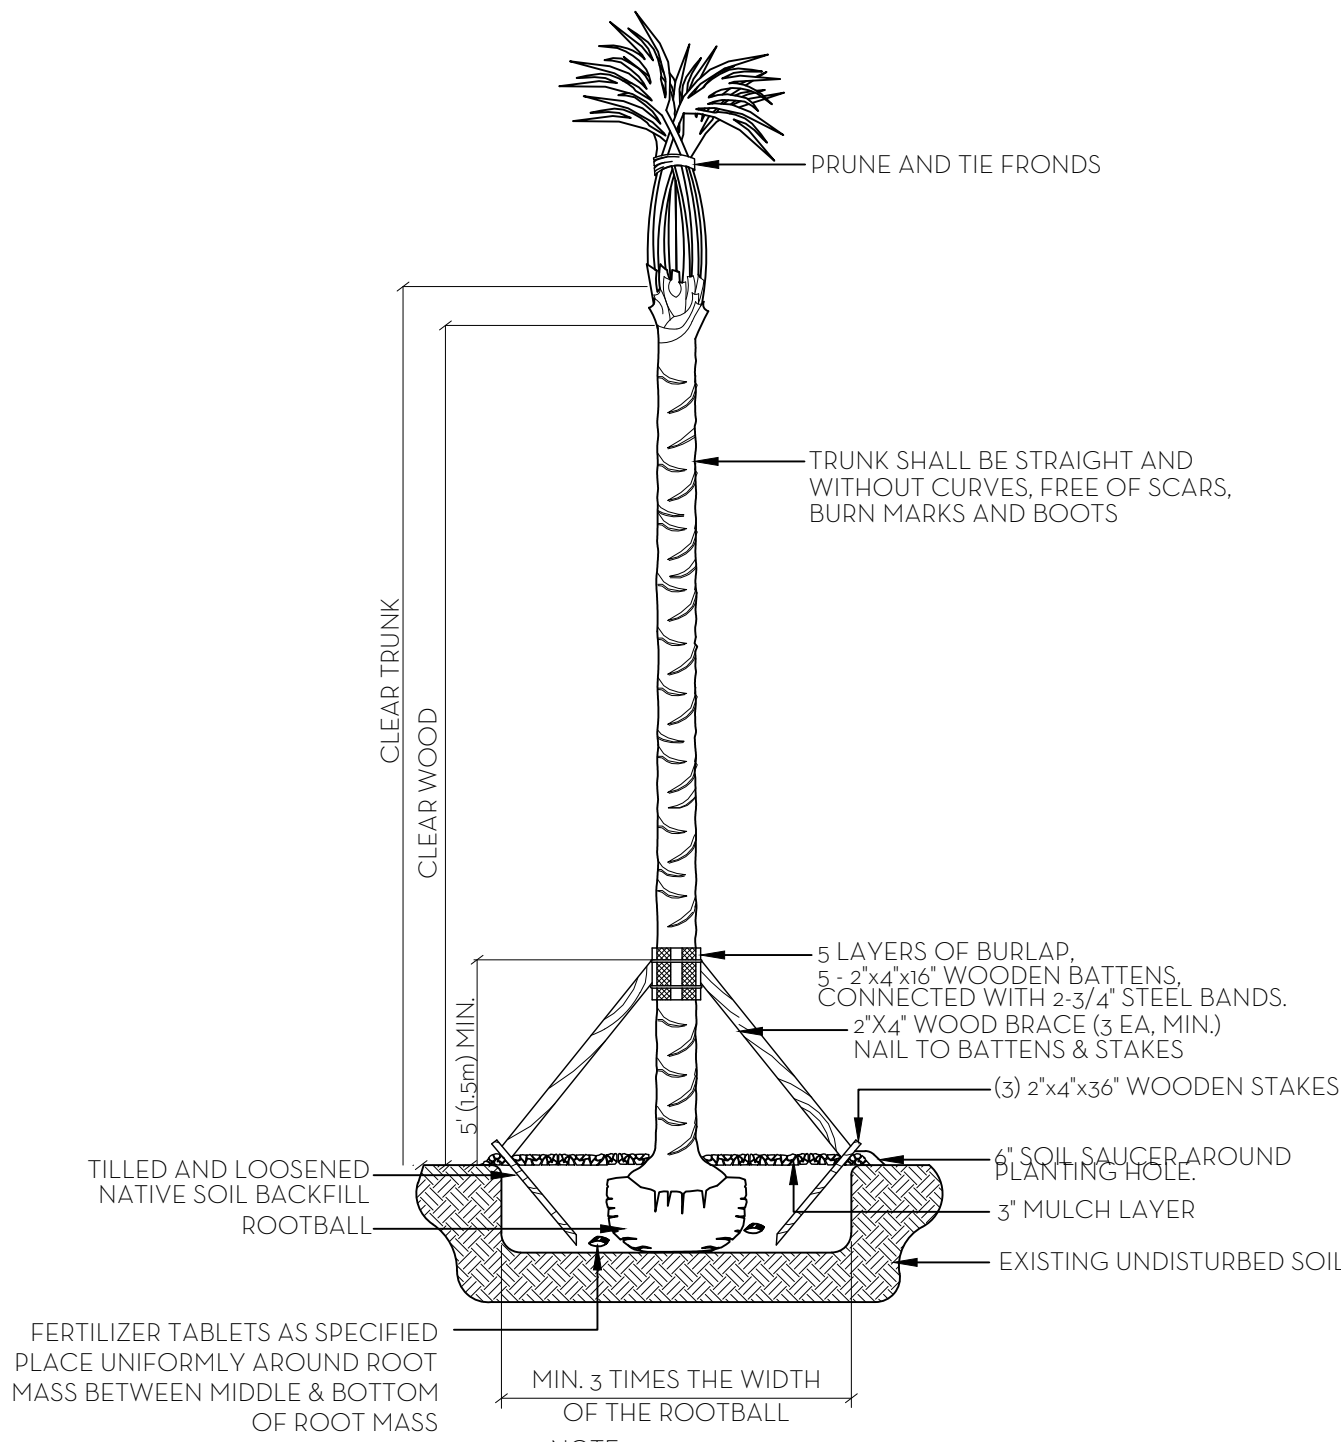


PALM PLANTING DETAIL

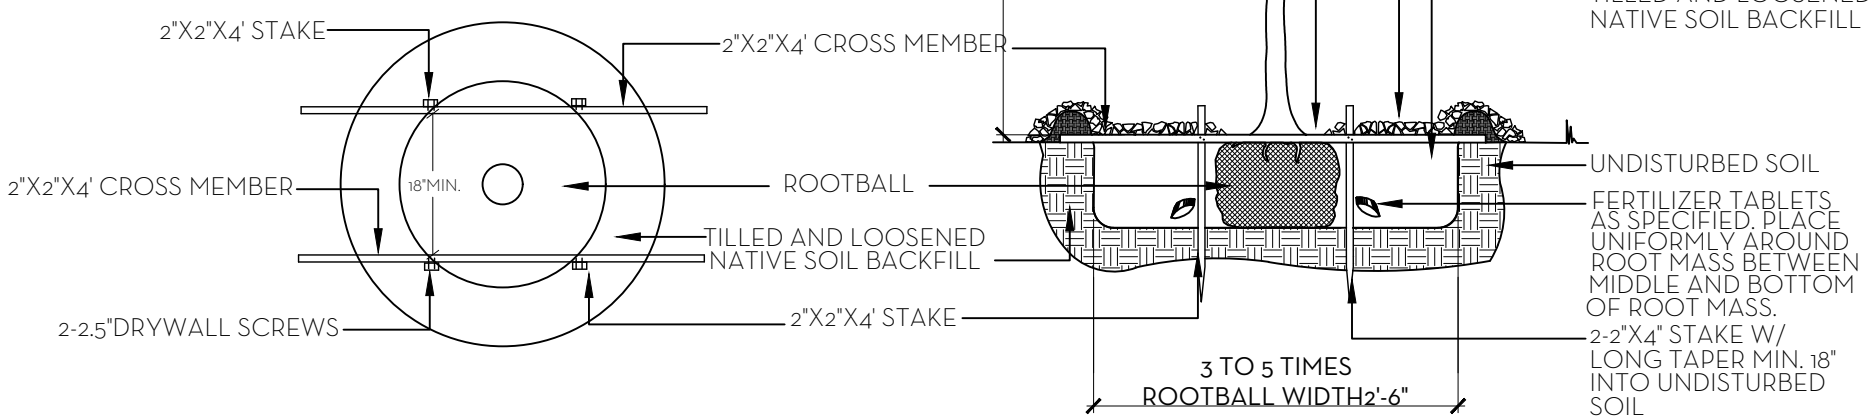

TREE PLANTING DETAIL

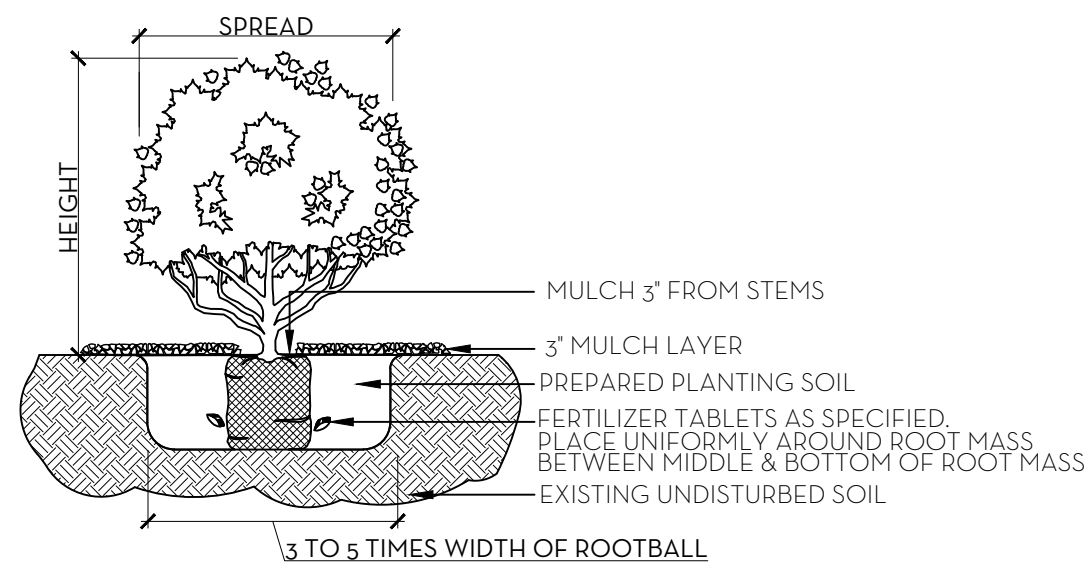


SHRUB & GROUNDCOVER PLANTING DETAIL

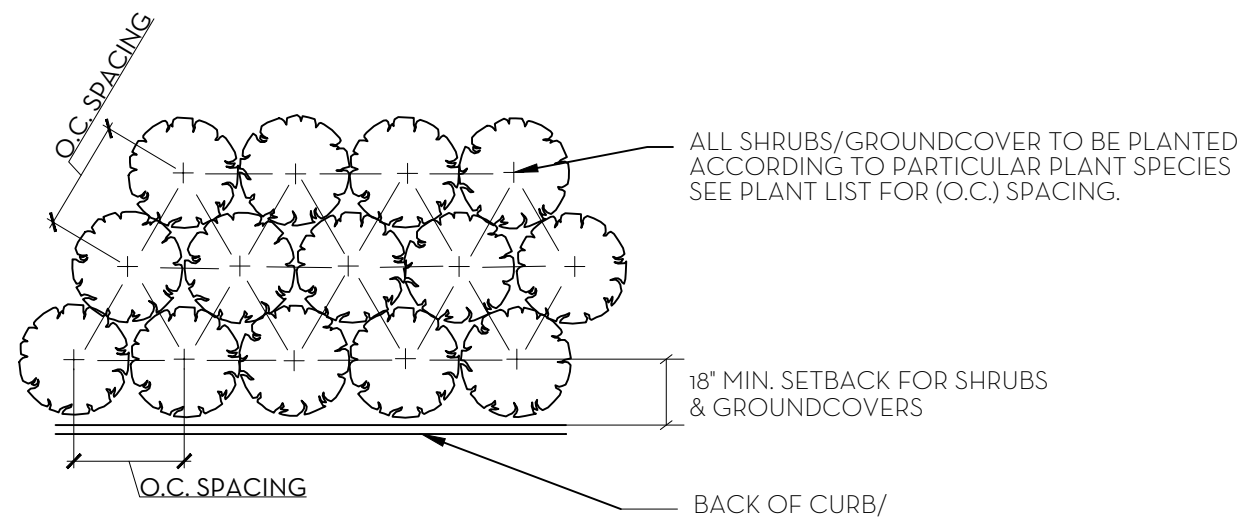

PLANT SPACING DETAIL


SOD NOTES:

1. ROUGH GRADE PROVIDED BY CONTRACTOR 4'-6" BELOW GRADE
2. RAKE AND REMOVE ALL CONSTRUCTION DEBRIS
3. PRIOR TO LAYING SOD ADD 80% HORTONA AND 20% CANADIAN PEAT, 2" MIN
4. AFTER LAYING SOD APPLY NECESSARY PESTICIDES AND FUNGICIDES.
5. IRRIGATE REGULARLY, REFER TO IRRIGATION DRAWINGS

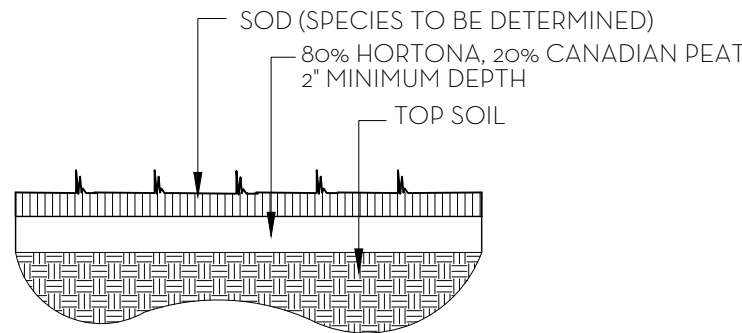


SOD PLANTING DETAIL


NOTE: BUD SHALL BE PERPENDICULAR TO GROUND PLANE. TRUNK SHALL BE STRAIGHT AND WITHOUT CURVES. NO SCARRED OR BLACKENED TRUNKS.

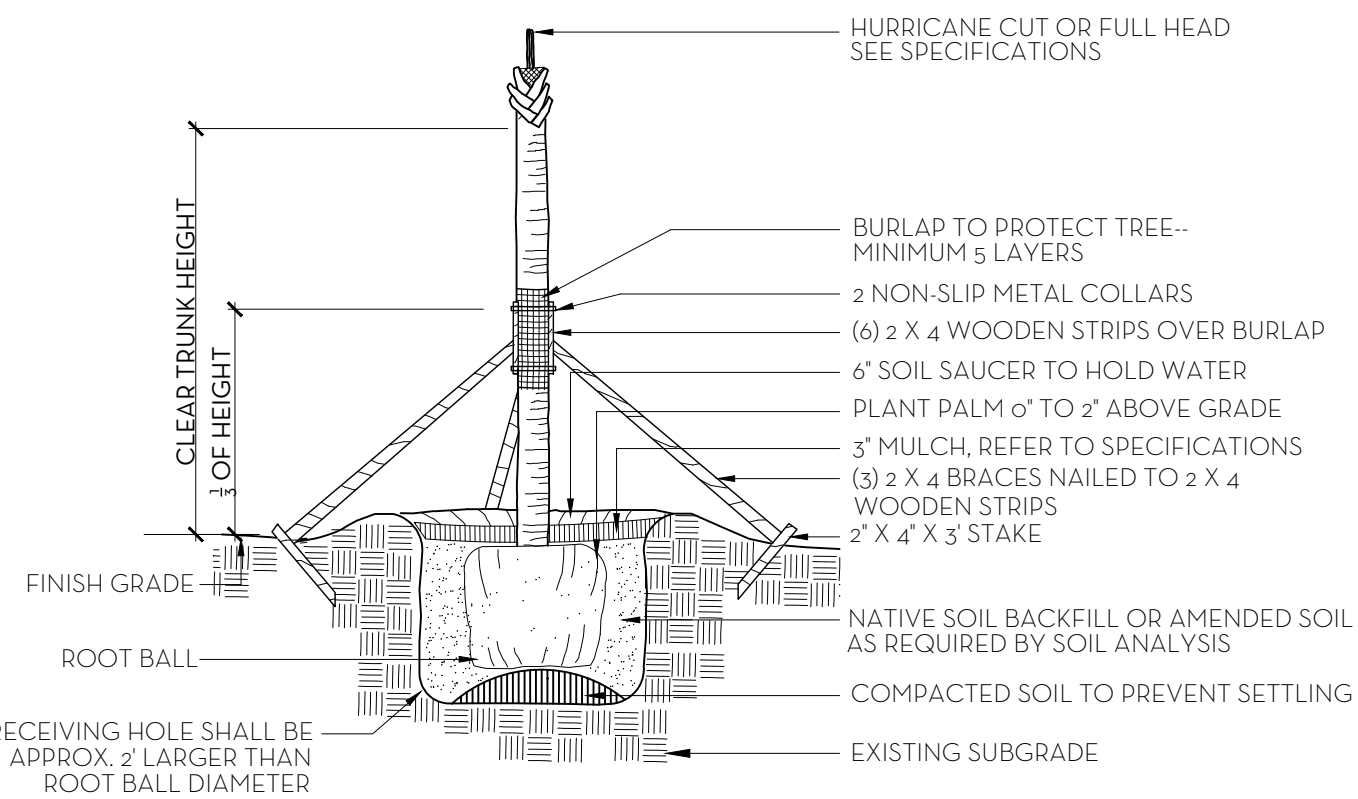

PALM TREE PLANTING AND STAKING DETAIL

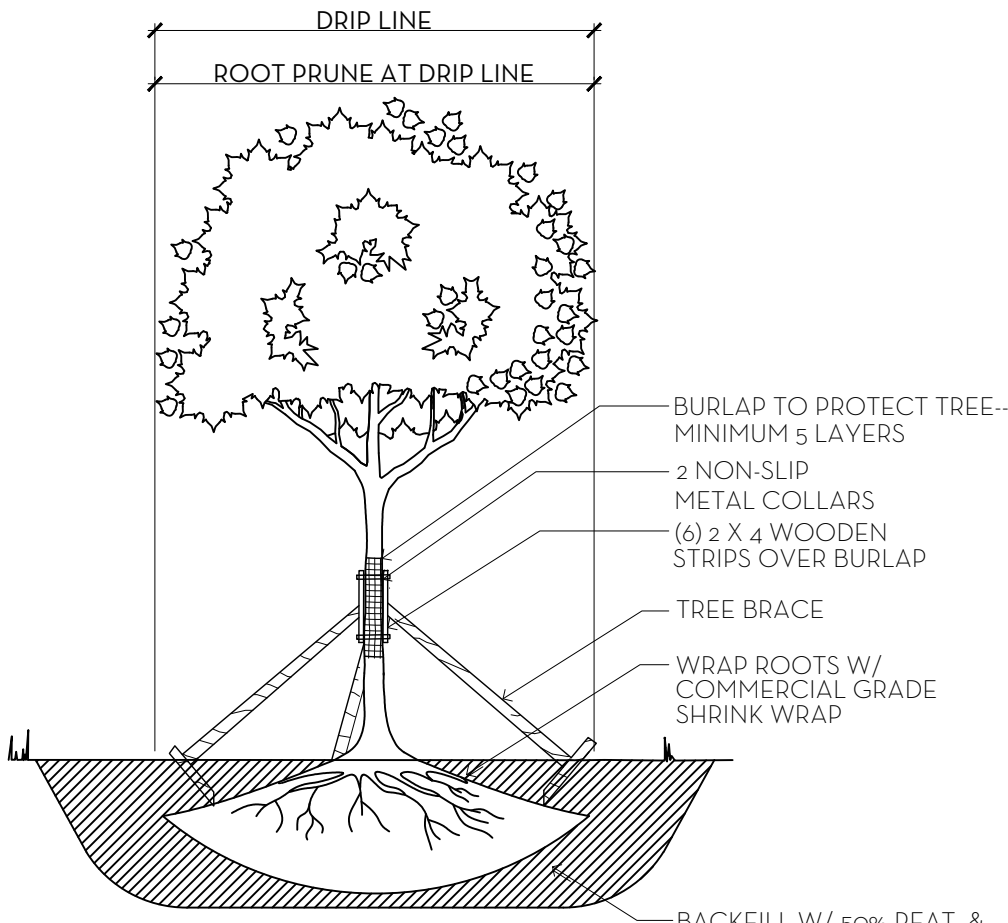

TREE ROOT PRUNING DETAIL

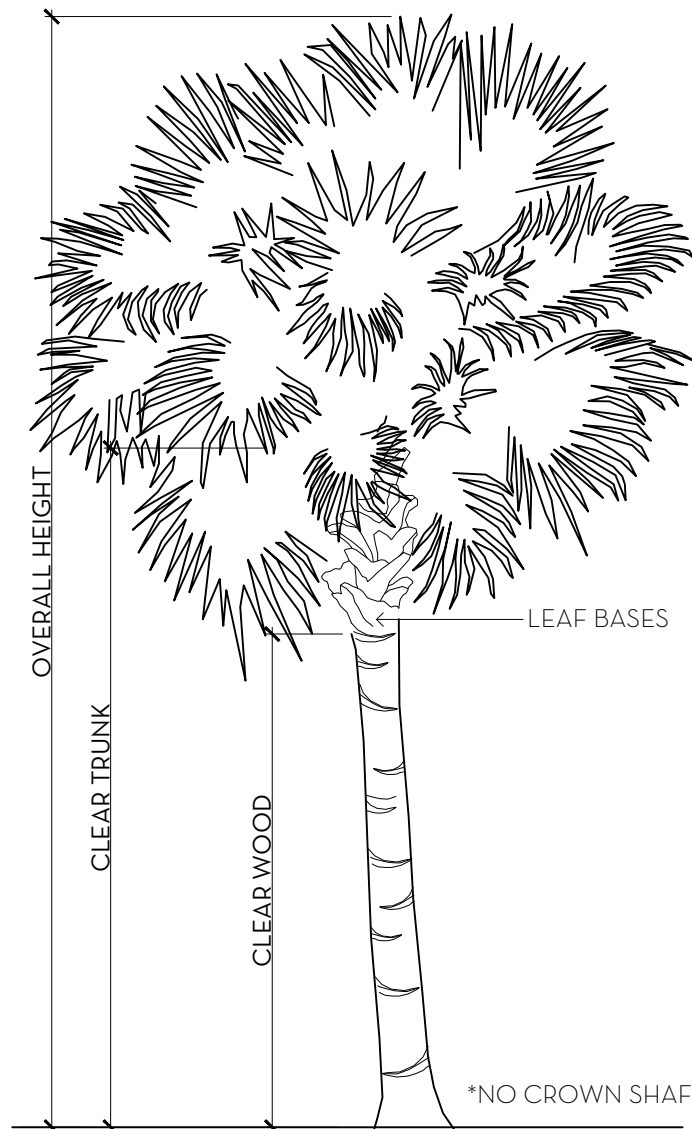

PALM SPECIFICATION DETAIL

FERTILIZATION

SHRUBS AND TREES

ALL TREES AND SHRUBS SHALL BE FERTILIZED WITH "AGRIFORM" 20-15-5 PLANTING TABLETS AT TIME OF INSTALLATION AND PRIOR TO COMPLETION OF PIT BACKFILLING. TABLETS SHALL BE PLACED UNIFORMLY AROUND THE ROOT MASS OF A DEPTH THAT IS BETWEEN THE MIDDLE AND BOTTOM OF THE ROOT MASS.

APPLICATION RATE:

1 GALLON CAN: 1 - 21 GRAM TABLET

3 GALLON CAN: 2 - 21 GRAM TABLETS

5 GALLON CAN: 3 - 21 GRAM TABLETS

7 GALLON CAN: 4 - 21 GRAM TABLETS

TREES:

3 - 21 GRAM TABLETS EACH 1/2" OF CALIPER

PALMS:

7 - 21 GRAM TABLETS

GROUNDCOVER AREAS

ALL GROUNDCOVER AREAS SHALL RECEIVE FERTILIZATION WITH "OZMOCOTE" TIME RELEASE FERTILIZER AS PER MANUFACTURER'S SPECIFICATIONS.

1095 North Ocean Blvd							
Palm Beach, FL							
October 12, 2020							
Landscape Material Schedule							
Item No.	Common Name	Botanical Name	Quantity	Specification	Native	Covered Area (sf)	Established Height
TREES							
1	Green Buttonwood Tree	Conocarpus erectus	1	20' x 20'	*	319 SF	30' HT.
2	Noronhia Tree	Noronhia emarginata	4	16' HT.			
3	Noronhia Tree	Noronhia emarginata	2	18' HT.			
4	Ligustrum Tree	Ligustrum japonicum	4	16' HT.			
5	Pigeon Plum Tree	Coccoloba diversifolia	4	8' HT.			
6	Seagrape Tree	Coccoloba uvifera	13	16' HT.	*	4,900 SF	20' HT.
7	Seagrape Tree	Coccoloba uvifera	2	20' x 20'	*	980 SF	25' HT.
PALMS							
8	Date Palm	Phoenix canariensis	1	18' C.T.			
9	Date Palm	Phoenix canariensis	2	20' C.T.			
HEDGE/SHRUB							
10	Calophyllum Hedge	Calophyllum brasiliense	25	14' HT.			
11	Dombeya	Dombeya x seminole	20	15 GAL.			
12	Dombeya	Dombeya x seminole	7	4' HT.			
13	Garcinia	Garcinia spicata	20	3' HT.			
14	Garcinia	Garcinia spicata	3	12' HT.			
15	Gardenia	Gardenia jasminoides 'Miami Supreme'	2	2' x 2'			
16	Gardenia	Gardenia jasminoides 'Miami Supreme'	38	3' x 3'			
17	Gardenia	Gardenia jasminoides 'Miami Supreme'	4	4' x 4'			
18	Green Island Ficus Spheres	Ficus microcarpa 'Green Island'	2	3' x 3'			
19	Green Island Ficus	Ficus microcarpa 'Green Island'	125	Fillers to match existing			
20	Green Island Ficus	Ficus microcarpa 'Green Island'	105	4' HT.			
21	Ilex Spheres	Ilex vomitoria 'Nana'	2	2' x 2'	*	10 SF	
22	Eleocharis Columns	Eleocharis decipiens	5	16' HT., F.T.B.			
23	Eleocharis Hedge	Eleocharis decipiens	20	16' HT.			
24	Eleocharis Hedge	Eleocharis decipiens	51	6' HT.			
ACCENTS							
25	Blue Salvia	Salvia azurea	185	3 GAL.	*	386 SF	
26	Heliconia	Heliconia spp.	2	15 GAL.			
27	Ice Pink Oleander	Nerium oleander 'Dwarf Pink Ice'	120	3 GAL.			
28	Philodendron giganteum	Philodendron giganteum	6	7 GAL.			
29	Salloum	Philodendron bipinnatifidum	35	7 GAL.			
30	White annuals	TBD	130				
31	White Bird of Paradise	Strelitzia reginae	2	15 GAL.			
GROUND COVER/VINES							
32	Bougainvillea Vine	Bougainvillea spp.	8	12' HT., ESP. TO WALLS			
33	Confederate Jasmine Vine	Trachelospermum jasminoides	4	6' HT., ESP. TO WALL			
34	Cotoneaster	Serissa foetida	100	3 GAL.			
35	Green Island Ficus	Ficus microcarpa 'Green Island'	2,260	3 GAL.			
36	Minima	Trachelospermum asiaticum 'Minima'	2,595	4" LINERS			

NATIVE VEGETATION REQUIREMENT

LANDSCAPE AREA = 22,856 SQ FT 100%

NATIVE LANDSCAPE:

REQUIRED = 5,714 SQ FT 25%

PROPOSED = 7,385 SQ FT 32.3%


MARIO F. NIEVERA

State of Florida
Landscape Architect
Registration No.
6666856

PLANT LIST & DETAILS

1095 NORTH OCEAN BLVD.

PALM BEACH, FL.

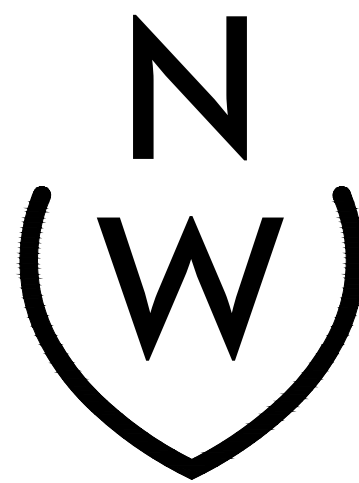

NIEVERA WILLIAMS
DESIGN


625 North Flagler Drive
Suite 502
West Palm Beach, Florida
33401
P: 561-659-2820
F: 561-659-2113

NIEVERAWILLIAMS.COM


NOTES

COA-23-005

PREVIOUSLY APPROVED

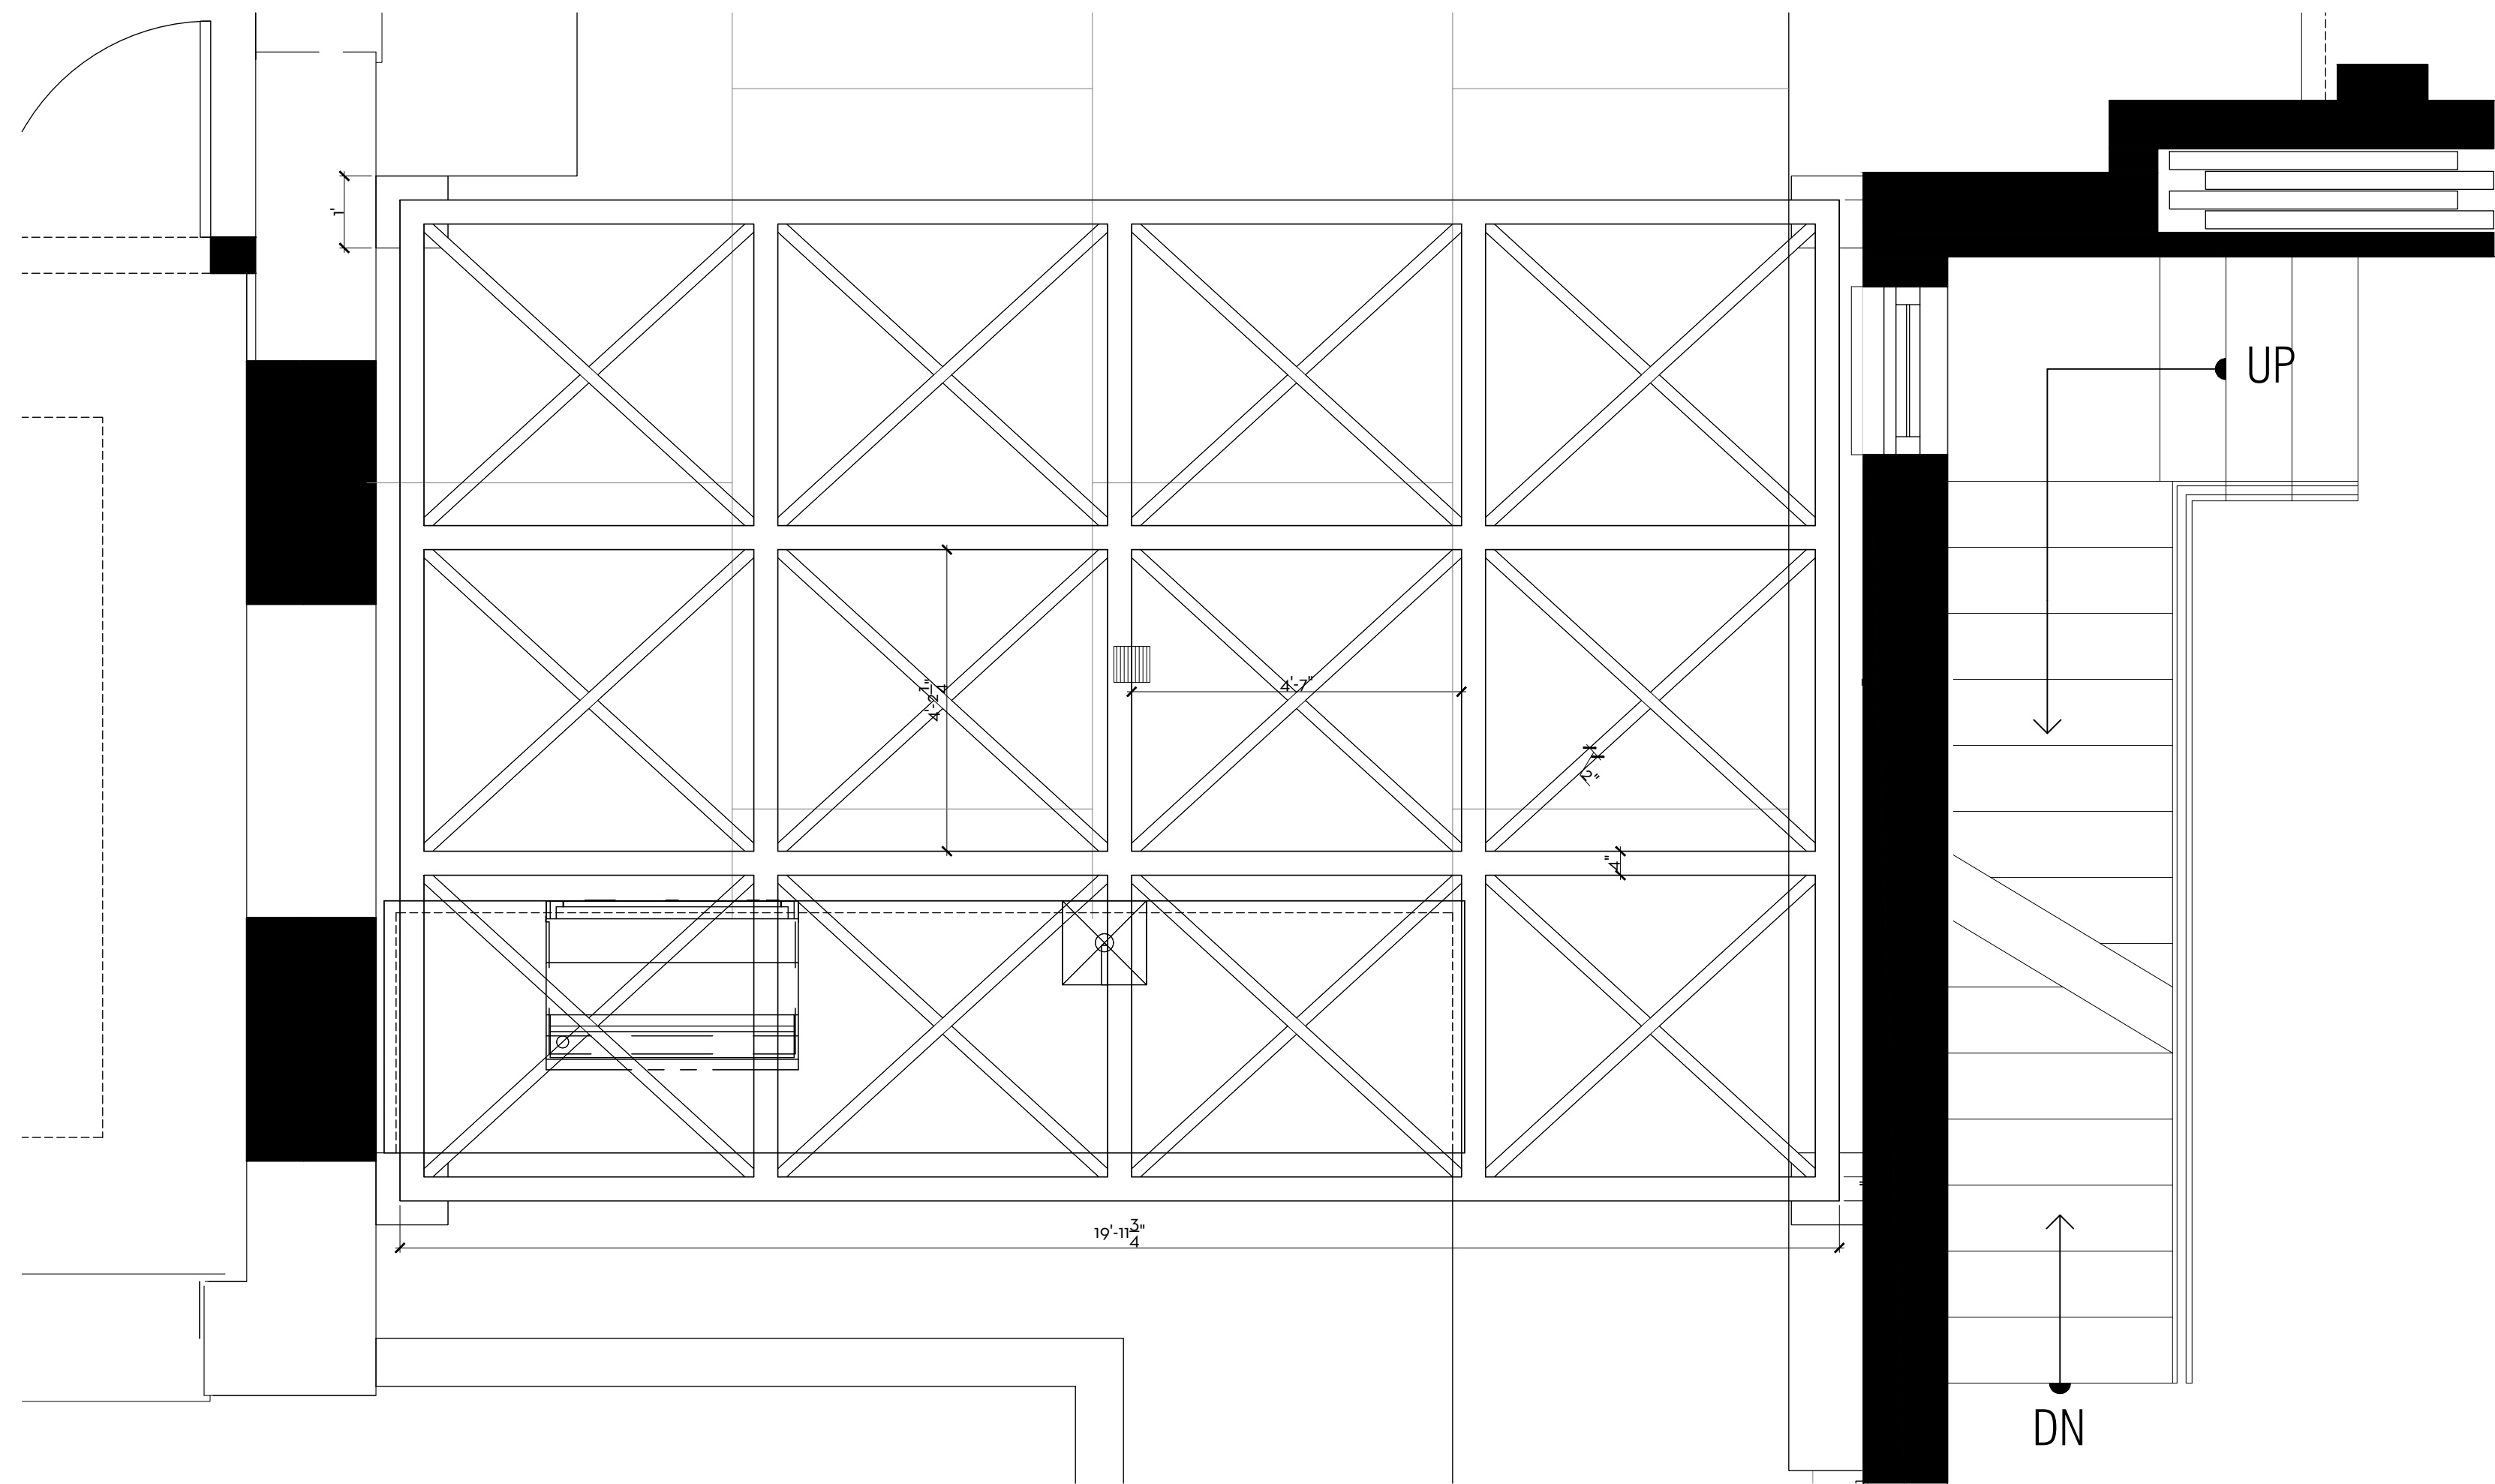

1 BBQ PERGOLA PLAN LAYOUT
D9 SCALE: 1/8"=1'-0"

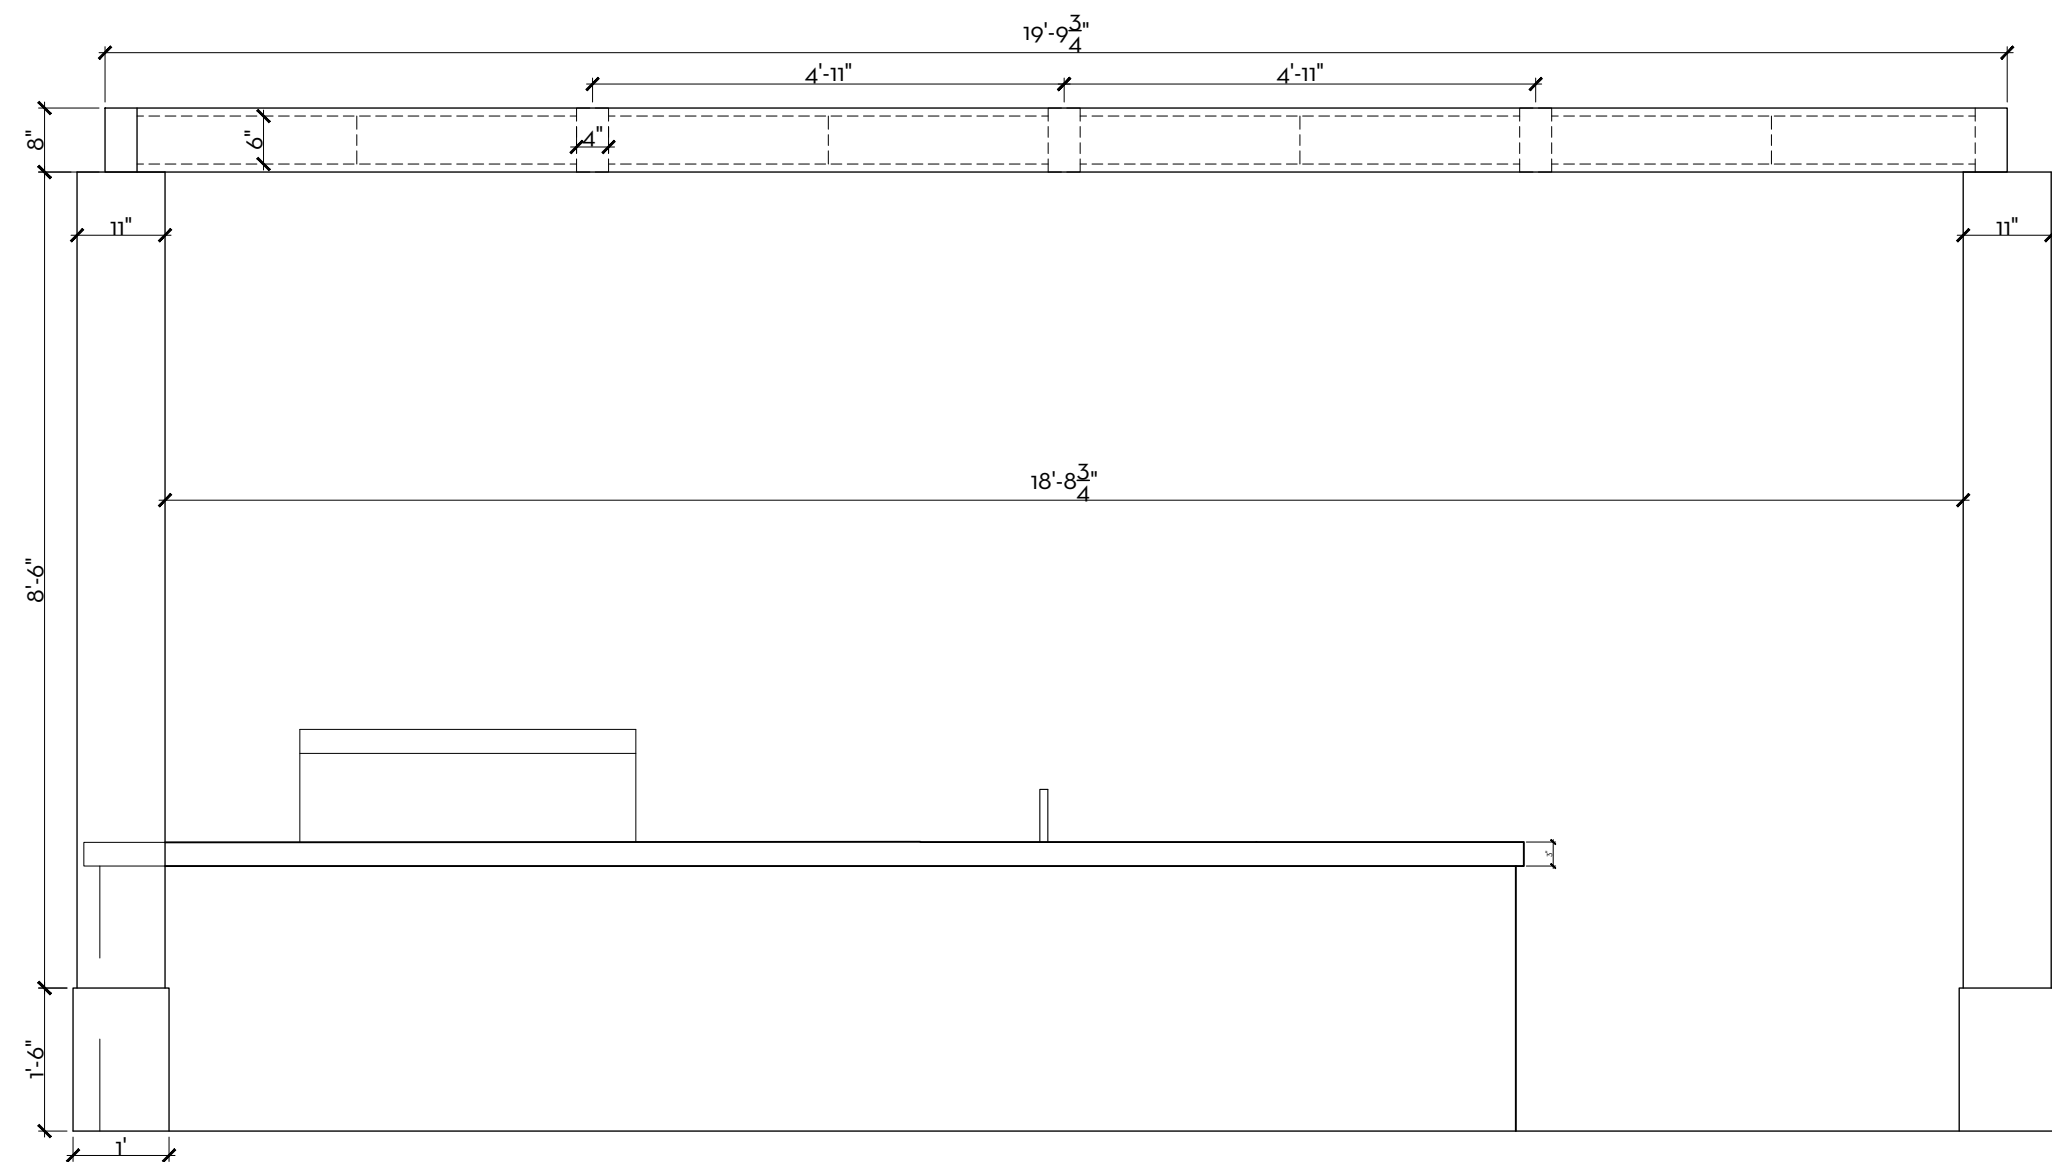


2 BBQ PERGOLA ELEVATION
D9 SCALE: 1/8"=1'-0"

MARIO F. NIEVERA

State of Florida
Landscape Architect
Registration No.
6666856

SITE DETAILS
1095 NORTH OCEAN BLVD.
PALM BEACH, FL.

SCALE: AS NOTED

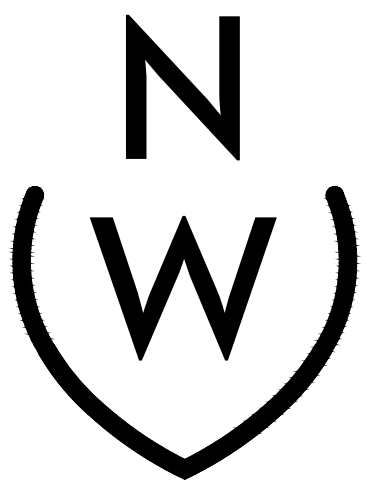


NIEVERA WILLIAMS
DESIGN

223 Sunset Avenue
Suite 150
Palm Beach, Florida 33480
P: 561-659-2820
F: 561-659-2113

NIEVERAWILLIAMS.COM

D9


COA-23-005

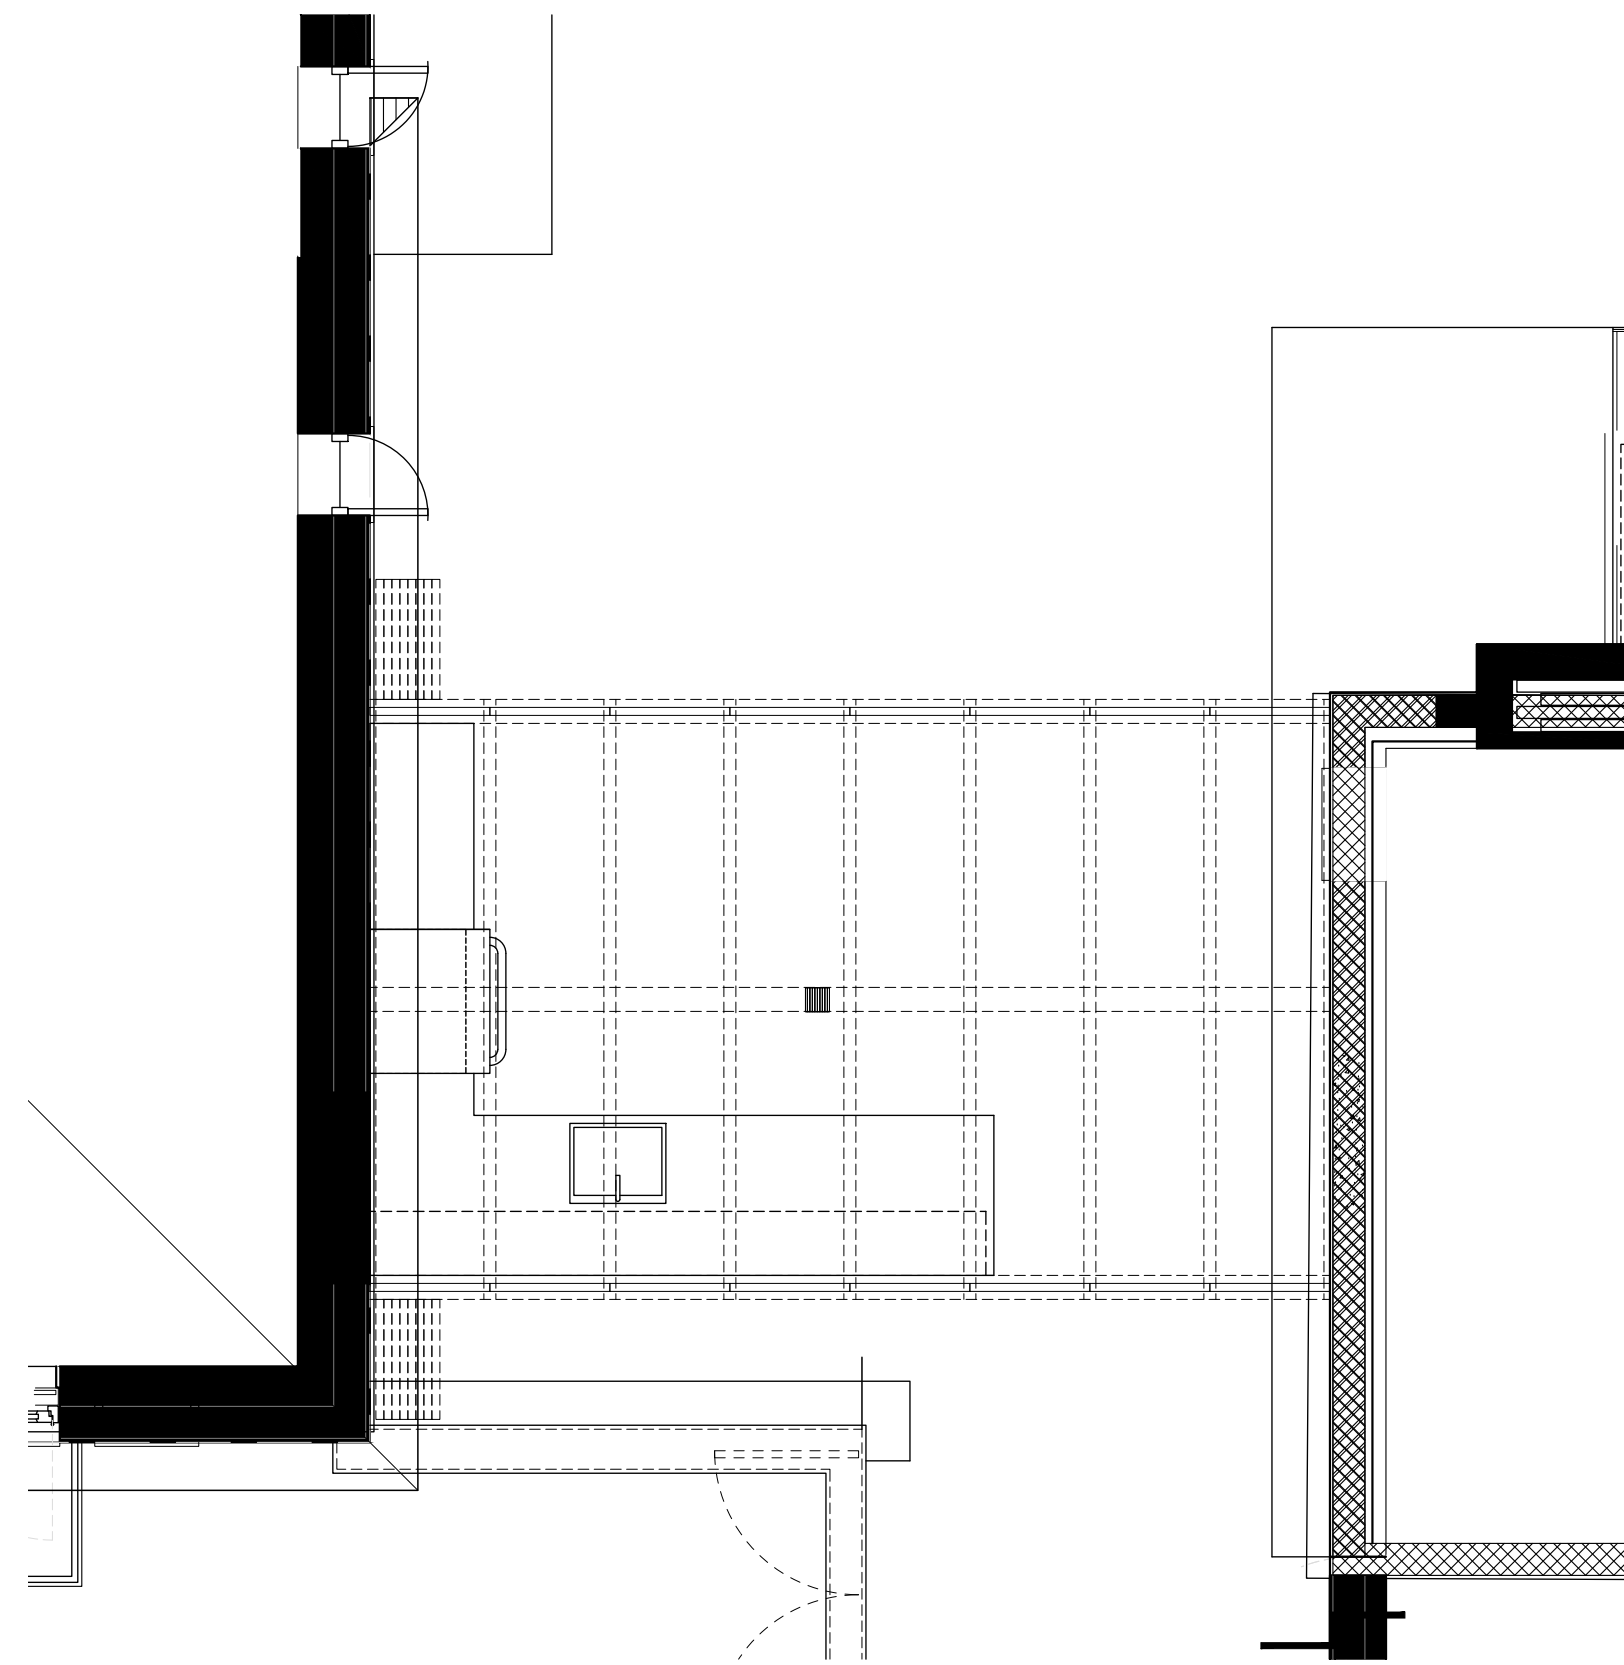

FLOOR PLAN - PAVILION
SCALE: 1/4"=1'-0"



1 WEST ELEVATION - PAVILION
SCALE: 1/4"=1'-0"

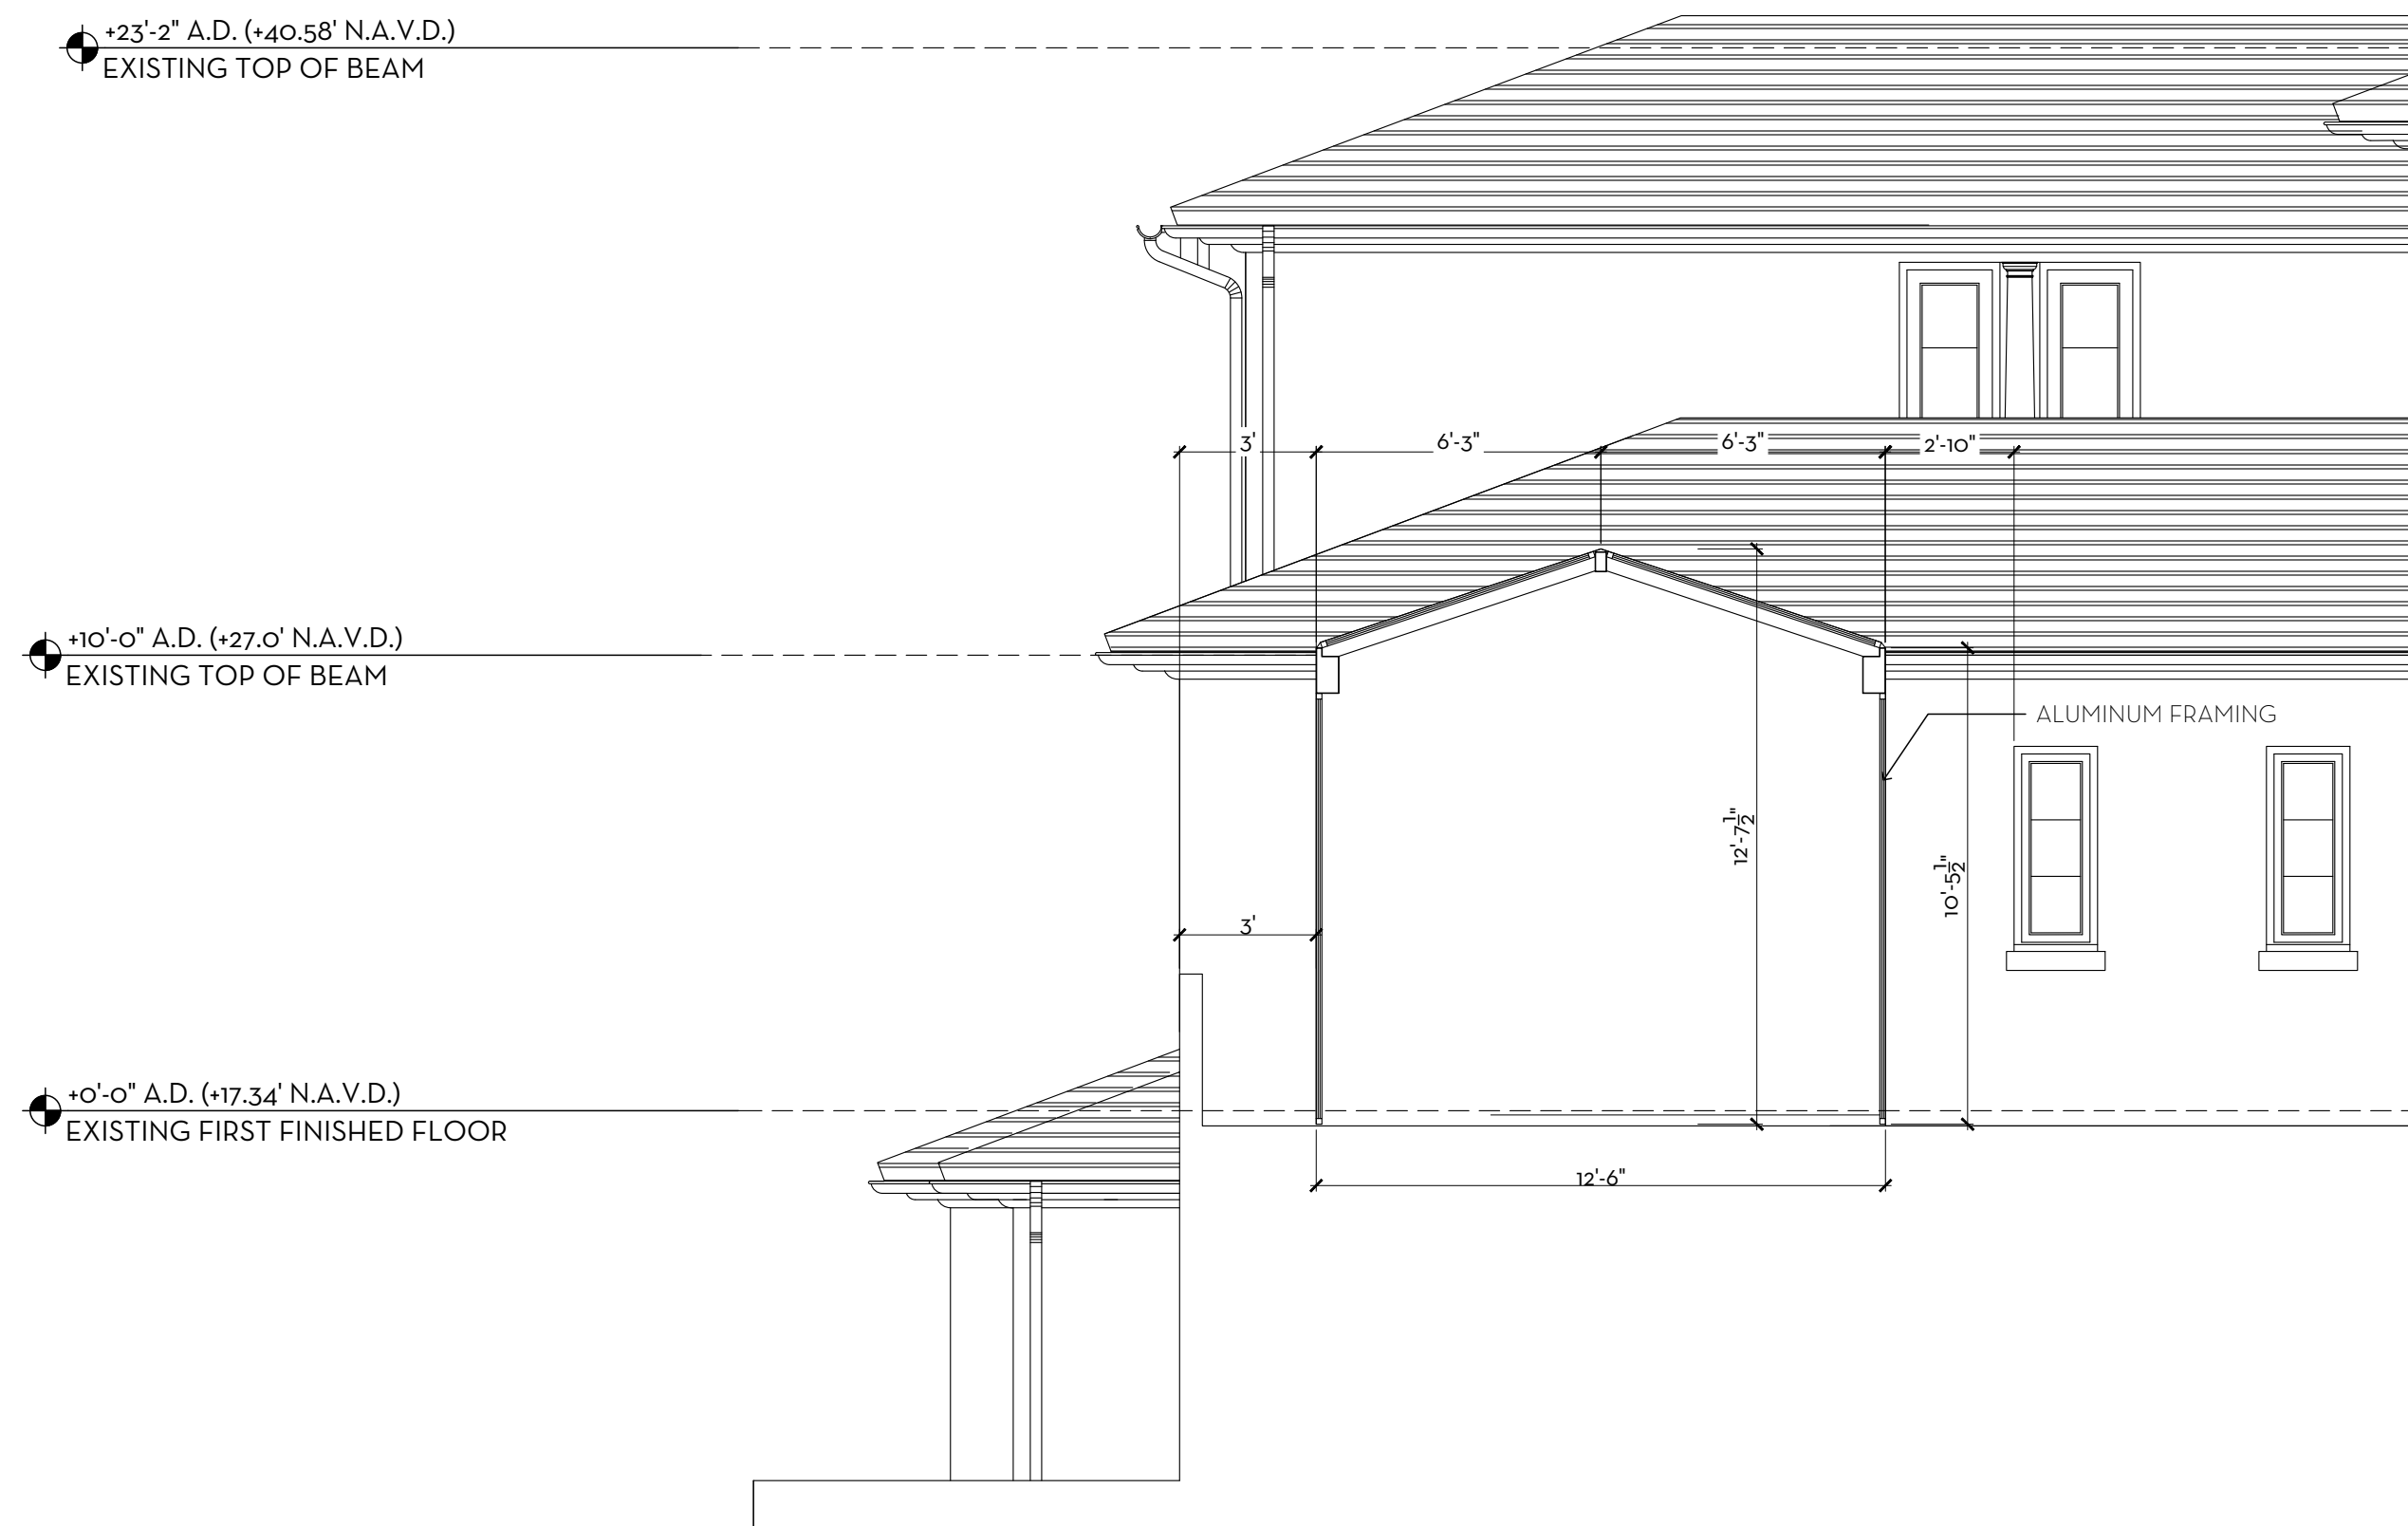

2 NORTH SECTION - PAVILION
SCALE: 1/4"=1'-0"



3 SOUTH SECTION - PAVILION
SCALE: 1/4"=1'-0"

0 1 2 4 8 FEET
SCALE: 1/4" = 1'-0"

PROPOSED


MARIO F. NIEVERA

State of Florida
Landscape Architect
Registration No.
6666856

GABLE PAVILION ELEVATION
1095 NORTH OCEAN BLVD.
PALM BEACH, FL.

SCALE: AS NOTED

71 NOV 2022
24 OCT 2024

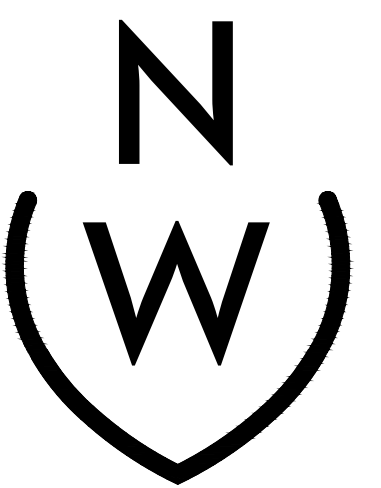



NIEVERA WILLIAMS
DESIGN

625 North Flagler Drive
Suite 502
West Palm Beach, Florida
33401
P: 561-659-2820
F: 561-659-2113

NIEVERAWILLIAMS.COM

D9

COA-23-005

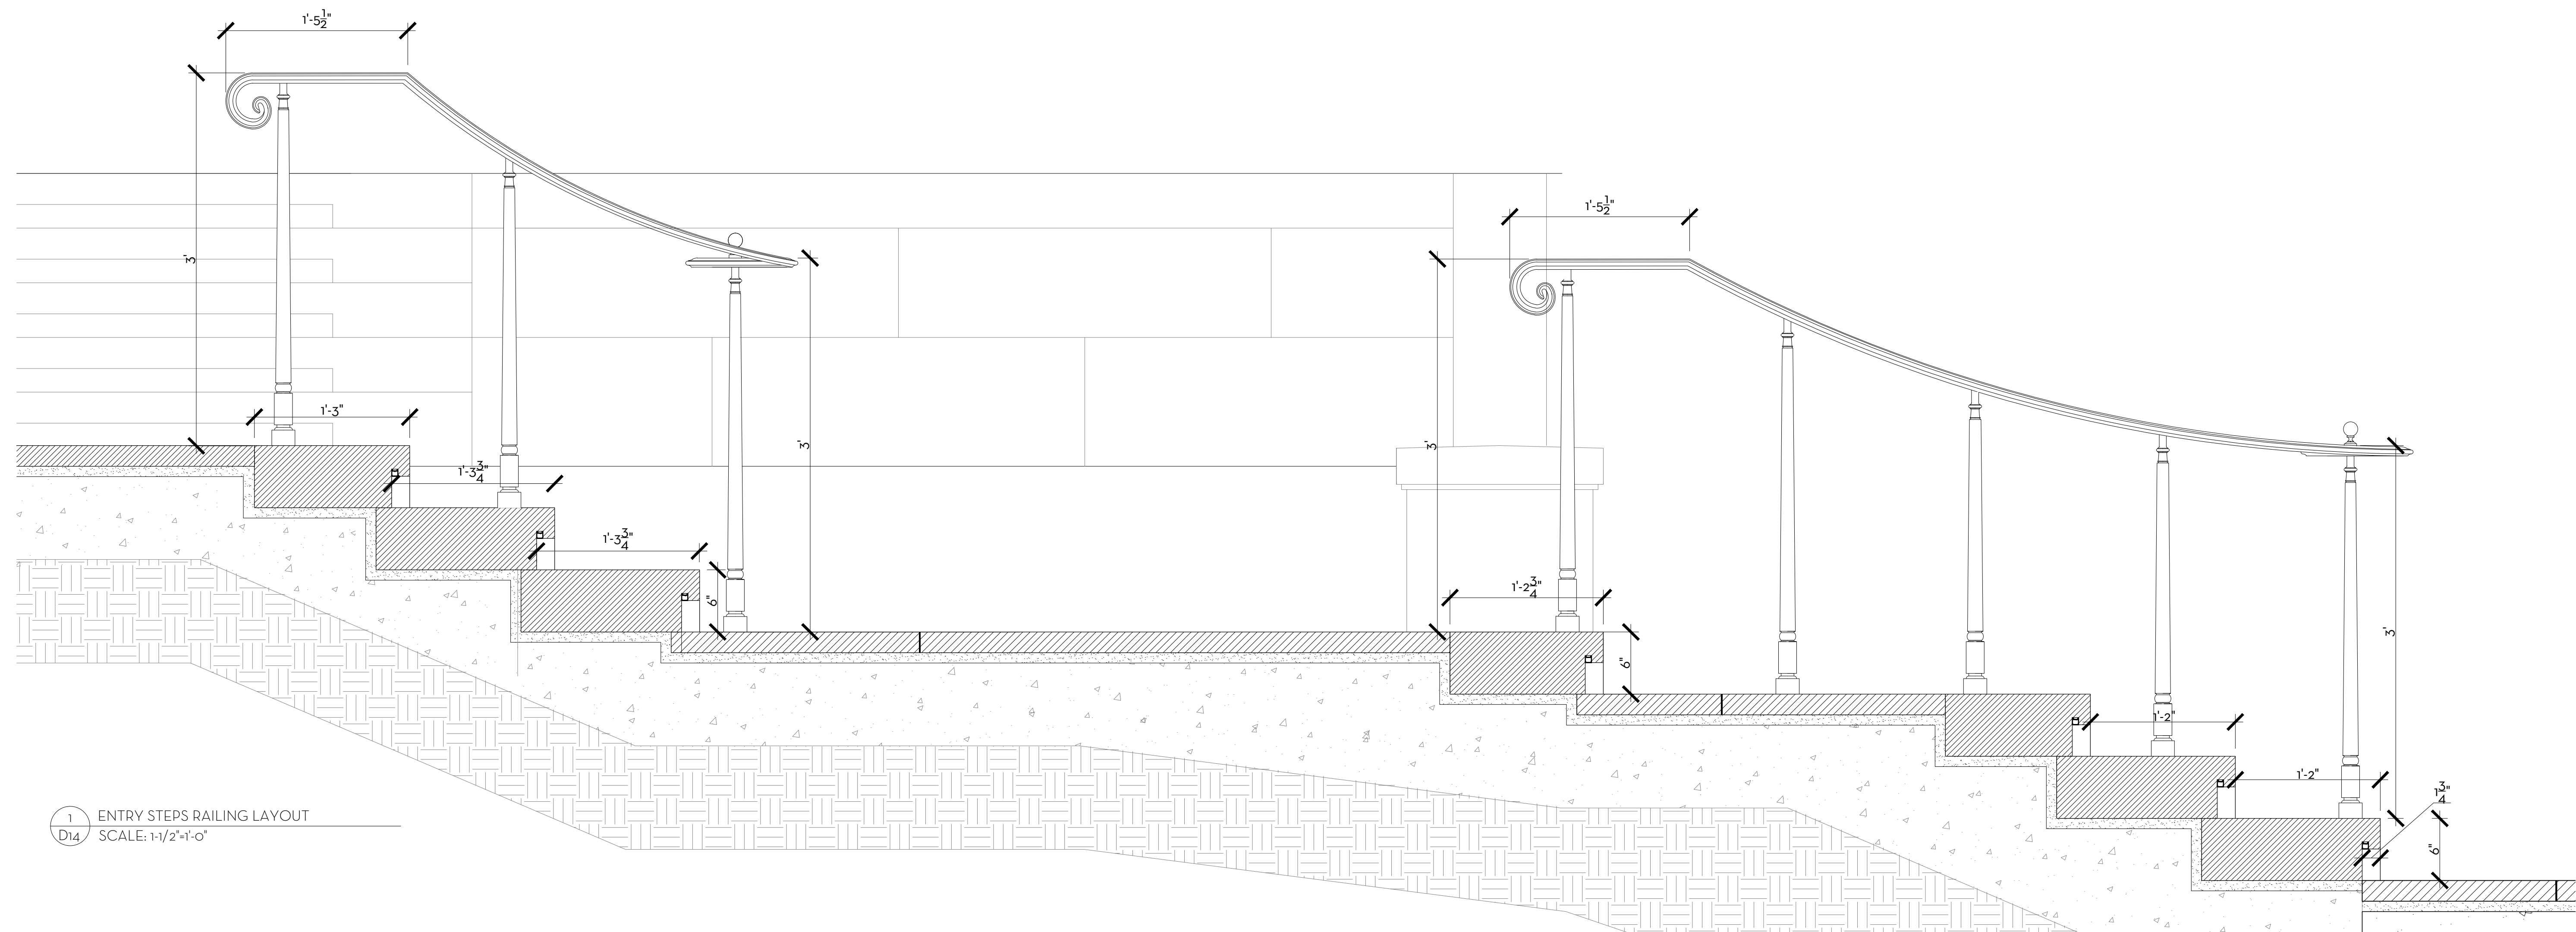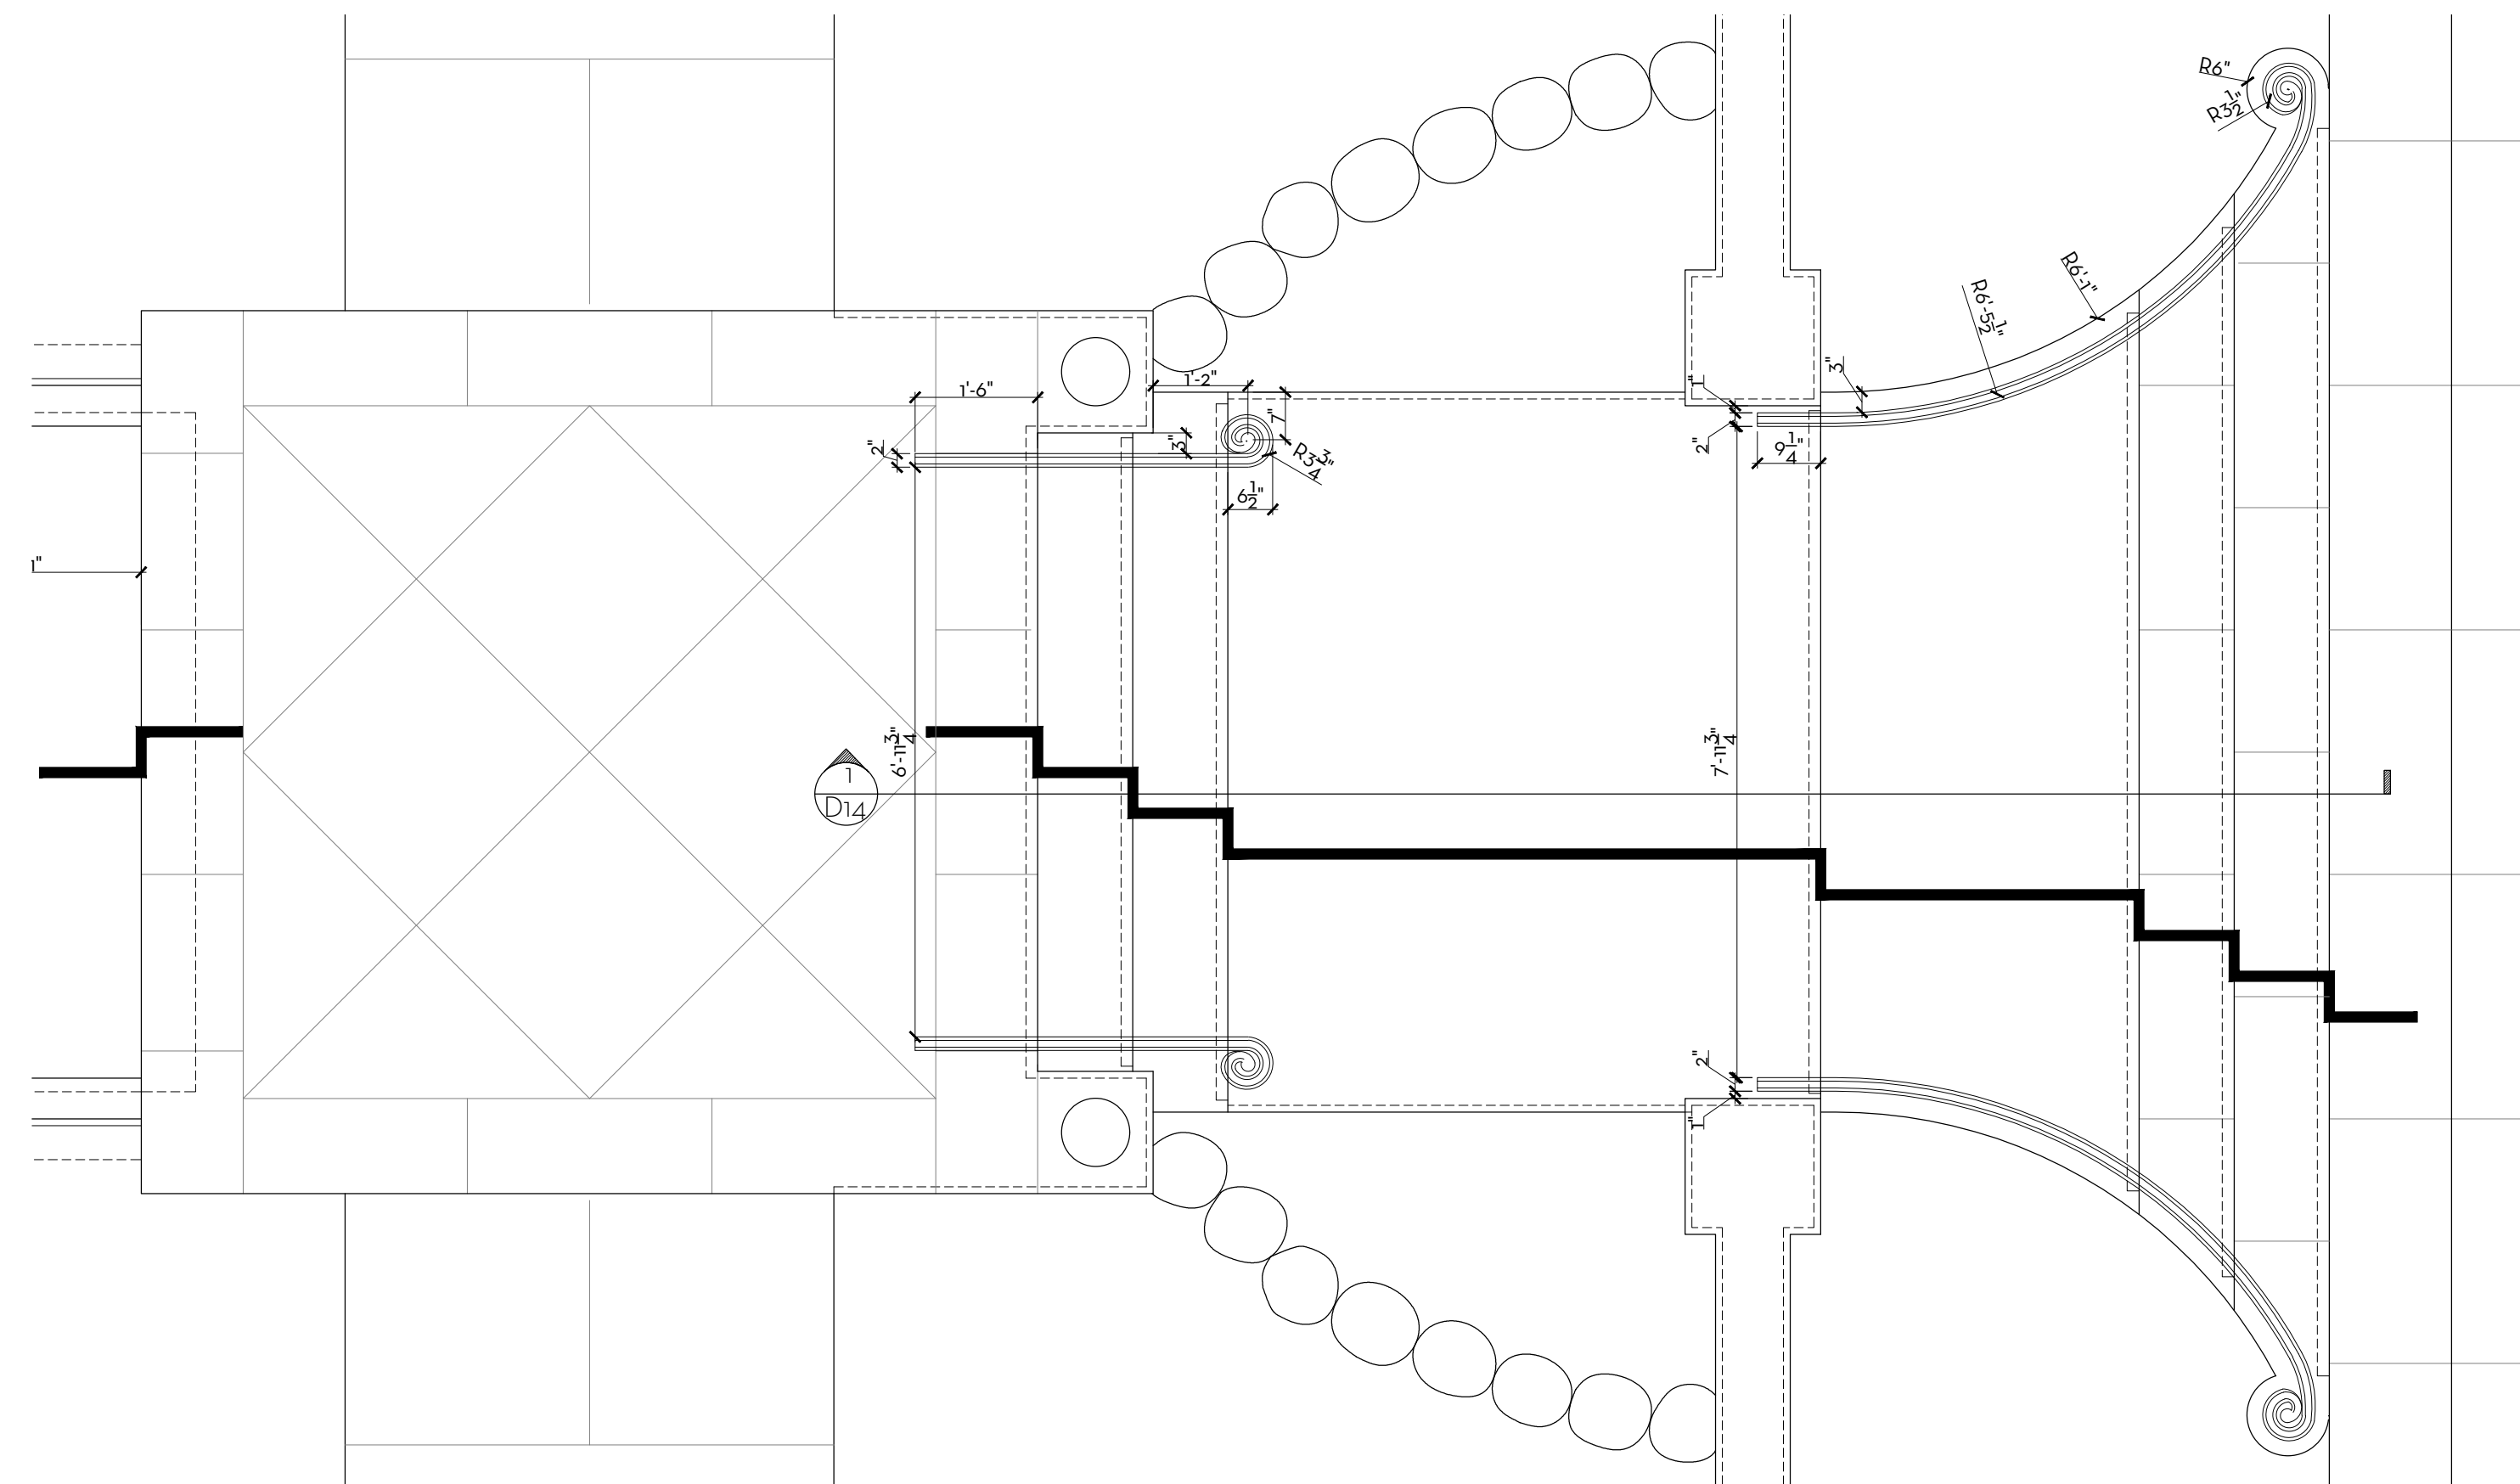

MARIO F. NIEVERA

State of Florida
Landscape Architect
Registration No.
6666856


SITE DETAILS

1095 NORTH OCEAN BLVD.

PALM BEACH, FL.

SCALE: AS NOTED

28 NOV 2022
7 NOV 2022
24 OCT 2022

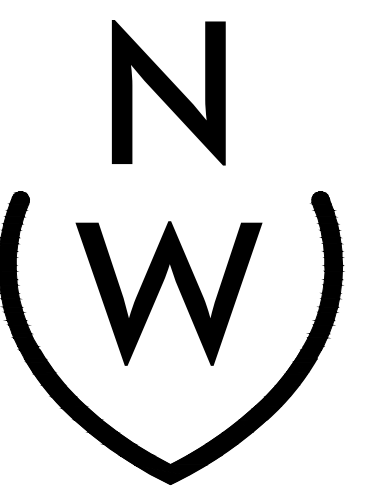


625 North Flagler Drive
Suite 502
West Palm Beach, Florida
33401
P: 561-659-2820
F: 561-659-2113

NIEVERAWILLIAMS.COM

D14

COA-23-005

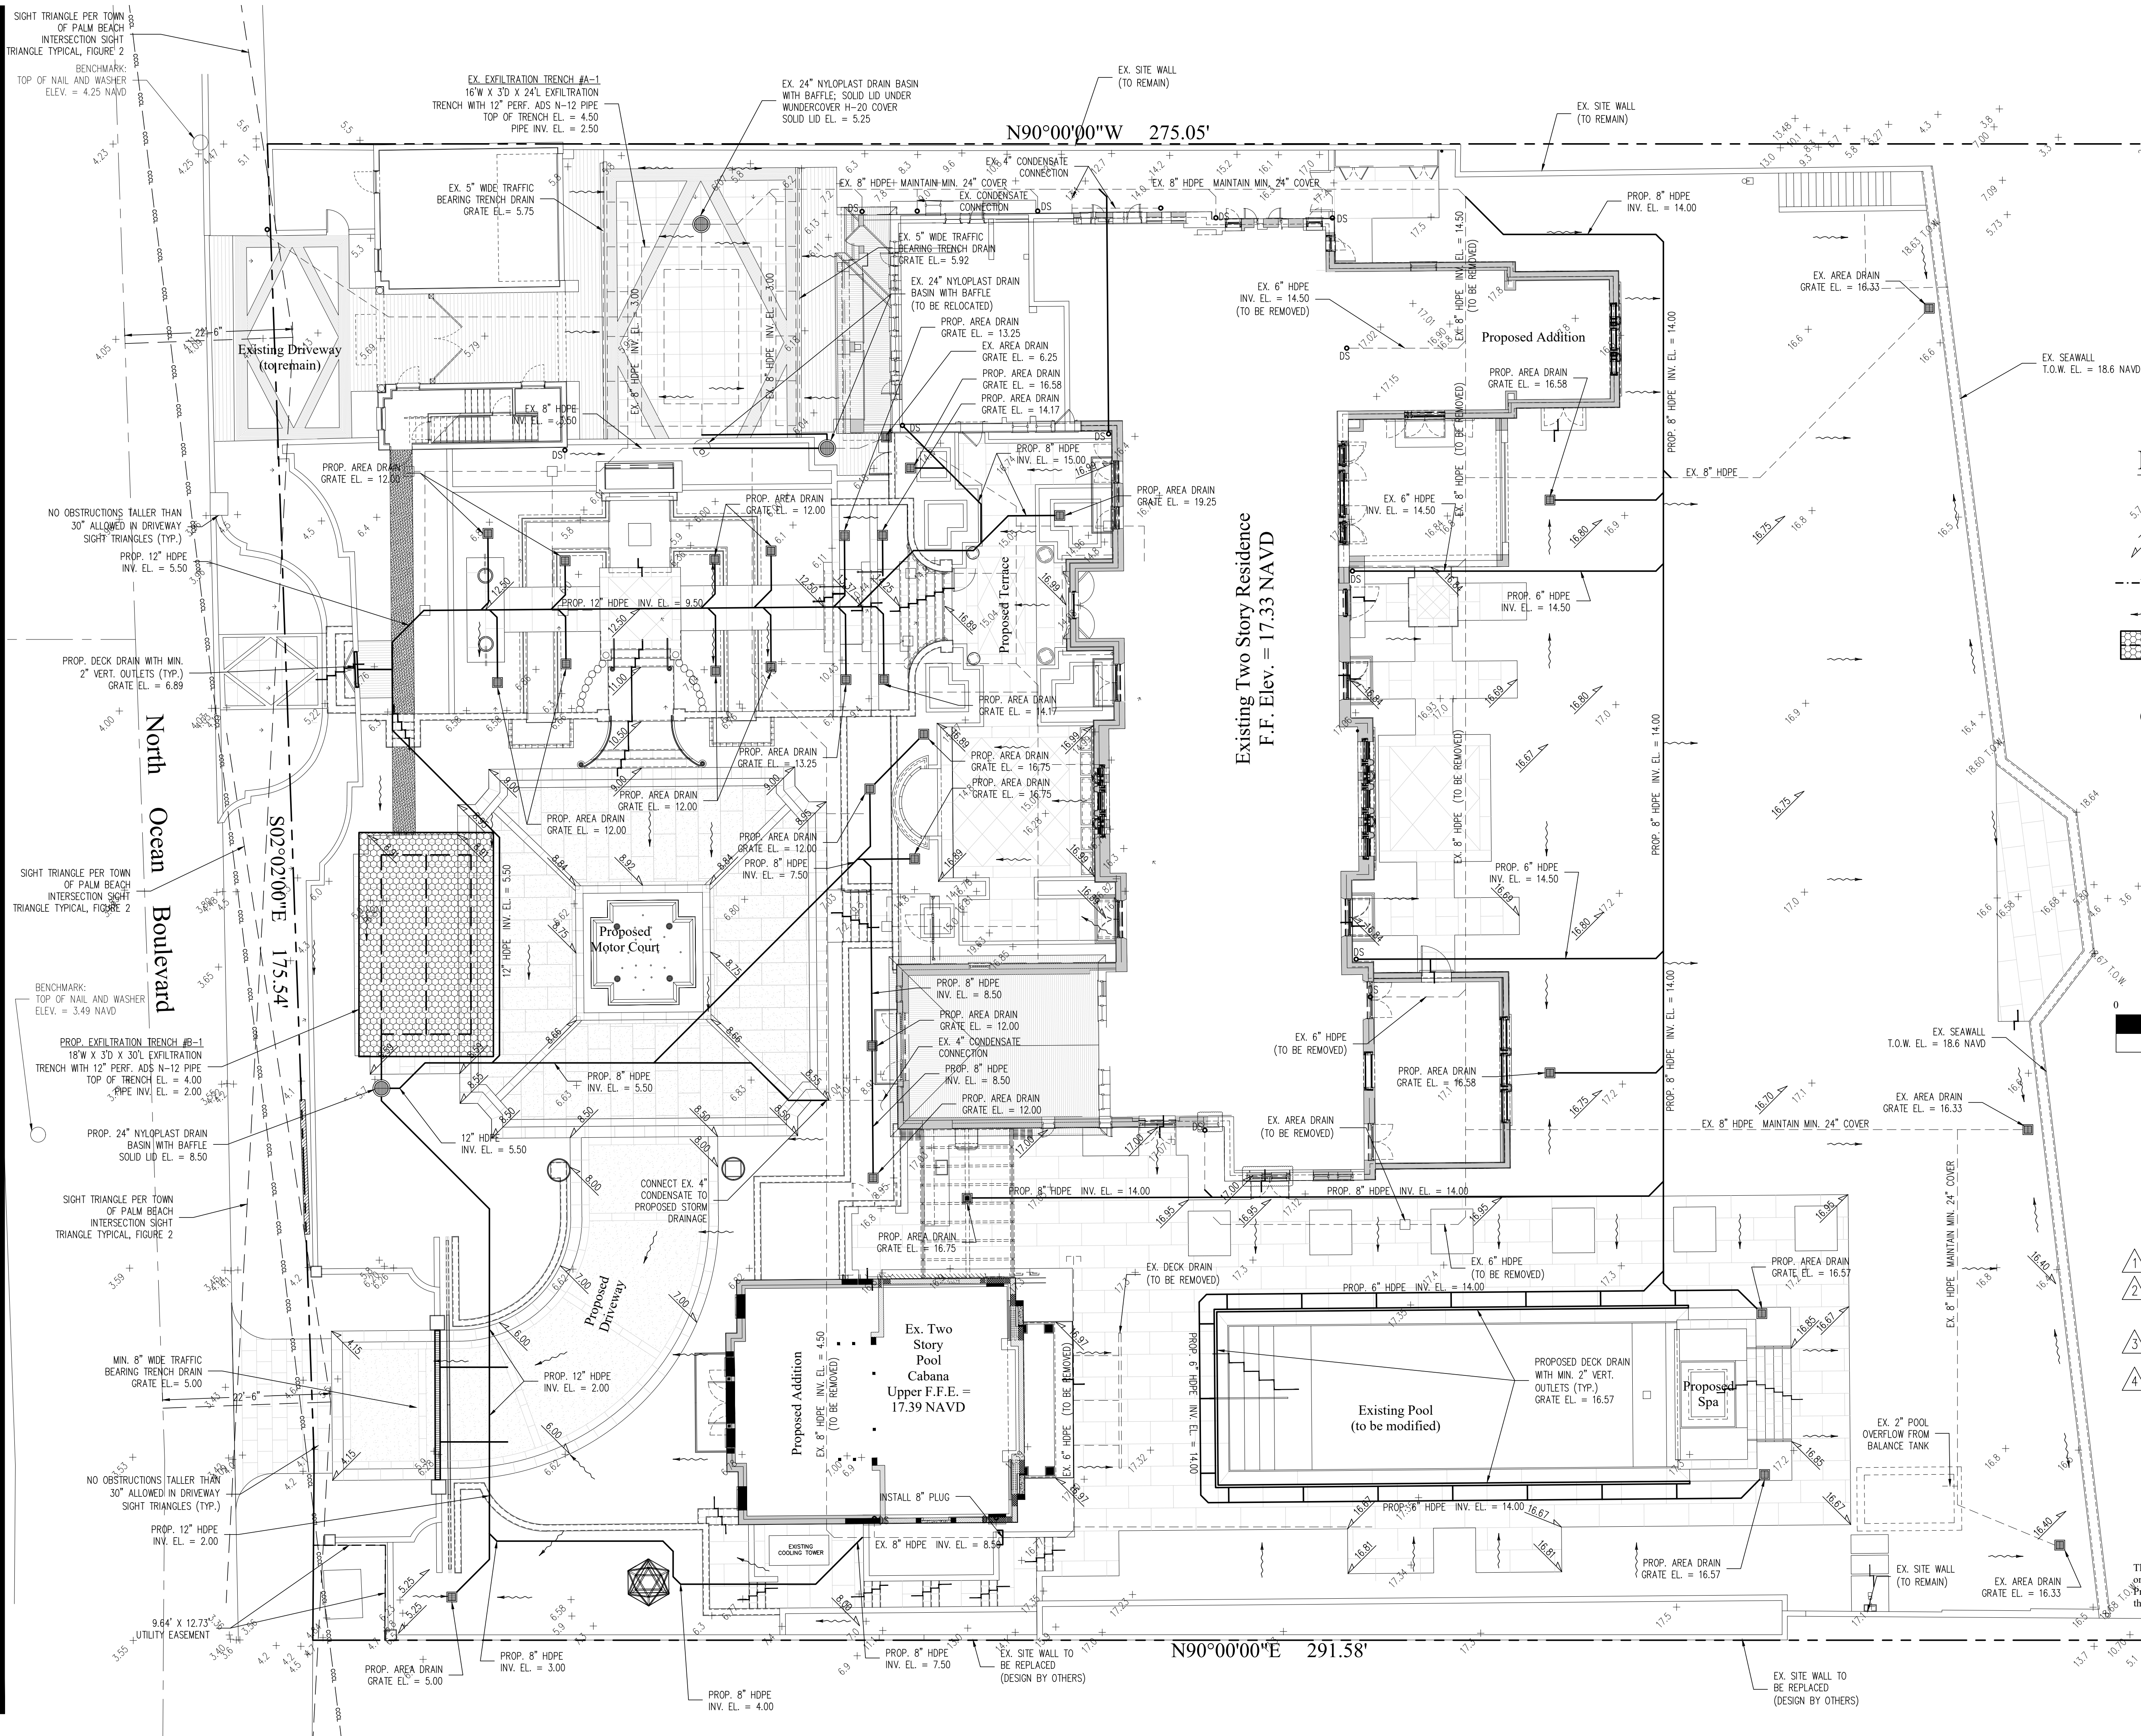

48 HOURS BEFORE DIGGING
CALL
1-800-432-4770
SUNSHINE STATE ONE CALL
OF FLORIDA, INC.
Contractor is responsible for obtaining
location of existing utilities prior to
commencement of construction activities.



Gruber Consulting
Engineers, Inc.
575 ARBONER AVE., SUITE 305
WEST PALM BEACH, FL 33401
PHONE: 863.32.2841
office@gruberengineers.com

Project Information				
Project No.	2015-012	Issue Date	07/20/2020	Scale
Scale	1" = 10'	Drawn By	KM	Checked By
			CG	

Renovation Grading & Drainage Plan For:
1095 North Ocean Boulevard
Palm Beach, Florida
1095 North Ocean Boulevard

Revisions	
1	07/29/2021
2	10/05/2021
3	02/18/2022
4	12/09/2022
5	
6	
7	
8	
9	
10	

Chad M. Gruber
FL P.E. No. 57466

Sheet No.
C-1

Legend

- EXISTING ELEVATION PER WALLACE SURVEYING CORP. (NAVD-88)
- PROPOSED ELEVATION (NAVD-88)
- PROPOSED ELEVATION CONTOUR (NAVD-88)
- FLOW DIRECTION
- EXFILTRATION TRENCH
- AREA DRAIN
- 24" NYLOPLAST DRAIN BASIN WITH BAFFLE

Scale: 1" = 10'

- 07/29/21 REVISE PROPOSED STORM DRAINAGE
- 10/05/21 UPDATE PLAN BACKGROUND; ADD UTILITY EASEMENT IN SW CORNER OF PROPERTY
- 02/18/22 UPDATE PLAN BACKGROUND; REVISE PROPOSED GRADING AND DRAINAGE
- 12/09/22 UPDATE PLAN BACKGROUND; REVISE PROPOSED GRADING AND DRAINAGE

This item has been electronically signed and sealed by Chad M. Gruber on the date adjacent to the seal using a SHA authentication code. Printed copies of this document are not considered signed and sealed and the SHA authentication code must be verified on any electronic copies.

Plan Background from Hardscape Plan by
Nievera Williams Design Received 11/5/22
COA-23-005
© 2022 Gruber Consulting Engineers, Inc.