




ORIGINAL EAST ELEVATION

SCALE: 1/4"=1'-0"

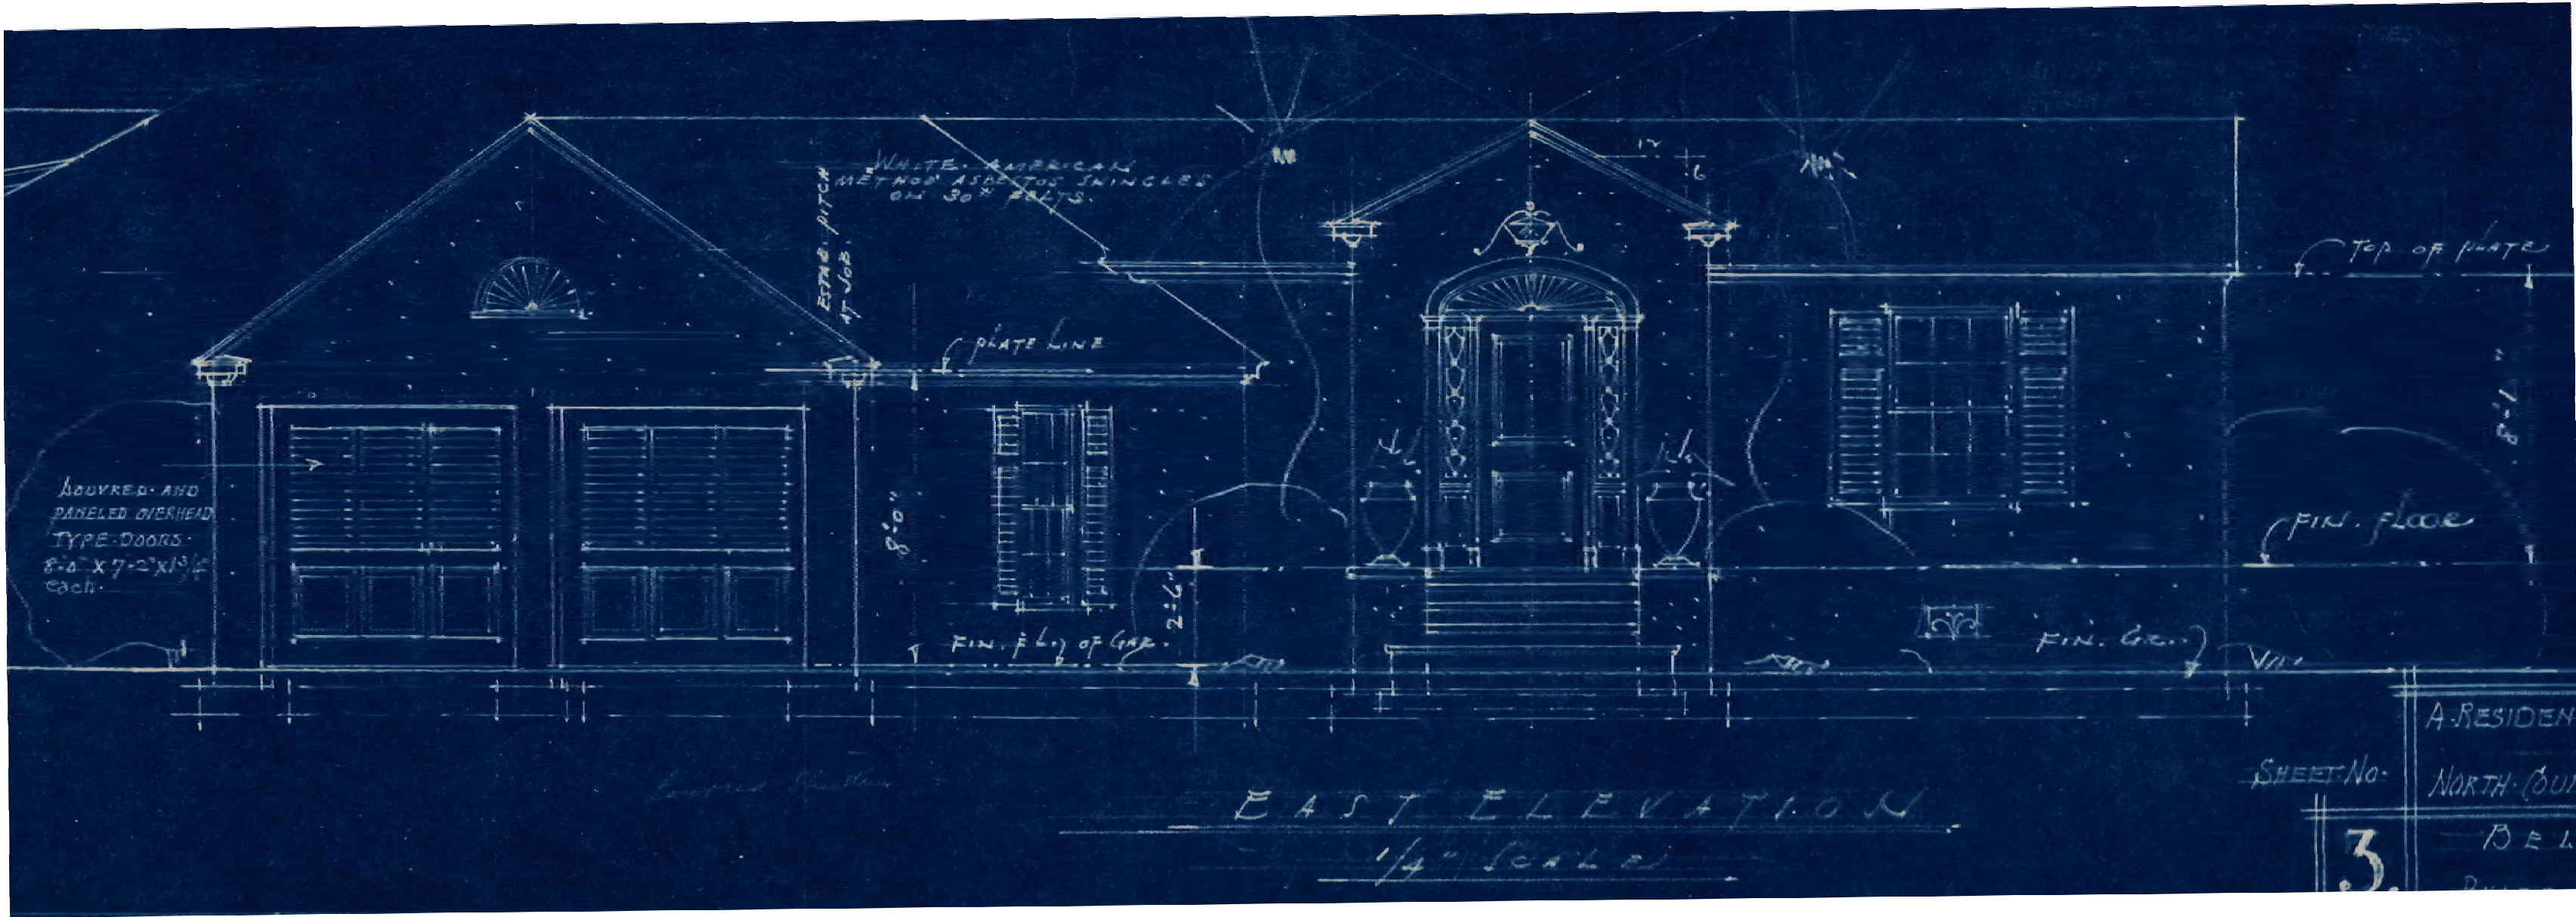

EXISTING EAST ELEVATION

SCALE: 1/4"=1'-0"



PROPOSED EAST ELEVATION

SCALE: 1/4"=1'-0"



ADDITIONS AND INTERIOR ALTERATIONS
594 NORTH COUNTY ROAD
PALM BEACH, FL 33480

SMITH AND MOORE ARCHITECTS, INC.
• 1500 SOUTH OLIVE AVENUE WEST PALM BEACH, FLORIDA 33401 • TEL (561) 835-1888 FAX (561) 832-7015 •

THIS DRAWING IS AN INSTRUMENT OF SERVICE AND AS SUCH SHALL REMAIN THE PROPERTY OF SMITH AND MOORE ARCHITECTS, INC. UNLESS OTHERWISE SPECIFIED. NO PART OF THIS DRAWING SHALL BE REPRODUCED OR TRANSMITTED IN ANY FORM OR BY ANY MEANS, ELECTRONIC OR MECHANICAL, WITHOUT THE WRITTEN PERMISSION OF SMITH AND MOORE ARCHITECTS, INC. ALL RIGHTS RESERVED.

FLORIDA AAC

NO. 001285

HAROLD J. SMITH
REGISTERED ARCHITECT 8742

JONATHAN C. MOORE
REGISTERED ARCHITECT 13541


PETER G. PAPADOPOULOS
REGISTERED ARCHITECT 92952

DANIEL KAHAN
REGISTERED ARCHITECT 94757

NO: -
DWG. BY: EGM
SHEET:


A-300

HSB-23-001 ZON-23-022

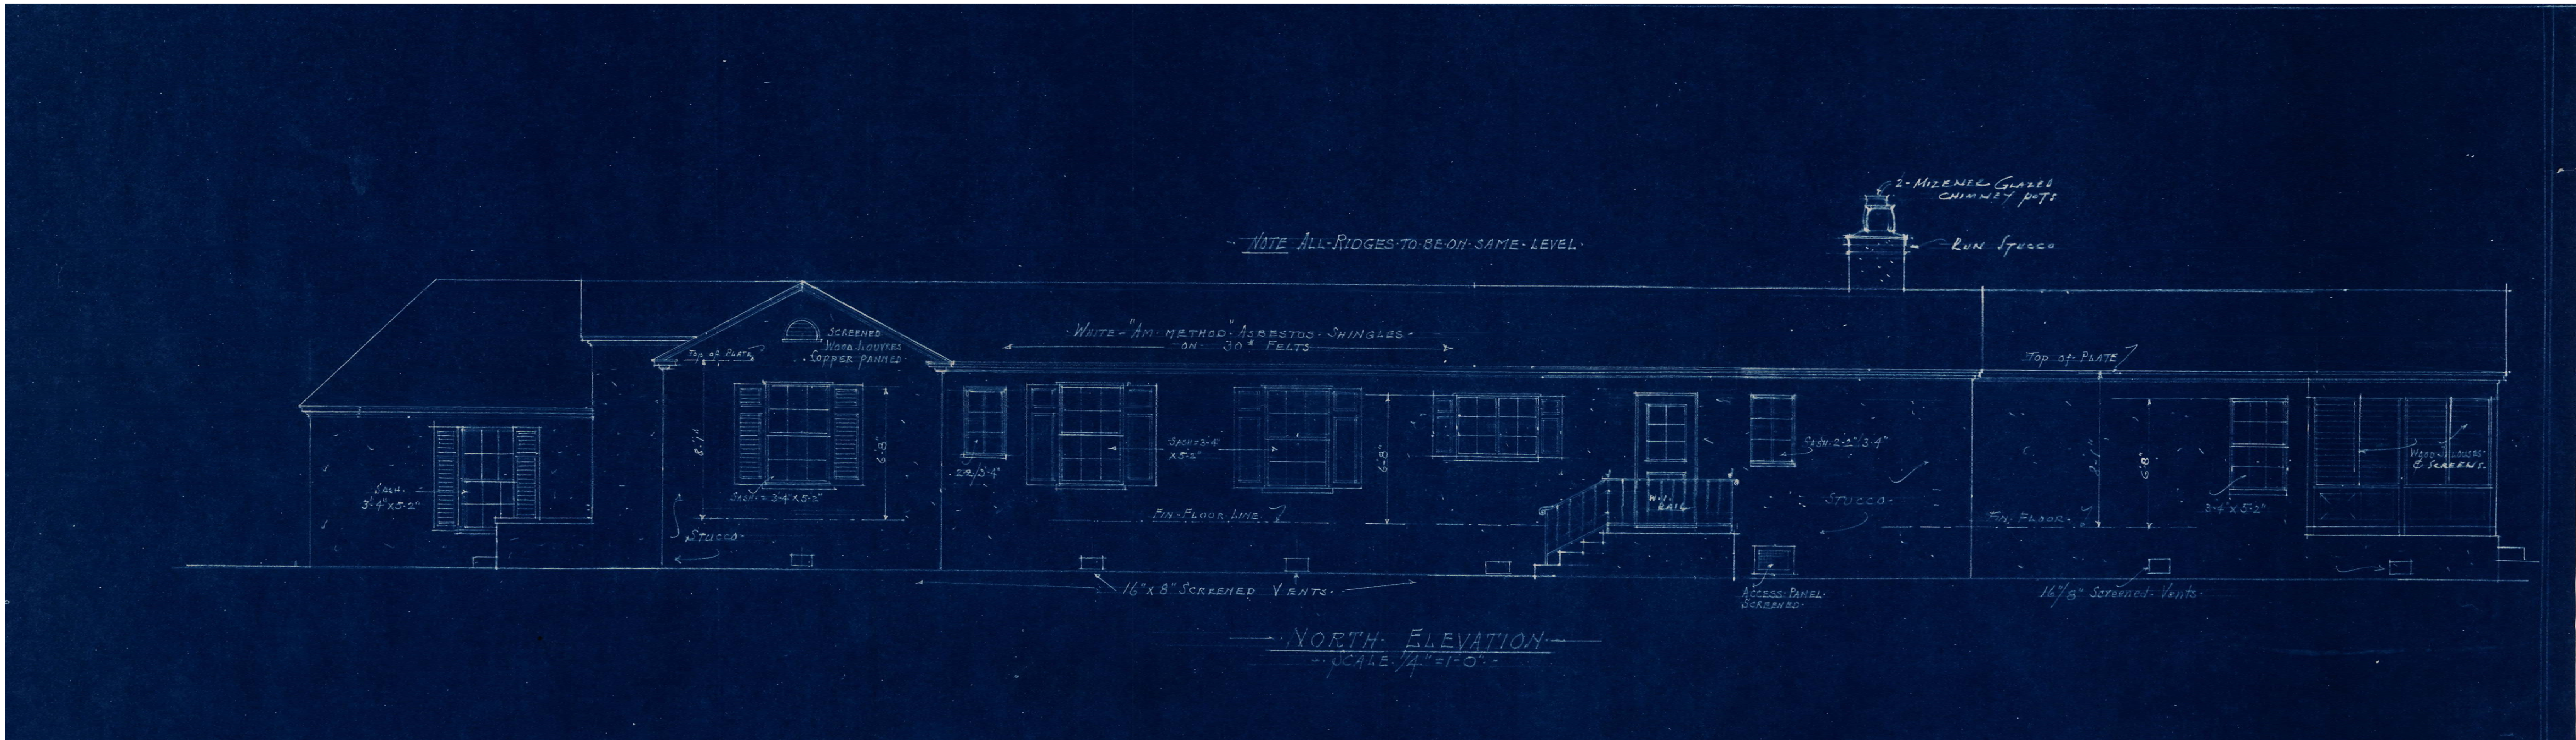


ORIGINAL NORTH ELEVATION

SCALE: 1/4"=1'-0"

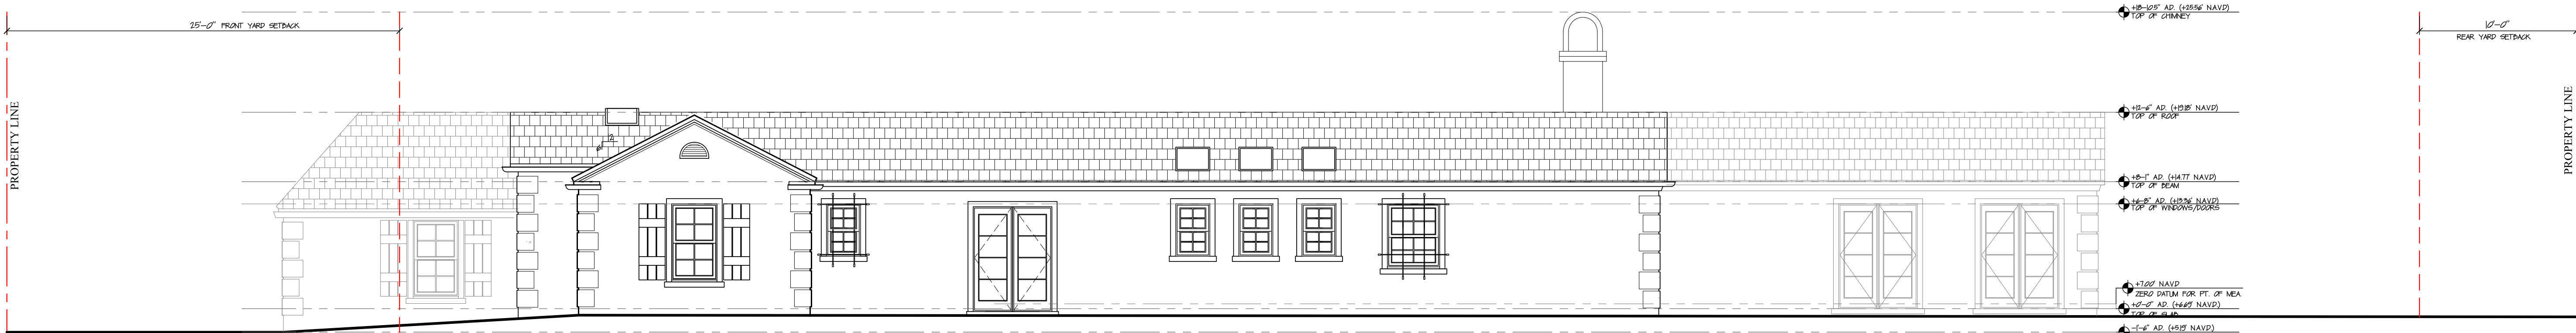

EXISTING NORTH ELEVATION

SCALE: 3/16"=1'-0"

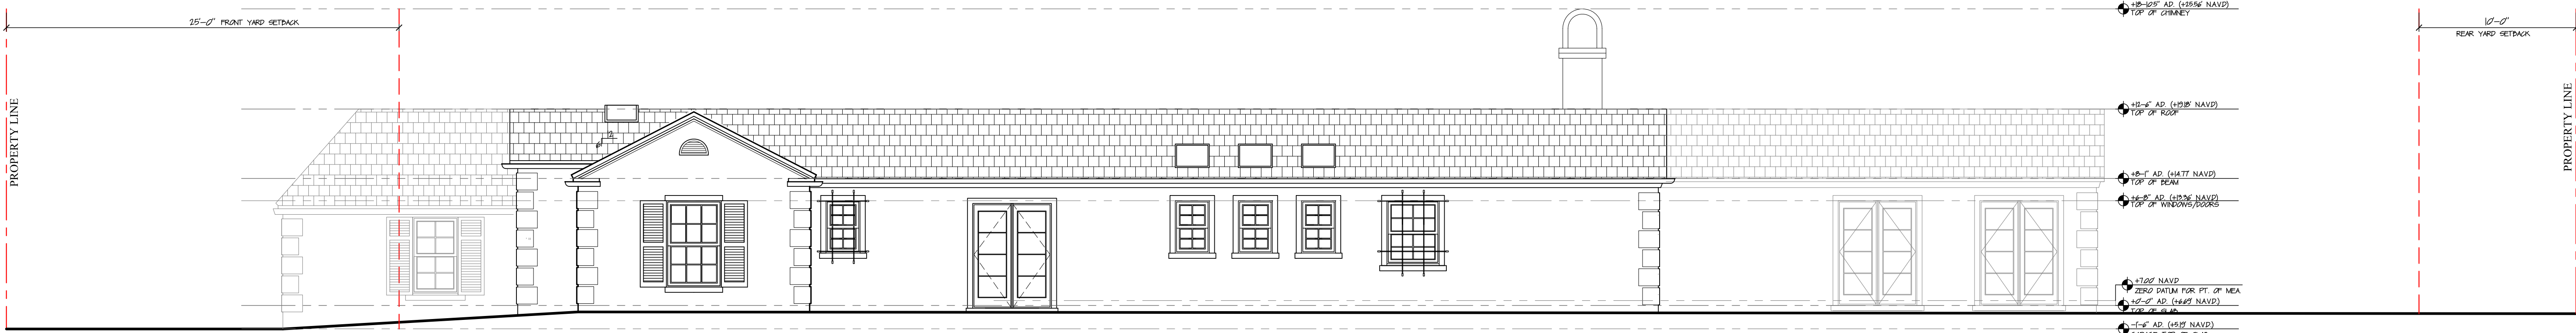

PROPOSED NORTH ELEVATION

SCALE: 3/16"=1'-0"



ADDITIONS AND INTERIOR ALTERATIONS
594 NORTH COUNTY ROAD
PALM BEACH, FL 33480

SMITH AND MOORE ARCHITECTS, INC.
• 1500 SOUTH OLIVE AVENUE WEST PALM BEACH, FLORIDA 33401 • TEL (561) 835-1888 FAX (561) 832-7015 •

FLORIDA AAC

NO. 001285

HAROLD J. SMITH
REGISTERED ARCHITECT 8742

JONATHAN C. MOORE
REGISTERED ARCHITECT 13541

PETER G. PAPADOPOULOS
REGISTERED ARCHITECT 92952


DANIEL KAHAN
REGISTERED ARCHITECT 94757



NO: -
DWG. BY: EGM
SHEET:

A-301

HSB-23-001 ZON-23-022

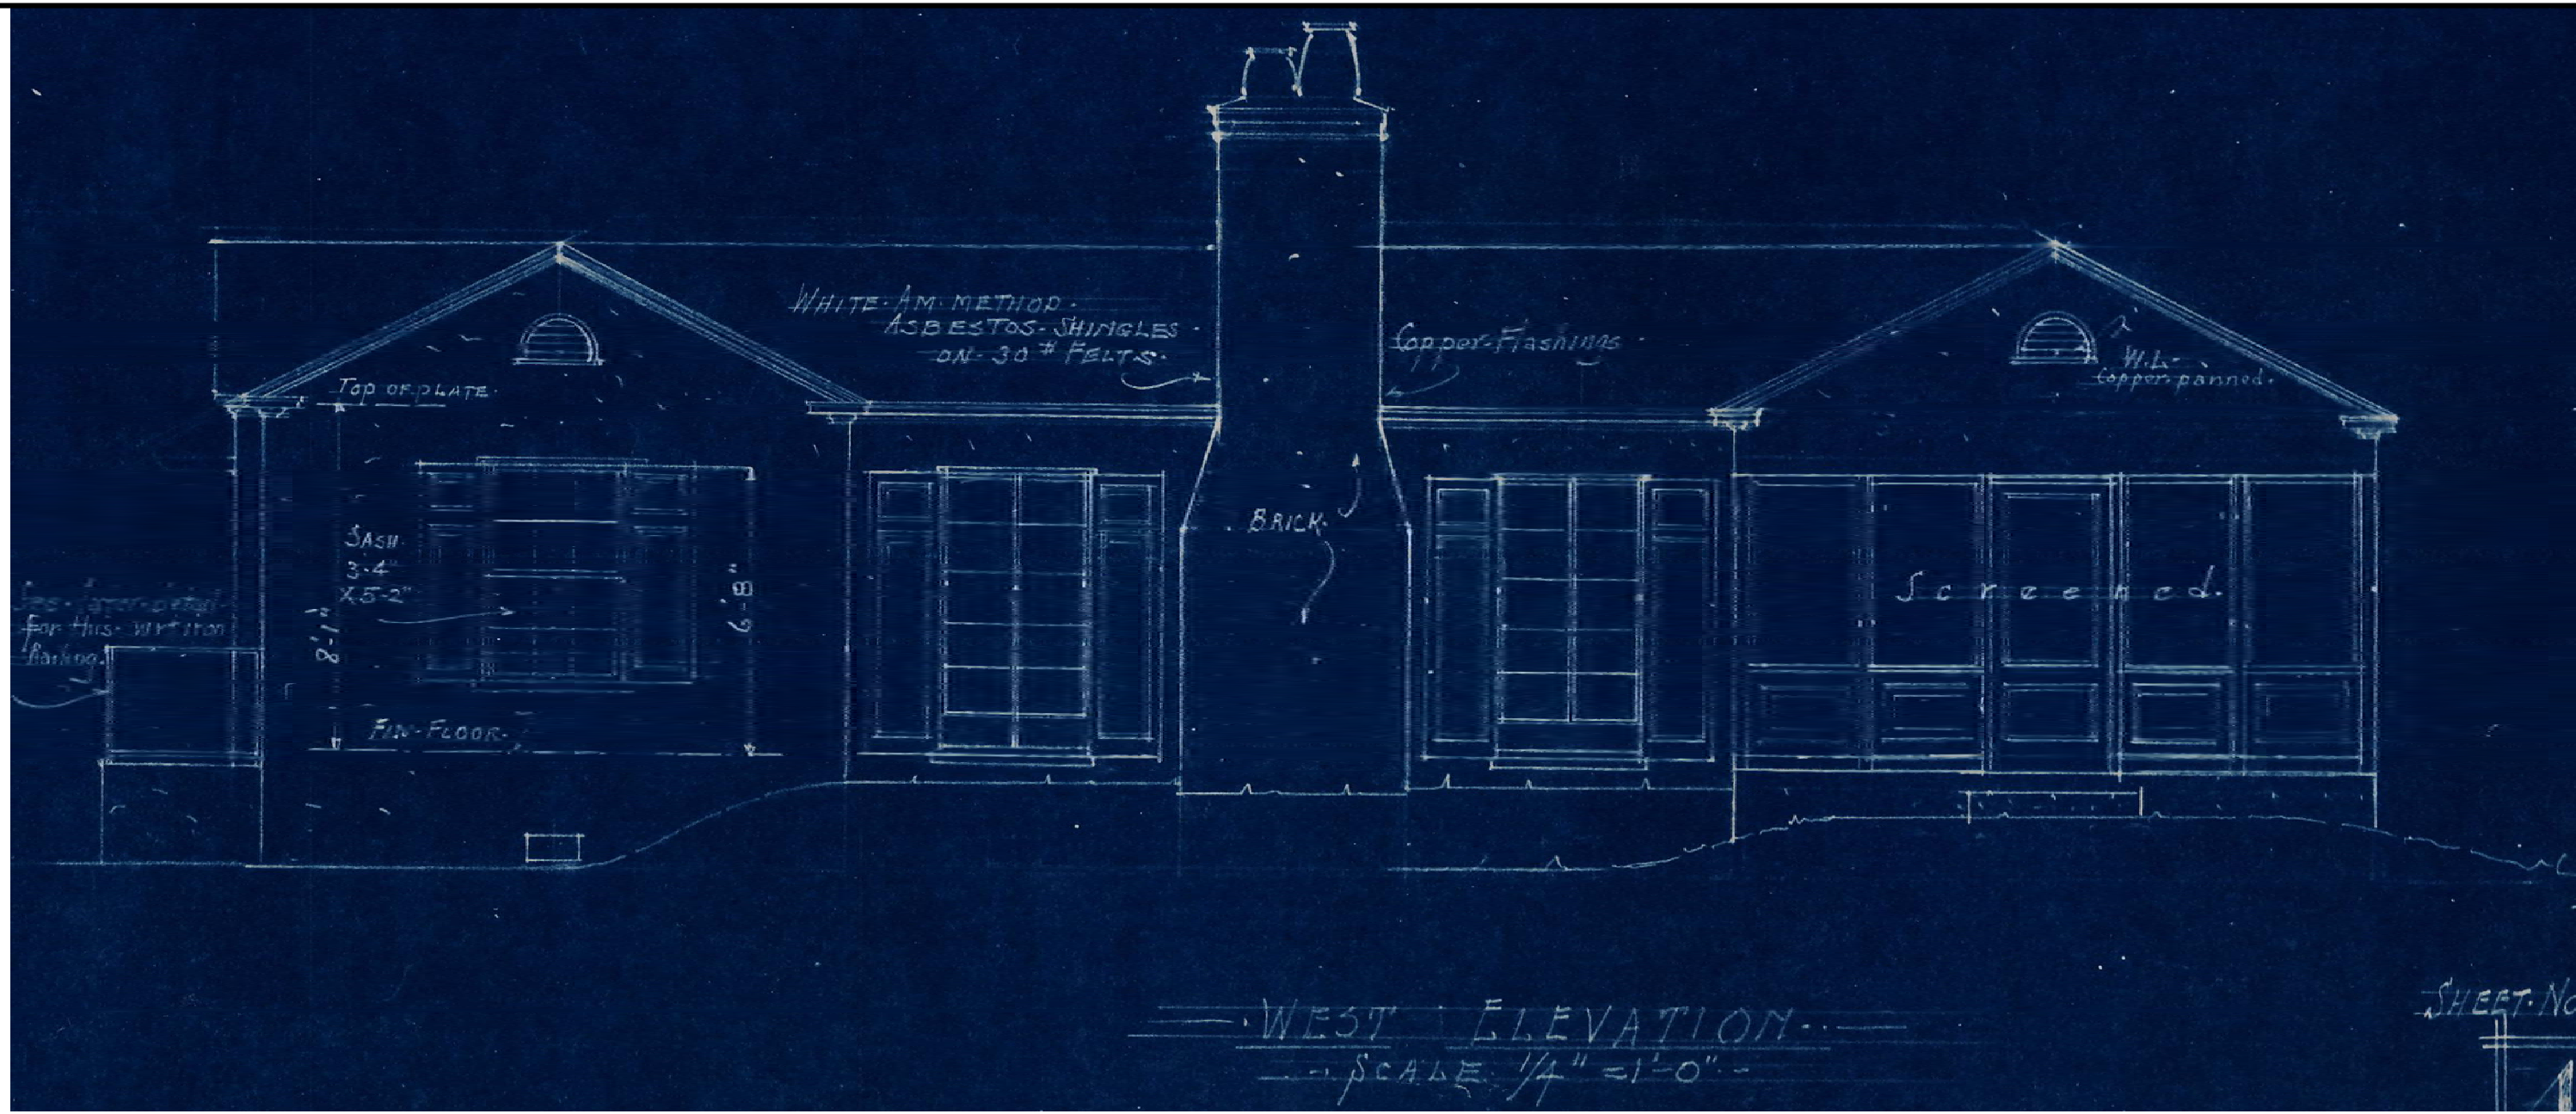

ORIGINAL WEST ELEVATION

SCALE: 1/4"=1'-0"



EXISTING WEST ELEVATION

SCALE: 1/4"=1'-0"



PROPOSED WEST ELEVATION

SCALE: 1/4"=1'-0"



ADDITIONS AND INTERIOR ALTERATIONS
594 NORTH COUNTY ROAD
PALM BEACH, FL 33480

SMITH AND MOORE ARCHITECTS, INC.
• 1500 SOUTH OLIVE AVENUE WEST PALM BEACH, FLORIDA 33401 • TEL (561) 835-1888 FAX (561) 832-7015 •

FLORIDA AAC

NO. 001285

HAROLD J. SMITH
REGISTERED ARCHITECT 8742

JONATHAN C. MOORE
REGISTERED ARCHITECT 13541

PETER G. PAPADOPOULOS
REGISTERED ARCHITECT 92952

DANIEL KAHAN
REGISTERED ARCHITECT 94757



NO: -
DWG. BY: EGM
SHEET:

A-302

HSB-23-001 ZON-23-022



ADDITIONS AND INTERIOR ALTERATIONS
594 NORTH COUNTY ROAD
PALM BEACH, FL 33480

SMITH AND MOORE ARCHITECTS, INC.
• 1500 SOUTH OLIVE AVENUE WEST PALM BEACH, FLORIDA 33401 • TEL (561) 835-1888 FAX (561) 832-7015 •

FLORIDA AAC
NO. 001285

HAROLD J. SMITH
REGISTERED ARCHITECT 8742


JONATHAN C. MOORE
REGISTERED ARCHITECT 13541

PETER G. PAPADOPOULOS
REGISTERED ARCHITECT 92952

DANIEL KAHAN
REGISTERED ARCHITECT 94757




NO: -
DWG. BY: EGM
SHEET:
A-303

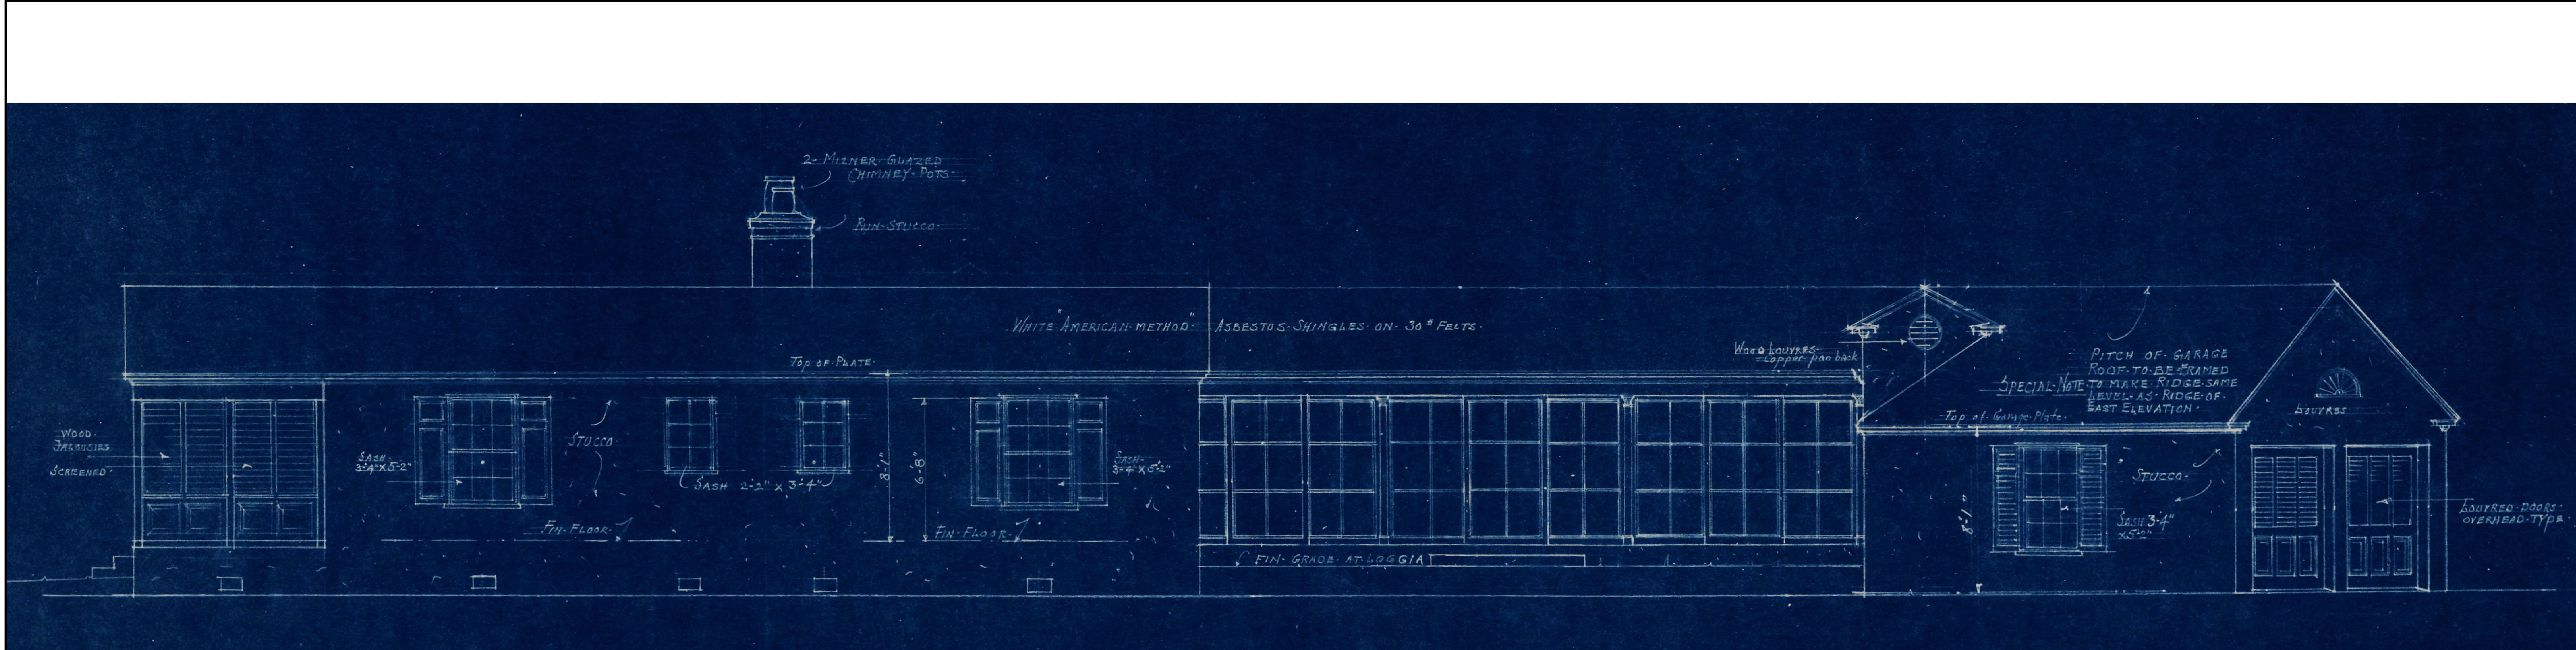


ORIGINAL SOUTH ELEVATION

SCALE: 1/4"=1'-0"

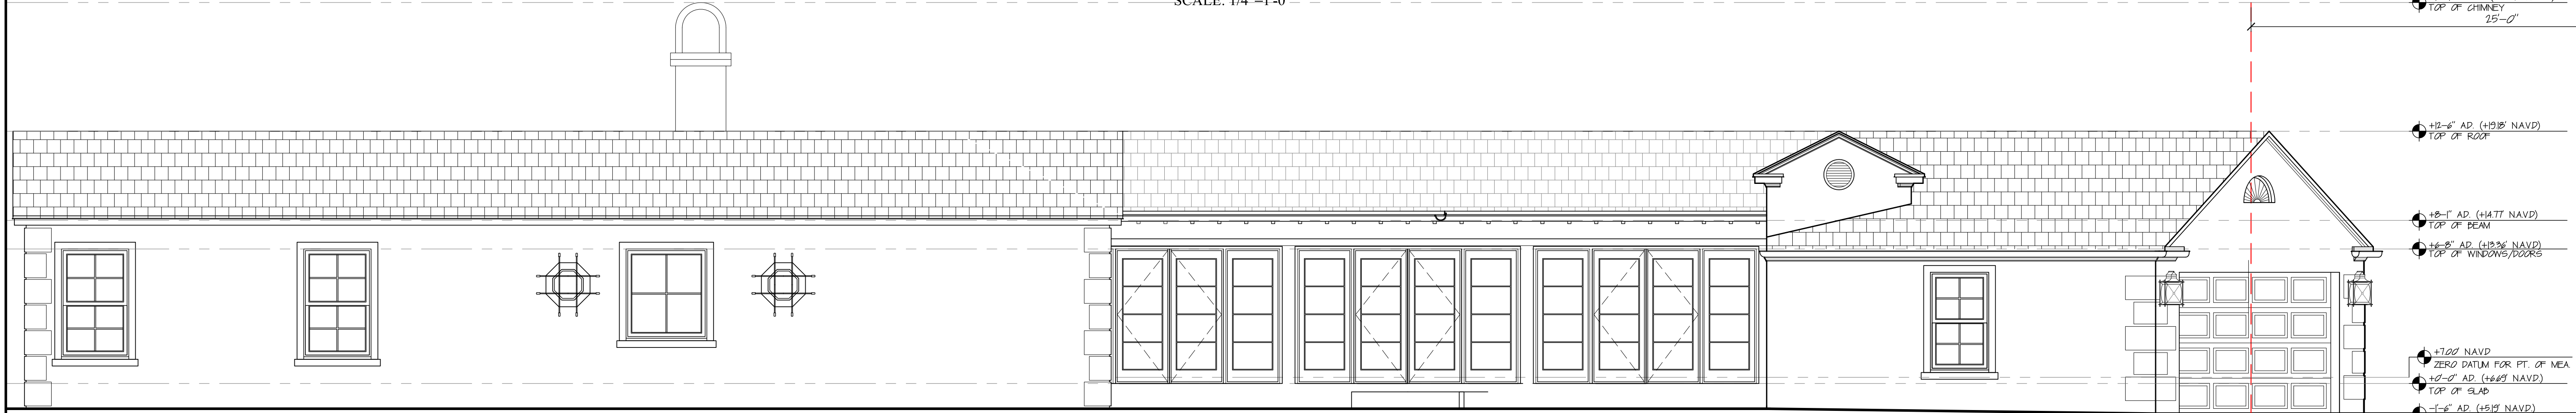

EXISTING SOUTH ELEVATION

SCALE: 1/4"=1'-0"

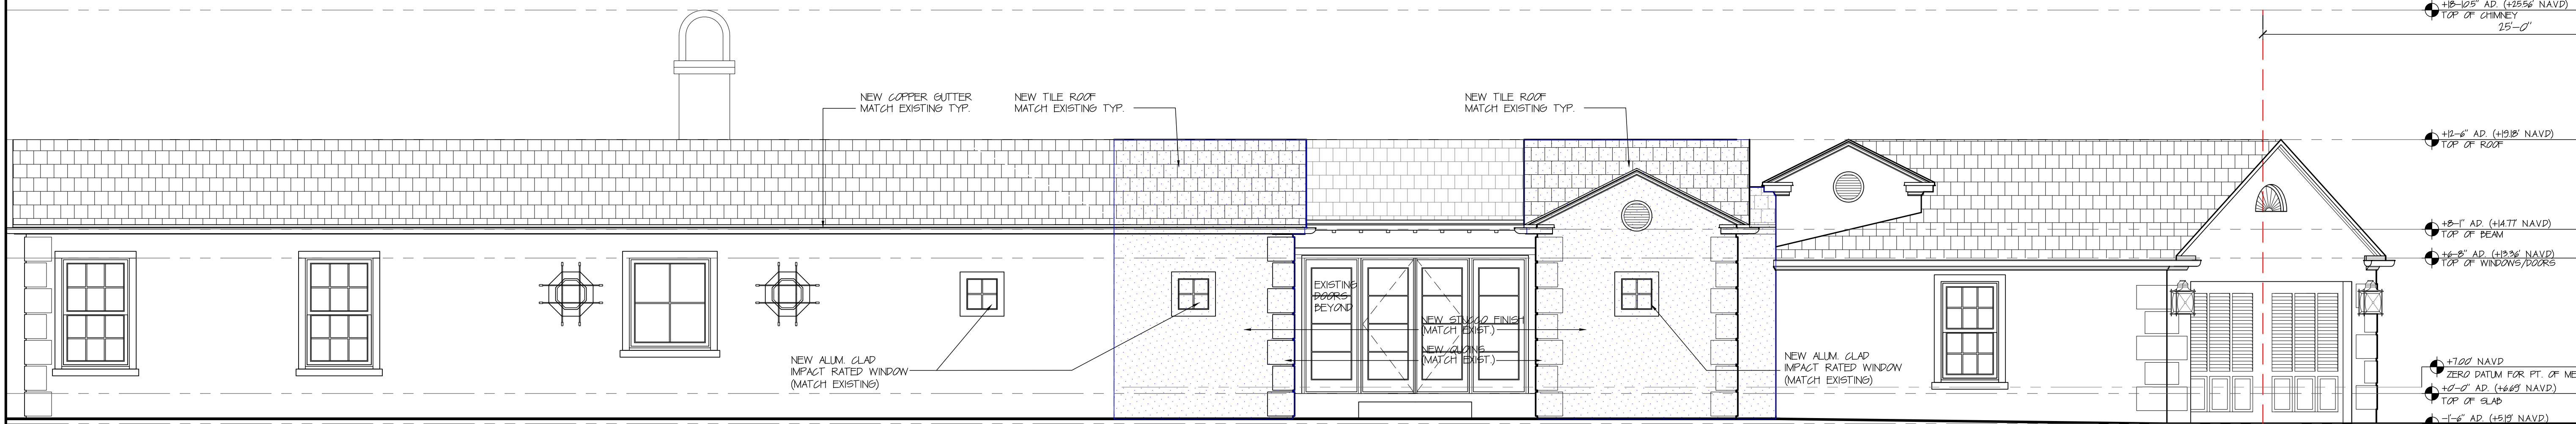

PROPOSED SOUTH ELEVATION

SCALE: 1/4"=1'-0"

HSB-23-001 ZON-23-022



ADDITIONS AND INTERIOR ALTERATIONS
594 NORTH COUNTY ROAD
PALM BEACH, FL 33480

SMITH AND MOORE ARCHITECTS, INC.
• 1500 SOUTH OLIVE AVENUE WEST PALM BEACH, FLORIDA 33401 • TEL (561) 835-1888 FAX (561) 832-7015 •

THIS DRAWING IS AN INSTRUMENT OF SERVICE AND AS SUCH SHALL REMAIN THE PROPERTY OF SMITH AND MOORE ARCHITECTS, INC. UNLESS OTHERWISE SPECIFIED. NO PART OF THIS DRAWING SHALL BE REPRODUCED OR TRANSMITTED IN ANY FORM OR BY ANY MEANS, ELECTRONIC OR MECHANICAL, WITHOUT THE WRITTEN PERMISSION OF SMITH AND MOORE ARCHITECTS, INC. ALL RIGHTS RESERVED.

FLORIDA AAC

NO. 001285

HAROLD J. SMITH
REGISTERED ARCHITECT 8742

JONATHAN C. MOORE
REGISTERED ARCHITECT 13541


PETER G. PAPADOPOULOS
REGISTERED ARCHITECT 92952

DANIEL KAHAN
REGISTERED ARCHITECT 94757




NO: -
DWG. BY: EGM
SHEET:

A-304

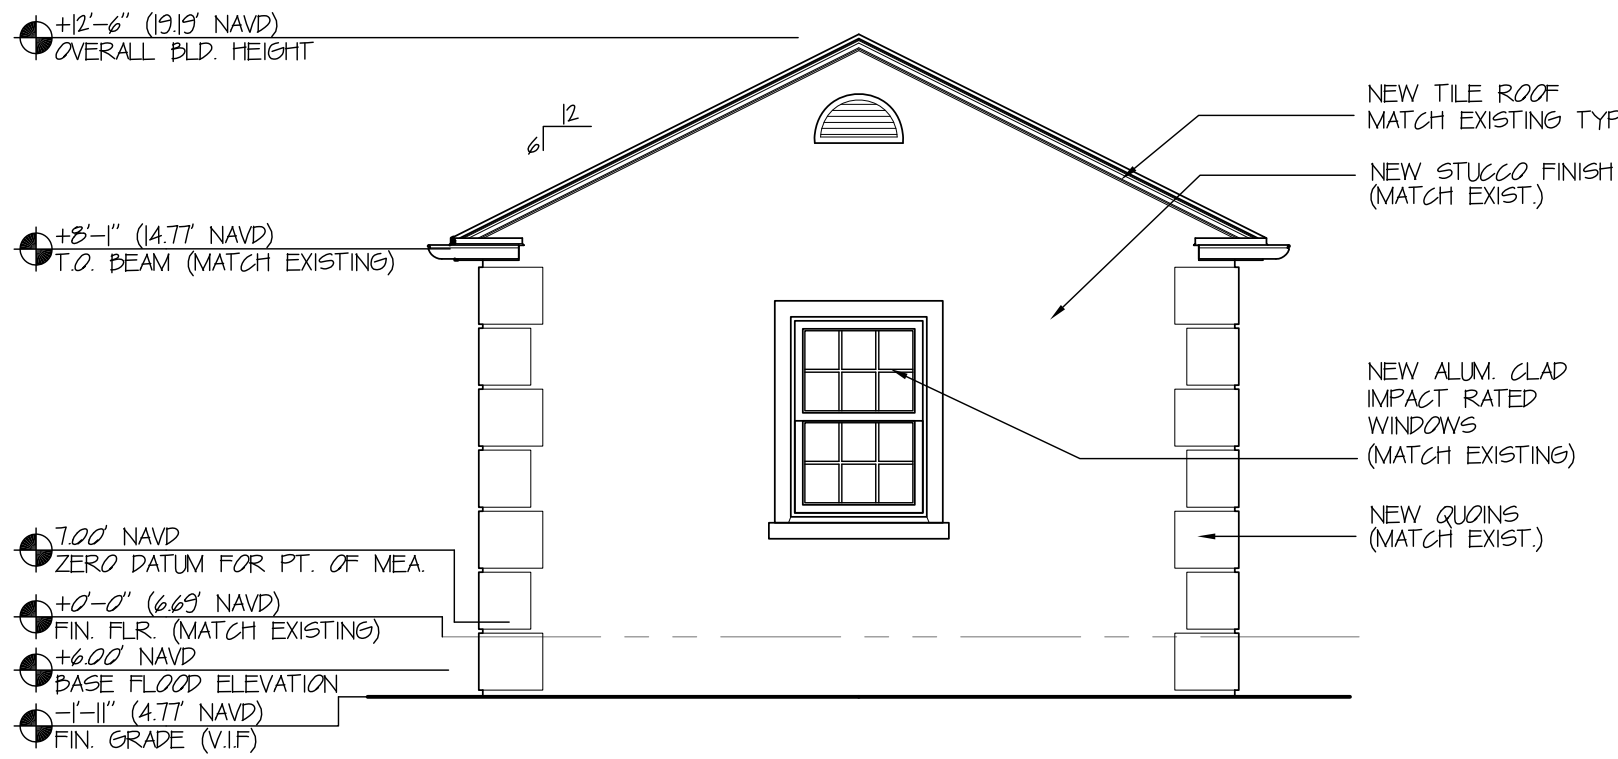


PROPOSED
WEST COURTYARD ELEVATION

SCALE: 1/4"=1'-0"

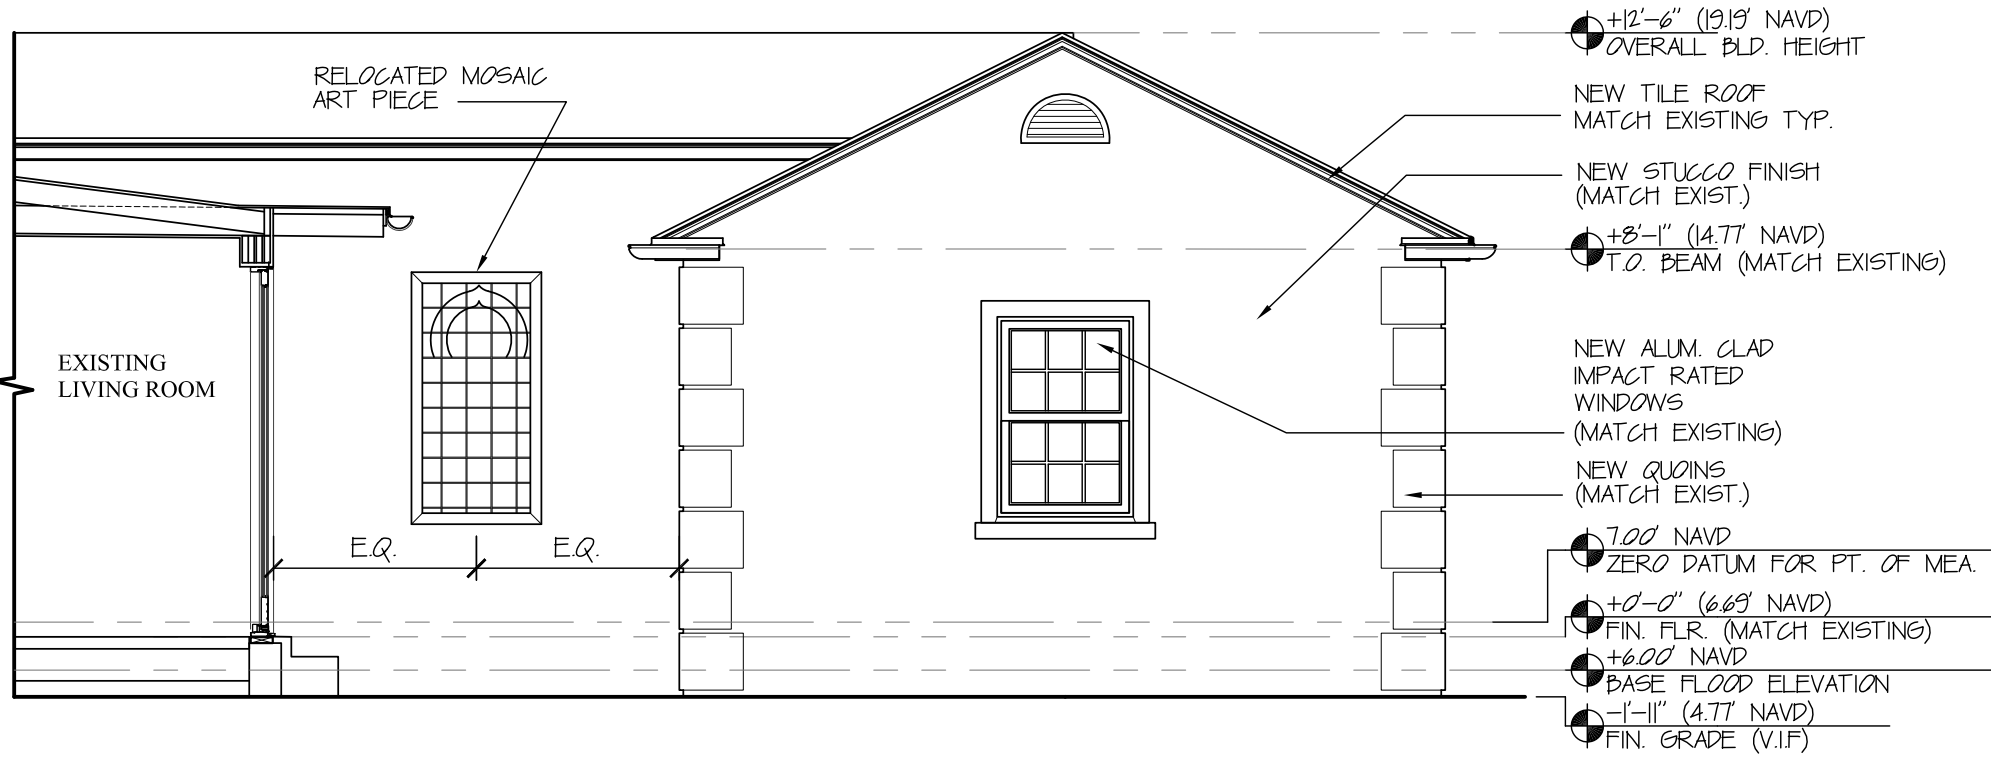


PROPOSED
EAST COURTYARD ELEVATION

SCALE: 1/4"=1'-0"

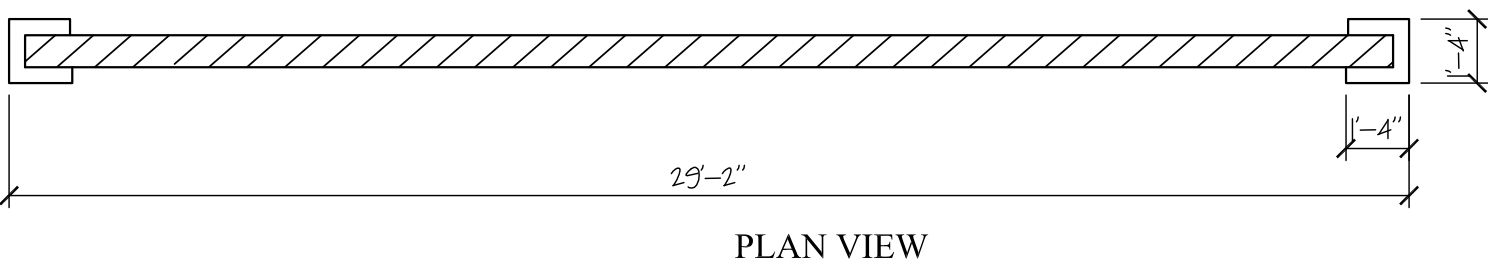

PLAN VIEW

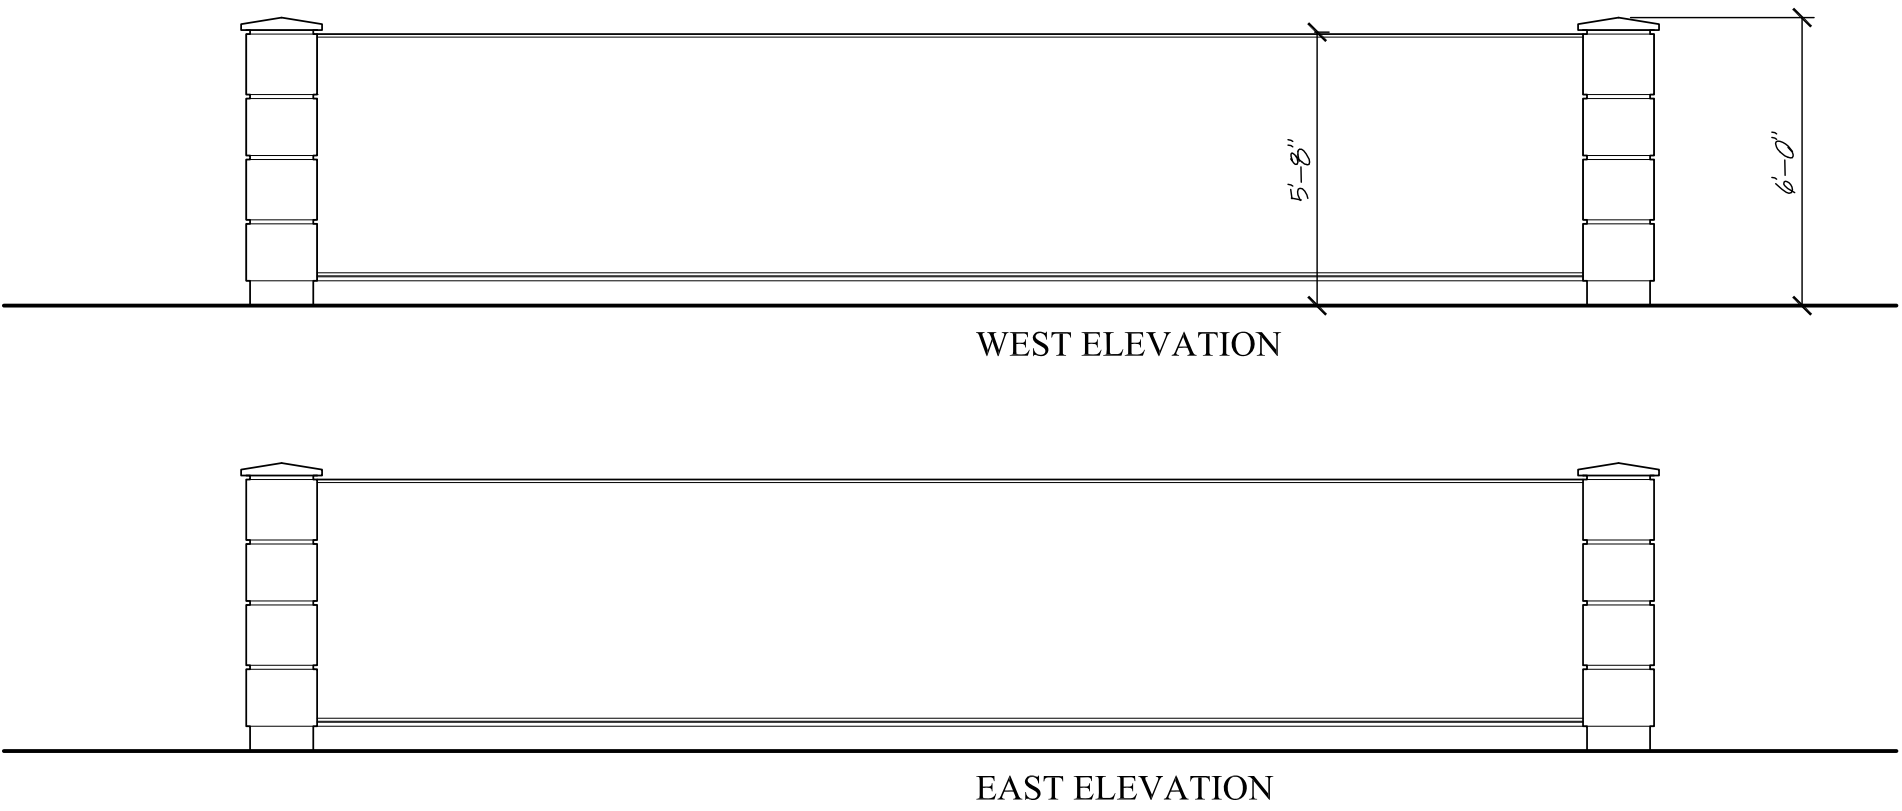


WEST ELEVATION

EAST ELEVATION

PROPOSED DRIVEWAY WALL

SCALE: 1/4"=1'-0"

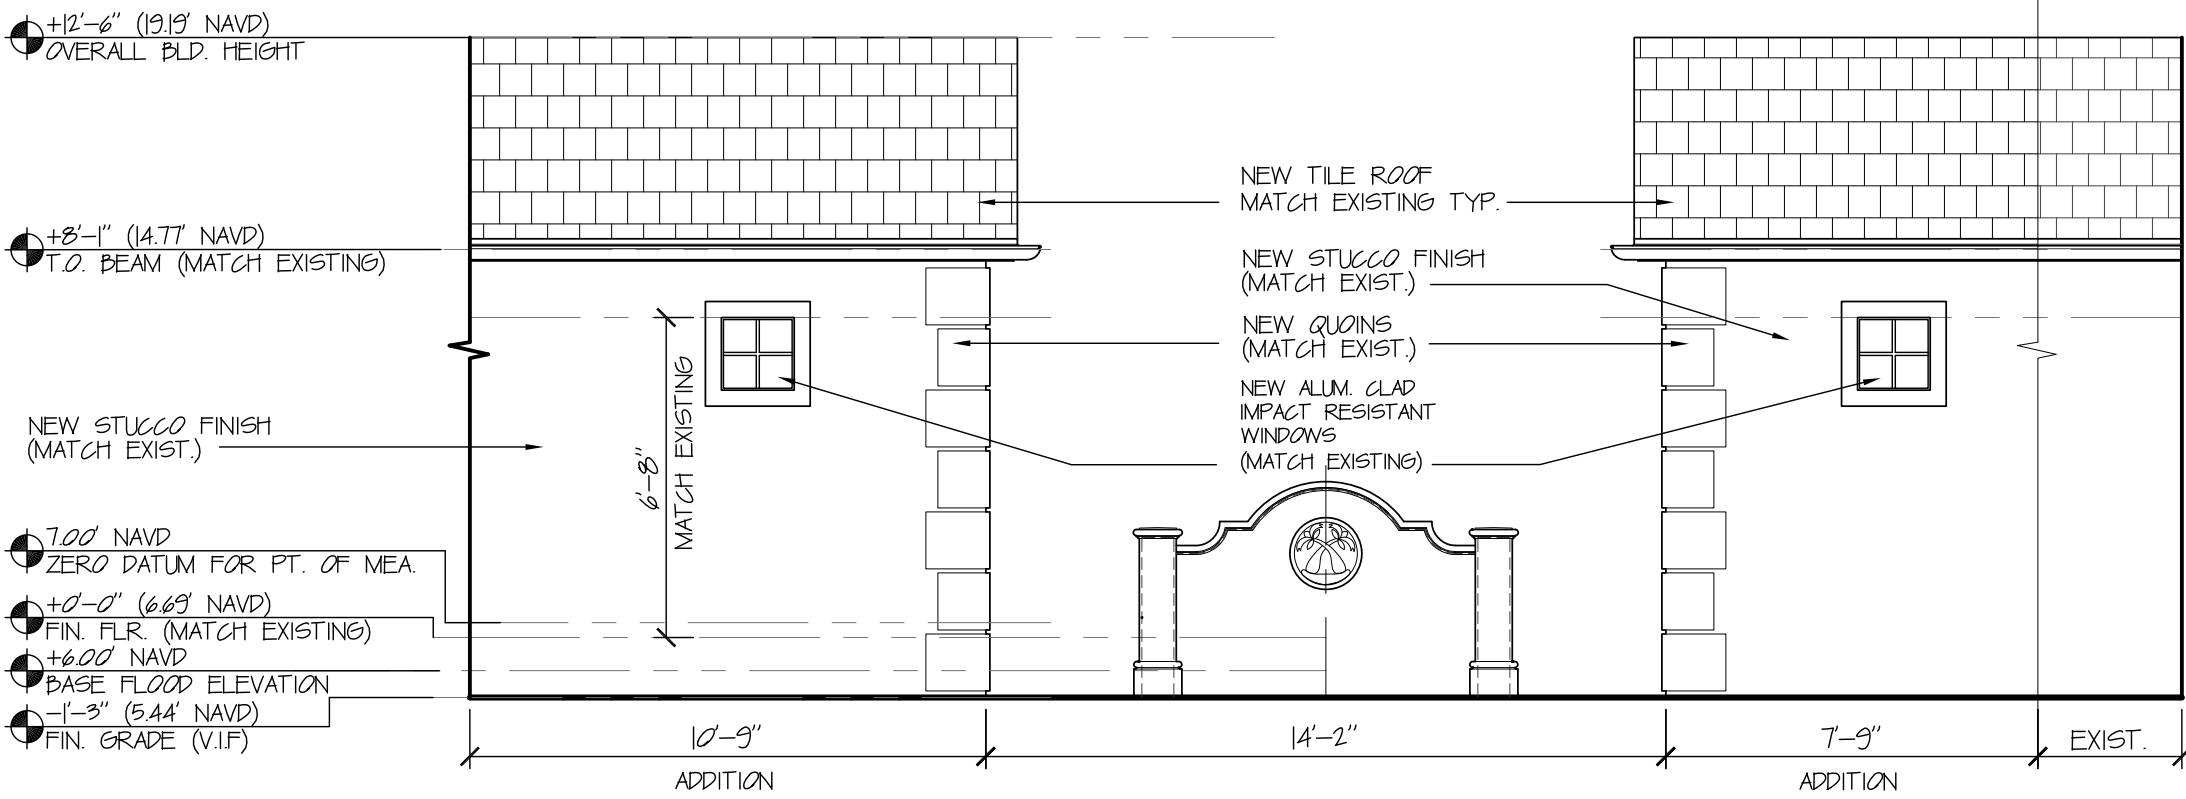

PROPOSED NORTH COURTYARD ELEVATION

SCALE: 1/4"=1'-0"

HSB-23-001 ZON-23-022



ADDITIONS AND INTERIOR ALTERATIONS
594 NORTH COUNTY ROAD
PALM BEACH, FL 33480

SMITH AND MOORE ARCHITECTS, INC.
• 1500 SOUTH OLIVE AVENUE WEST PALM BEACH, FLORIDA 33401 • TEL (561) 835-1888 FAX (561) 832-7015 •

FLORIDA AAC


NO. 001285

HAROLD J. SMITH
REGISTERED ARCHITECT 8742

JONATHAN C. MOORE
REGISTERED ARCHITECT 13541

PETER G. PAPADOPOULOS
REGISTERED ARCHITECT 92952


DANIEL KAHAN
REGISTERED ARCHITECT 94757

 

NO: -
DWG. BY:
SHEET:



PROPOSED EAST ELEVATION
SCALE: 1/4"=1'-0"

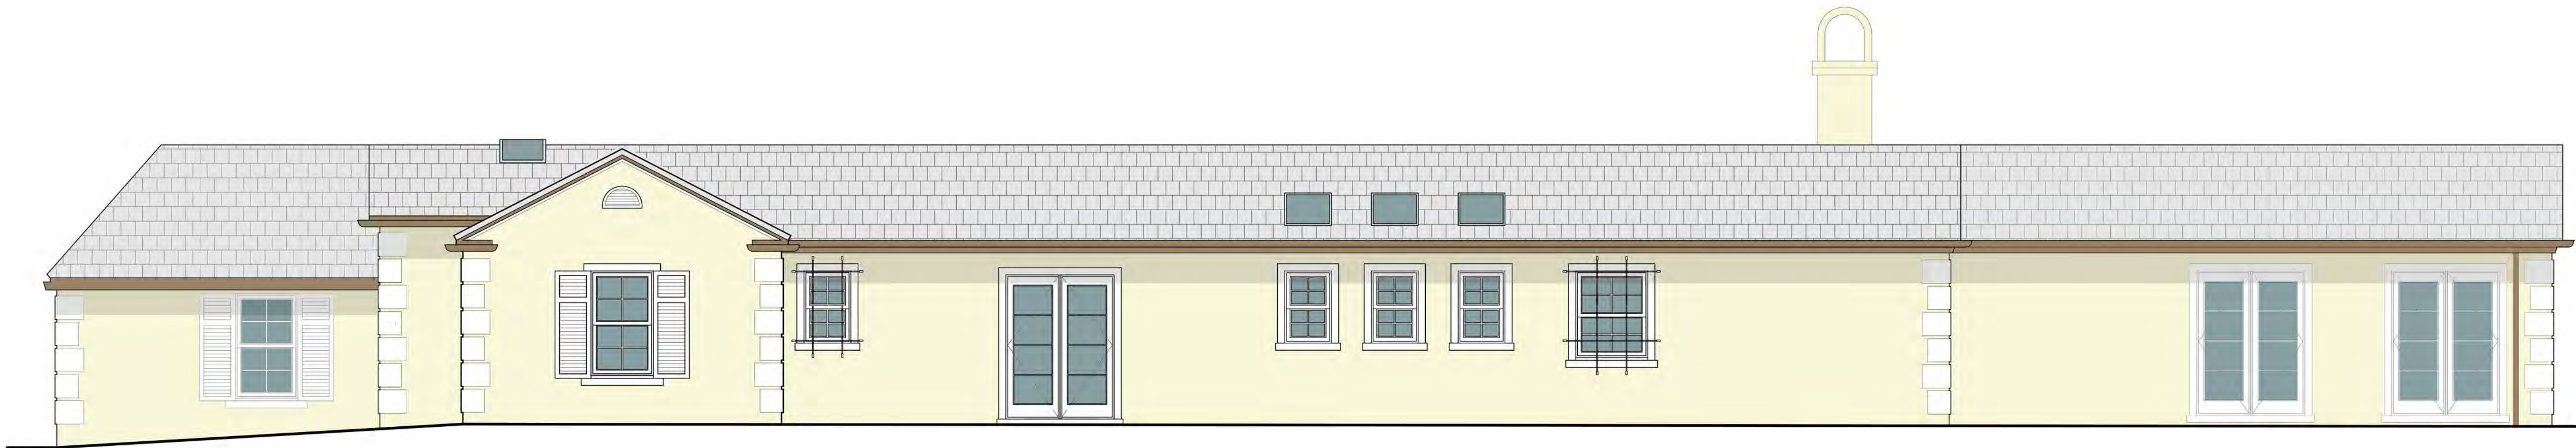

PROPOSED NORTH ELEVATION
SCALE: 1/4"=1'-0"



ADDITIONS AND INTERIOR ALTERATIONS
594 NORTH COUNTY ROAD
PALM BEACH, FL 33480

SMITH AND MOORE ARCHITECTS, INC.
• 1500 SOUTH OLIVE AVENUE WEST PALM BEACH, FLORIDA 33401 • TEL (561) 835-1888 FAX (561) 832-7015 •

FLORIDA AAC


NO. 001285

HAROLD J. SMITH
REGISTERED ARCHITECT 8742

JONATHAN C. MOORE
REGISTERED ARCHITECT 13541

PETER G. PAPADOPOULOS
REGISTERED ARCHITECT 92952

DANIEL KAHAN
REGISTERED ARCHITECT 94757

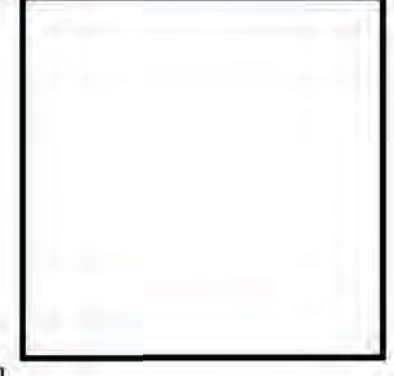

NO: -
DWG. BY:
SHEET:



PROPOSED WEST ELEVATION
SCALE: 1/4"=1'-0"



PROPOSED SOUTH ELEVATION
SCALE: 1/4"=1'-0"

HSB-23-001 ZON-23-022



STREET VIEW FROM EAST



ADDITIONS AND INTERIOR ALTERATIONS
594 NORTH COUNTY ROAD
PALM BEACH, FL 33480

SMITH AND MOORE ARCHITECTS, INC.
• 1500 SOUTH OLIVE AVENUE WEST PALM BEACH, FLORIDA 33401 • TEL (561) 835-1888 FAX (561) 832-7015 •

THIS DRAWING IS AN INSTRUMENT OF SERVICE AND NOT BE LOANED, REPRODUCED, COPIED, OR OTHERWISE USED FOR ANY OTHER PROJECT WITHOUT THE WRITTEN PERMISSION OF SMITH AND MOORE ARCHITECTS, INC. ALL RIGHTS RESERVED.

FLORIDA AAC

NO. 001285

HAROLD J. SMITH
REGISTERED ARCHITECT 8742

JONATHAN C. MOORE
REGISTERED ARCHITECT 13541

PETER G. PAPADOPOULOS
REGISTERED ARCHITECT 92952

DANIEL KAHAN
REGISTERED ARCHITECT 94757



NO: -
DWG. BY:
SHEET:



COURTYARD VIEW FROM INTERIOR



ADDITIONS AND INTERIOR ALTERATIONS
594 NORTH COUNTY ROAD
PALM BEACH, FL 33480

SMITH AND MOORE ARCHITECTS, INC.
• 1500 SOUTH OLIVE AVENUE WEST PALM BEACH, FLORIDA 33401 • TEL (561) 835-1888 FAX (561) 832-7015 •

FLORIDA AAC

NO. 001285

HAROLD J. SMITH
REGISTERED ARCHITECT 8742

JONATHAN C. MOORE
REGISTERED ARCHITECT 13541

PETER G. PAPADOPOULOS
REGISTERED ARCHITECT 92952

DANIEL KAHAN
REGISTERED ARCHITECT 94757

HSB-23-001 ZON-23-022

NO: -
DWG. BY:
SHEET: