

PROPOSED ALTERATIONS AND IMPROVEMENTS AT

1540 S. OCEAN BOULEVARD - BEACH PARCEL

RESUBMITTAL - APRIL 2023

RECEIVED

By yfigueroa at 1:34 pm, Apr 10, 2023

TOWN OF PALM BEACH

ARCOM #: ARC-23-024 (ZON-23-033)

PALM BEACH COUNTY, FLORIDA

DRAWING INDEX	
ARCHITECTURAL	
A-0.00	COVER SHEET & INDEX OF DRAWINGS
SURVEY	EXISTING SURVEY
SURVEY	EXISTING SURVEY
SP-0.1	AERIAL PHOTO AND MAP
SP-1.01	PROPOSED OVERALL SITE PLAN
SP-1.02	EXISTING AND PROPOSED BEACH PARCEL SITE PLANS
SP-1.03	ZONING DATA
A-1.10	EXISTING BEACH PARCEL FLOOR PLAN
A-1.11	PREVIOUS AND PROPOSED BEACH PARCEL ROOF PLANS
A-1.12	EXISTING BEACH PARCEL ROOF PLAN
A-1.13	PREVIOUS AND PROPOSED BEACH PARCEL ROOF PLANS
A-2.01	PREVIOUS AND PROPOSED EXTERIOR ELEVATIONS
A-2.02	PREVIOUS AND PROPOSED EXTERIOR ELEVATIONS
A-2.03	EXISTING AND PREVIOUSLY APPROVED EXT. ELEVATIONS
A-2.04	EXISTING AND PREVIOUSLY APPROVED EXT. ELEVATIONS
A-2.05	BUILDING MATERIAL SAMPLES
A-2.01R	PREVIOUS AND PROPOSED EXTERIOR ELEV. RENDERINGS
A-2.02R	PREVIOUS AND PROPOSED EXTERIOR ELEV. RENDERINGS
A-2.03R	EXISTING AND PREV. APP. EXT. ELEVATION RENDERINGS
A-2.04R	EXISTING AND PREV. APP. EXT. ELEVATION RENDERINGS
A-2.05R	AERIAL PERSPECTIVE RENDERING OF PROPOSED CABANA
A-2.06R	PERSPECTIVE RENDERING OF PROPOSED CABANA
A-2.07R	PERSPECTIVE RENDERING OF PROPOSED CABANA
A-2.08R	AERIAL PERSPECTIVE OF PREVIOUSLY PROPOSED
A-2.08R	PERSPECTIVE OF PREVIOUSLY PROPOSED
A-2.09R	PERSPECTIVE OF PREVIOUSLY PROPOSED
A-2.10R	PERSPECTIVE RENDERING OF APPROVED RESIDENCE
L1.0	EXISTING CONDITIONS / DEMO PLAN
L1.1	EXISTING CONDITIONS - IMAGES
L2.0	LANDSCAPE PLAN
L2.1	RENDERED LANDSCAPE PLAN
L2.2	RENDERED LANDSCAPE ELEVATIONS
L4.0	CONSTRUCTION SCREENING PLAN
L6.0	TRUCK LOGISTICS PLAN
BC-1	GRADING AND DRAINAGE PLAN

PROJECT TEAM:

LANDSCAPE ARCHITECT:

ENVIRONMENT DESIGN GROUP
139 NORTH COUNTY ROAD
SUITE 20-B
PALM BEACH, FL 33480
(561)-832-4600


CIVIL / STRUCTURAL ENGINEER:

GRUBER CONSULTING ENGINEERS
2475 MERCER AVE., SUITE 305
WEST PALM BEACH, FL 33401
(561)-312-2041

SCOPE OF WORK

- MODIFICATION OF THE EXISTING CABANA STRUCTRE.
- ADDITION OF A NEW PLUNGE POOL AND RELOCATION OF STAIR
- 114 OCEAN VIEW RD AND 1540 S. OCEAN BLVD. HAVE BEEN UNIFIED

LOCATION MAP
1540 S. OCEAN BLVD.
PALM BEACH, FL
N.T.S.

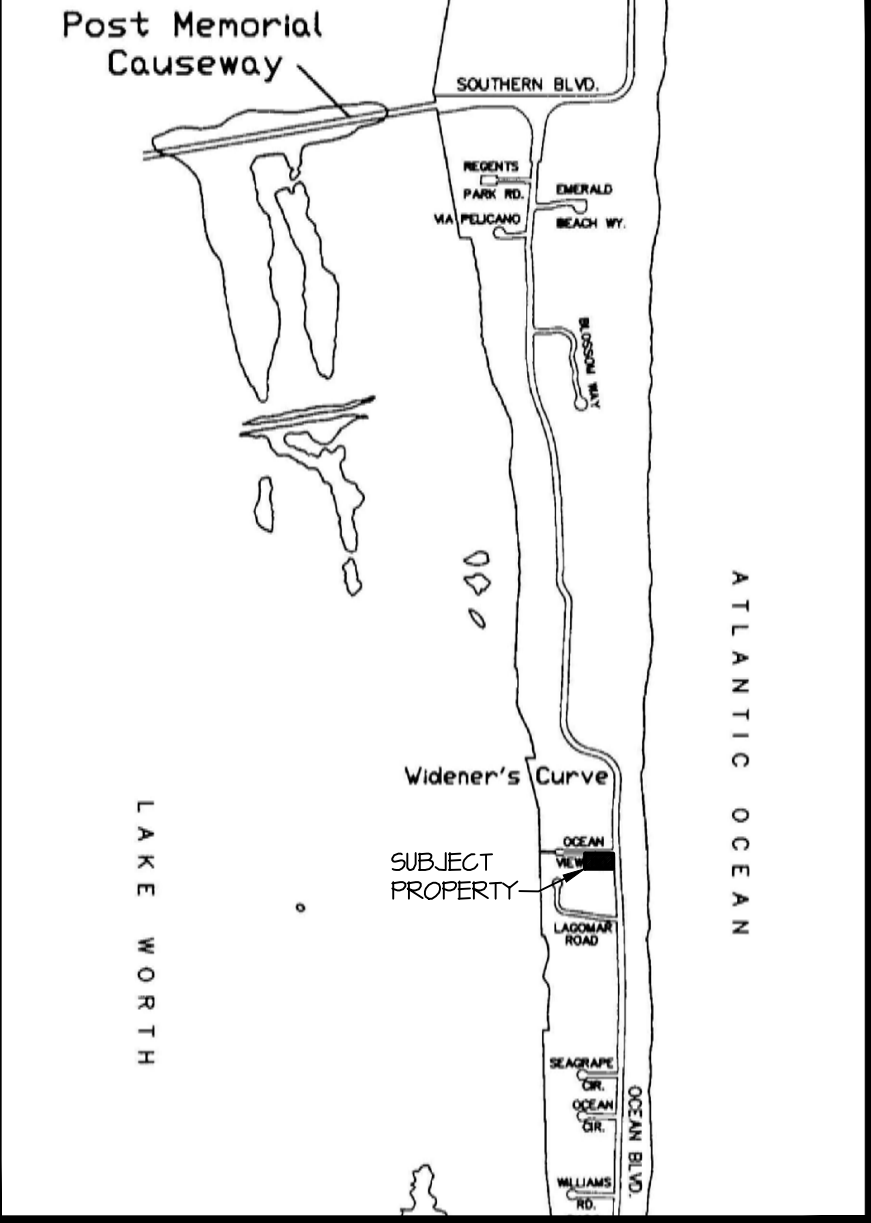

PROPOSED BEACH CABANA AT:

1540 S. OCEAN BLVD.

PALM BEACH COUNTY, FLORIDA

DAILEY JANSSEN ARCHITECTS

400 CLEMATIS STREET, SUITE 200, WEST PALM BEACH, FLORIDA 33401, TEL: 561-833-4707, LICENSE #AA-COOR14


DATE: PRE-APP 11.21.2022

DRAWN: JKS

REVISIONS:

- FIRST SUBMITTAL: 12.08.2022
- SECOND SUBMITTAL: 12.21.2022
- ARCOM - MARCH: 03.06.2023
- ARCOM - APRIL: 04.06.2023

©COPYRIGHT 2022 DAILEY JANSSEN ARCHITECTS, P.A. ALL RIGHTS RESERVED.

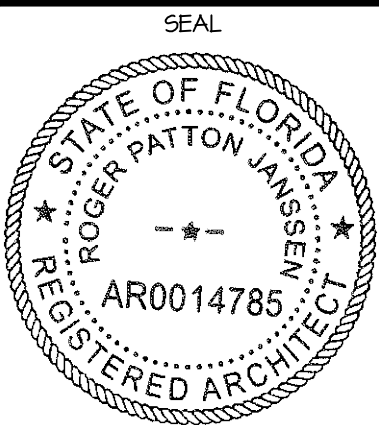

ROGER P. JANSSEN AR-14785

ARCOM # ARC-23-024
TC # ZON-23-033

DRAWING NO.

A-0.00

JOB NUMBER:

22-118



TITLE COMMITMENT REVIEW					
CLIENT: 1540SOcean LLC, a Florida limited liability company		COMMITMENT NO.: 1062-4000524	DATE: 9/12/22		
REVIEWED BY: Craig Wallace		JOB NO.: 14-1272.25			
B2 ITEM NO.	DOCUMENT	DESCRIPTION	AFFECTS AND PLOTTED	AFFECTS AND NOT PLOTT-ABLE	DOES NOT AFFECT MATTER
1-8	154	Standard Exceptions			
9	PG 21, PG 16	Easement(s) as shown on the Plat of OCEAN VIEW	*		*
10	ORB 4800, PG 939	Revestment Easement granted to the State of Florida by Instrument.	*		
11	ORB 6047, PG 182	Terms and conditions and easements created thereby of that certain Beach Access Easement, Construction and Maintenance Agreement, Specific to community beach access at lots 6A and 5A. Easement granted to the West Palm Beach Telephone Company. No longer applicable, line of poles removed prior to 1947.		*	
12	DB 109, PG 278	The Coastal Construction Control Line established pursuant to Section 161.052 and Section 161.053, Florida Statutes.	*		
13	PG 80, PG 137	Together with the statutory restrictions and requirements imposed in connection therewith, including the Ordinance and Survey requirements pursuant to Section 161.07, Florida Statutes, as affected by 1852e.	*		
13a	ORB 9951, PG 85	Standard Exceptions			*
14-18	N/A	Standard Exceptions			*

BOUNDARY SURVEY FOR: 1540SOCEAN LLC


This survey is made specifically and only for the following parties for the purpose of design on the surveyed property.

1540SOcean LLC, a Florida limited liability Company
First American Title Insurance Company
Alley, Meers, Rogers & Lindsay, P.A.
Katz & Doerkian Law Firm, P.L.

The undersigned surveyor assumes no responsibility or liability for any other purpose or to any other party other than stated above.

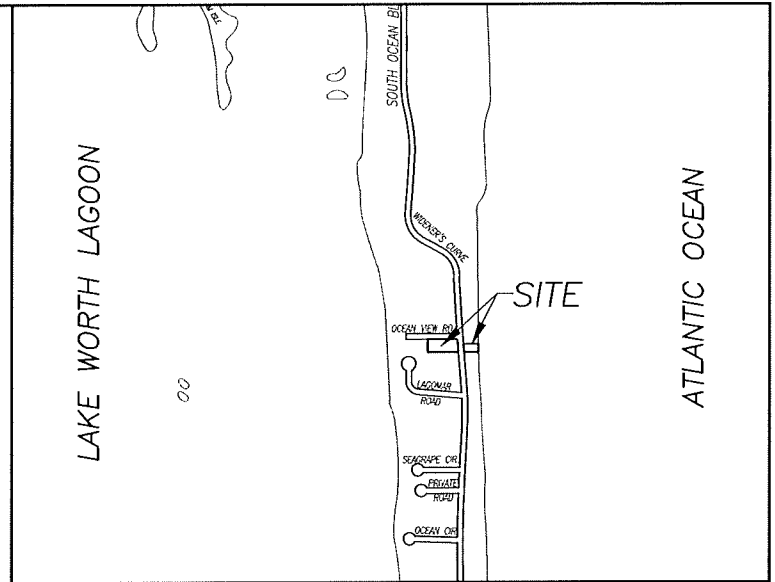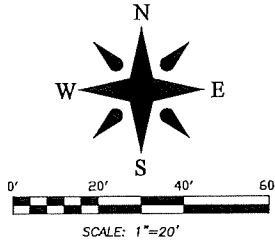

- LEGEND**
- A = ARC LENGTH
 - A/C = AIR CONDITIONING
 - A/E = ACCESS EASEMENT
 - A/K/A = ALSO KNOWN AS
 - ASPH. = ASPHALT
 - B.D.G. = BUILDING
 - B.M. = BENCHMARK
 - B.C. = BACK OF CURB
 - B.O.V. = BACK OF VALVE
 - (C) = CALCULATED
 - C.A.T.V. = CABLE ANTENNA TELEVISION
 - C.B. = CHORD BEARING
 - C.B.S. = CONCRETE BLOCK STRUCTURE
 - C.C.C.L. = COASTAL CONSTRUCTION CONTROL LINE
 - CH. = CHORD
 - C.L.F. = CHAIN LINK FENCE
 - C.L.R. = CLEAR
 - C.O. = CLEAN-OUT
 - CONC. = CONCRETE
 - (D) = DESCRIPTION DATUM
 - D.B. = DEED BOOK
 - D.E. = DRAINAGE EASEMENT
 - D.H. = DRILL HOLE
 - E.B. = ELECTRIC BOX
 - E.L. = ELEVATION
 - ENC. = ENCROACHMENT
 - E.O.P. = EDGE OF PAVEMENT
 - E.O.W. = EDGE OF WATER
 - ESMT. = EASEMENT
 - F.F. = FINISH FLOOR
 - FND. = FOUND
 - FTN. = FOUNTAIN
 - G.M. = GAS METER
 - INV. = INVERT
 - I.T.W.C.D. = INDIAN TRAIL WATER CONTROL DISTRICT
 - L.A.E. = LIMITED ACCESS EASEMENT
 - L.B. = LICENSE BAND
 - L.W.D. = LAKE WORTH DRAINAGE DISTRICT
 - (M) = MEASURED
 - M.H. = MANHOLE
 - M.H.W.L. = MEAN HIGH WATER LINE
 - M.L.W.L. = MEAN LOW WATER LINE
 - N.A.V.D. = NORTH AMERICAN VERTICAL DATUM
 - N.G.V.D. = NATIONAL GEODETIC VERTICAL DATUM
 - N.P.B.C.D. = NORTHERN PALM BEACH COUNTY IMPROVEMENT DISTRICT
 - N.T.S. = NOT TO SCALE
 - O.A. = OVERALL
 - O.D. = OUTSIDE DIAMETER
 - OH. = OVERHEAD UTILITY LINE
 - O.R.B. = OFFICIAL RECORD BOOK
 - P. = PLANTER
 - (P) = PLAT BOOK 21, PAGE 16
 - P.B. = PLAT BOOK
 - P.B.C. = PALM BEACH COUNTY
 - P.C. = POINT OF CURVATURE
 - P.C.C. = POINT OF COMPOUND CURVATURE
 - P.E. = POOL EQUIPMENT
 - P.G. = PAGE
 - P.I. = POINT OF INTERSECTION
 - P.O. = PART OF
 - P.O.B. = POINT OF BEGINNING
 - P.O.C. = POINT OF COMMENCEMENT
 - P.R.C. = POINT OF REVERSE CURVATURE
 - P.R.M. = PERMANENT REFERENCE MONUMENT
 - PROP. = PROPOSED
 - P.T. = POINT OF TANGENCY
 - P.M.T. = PAVEMENT
 - (R) = RADIAL
 - R. = RADIUS
 - RGE. = RANGE
 - R.P.B. = ROAD PLAT BOOK
 - R/W. = RIGHT OF WAY
 - (S) = SURVEY DATUM
 - S.B. = SETBACK
 - SEC. = SECTION
 - SD. = SUBDIVISION
 - S.F. = SQUARE FEET
 - S.F.W.M.D. = SOUTH FLORIDA WATER MANAGEMENT DISTRICT
 - S.I.R.W.C.D. = SOUTH INDIAN RIVER WATER CONTROL DISTRICT
 - S.R. = STATE ROAD
 - STA. = STATION
 - STY. = STORY
 - TH. = THRESHOLD ELEVATION
 - T.O.B. = TOP OF BANK
 - T.O.V. = TOP OF WALL ELEVATION
 - TYP. = TYPICAL
 - U.C. = UNDER CONSTRUCTION
 - U.E. = UTILITY EASEMENT
 - U.R. = UNRECORDED
 - W.C. = WITNESS CORNER
 - W.M.E. = WATER MANAGEMENT EASEMENT
 - W.M.M.E. = WATER MANAGEMENT MAINTENANCE EASEMENT
 - W.M.T. = WATER MANAGEMENT TRACT
 - Y.D. = YARD DRAIN
 - Y.D. = CENTERLINE
 - Δ = CENTRAL ANGLE/DELTA
 - = CONCRETE MONUMENT FOUND (AS NOTED)
 - = CONCRETE MONUMENT SET (L.B. #4509)
 - = ROD & CAP FOUND (AS NOTED)
 - = 5/8" ROD & CAP SET (L.B. #4509)
 - = IRON PIPE FOUND (AS NOTED)
 - = IRON ROD FOUND (AS NOTED)
 - ▲ = NAIL FOUND
 - = NAIL & DISK FOUND (AS NOTED)
 - = NAIL & DISK SET (L.B. #4509)
 - = PROPERTY LINE
 - = UTILITY POLE
 - = FIRE HYDRANT
 - = WATER METER
 - = WATER VALVE
 - = LIGHT POLE

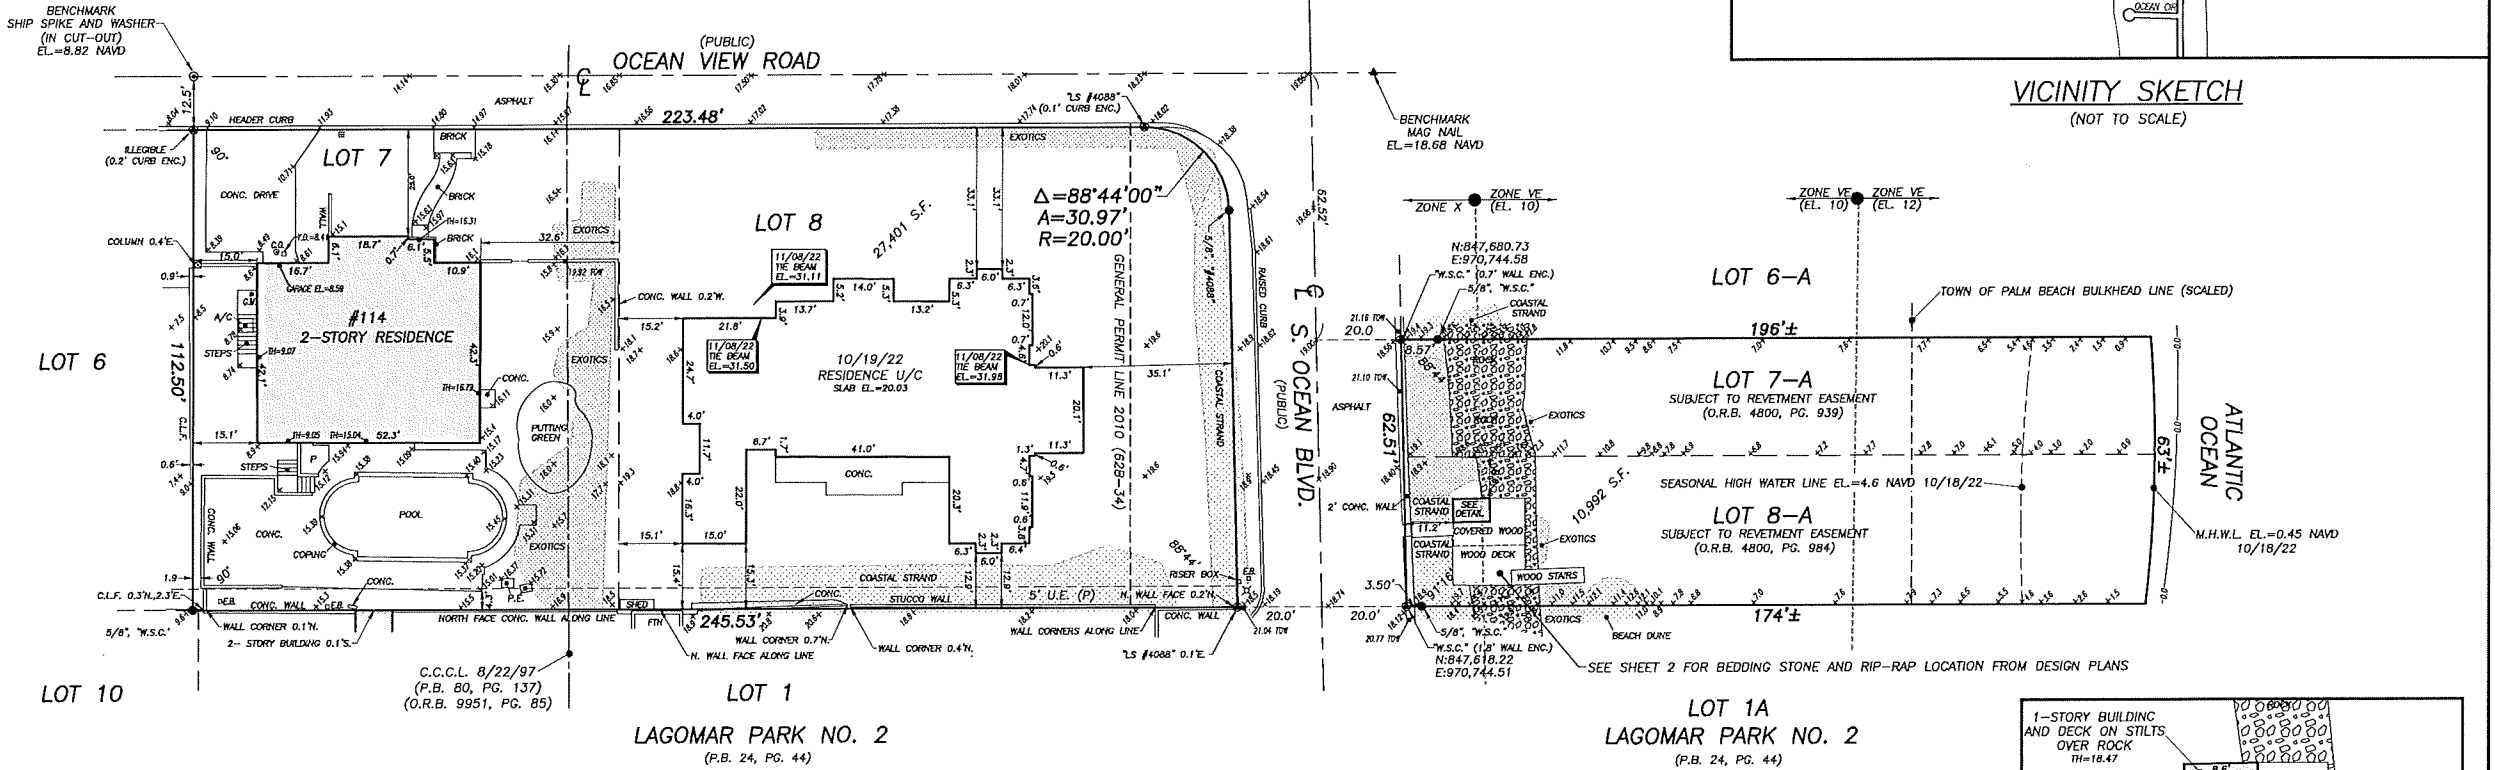

PROPERTY ADDRESS:
114 Oceanview Rd
Palm Beach, FL 33480

LEGAL DESCRIPTION:
Lots 7 and 7-A, and Lots 8 and 8A, OCEAN VIEW SUBDIVISION in the Town of Palm Beach, Florida, as in Plat Book 21, Page 16, Public Records of Palm Beach County, Florida.

FLOOD ZONES:
This property is located in Flood Zones X, VE (EL. 10 and 12) according to F.I.R.M. (Flood Insurance Rate Map) No. 12099C 0583F, dated 10/05/2017.

- NOTES:**
- All information regarding record easements, adjoiners, and other documents that might affect the quality of title to tract shown hereon was gained from file number 1062-6000524, issued by First American Title Insurance Company, dated 4/12/2022. This office has made no search of the Public Records.
 - Elevations shown hereon, if any, are in feet and decimal parts thereof and are based on NAVD-88. The expected accuracy of the elevations shown hereon is 0.03' for the hard surface elevations (shown thus x 0.00) and 0.1' (shown thus x 0.0) for the soft surface elevations. Elevations shown hereon are U.S. survey feet unless otherwise noted and are based upon N.A.V.D. 1988.
 - Description furnished by client or client's agent.
 - Unless presented in digital form with electronic seal and electronic signature this survey must bear the signature and the original raised seal of a Florida licensed surveyor or mapper this drawing, sketch, plat or map is for informational purposes only and is not valid.
 - This survey cannot be transferred or assigned without the specific written permission of Wallace Surveying Corporation. This survey is not transferable by Owners Affidavit of Survey or similar instrument.
 - Except as shown, underground and overhead improvements are not located. Underground foundations not located.
 - The survey sketch shown hereon does not necessarily contain all of the information obtained or developed by the undersigned surveyor in his field work, office work or research.
 - No responsibility is assumed by this surveyor for the construction of improvements, from building lines shown on this survey.
 - Revisions shown hereon do not represent a "survey update" unless otherwise noted.
 - All dates shown within the revisions block hereon are for interoffice filing use only and in no way affect the date of the field survey stated herein.
 - In some instances, graphic representations have been exaggerated to more clearly illustrate the relationships between physical improvements and/or lot lines. In all cases, dimensions shown shall control the location of the improvements over scaled positions.
 - It is a violation of Rule 5J-17 of the Florida Administrative Code to alter this survey without the express prior written consent of the Surveyor. Additions and/or deletions made to the face of this survey will make this survey invalid.
 - The ownership of fences, perimeter walls and/or hedges shown hereon are not known and thus are not listed as encroachments. Fences, hedges and/or perimeter walls are shown in their relative position to the boundary.
 - The expected horizontal accuracy of the information shown hereon is +/- 0.10'.
 - Distances shown hereon are ground unless shown otherwise. The scale factor from ground to grid is 1.000052136.
 - Coordinates shown hereon are based upon Datum - NAD 83 1999 adjustment, Zone - Florida East, Linear Unit - US Traverse Mercator Projection.
 - This survey falls within the suburban category as classified in Chapter 5J-17.051 and 5J-17.052, Florida Administrative Code. All field measurements exceeded the accuracy requirements for this classification.
 - The real-time GPS positional information shown hereon was collected with a Topcon Hipelite System. The information was translated to conform to the Coastal Construction Control Line, permanent reference monuments as recorded in Plat Book 80, Page 137, Public Records of Palm Beach County, Florida. The horizontal positional accuracy was plus/minus 0.07 of a foot based upon the published information for the permanent reference monuments.

Craig
Wallace


CERTIFICATION:
I HEREBY ATTEST that the survey shown hereon conforms to the Standards of Practice set forth by the Florida Board of Professional Surveyors and Mappers adopted in Rule 5J-17, Florida Administrative Code pursuant to Section 472.027, Florida Statutes, effective September 1, 1981.

DATE OF LAST FIELD SURVEY: 10/19/2022


Craig L. Wallace
Professional Surveyor and Mapper
Florida Certificate No. 3357


Digitally signed by
Craig Wallace
Date: 2022.12.06
16:38:20 -05'00'

REVISIONS:			
11/08/22 TIE BEAM ELS. B.M./J.P. 14-1272.29 PB339/65			
BOUNDARY SURVEY FOR:			
1540SOCEAN LLC			
 WALLACE SURVEYING CORP., LICENSED BUSINESS # 6481 5555 VILLAGE BOULEVARD, WEST PALM BEACH, FLORIDA 33407 • (561) 640-4351			
FIELD	L.E.	JOB NO. 14-1272.25	P.L. WP197 PG. 29
DRAWN	M.B.	DATE 10/19/22	SWG. NO. 14-1272-6
CHECKED	C.W.	REF: 14-1272-62B-6.DWG	SHEET 1 OF 2

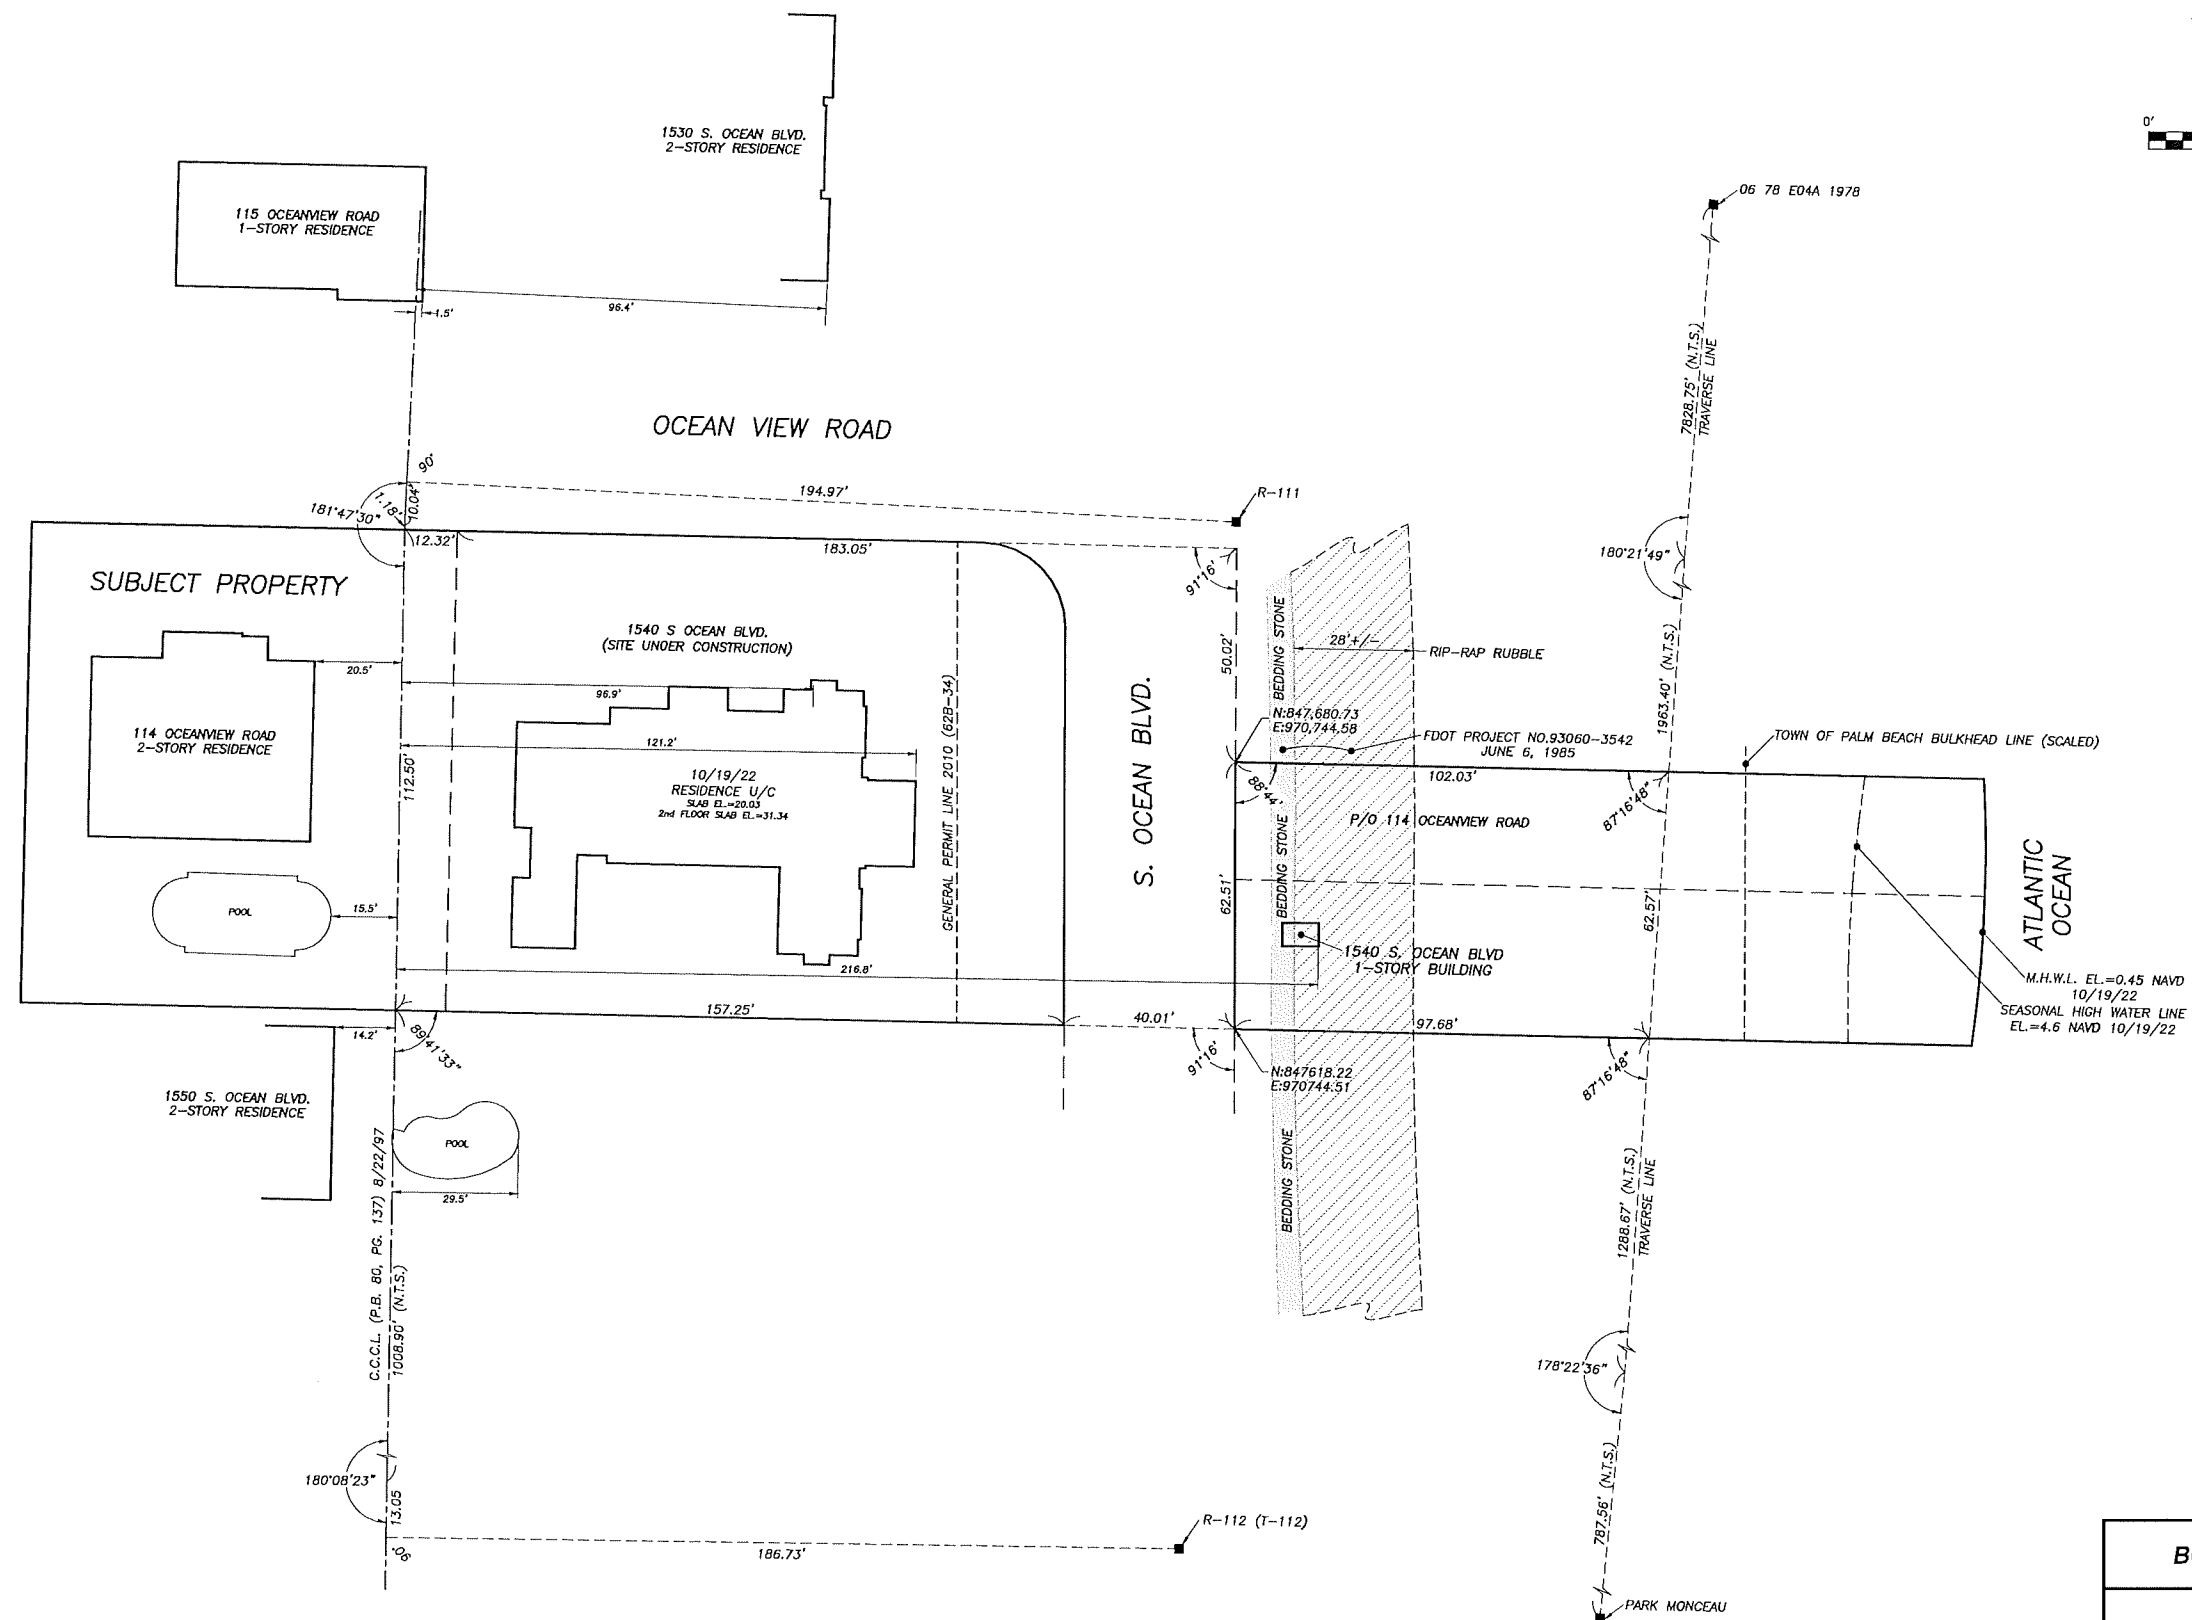

1540SOCEAN LLC

 


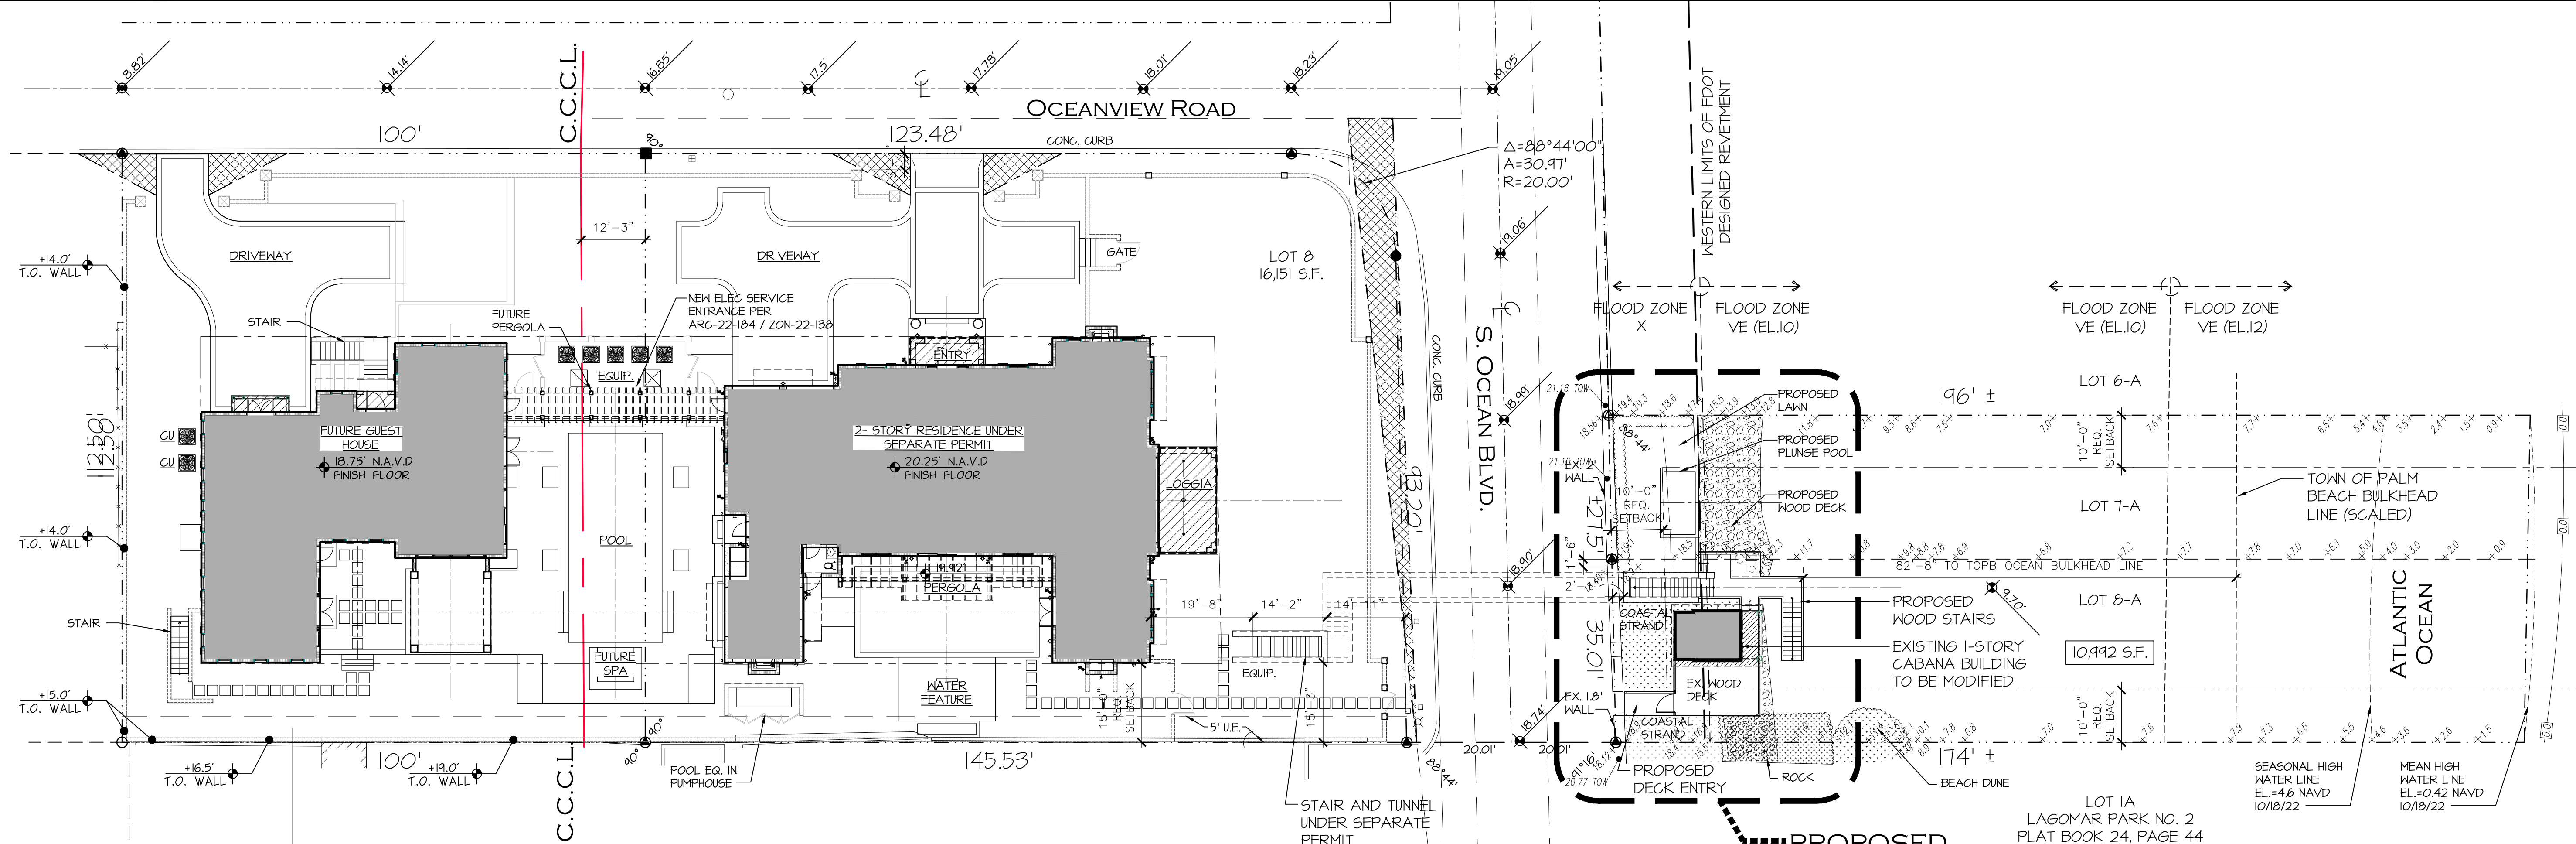

ARC-22-184 / ZON-22-138
114 OCEAN VIEW TO BE UNIFIED W/ 1540 S. OCEAN -
WEST PARCEL IMPROVEMENTS APPROVED AT
NOVEMBER 2022 ARCOM AND TC MEETINGS

OVERALL SITE PLAN
SCALE 1/16" = 1'-0"

NOTE:
SEAWARD EXTENT OF TUNNEL
APPROXIMATELY COINCIDENT WITH
LANDWARD EXTENT OF REVETMENT
PER FDOT PLANS (PROJECT NO.
93060-3542, REV. 8/12/85)

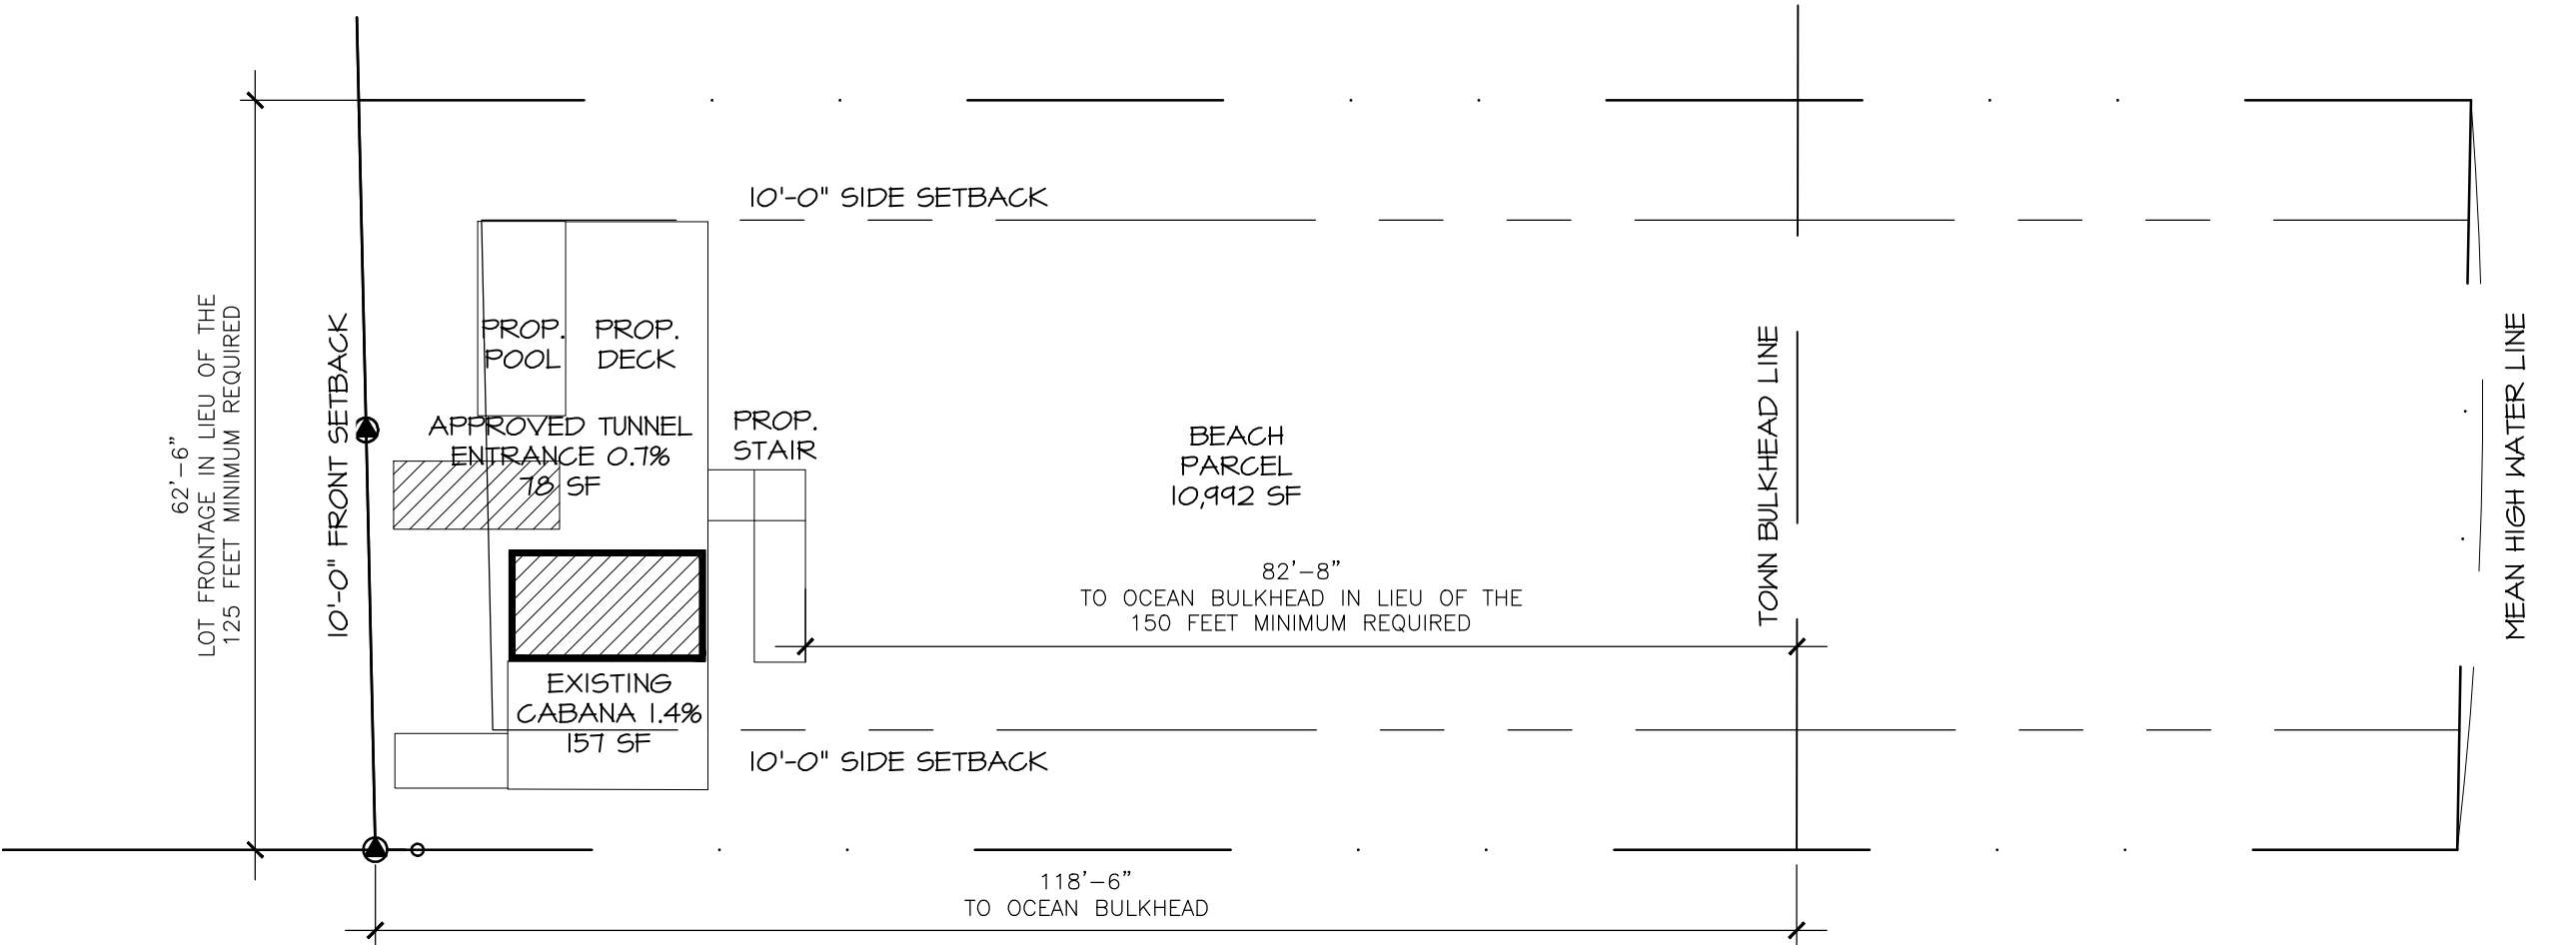

ZONING AND VARIANCE DIAGRAM
SCALE 1/16" = 1'-0"

PROPOSED BEACH CABANA AT:
1540 S. OCEAN BLVD.
PALM BEACH COUNTY, FLORIDA

DAILEY JANSSEN ARCHITECTS
400 CLEVELAND STREET, SUITE 200, WEST PALM BEACH, FLORIDA 33411 TEL: 561-933-4101, LICENSE #AA-C001914

DATE: PRE-APP 11.21.2022
DRAWN: JKS
REVISIONS:
• FIRST SUBMITTAL: 12.08.2022
• SECOND SUBMITTAL: 12.21.2022
• ARCOM - MARCH: 03.06.2023
• ARCOM - APRIL: 04.06.2023


© COPYRIGHT 2022 DAILEY JANSSEN ARCHITECTS, P.A.
ALL RIGHTS RESERVED.

SEAL
STATE OF FLORIDA
REGISTERED ARCHITECT
ROGER P. JANSSEN
AR0014785

ROGER P. JANSSEN AR-14785
ARCOM # ARC-23-024
TC # ZON-23-033
DRAWING NO.


SP-1.01

JOB NUMBER: 22-118

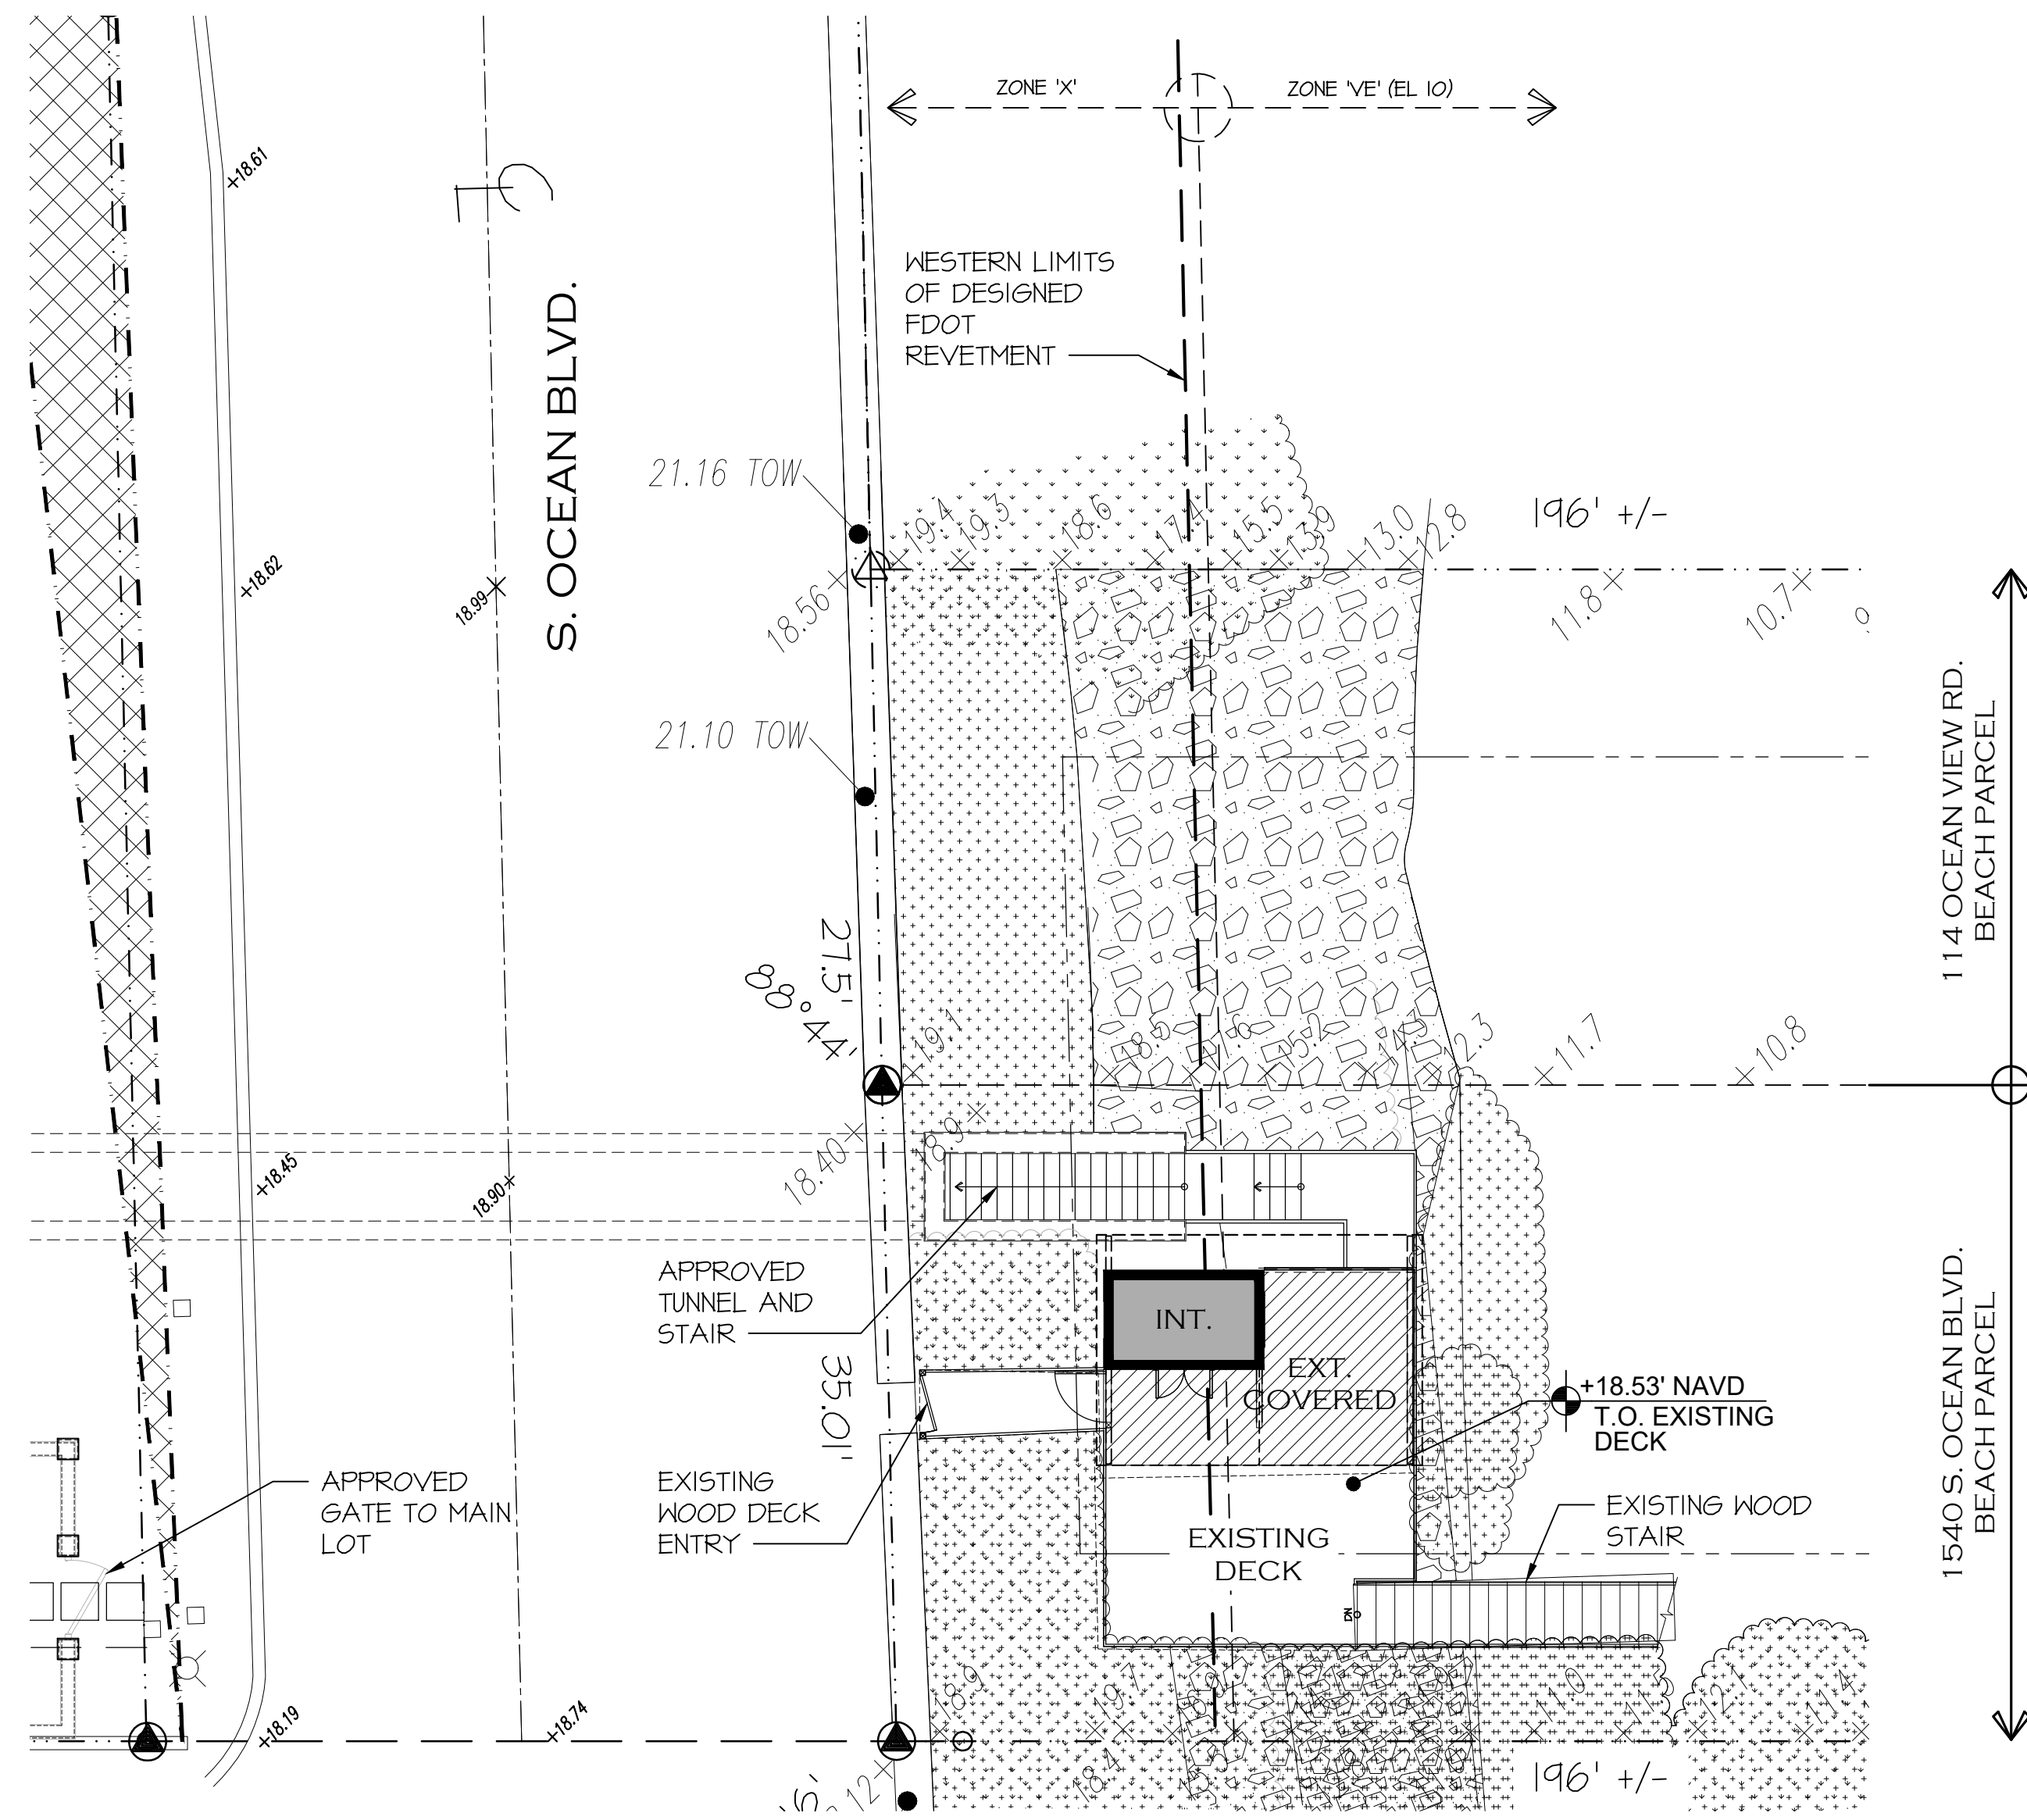


PREVIOUSLY APPROVED
BEACH PARCEL SITE PLAN

SCALE 1/8" = 1'-0"

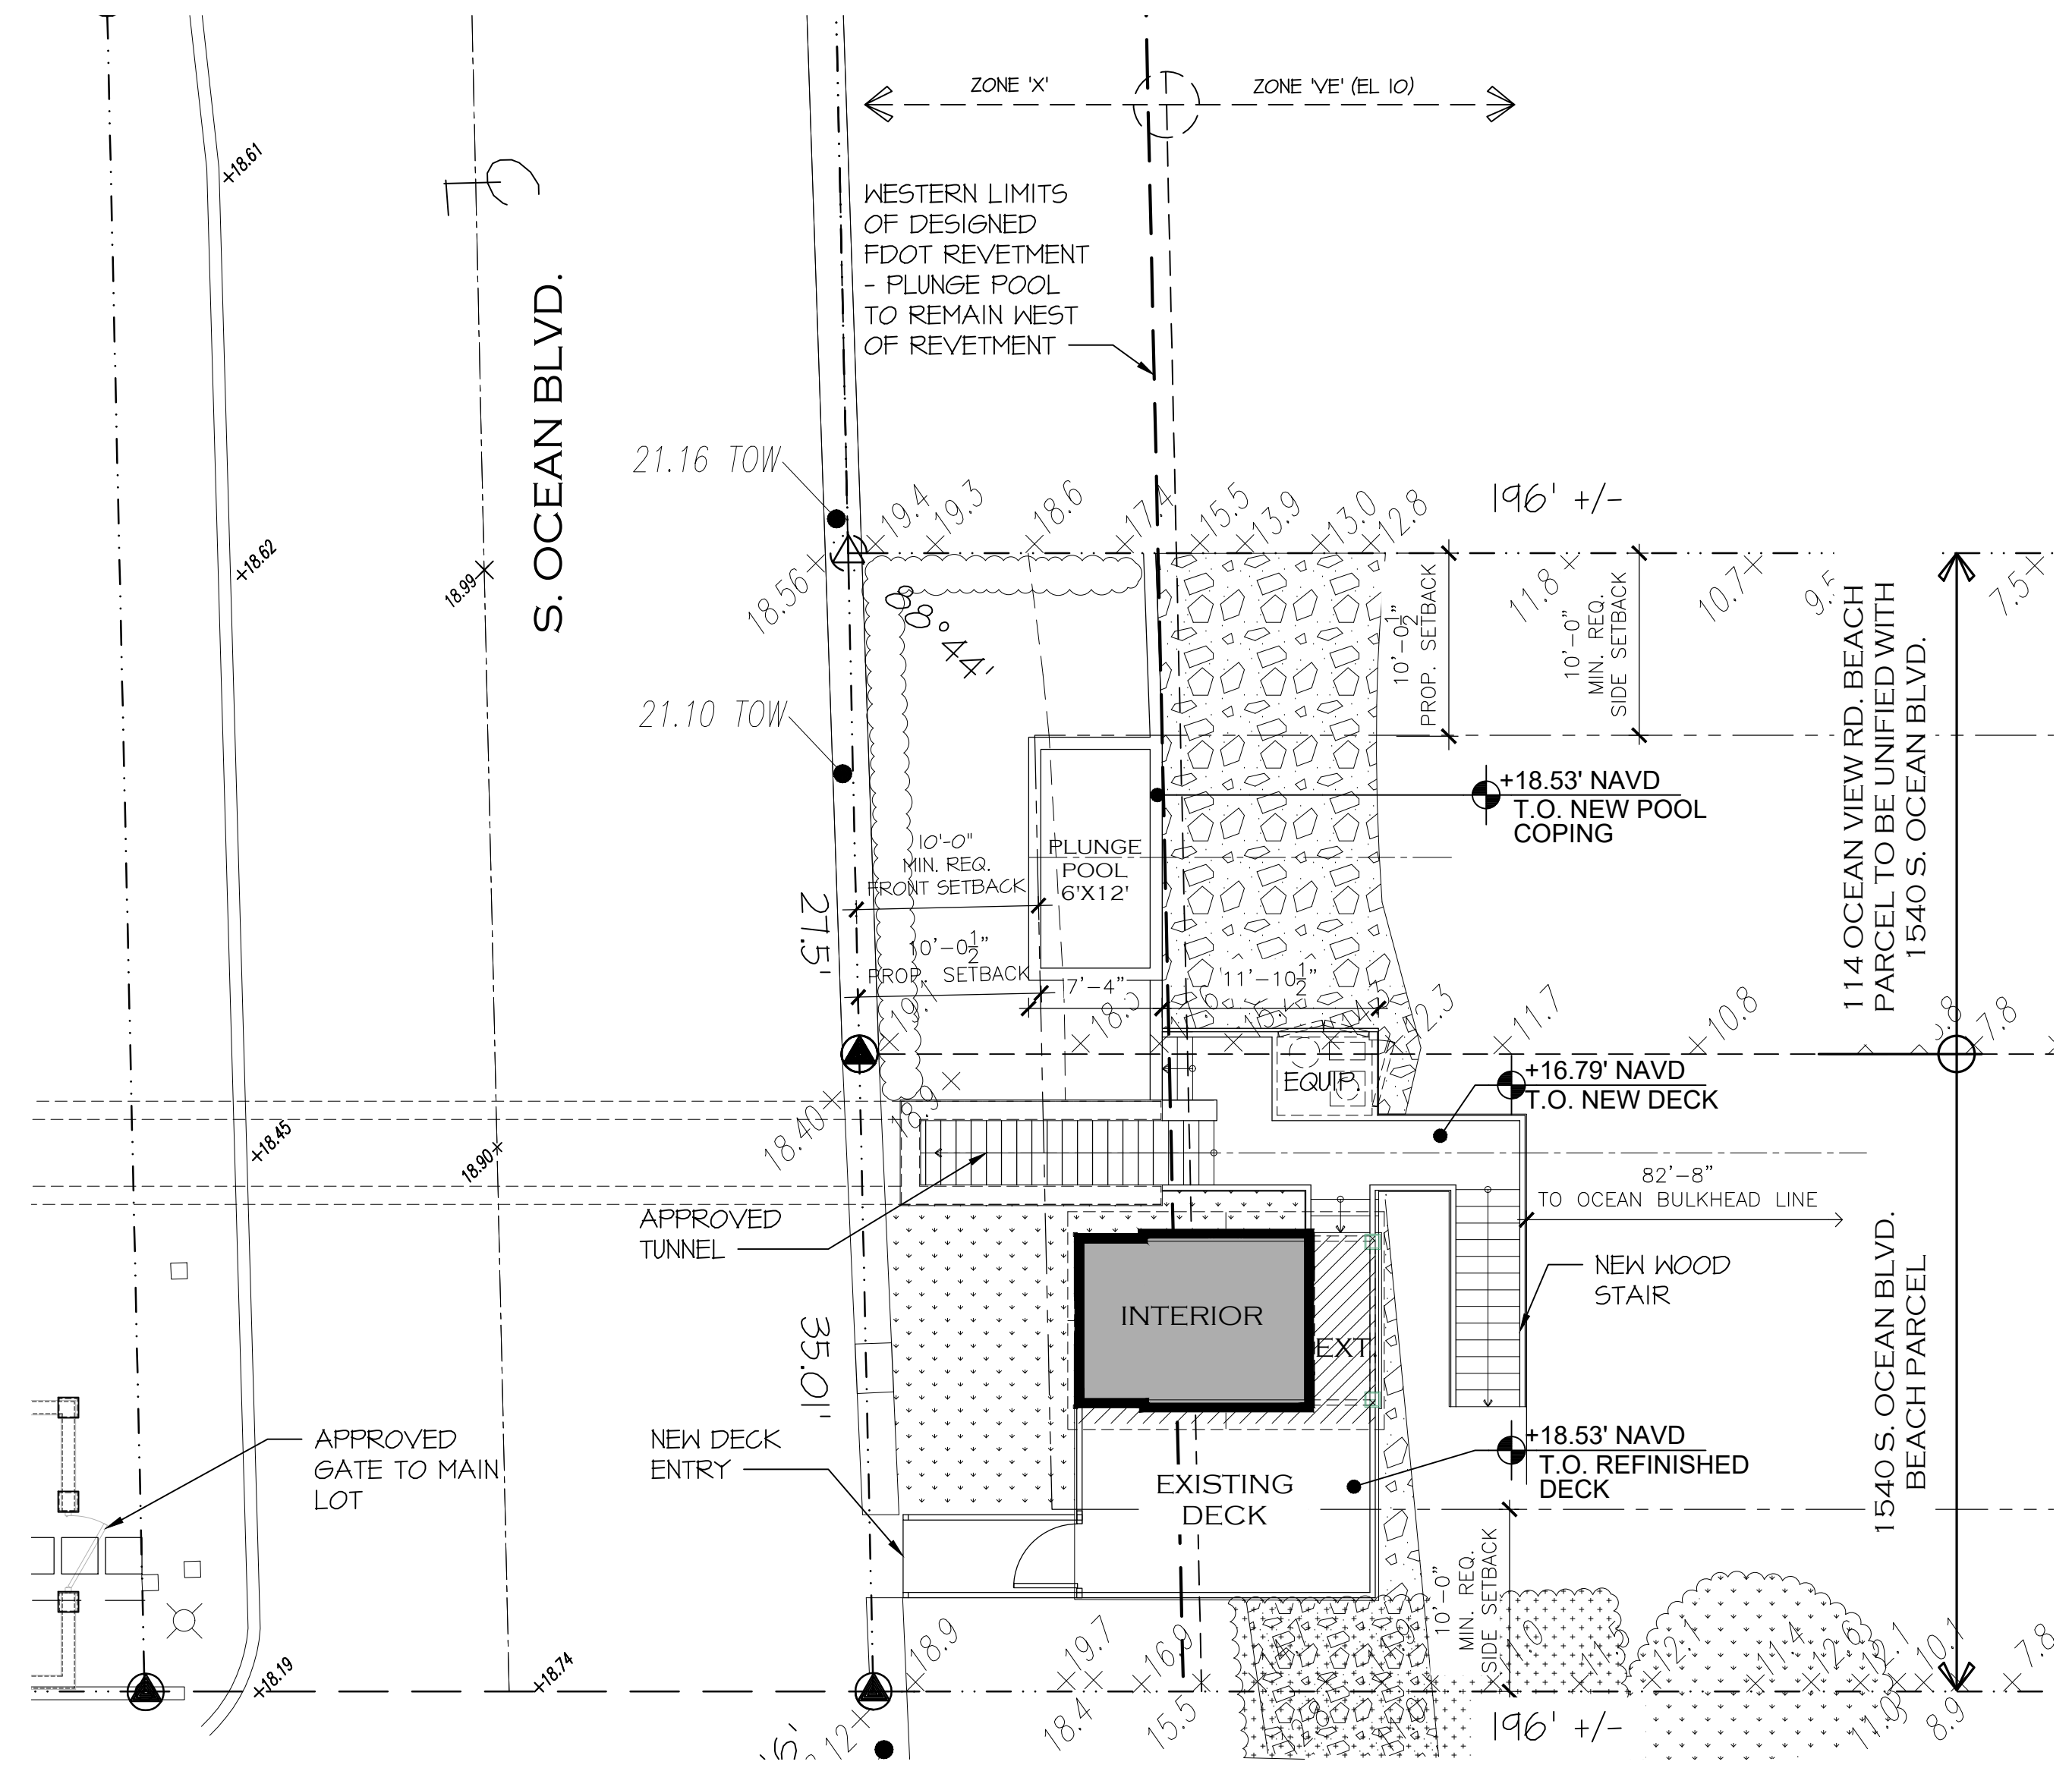

PROPOSED BEACH
PARCEL SITE PLAN

SCALE 1/8" = 1'-0"

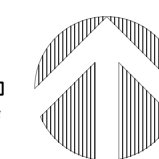

PROPOSED BEACH CABANA AT:

1540 S. OCEAN BLVD.

PALM BEACH COUNTY, FLORIDA

DAILEY JANSSEN ARCHITECTS

400 CLEVELAND STREET, SUITE 200, WEST PALM BEACH, FLORIDA 33401, TEL: 561-933-4101, LICENSE #AA-C001914


DATE: PRE-APP 11.21.2022

DRAWN: JKS

REVISIONS:

- FIRST SUBMITTAL: 12.08.2022
- SECOND SUBMITTAL: 12.21.2022
- ARCOM - MARCH: 03.06.2023
- ARCOM - APRIL: 04.06.2023

© COPYRIGHT 2022 DAILEY JANSSEN ARCHITECTS, P.A. ALL RIGHTS RESERVED.

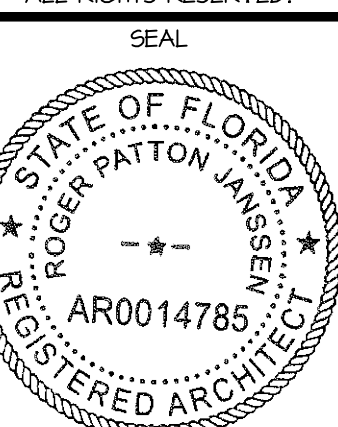

ROGER P. JANSSEN AR-14785

ARCOM # ARC-23-024
TC # ZON-23-033

DRAWING NO.

SP-1.02

JOB NUMBER: 22-118



Town of Palm Beach

Planning Zoning and Building
360 S County Rd
Palm Beach, FL 33480
www.townofpalmbeach.com

Line #	Zoning Legend			
1	Property Address:	1540 S. Ocean Blvd		
2	Zoning District:	BEACH AREA adjacent to R-A		
3	Structure Type:			
4		Required/Allowed	Existing	Proposed
5	Lot Size (sq ft)	NA	5,597 SF	10,992 SF
6	Lot Depth	NA	196 FT	NC
7	Lot Width	NA	35.01 FT	62.51 FT
8	Lot Coverage (Sq Ft and %)	NA	214 SF (3.8%)	230 (2.1%)
9	Enclosed Square Footage (Basement, 1st Fl, 2nd Fl., Accesory Structues, etc)	NA	42 SF	124 SF
10	Cubic Content Ratio (CCR) (R-B ONLY)	NA		
11	*Front Yard Setback (Ft.)	10 FT	2 FT-1 IN.	10 FT
12	* Side Yard Setback (1st Story) (Ft.)	10 FT	10 FT	10 FT
13	* Side Yard Setback (2nd Story) (Ft.)	NA	NA	NA
14	*Rear Yard Setback (Ft.)	150 FT (bulkhead)	90 FT 10 IN	82 FT 8 IN
15	Angle of Vision (Deg.)			
16	Building Height (Ft.)	NA		
17	Overall Building Height (Ft.)	16 FT ABV C.O.R.	12 FT 7 IN	11 FT 3 IN
18	Crown of Road (COR) (NAVD)	NA	18FT - 11 IN	NC
19	Max. Amount of Fill Added to Site (Ft.)	NA		
20	Finished Floor Elev. (FFE)(NAVD)	NA	18.53 FT	18.53 FT
21	Zero Datum for point of meas. (NAVD)	18 FT - 11 IN	18 FT - 11 IN	18 FT - 11 IN
22	FEMA Flood Zone Designation	X / VE 10	X / VE 10	X / VE 10
23	Base Flood Elevation (BFE)(NAVD)	NA / 10	NA / 10	NA / 10
24	Landscape Open Space (LOS) (Sq Ft and %)	NA	5,383 SF (96.2%)	10,643SF (96.8%)
25	Perimeter LOS (Sq Ft and %)	NA		
26	Front Yard LOS (Sq Ft and %)	NA		
27	**Native Plant Species %	Please refer to separate landscape legend.		

* Indicate each yard area with cardinal
direction (N,S,E,W)

If value is not applicable, enter N/A

** Provide Native plant species calculation per
category as requited by Ord. 24-2021 on
separate table

If value is not changing, enter N/C

REV BF 20220304

PROPOSED BEACH CABANA AT:

1540 S. OCEAN BLVD.

PALM BEACH COUNTY, FLORIDA

DAILEY JANSSEN ARCHITECTS

400 CLEVELAND STREET, SUITE 200, WEST PALM BEACH, FLORIDA 33401, TEL: 561-833-4101, LICENSE #AA-C001914


DATE: PRE-APP 11.21.2022

DRAWN: JKS

REVISIONS:

- FIRST SUBMITTAL: 12.08.2022
- SECOND SUBMITTAL: 12.21.2022
- ARCOM - MARCH: 03.06.2023
- ARCOM - APRIL: 04.06.2023

©COPYRIGHT 2022 DAILEY
JANSSEN ARCHITECTS, P.A.
ALL RIGHTS RESERVED.

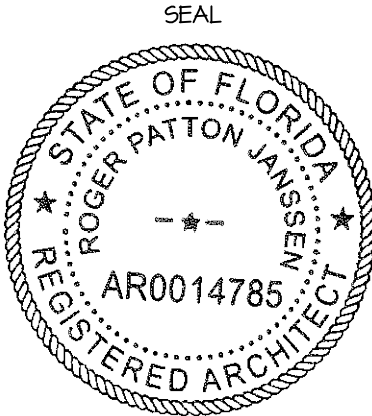

ROGER P. JANSSEN AR-14785


ARCOM # ARC-23-024
TC # ZON-23-033

DRAWING NO.

SP-1.03


JOB NUMBER:

22-118

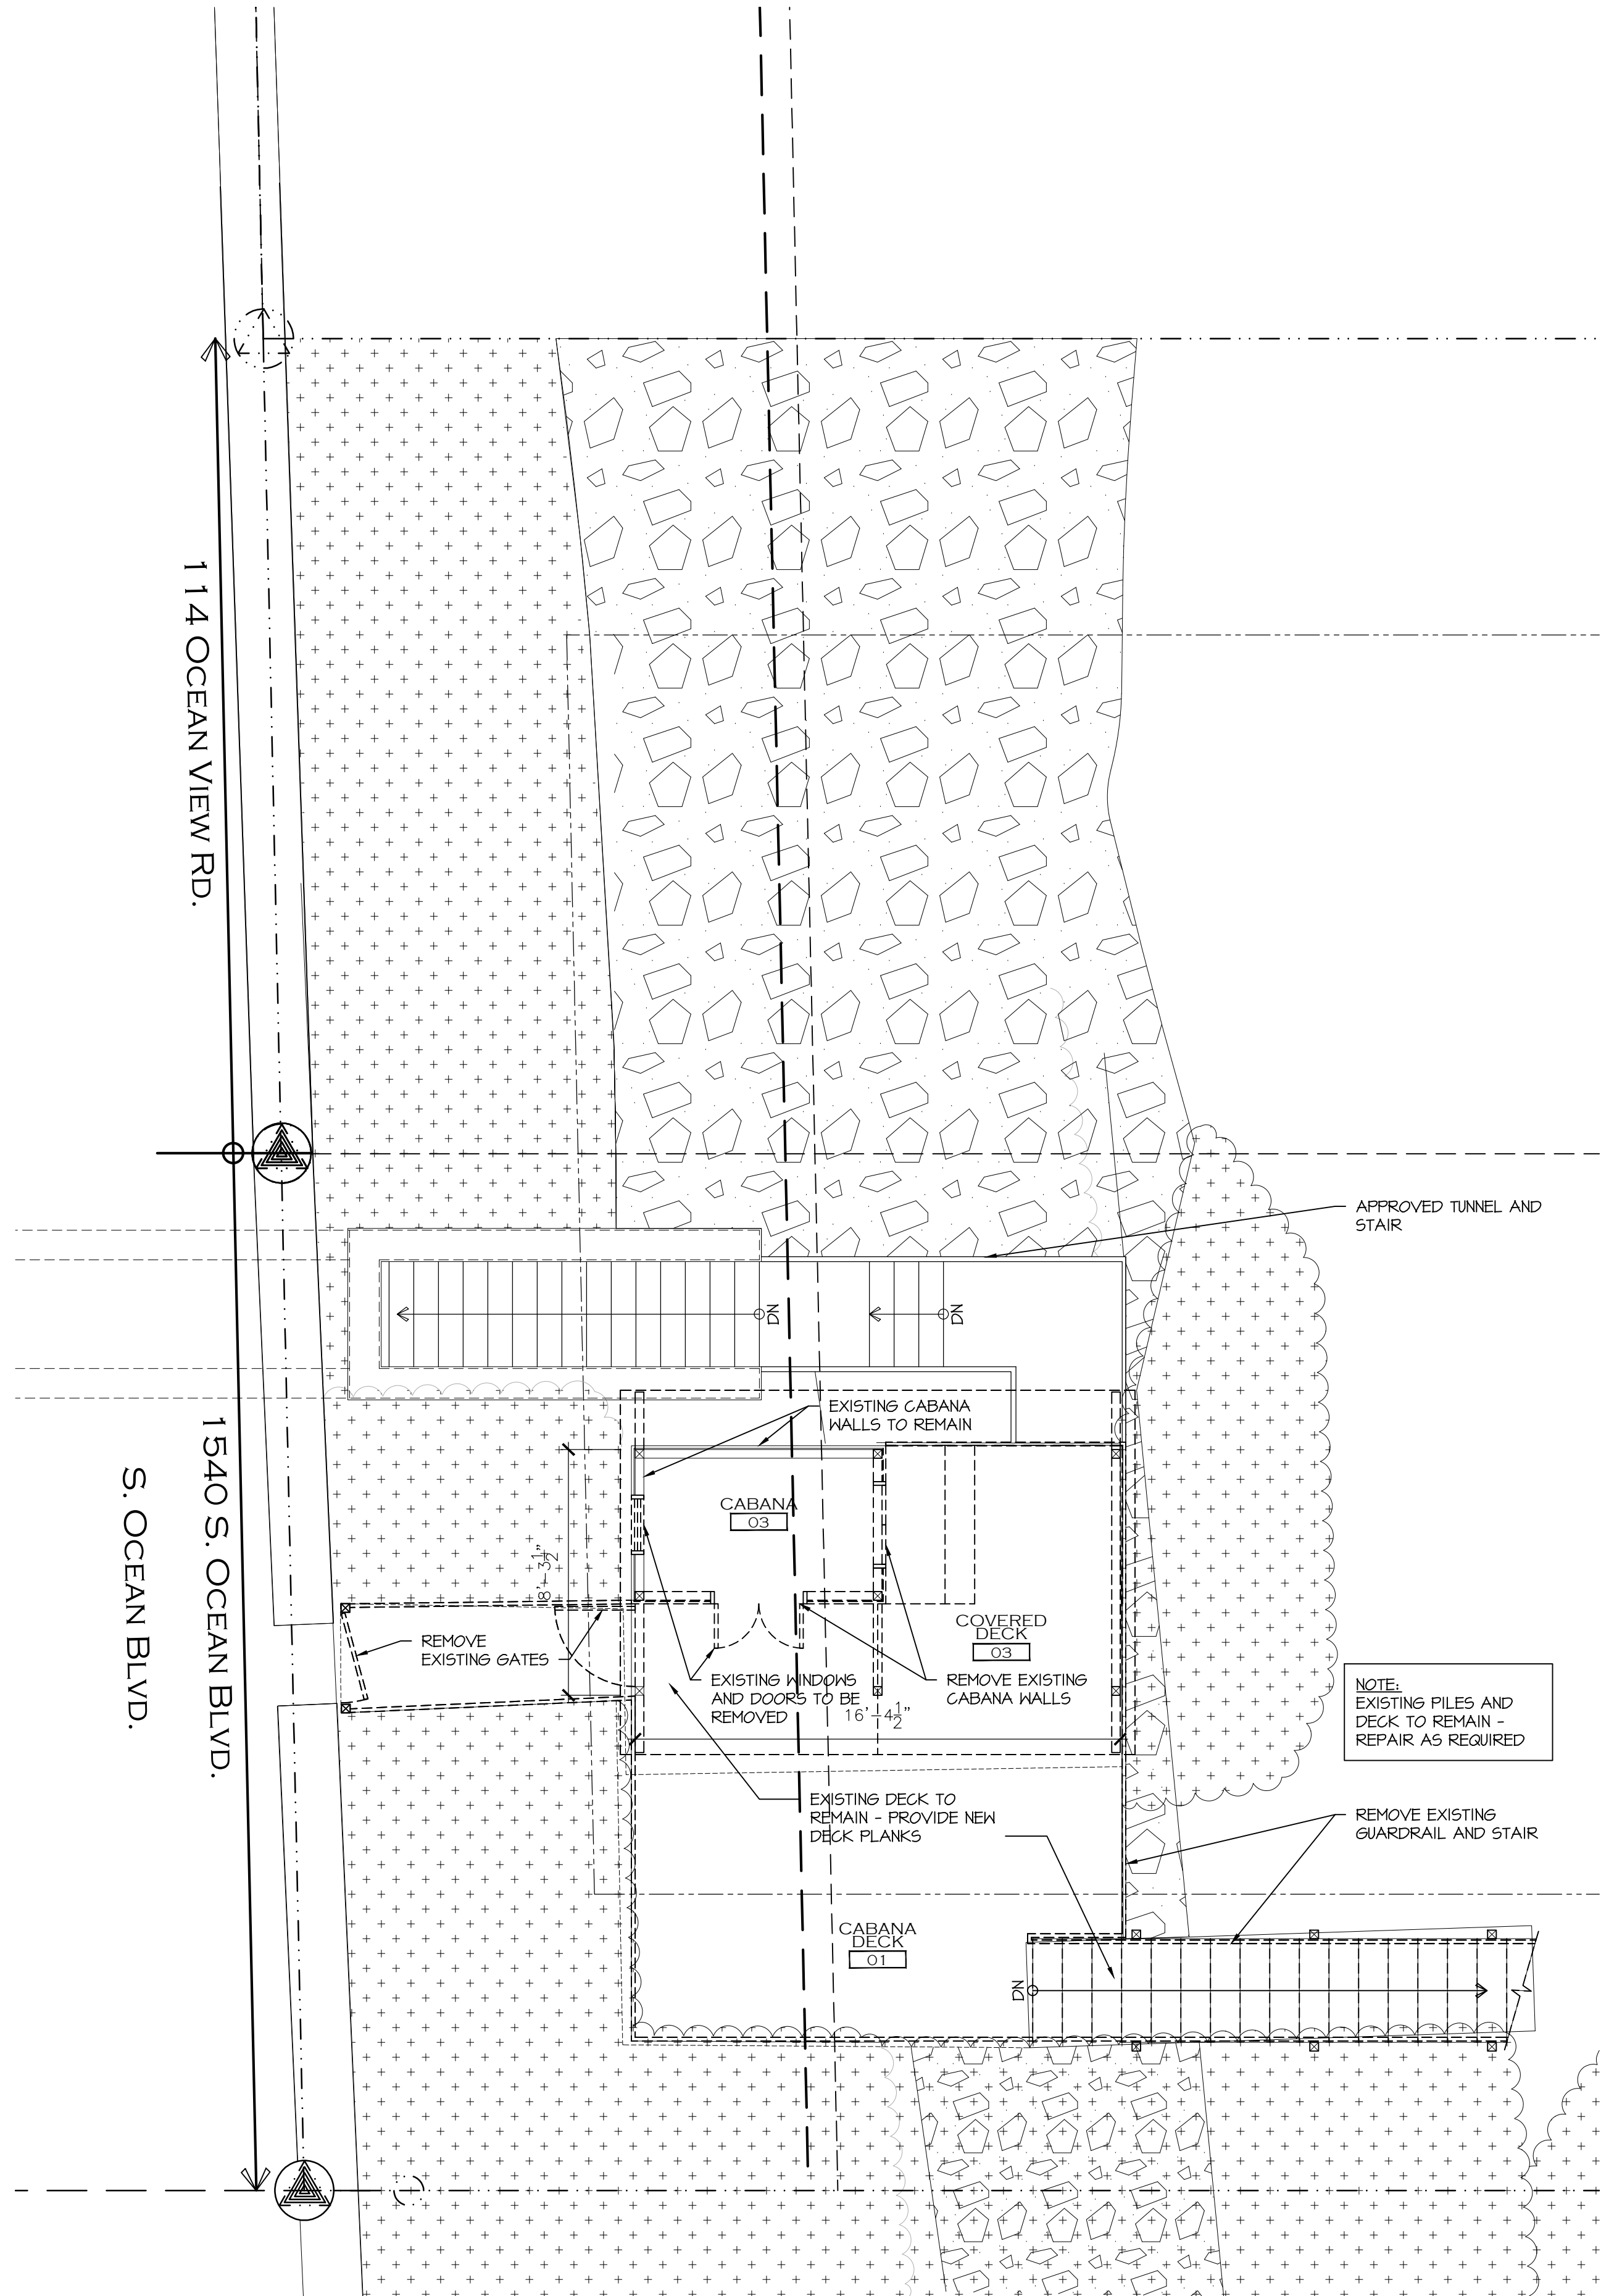

BEACH PARCEL DEMOLITION PLAN


SCALE 1/4" = 1'-0"

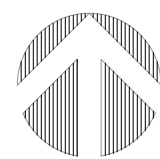

PROPOSED BEACH CABANA AT:

1540 S. OCEAN BLVD.

TOWN OF PALM BEACH

 

PALM BEACH COUNTY, FLORIDA

DAILEY JANSSEN ARCHITECTS

400 CLEVELAND STREET, SUITE 200, WEST PALM BEACH, FLORIDA 33401 TEL: 561-833-4107, LICENSE #AA-C001914

DATE: PRE-APP 11.21.2022

DRAWN: JKS

REVISIONS:

- FIRST SUBMITTAL: 12.08.2022
- SECOND SUBMITTAL: 12.21.2022
- ARCOM - MARCH: 03.06.2023
- ARCOM - APRIL: 04.06.2023

©COPYRIGHT 2022 DAILEY JANSSEN ARCHITECTS, P.A. ALL RIGHTS RESERVED.

SEAL

ROGER P. JANSSEN AR-14185


ARCOM # ARC-23-024
TC # ZON-23-033

DRAWING NO.

A-1.10



JOB NUMBER:

22-118

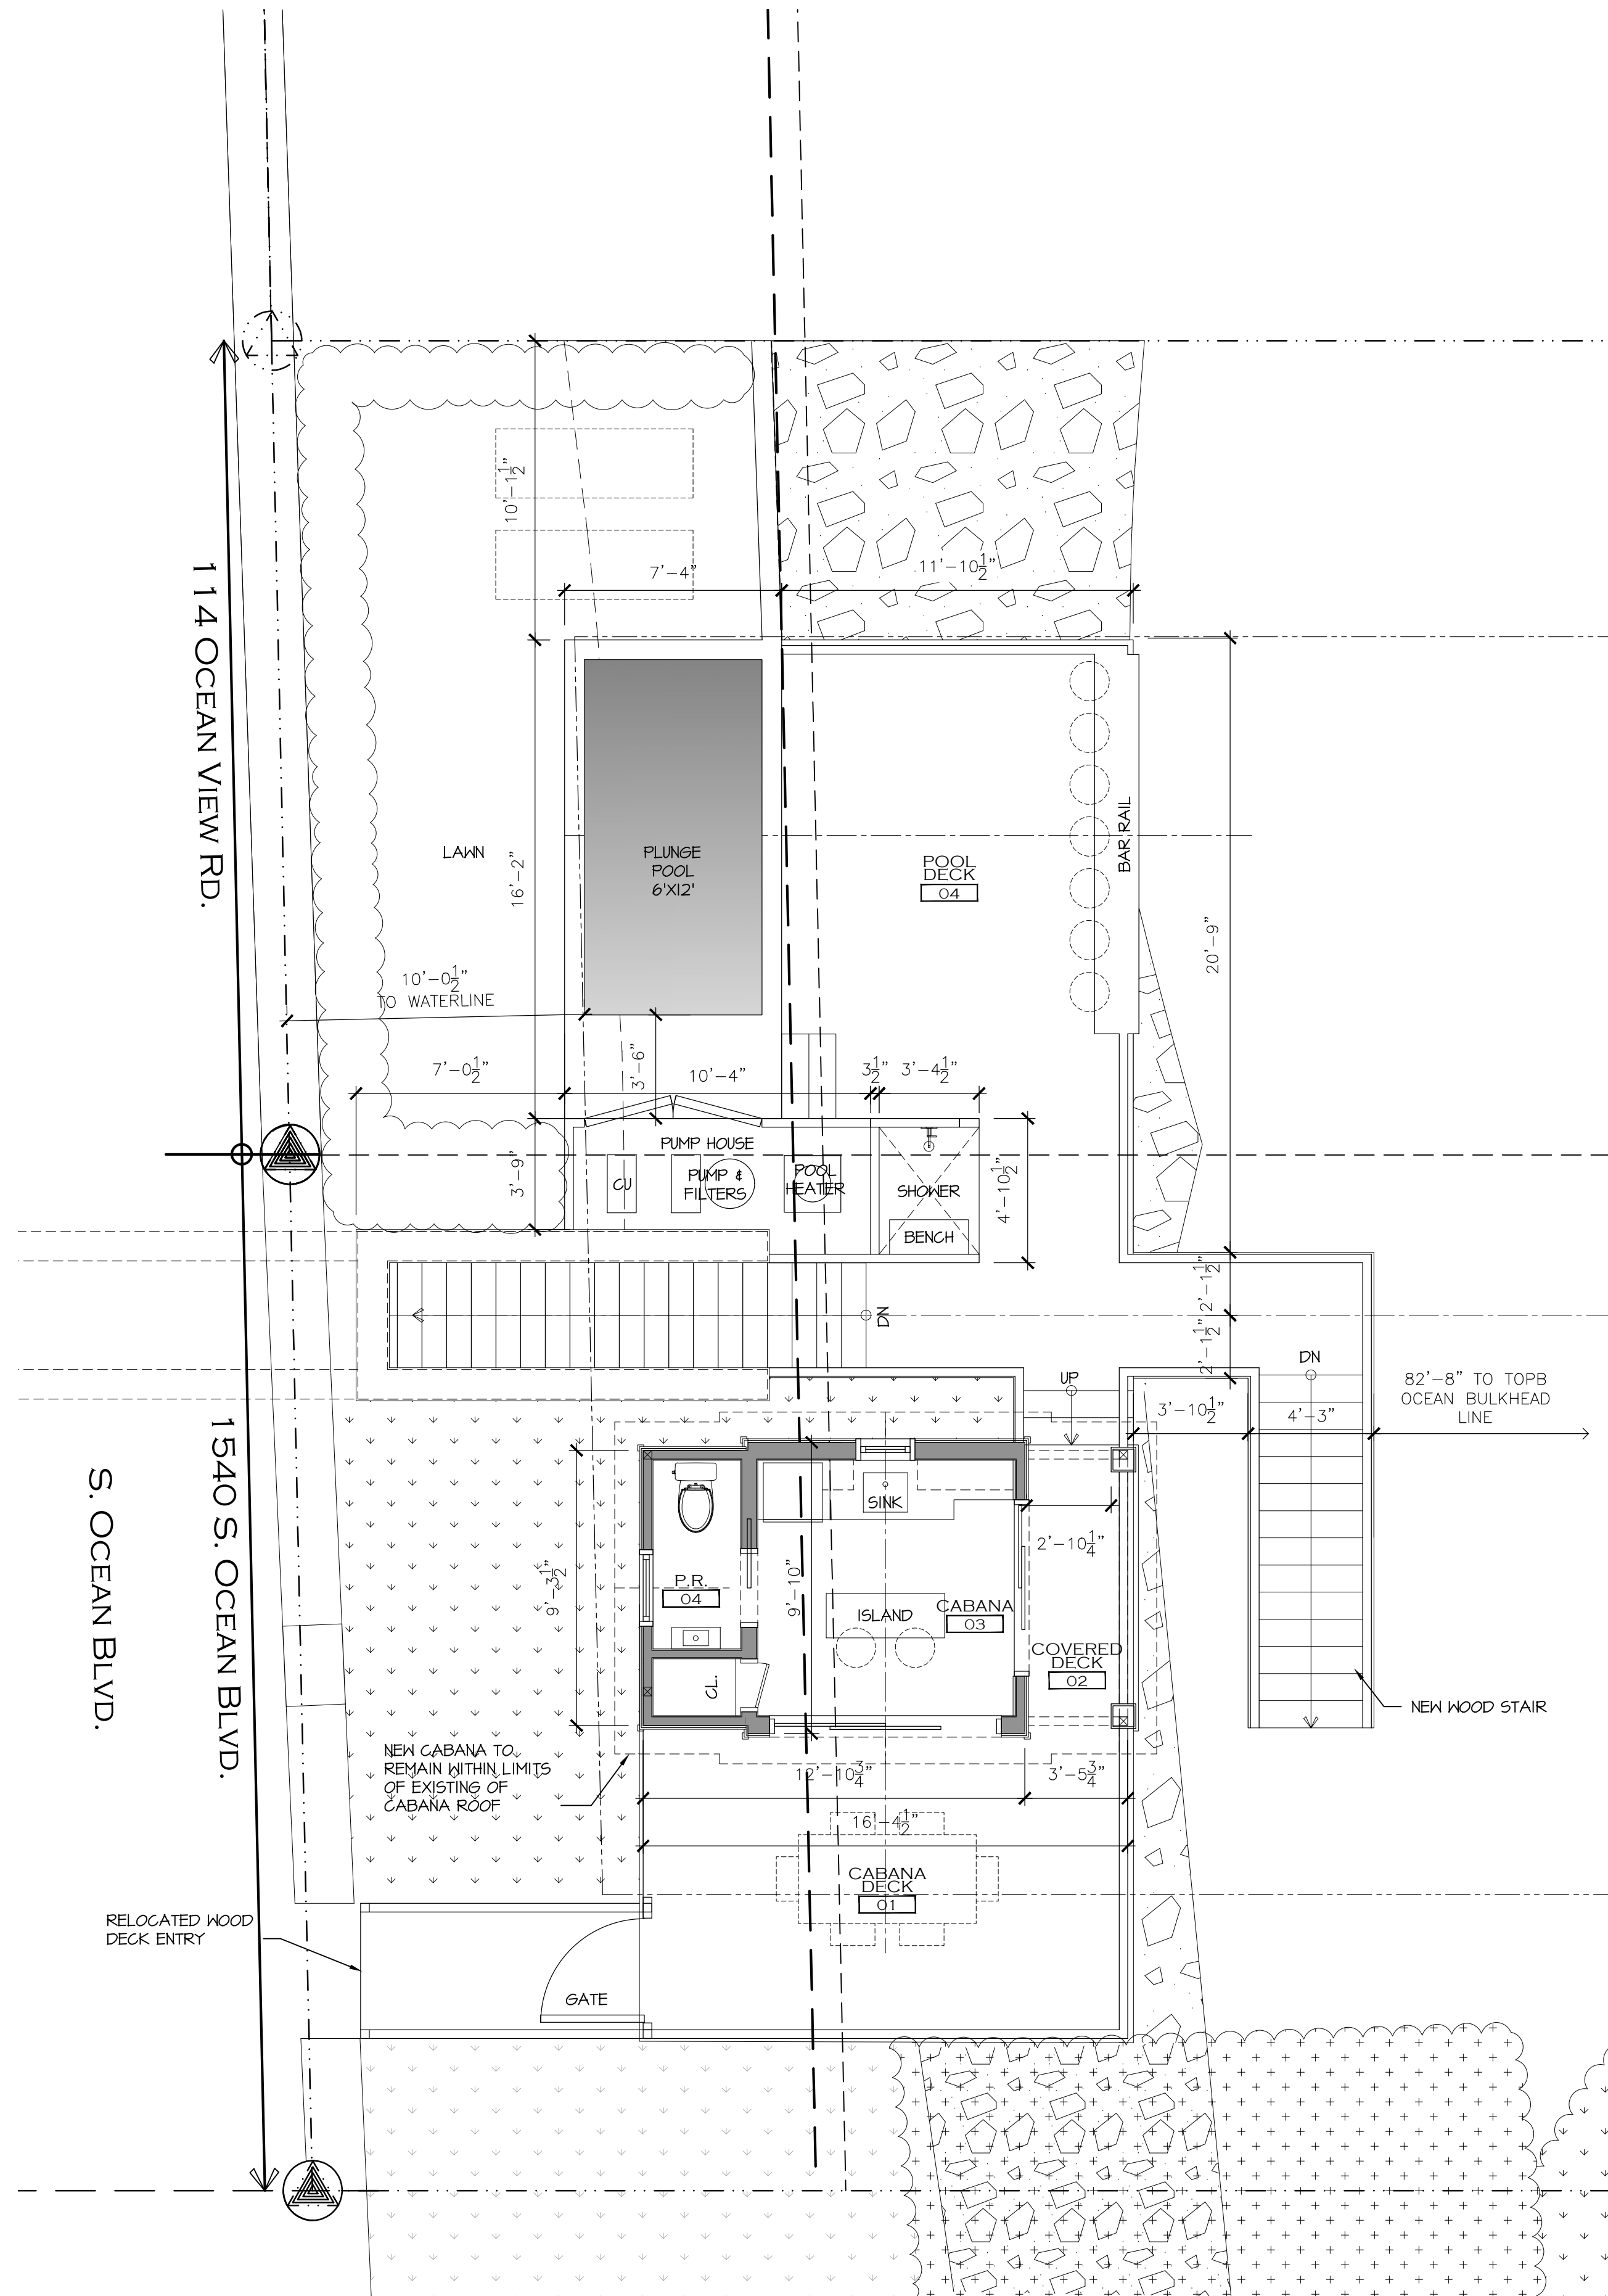


PREVIOUSLY PROPOSED BEACH
PARCEL PLAN

SCALE 1/4" = 1'-0"

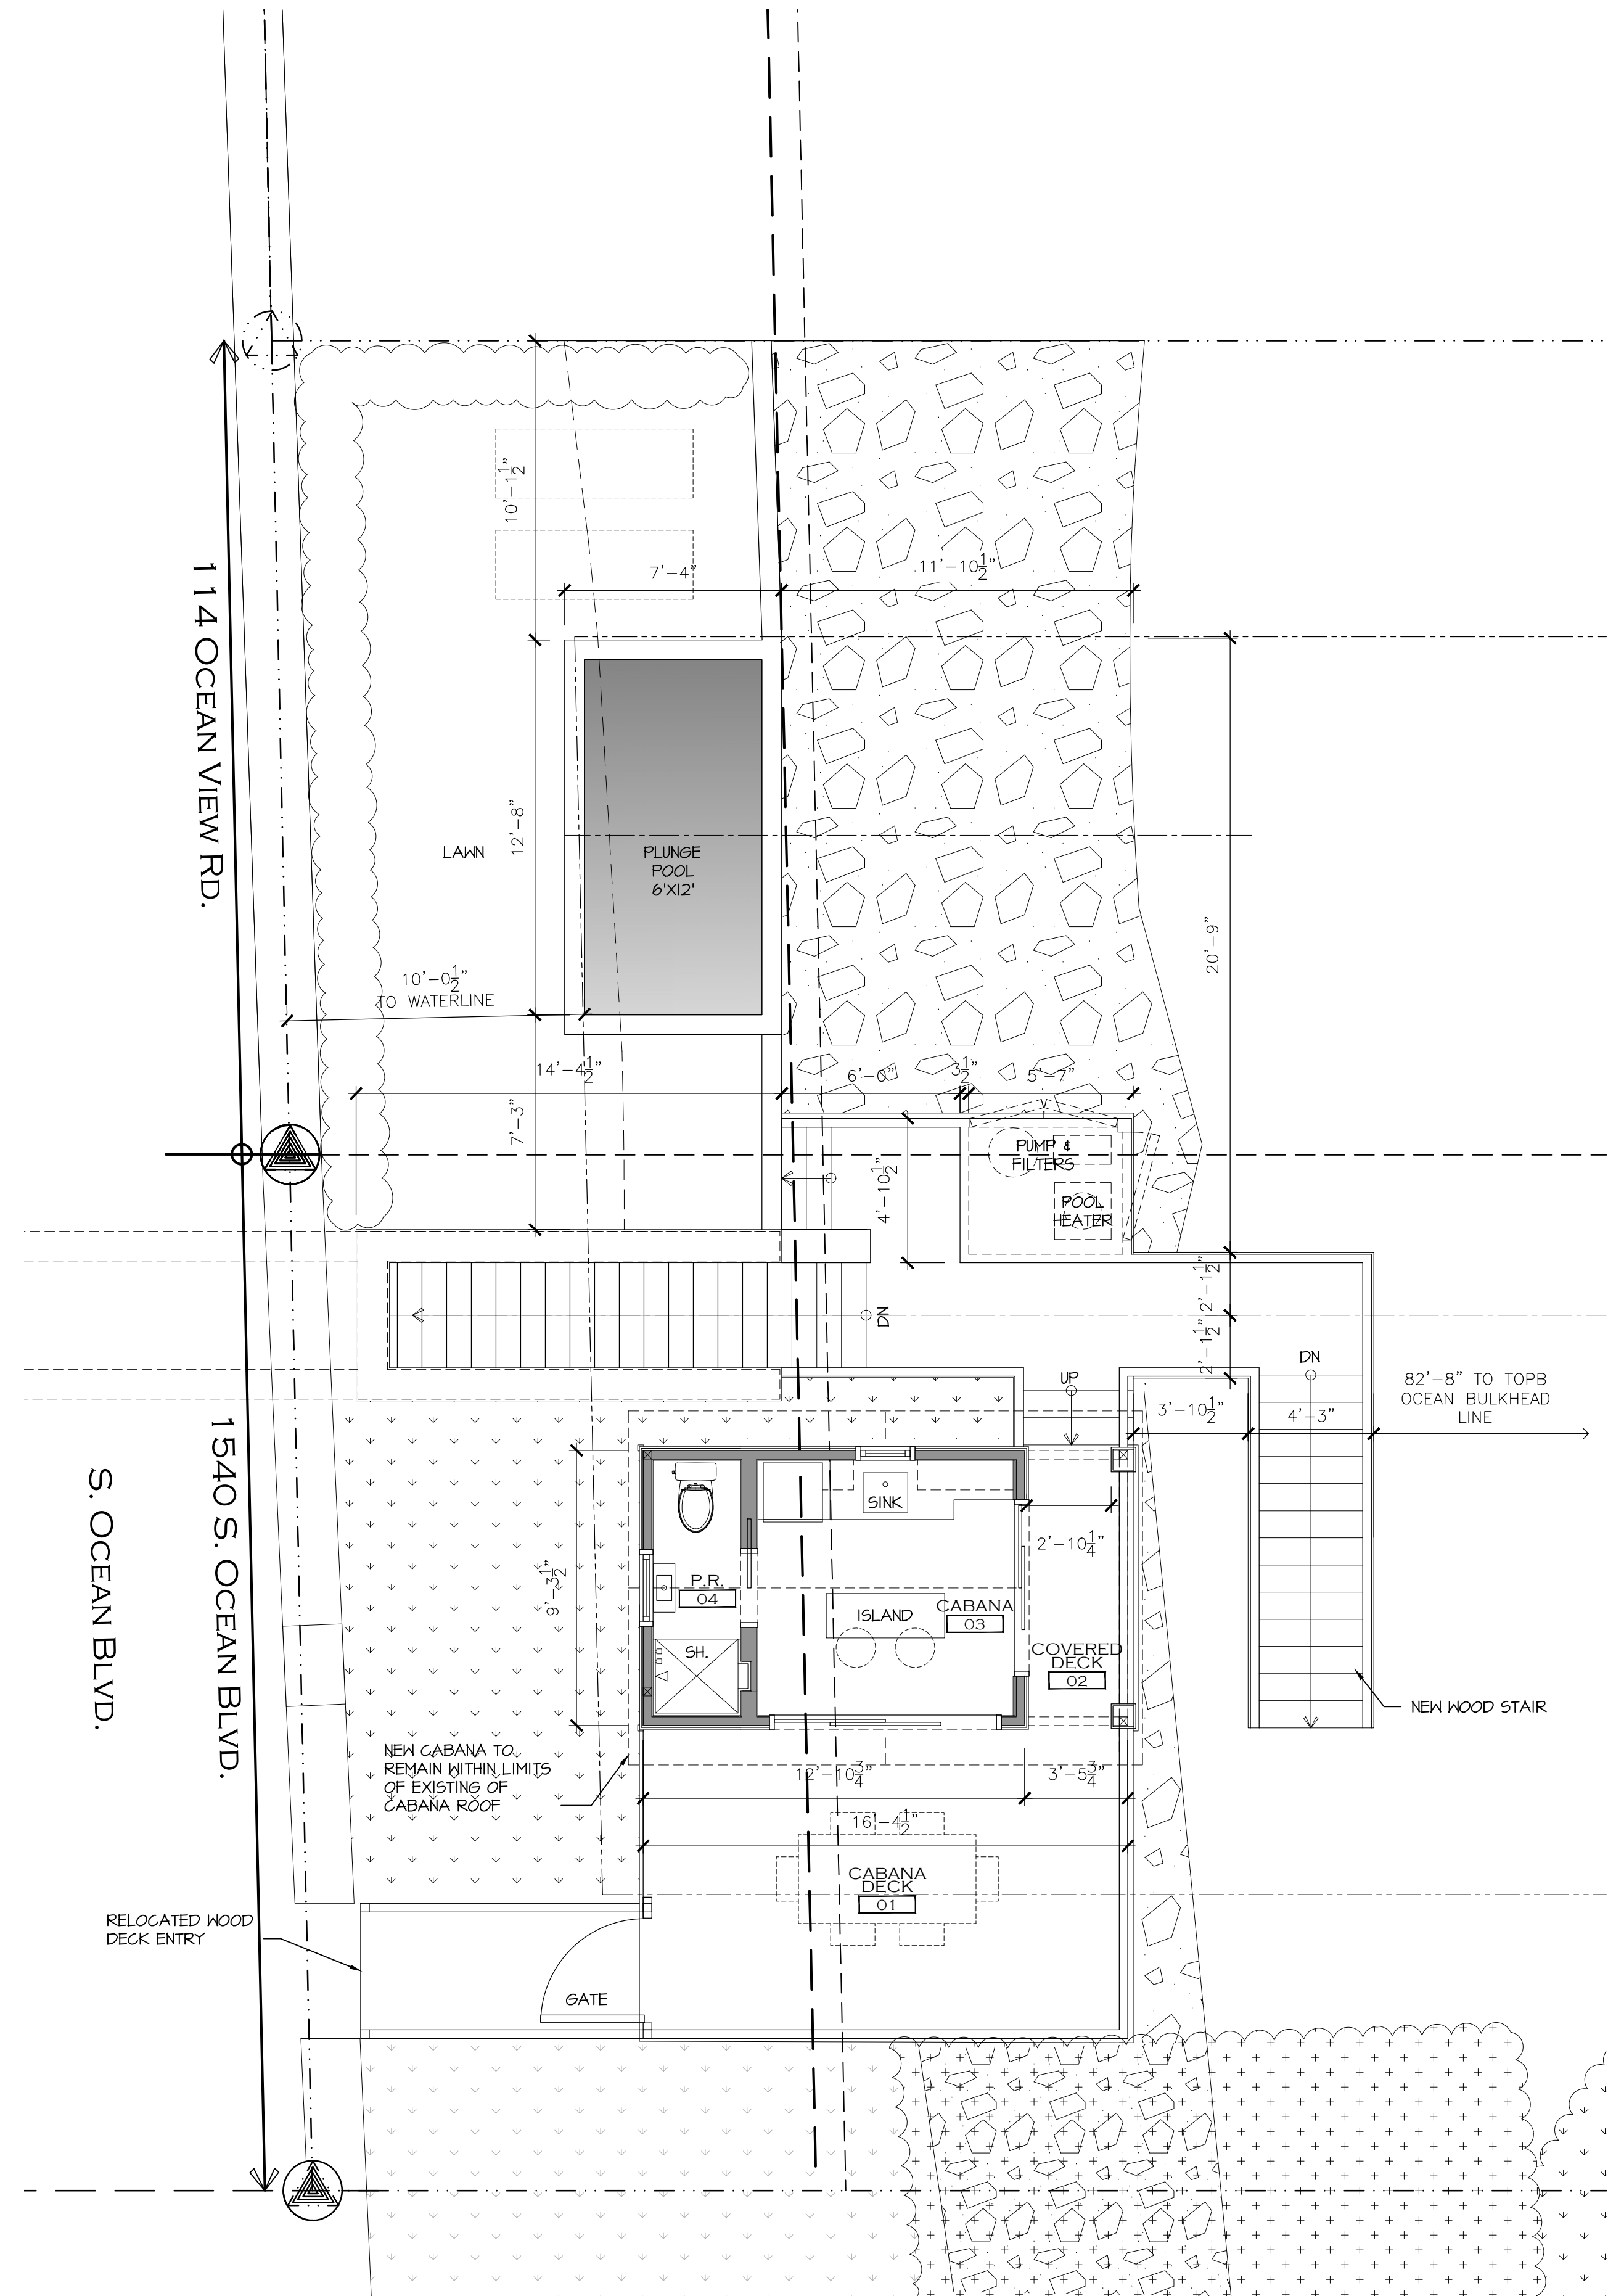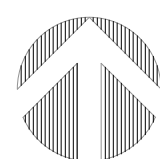

PROPOSED BEACH PARCEL PLAN

SCALE 1/4" = 1'-0"

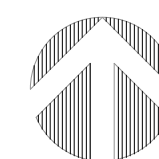

PROPOSED BEACH CABANA AT:

1540 S. OCEAN BLVD.

TOWN OF PALM BEACH

PALM BEACH COUNTY, FLORIDA

DAILEY JANSSEN ARCHITECTS

400 CLEVELAND STREET, SUITE 200, WEST PALM BEACH, FLORIDA 33411 TEL: 561-933-4707, LICENSE #AA-C00174

DATE: PRE-APP 11.21.2022

DRAWN: JKS

REVISIONS:

- FIRST SUBMITTAL: 12.08.2022
- SECOND SUBMITTAL: 12.21.2022
- ARCOM - MARCH: 03.06.2023
- ARCOM - APRIL: 04.06.2023

© COPYRIGHT 2022 DAILEY JANSSEN ARCHITECTS, P.A. ALL RIGHTS RESERVED.

SEAL

ROGER P. JANSSEN AR-14785


ARCOM # ARC-23-024
TC # ZON-23-033

DRAWING NO.

A-1.11


JOB NUMBER:

22-118

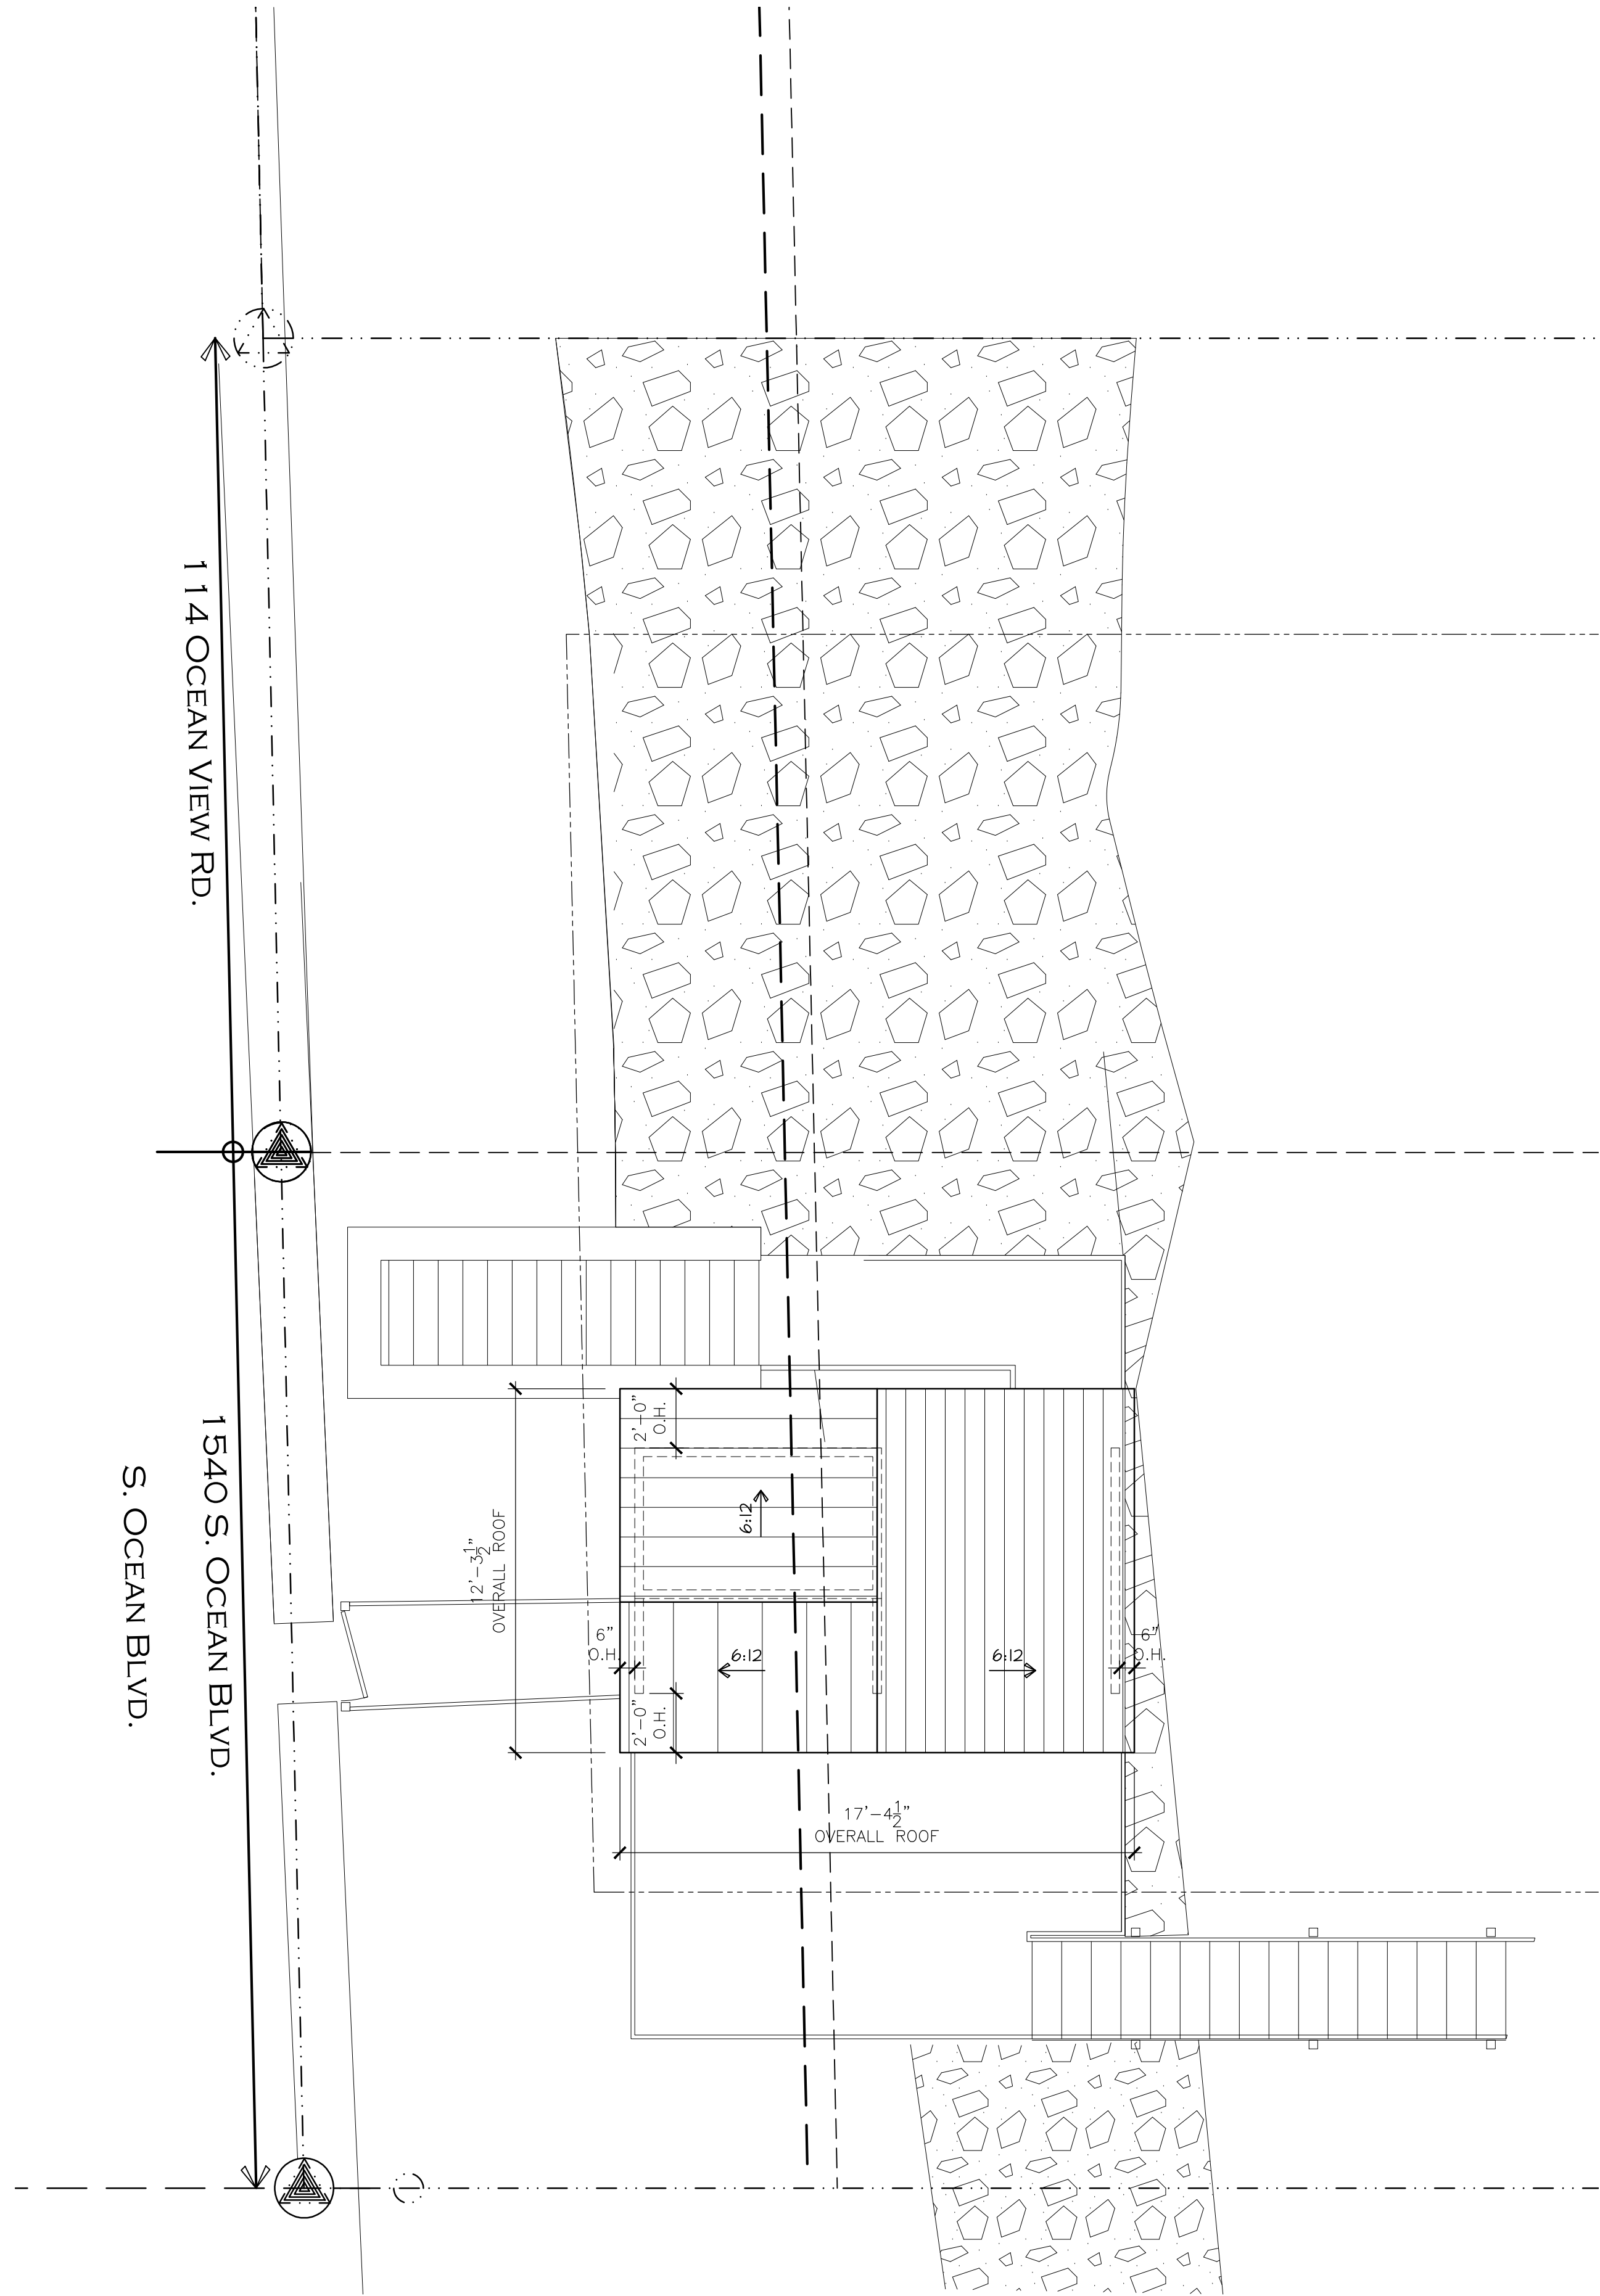

EXISTING CABANA ROOF PLAN

SCALE 1/4" = 1'-0"

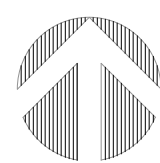

PROPOSED BEACH CABANA AT:

1540 S. OCEAN BLVD.

TOWN OF PALM BEACH

DAILEY JANSSEN ARCHITECTS

400 CLEVELAND STREET, SUITE 200, WEST PALM BEACH, FLORIDA 33401 TEL: 561-833-4101, LICENSE #AA-C001914

DATE: PRE-APP 11.21.2022

DRAWN: JKS

REVISIONS:

- FIRST SUBMITTAL: 12.08.2022
- SECOND SUBMITTAL: 12.21.2022
- ARCOM - MARCH: 03.06.2023
- ARCOM - APRIL: 04.06.2023

©COPYRIGHT 2022 DAILEY JANSSEN ARCHITECTS, P.A. ALL RIGHTS RESERVED.

SEAL

ROGER P. JANSSEN AR-14185


ARCOM # ARC-23-024
TC # ZON-23-033

DRAWING NO.



A-1.12

JOB NUMBER:

22-118

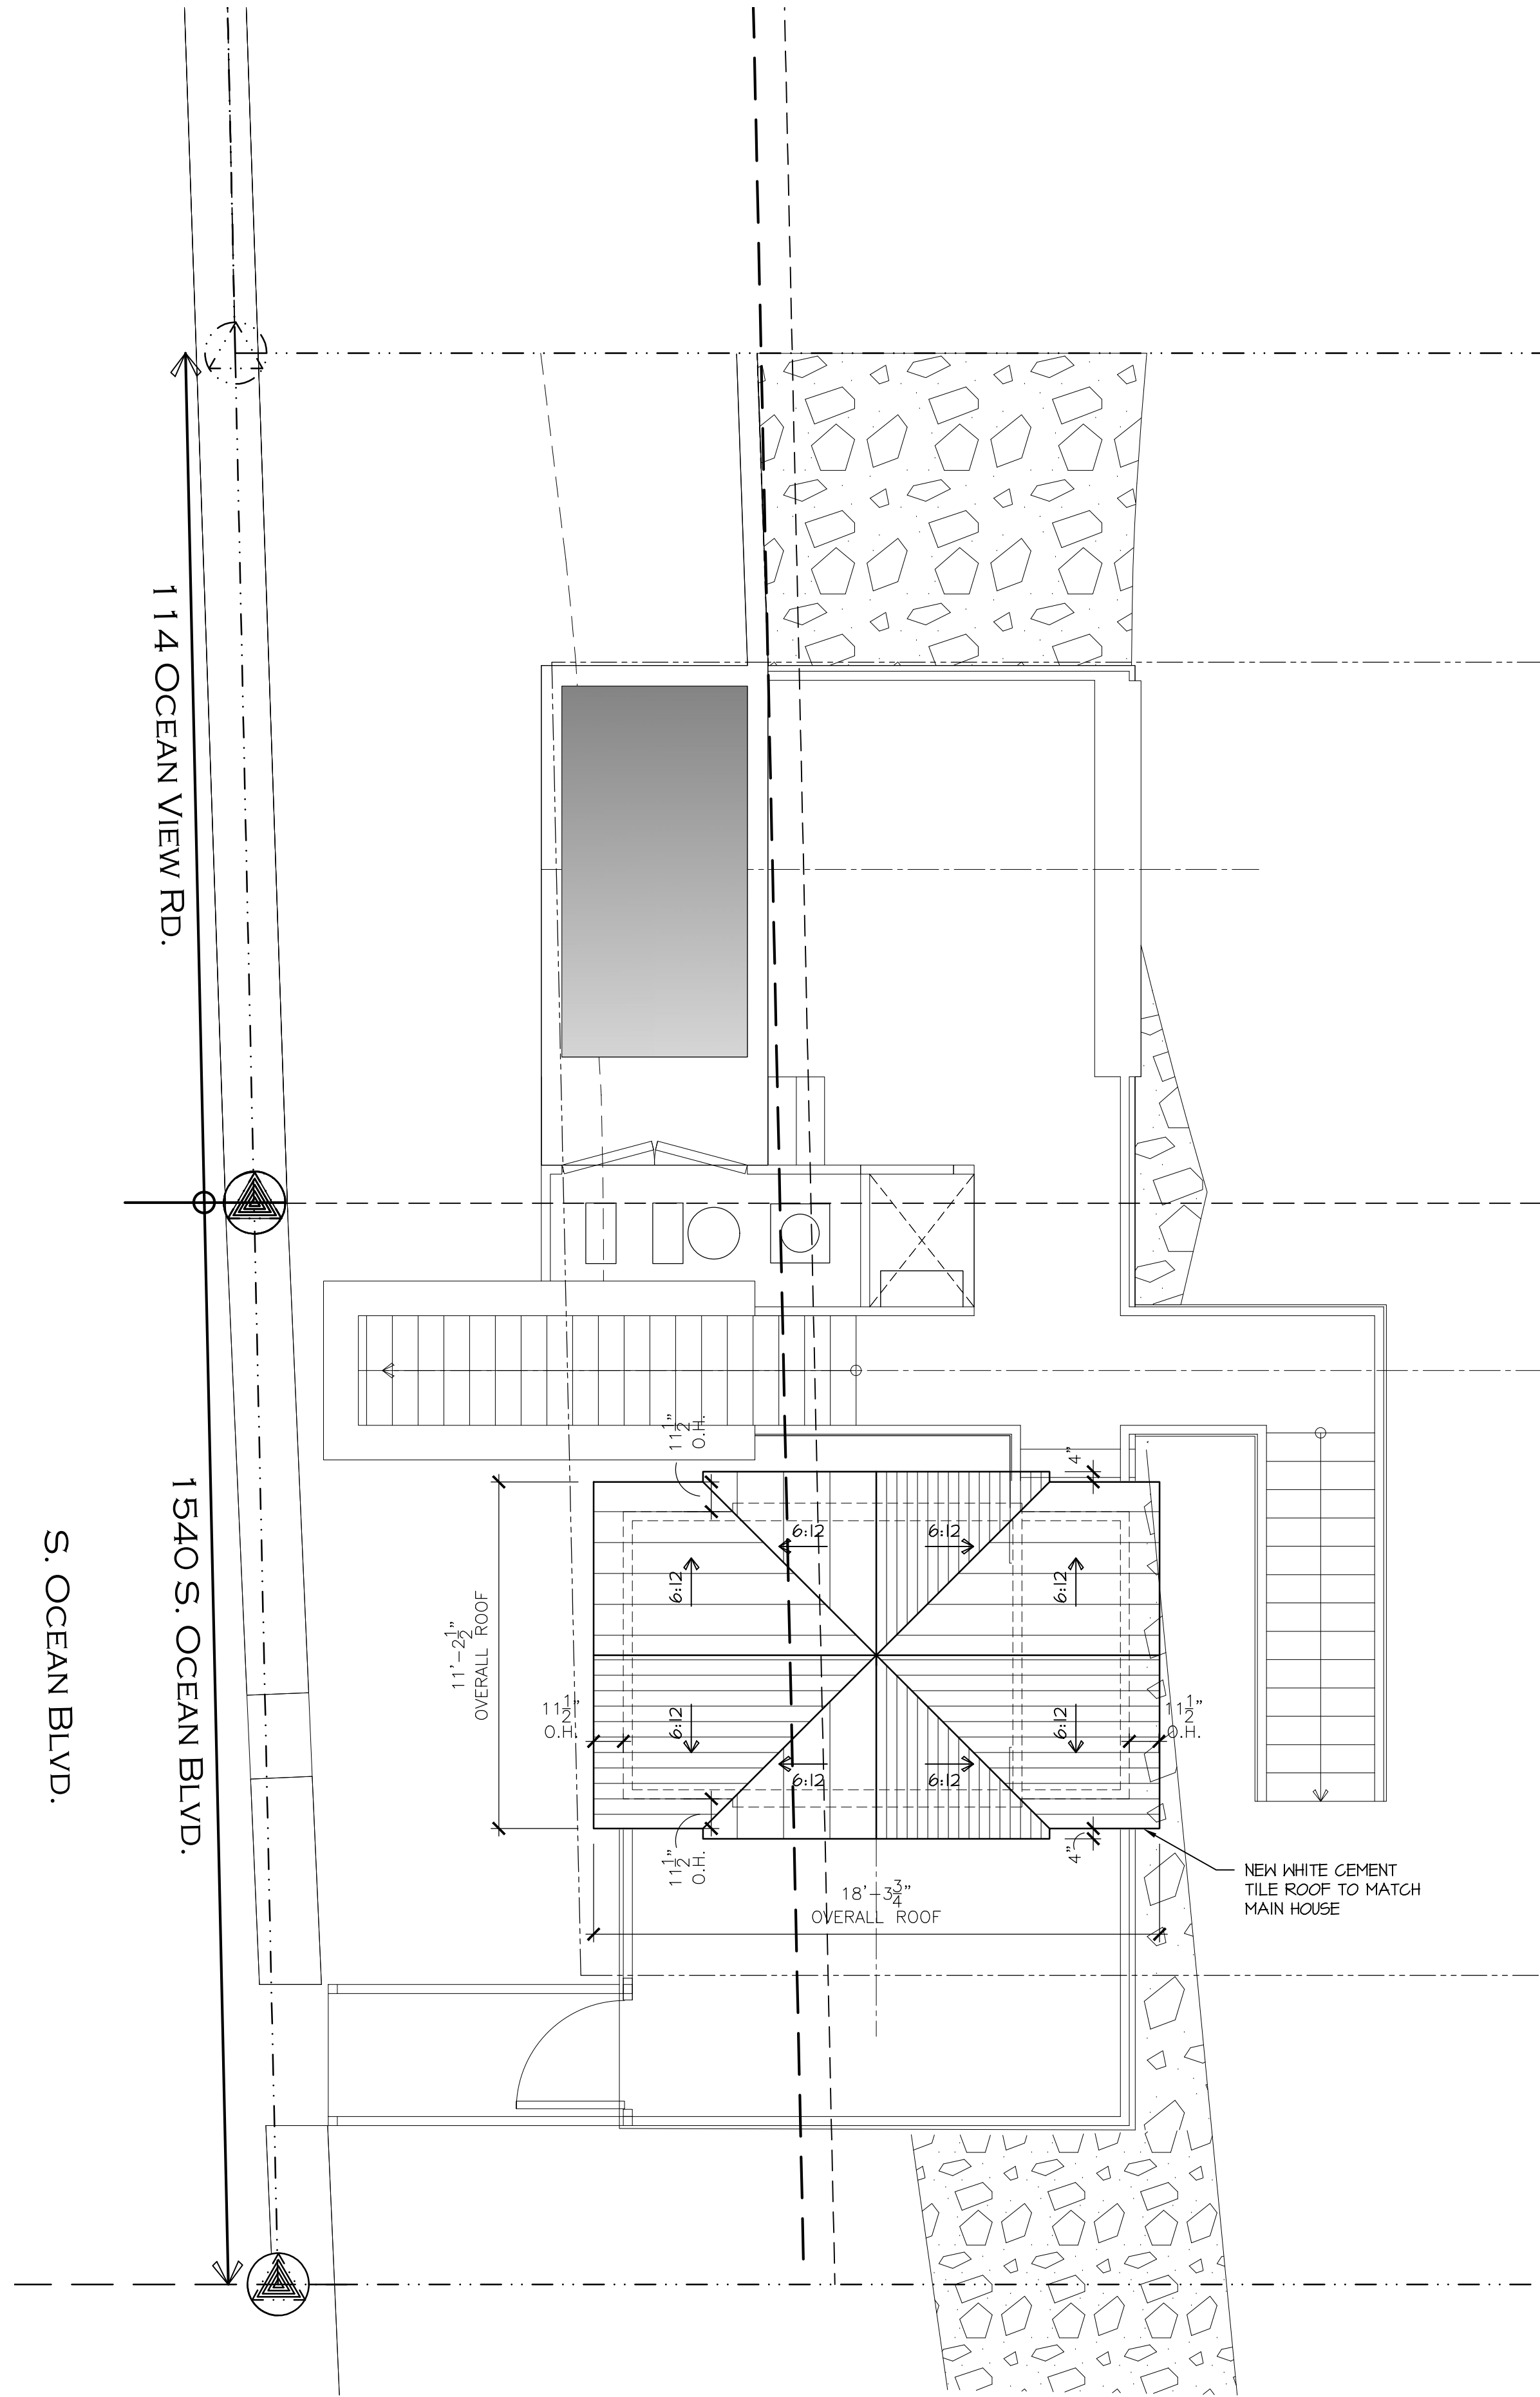


SCALE 1/4" = 1'-0"

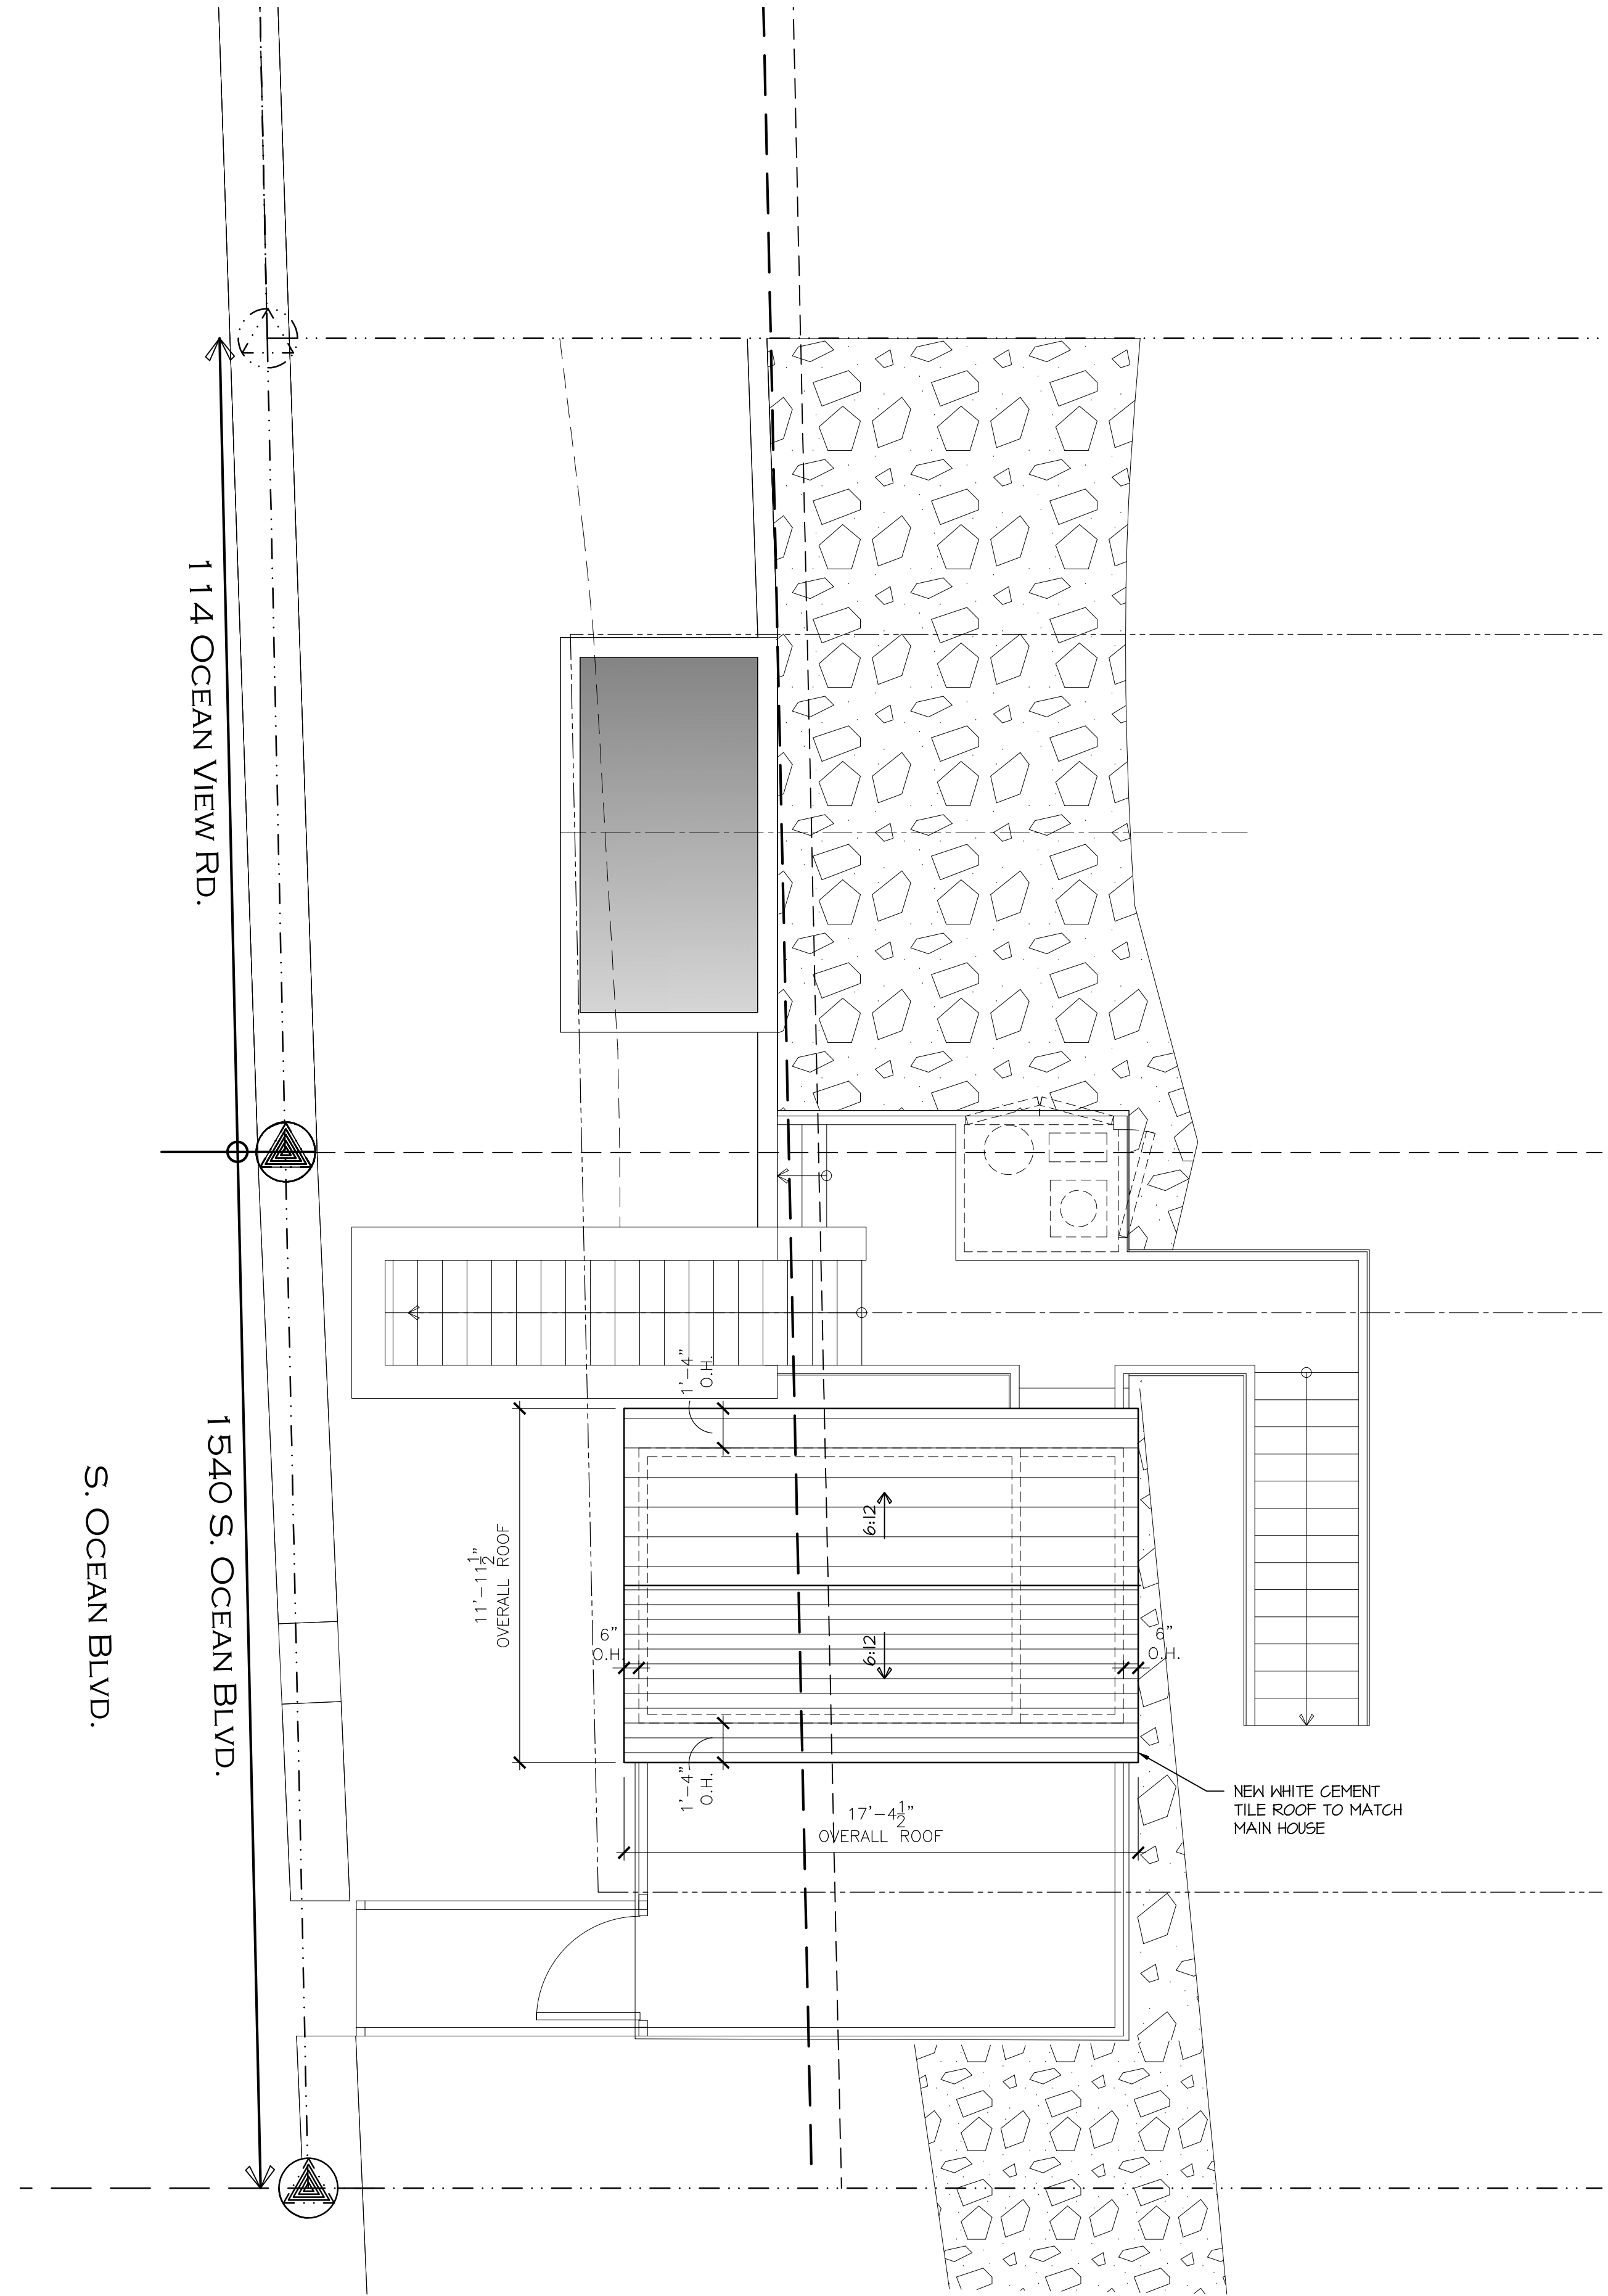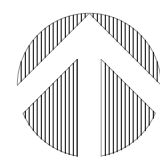

PROPOSED CABANA ROOF PLAN

SCALE 1/4" = 1'-0"

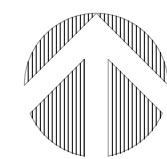

PROPOSED BEACH CABANA AT:

1540 S. OCEAN BLVD.

PALM BEACH COUNTY, FLORIDA

DAILEY JANSSEN ARCHITECTS

400 CLEVELAND STREET, SUITE 200, WEST PALM BEACH, FLORIDA 33401 TEL: 561-933-4707, LICENSE #AA-C001974

DATE: PRE-APP 11.21.2022

DRAWN: JKS

REVISIONS:

- FIRST SUBMITTAL: 12.08.2022
- SECOND SUBMITTAL: 12.21.2022
- ARCOM - MARCH: 03.06.2023
- ARCOM - APRIL: 04.06.2023

© COPYRIGHT 2022 DAILEY JANSSEN ARCHITECTS, P.A. ALL RIGHTS RESERVED.

SEAL

ROGER P. JANSSEN AR-14185


ARCOM # ARC-23-024
TC # ZON-23-033

DRAWING NO.

A-1.13


JOB NUMBER:

22-118

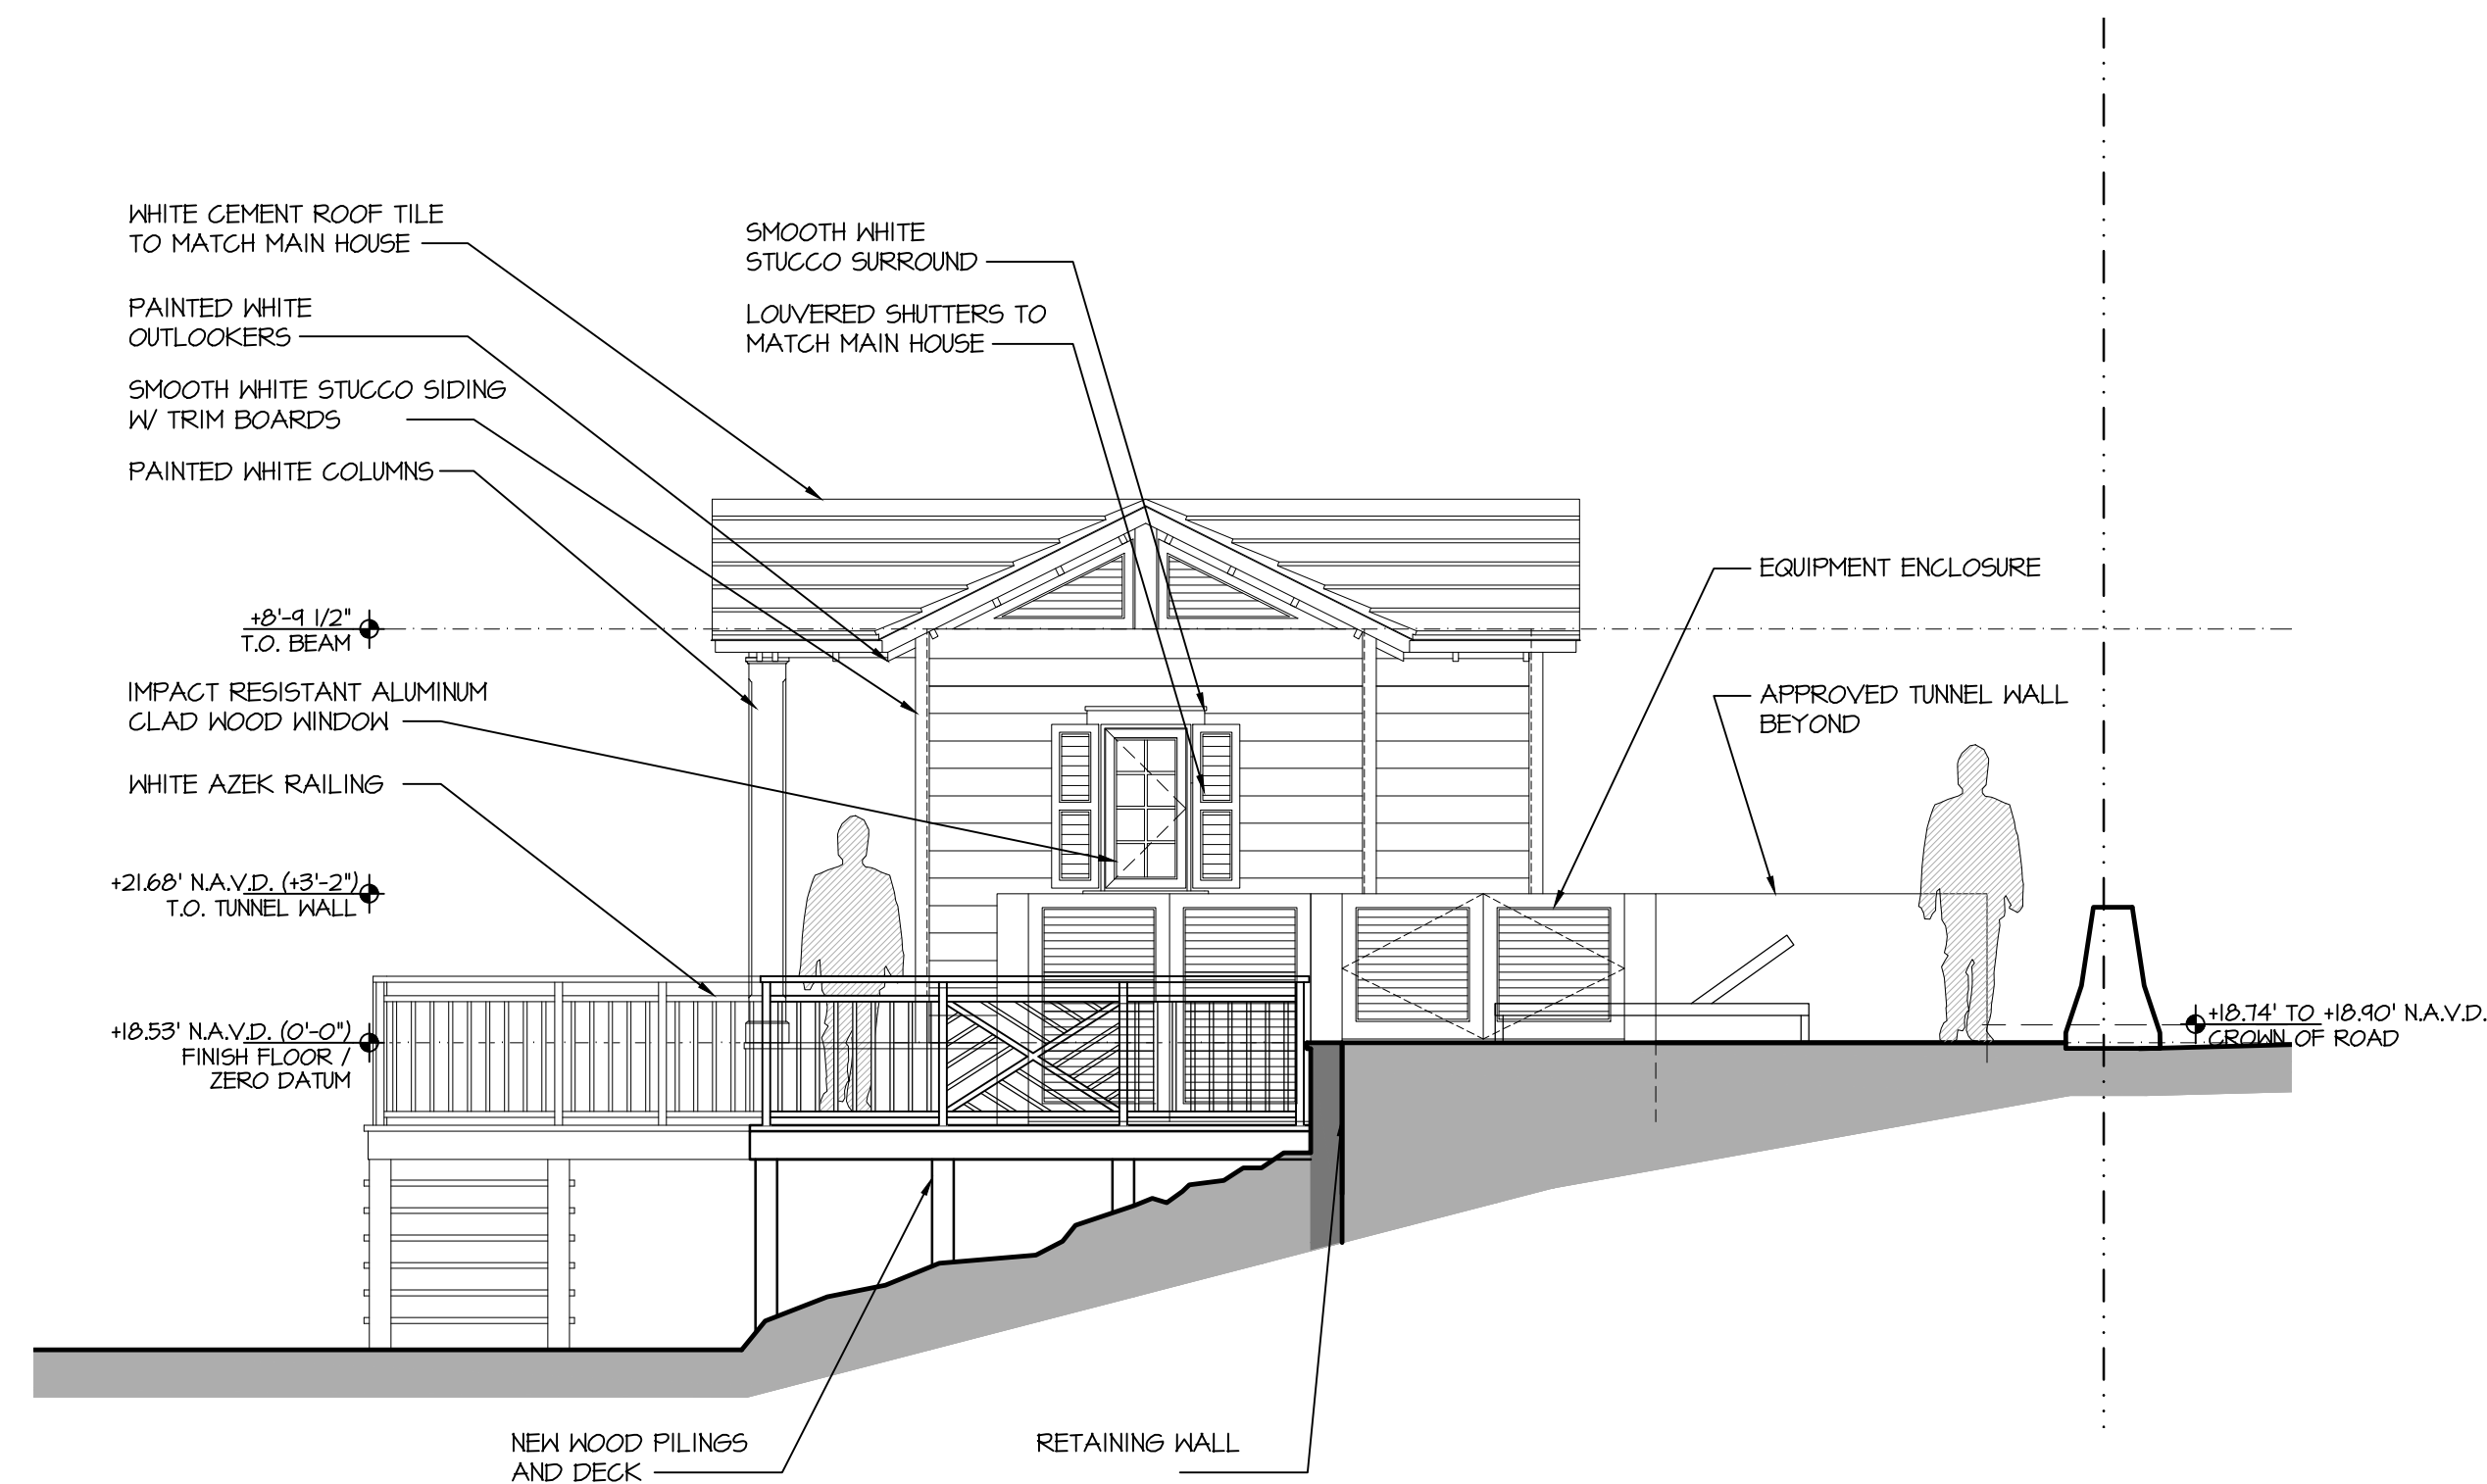


PREVIOUSLY PROPOSED NORTH EXTERIOR ELEVATION

SCALE 1/4" = 1'-0"

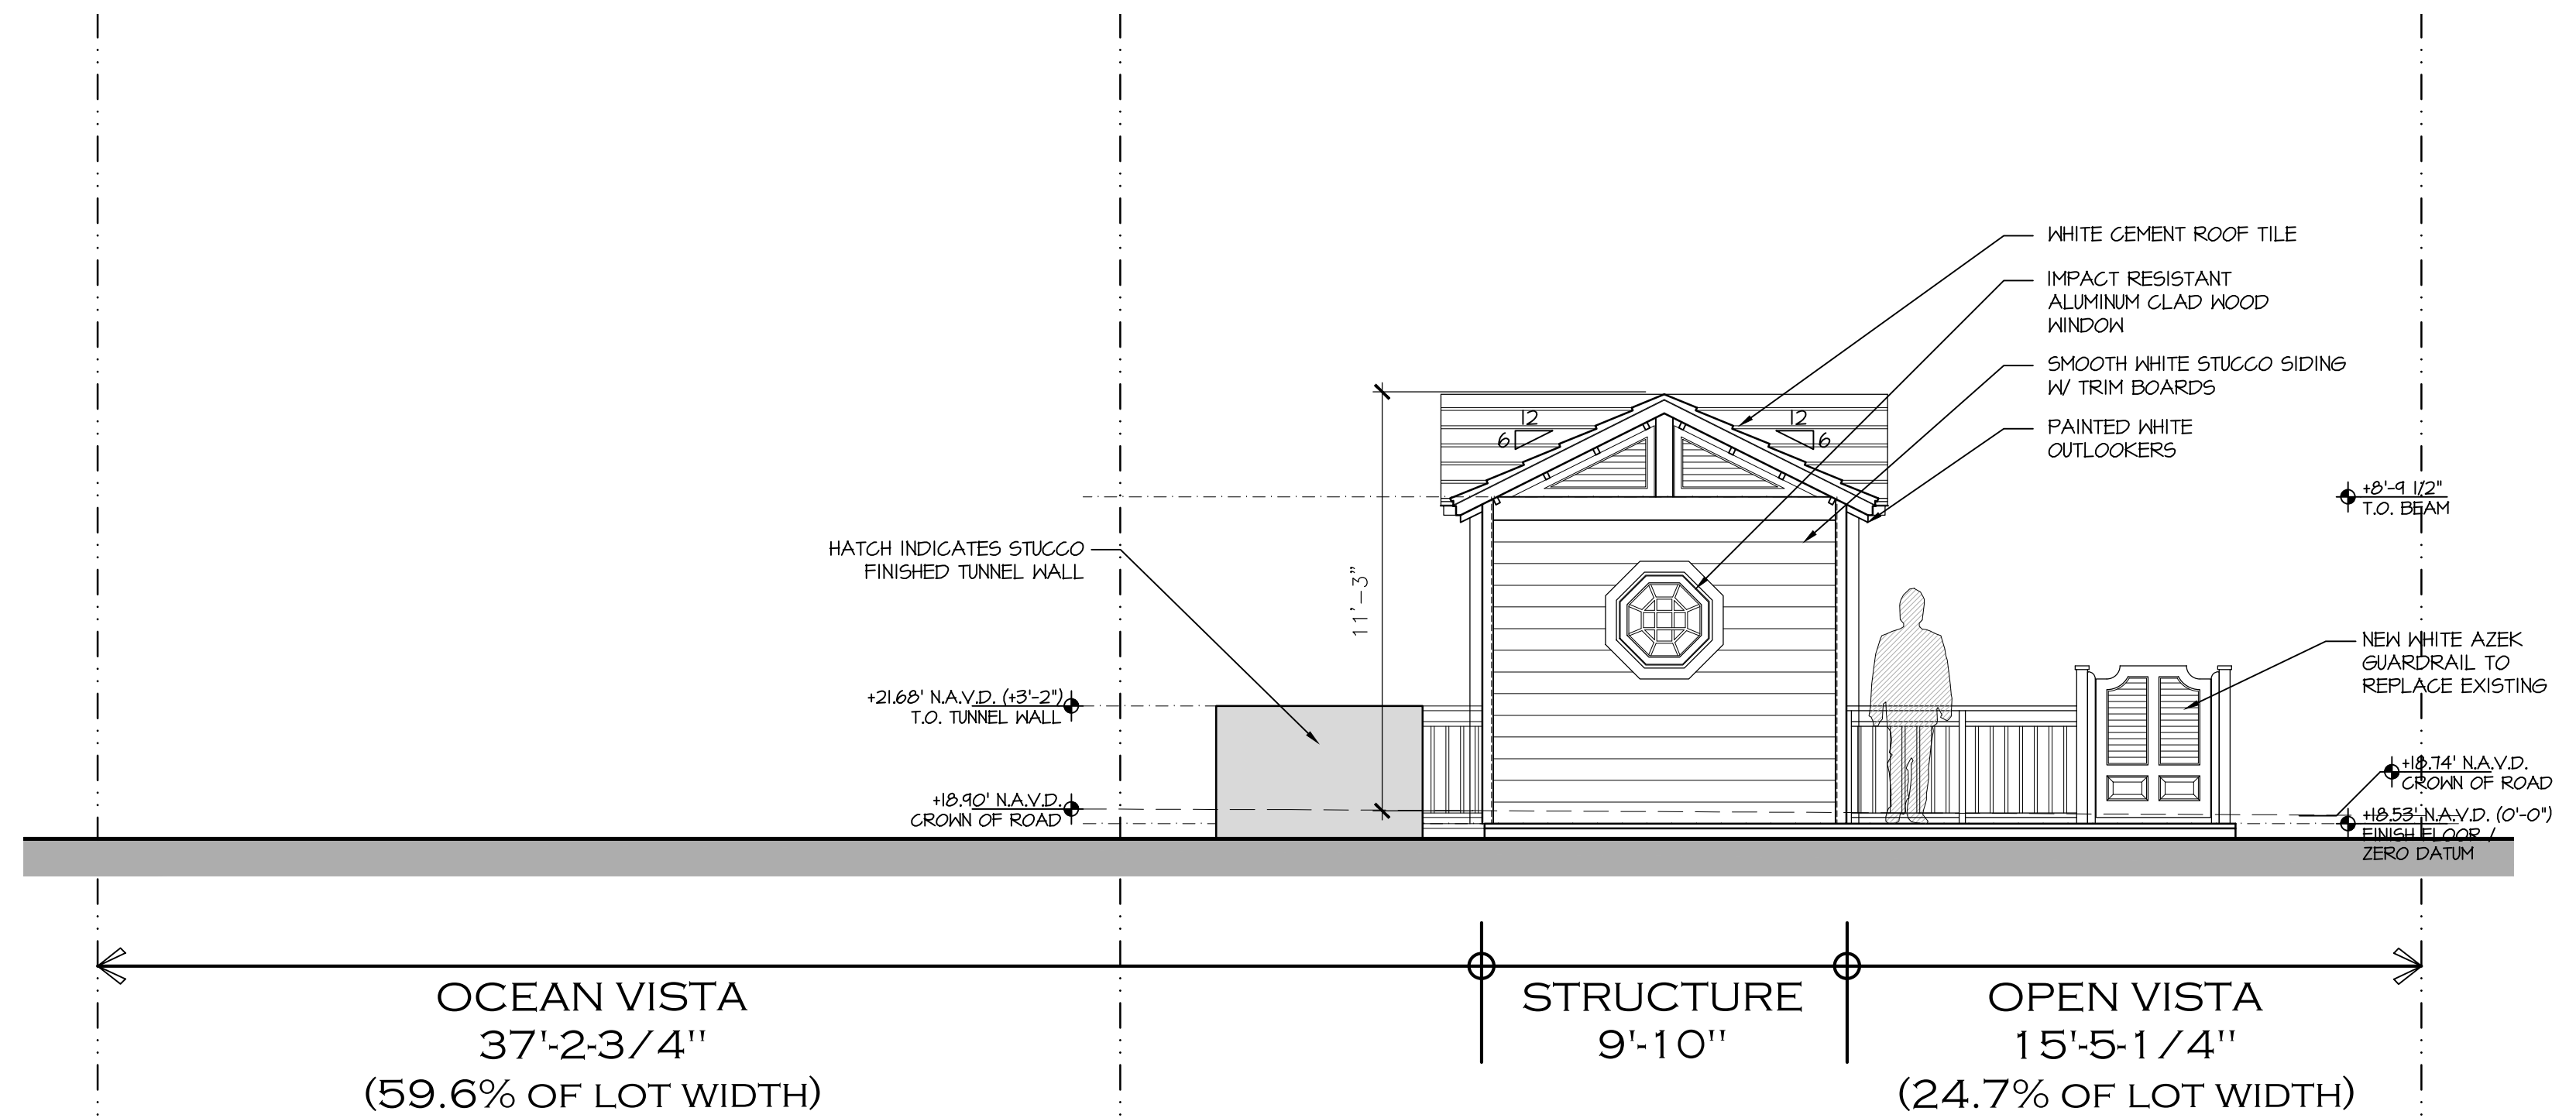


PREVIOUSLY PROPOSED WEST EXTERIOR ELEVATION - S. OCEAN BLVD.

SCALE 1/4" = 1'-0"

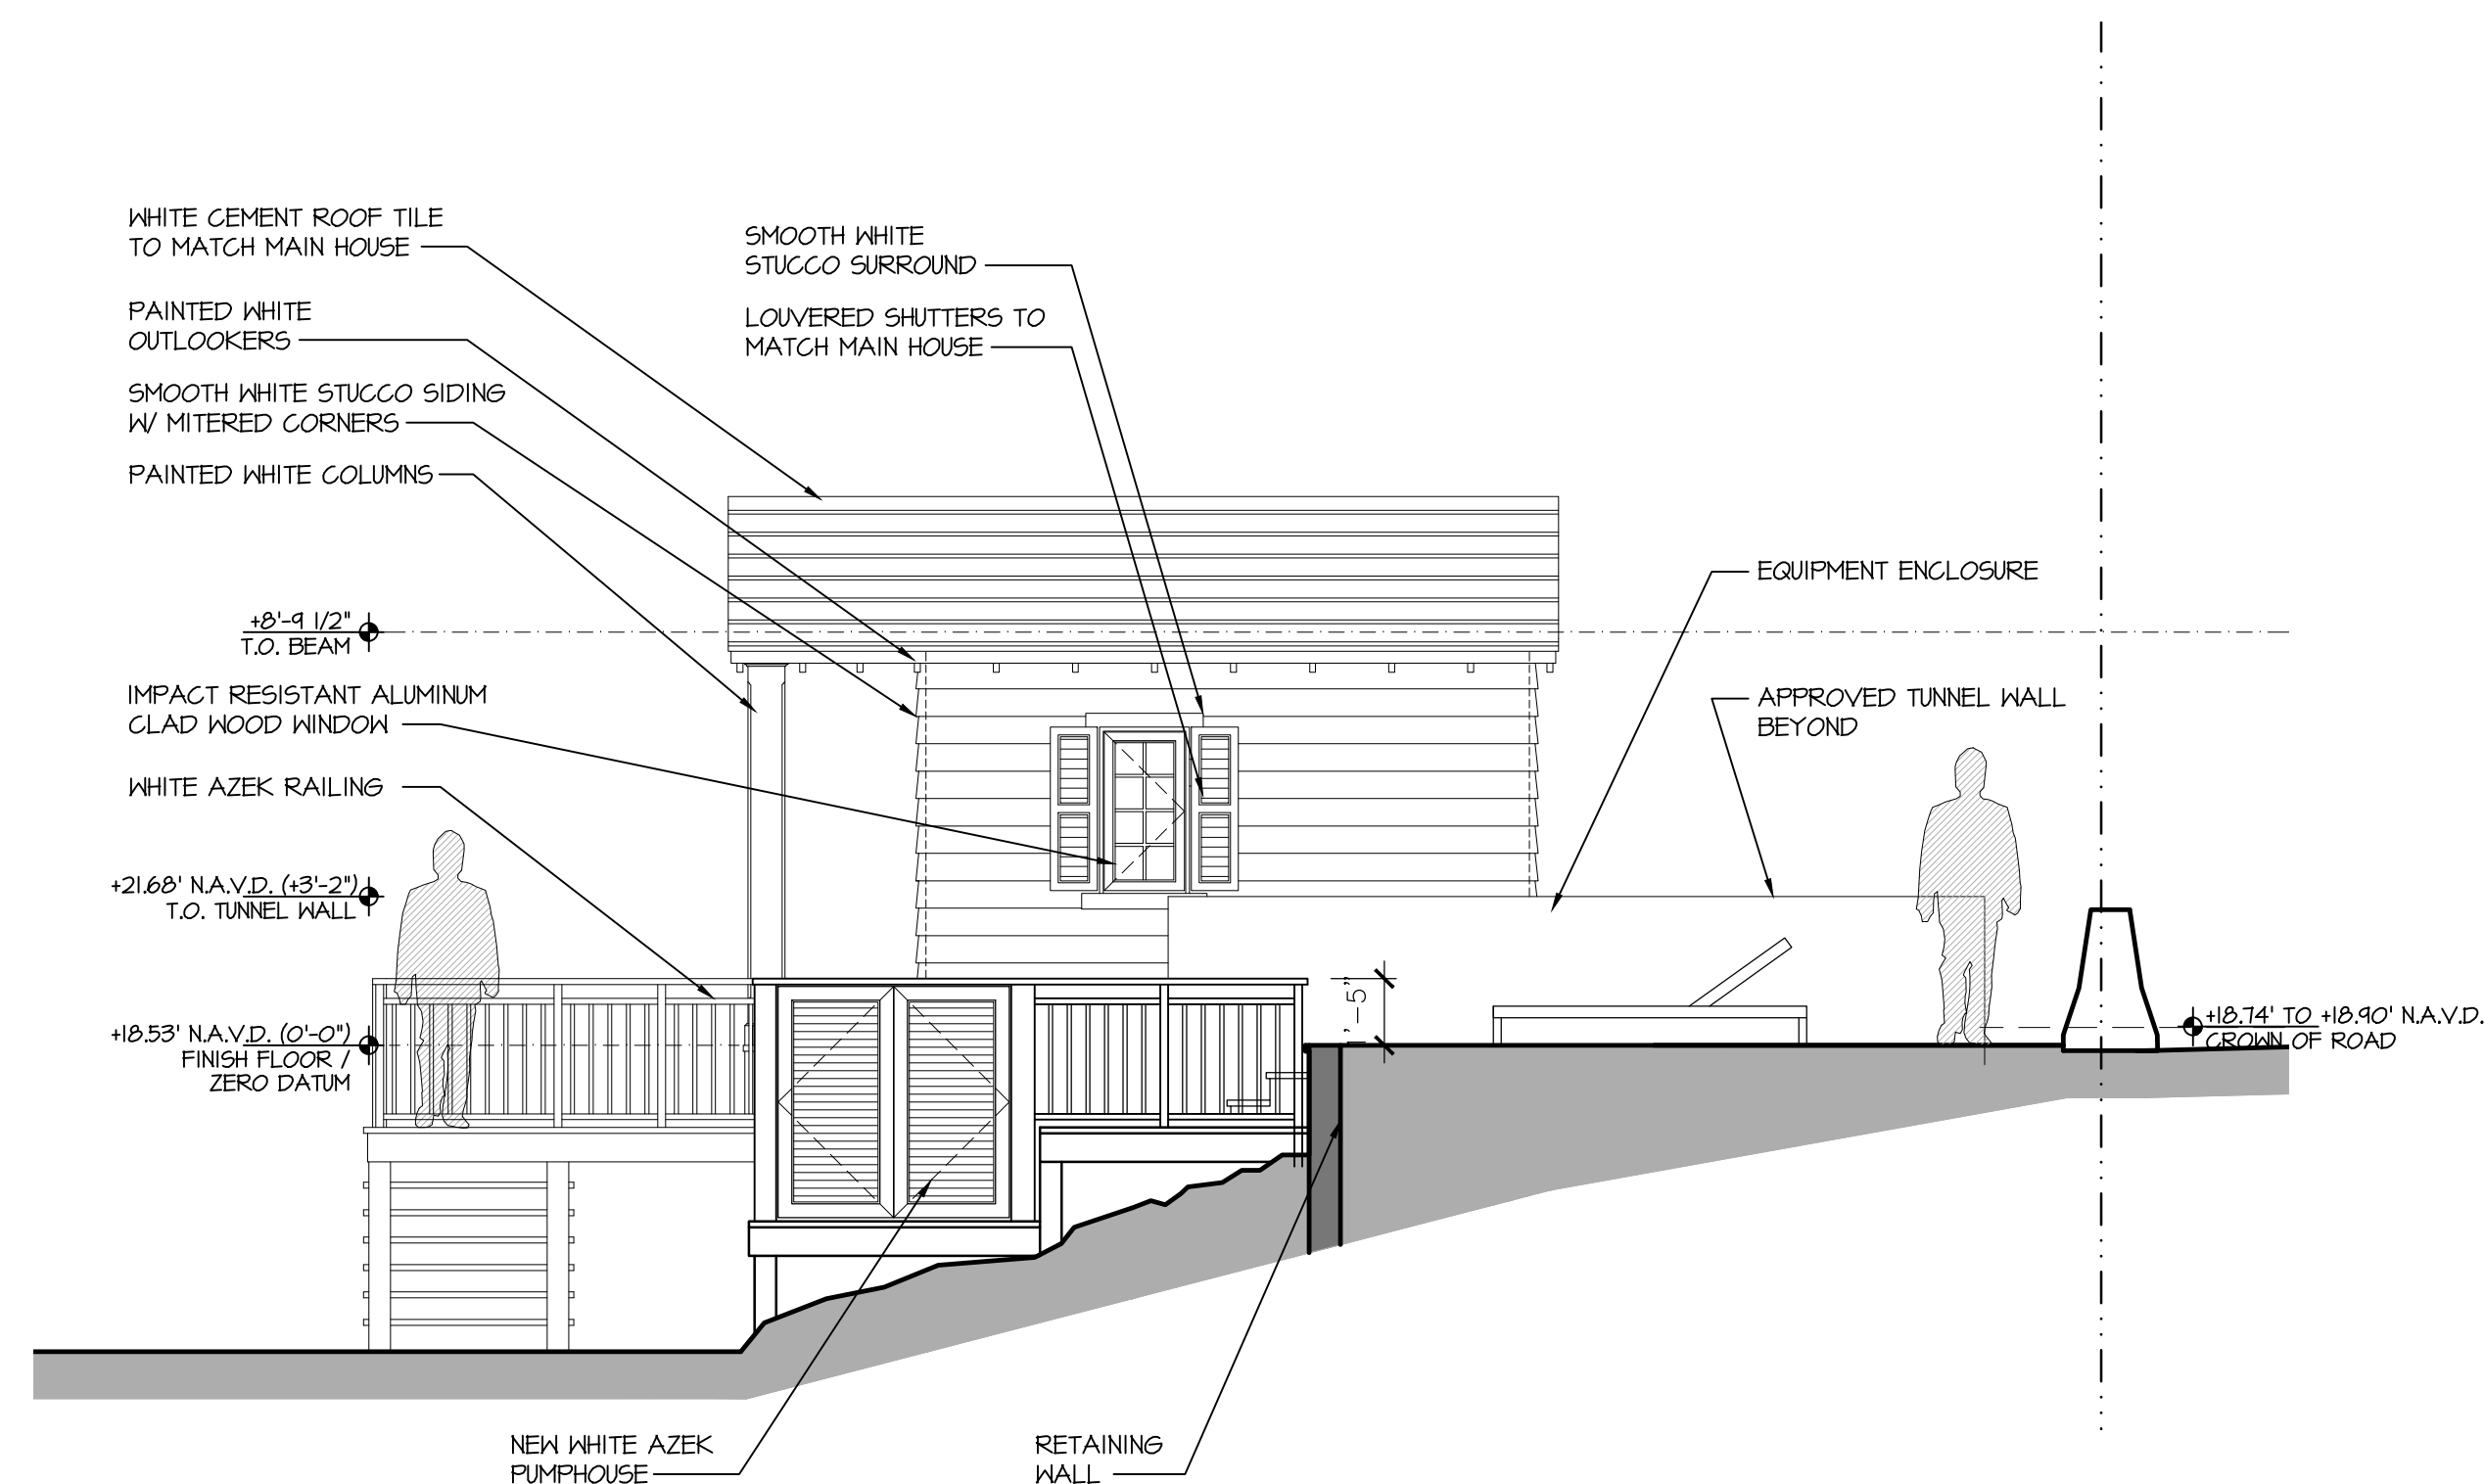

PROPOSED NORTH EXTERIOR ELEVATION

SCALE 1/4" = 1'-0"

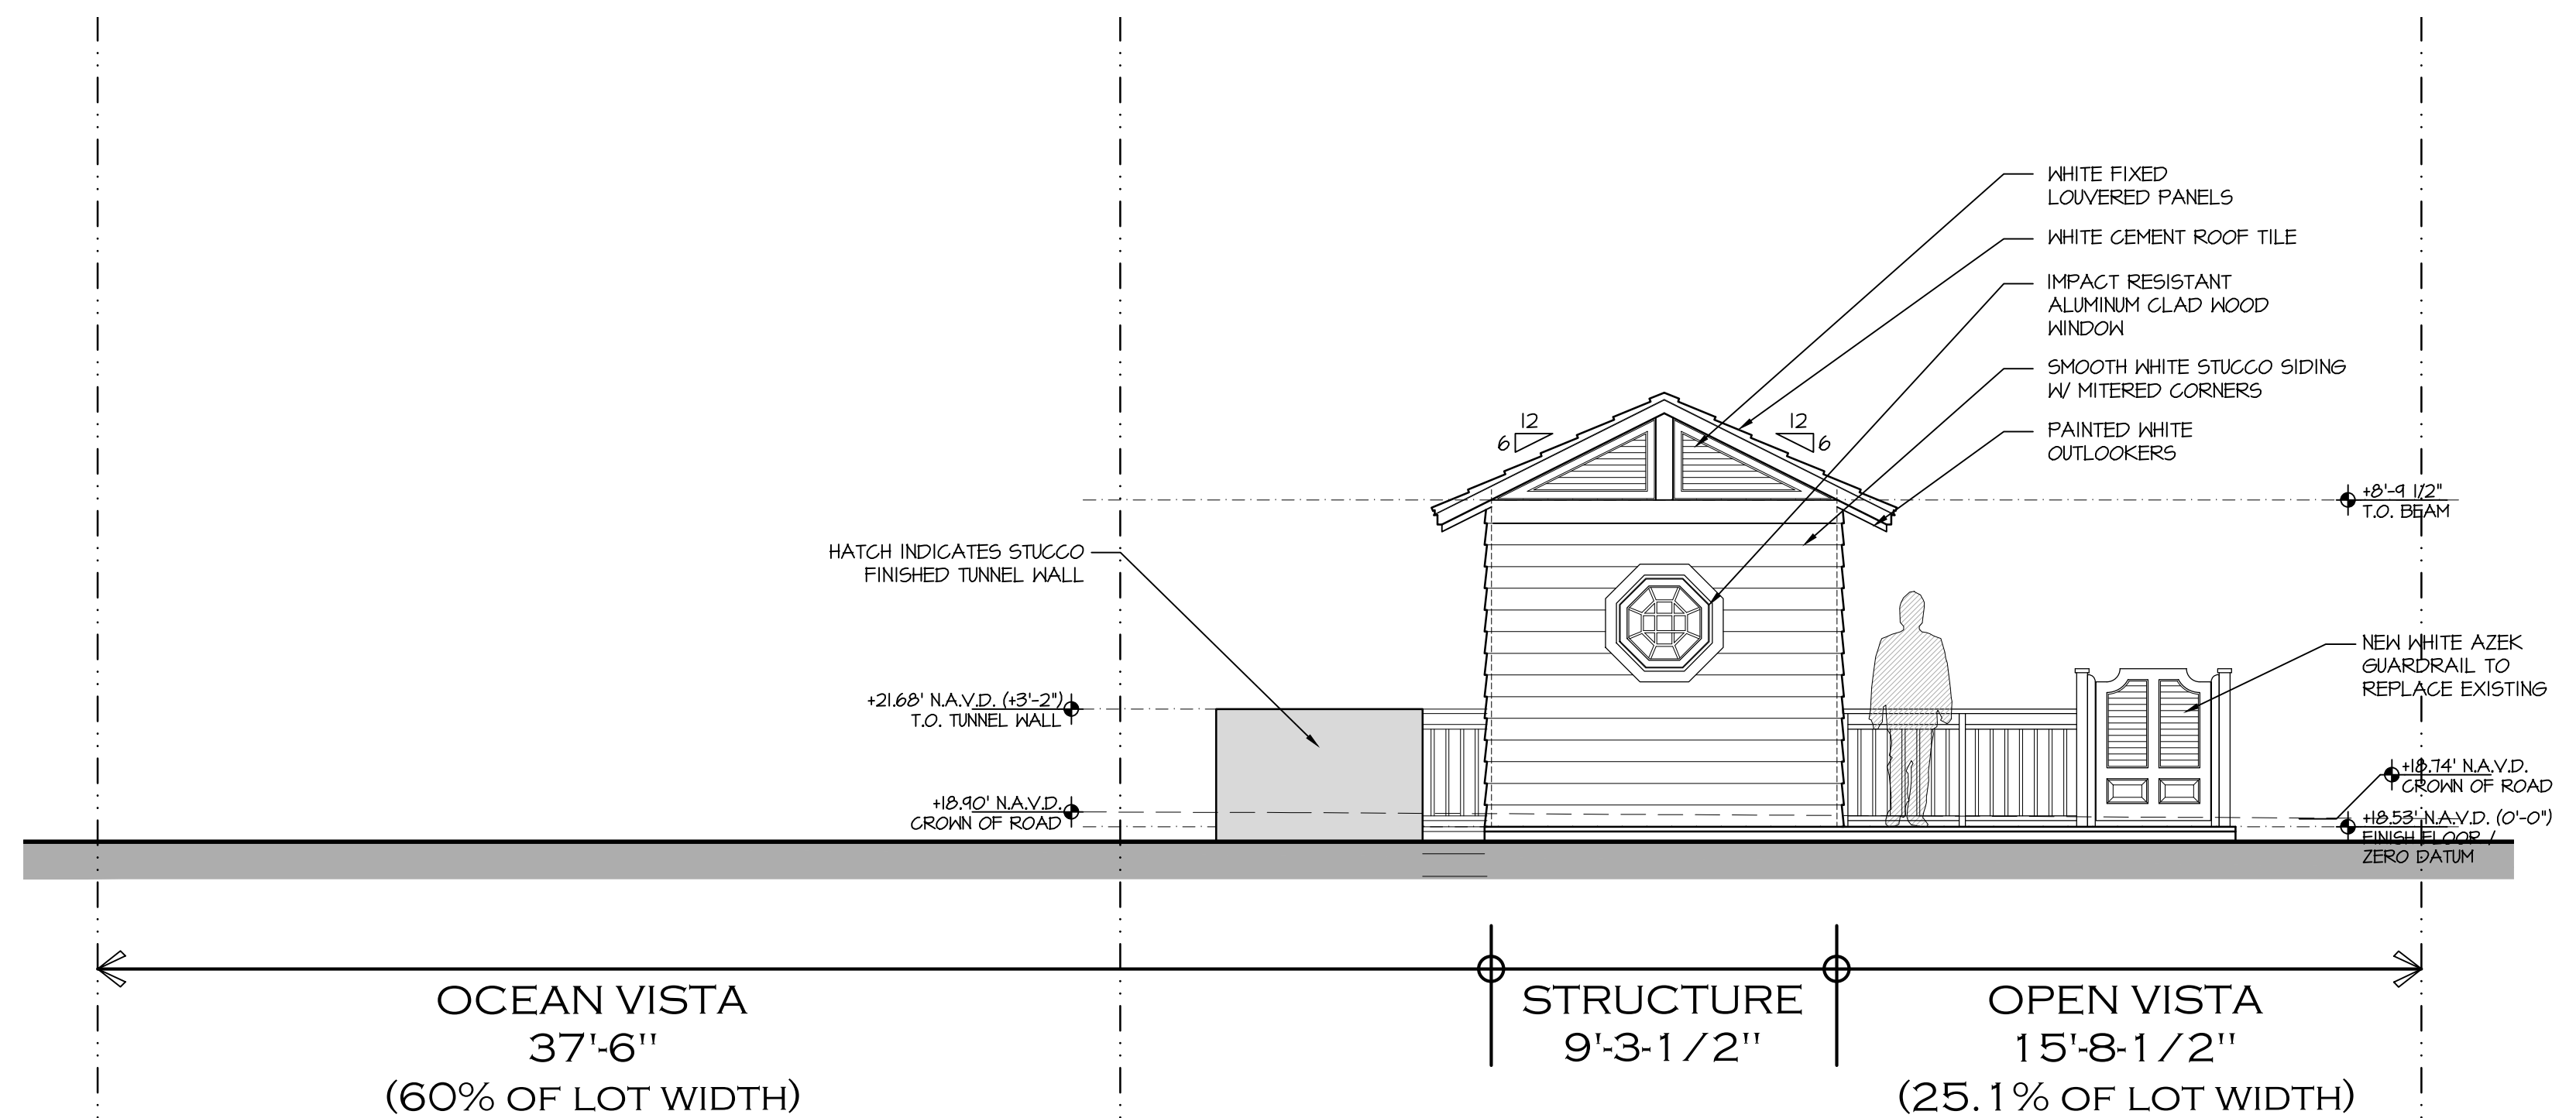

PROPOSED WEST EXTERIOR ELEVATION - S. OCEAN BLVD.


SCALE 1/4" = 1'-0"

1540 S. OCEAN BLVD.

DAILEY JANSSEN ARCHITECTS

DATE: PRE-APP 11.21.2022
DRAWN: JKS
REVISIONS:
• FIRST SUBMITTAL: 12.08.2022
• SECOND SUBMITTAL: 12.21.2022
• ARCOM - MARCH: 03.06.2023
• ARCOM - APRIL: 04.06.2023

© COPYRIGHT 2022 DAILEY JANSSEN ARCHITECTS, P.A. ALL RIGHTS RESERVED.

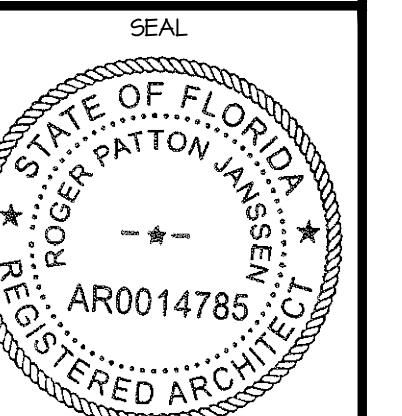


ROGER P. JANSSEN AR-14785
ARCOM # ARC-23-024
TC # ZON-23-033

DRAWING NO.


A-2.01

JOB NUMBER: 22-118

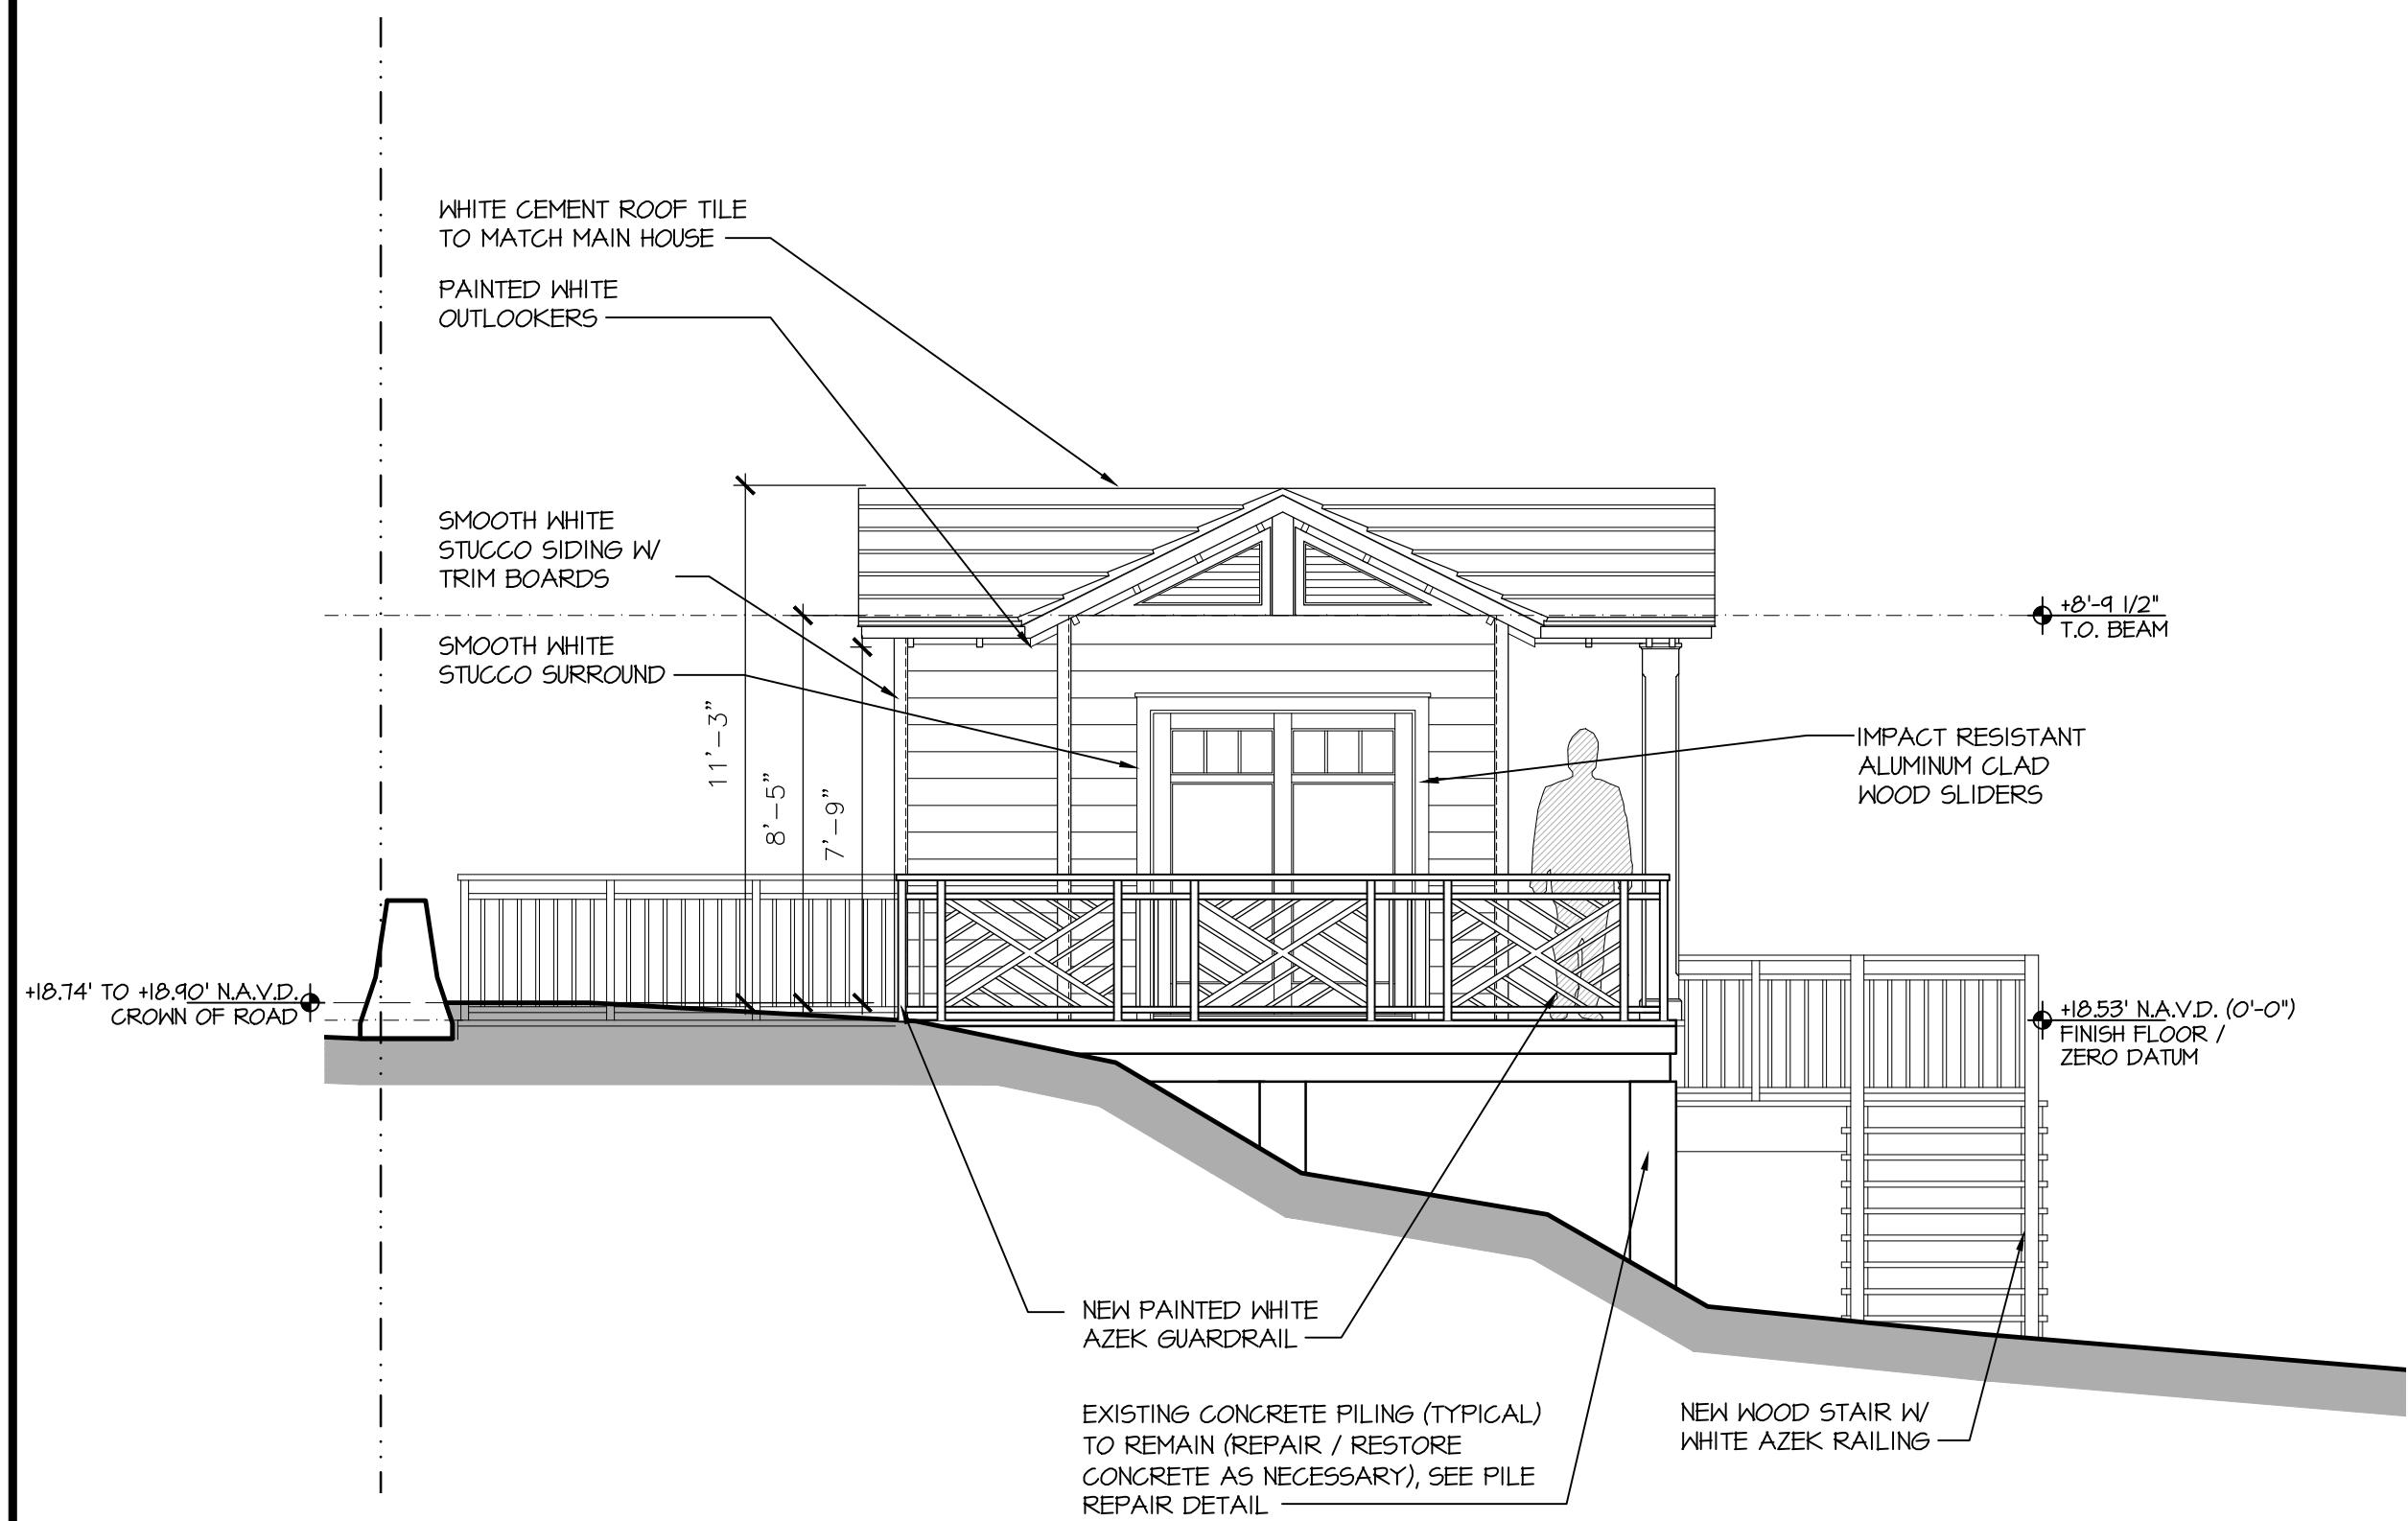


PREVIOUSLY PROPOSED SOUTH EXTERIOR ELEVATION

SCALE 1/4"= 1'-0"

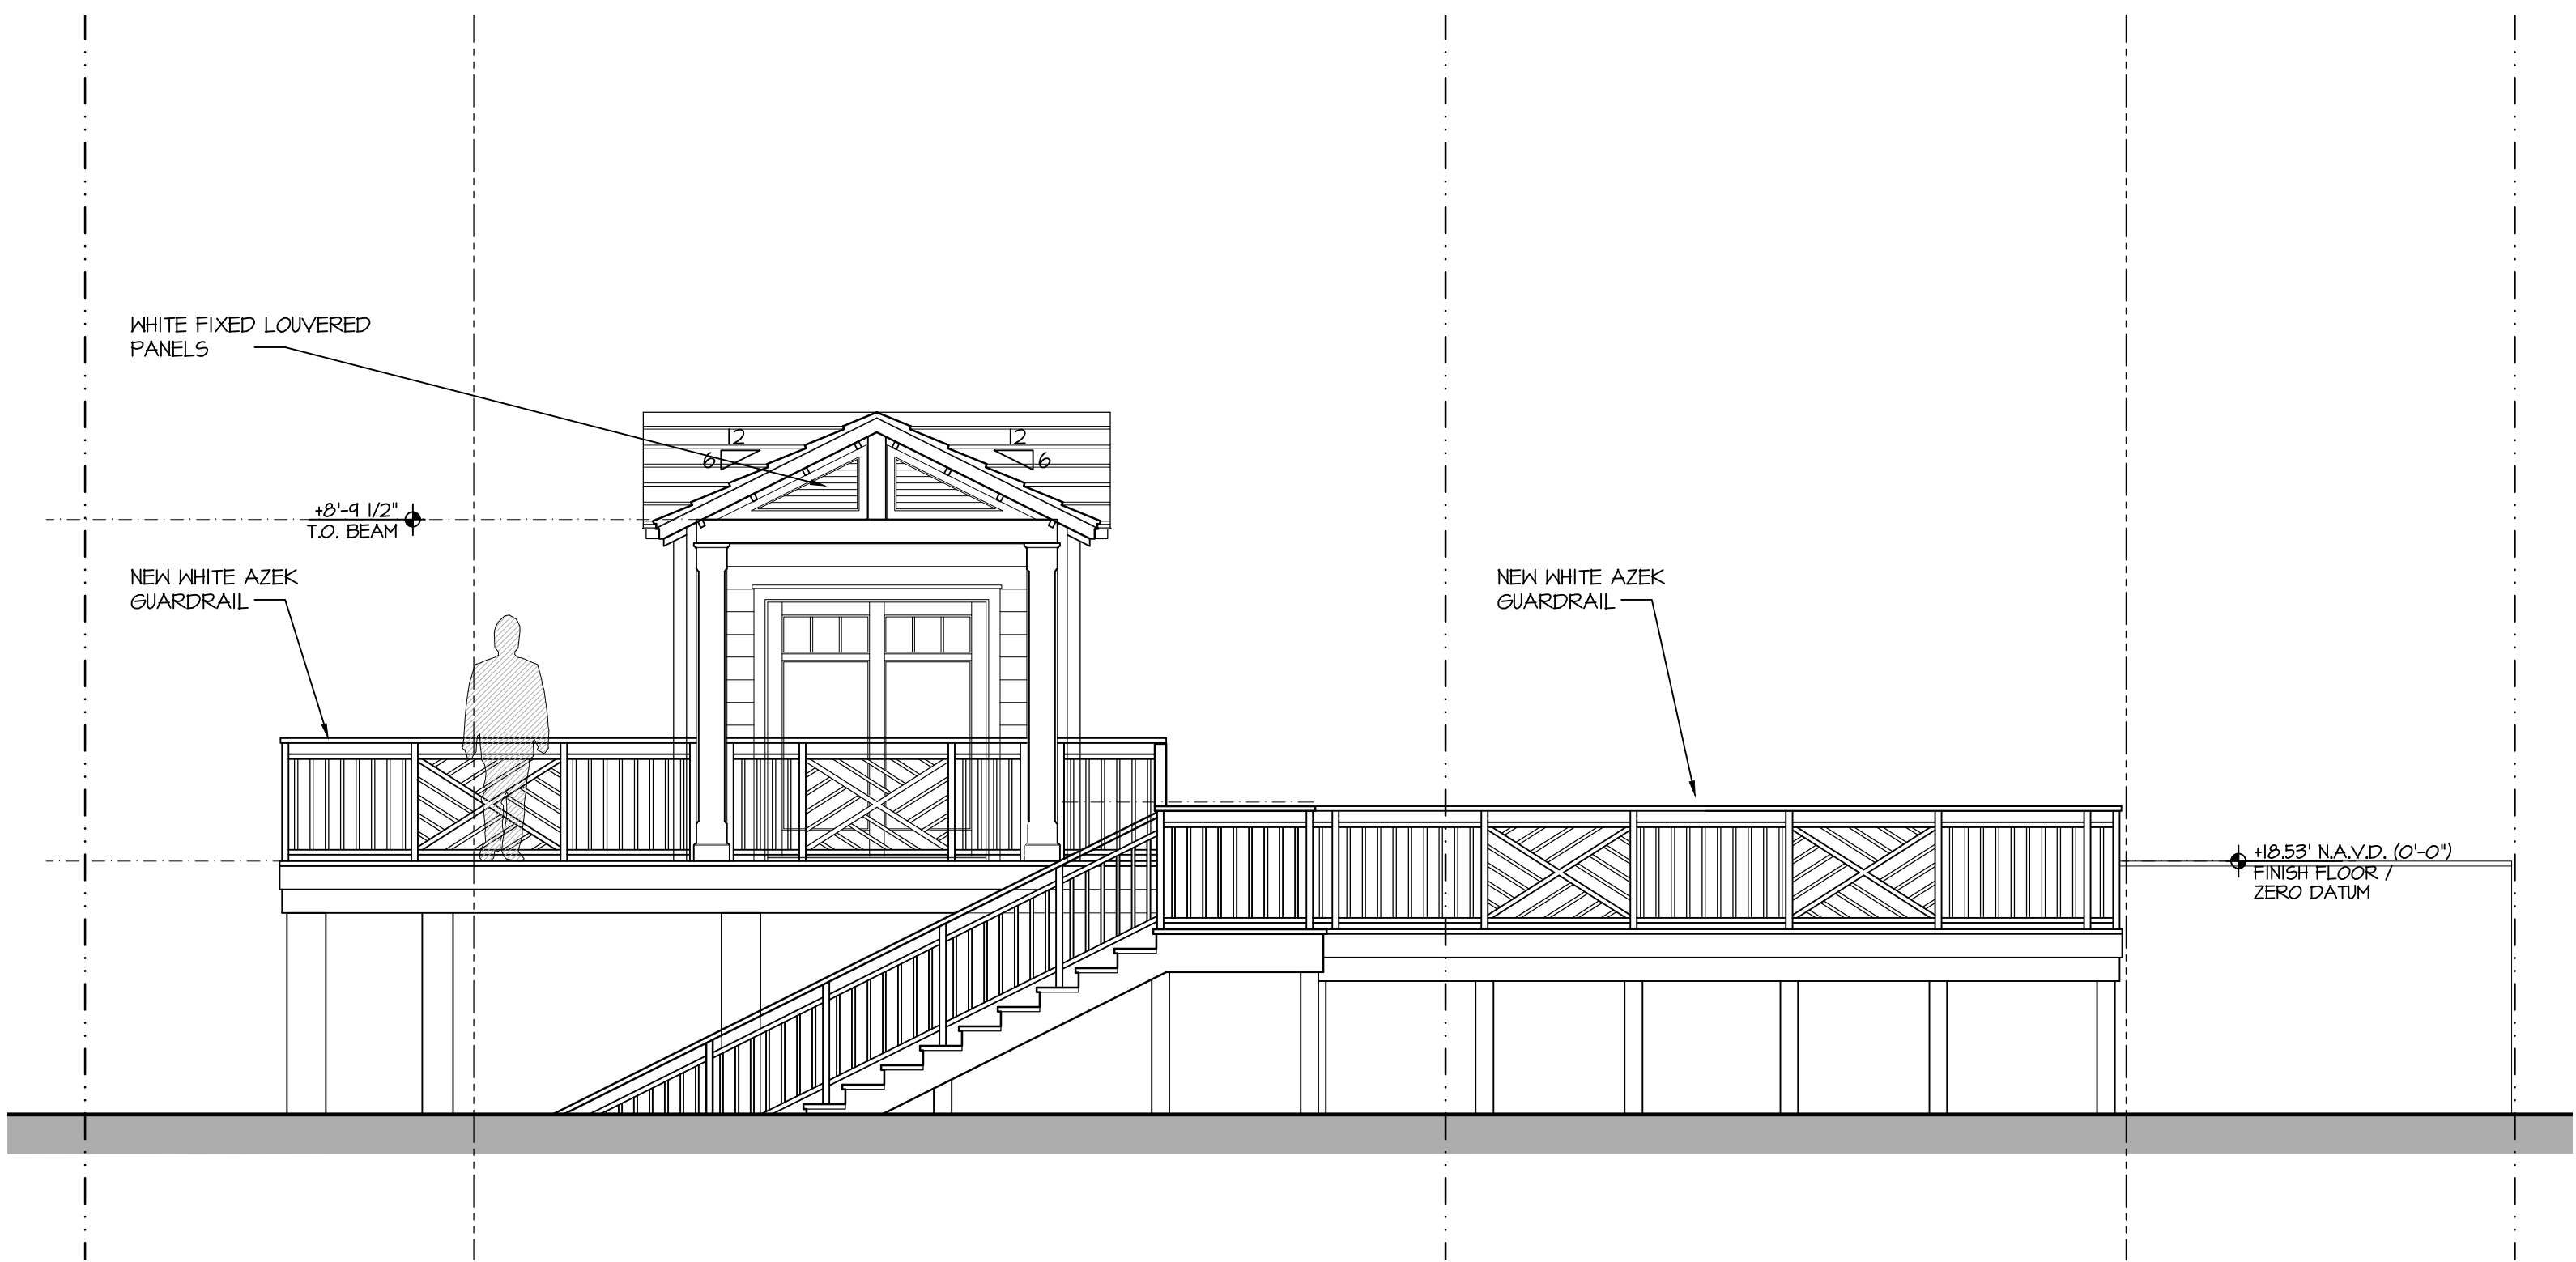


PREVIOUSLY PROPOSED EAST EXTERIOR ELEVATION

SCALE 1/4"= 1'-0"

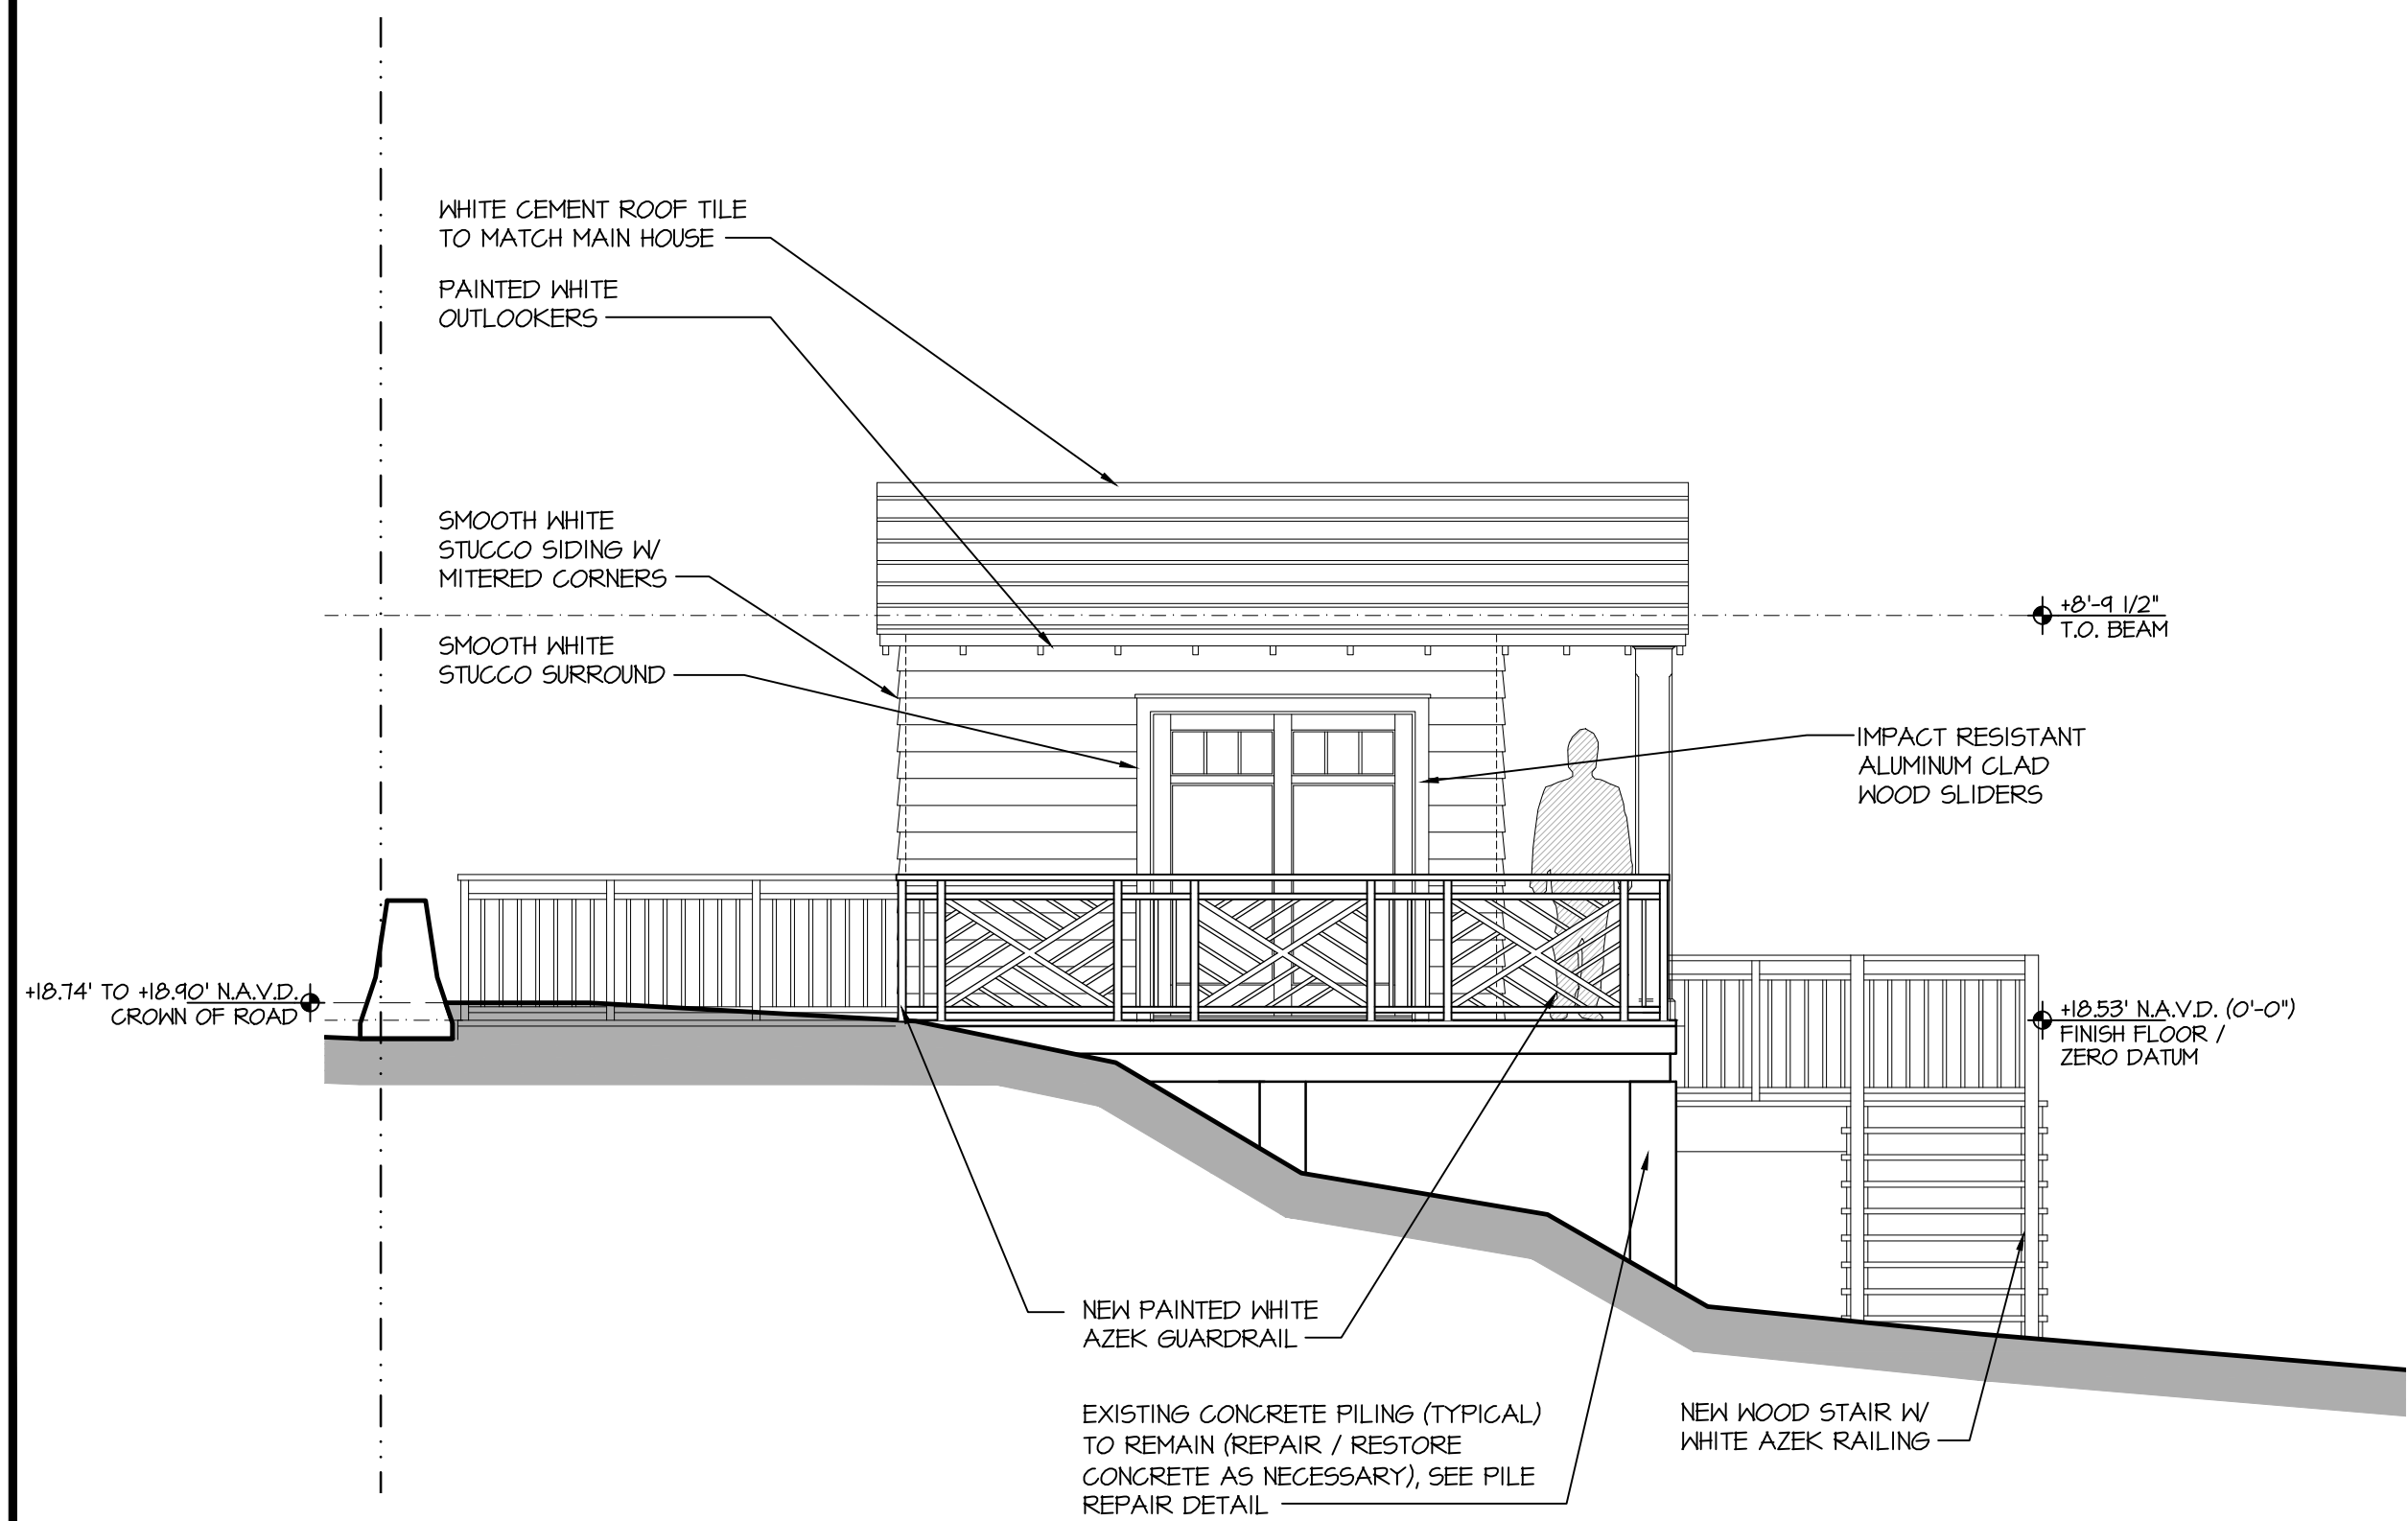

PROPOSED SOUTH EXTERIOR ELEVATION

SCALE 1/4"= 1'-0"

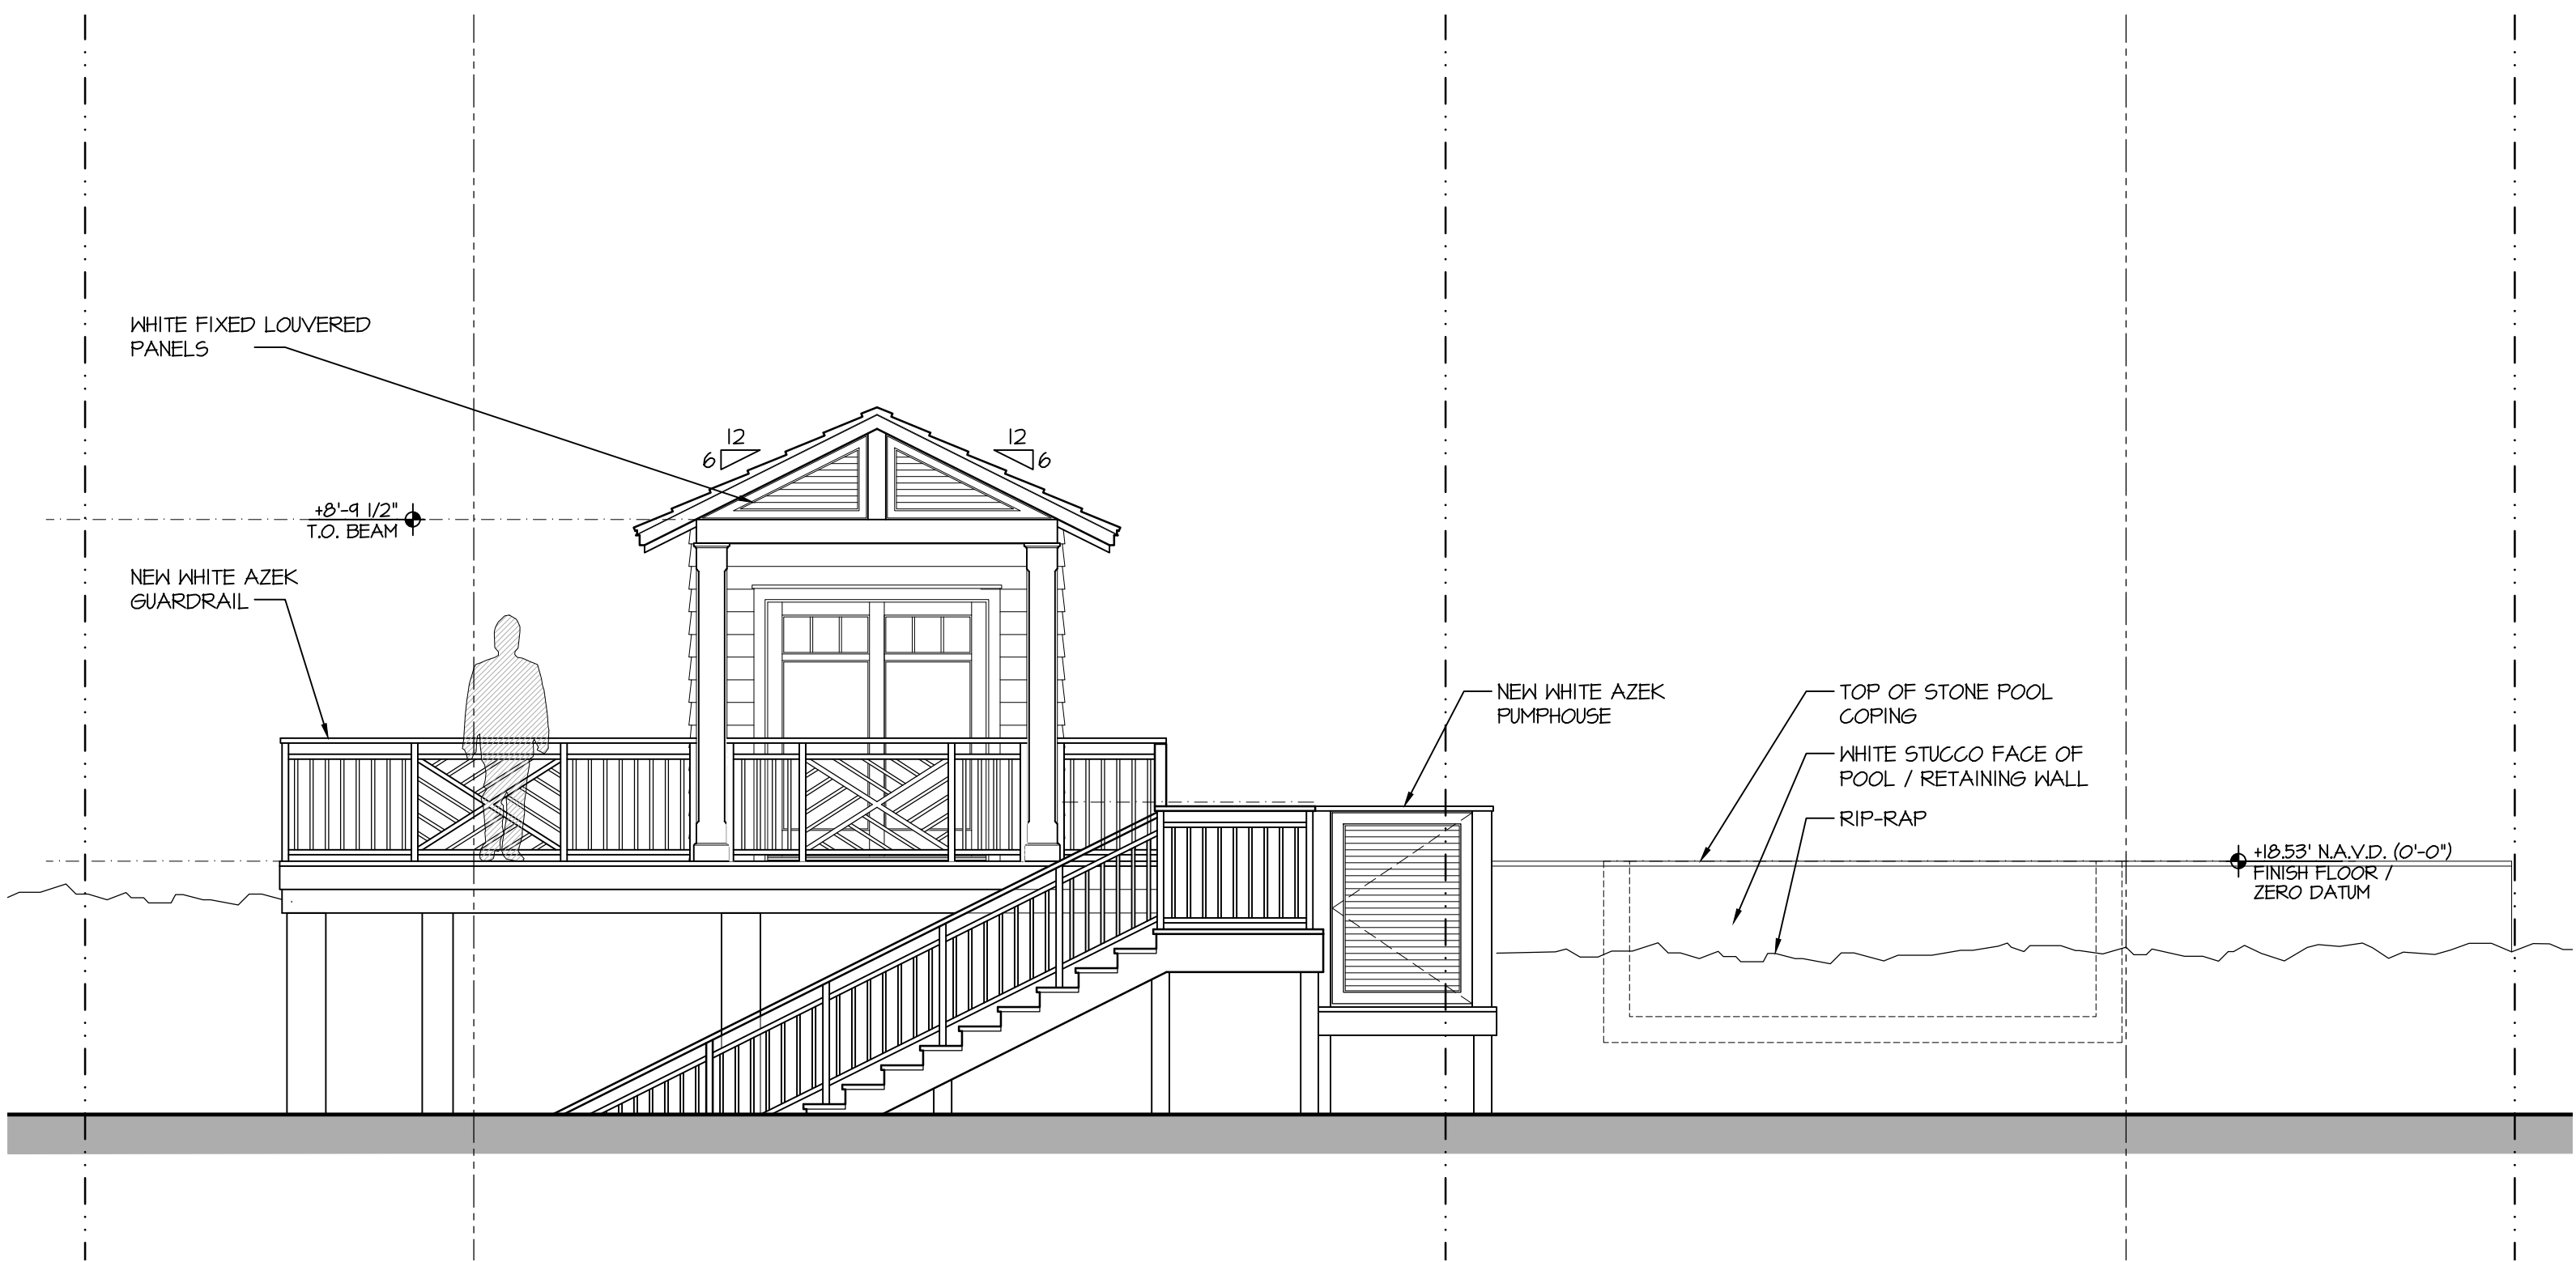

PROPOSED EAST EXTERIOR ELEVATION

SCALE 1/4"= 1'-0"

PROPOSED BEACH CABANA AT:

1540 S. OCEAN BLVD.

PALM BEACH COUNTY, FLORIDA

DAILEY JANSSEN ARCHITECTS

400 CLEVELAND STREET, SUITE 200, WEST PALM BEACH, FLORIDA 33401 TEL: 561-833-4101, LICENSE #AA-C001914


DATE: PRE-APP 11.21.2022

DRAWN: JKS

REVISIONS:

- FIRST SUBMITTAL: 12.08.2022
- SECOND SUBMITTAL: 12.21.2022
- ARCOM - MARCH: 03.06.2023
- ARCOM - APRIL: 04.06.2023

© COPYRIGHT 2022 DAILEY JANSSEN ARCHITECTS, P.A. ALL RIGHTS RESERVED.

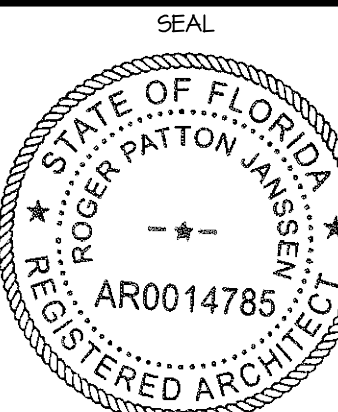

ROGER P. JANSSEN AR-14785


ARCOM # ARC-23-024
TC # ZON-23-033

DRAWING NO.

A-2.02


JOB NUMBER:

22-118

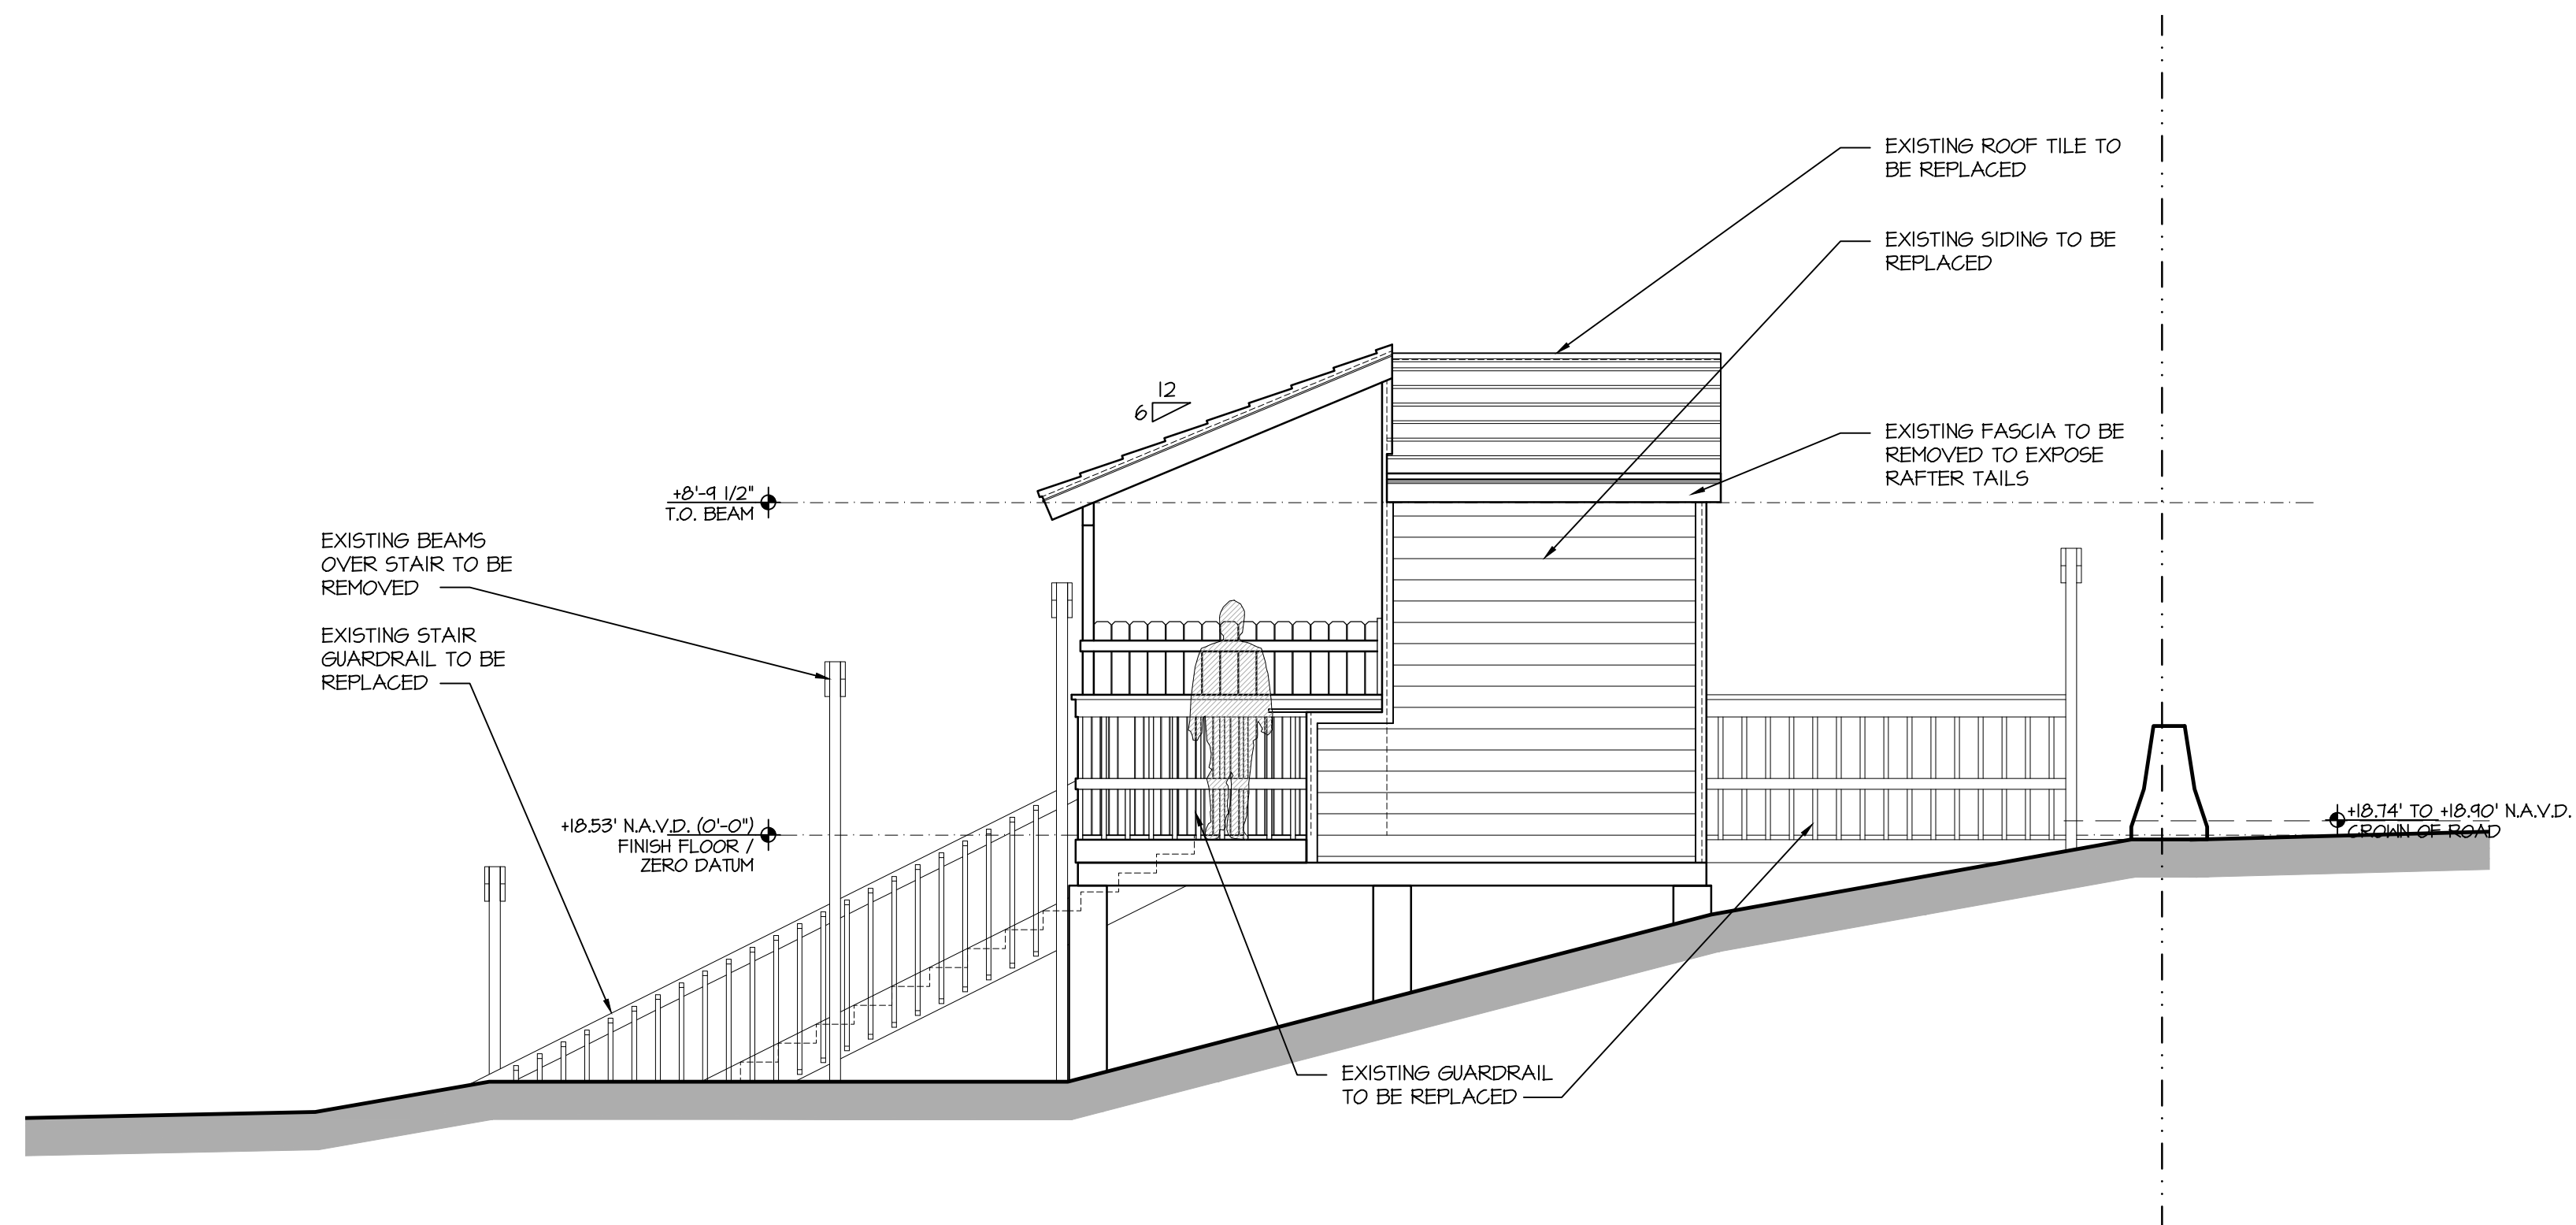


EXISTING NORTH EXTERIOR ELEVATION

SCALE 1/4" = 1'-0"

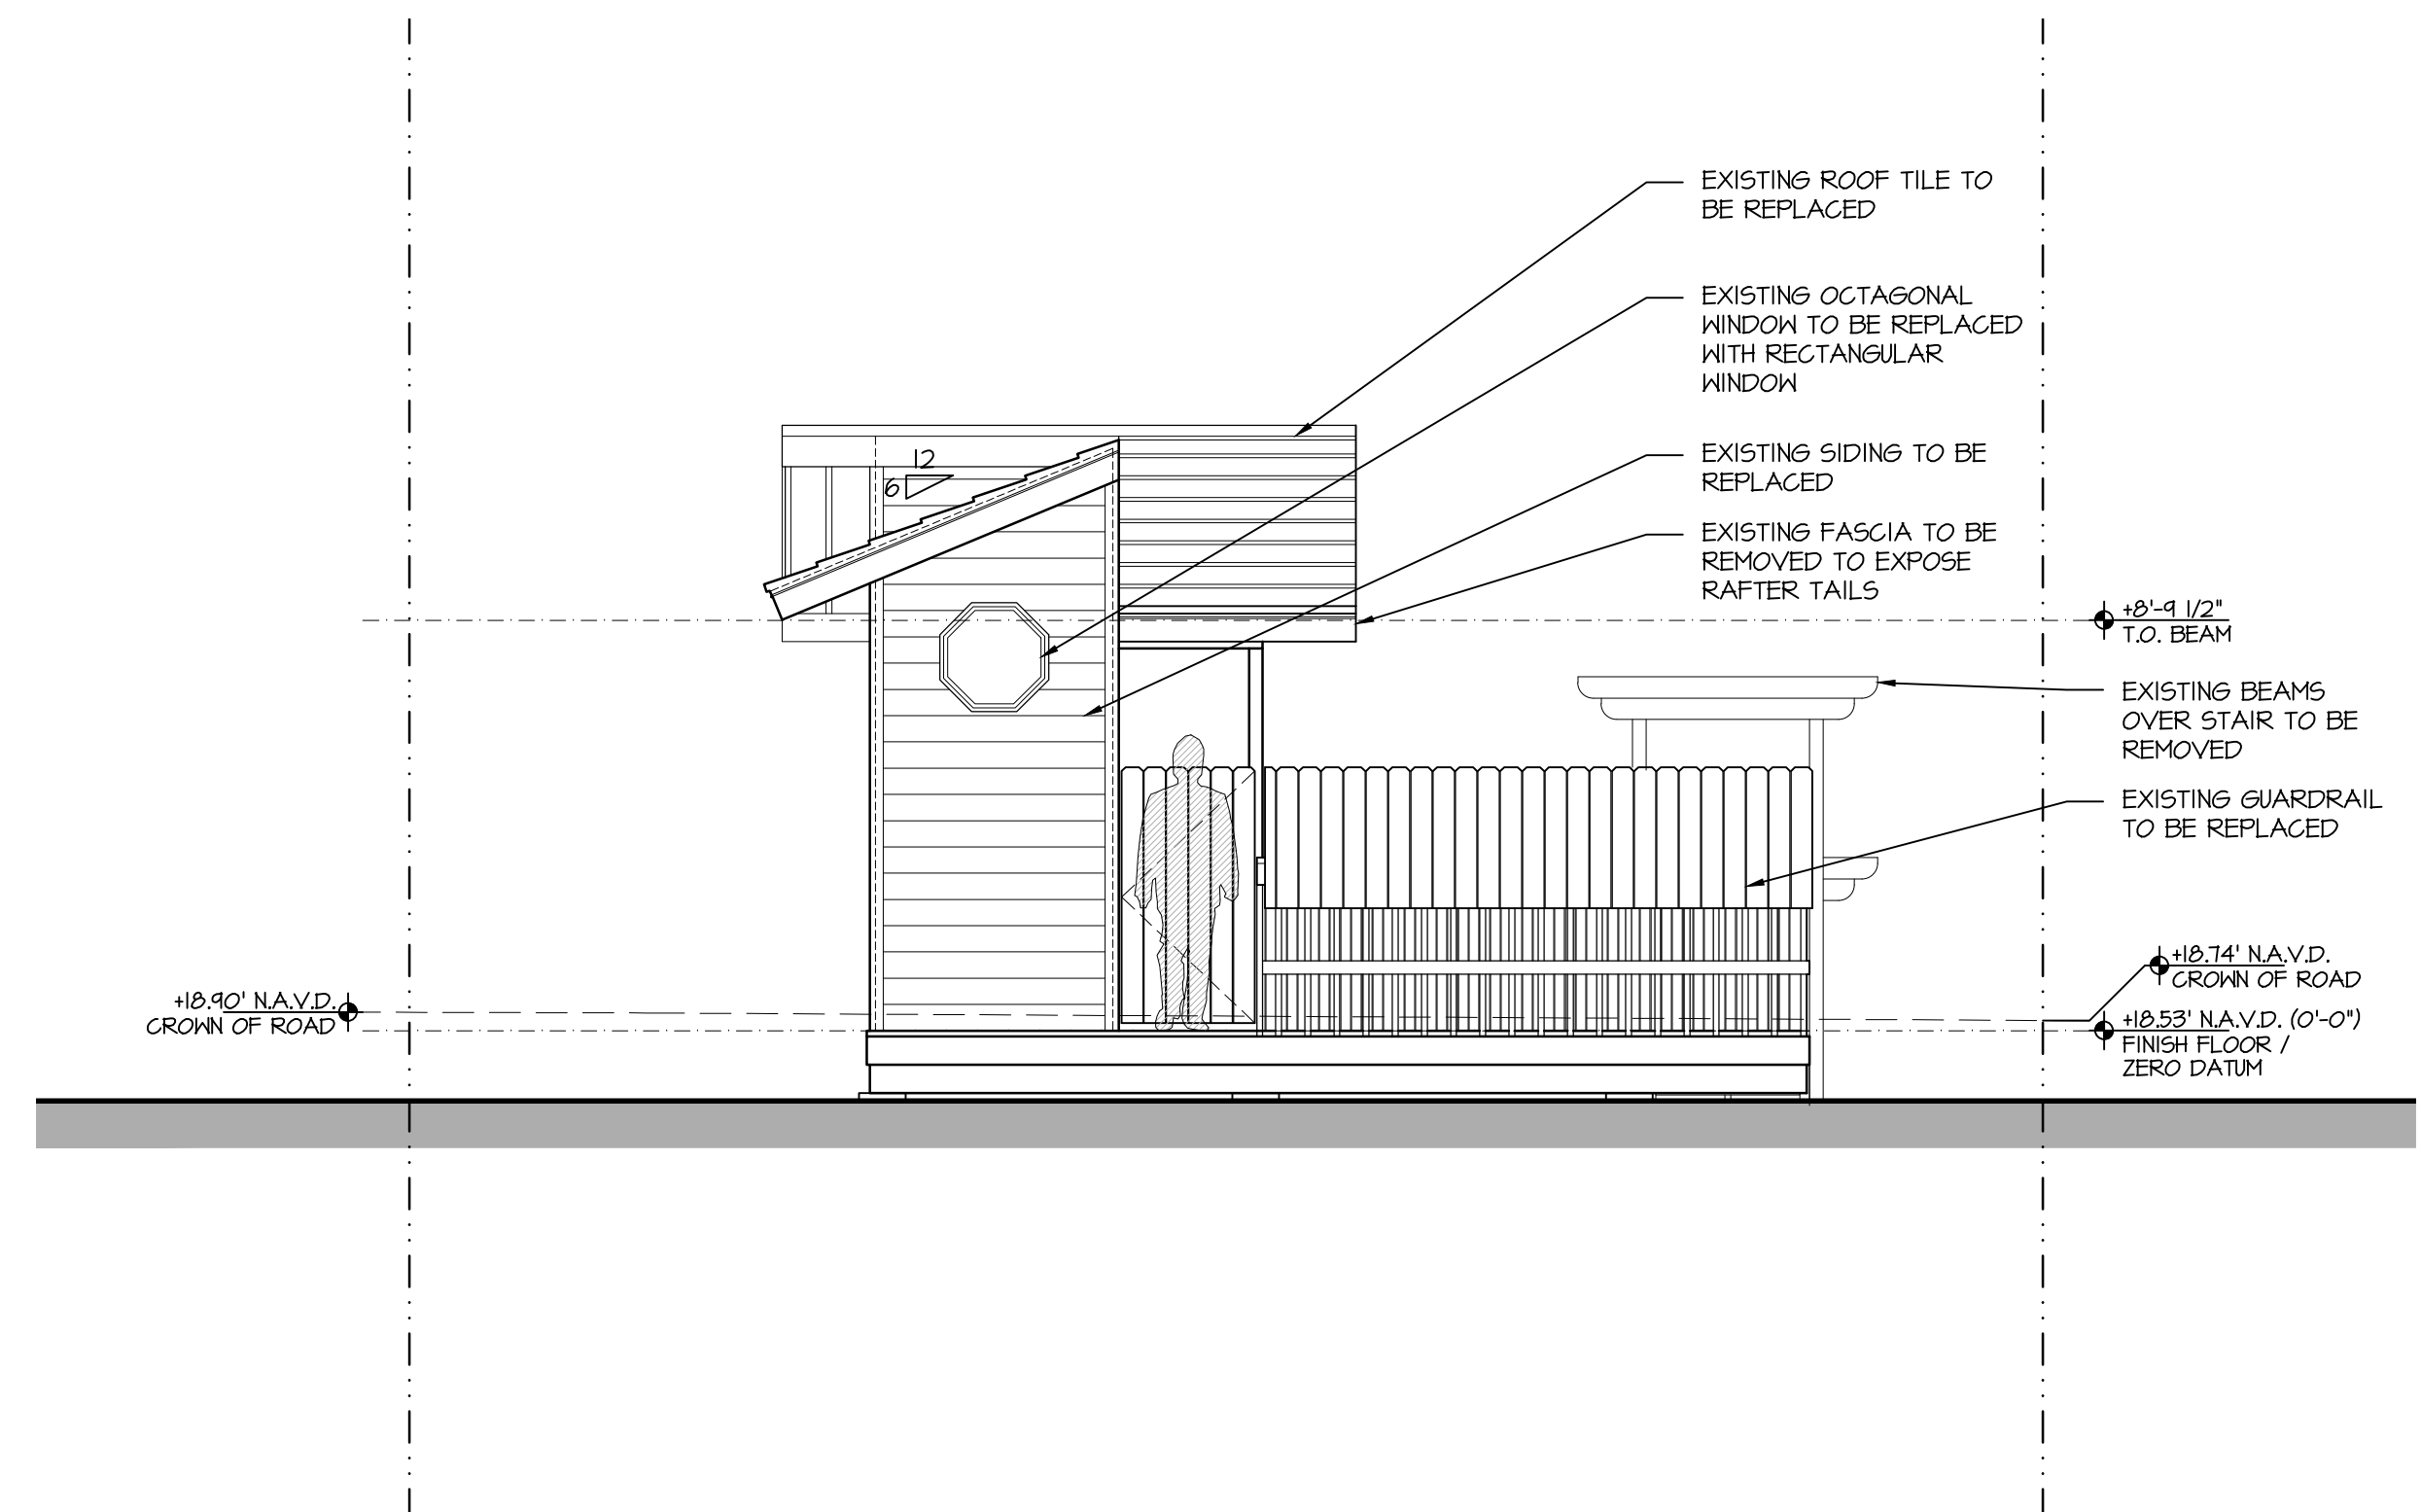


EXISTING WEST EXTERIOR ELEVATION - S. OCEAN BLVD.

SCALE 1/4" = 1'-0"

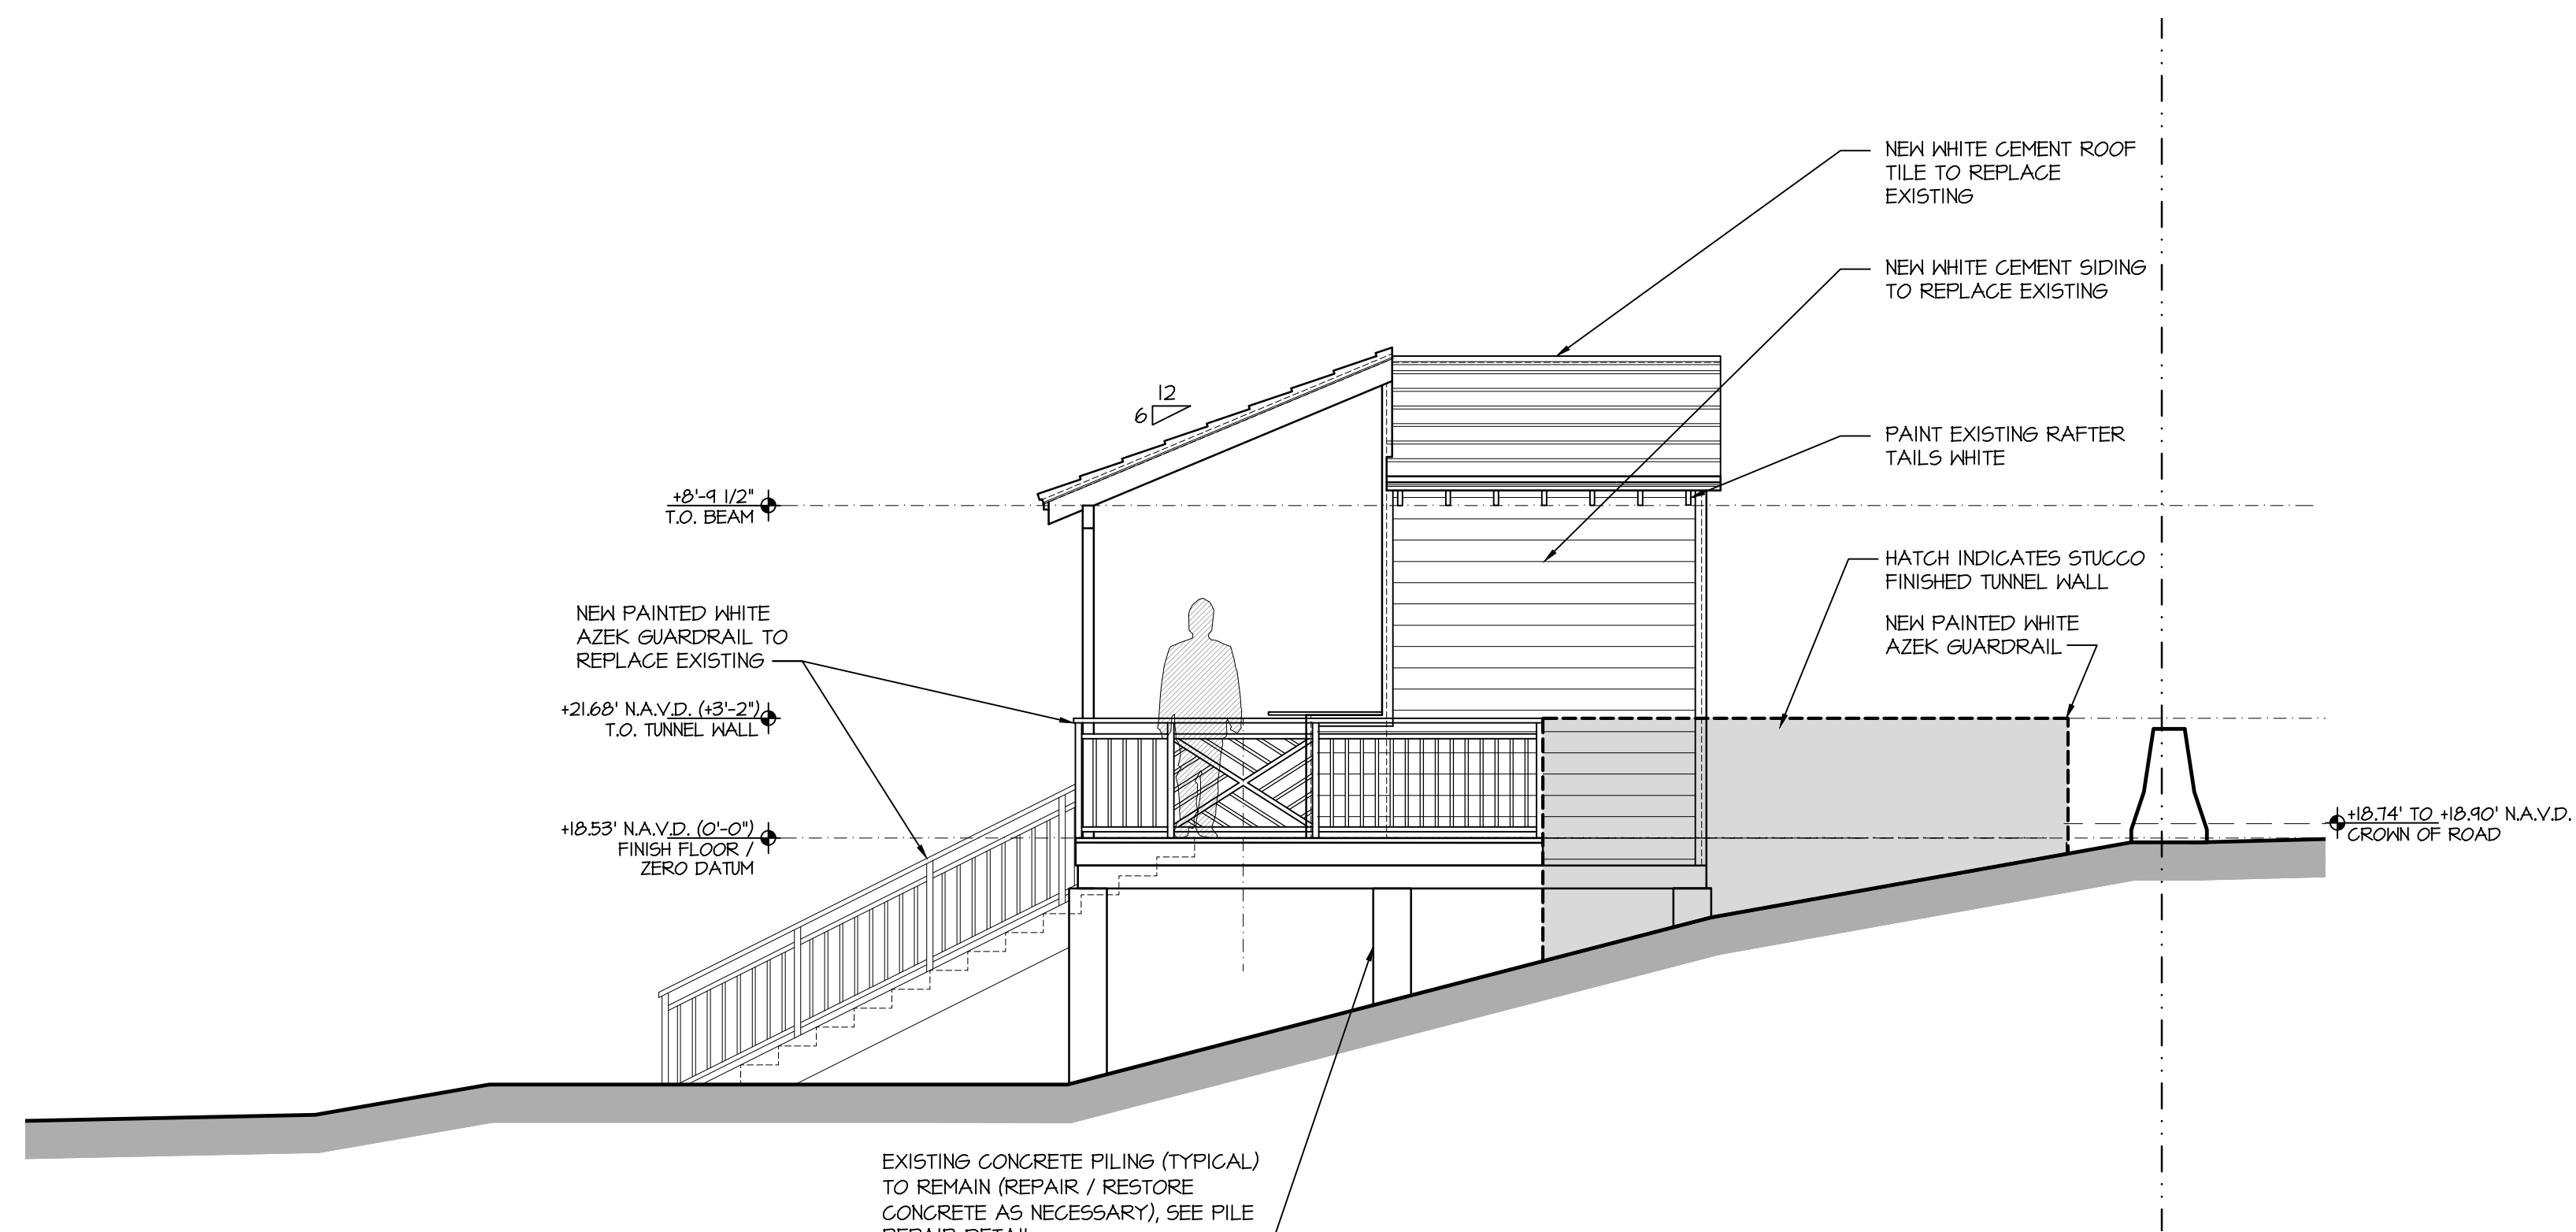

PREVIOUSLY APPROVED NORTH EXTERIOR ELEVATION

SCALE 1/4" = 1'-0"

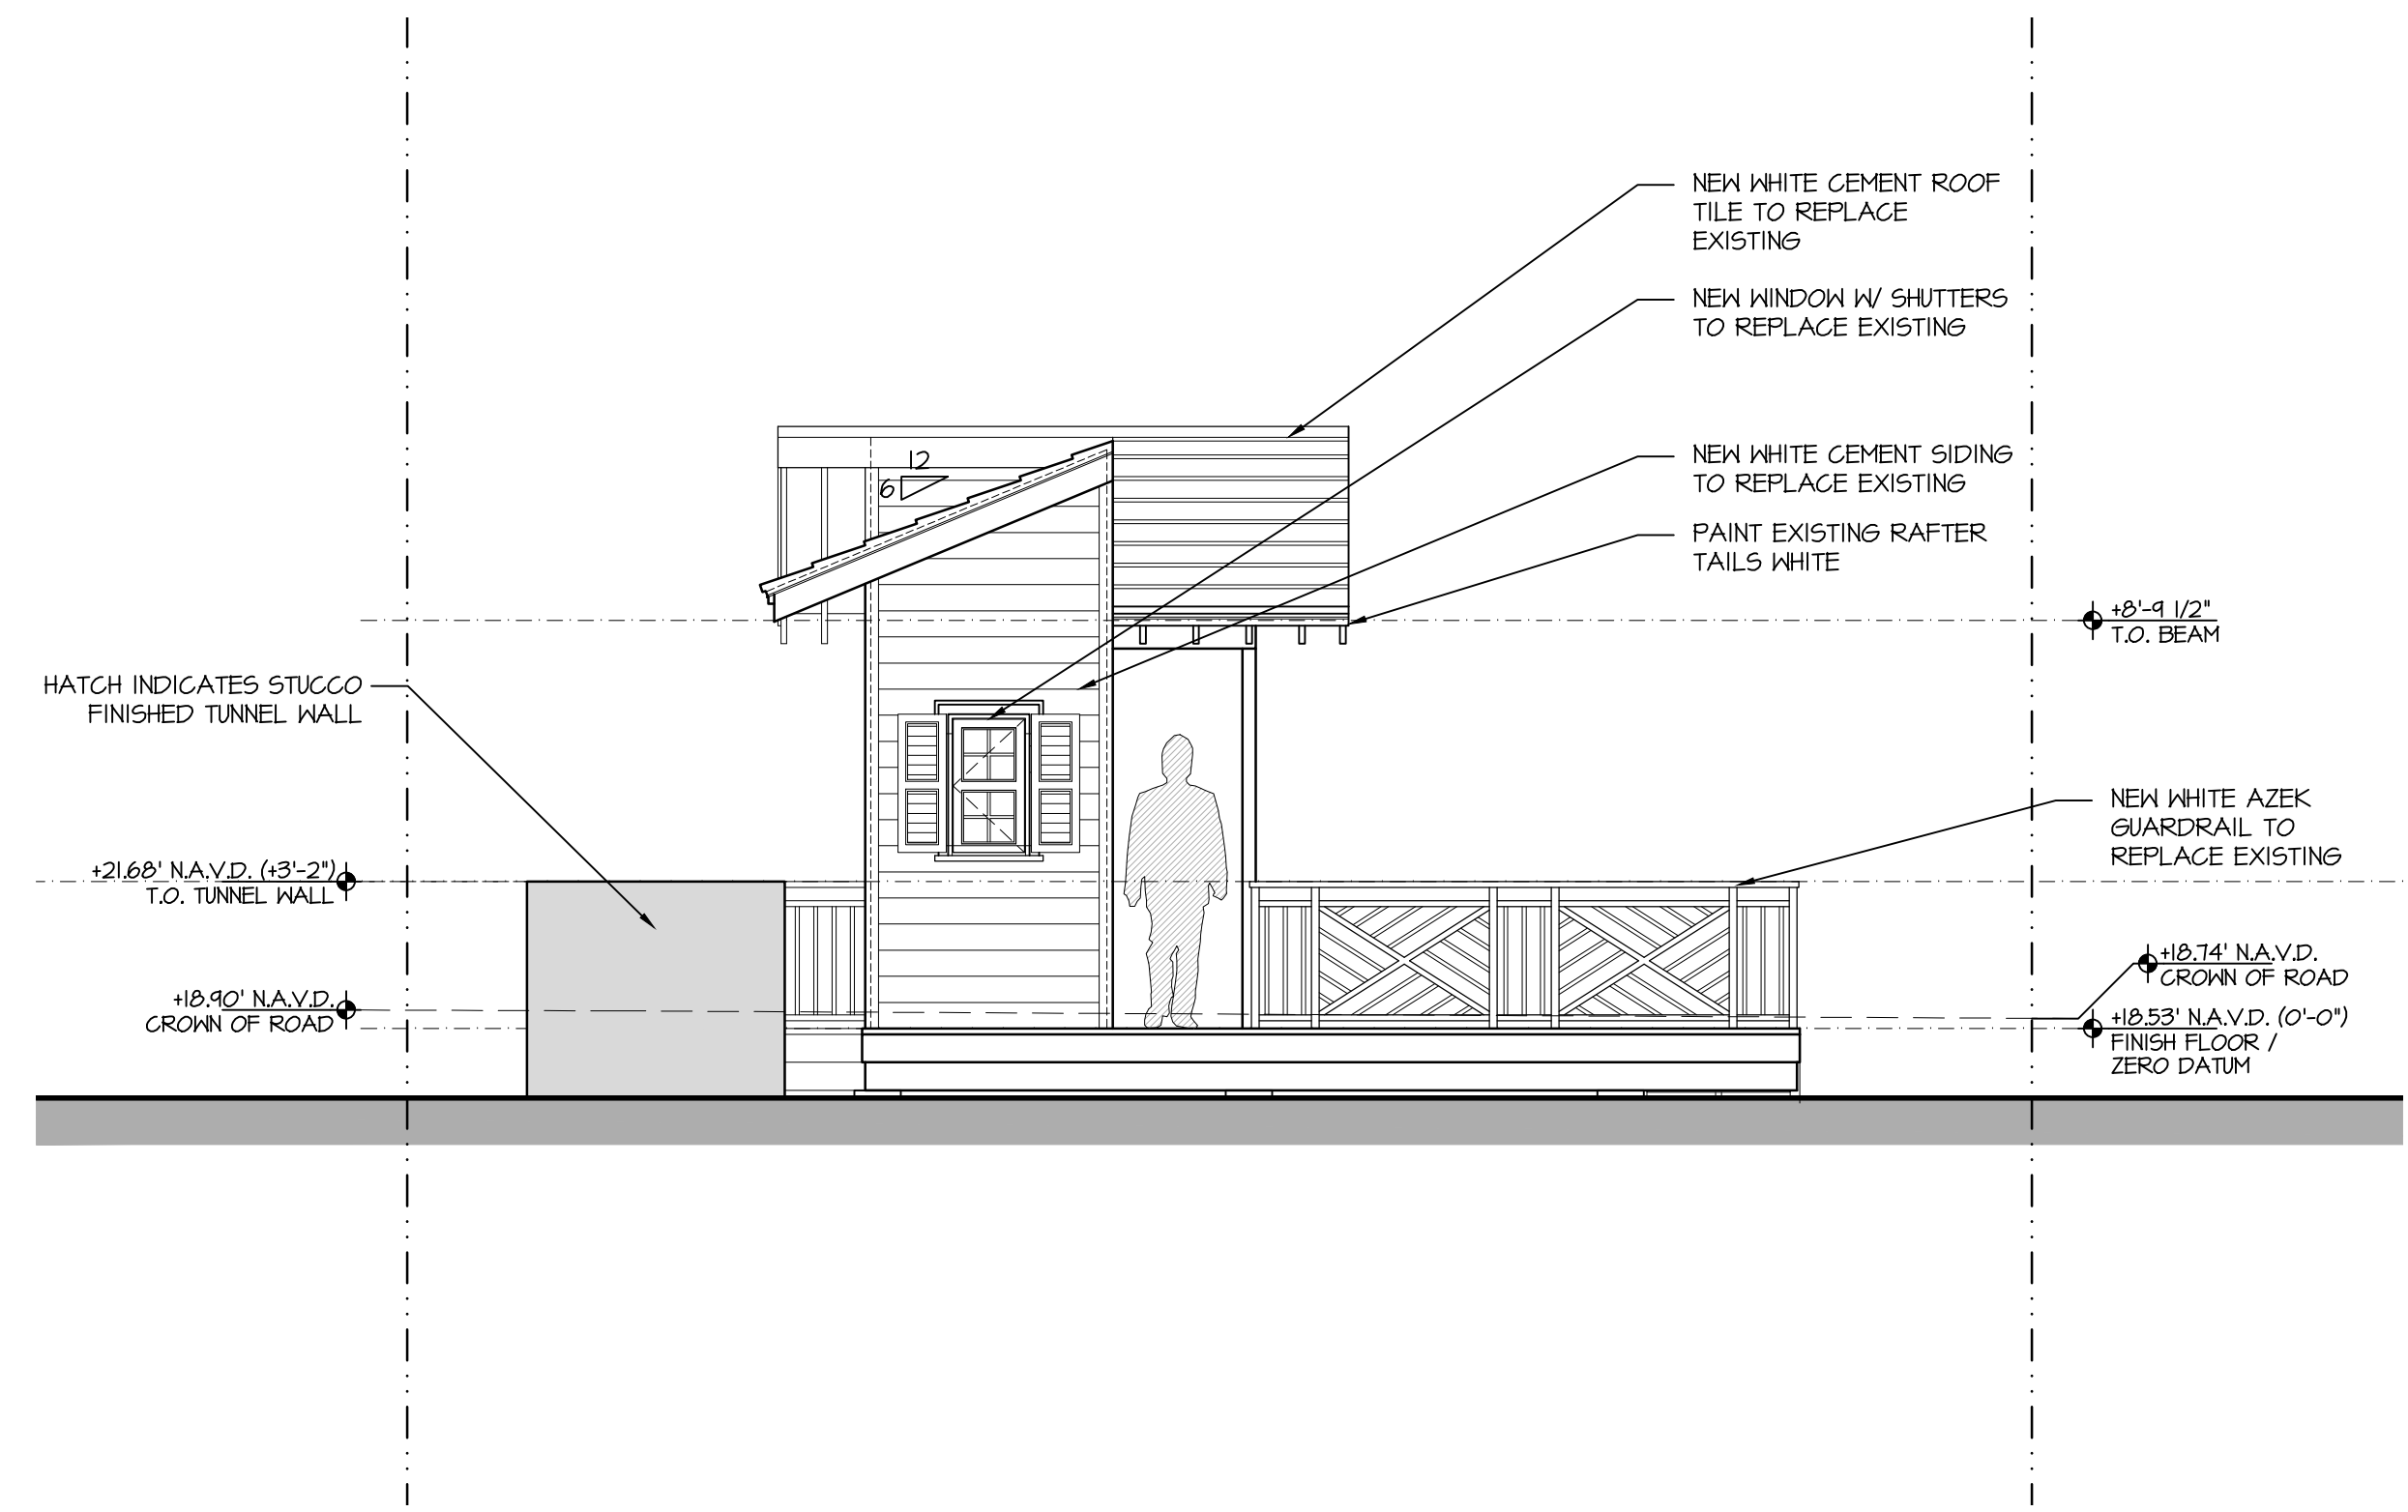

PREVIOUSLY APPROVED WEST EXTERIOR ELEVATION - S. OCEAN BLVD.

SCALE 1/4" = 1'-0"

PROPOSED BEACH CABANA AT:

1540 S. OCEAN BLVD.

PALM BEACH COUNTY, FLORIDA

TOWN OF PALM BEACH

DAILEY JANSSEN ARCHITECTS
400 CLEVELAND STREET, SUITE 200, WEST PALM BEACH, FLORIDA 33411, TEL: 561-833-4101, LICENSE #AA-C001914


DATE: PRE-APP 11.21.2022

DRAWN: JKS

REVISIONS:

- FIRST SUBMITTAL: 12.08.2022
- SECOND SUBMITTAL: 12.21.2022
- ARCOM - MARCH: 03.06.2023
- ARCOM - APRIL: 04.06.2023

© COPYRIGHT 2022 DAILEY JANSSEN ARCHITECTS, P.A. ALL RIGHTS RESERVED.

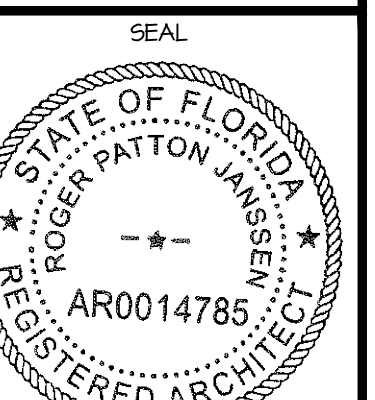


ROGER P. JANSSEN AR-14785

ARCOM # ARC-23-024
TC # ZON-23-033

DRAWING NO.


A-2.03

JOB NUMBER: 22-118

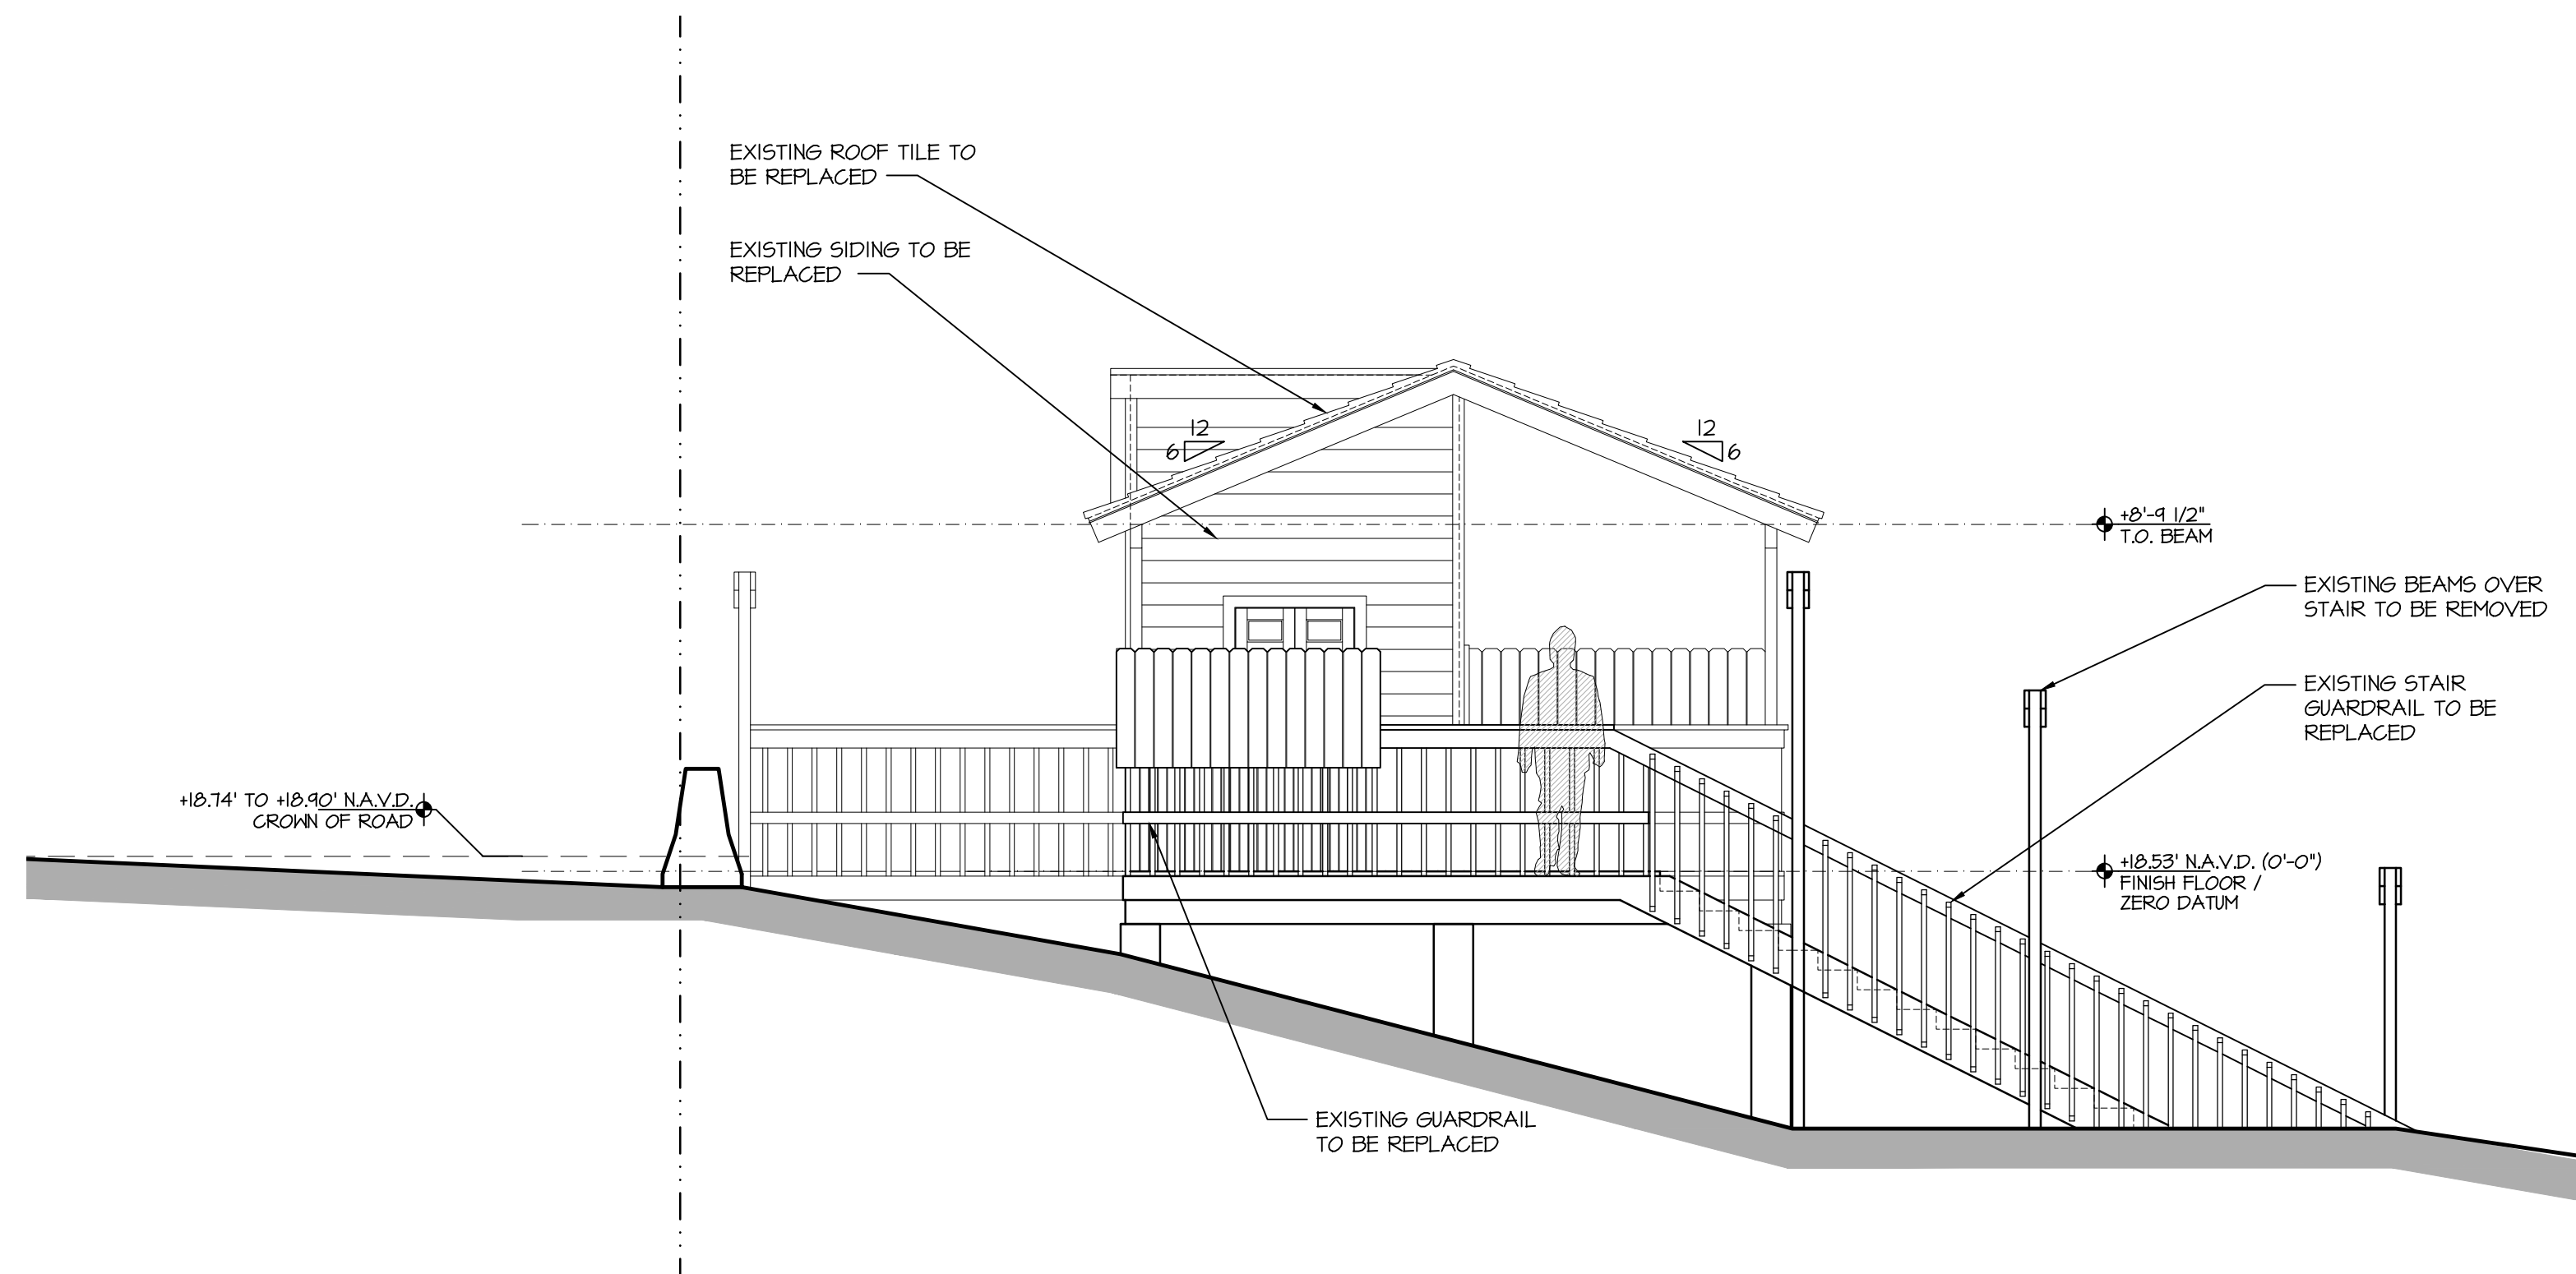


EXISTING SOUTH EXTERIOR ELEVATION

SCALE 1/4" = 1'-0"

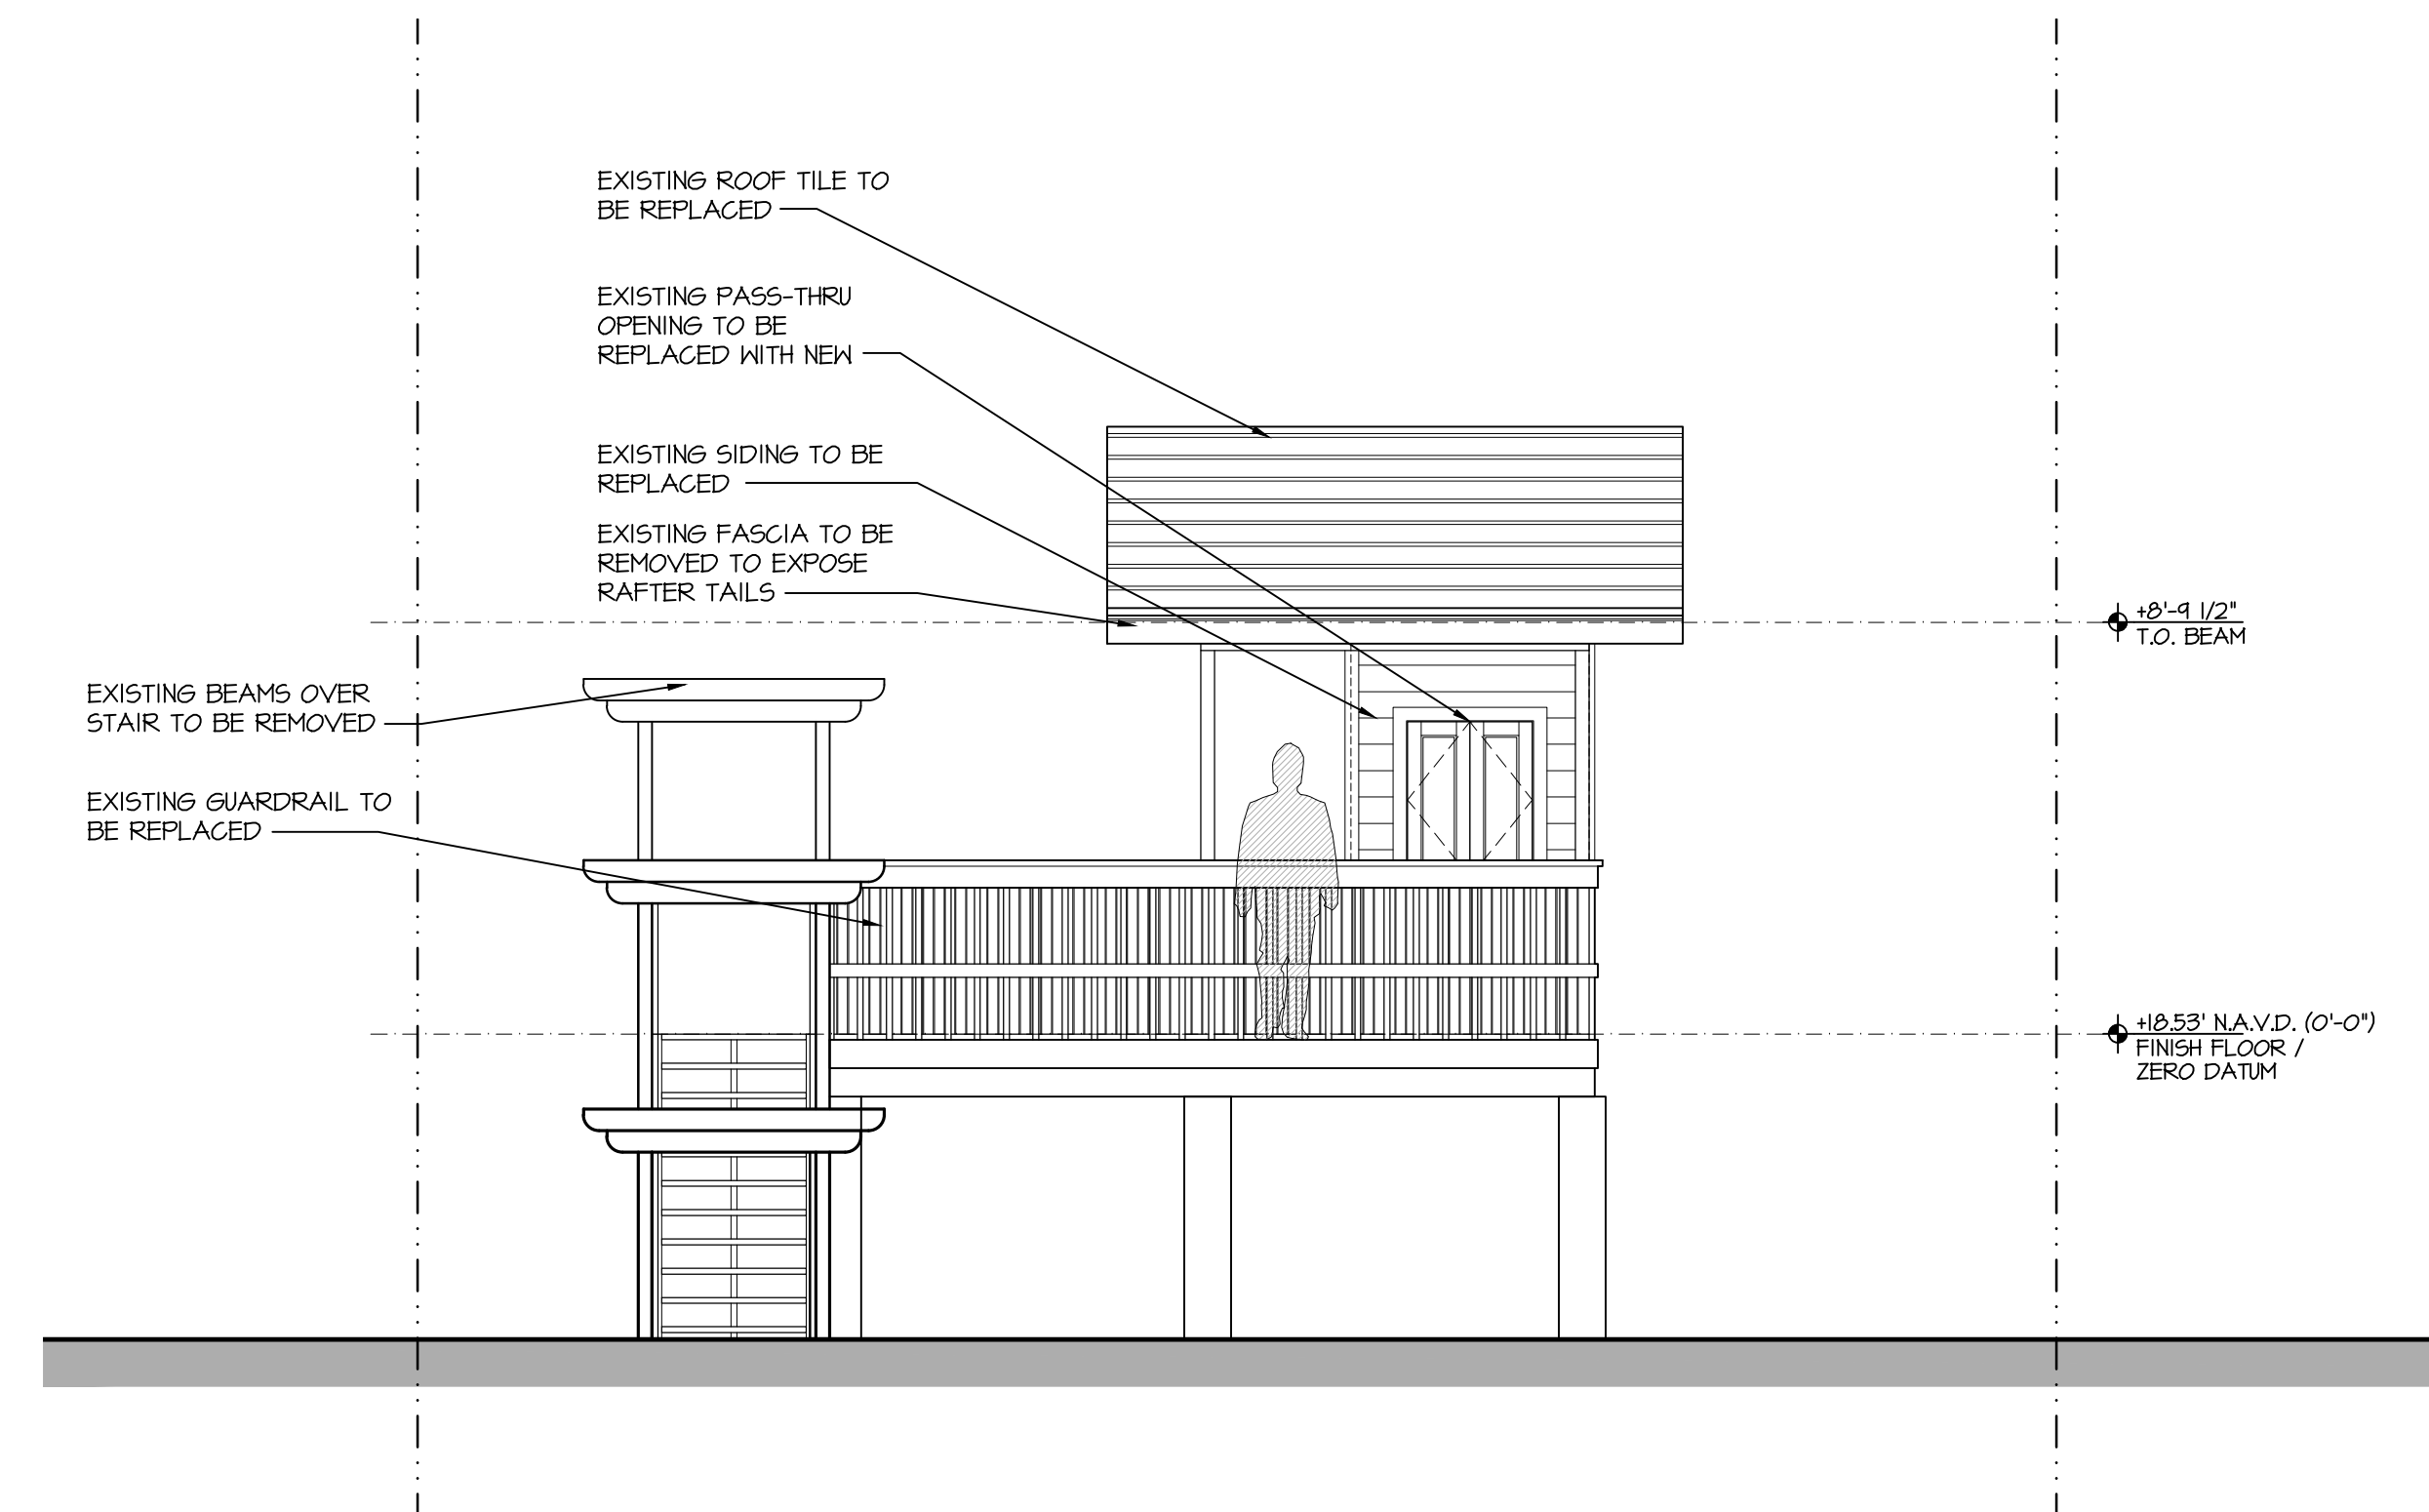


EXISTING EAST EXTERIOR ELEVATION

SCALE 1/4" = 1'-0"

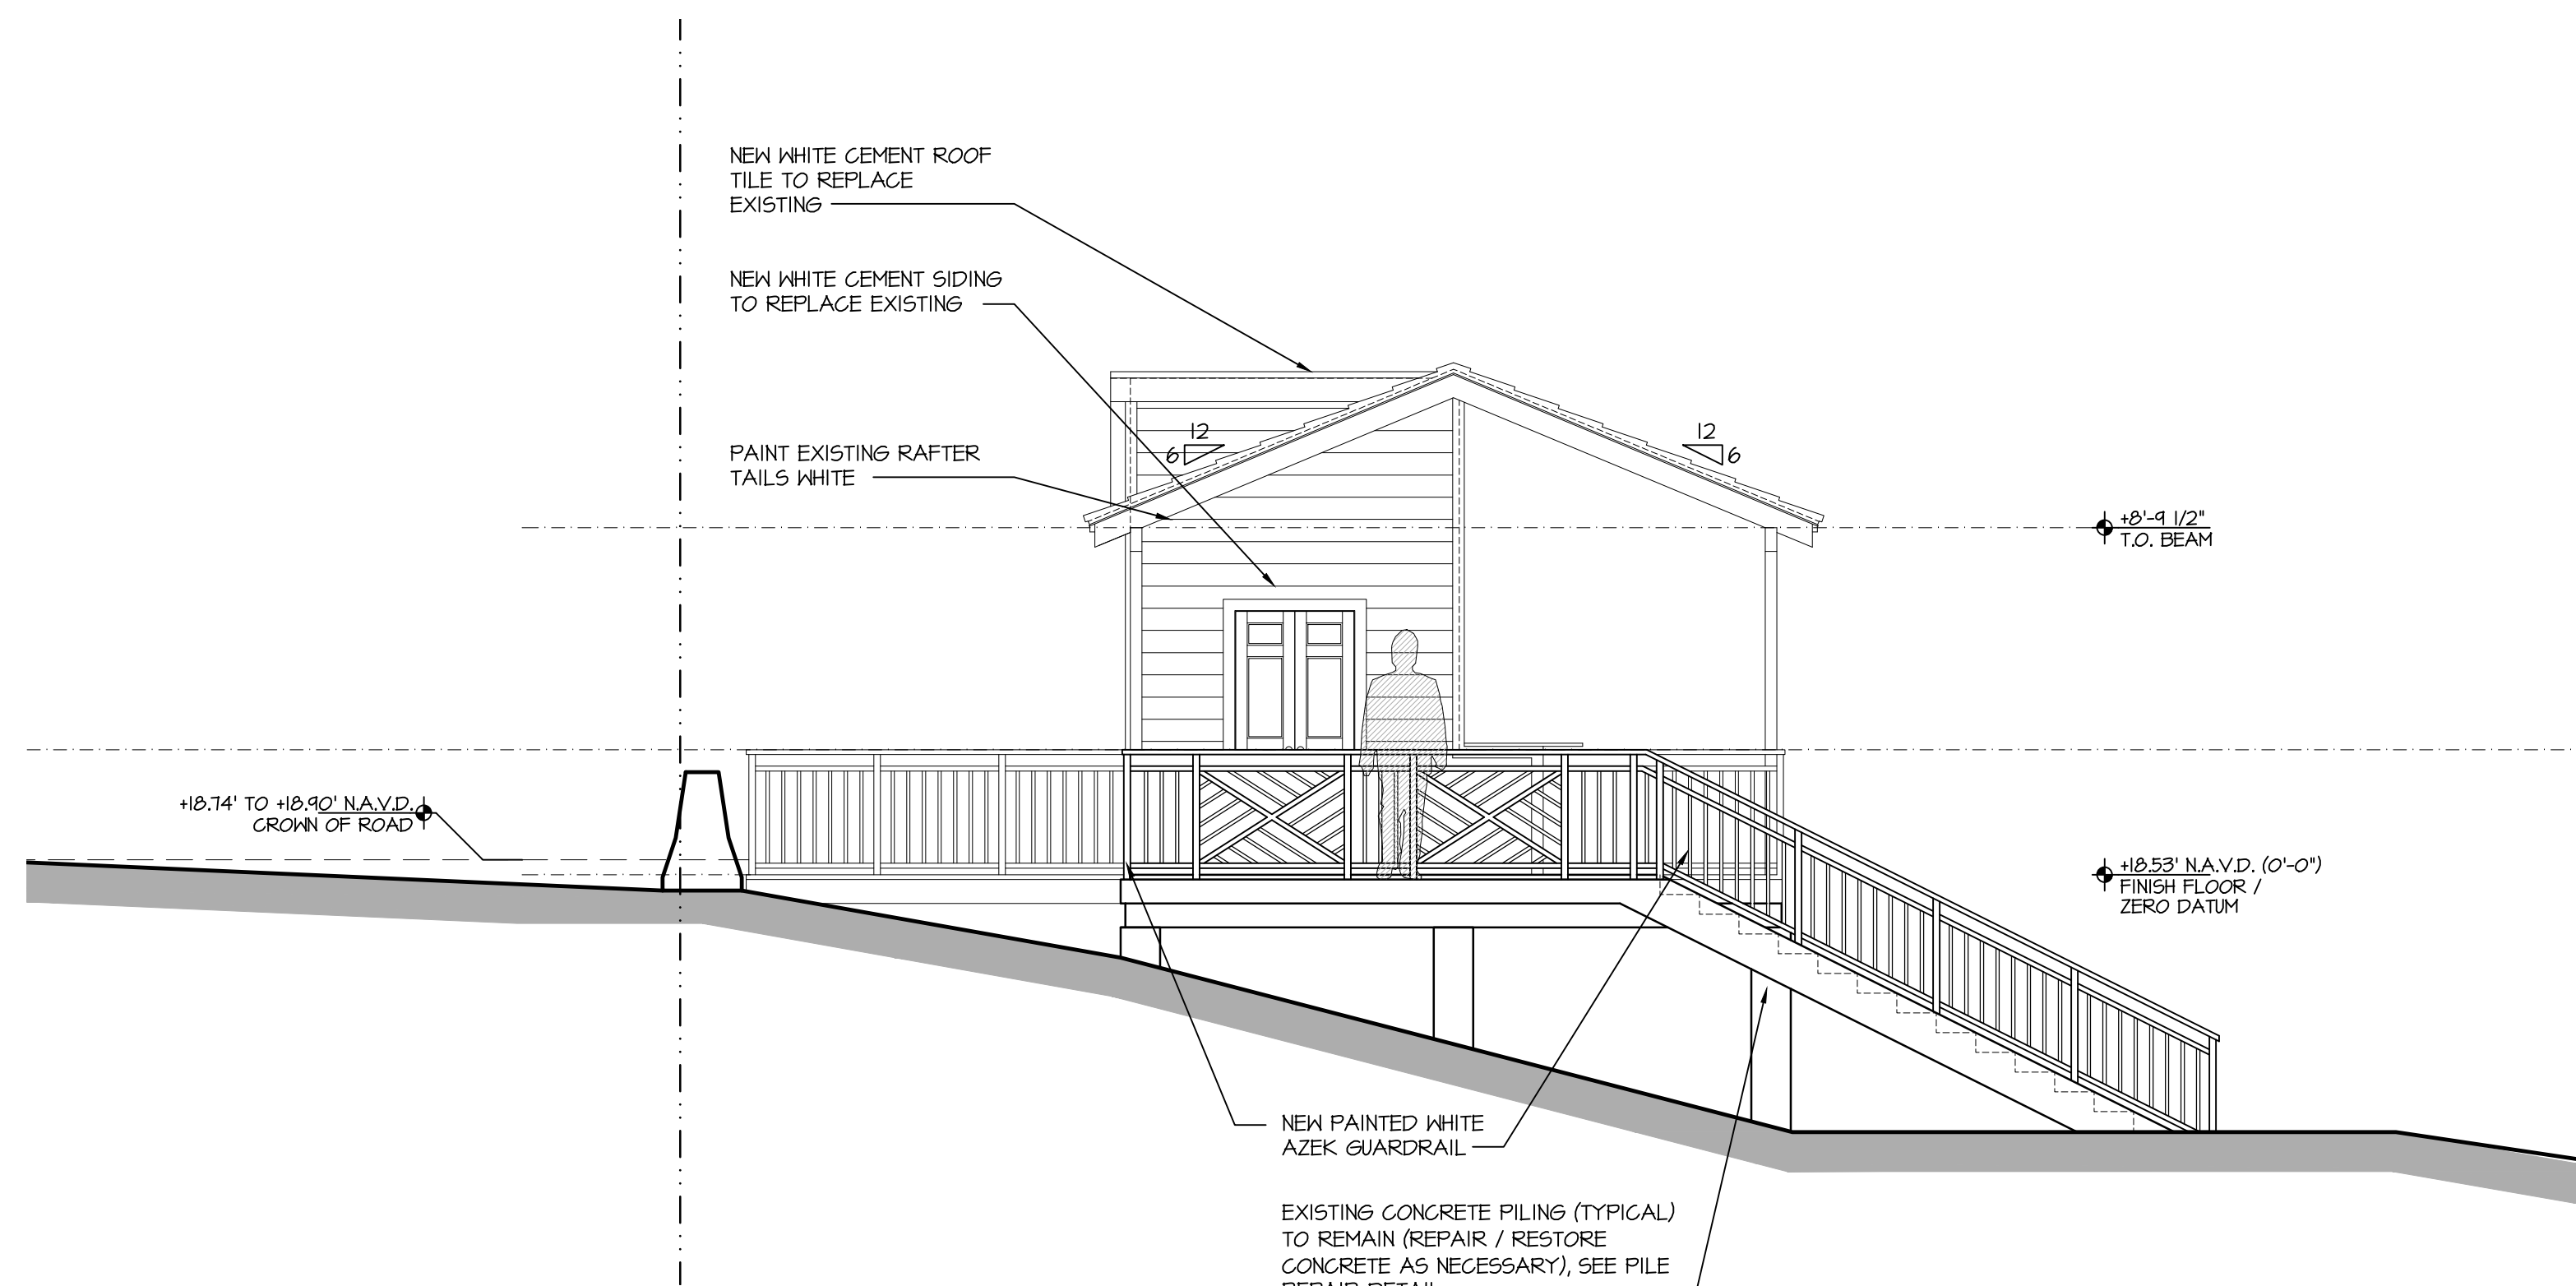

PREVIOUSLY APPROVED SOUTH EXTERIOR ELEVATION

SCALE 1/4" = 1'-0"

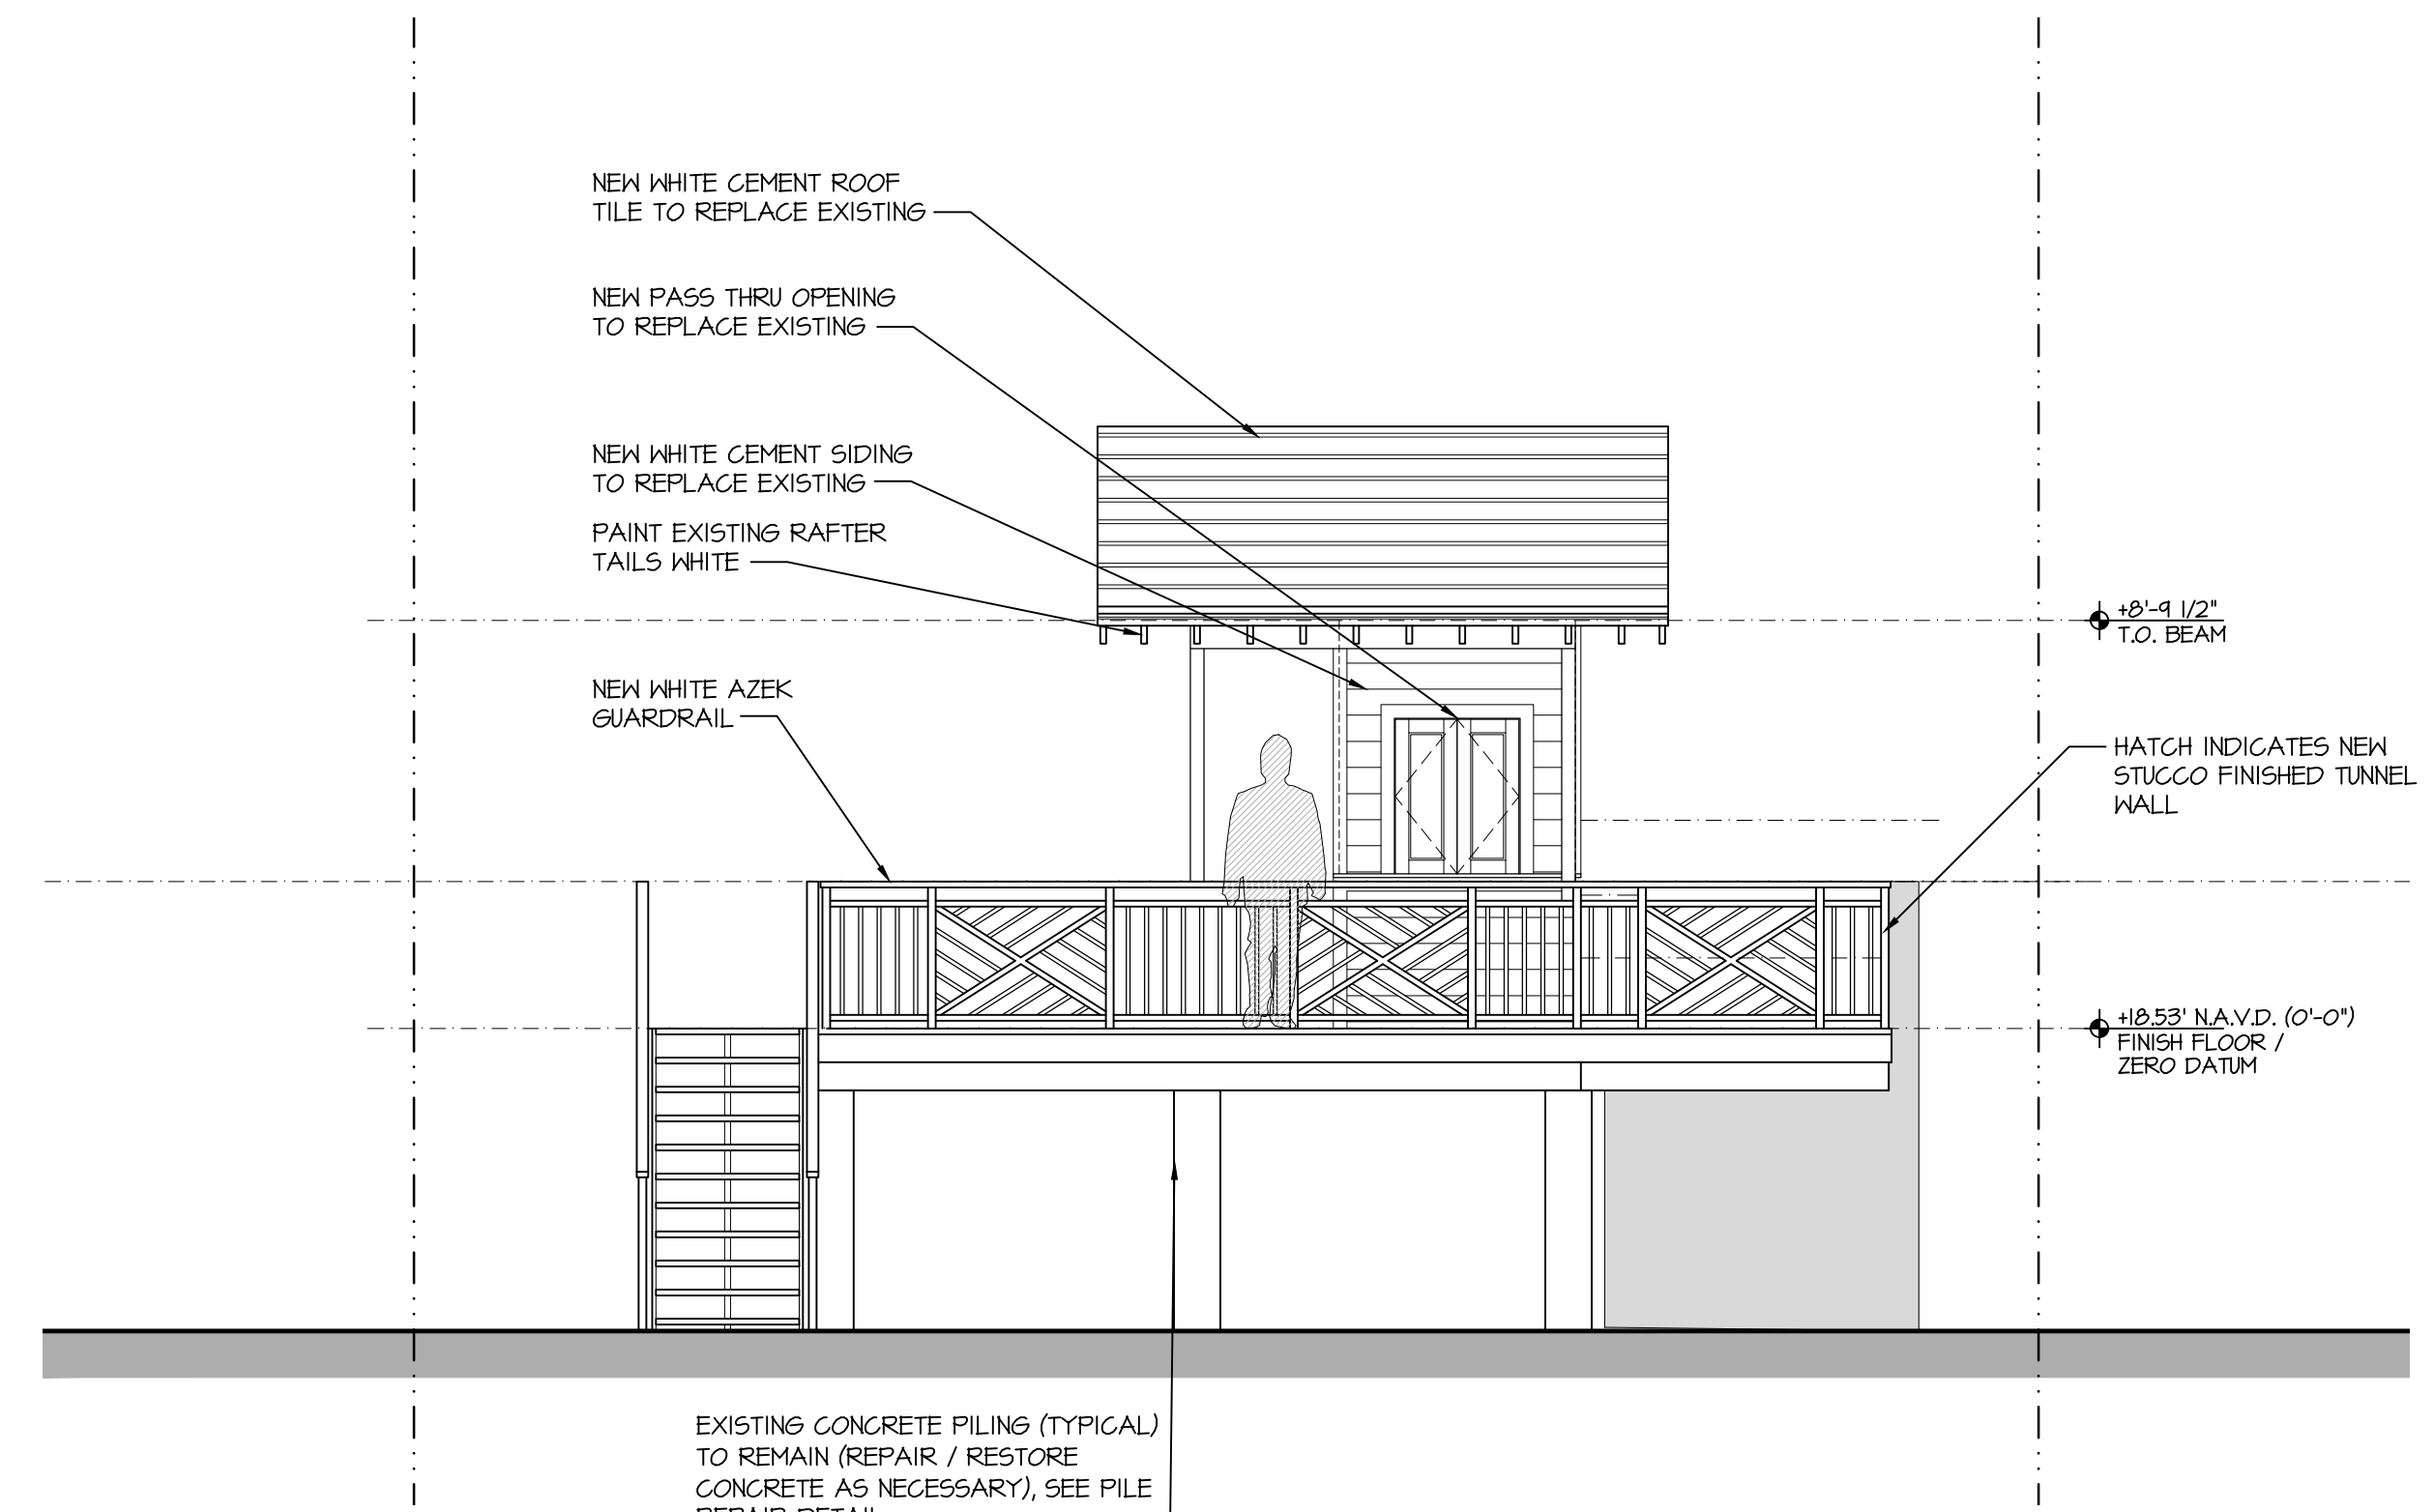

PREVIOUSLY APPROVED EAST EXTERIOR ELEVATION

SCALE 1/4" = 1'-0"

PROPOSED BEACH CABANA AT:

1540 S. OCEAN BLVD.

PALM BEACH COUNTY, FLORIDA

DAILEY JANSSEN ARCHITECTS

400 CLEVELAND STREET, SUITE 200, WEST PALM BEACH, FLORIDA 33401, TEL: 561-833-4101, LICENSE #AA-C001914


DATE: PRE-APP 11.21.2022

DRAWN: JKS

REVISIONS:

- FIRST SUBMITTAL: 12.08.2022
- SECOND SUBMITTAL: 12.21.2022
- ARCOM - MARCH: 03.06.2023
- ARCOM - APRIL: 04.06.2023

© COPYRIGHT 2022 DAILEY JANSSEN ARCHITECTS, P.A. ALL RIGHTS RESERVED.

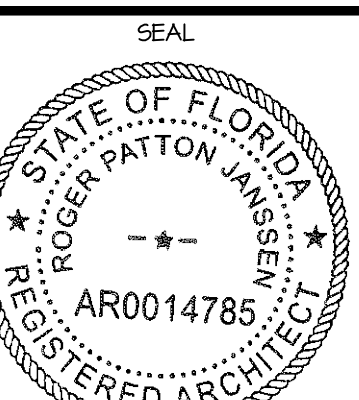

ROGER P. JANSSEN AR-14785

ARCOM # ARC-23-024
TC # ZON-23-033

DRAWING NO.

A-2.04

JOB NUMBER:


22-118




WHITE CEMENT ROOF TILE




WINDOW, DOOR AND SHUTTER COLOR

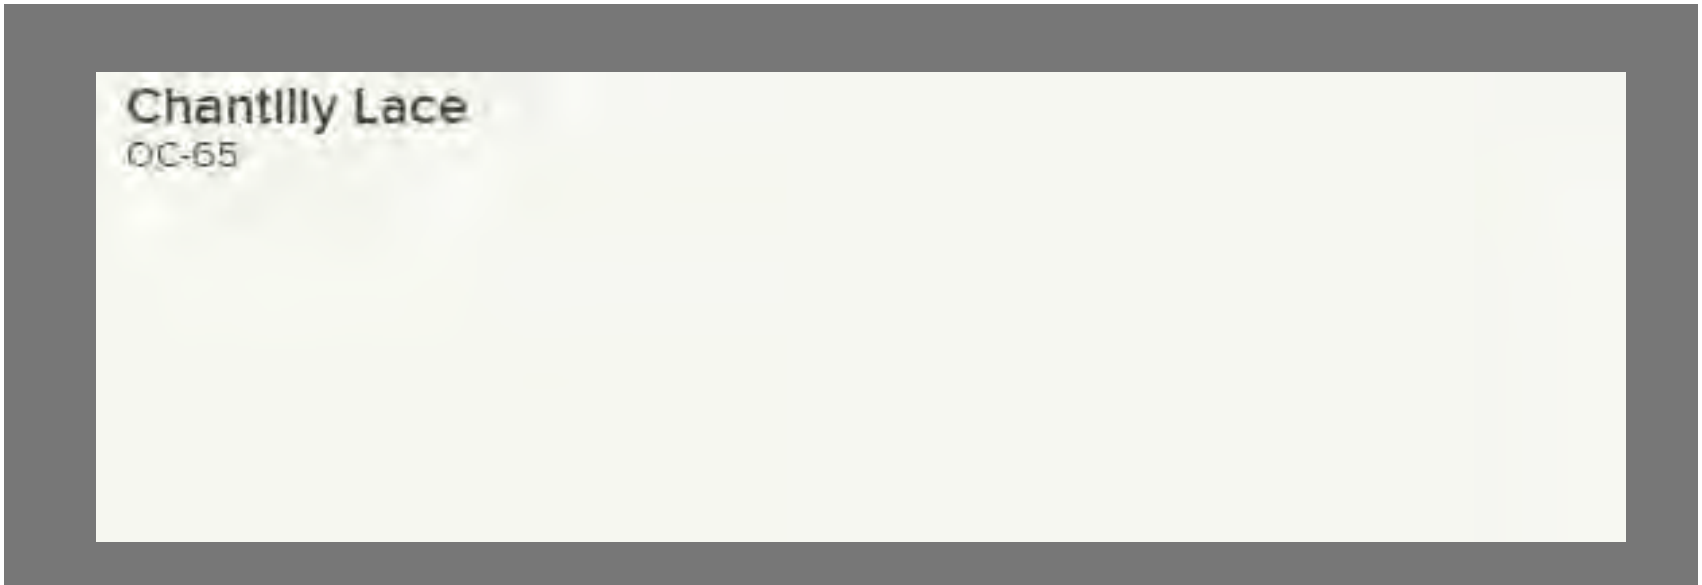


STUCCO AND TRIM COLOR

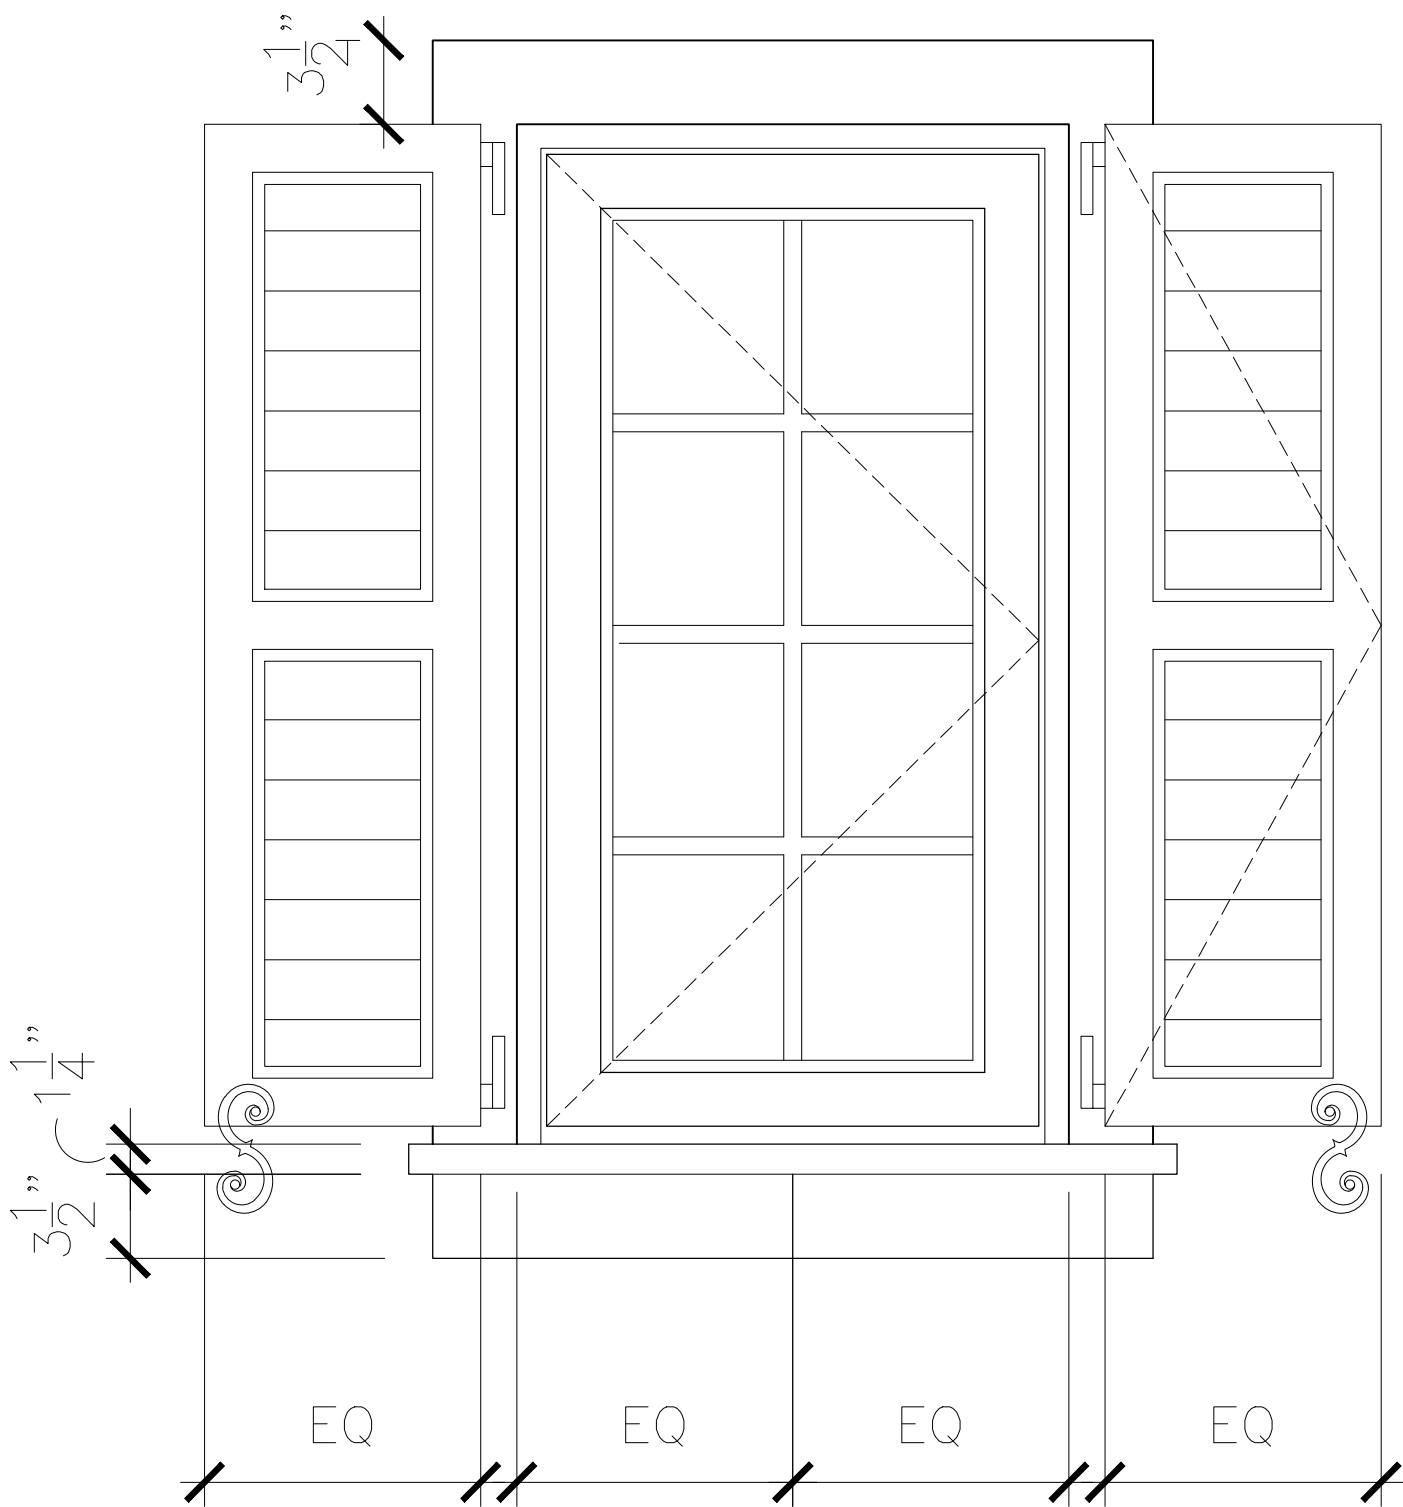


WINDOW & SHUTTER DETAIL

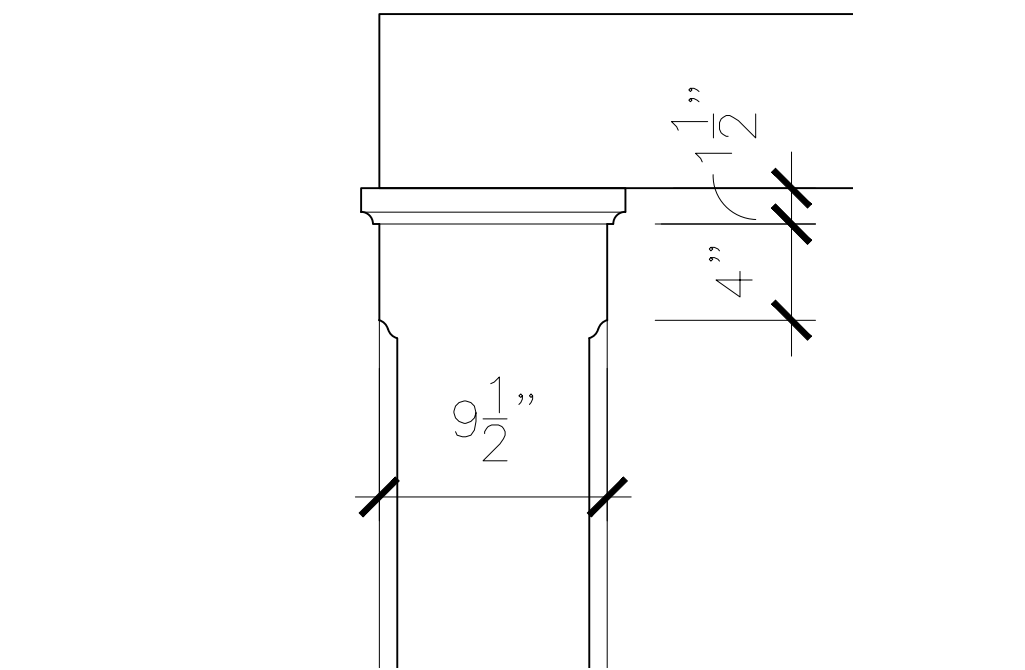

COLUMN CAPITAL DETAIL

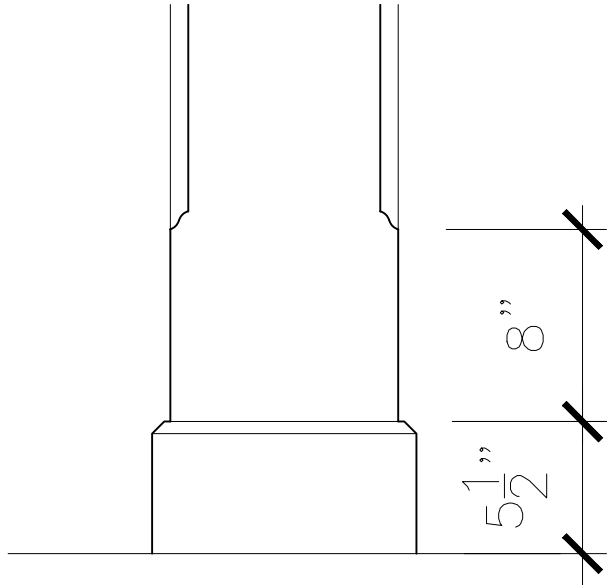

COLUMN BASE DETAIL

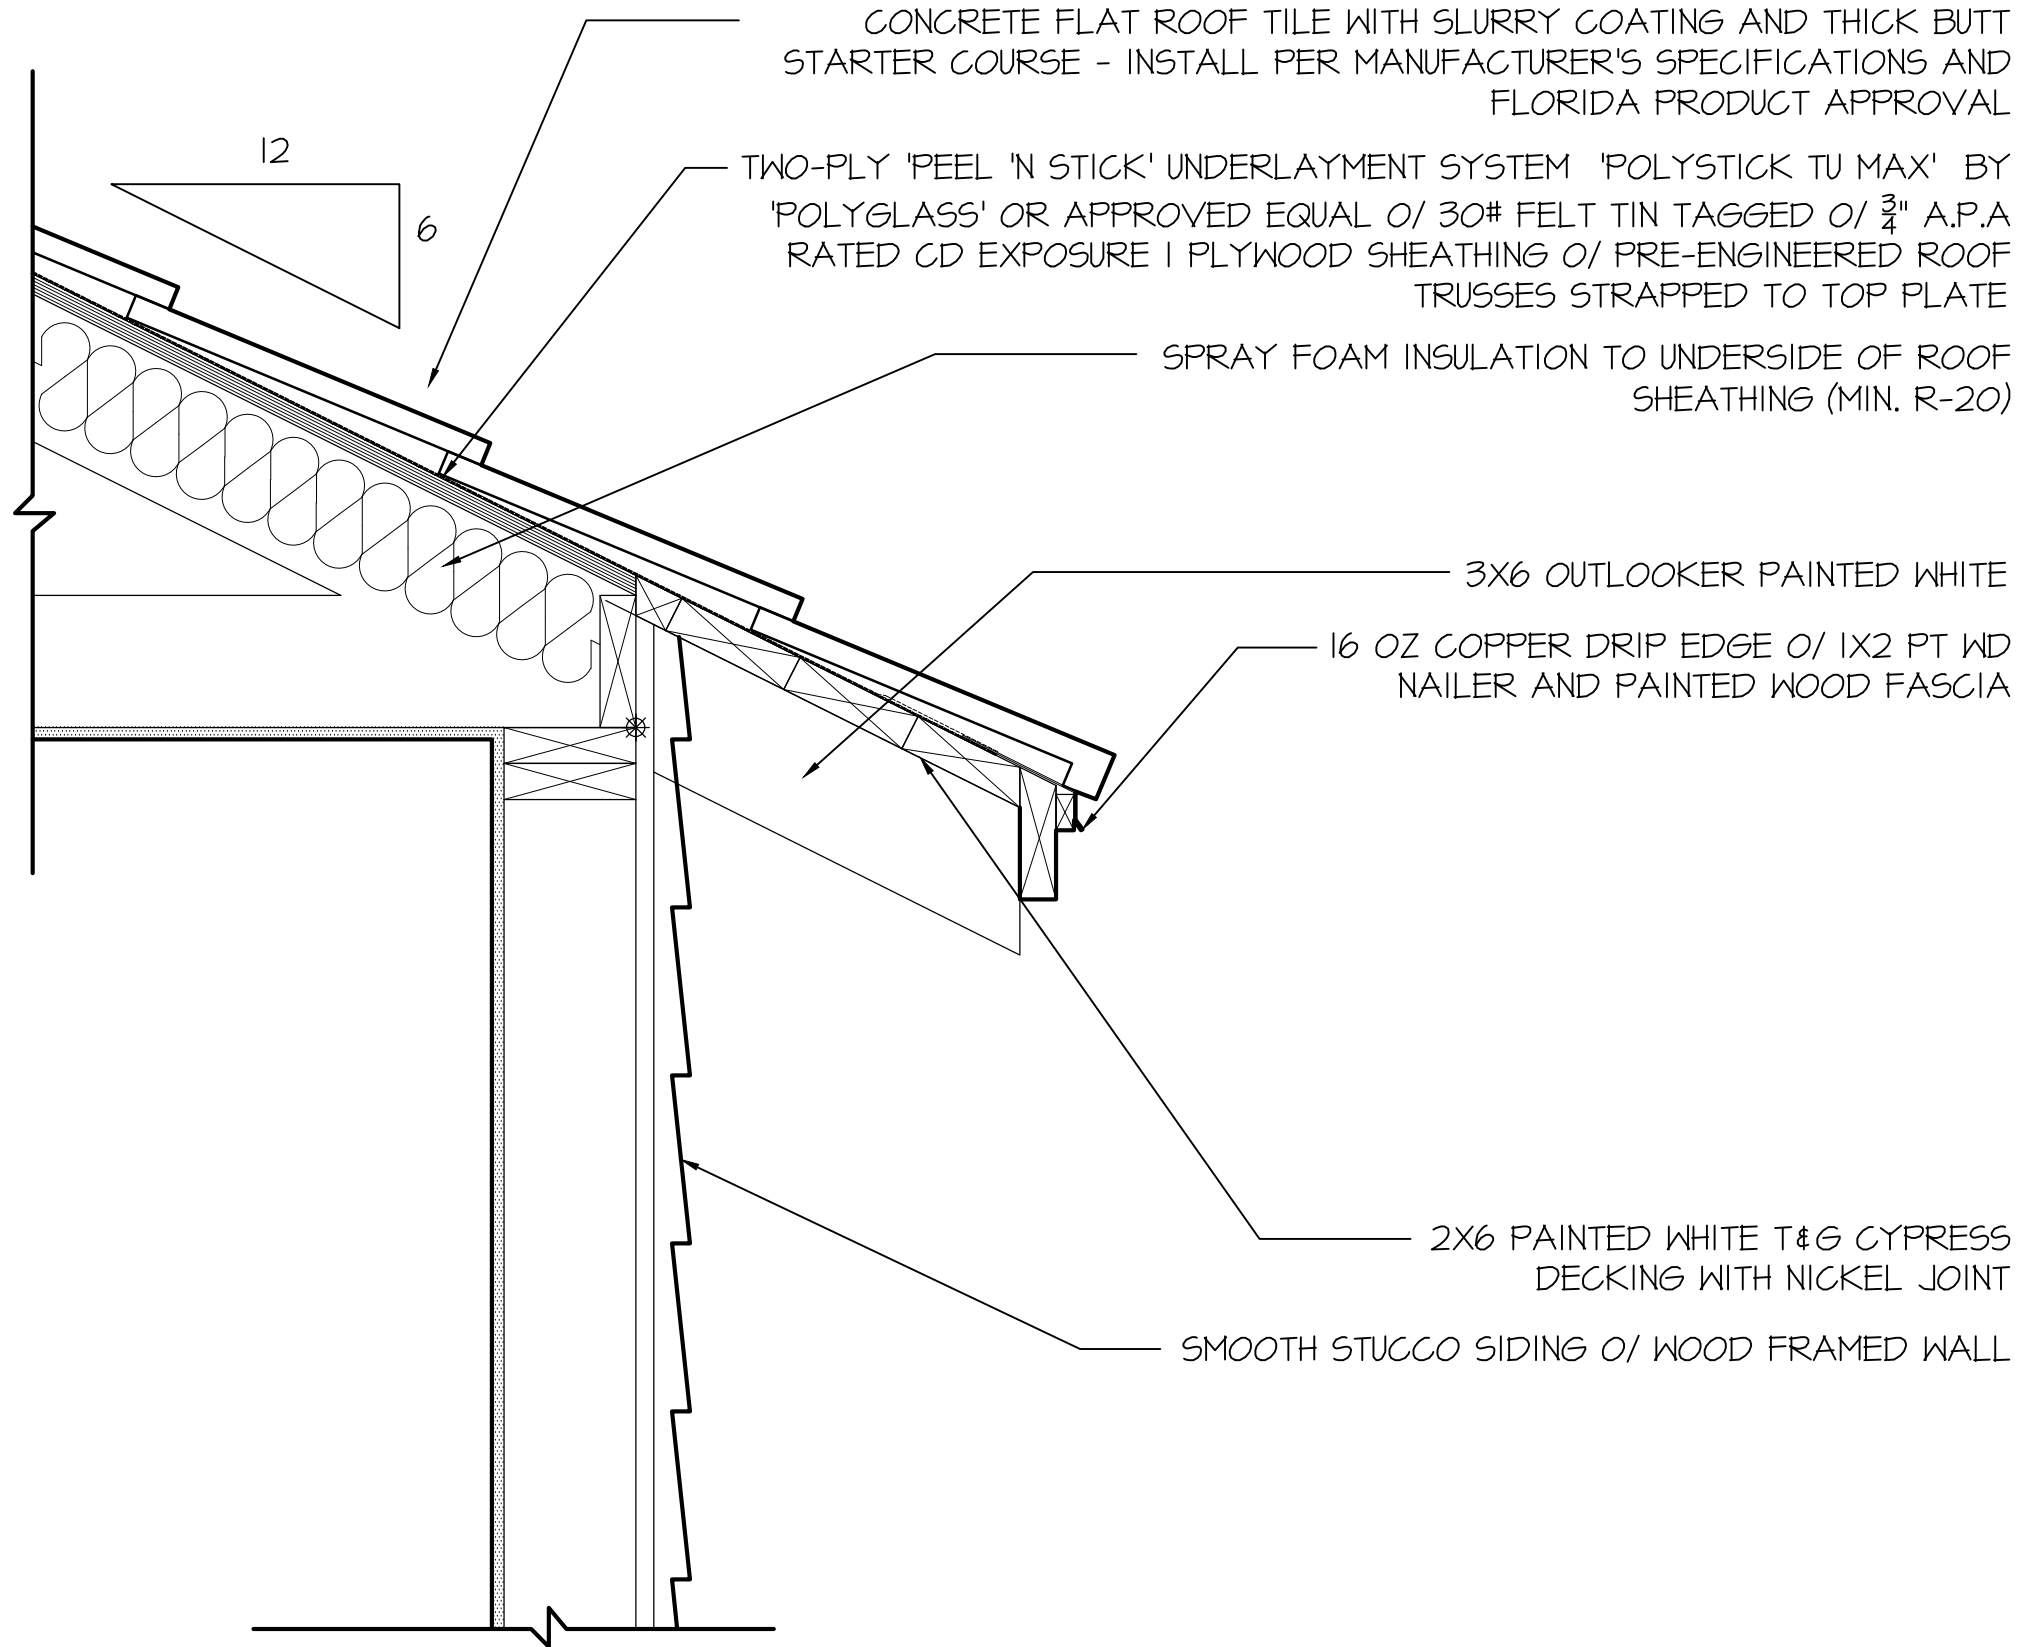

EAVE DETAIL

PROPOSED BEACH CABANA AT:

1540 S. OCEAN BLVD.

PALM BEACH COUNTY, FLORIDA

DAILEY JANSSEN ARCHITECTS

400 CLEVELAND STREET, SUITE 200, WEST PALM BEACH, FLORIDA 33401, TEL: 561-833-4101, LICENSE #AA-C001914


DATE: PRE-APP 11.21.2022

DRAWN: JKS

REVISIONS:

- FIRST SUBMITTAL: 12.08.2022
- SECOND SUBMITTAL: 12.21.2022
- ARCOM - MARCH: 03.06.2023
- ARCOM - APRIL: 04.06.2023

© COPYRIGHT 2022 DAILEY JANSSEN ARCHITECTS, P.A. ALL RIGHTS RESERVED.

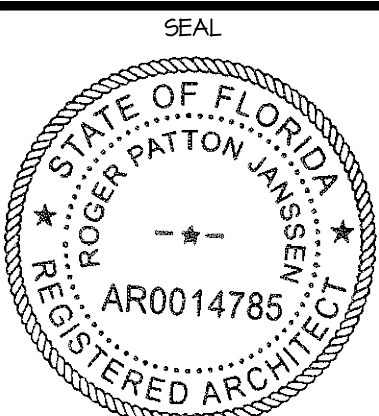

ROGER P. JANSSEN AR-14785

ARCOM # ARC-23-024
TC # ZON-23-033

DRAWING NO.

A-2.05


JOB NUMBER:

22-118



PREVIOUSLY PROPOSED NORTH EXTERIOR
ELEVATION RENDERING

SCALE 1/4"= 1'-0"

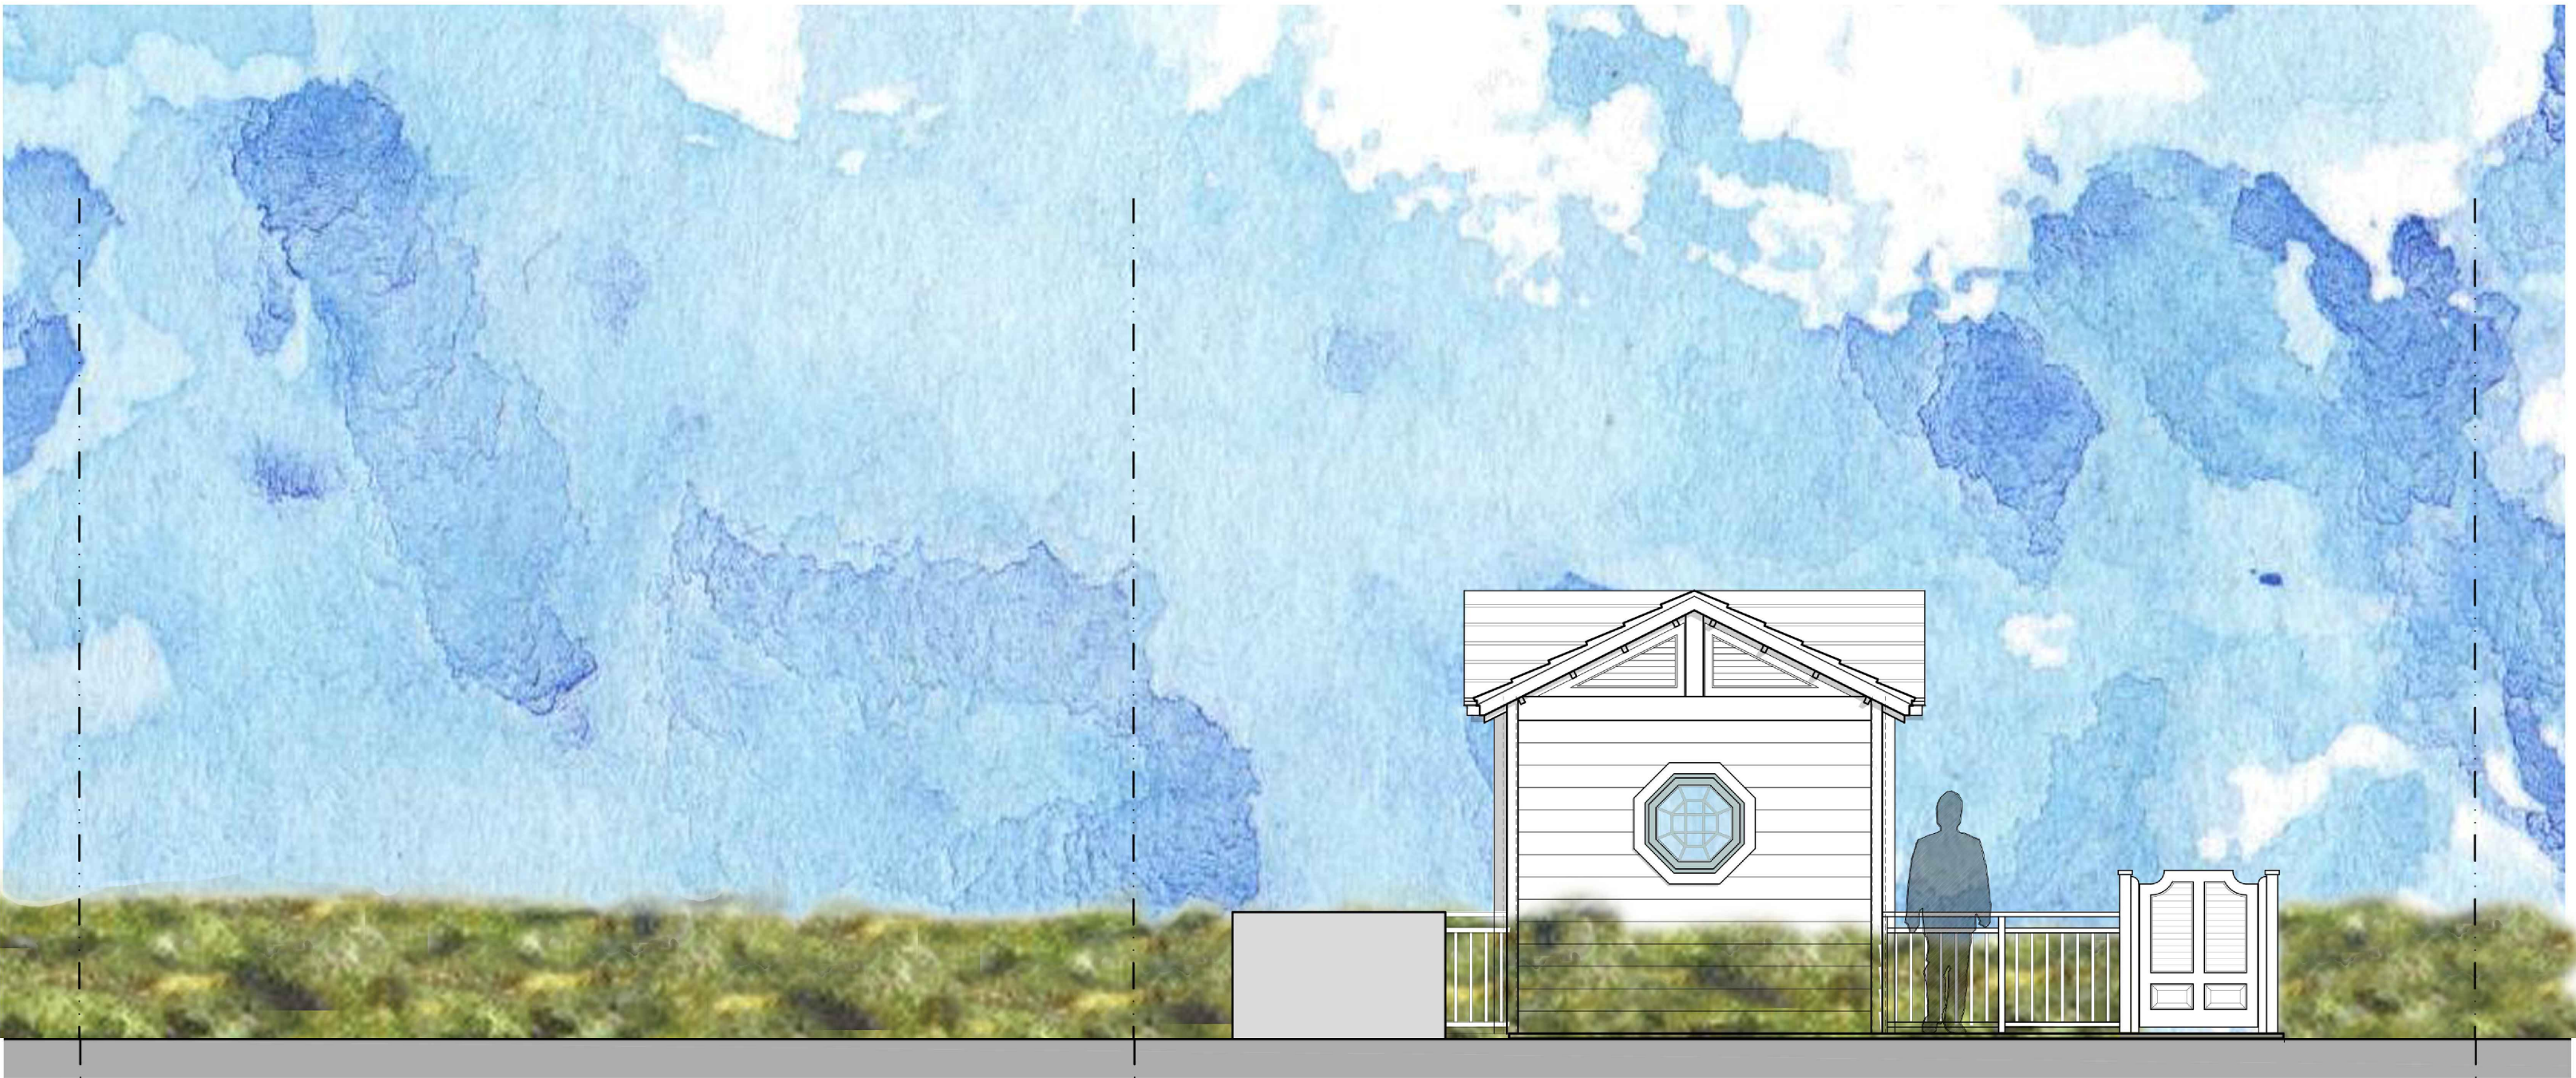


PREVIOUSLY PROPOSED WEST EXTERIOR ELEVATION
RENDERING - S. OCEAN BLVD.

SCALE 1/4"= 1'-0"



PROPOSED NORTH EXTERIOR ELEVATION RENDERING

SCALE 1/4"= 1'-0"

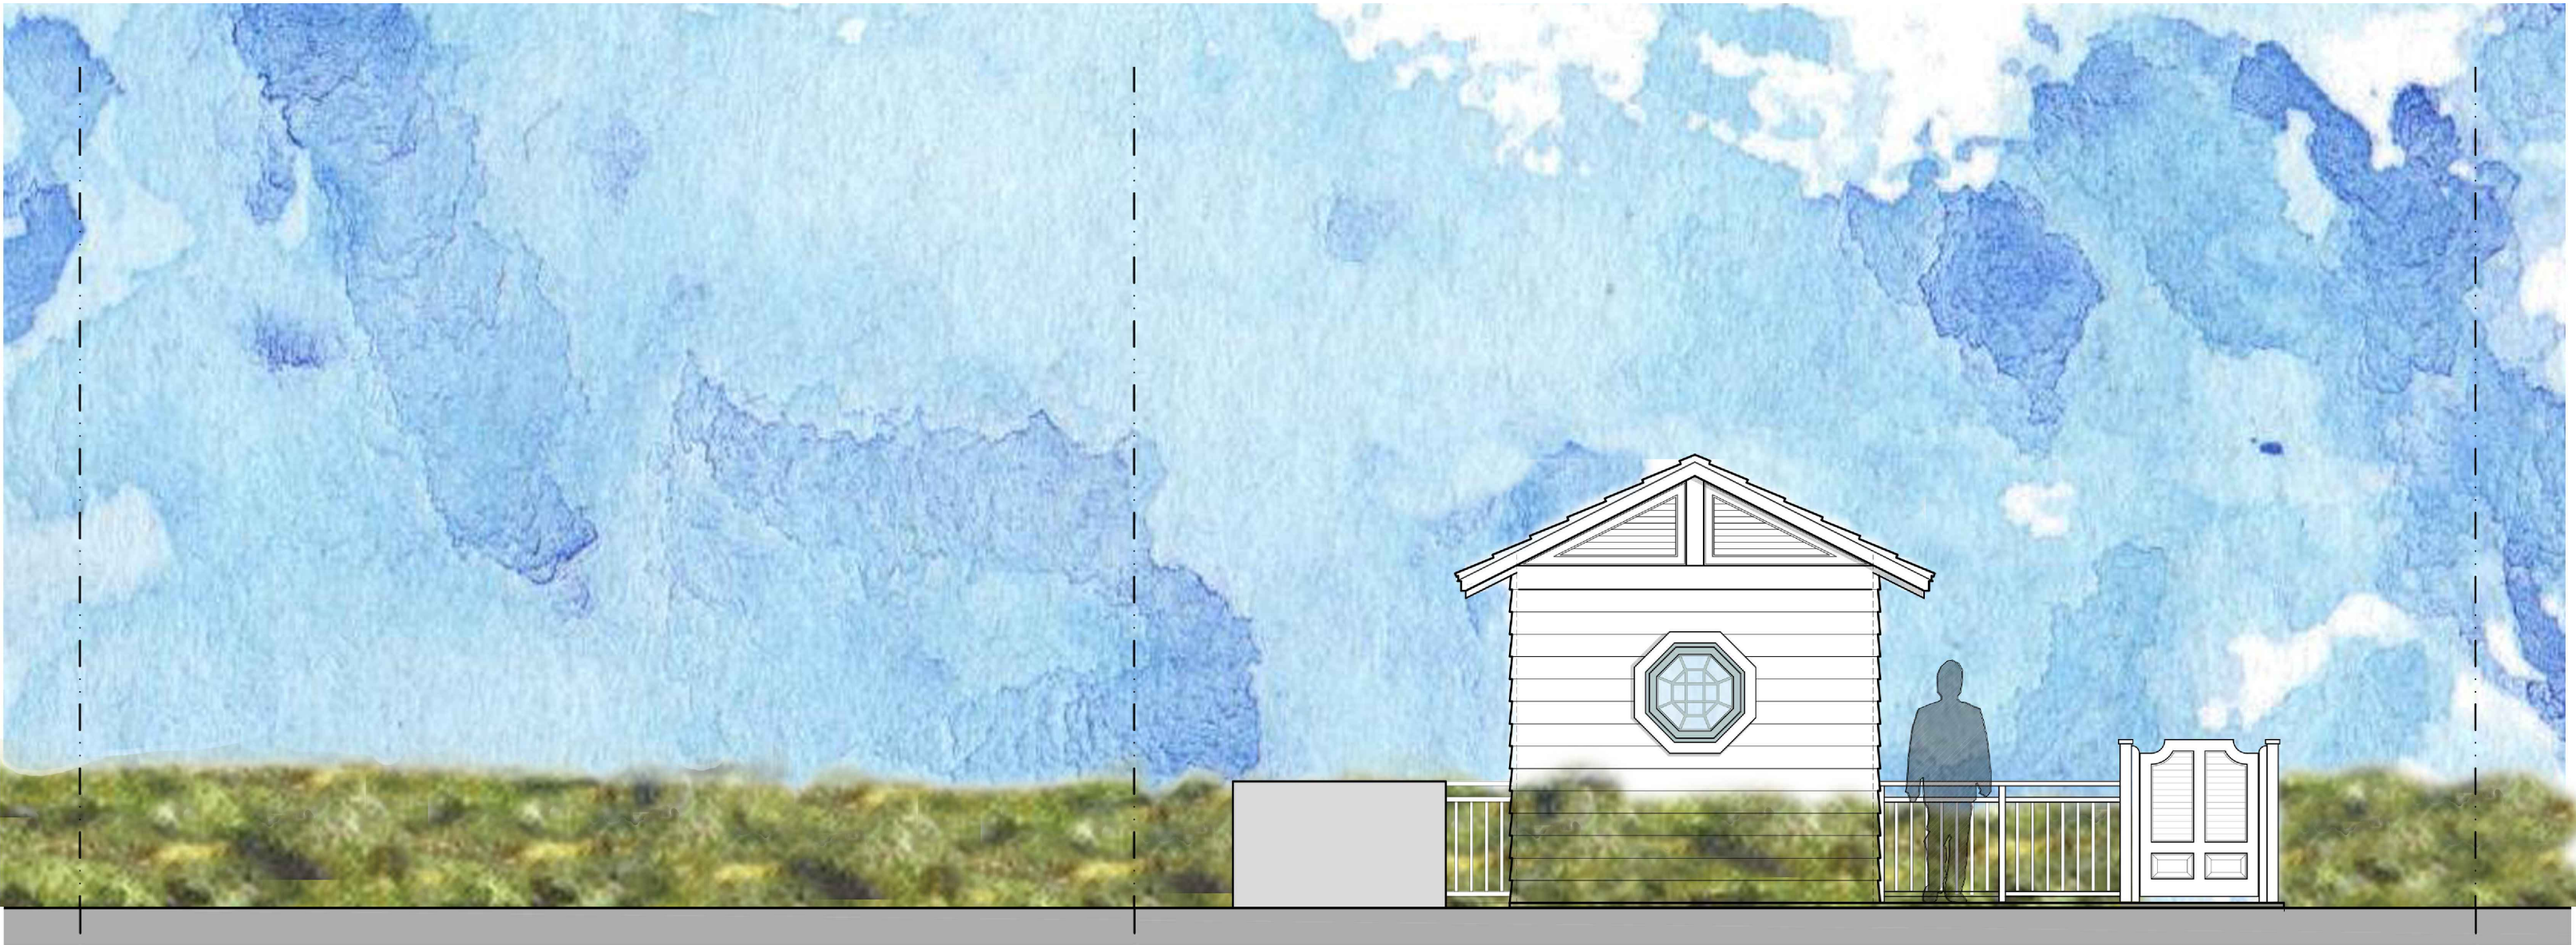

PROPOSED WEST EXTERIOR ELEVATION RENDERING - S. OCEAN BLVD.

SCALE 1/4"= 1'-0"

PROPOSED BEACH CABANA AT:

1540 S. OCEAN BLVD.

PALM BEACH COUNTY, FLORIDA

DAILEY JANSSEN ARCHITECTS

400 CLEVELAND STREET, SUITE 200, WEST PALM BEACH, FLORIDA 33401 TEL: 561-833-4101, LICENSE #AA-C001914


DATE: PRE-APP 11.21.2022

DRAWN: JKS

REVISIONS:

- FIRST SUBMITTAL: 12.08.2022
- SECOND SUBMITTAL: 12.21.2022
- ARCOM - MARCH: 03.06.2023
- ARCOM - APRIL: 04.06.2023

© COPYRIGHT 2022 DAILEY
JANSSEN ARCHITECTS, P.A.
ALL RIGHTS RESERVED.

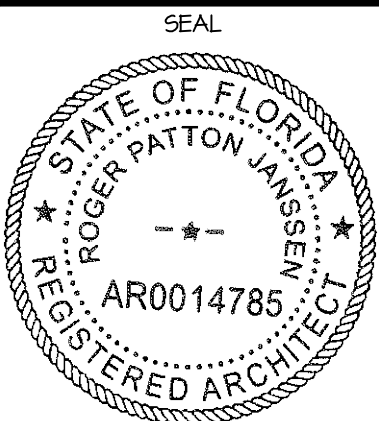

ROGER P. JANSSEN AR-14785

ARCOM # ARC-23-024
TC # ZON-23-033

DRAWING NO.

A-2.01R


JOB NUMBER:

22-118



PREVIOUSLY PROPOSED SOUTH EXTERIOR
ELEVATION RENDERING

SCALE 1/4" = 1'-0"

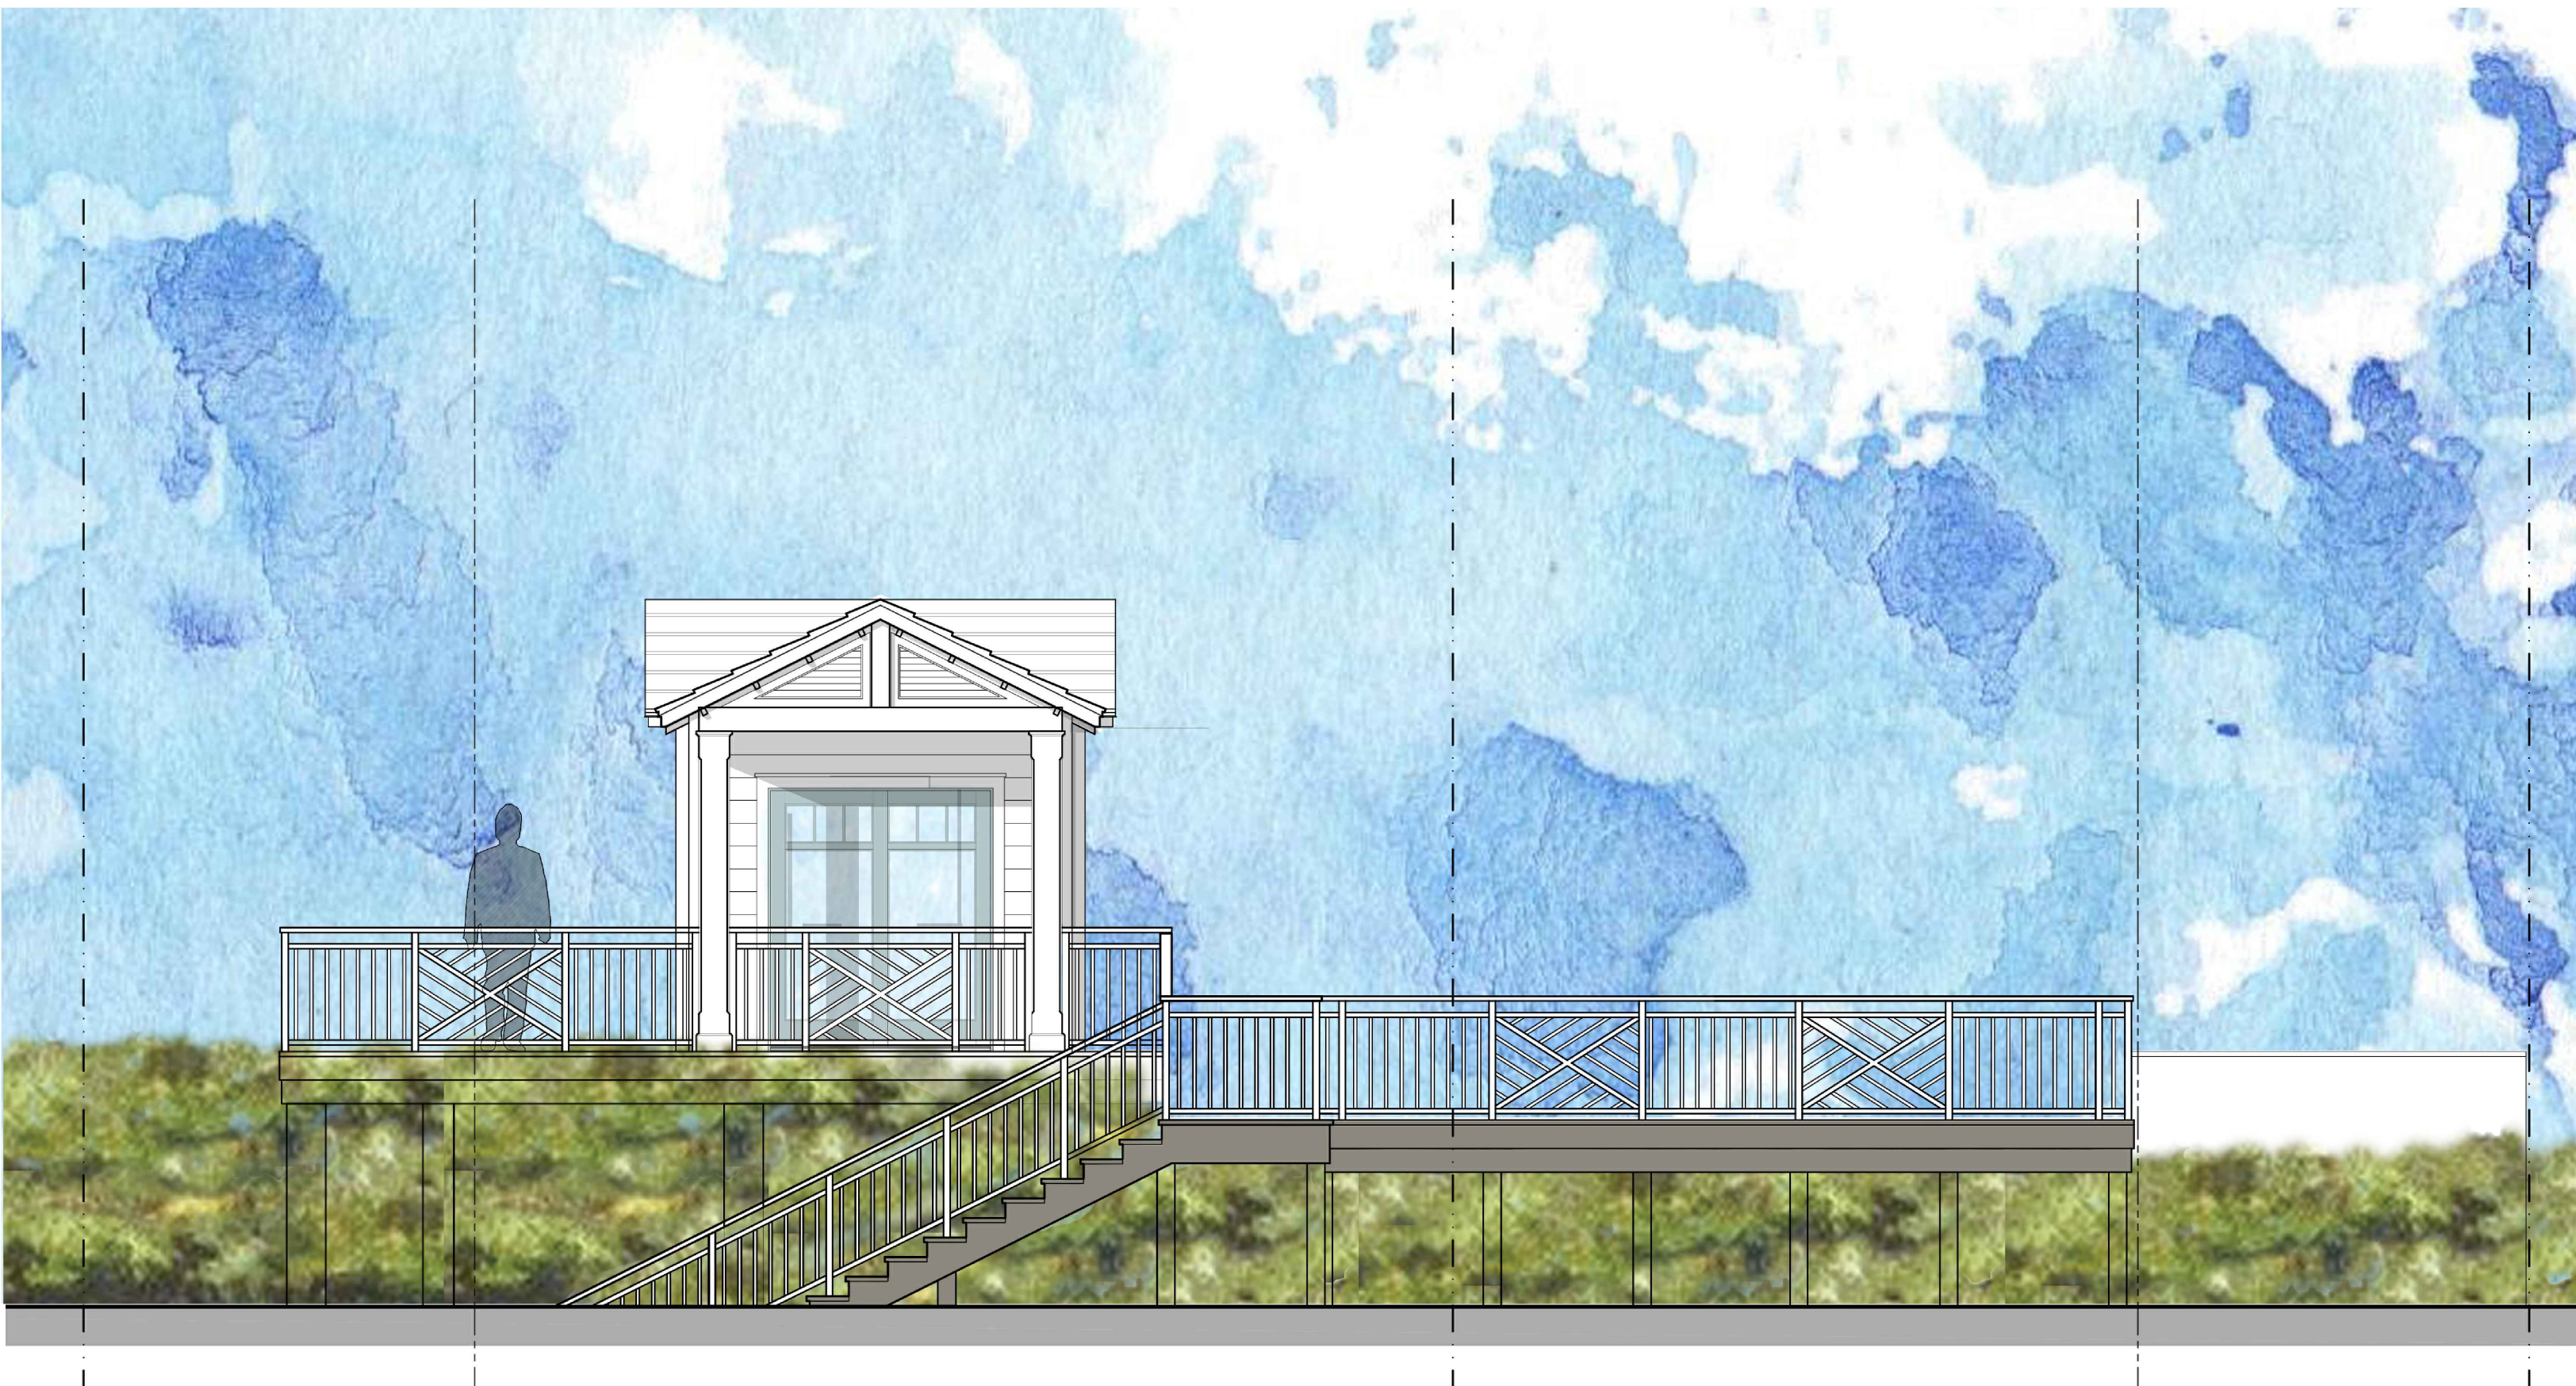


PREVIOUSLY PROPOSED EAST EXTERIOR ELEVATION RENDERING

SCALE 1/4" = 1'-0"



PROPOSED SOUTH EXTERIOR ELEVATION RENDERING

SCALE 1/4" = 1'-0"

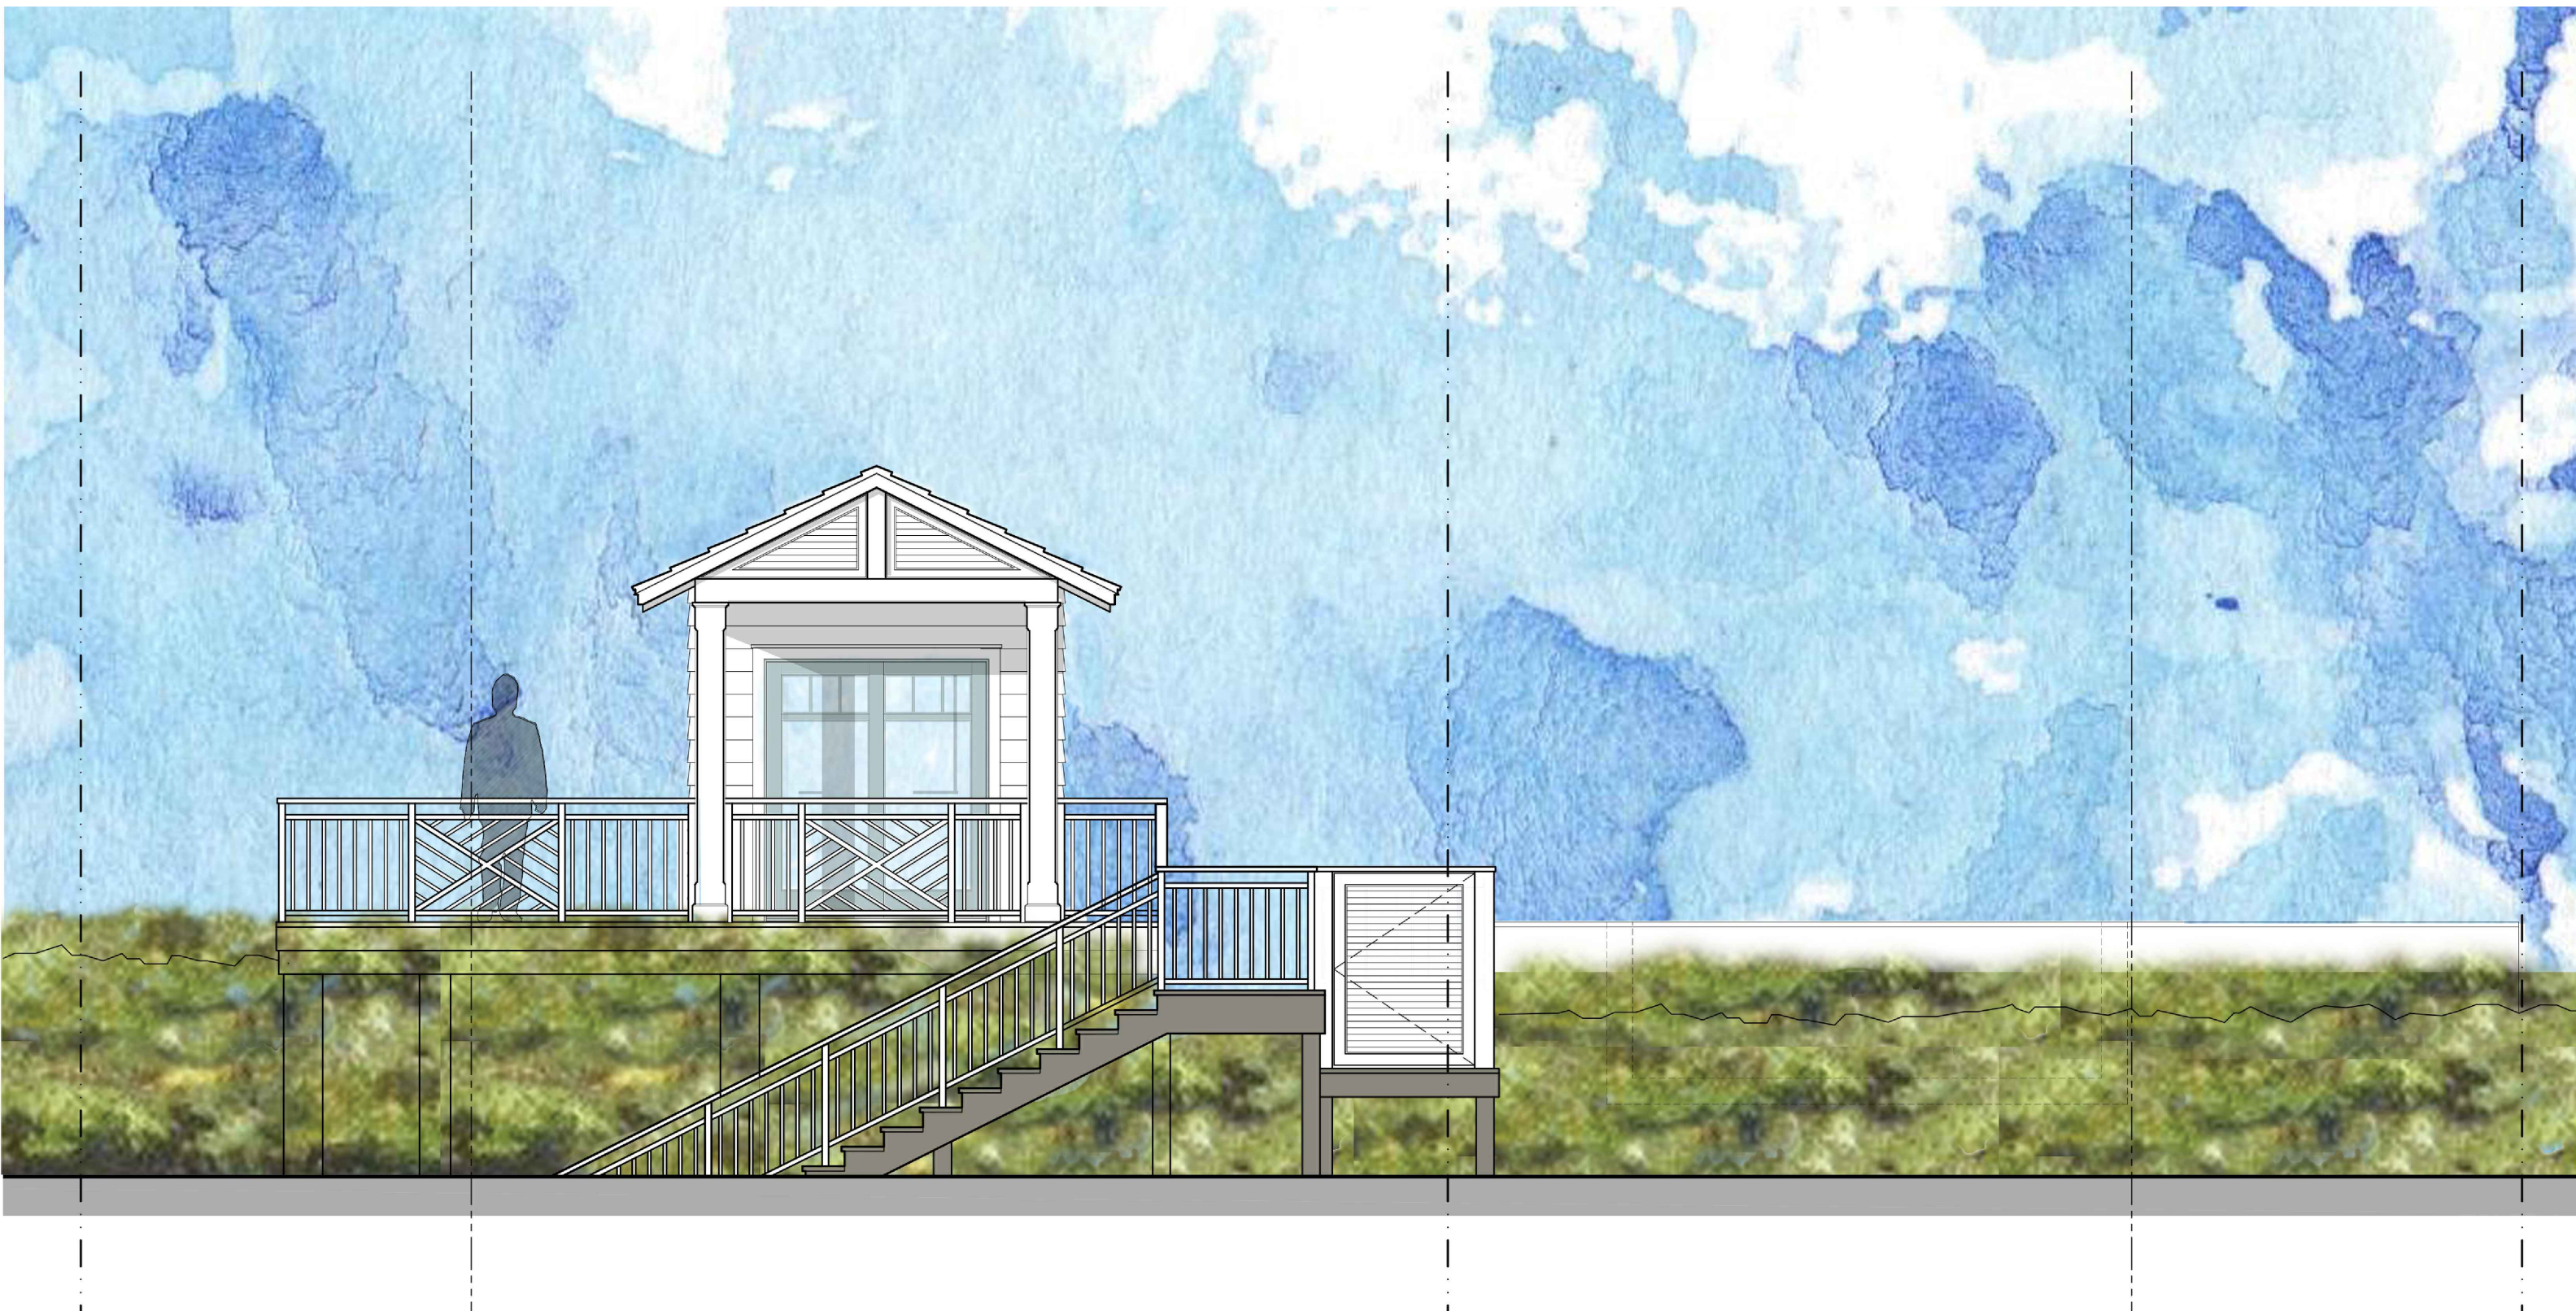

PROPOSED EAST EXTERIOR ELEVATION RENDERING

SCALE 1/4" = 1'-0"

PROPOSED BEACH CABANA AT:

1540 S. OCEAN BLVD.

PALM BEACH COUNTY, FLORIDA

DAILEY JANSSEN ARCHITECTS

400 CLEVELAND STREET, SUITE 200, WEST PALM BEACH, FLORIDA 33411 TEL: 561-833-4101, LICENSE #AA-C001414


DATE: PRE-APP 11.21.2022

DRAWN: JKS

REVISIONS:

- FIRST SUBMITTAL: 12.08.2022
- SECOND SUBMITTAL: 12.21.2022
- ARCOM - MARCH: 03.06.2023
- ARCOM - APRIL: 04.06.2023

© COPYRIGHT 2022 DAILEY JANSSEN ARCHITECTS, P.A. ALL RIGHTS RESERVED.

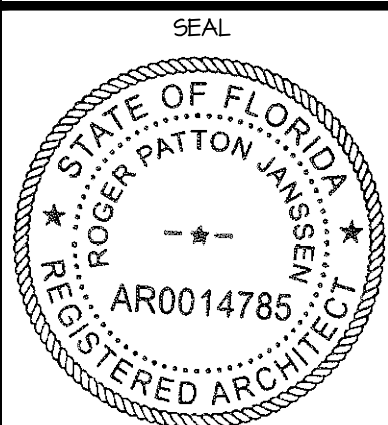


ROGER P. JANSSEN AR-14785

ARCOM # ARC-23-024
TC # ZON-23-033

DRAWING NO.


A-2.02R

JOB NUMBER: 22-118

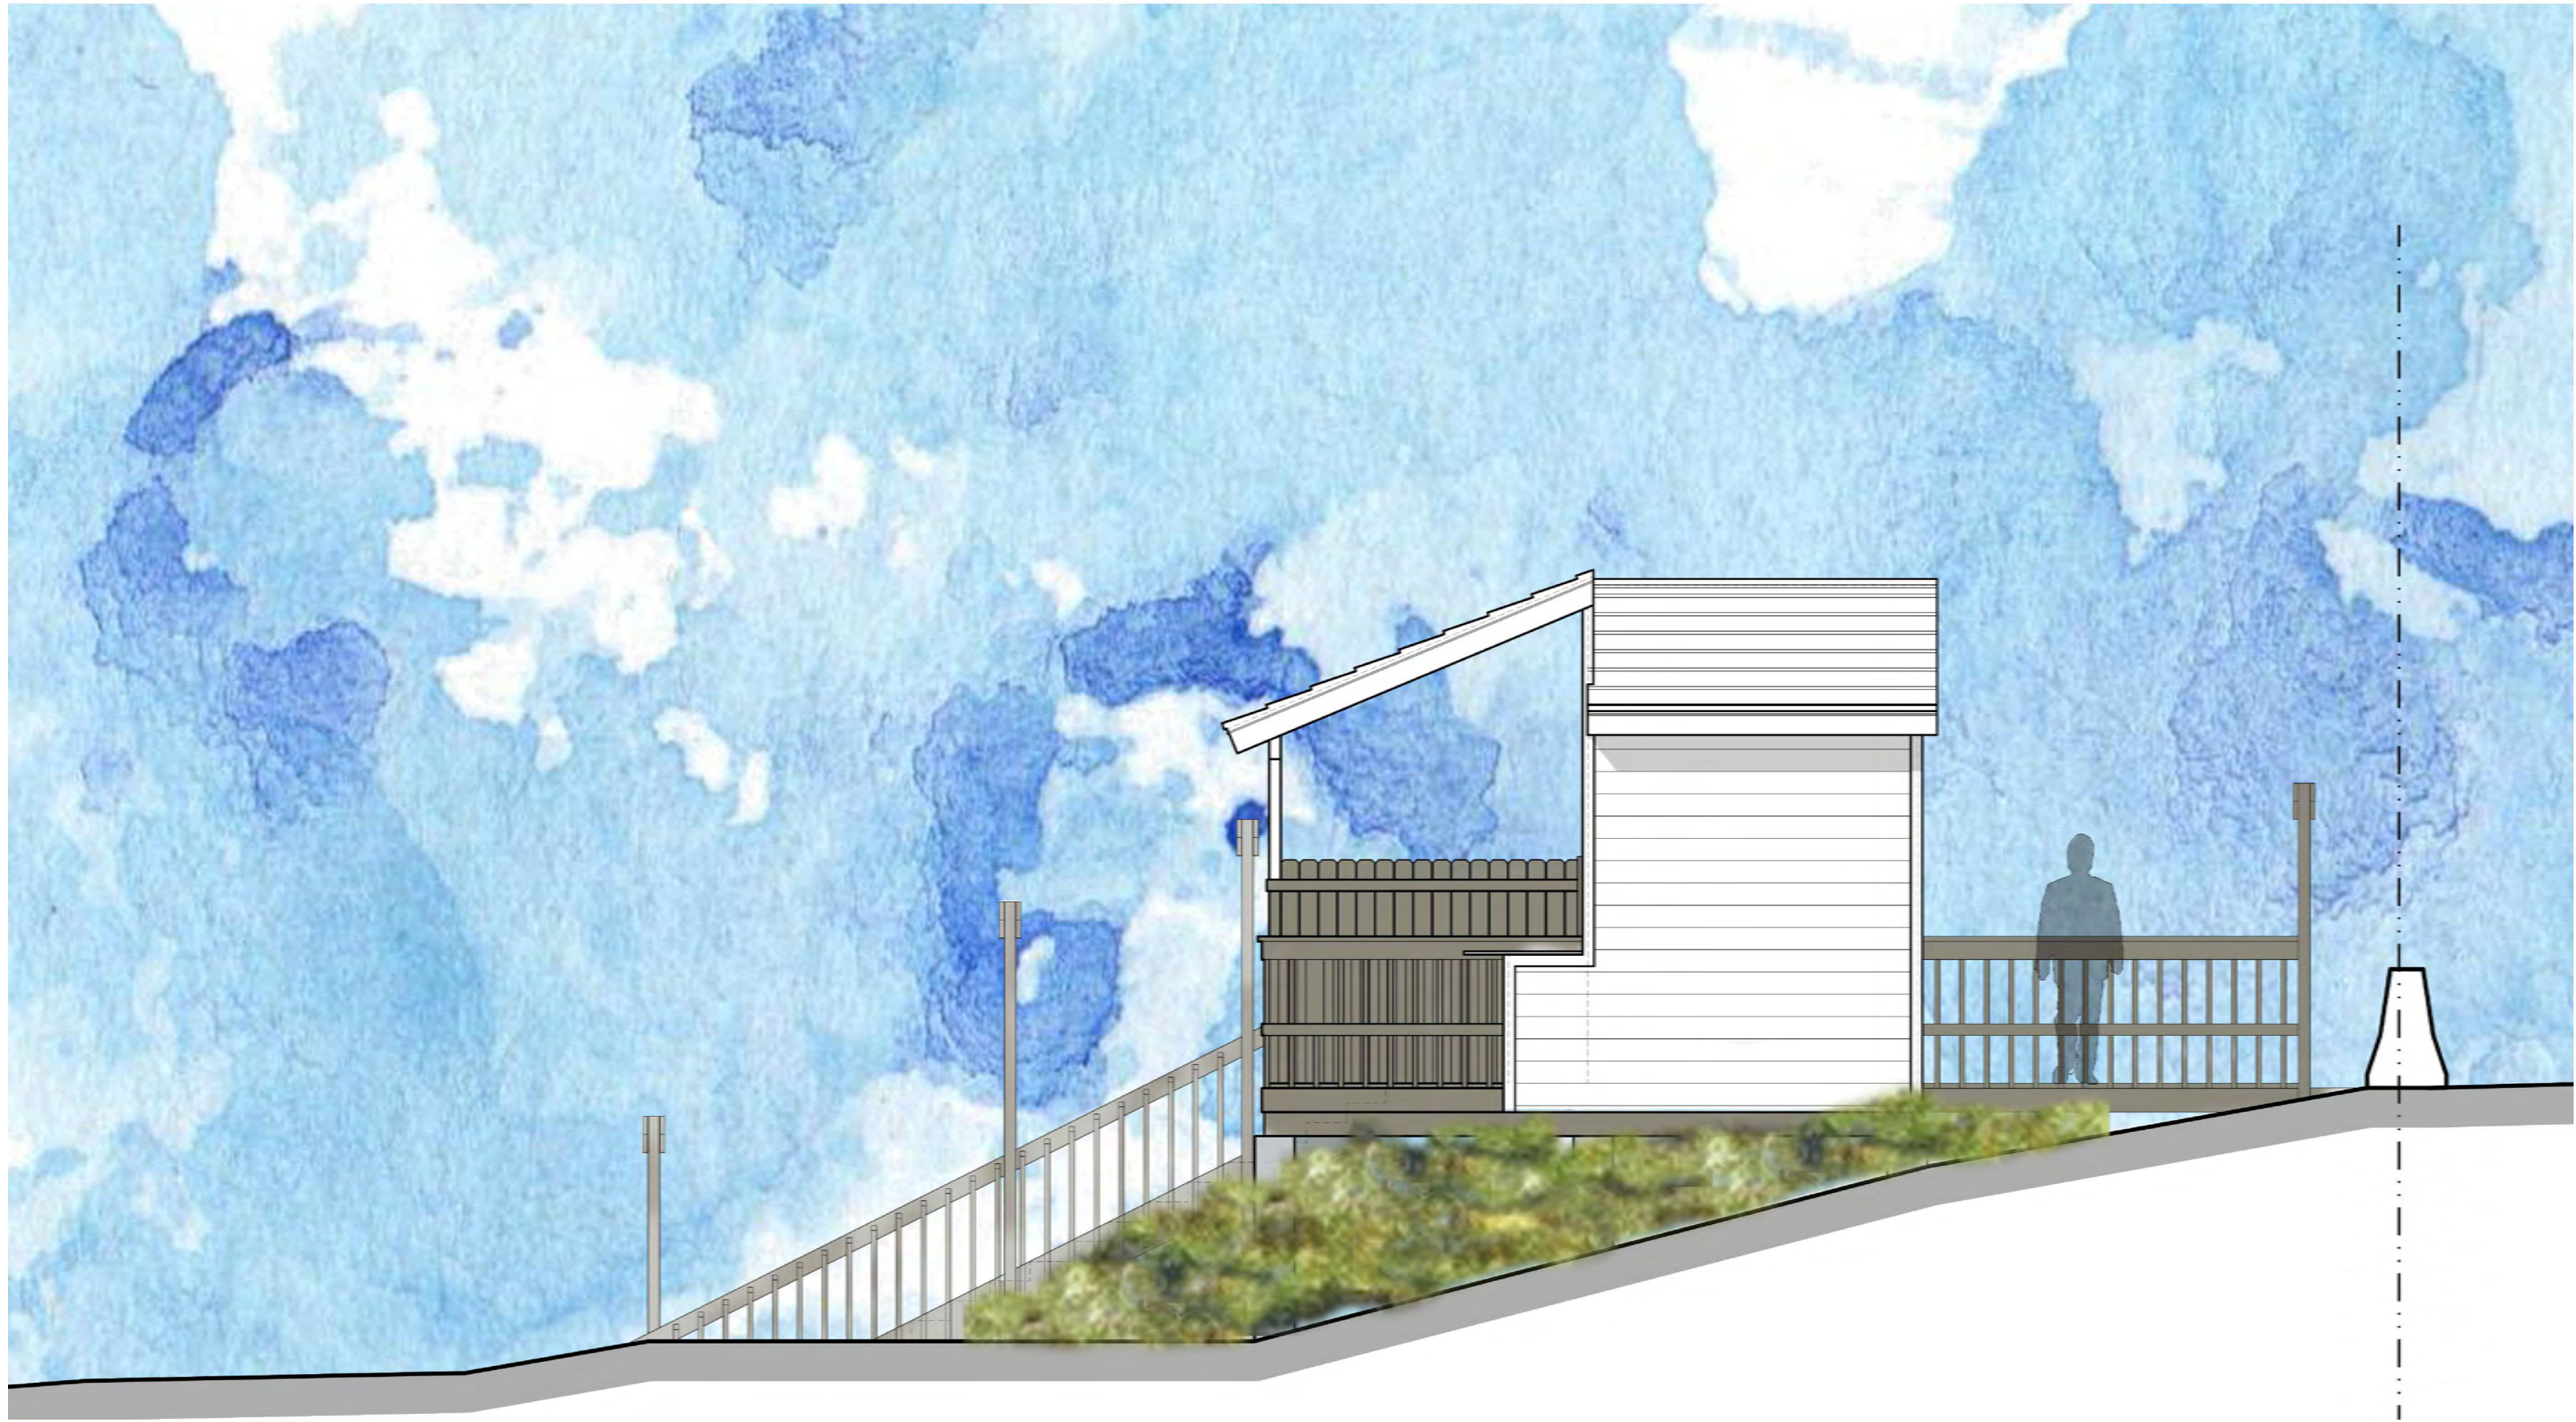

EXISTING NORTH EXTERIOR
ELEVATION RENDERING

SCALE 1/4" = 1'-0"

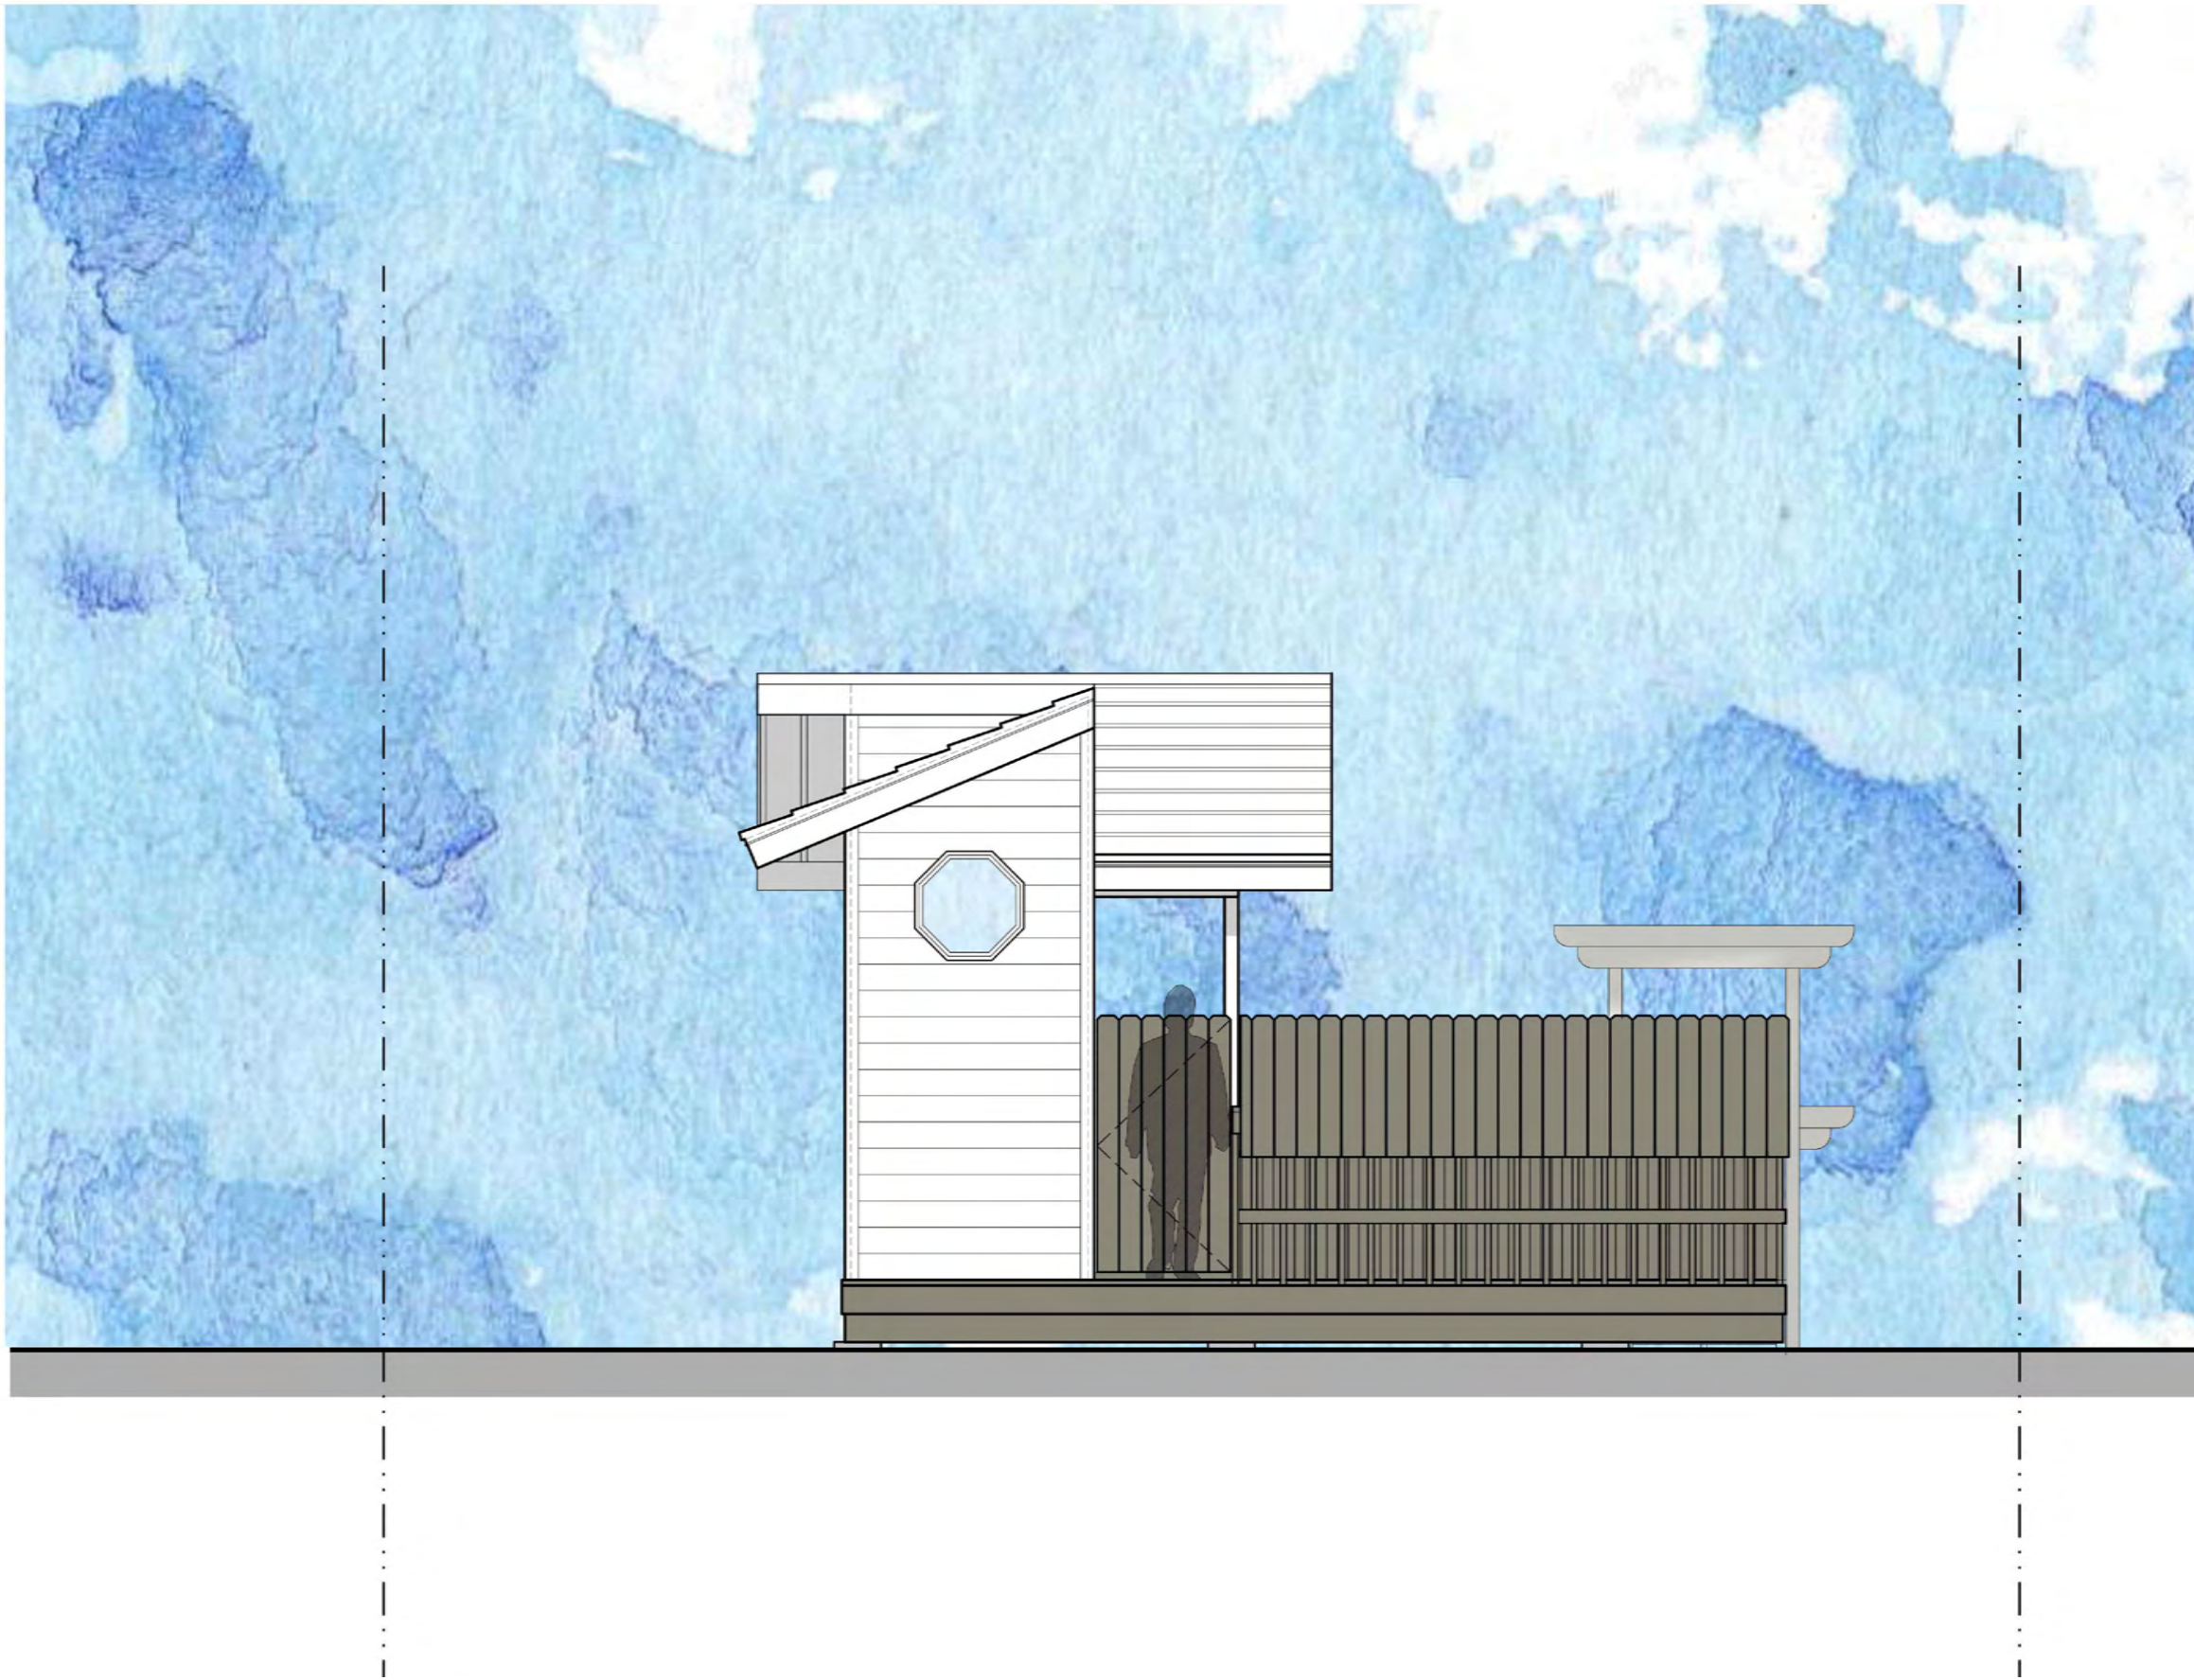


EXISTING WEST EXTERIOR ELEVATION
RENDERING - S. OCEAN BLVD.

SCALE 1/4" = 1'-0"



PREVIOUSLY APPROVED NORTH EXTERIOR
ELEVATION RENDERING

SCALE 1/4" = 1'-0"

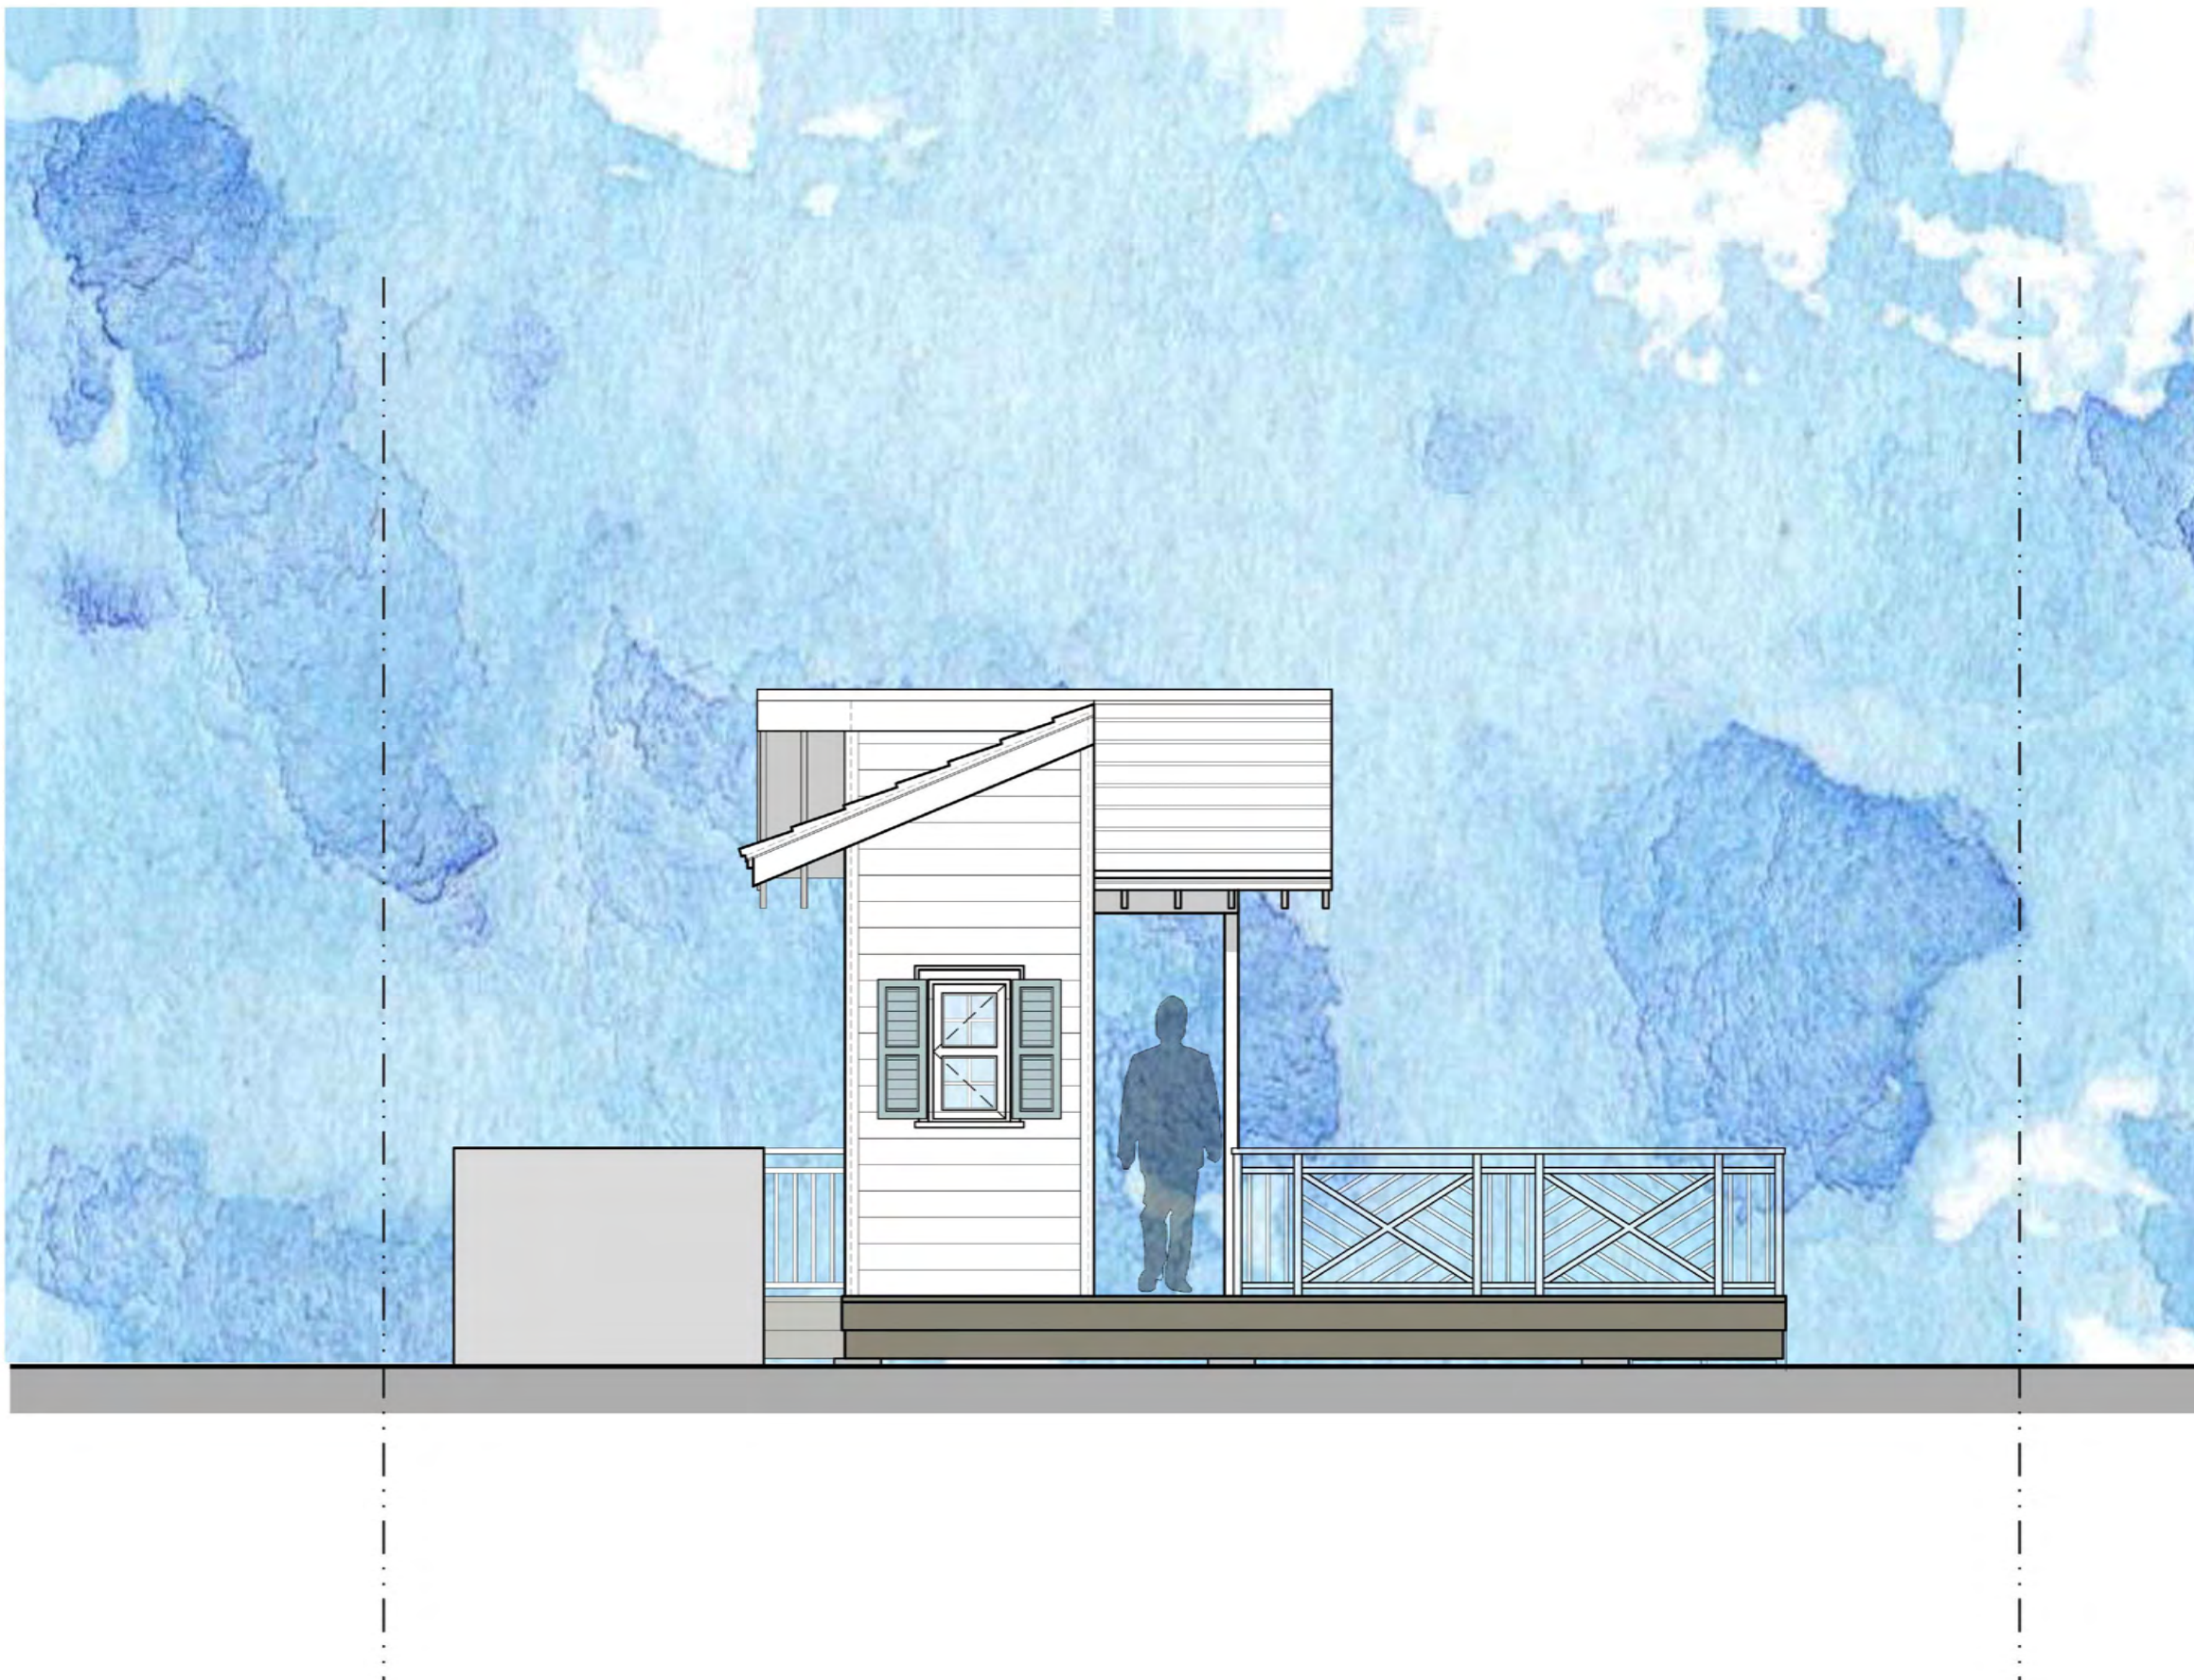

PREVIOUSLY APPROVED WEST EXTERIOR
ELEVATION RENDERING - S. OCEAN BLVD.

SCALE 1/4" = 1'-0"

PROPOSED BEACH CABANA AT:

1540 S. OCEAN BLVD.

PALM BEACH COUNTY, FLORIDA

DAILEY JANSSEN ARCHITECTS

400 CLEVELAND STREET, SUITE 200, WEST PALM BEACH, FLORIDA 33401 TEL: 561-833-4101, LICENSE #AA-C00174


DATE, PRE-APP 11.21.2022

DRAWN: JKS

REVISIONS:

- FIRST SUBMITTAL: 12.08.2022
- SECOND SUBMITTAL: 12.21.2022
- ARCOM - MARCH: 03.06.2023
- ARCOM - APRIL: 04.06.2023

© COPYRIGHT 2022 DAILEY
JANSSEN ARCHITECTS, P.A.
ALL RIGHTS RESERVED.

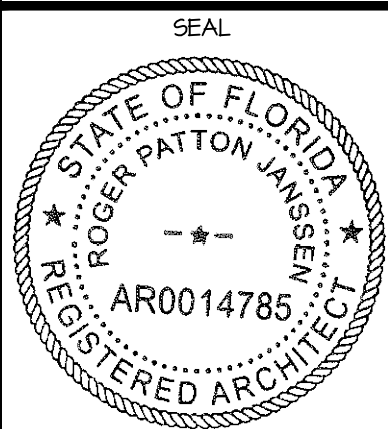

ROGER P. JANSSEN AR-14785

ARCOM # ARC-23-024
TC # ZON-23-033

DRAWING NO.

A-2.03R

JOB NUMBER:

22-118




EXISTING SOUTH EXTERIOR ELEVATION RENDERING

SCALE 1/4"= 1'-0"



EXISTING EAST EXTERIOR ELEVATION RENDERING

SCALE 1/4"= 1'-0"

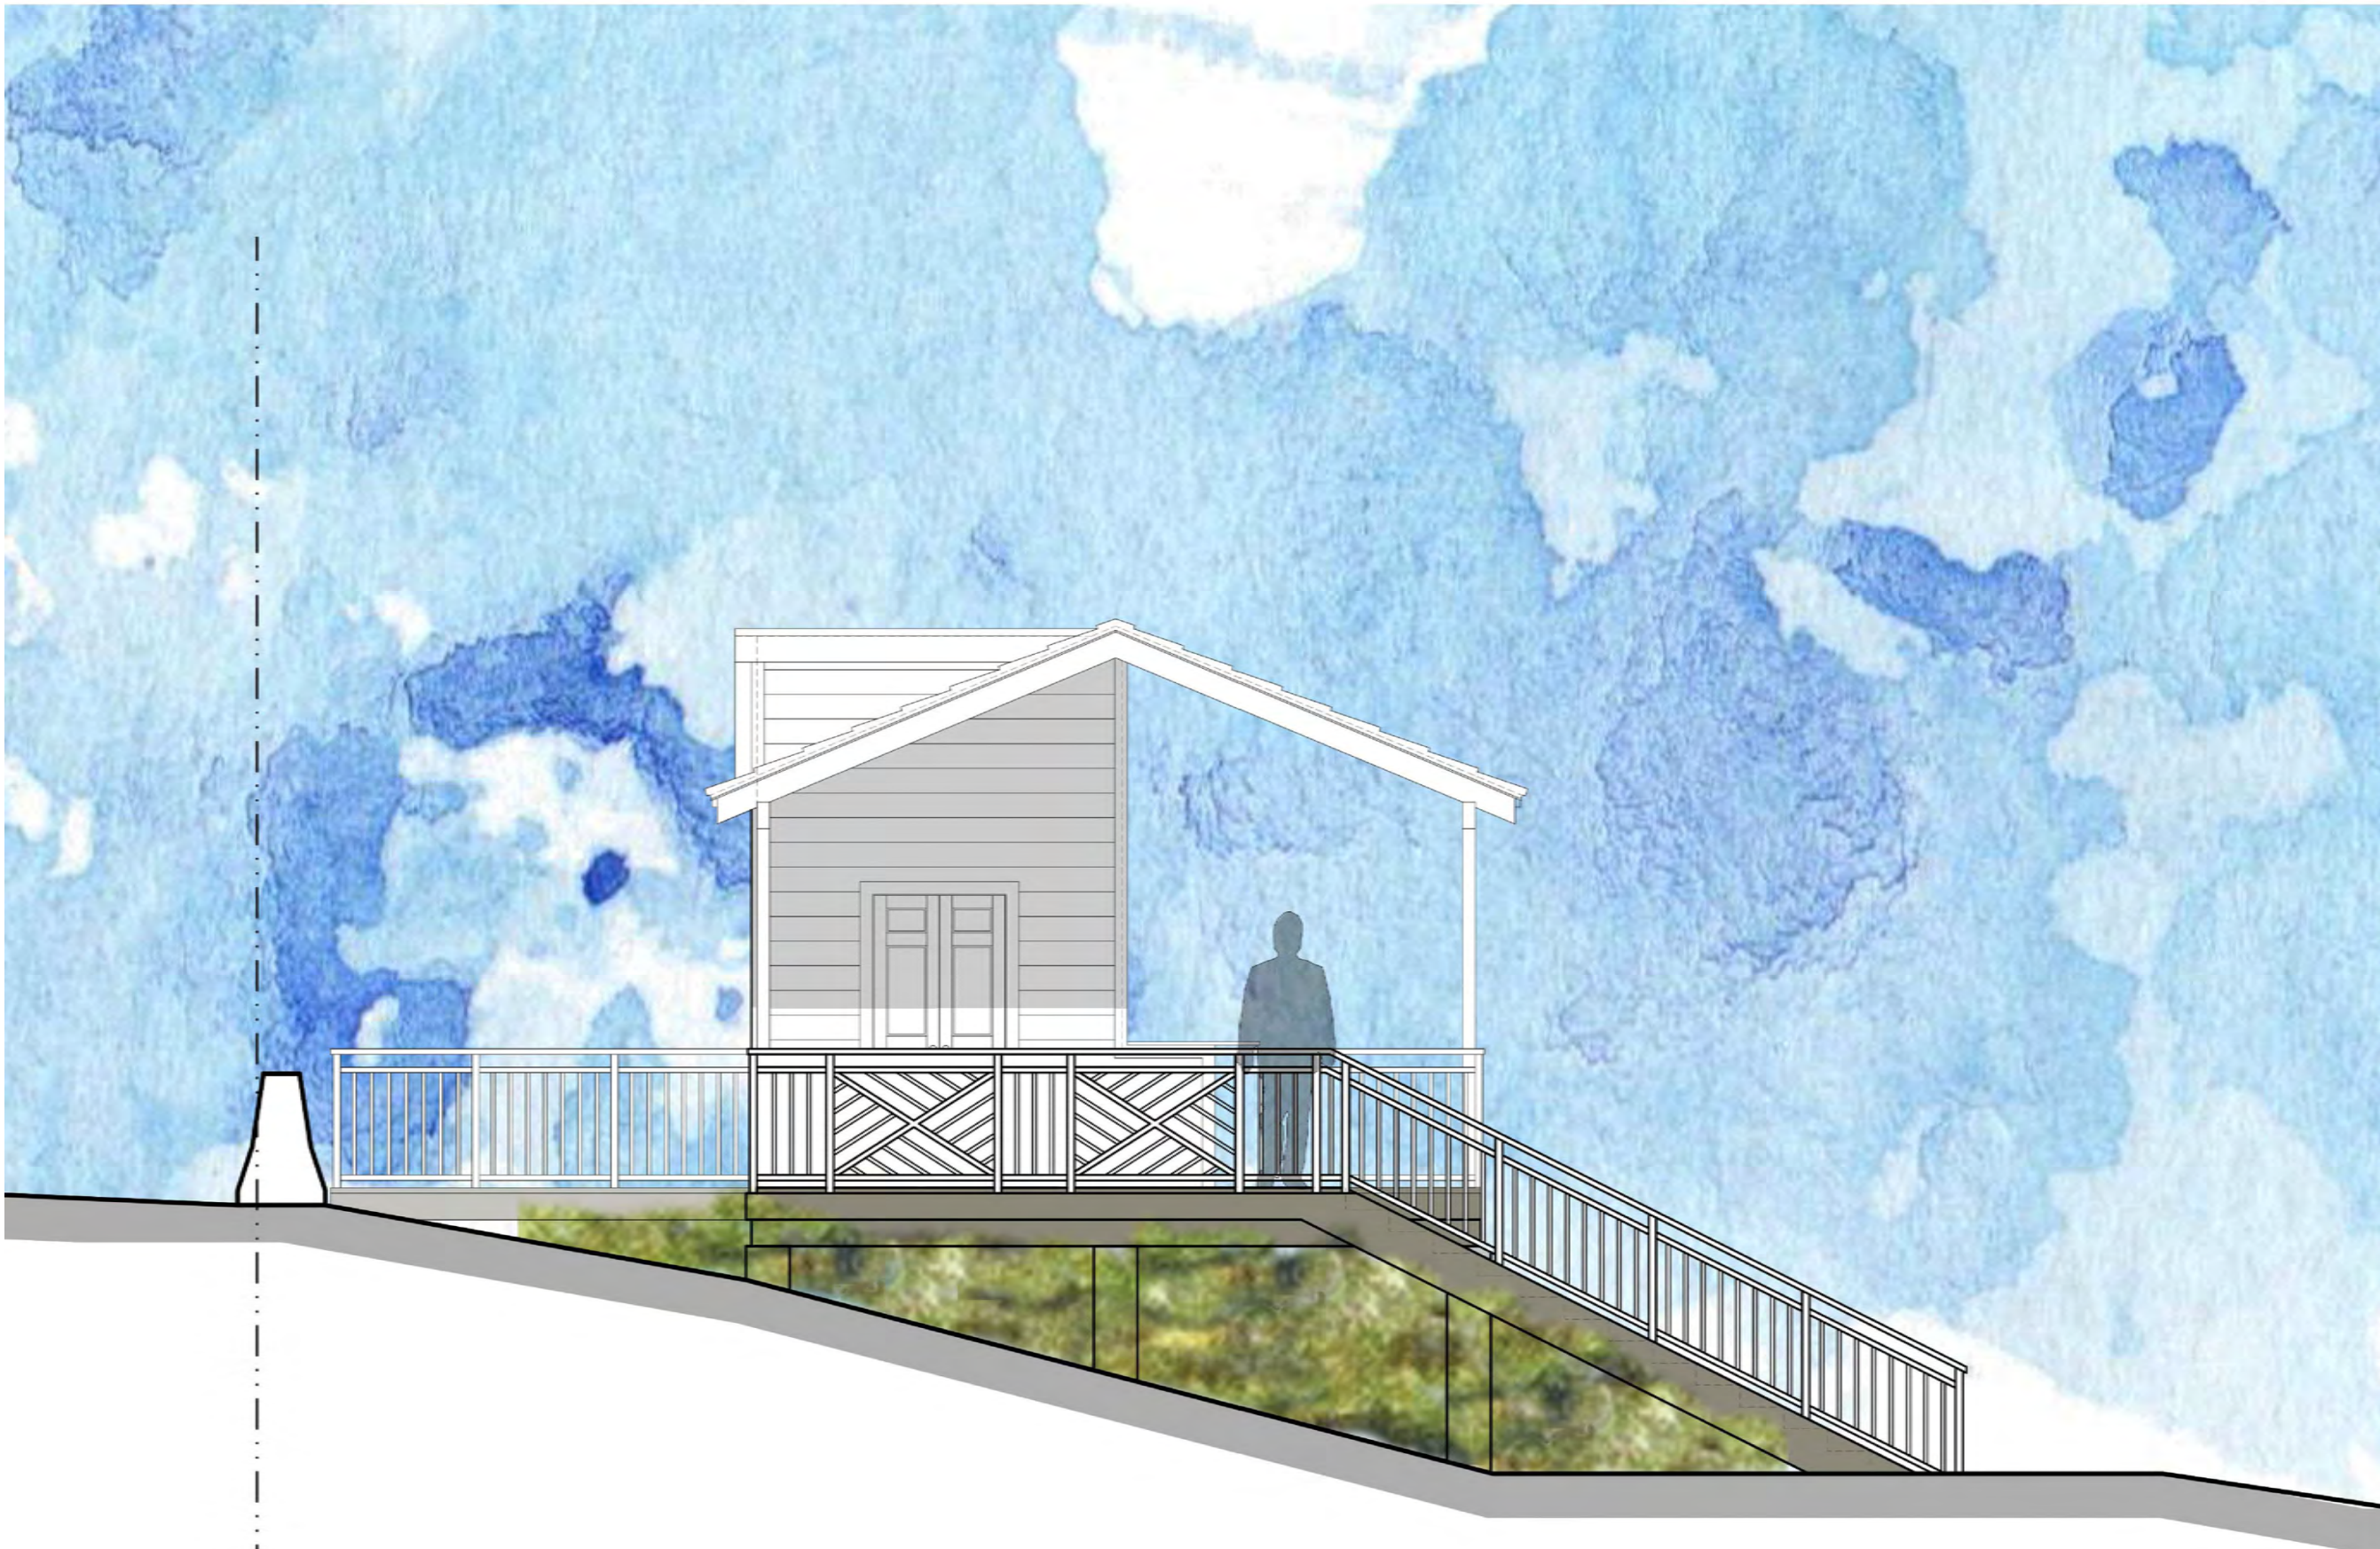

PREVIOUSLY APPROVED SOUTH EXTERIOR ELEVATION RENDERING

SCALE 1/4"= 1'-0"



PREVIOUSLY APPROVED EAST EXTERIOR ELEVATION RENDERING

SCALE 1/4"= 1'-0"

PROPOSED BEACH CABANA AT:

1540 S. OCEAN BLVD.

PALM BEACH COUNTY, FLORIDA

DAILEY JANSSEN ARCHITECTS

400 CLEVELAND STREET, SUITE 200, WEST PALM BEACH, FLORIDA 33401 TEL: 561-833-4101, LICENSE #AA-C001914


DATE: PRE-APP 11.21.2022

DRAWN: JKS

REVISIONS:

- FIRST SUBMITTAL: 12.08.2022
- SECOND SUBMITTAL: 12.21.2022
- ARCOM - MARCH: 03.06.2023
- ARCOM - APRIL: 04.06.2023

© COPYRIGHT 2022 DAILEY JANSSEN ARCHITECTS, P.A. ALL RIGHTS RESERVED.

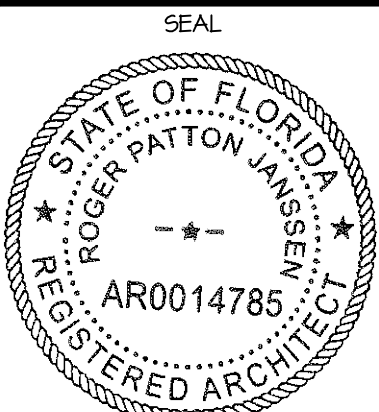

ROGER P. JANSSEN AR-14785

ARCOM # ARC-23-024
TC # ZON-23-033

DRAWING NO.

A-2.04R

JOB NUMBER: 22-118



PERSPECTIVE VIEW OF EAST SIDE OF PREVIOUSLY PROPOSED CABANA AND POOL

PROPOSED BEACH CABANA AT:

1540 S. OCEAN BLVD.

PALM BEACH COUNTY, FLORIDA

DAILEY JANSSEN ARCHITECTS

400 CLEVELAND STREET, SUITE 200, WEST PALM BEACH, FLORIDA 33401 TEL: 561-833-4101, LICENSE #AA-C001914


DATE: PRE-APP 11.21.2022

DRAWN: JKS

REVISIONS:

- FIRST SUBMITTAL: 12.08.2022
- SECOND SUBMITTAL: 12.21.2022
- ARCOM - MARCH: 03.06.2023
- ARCOM - APRIL: 04.06.2023

© COPYRIGHT 2022 DAILEY JANSSEN ARCHITECTS, P.A. ALL RIGHTS RESERVED.

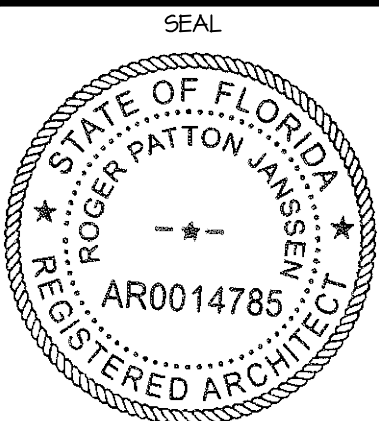

ROGER P. JANSSEN AR-14785

ARCOM # ARC-23-024
TC # ZON-23-033

DRAWING NO.

A-2.08R

JOB NUMBER: 22-118



PERSPECTIVE VIEW OF PREVIOUSLY PROPOSED CABANA (SW CORNER)

PROPOSED BEACH CABANA AT:

1540 S. OCEAN BLVD.

PALM BEACH COUNTY, FLORIDA

DAILEY JANSSEN ARCHITECTS

400 CLEVELAND STREET, SUITE 200, WEST PALM BEACH, FLORIDA 33401 TEL: 561-833-4101, LICENSE #AA-C001914


DATE: PRE-APP 11.21.2022

DRAWN: JKS

REVISIONS:

- FIRST SUBMITTAL: 12.08.2022
- SECOND SUBMITTAL: 12.21.2022
- ARCOM - MARCH: 03.06.2023
- ARCOM - APRIL: 04.06.2023

©COPYRIGHT 2022 DAILEY
JANSSEN ARCHITECTS, P.A.
ALL RIGHTS RESERVED.

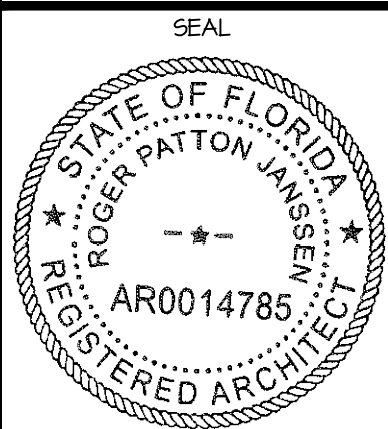

ROGER P. JANSSEN AR-14785

ARCOM # ARC-23-024
TC # ZON-23-033

DRAWING NO.

A-2.09R

JOB NUMBER: 22-118



PERSPECTIVE VIEW OF PREVIOUSLY PROPOSED CABANA (NW CORNER)

PROPOSED BEACH CABANA AT:

1540 S. OCEAN BLVD.

PALM BEACH COUNTY, FLORIDA

DAILEY JANSSEN ARCHITECTS

400 CLEVELAND STREET, SUITE 200, WEST PALM BEACH, FLORIDA 33401 TEL: 561-833-4101, LICENSE #AA-C00174


DATE: PRE-APP 11.21.2022

DRAWN: JKS

REVISIONS:

- FIRST SUBMITTAL: 12.08.2022
- SECOND SUBMITTAL: 12.21.2022
- ARCOM - MARCH: 03.06.2023
- ARCOM - APRIL: 04.06.2023

©COPYRIGHT 2022 DAILEY
JANSSEN ARCHITECTS, P.A.
ALL RIGHTS RESERVED.

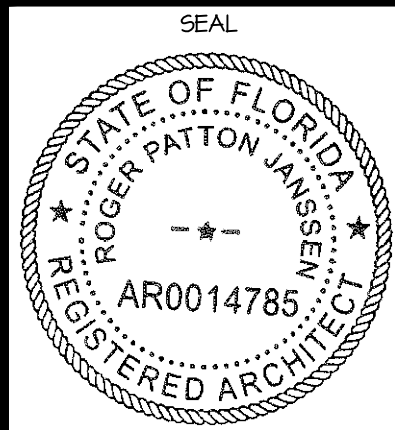

ROGER P. JANSSEN AR-14785

ARCOM # ARC-23-024
TC # ZON-23-033

DRAWING NO.

A-2.1 OR

JOB NUMBER: 22-118



PERSPECTIVE VIEW OF APPROVED MAIN HOUSE AND GUEST HOUSE

PROPOSED BEACH CABANA AT:

1540 S. OCEAN BLVD.

PALM BEACH COUNTY, FLORIDA

DAILEY JANSSEN ARCHITECTS

400 CLEVELAND STREET, SUITE 200, WEST PALM BEACH, FLORIDA 33411 TEL: 561-833-4101, LICENSE #AA-C001914


DATE: PRE-APP 11.21.2022

DRAWN: JKS

REVISIONS:

- FIRST SUBMITTAL: 12.08.2022
- SECOND SUBMITTAL: 12.21.2022
- ARCOM - MARCH: 03.06.2023
- ARCOM - APRIL: 04.06.2023

© COPYRIGHT 2022 DAILEY JANSSEN ARCHITECTS, P.A. ALL RIGHTS RESERVED.

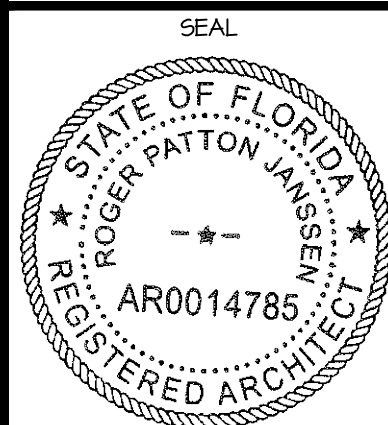

ROGER P. JANSSEN AR-14185

ARCOM # ARC-23-024
TC # ZON-23-033

DRAWING NO.

A-2.11R

JOB NUMBER: 22-118



5.1_1500 S Ocean.JPEG



5.2_115 Oceanview Rd.JPEG



5.3 127 Oceanview Rd.JPEG



5.5 1540 S Ocean.JPG



5.6_1550 S Ocean.JPEG



5.7_1560 S Ocean.JPEG



5.8 1564 S Ocean.JPEG



5.9 Two Gates on S Ocean.JPEG



5.10_Two Gates on S Ocean.JPEG



1.1_Existing Cabana Street Entrance.JPG



1.3_Existing Cabana_North.JPEG



1.4 Existing Cabana NE Facades.JPEG



1.5 Existing Cabana East Facade.JPEG



1.6_Existing Cabana_East.JPEG



1.7_Existing Cabana_at Stair.JPEG



1.8 Existing Cabana South Facade.JPEG



1.9 Existing Cabana Covered Deck.JPEG



1.10_Existing Cabana Covered Deck at Front Gate.JPEG



2.1_Existing Piling.JPEG



2.2 Existing Piling.JPEG



2.3 Existing Piling.JPEG



2.4_Existing Piling.JPEG



2.5_Existing Piling.JPEG



3.1 Existing Rafters.JPEG



3.2 Existing Rafters.JPEG



3.3_Existing Rafters and Beam.JPEG



3.4_Existing Rafters and Beam.JPEG



3.5 Existing Deck SW Corner.JPEG



3.6 West Window.JPEG



3.7_Corner Detail at West Entry.JPEG



3.8_Counter Detail on East Side.JPEG



3.9 South Door.JPEG



3.10 Gable Ridge Detail.JPEG



3.11_Exterior Guardrail Detail.JPEG



4.1_Interior View of Window.JPEG



4.2 Interior View of Skylight.JPEG



4.3 Interior View of Door Framing.JPEG



4.4_Interior View of Door Jamb.JPEG




4.5_Interior View of Electrical Panel.JPEG



4.6 Pass Thru Doors.JPEG

Site Plan
SCALE: 1" = 20'

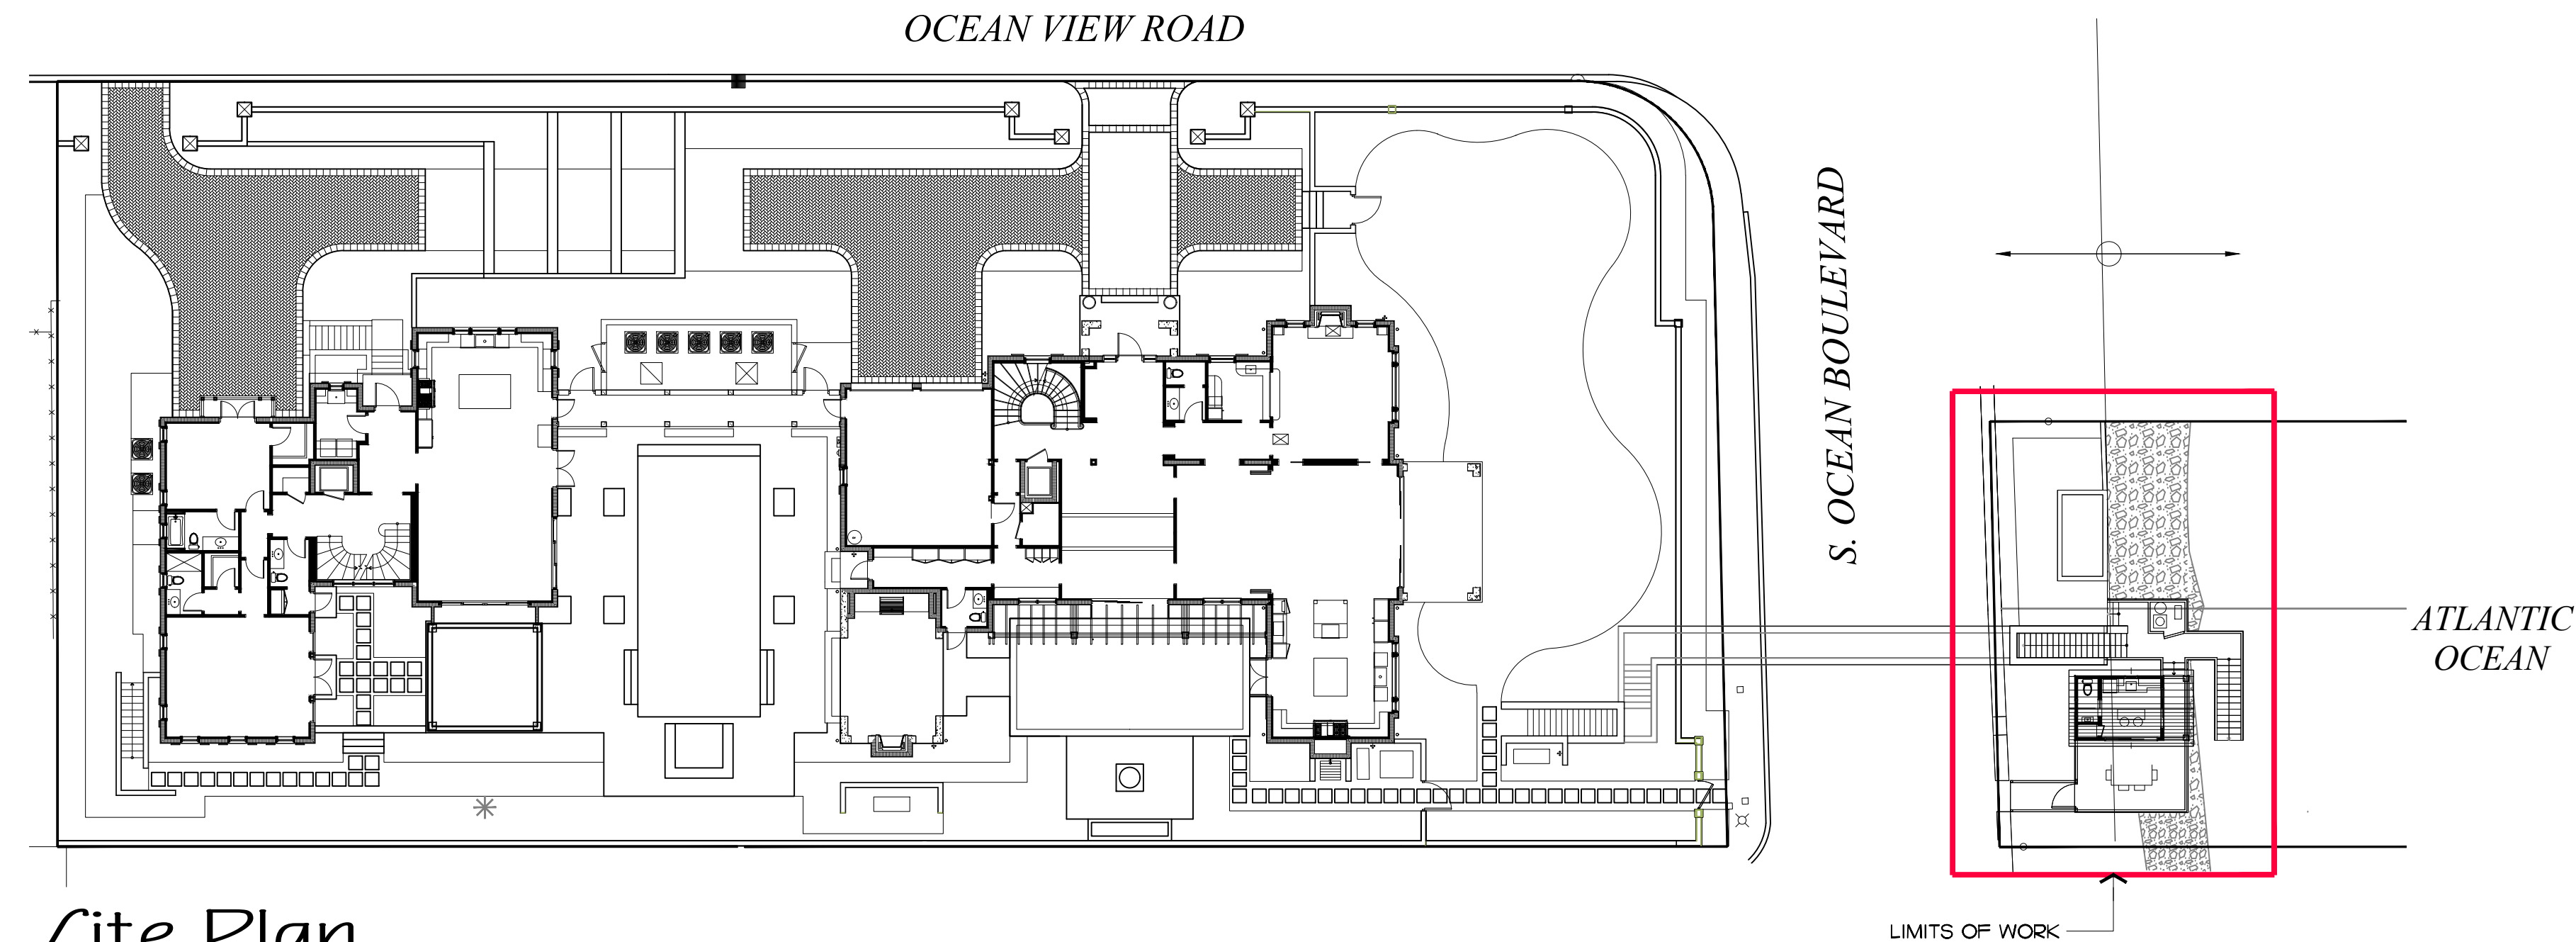


ENVIRONMENT
DESIGN
GROUP

139 North County Road 5420-B Palm Beach, FL 33480
Phone: 561.832.4600 Mobile: 561.313.4424

Landscape Architecture
Land Planning
Landscape Management

Dustin M. Mizell, MIA, RLA #6666784
Dustin@environmentdesigngroup.com


Private Residence
1540 South Ocean Blvd
Town of Palm Beach

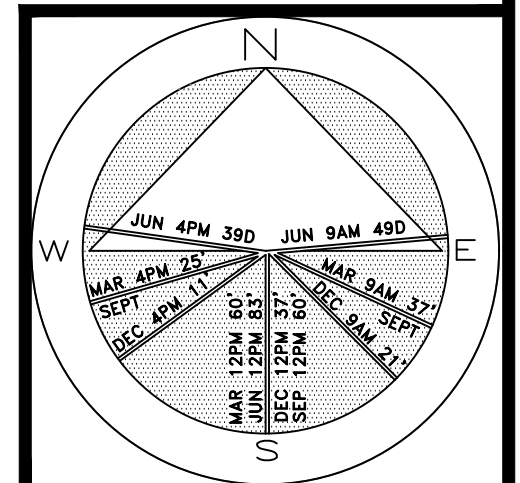


JOB NUMBER: # 22150.00 LA
DRAWN BY: /can Twomey
DATE: 12.08.2022
03.23.2023

SHEET L1.0

Existing Conditions

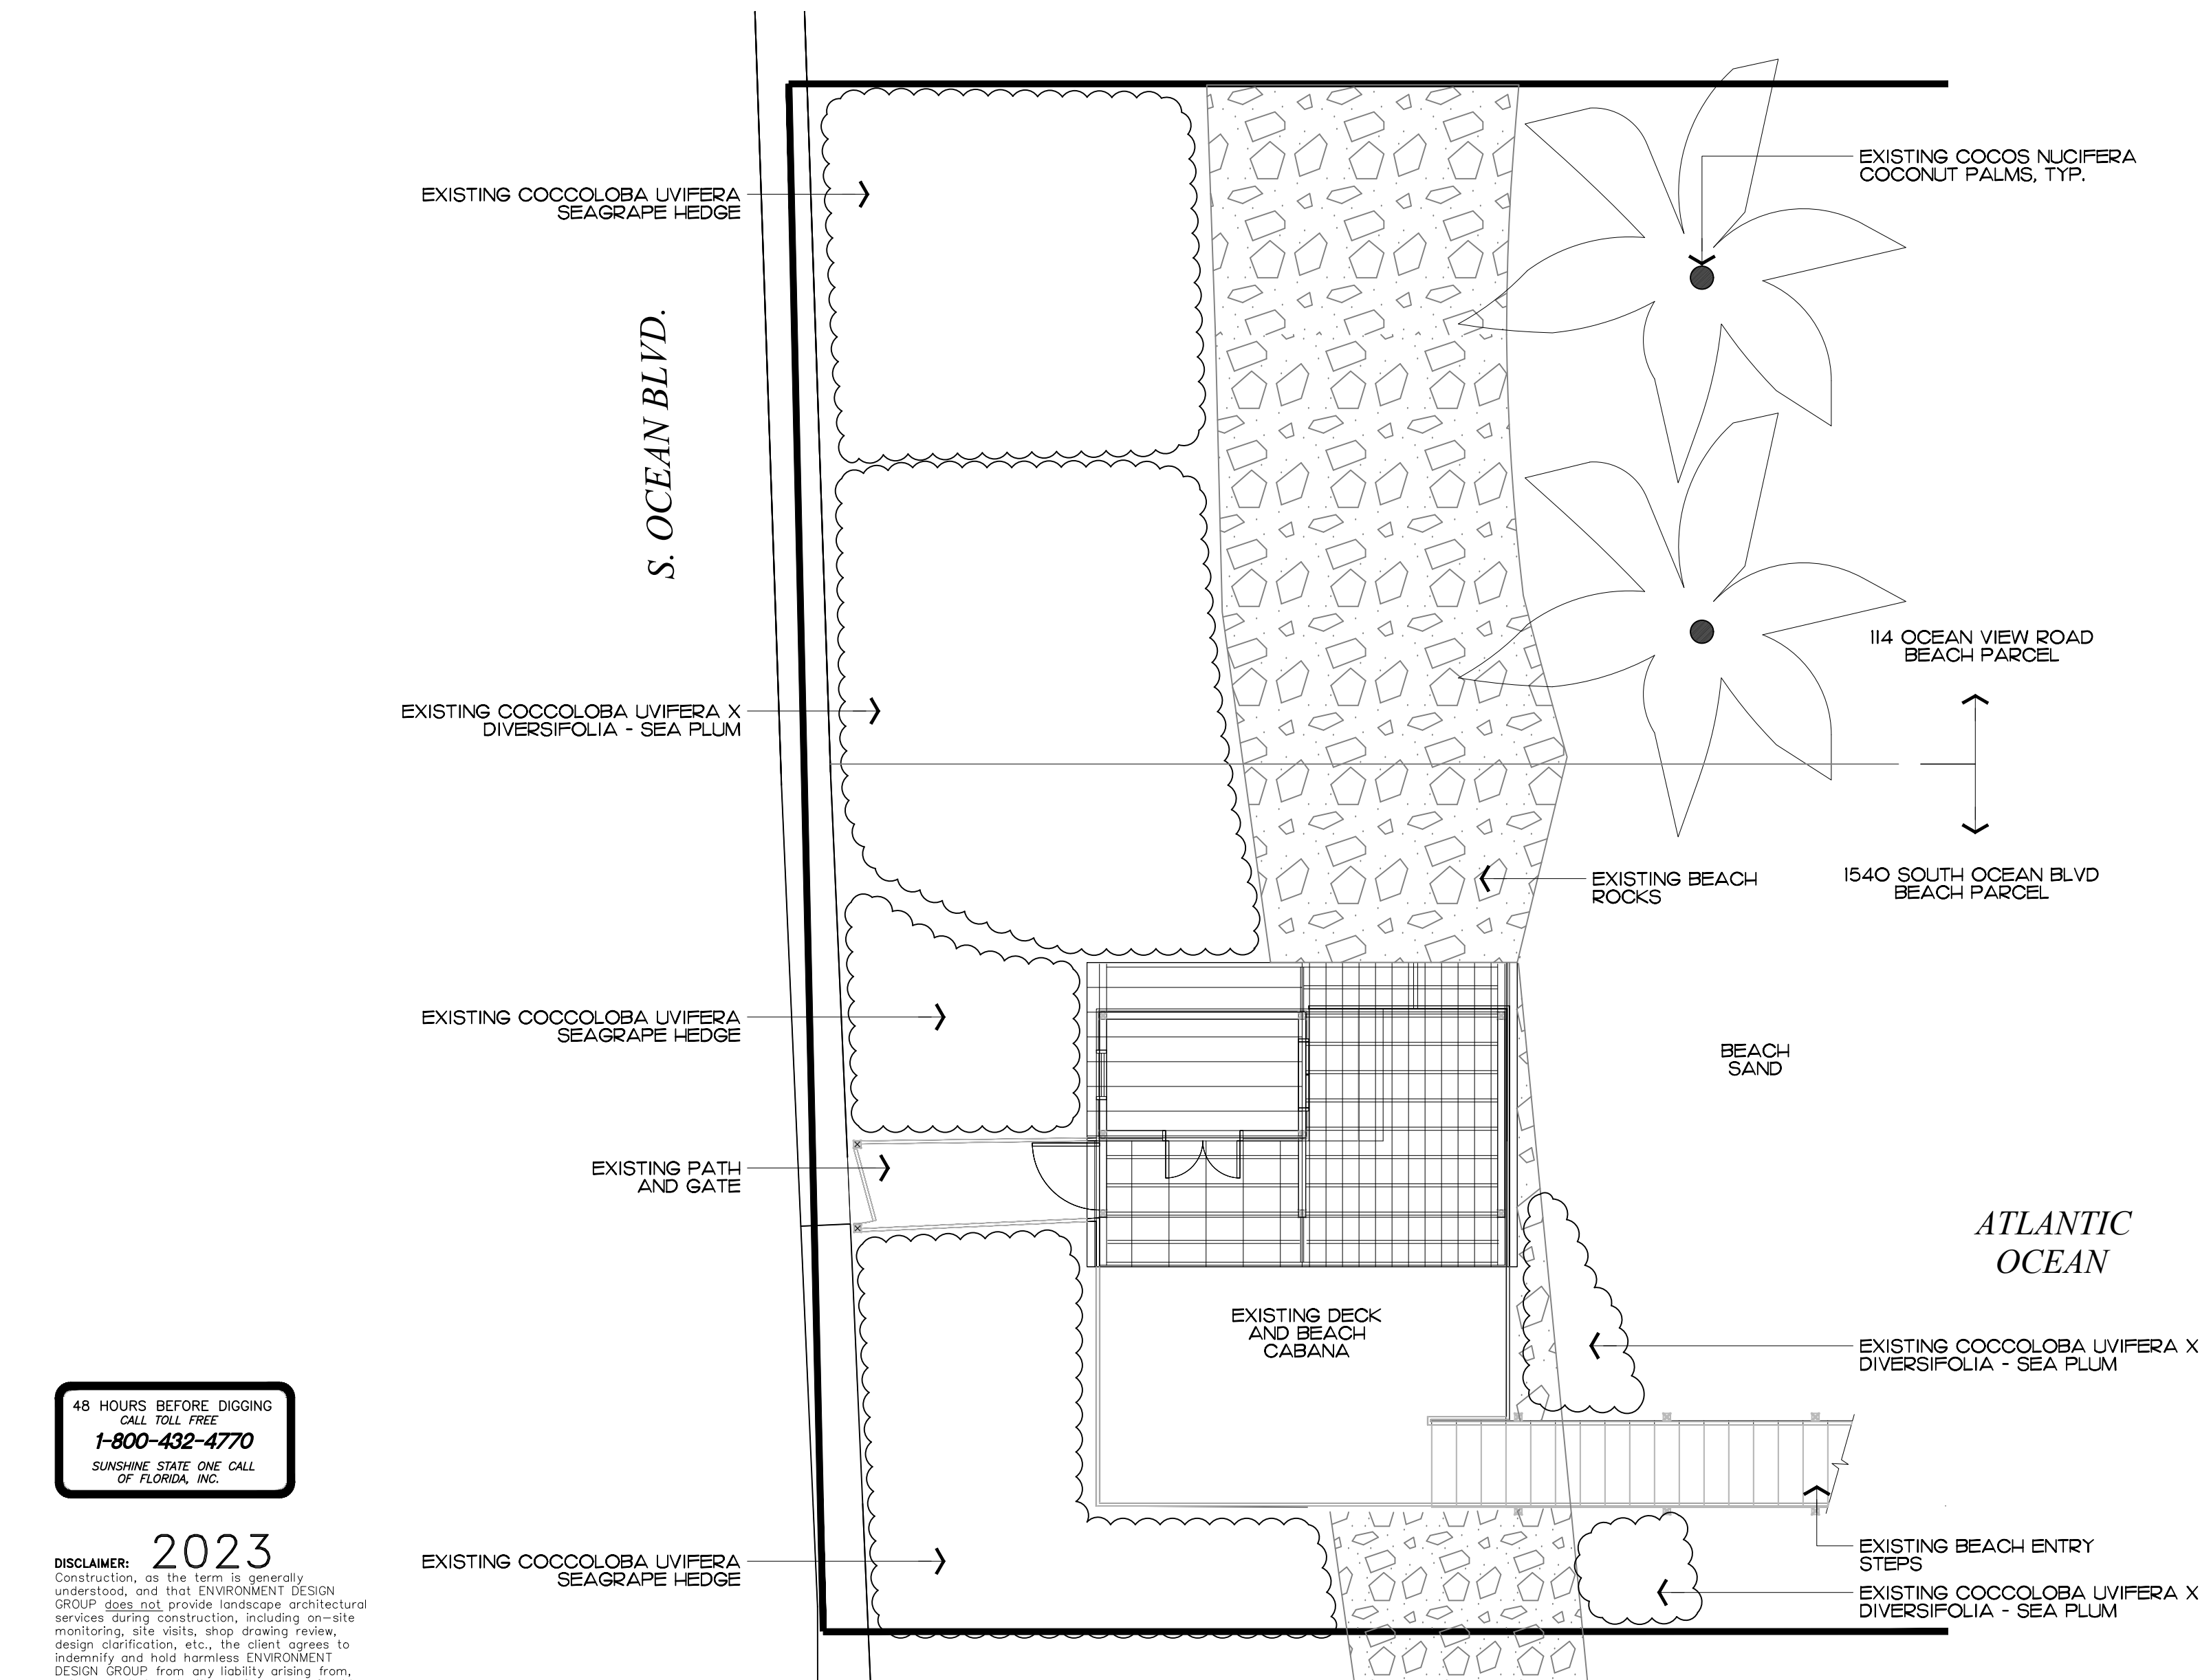

Vegetation Action / Demo Plan

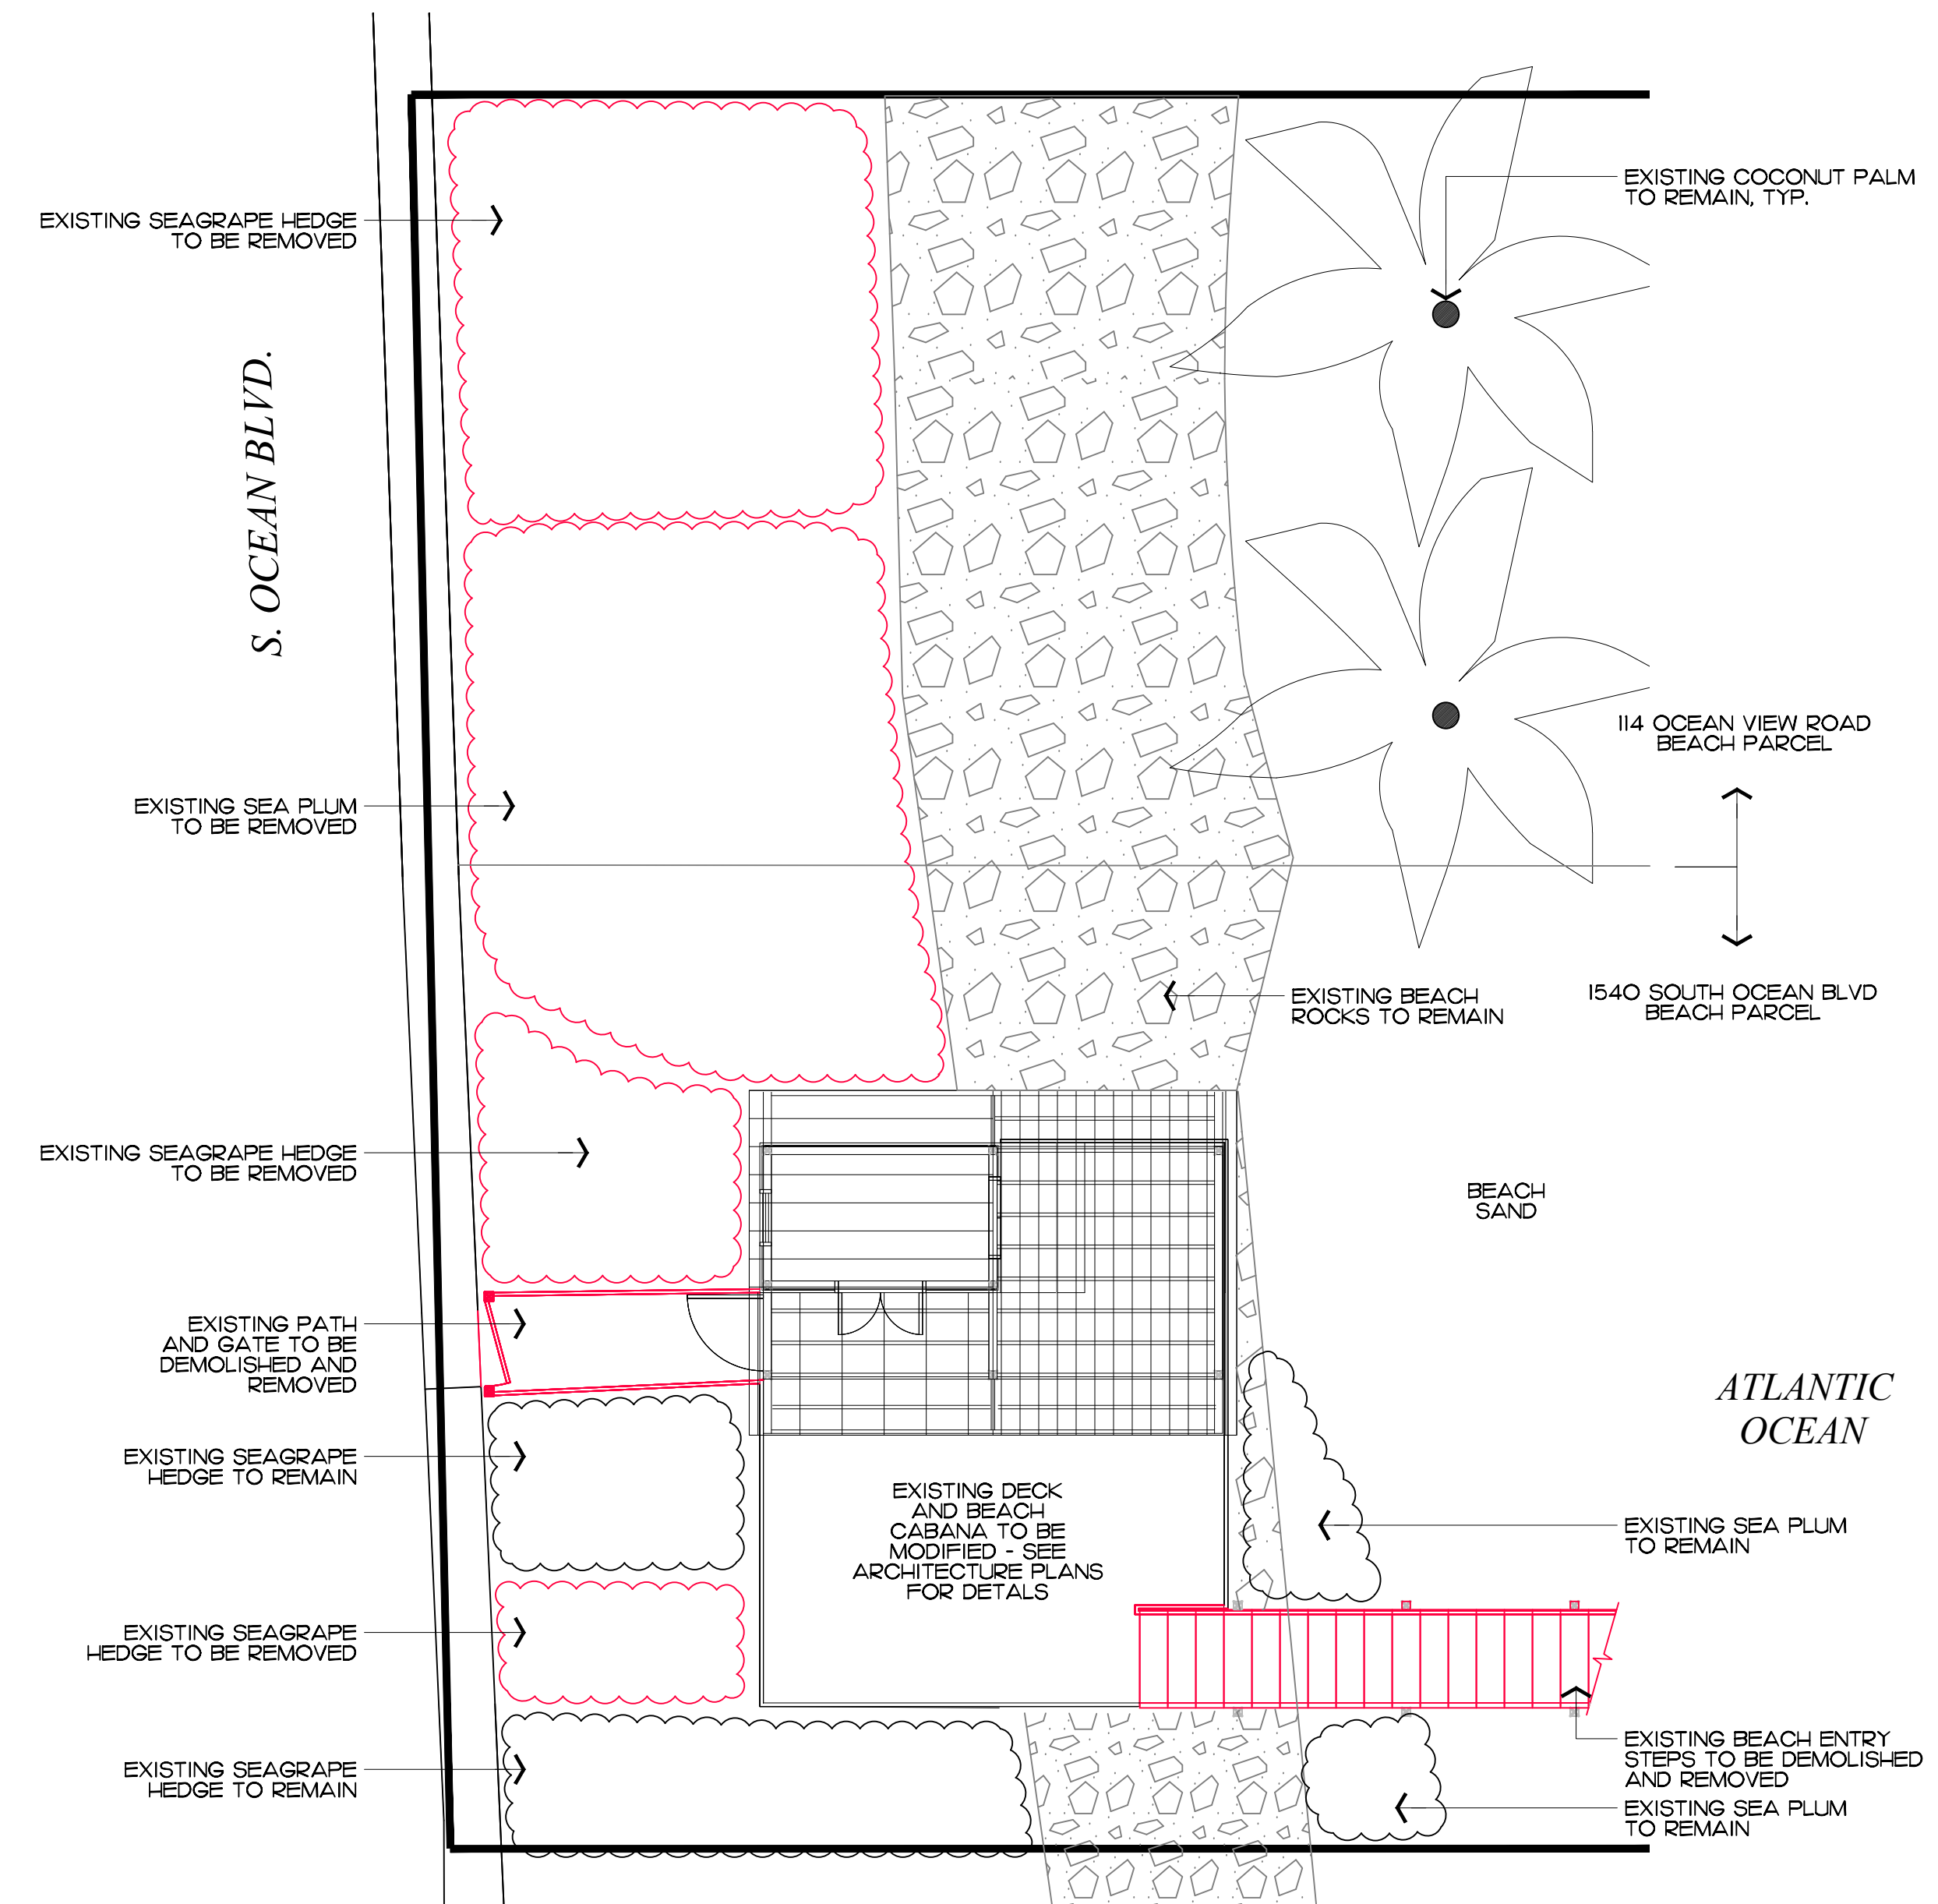


Existing Conditions / Demolition Plan

SCALE: 3/32" = 1'

48 HOURS BEFORE DIGGING
CALL TOLL FREE
1-800-432-4770
SUNSHINE STATE ONE CALL
OF FLORIDA, INC.

2023
DISCLAIMER: Construction, as the term is generally understood, and that ENVIRONMENT DESIGN GROUP does not provide landscape architectural services during construction, including on-site monitoring, site visits, shop drawing review, design clarification, etc., the client agrees to indemnify and hold harmless ENVIRONMENT DESIGN GROUP from any liability arising from, acts or omissions in the performance of said services during construction by the client, and his/her agents, employees, or subcontractors.

2023
COPYRIGHT: The following drawings are instruments of service to the Landscape Architect. They are not products of design. All ideas, designs, arrangements and plans indicated or represented by this/these drawings are owned by and the property of the designer, and were created, evolved and developed for use on and in connection with this project. None of such ideas, designs, arrangements or plans shall be used by or disclosed to any person, firm or corporation without the written permission of the Landscape Architect.

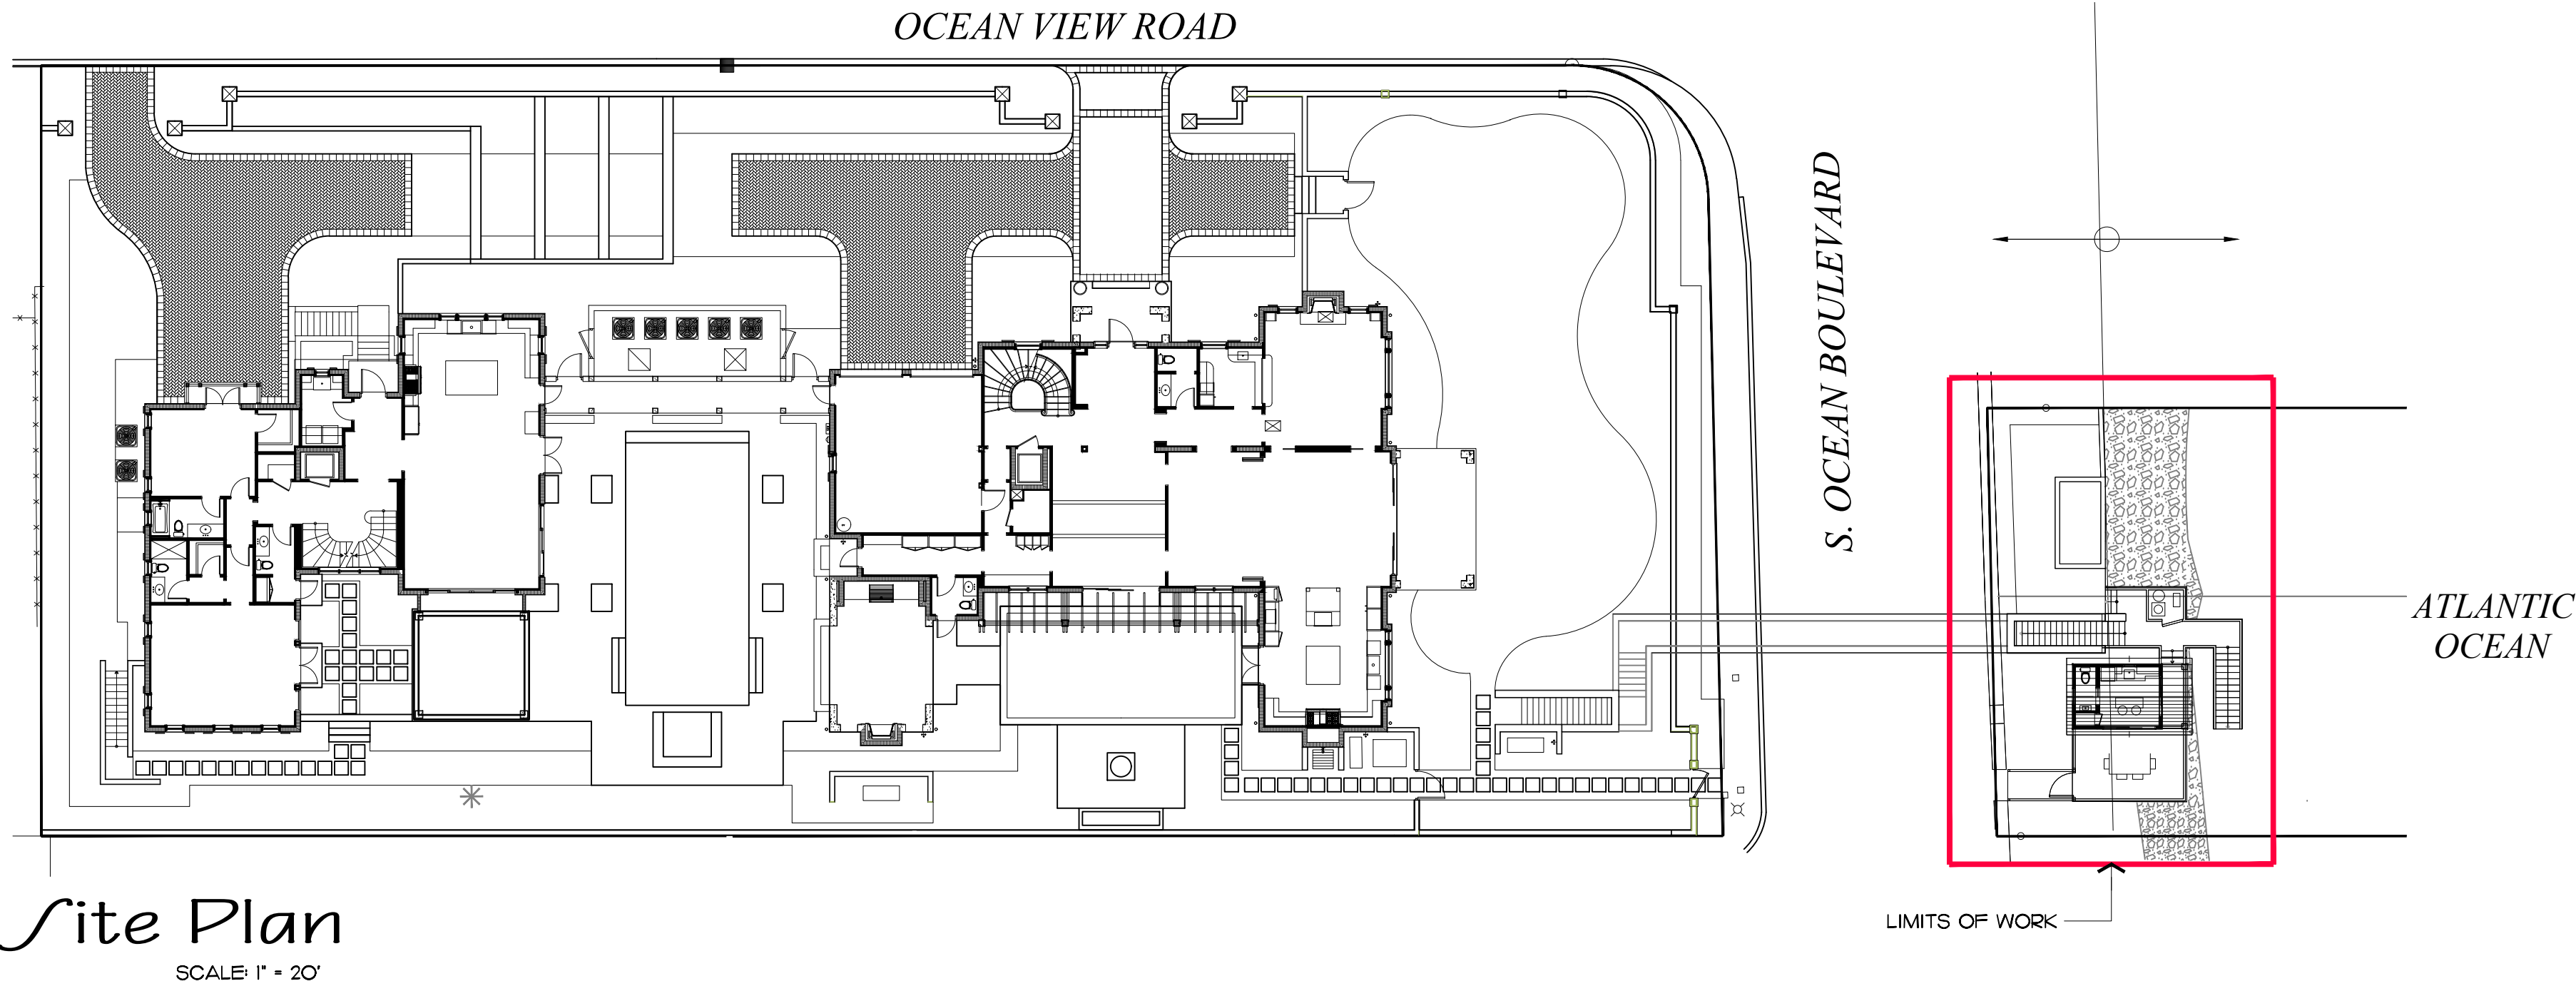

Aerial View

ENVIRONMENT
DESIGN
GROUP

139 North County Road S#20-B Palm Beach, FL 33480
Phone: 561.832.4600 Mobile: 561.313.4424
Landscape Architecture
Land Planning
Landscape Management
Dustin M. Mizell, MIA, RLA #6666784
Dustin@environmentdesigngroup.com

Private Residence
1540 South Ocean Blvd
Town of Palm Beach

F L O R I D A



Existing Conditions

COPYRIGHT: 2023
The following drawings are instruments of service to the Landscape Architect. They are not products of design. All ideas, designs, arrangements and plans indicated or represented by this/these drawings are owned by and the property of the designer, and were created, evolved and developed for use on and in connection with this project. None of such ideas, designs, arrangements or plans shall be used by or disclosed to any person, firm or corporation without the written permission of the Landscape Architect.

DISCLAIMER: 2023
Construction, as the term is generally understood, and that ENVIRONMENT DESIGN GROUP does not provide landscape architectural services during construction, including on-site monitoring, site visits, shop drawing review, design clarification, etc., the client agrees to indemnify and hold harmless ENVIRONMENT DESIGN GROUP from any liability arising from, acts or omissions in the performance of said services during construction by the client, and his/her agents, employees, or subcontractors.

48 HOURS BEFORE DIGGING
CALL TOLL FREE
1-800-432-4770
SUNSHINE STATE ONE CALL
OF FLORIDA, INC.




Existing Conditions - Images

JOB NUMBER: # 22150.00 LA
DRAWN BY: Jean Twomey
DATE: 12.08.2022


SHEET L1.1

Site Plan



SCALE: 1" = 20'

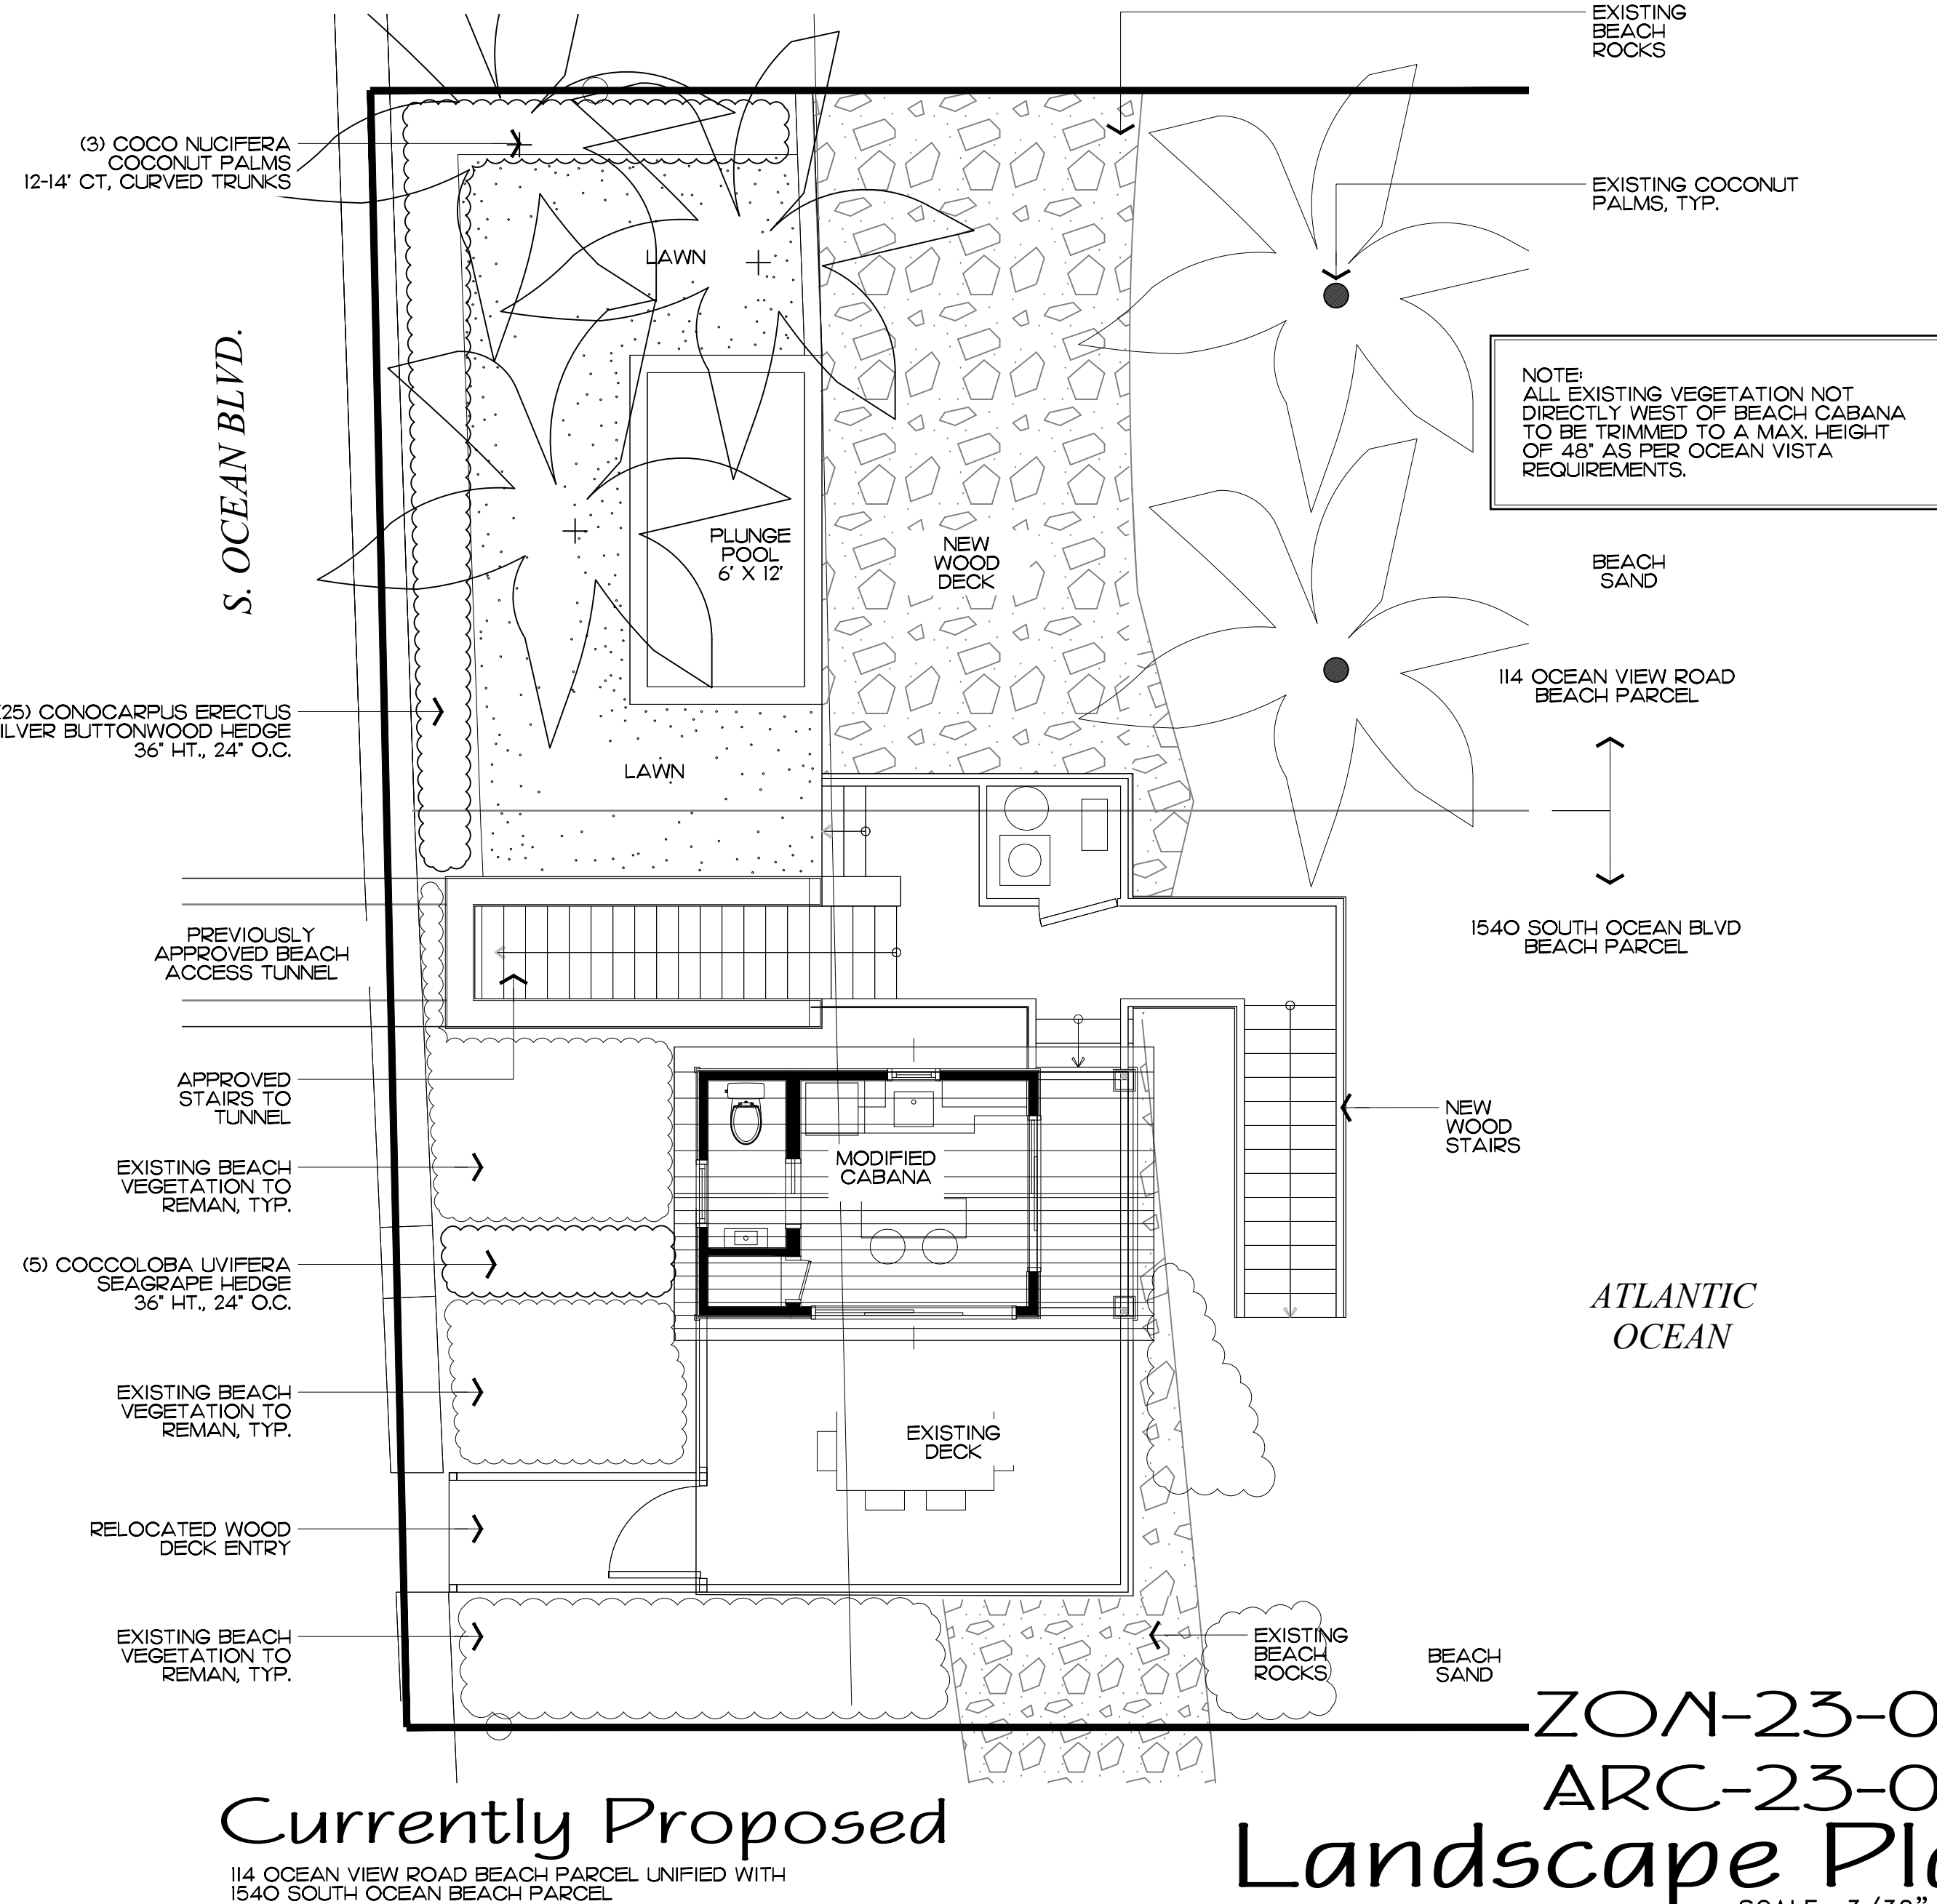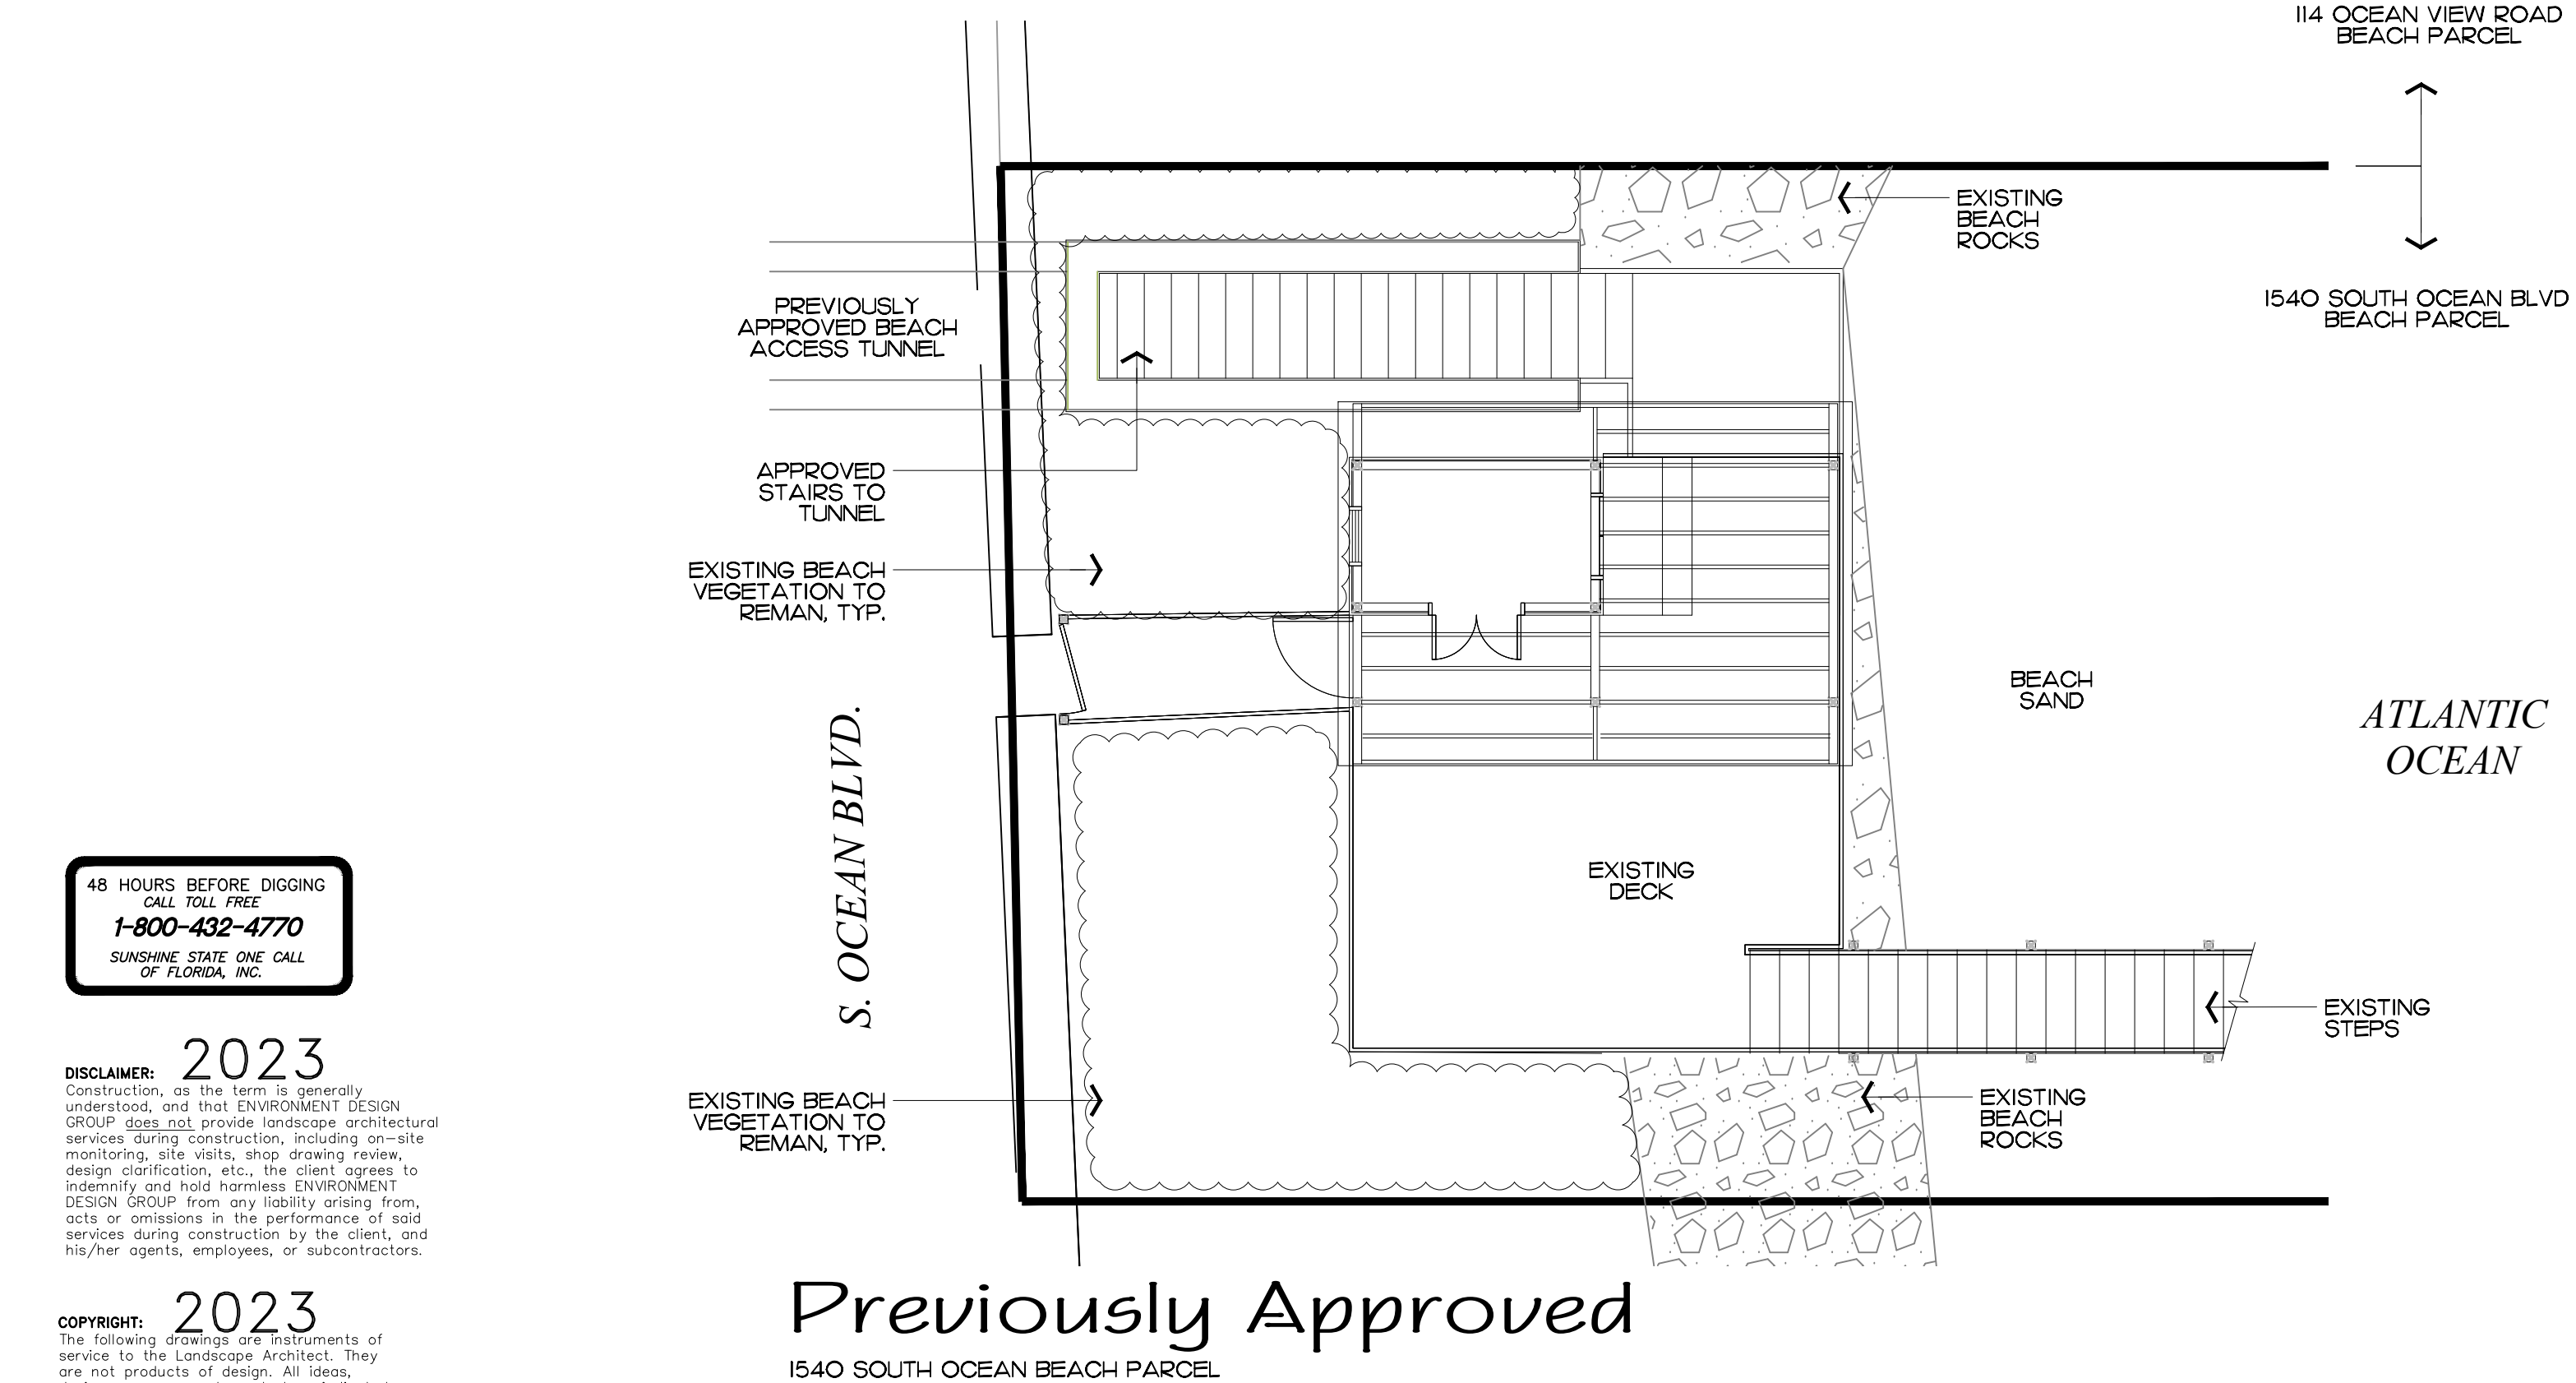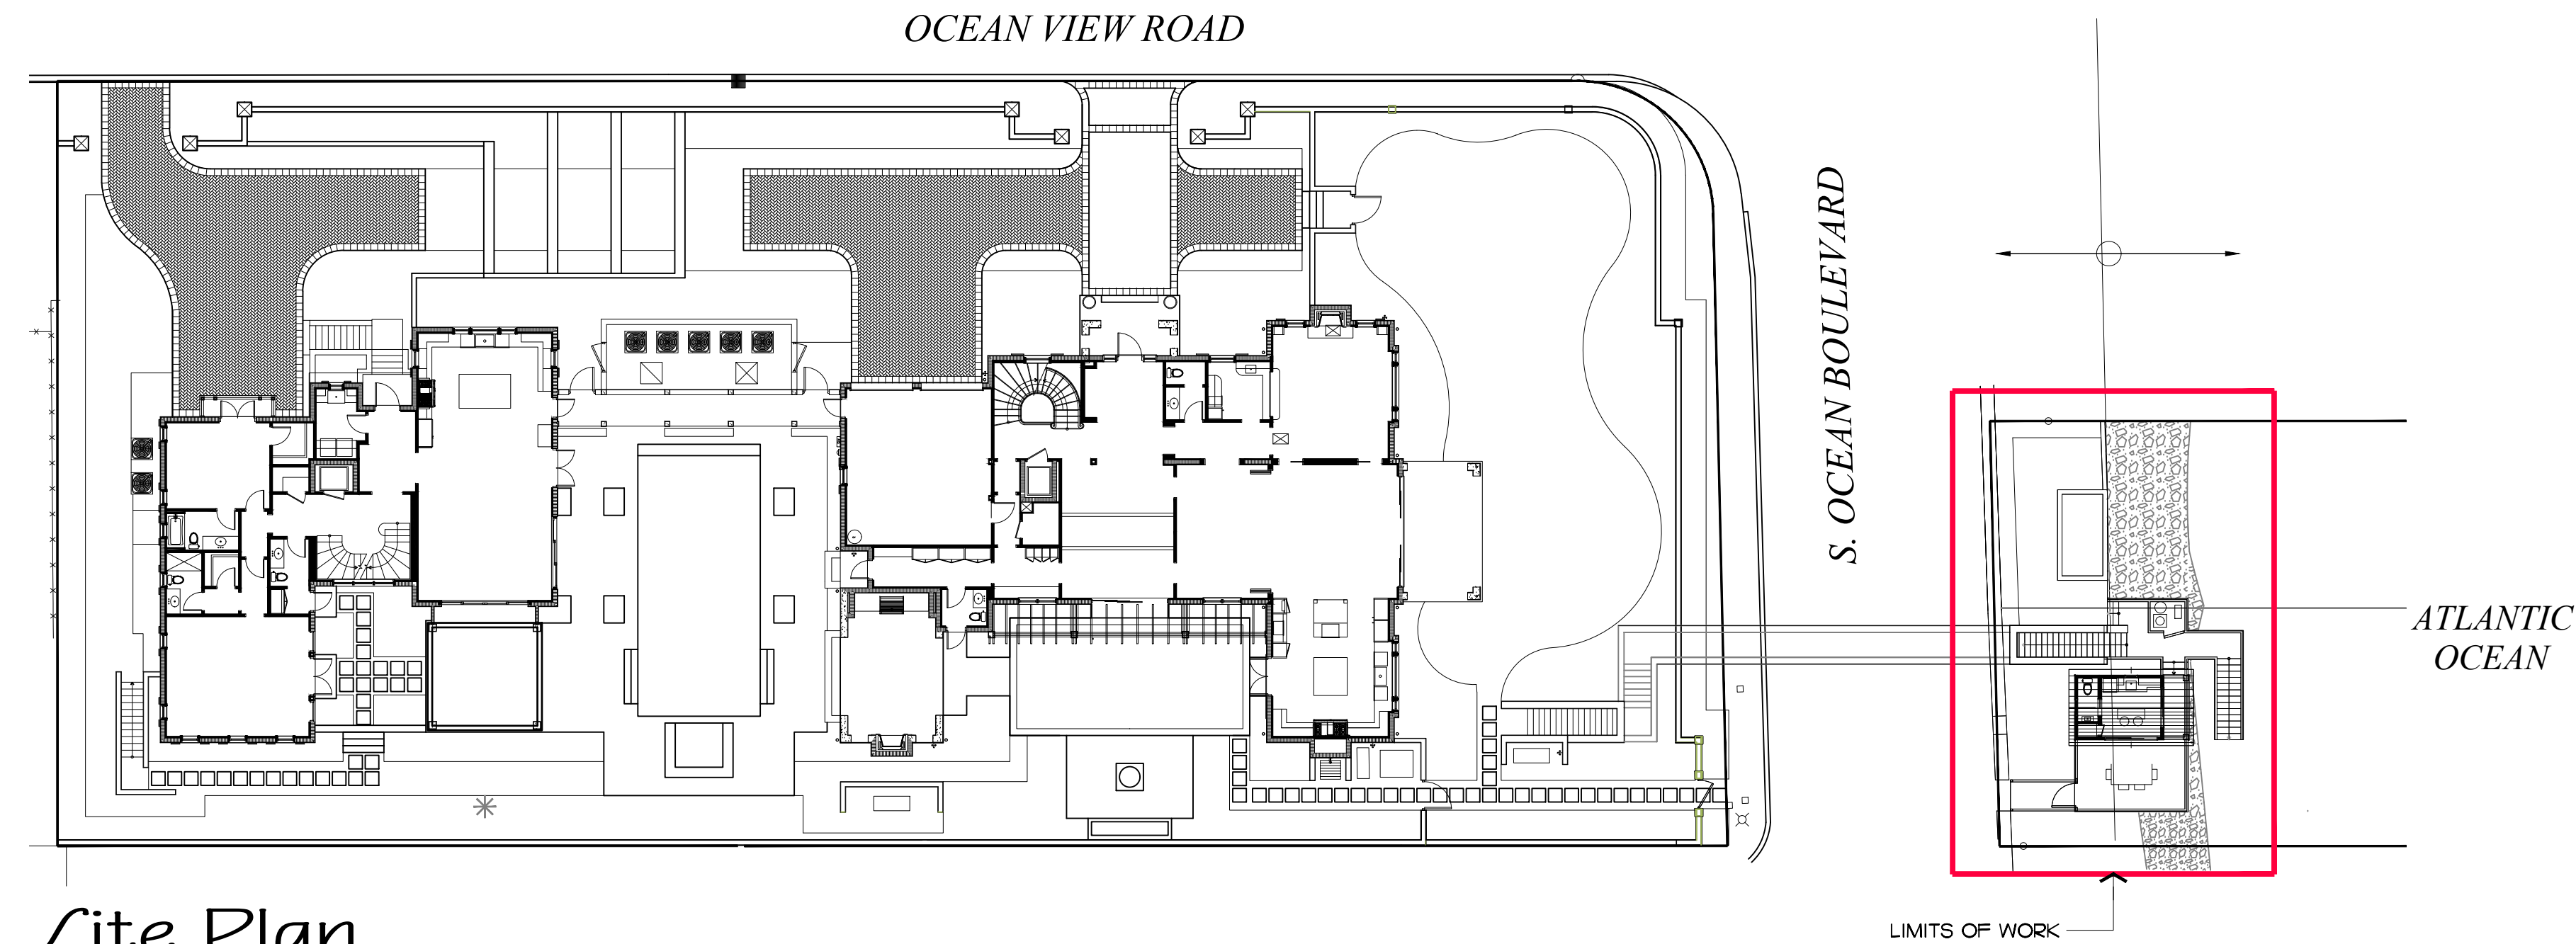

Palms

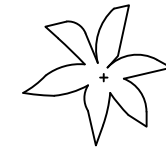SYMBOL	PLANT NAME	QTY.	DESCRIPTION	NATIVE
	COCOS NUCIFERA COCONUT PALMS	3	12-14' CT, CURVED TRUNK	NO
TOTAL:		3		
NATIVE:		0 (0%)		

Shrubs

  SYMBOL	PLANT NAME	QTY.	DESCRIPTION	NATIVE
	COCOLOBA UVIFERA SEAGRAPE HEDGE	5	36" HT., 24" O.C.	YES
	CONOCARPUS ERECTUS SILVER BUTTONWOOD HEDGE	25	36" HT., 24" O.C.	YES
TOTAL:		30		
NATIVE:		30 (100%)		

Lawn & Mulch

SYMBOL/KEY	PLANT NAME	QTY.	DESCRIPTION
	SEASHORE PASPALUM	AS NEEDED	SOD PALLETS
	SHREDDED EUCALYPTUS MULCH	AS NEEDED	MULCH ALL BEDS 3" MIN. DEPTH


ENVIRONMENT
DESIGN
GROUP

139 North County Road 5420-B Palm Beach, FL 33460
Phone: 561.832.4600 Mobile: 561.313.4424

Landscape Architecture
Land Planning
Landscape Management

Dustin M. Mizell, MIA, RLA #6666784
Dustin@environmentdesigngroup.com

Private Residence
1540 South Ocean Blvd
Town of Palm Beach

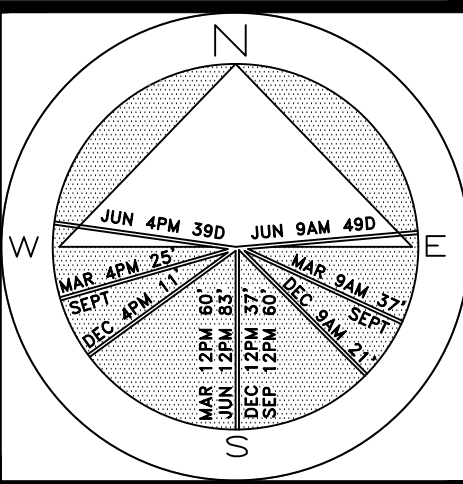

JOB NUMBER: # 22150.00 LA
DRAWN BY: Jean Twomey
DATE: 12.21.2022
12.21.2022
03.23.2023
04.06.2023


SHEET L2.0

ZON-23-033
ARC-23-024
Landscape Plan
SCALE: 3/32" = 1'

48 HOURS BEFORE DIGGING
CALL TOLL FREE
1-800-432-4770
SUNSHINE STATE ONE CALL
OF FLORIDA, INC.

DISCLAIMER: 2023
Construction, as the term is generally understood, and that ENVIRONMENT DESIGN GROUP does not provide landscape architectural services during construction, including on-site monitoring, site visits, shop drawing review, design clarification, etc., the client agrees to indemnify and hold harmless ENVIRONMENT DESIGN GROUP from any liability arising from, acts or omissions in the performance of said services during construction by the client, and his/her agents, employees, or subcontractors.

COPYRIGHT: 2023
The following drawings are instruments of service to the Landscape Architect. They are not products of design. All ideas, designs, arrangements and plans indicated or represented by this/these drawings are owned by and the property of the designer, and were created, evolved and developed for use on and in connection with this project. None of such ideas, designs, arrangements or plans shall be used by or disclosed to any person, firm or corporation without the written permission of the Landscape Architect.

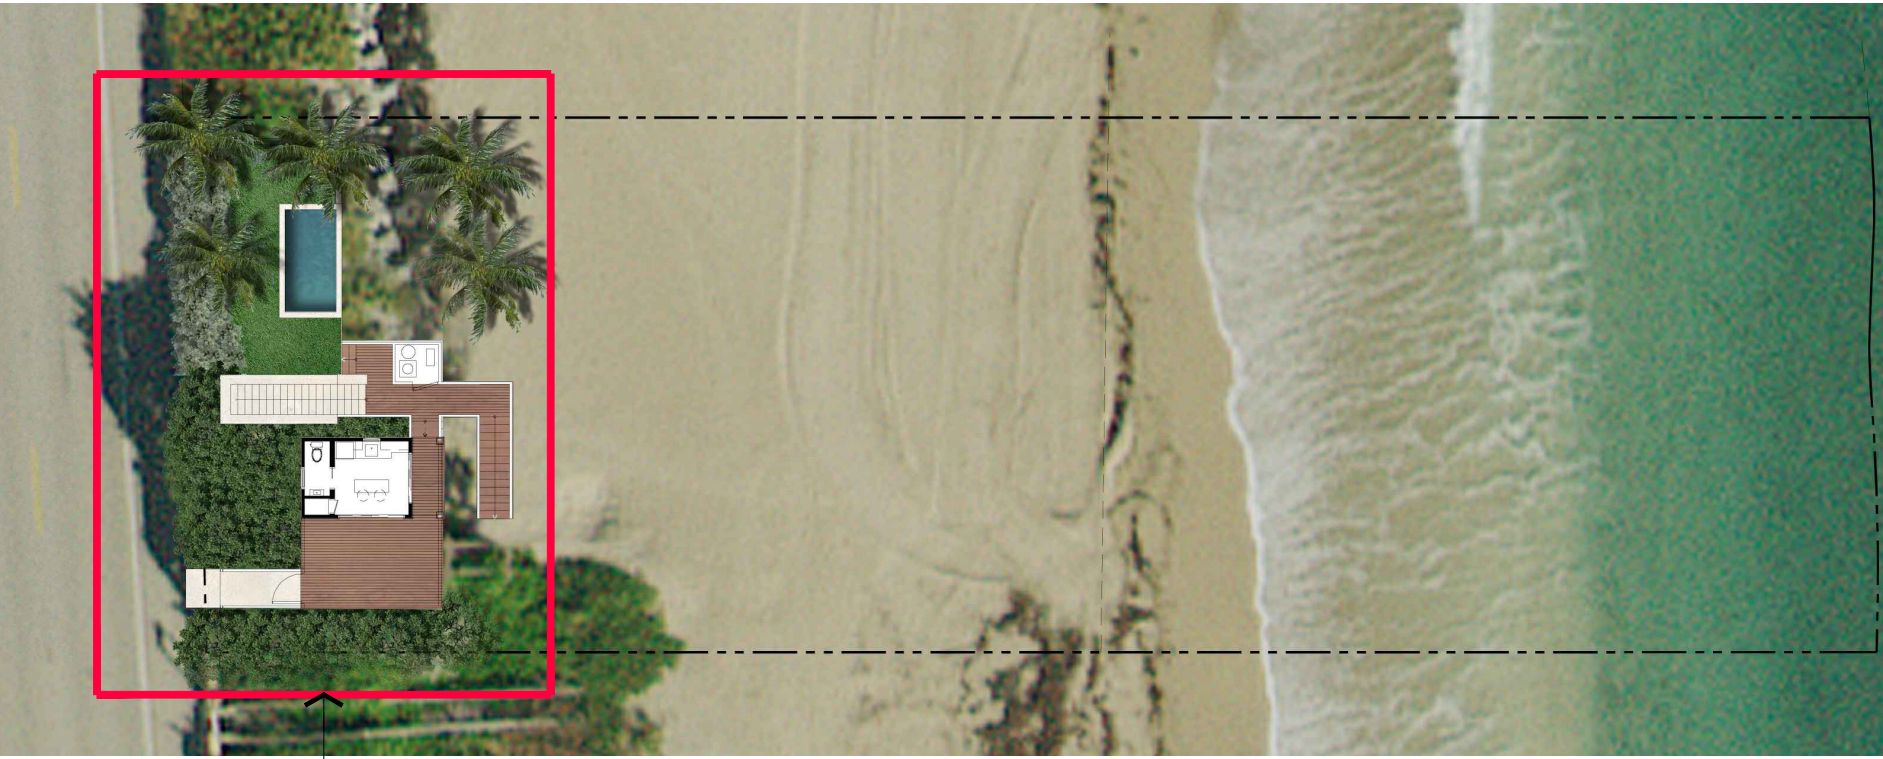

LIMITS OF WORK

Beach Parcel - Aerial View




ENVIRONMENT
DESIGN
GROUP

139 North County Road 5420-B Palm Beach, FL 33480
Phone: 561.832.4600 Mobile: 561.313.4424

Landscape Architecture
Land Planning
Landscape Management

Dustin M. Mizell, MIA RLA #6666784
Dustin@environmentdesigngroup.com

Private Residence
1540 South Ocean Blvd
Town of Palm Beach

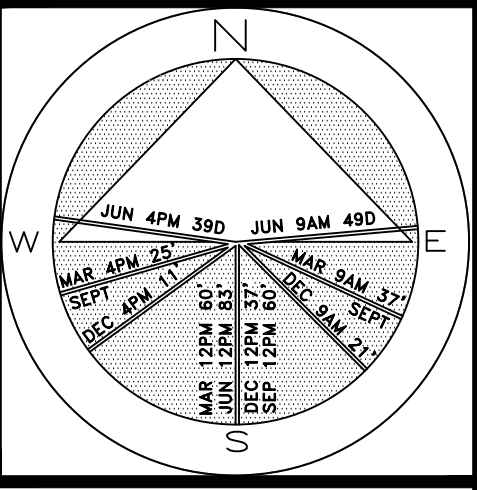

JOB NUMBER: # 22150.00 LA
DRAWN BY: Jean Twomey
DATE: 02.17.2023
03.23.2023

SHEET L2.1



48 HOURS BEFORE DIGGING
CALL TOLL FREE
1-800-432-4770
SUNSHINE STATE ONE CALL
OF FLORIDA, INC.

DISCLAIMER: 2023
Construction, as the term is generally understood, and that ENVIRONMENT DESIGN GROUP does not provide landscape architectural services during construction, including on-site monitoring, site visits, shop drawing review, design clarification, etc., the client agrees to indemnify and hold harmless ENVIRONMENT DESIGN GROUP from any liability arising from, acts or omissions in the performance of said services during construction by the client, and his/her agents, employees, or subcontractors.

COPYRIGHT: 2023
The following drawings are instruments of service to the Landscape Architect. They are not products of design. All ideas, designs, arrangements and plans indicated or represented by this/these drawings are owned by and the property of the designer, and were created, evolved and developed for use on and in connection with this project. None of such ideas, designs, arrangements or plans shall be used by or disclosed to any person, firm or corporation without the written permission of the Landscape Architect.

ZON-23-033
ARC-23-024
Rendered Landscape Plan
SCALE: 3/32" = 1'



North Elevation



West / Front Elevation




South Elevation



East / Front Elevation

Private Residence
1540 South Ocean Blvd
Town of Palm Beach

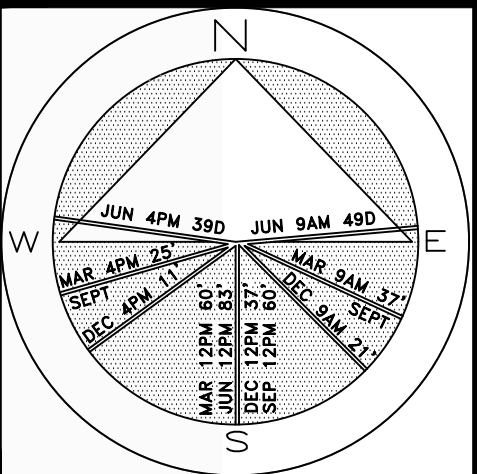

JOB NUMBER: # 22150.00 LA
DRAWN BY: Jean Twomey
DATE: 02.17.2023

SHEET L2.2

COPYRIGHT: 2023
The following drawings are instruments of service to the Landscape Architect. They are not products of design. All ideas, designs, arrangements and plans indicated or represented by this/these drawings are owned by and the property of the designer, and were created, evolved and developed for use on and in connection with this project. None of such ideas, designs, arrangements or plans shall be used by or disclosed to any person, firm or corporation without the written permission of the Landscape Architect.

DISCLAIMER: 2023
Construction, as the term is generally understood, and that ENVIRONMENT DESIGN GROUP, DOES NOT provide landscape architectural services during construction, including on-site monitoring, site visits, shop drawing review, design clarification, etc. the client agrees to indemnify and hold harmless ENVIRONMENT DESIGN GROUP from any liability arising from, acts or omissions in the performance of said services during construction by the client, and his/her agents, employees, or subcontractors.


48 HOURS BEFORE DIGGING
CALL TOLL FREE
1-800-432-4770
SUNSHINE STATE ONE CALL
OF FLORIDA, INC.

ZON-23-033
ARC-23-024
Rendered Landscape Plan
SCALE: 3/32" = 1'

OCEAN VIEW ROAD



Private Residence
1540 South Ocean Blvd
Town of Palm Beach

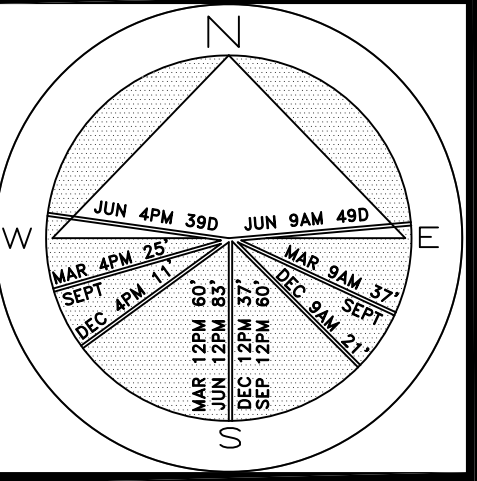

JOB NUMBER: # 22150.00 LA
DRAWN BY: Nick Pastor
DATE: 08.01.2022
12.27.2022

COPYRIGHT: 2022
The following drawings are instruments of service to the Landscape Architect. They are not products of design. All ideas, designs, arrangements and plans indicated or represented by this/these drawings are owned by and the property of the designer, and were created, evolved and developed for use on and in connection with this project. None of such ideas, designs, arrangements or plans shall be used by or disclosed to any person, firm or corporation without the written permission of the Landscape Architect.


DISCLAIMER: 2022
Construction, as the term is generally understood, and that ENVIRONMENT DESIGN GROUP does not provide landscape architectural services during construction, including on-site monitoring, site visits, shop drawing review, design clarification, etc., the client agrees to indemnify and hold harmless ENVIRONMENT DESIGN GROUP from any liability arising from, acts or omissions in the performance of said services during construction by the client, and his/her agents, employees, or subcontractors.

48 HOURS BEFORE DIGGING
CALL TOLL FREE
1-800-432-4770
SUNSHINE STATE ONE CALL
OF FLORIDA, INC.

Private Residence


1540 South Ocean Blvd

Town of Palm Beach

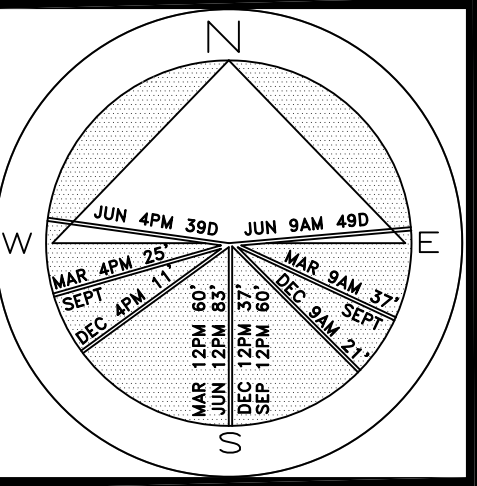

JOB NUMBER: # 22150.00 LA
DRAWN BY: Nick Pastor
DATE: 08.01.2022
12.27.2022

SHEET L6.0

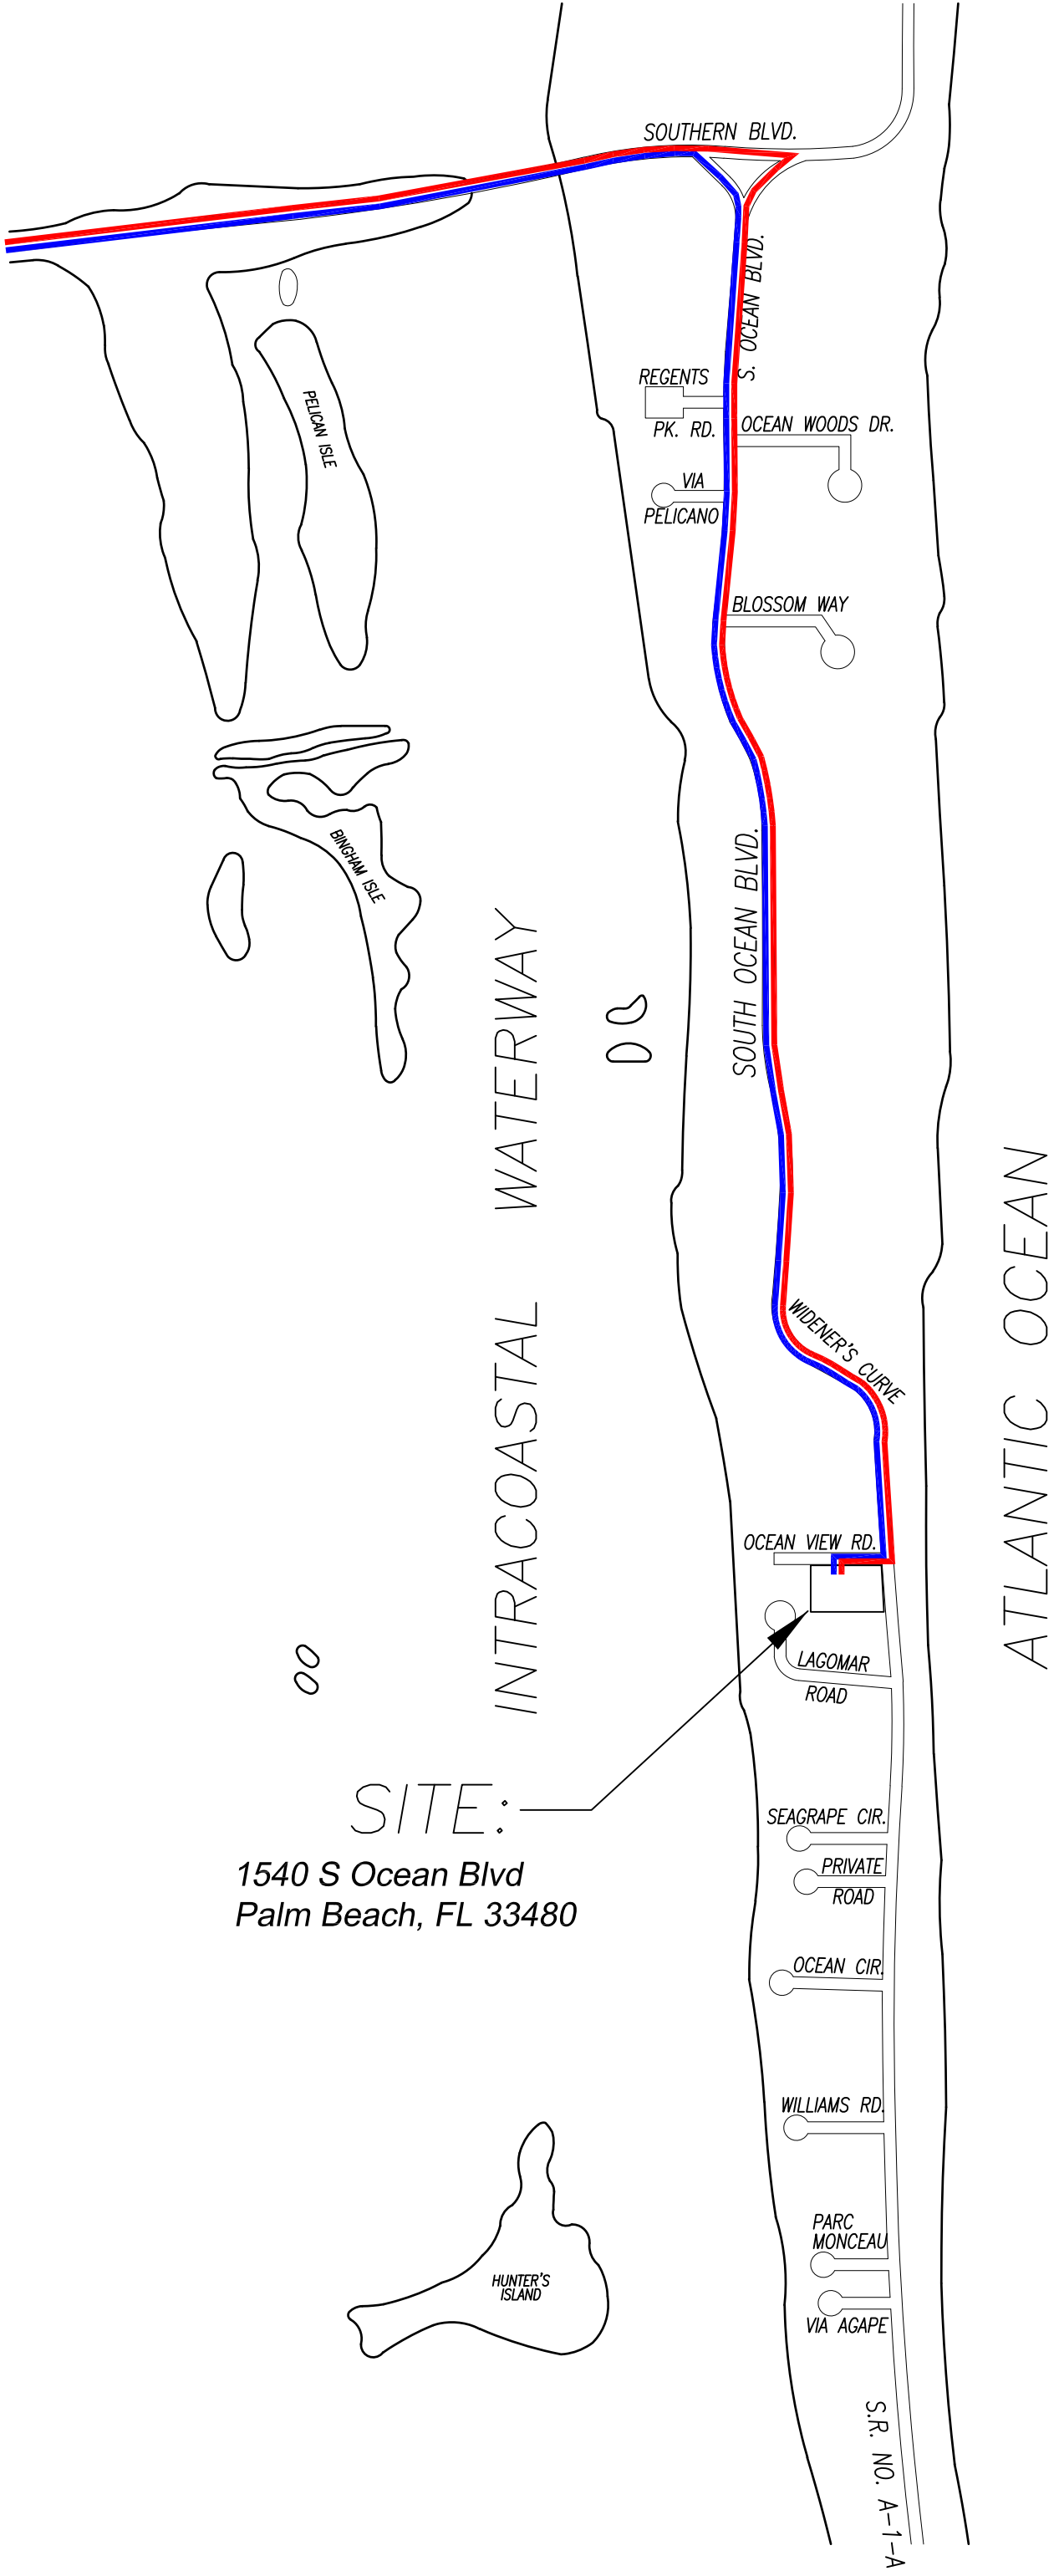

1 PROPOSED TRUCK INGRESS / EGRESS ROUTES MAP

SCHEDULE:

MONTH 1: DEMOLITION AND CLEANUP
(3 - 5 DAYS)

LARGEST TRUCK ->
10-15 DUMP TRUCKS FOR DEBRIS REMOVAL
TRAILER FOR EXCAVATOR / DEMOLITION
LANDSCAPE TRUCKS ->
SOD
IRRIGATION

NOTE: SEE SEPARATE "CONSTRUCTION STAGING PLAN" SHEET FOR INFORMATION ON LOCATIONS FOR PARKING, MATERIAL STORAGE, DELIVERIES, DUMPSTER, PORTABLE TOILETS, TIRE CLEANING AREA, SILT FENCE, ETC.

- PROPOSED INGRESS TRUCK ROUTE
- PROPOSED EGRESS TRUCK ROUTE

Notes:

- 1) Exfiltration trenches and storm piping to be protected from roots with a root barrier.
- 2) Roof drain downspouts are to be connected to the proposed drainage system. Contractor to provide engineer with downspout locations prior to installation of drainage system.
- 3) Contractor shall mill and overlay all roadway cuts a minimum of 50 ft. on either side of the excavation the entire width of each affected lane.
- 4) Contractor is responsible for installing and maintaining erosion control measures during construction.
- 5) Video inspection of storm drainage system required prior to installation of sod.

STORMWATER RETENTION CALCULATIONS
(Beach Pool Area)

A. SITE INFORMATION

Total Property Area = 12,250 sq.ft.
Plunge Pool Drainage Basin Area = 520 sq.ft.
Drainage Area Impervious Surface = 167 sq.ft.
Drainage Area Pervious Surface = 353 sq.ft.

B. ESTIMATED STORMWATER RETENTION VOLUME

The retention volume is estimated using the Rational Method (Q=CiA)
where:
C = 1.0 (impervious surface)
C = 0.2 (pervious surface)
i = 2 in/hr


Impervious Surface Runoff Volume:
1.0 x 2 in/hr x 167 sq.ft. x 1 ft./12 in. = 28 cu.ft.

Pervious Runoff Volume:
0.2 x 2 in/hr x 353 sq.ft. x 1 ft./12 in. = 12 cu.ft.

Total Volume to be Retained = 40 cu.ft.



C. PROPOSED EXFILTRATION TRENCH SIZING

L = Total Length of Trench Provided = 10 ft
W = Trench Width = 2 ft
K = Hydraulic Conductivity = 0.00005 cfs/sq.ft./ft. of head
H2 = Depth to Water Table = 6.00 ft
DU = Un-Saturated Trench Depth = 2.00 ft
DS = Saturated Trench Depth = 0.00 ft
V = Volume Treated = 78 cu.ft.

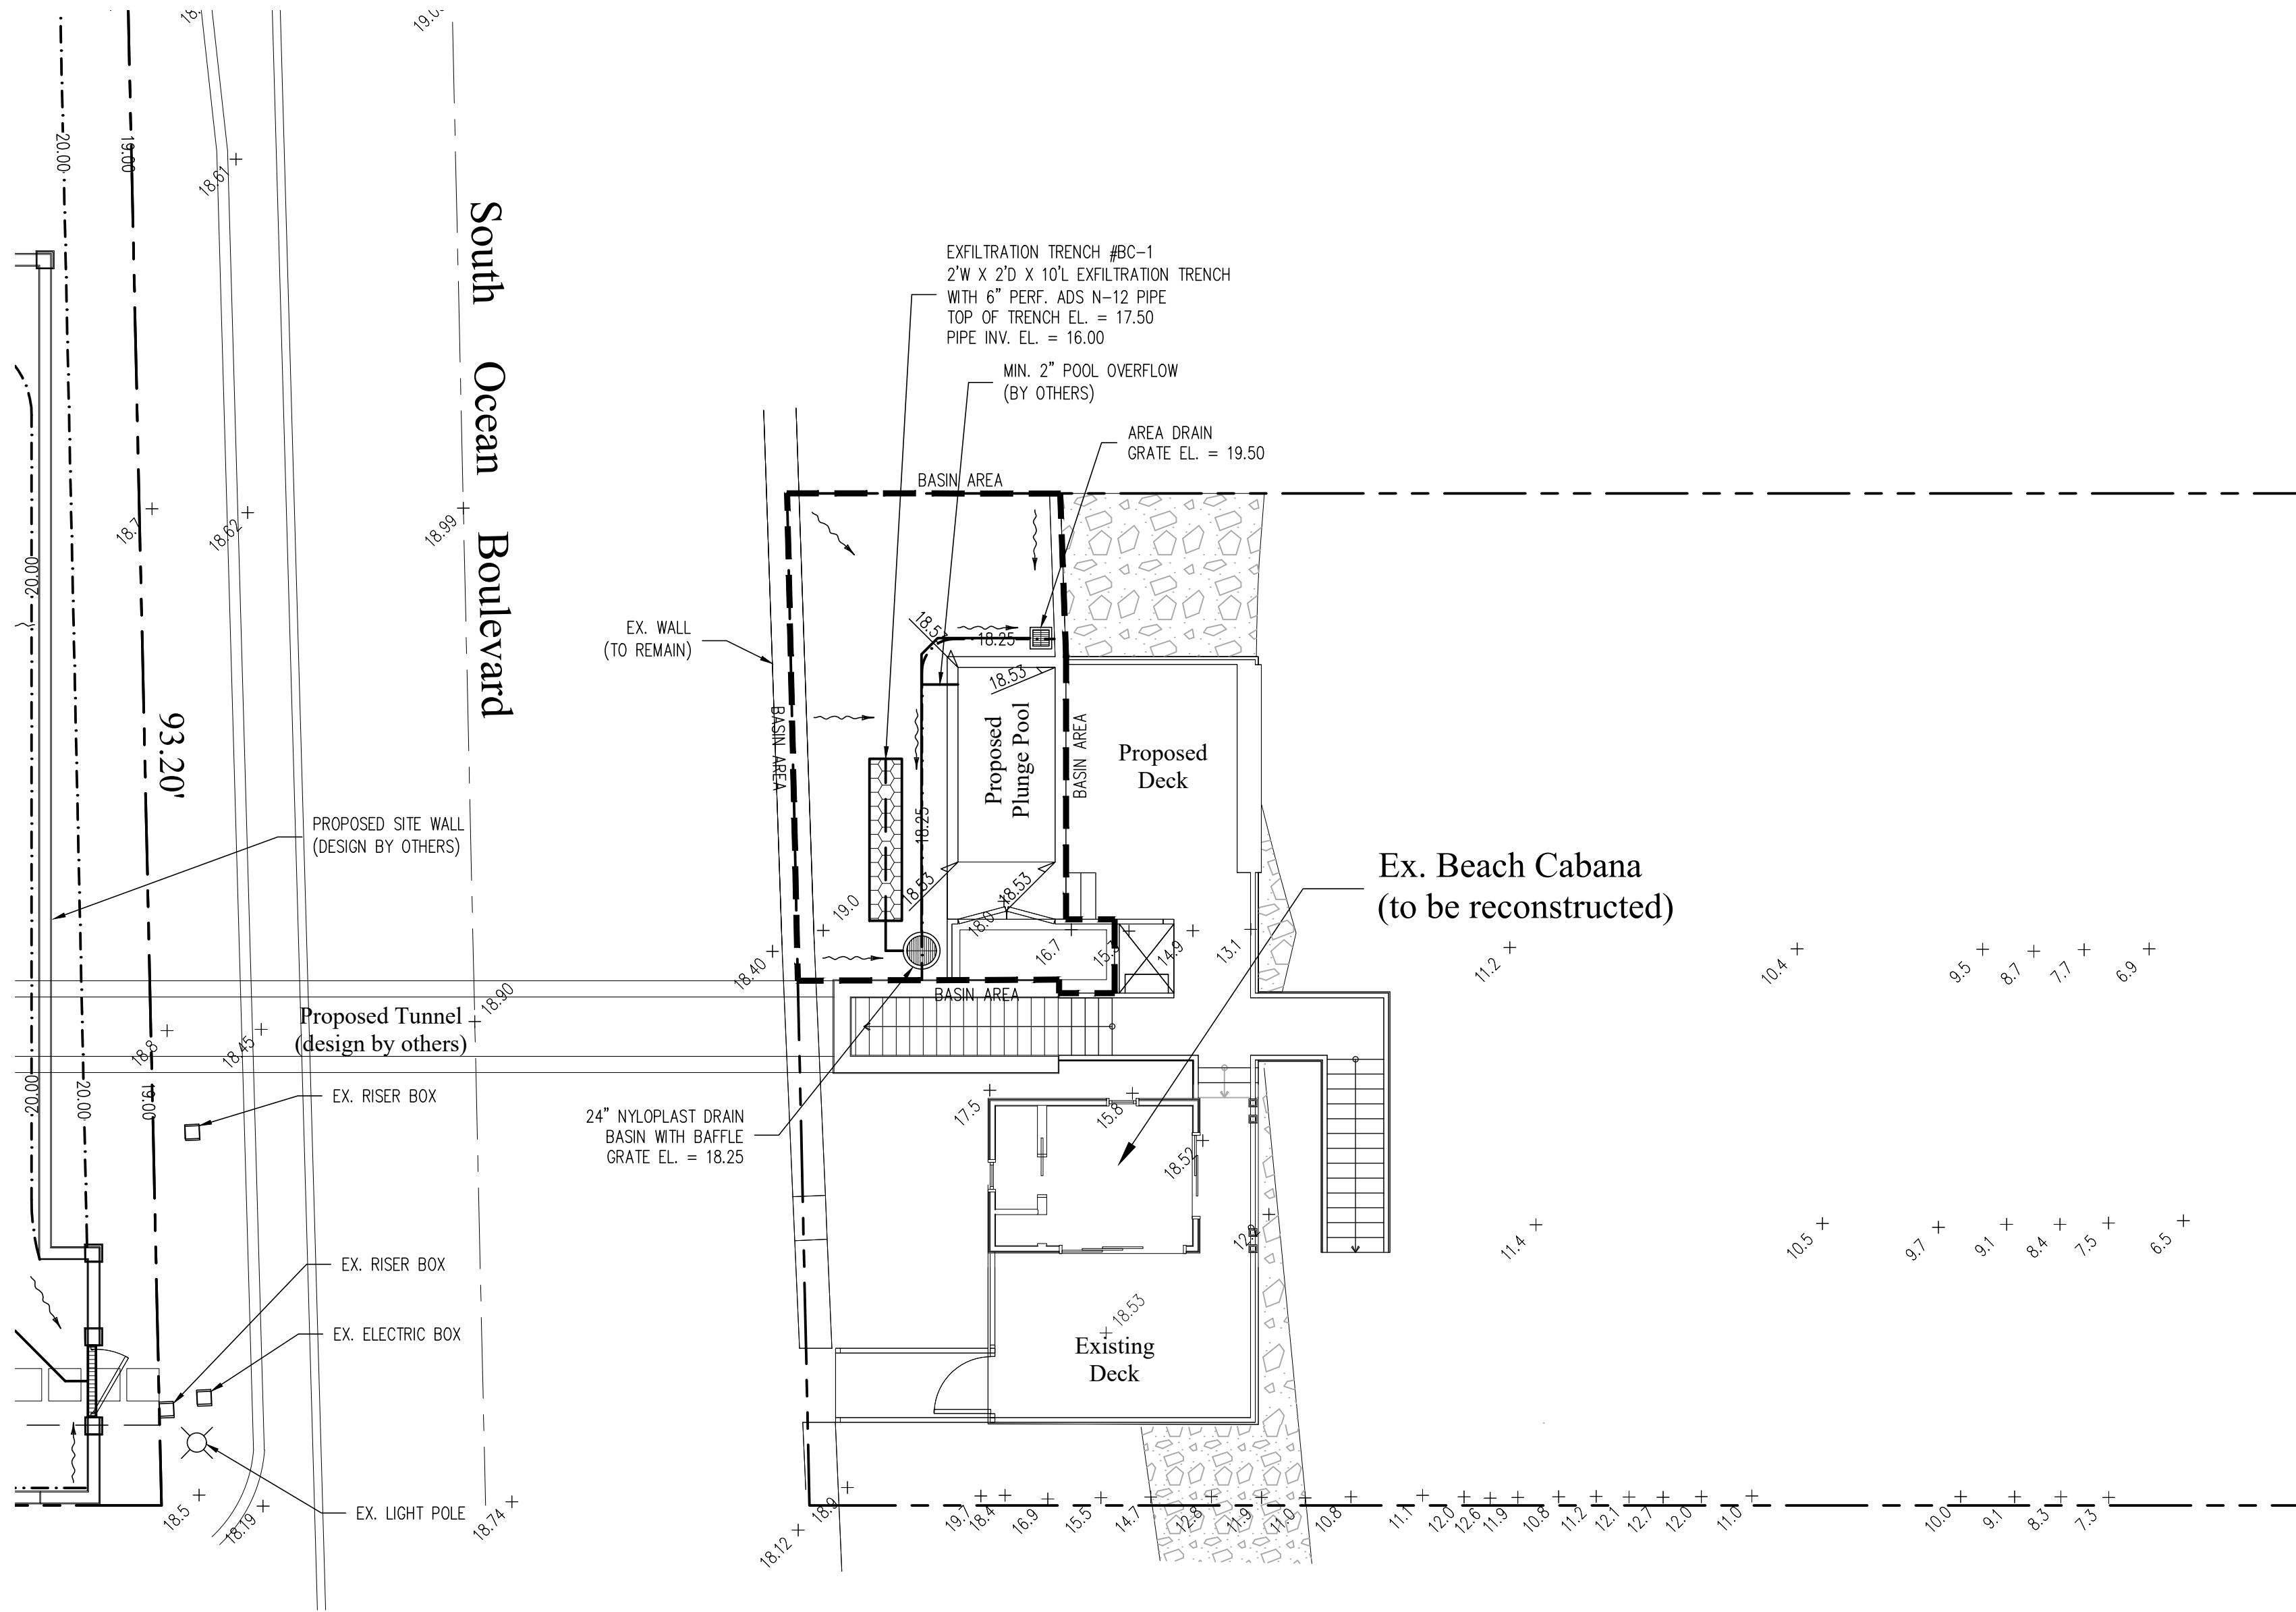

Legend

- EXISTING ELEVATION PER WALLACE SURVEYING CORP. (NAVD-88)
- PROPOSED ELEVATION (NAVD-88)
- PROPOSED ELEVATION CONTOUR (NAVD-88)
- FLOW DIRECTION
- EXFILTRATION TRENCH
- AREA DRAIN
- 24" NYLOPLAST DRAIN BASIN WITH BAFFLE

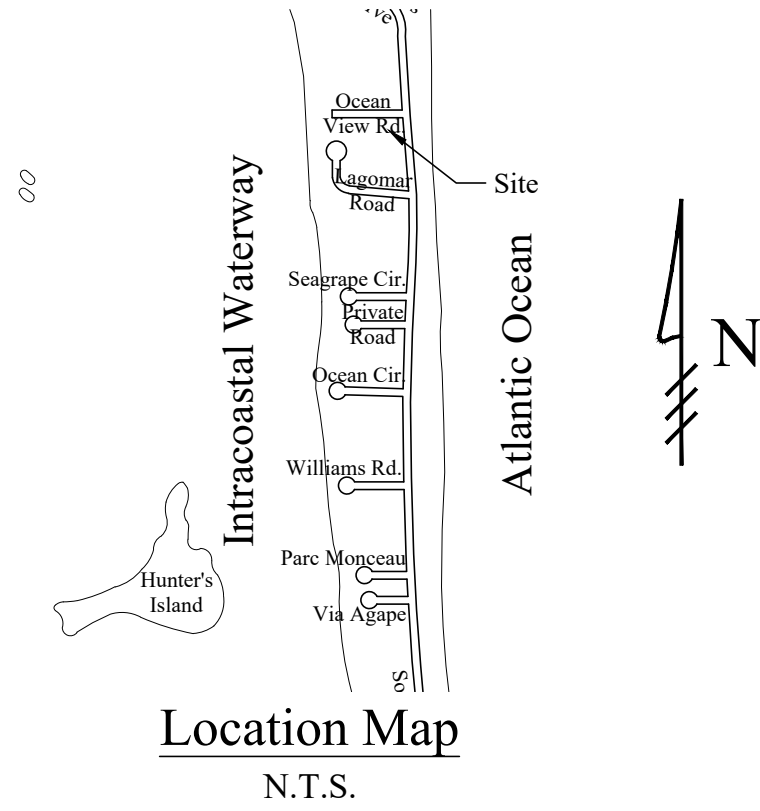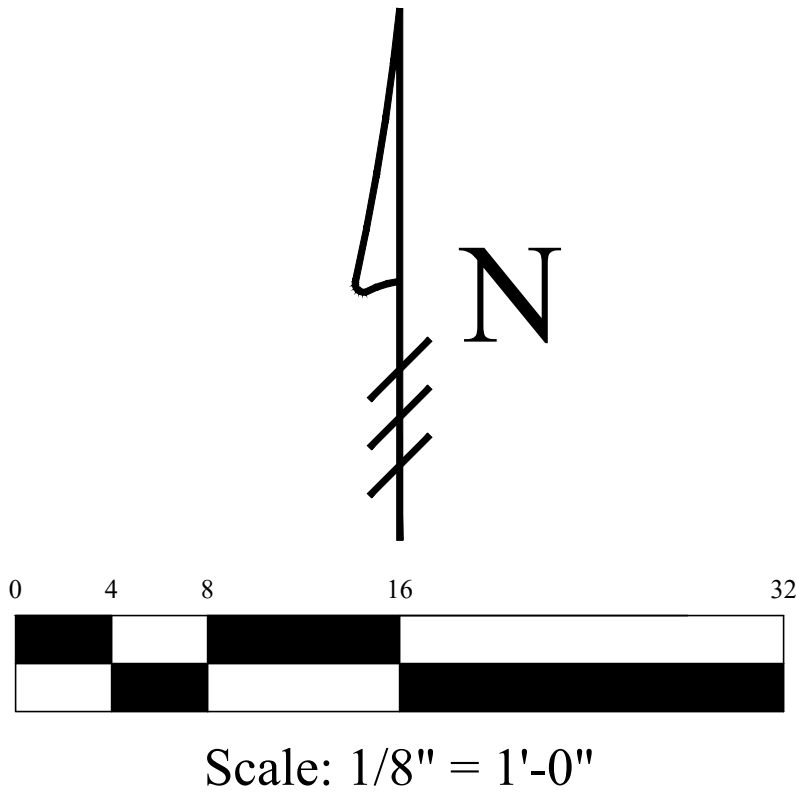

48 HOURS BEFORE DIGGING
CALL
1-800-432-4770
SUNSHINE STATE ONE CALL
OF FLORIDA, INC.
Contractor is responsible for obtaining
location of existing utilities prior to
commencement of construction activities.

Gruber Consulting
Engineers, Inc.
5074 MERGER AVE., SUITE 305
WEST PALM BEACH, FL 33401
PHONE: 561.312.2841
office@gruberengineers.com

Project Information				
Project No.	2021-0040	Issue Date	12/06/2022	Scale
Scale	1/8" = 1'-0"	Drawn By	KM	Checked By
Checked By	CG			

Conceptual Plunge Pool Grading & Drainage Plan For:
Proposed Beach Cabana
1540 South Ocean Boulevard/114 Ocean View Road
Palm Beach, Florida

Revisions	
1	
2	
3	
4	
5	
6	
7	
8	
9	
10	

Chad M. Gruber
FL P.E. No. 57466

This item has been electronically signed and sealed by Chad M. Gruber on the date adjacent to the seal using a SHA authentication code. Printed copies of this document are not considered signed and sealed and the SHA authentication code must be verified on any electronic copies.

Plan Background from Hardscape Plan by
Environment Design Group Received 12/5/22

ARC-23-____
ZON-23-____

© 2022 Gruber Consulting Engineers, Inc.

Sheet No.
BC-1