


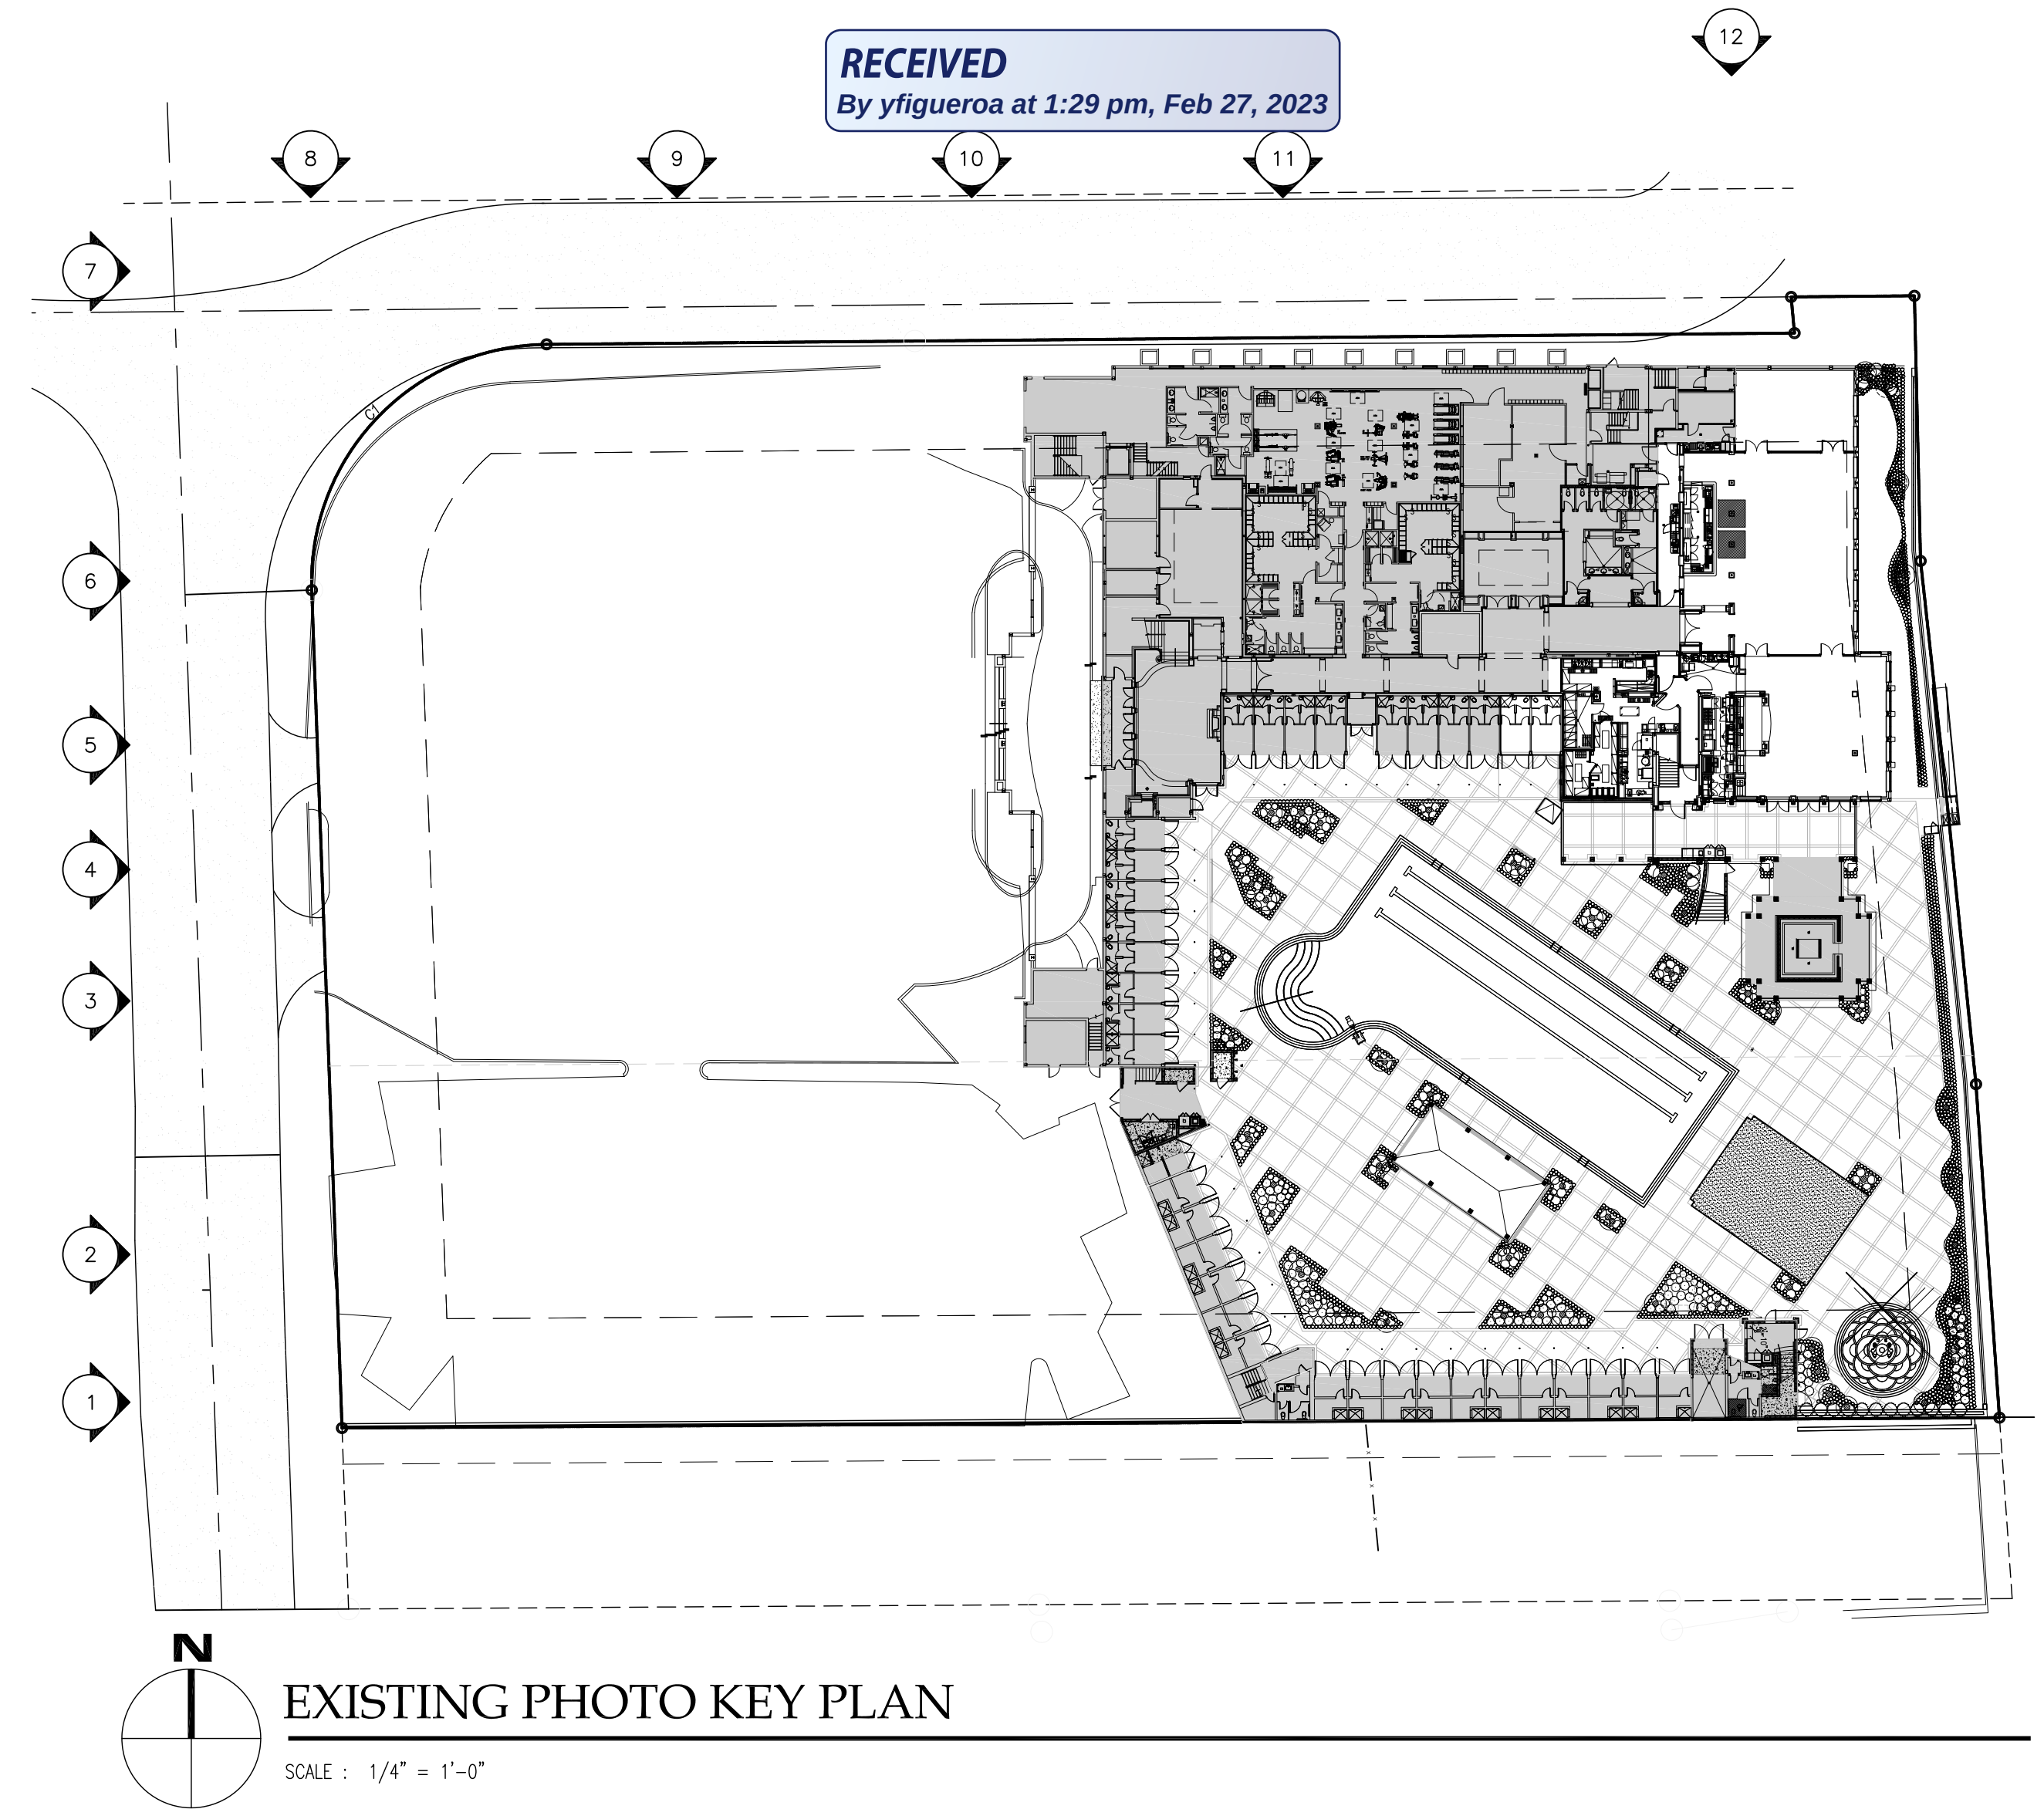

BEACOCK + LEWIS
Architects and Planners, LLC

Golden Bear Plaza, East Tower
1295 U. S. Highway One
Suite 200
North Palm Beach, FL 33408

Member AIA	Established 1961
License No.	AAC 000020

561.626.9704
561.626.9719

EXPANSION
OF POOLSIDE
PAVILION
(AWNING)DEVELOPMENT
REVIEW:
SECOND
SUBMITTAL

5 North County Rd.
Palm Beach
Florida

1:

OR: ISAAC F. CAMPOS
ic.no: AR99594

© 2023 PEACOCK + LEWIS
Architects and Planners, LLC
This document, Sheet No. A-4
has been prepared specifically for this
project. This document is **not** suitable for
use on other projects or in other locations
without the approval and participation of
PEACOCK + LEWIS Architects and
Planners, LLC. AAC000020.
Reproduction and/or reuse is prohibited.

Sheet Title :
EXISTING PHOTOS

Revisions :

#	Date	Rev. Description

Comm. : 9-030 (716)	Date : 02-09-2023
------------------------	----------------------

Drawn : P+L	Checked : IFC
----------------	------------------

Sheet No. _____


A-4

Df:

The Beach Club
755 North County Rd.
Palm Beach, FL 33480

ARC: 23-048
ZON: 23-048

Drawing Name: F:\2019\19-030 the beach club phase vi clubhouse remodeling set-co\01_drawings\010\01_town council approval_b\2426 project template\Sheets\PLANNING AND ZONING\A-4.1 EXISTING PHOTOS.dwg, Last Modified: Feb 08, 2023 - 10:16am, Plotted on: Feb 08, 2023 - 4:14pm by jueca

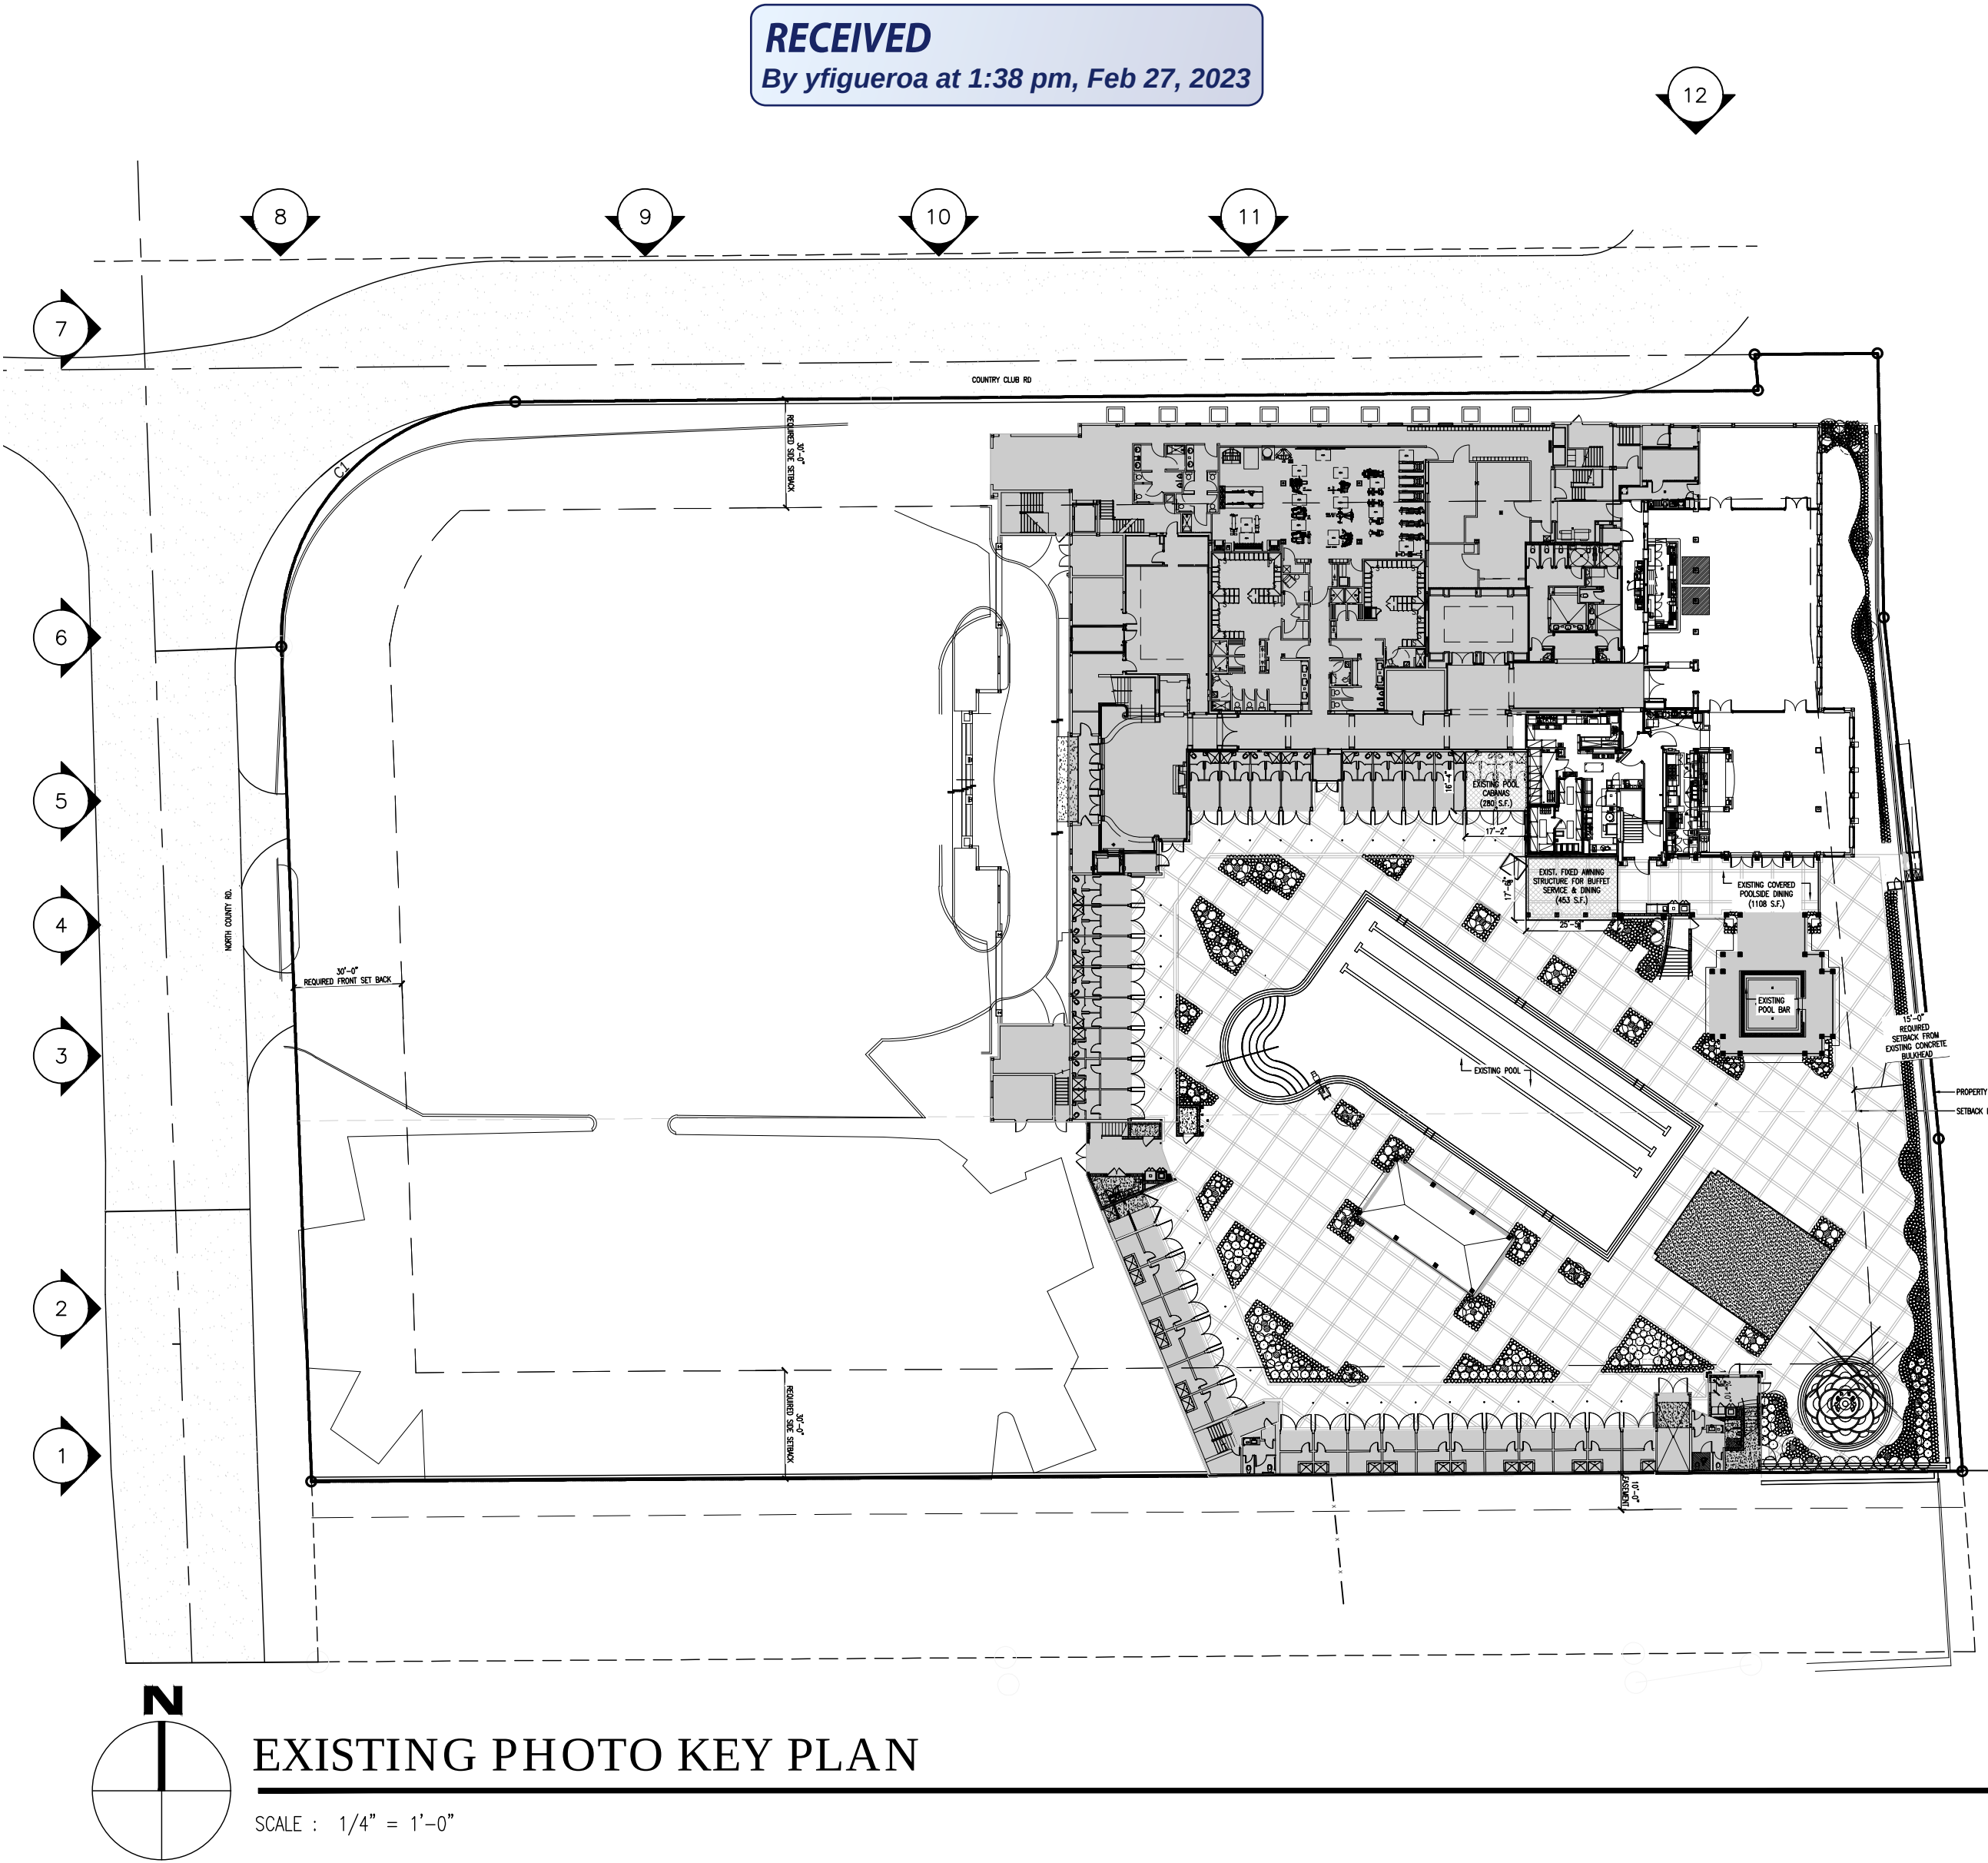

PEACOCK + LEWIS
Architects and Planners, LLC
Golden Bear Plaza, East Tower
1295 U. S. Highway One
Suite 200
North Palm Beach, FL 33408
Member AIA Established 1961
License No. AAC 000020

T. 561.626.9704
F. 561.626.9719



EXPANSION OF POOLSIDE PAVILION (AWNING)

DEVELOPMENT
REVIEW:
SECOND
SUBMITTAL

755 North County Rd.
Palm Beach
Florida

Seal :

AOR: ISAAC F. CAMPOS
Lic.no: AR99594
© 2023 PEACOCK + LEWIS
Architects and Planners, LLC
This document, Sheet No. A-4.1
has been prepared specifically for this
Project. This document is *not* suitable for
use on other projects or in other locations
without the approval and participation of
PEACOCK + LEWIS Architects and
Planners, LLC AAC000020.
Reproduction and/or reuse is prohibited.

Sheet Title :
EXISTING PHOTOS

Revisions :		
#	Date	Rev. Description

Comm. : 19-030 (716)	Date : 02-09-2023
Drawn : P+L	Checked : IFC

Sheet No.


A-4.1

Of:

The Beach Club
755 North County Rd.
Palm Beach, FL 33480

ARC: 23-048
ZON: 23-048

Drawing Name: F:\2019\19-030 the beach club phase vi clubhouse remodeling set-co\01_drawings\COO\town council approval_b\2426 project template\Sheets\PLANNING AND ZONING\A-4.2 EXISTING PHOTOS.dwg, Last Modified: Feb 08, 2023 - 10:16am, Plotted on: Feb 08, 2023 - 4:15pm by jueco

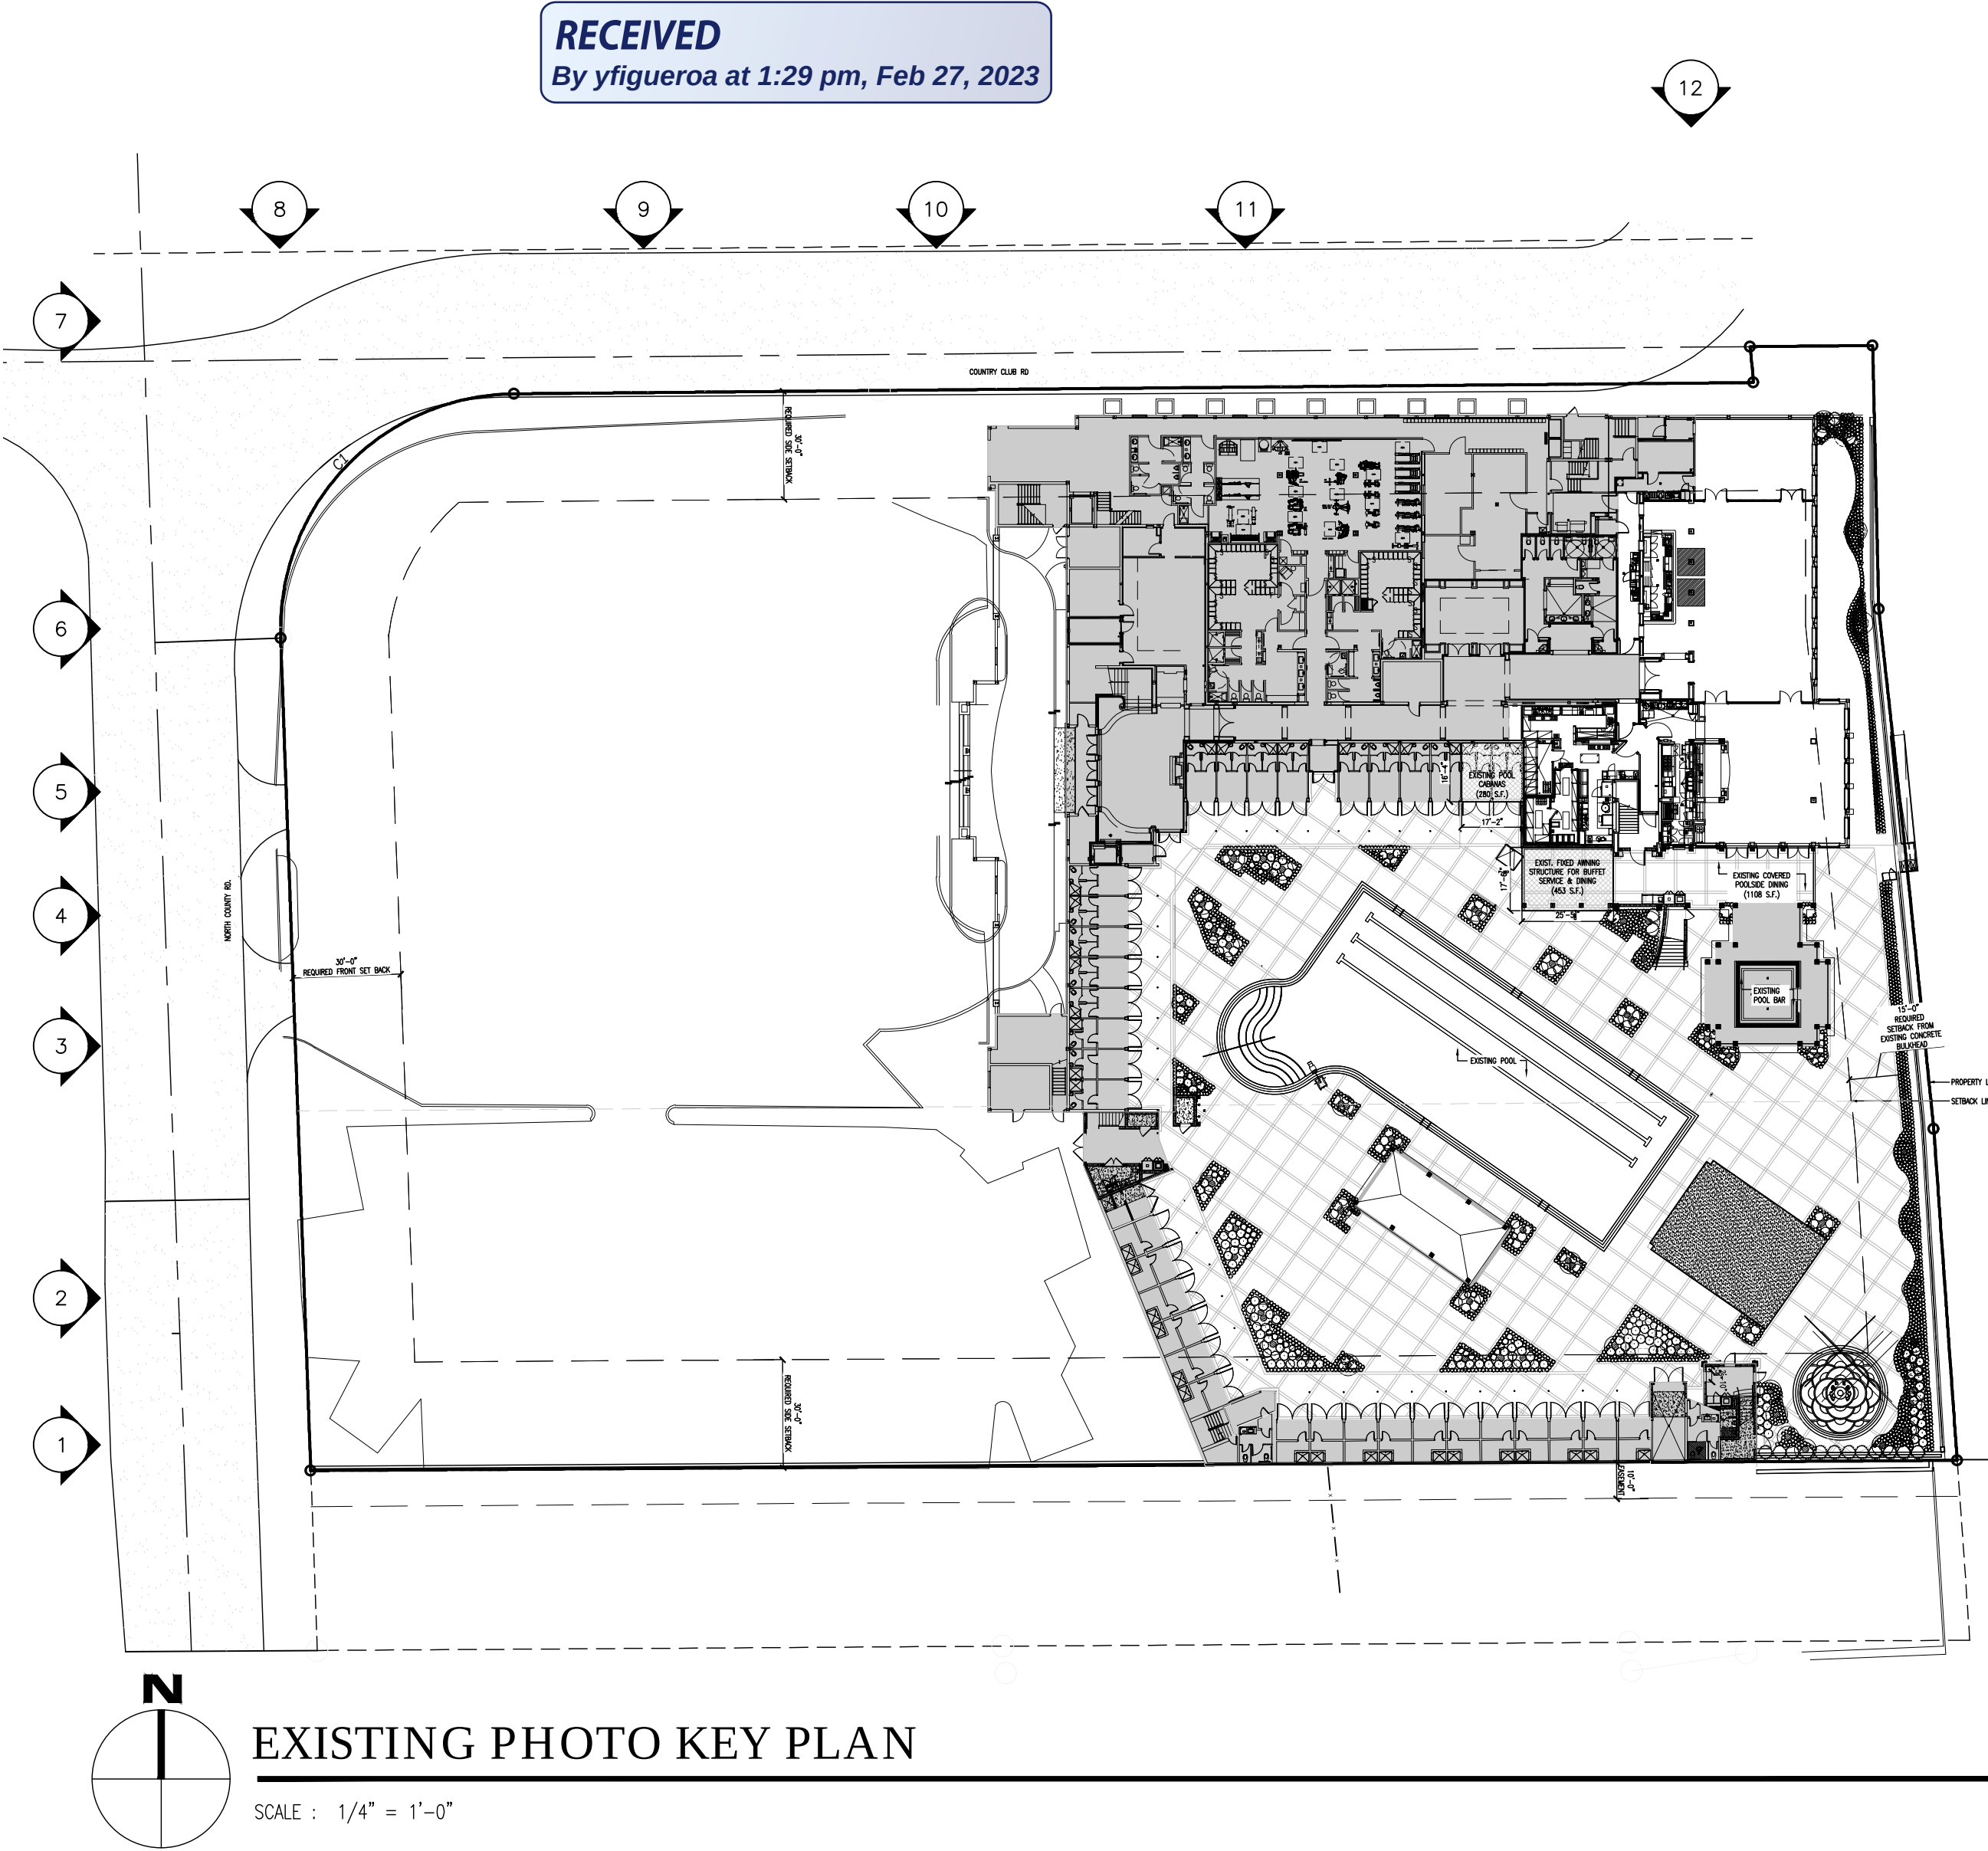

PEACOCK + LEWIS
Architects and Planners, LLC

Golden Bear Plaza, East Tower
1295 U. S. Highway One
Suite 200
North Palm Beach, FL 33408

Member AIA Established 1961
License No. AAC 000020

T. 561.626.9704
F. 561.626.9719



**EXPANSION
OF POOLSIDE
PAVILION
(AWNING)**

**DEVELOPMENT
REVIEW:
SECOND
SUBMITTAL**

755 North County Rd.
Palm Beach
Florida

Seal :

AOR: ISAAC F. CAMPOS
Lic.no: AR99594
© 2023 PEACOCK + LEWIS
Architects and Planners, LLC
This document, Sheet No. A-4.2
has been prepared specifically for this
Project. This document is *not* suitable for
use on other projects or in other locations
without the approval and participation of
PEACOCK + LEWIS Architects and
Planners, LLC AAC000020.
Reproduction and/or reuse is prohibited.

Sheet Title :
EXISTING PHOTOS

Revisions :		
#	Date	Rev. Description

Comm. : 19-030 (716)	Date : 02-09-2023
Drawn : P+L	Checked : IFC

Sheet No.

A-4.2

Of:



The Beach Club
755 North County Rd.
Palm Beach, FL 33480

ARC: 23-048
ZON: 23-048



Of:

By yfigueroa at 1:29 pm, Feb 27, 2023

  

ARC: 23-048
ZON: 23-048

Drawing Name: F:\2019\19-030 The Beach Club Phase VI Clubhouse Remodeling SD-CAD\01_DRAWINGS\040_TOWN COUNCIL APPROVAL\B\24\36 PROJECT TEMPLATE\Sheets\PLANNING AND ZONING\19-030 (703)-A-7 EXISTING & PROPOSED ELEVATIONS.dwg, Last Modified: Feb 27, 2023 - 7:24am, Plotted on: Feb 27, 2023 - 7:24am by icompos

RECEIVED
By yfigueroa at 1:28 pm, Feb 27, 2023



PEACOCK + LEWIS
Architects and Planners, LLC
Golden Bear Plaza, East Tower
1295 U. S. Highway One
Suite 200
North Palm Beach, FL 33408

Member AIA Established 1961
License No. AAC 000020

T. 561.626.9704
F. 561.626.9719



EXPANSION
OF POOLSIDE
PAVILION
(AWNING)

DEVELOPMENT
REVIEW:
SECOND
SUBMITTAL

755 North County Rd.
Palm Beach
Florida

Seal :

AOR: ISAAC F. CAMPOS
Lic.no: AR99594
© 2023 PEACOCK + LEWIS
Architects and Planners, LLC
This document, Sheet No. A-6
has been prepared specifically for this
Project. This document is not suitable for
use on other projects or in other locations
without the approval and participation of
PEACOCK + LEWIS Architects and
Planners, LLC. A.A.C.000020
Reproduction and/or reuse is prohibited.

Sheet Title :
ELEVATIONS (EXIST
& PROP)


Revisions :		
#	Date	Rev. Description
1	02.27.23	1ST SUBMIT COMM

Comm. : 19-030 (716)	Date : 02-09-2023
Drawn : P+L	Checked : IFC

Sheet No.

A-6

Of:

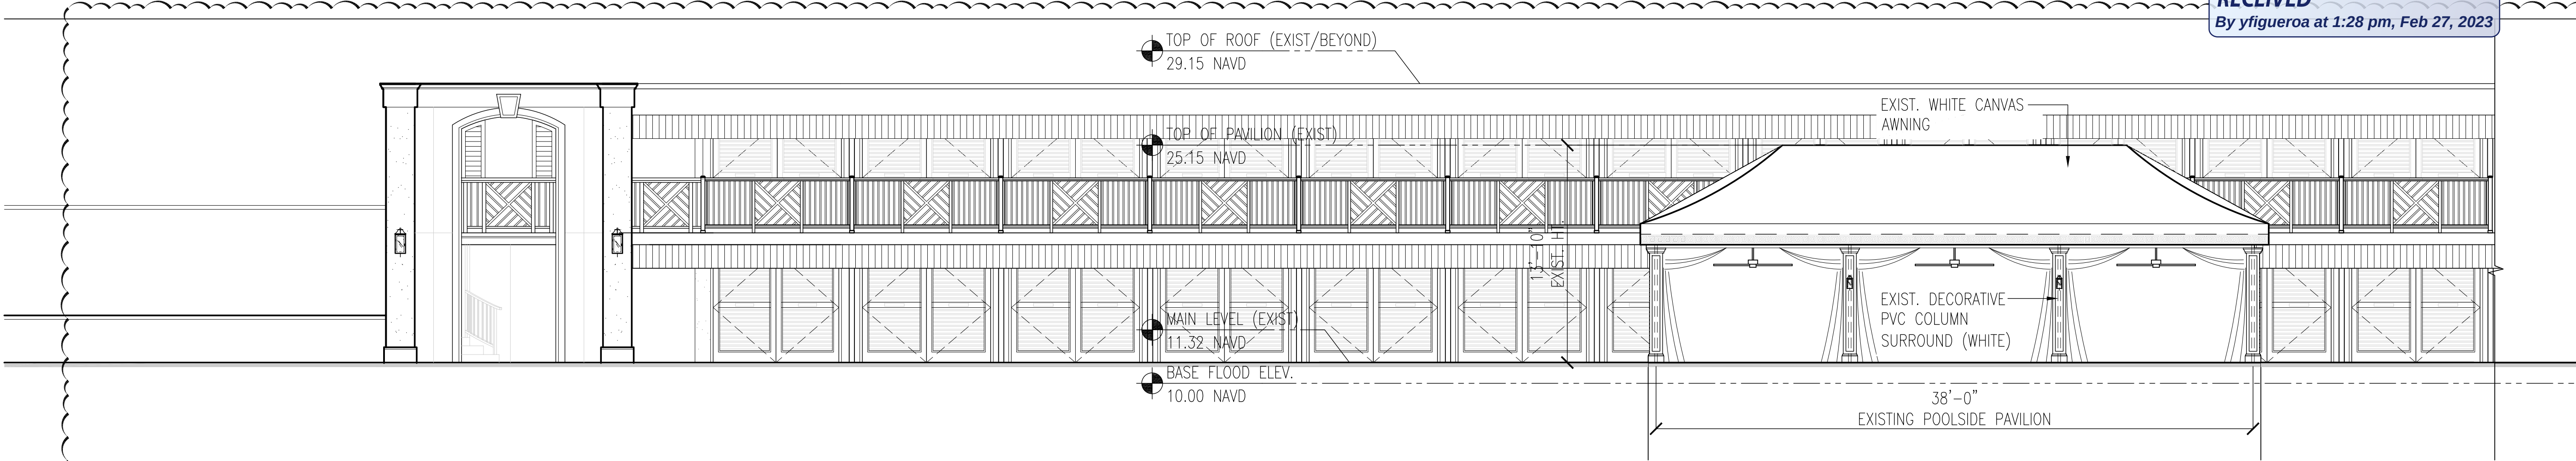

POOLSIDE PAVILION ELEVATION (EXISTING)

SCALE : 3/16" = 1'-0"

1



PHOTO OF NORTH ELEVATION (EXIST)




PHOTO OF EAST ELEVATION (EXIST)



PHOTO OF SOUTH ELEVATION (EXIST)



PHOTO OF WEST ELEVATION (EXIST)

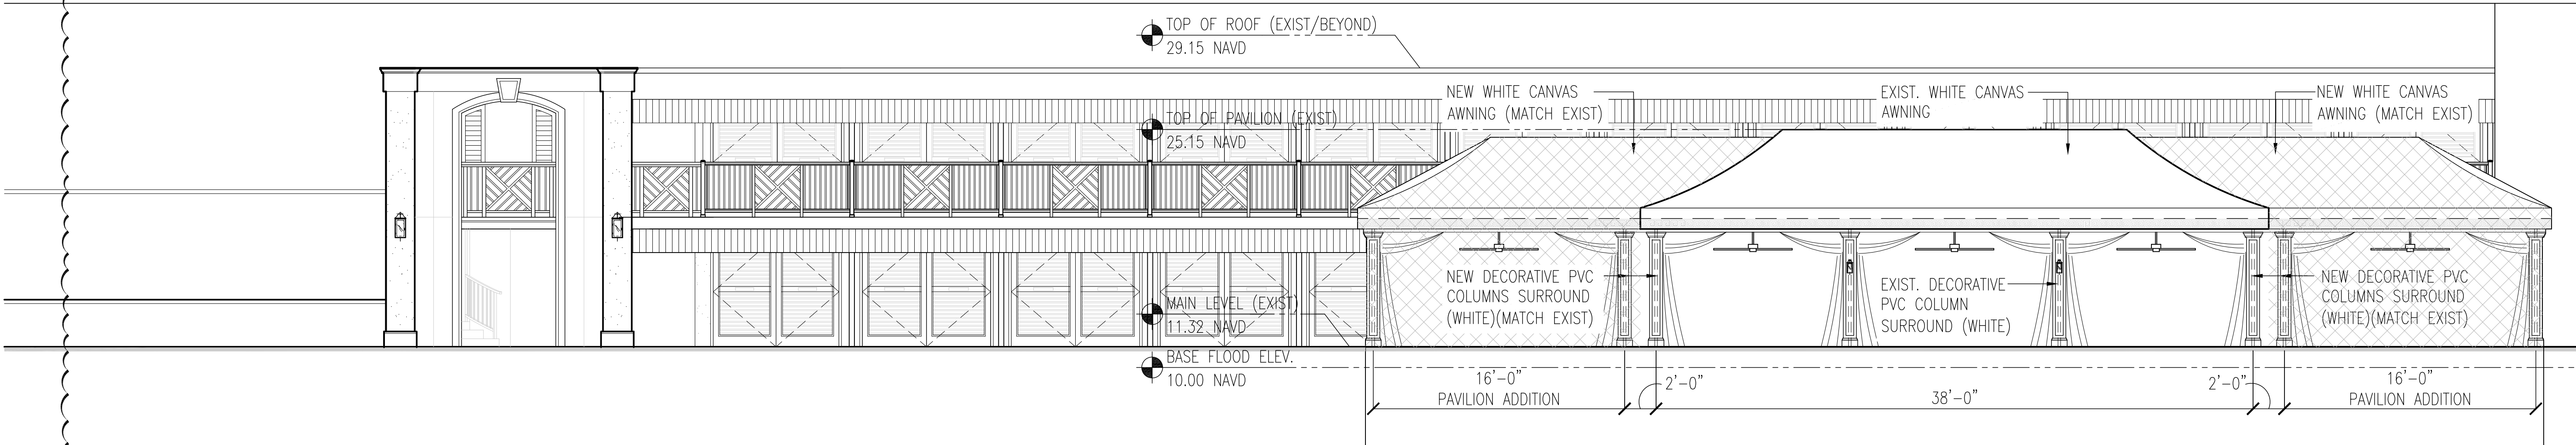

PARTIAL NORTH ELEVATION (PROPOSED)

SCALE : 3/16" = 1'-0"

2

The Beach Club
755 North County Rd.
Palm Beach, FL 33480

ARC: 23-048
ZON: 23-048

Drawing Name: F:\2019\19-030 The Beach Club Phase VI Clubhouse Remodeling\SD-CA\01_DRAWINGS\040_TOWN COUNCIL APPROVAL_B\24\36 PROJECT TEMPLATE\Sheets\PLANNING AND ZONING\A-10 RENDERINGS.dwg, Last Modified: Feb 27, 2023 - 7:51 am by ricmos



RECEIVED
By yfigueroa at 1:28 pm, Feb 27, 2023



PEACOCK + LEWIS
Architects and Planners, LLC
Golden Bear Plaza, East Tower
1295 U. S. Highway One
Suite 200
North Palm Beach, FL 33408

Member AIA Established 1961
License No AAC 000020


T. 561.626.9704
F. 561.626.9719



EXPANSION
OF POOLSIDE
PAVILION
(AWNING)

DEVELOPMENT
REVIEW:
SECOND
SUBMITTAL

755 North County Rd.
Palm Beach
Florida

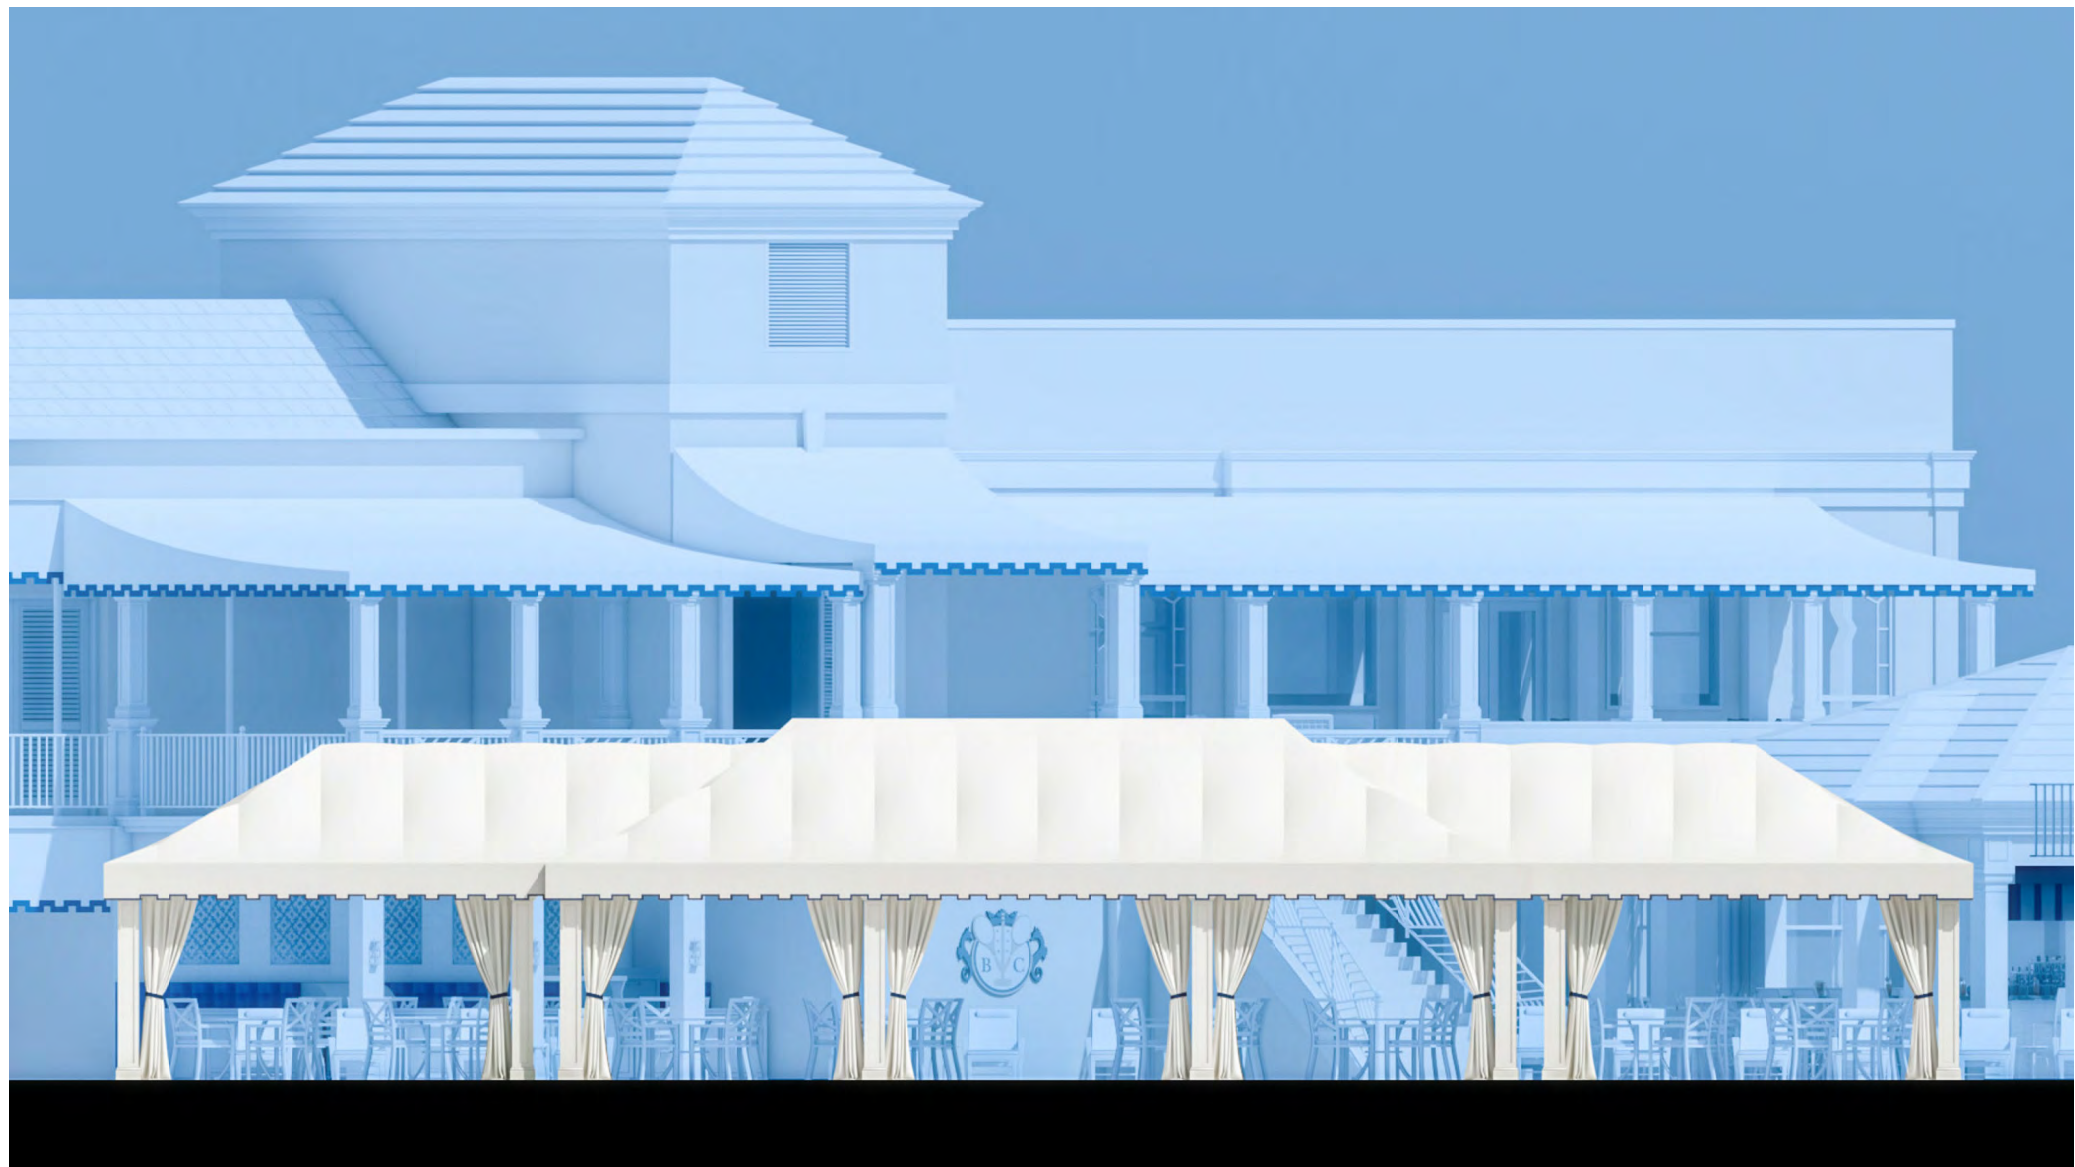

Seal :

AOR: ISAAC F. CAMPOS
Lic.no: AR99594

© 2023 PEACOCK + LEWIS
Architects and Planners, LLC
This document, Sheet No. A-7
has been prepared specifically for this
Project. This document is not suitable for
use on other projects or in other locations
without the approval and participation of
PEACOCK + LEWIS Architects and
Planners, LLC. A.A.C.000020
Reproduction and/or reuse is prohibited.

Sheet Title :
RENDERINGS &
COLORED
ELEVATIONS

Revisions :		
#	Date	Rev. Description
1	02.27.23	1ST SUBMIT COMM

Comm. :
19-030 (716)


Date :
02-09-2023


Drawn :
P+L

Checked :
IFC

The Beach Club
755 North County Rd.
Palm Beach, FL 33480

ARC: 23-048
ZON: 23-048

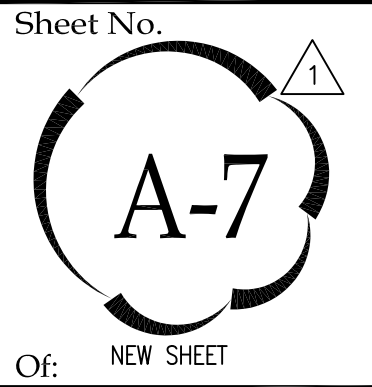

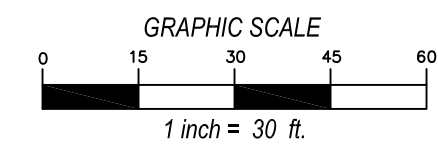


1. I HEREBY CERTIFY THIS SURVEY MEETS STANDARDS OF PRACTICE PURSUANT TO FLORIDA STATUTES.
2. THE SURVEY MAP AND REPORT AND THE COPIES THEREOF ARE NOT VALID WITHOUT THE SIGNATURE AND THE ORIGINAL RAISED SEAL OF A FLORIDA LICENSED SURVEYOR AND MAPPER.
3. UNDERGROUND OR OBSCURED IMPROVEMENTS WERE NOT LOCATED.
4. DIMENSIONS ARE RECORD AND FIELD UNLESS OTHERWISE NOTED.
5. STATED DIMENSIONS TAKE PRECEDENCE OVER SCALED DIMENSIONS.
6. THIS FIRM'S CERTIFICATE OF AUTHORIZATION NUMBER IS LB 8261.
7. ADDITIONS OR DELETIONS TO SURVEY MAPS OR REPORTS BY OTHER THAN THE SIGNING PARTY OR PARTIES IS PROHIBITED WITHOUT WRITTEN CONSENT OF THE SIGNING PARTY OR PARTIES.
8. SURVEY SUBJECT TO RESERVATIONS, RESTRICTIONS, EASEMENTS AND RIGHTS-OF-WAY OF RECORD. (UNLESS A TITLE REVIEW, COMMITMENT REVIEW, OR OWNERSHIP AND ENCUMBRANCE REVIEW IS PRESENT ON THE FACE OF THIS DOCUMENT, THIS SURVEY HAS BEEN COMPLETED IN THE ABSENCE OF A TITLE INSURANCE POLICY).
9. LOCATION MAP IS GLEANED FROM ONLINE MAPPING SITES AND AND IS ONLY APPROXIMATE.




**PRINCIPAL MERIDIAN
SURVEYING, Inc.**
LICENSED BUSINESS No. 8261
4546 CAMBRIDGE STREET
WEST PALM BEACH, FL 33415
OFFICE 561-478-7764

The Beach Club - Awning Logistic Plan 2/27/2023

Legend

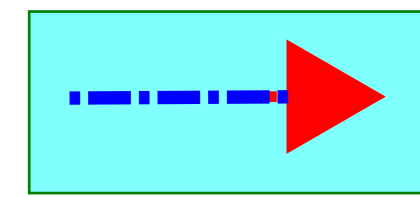

Awning Parts
Delivery to
Assembly
Location

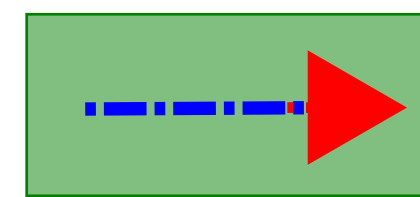


Awning Delivery
Box Truck Route



Portable
Toilets



Truck Parking
Location

 

Muster point



Awning
Extension
Location



Employee
Parking Lot

NORTH COUNTY ROAD

COUNTRY CLUB ROAD

NORTH LINE OF GOVERNMENT LOT 2
NORTH LINE OF GOVERNMENT LOT 2

30' SIDE SETBACK

Trailer

Muster Point

Construction
Staging Area

THE BEACH CLUB
755 NORTH COUNTY RD.

180'-0"

30'-0" FRONT SETBACK

100' ANGLE OF VISION


PROPOSED LOCATION FOR ELECTRIC
VEHICLE CHARGING STATION

CONTROL LINE
COASTAL CONSTRUCTION

Truck Parked
Location for Delivery
to site

Employee Parking Lot

30' SIDE SETBACK

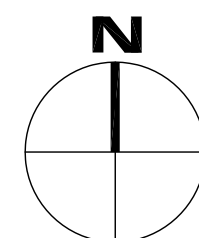

SITE PLAN

SCALE : 1" = 20'-0"



BUILD A BETTER WAY.™