


MERRAIN ROAD RESIDENCE

218 MERRAIN ROAD - PALM BEACH - FLORIDA - 33480

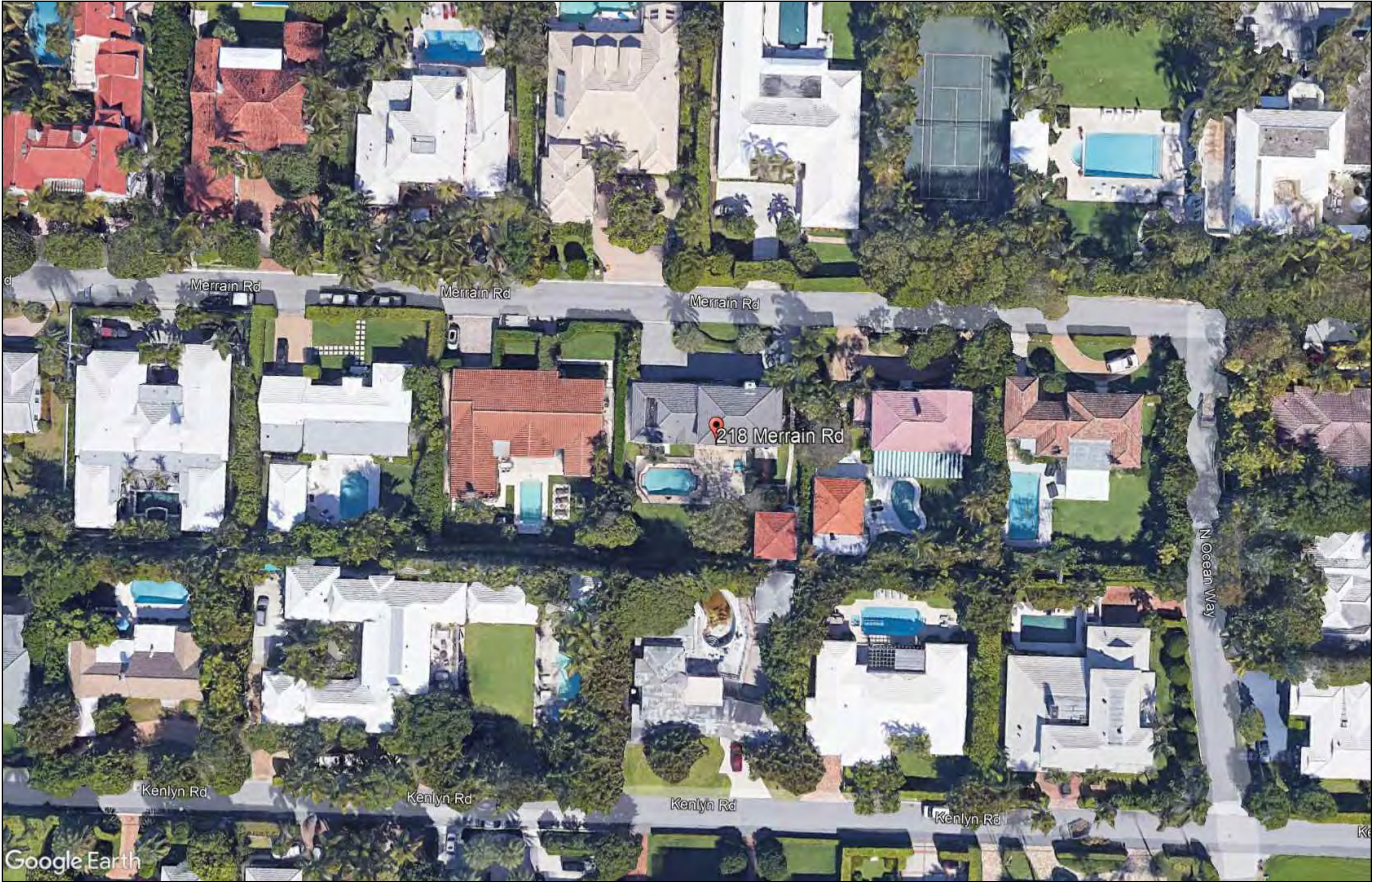

LOCATION MAP

PROJECT DIRECTORY		INDEX OF DRAWINGS				
OWNER		ARCHITECTURE		PRE-APP SUBMITTAL	REV-01	REV-02
		SHEET NO.	TITLE	01/30/2023	02/27/2023	03/27/2022
1.	ROBERT KEITH 218 MERRAIN ROAD PALM BEACH, FL. 33480	A-000	COVER SHEET	X	X	X
		A-001	SITE SETBACK DIAGRAM	X		X
		A-001.1	ZONING DATA	X	X	X
2.	PORTUONDO PEROTTI ARCHITECTS 5717 SW 8th STREET MIAMI, FLORIDA. 33144 PHONE (305) 260-9331 FAX (305) 260 9318 LICENSE # AAC001407	A-001.2	CUBIC CONTENT DIAGRAM	X	X	X
		A-001.3	AREA DIAGRAMS	X		X
		A-001.4	PROPERTY SURVEY	X		
		A-001.5	TRUCK LOGISTICS PLAN			X
		A-001.6	CONSTRUCTION STAGING PLAN			
		A-002	LOCATION PLAN			
3.	NIEVERA WILLIAMS DESIGN 625 N. FLAGLER DRIVE STE. 502 WEST PALM BEACH, FL 33401 PHONE (561) 659 2820 FAX (561) 659 2113 REGISTRATION # 6666856	A-002.1	NEIGHBORHOOD STREET ELEVATIONS	X		
		A-002.2	NEIGHBORHOOD STREET ELEVATIONS	X		
		A-002.3	NEIGHBORHOOD PHOTOS	X		
4.	GRUBER CONSULTING ENGINEERS, INC. 2475 MERCER AVE., STE. 305 WEST PALM BEACH, FL 33401 PHONE (561) 312 2041	A-002.4	NEIGHBORHOOD PHOTOS	X		
		A-100	SITE PLAN	X	X	X
		A-100.1	SITE SECTIONS		X	X
		A-101	MAIN LEVEL FLOOR PLAN	X	X	X
		A-102	UPPER LEVEL FLOOR PLAN	X	X	X
		A-103	ROOF PLAN	X		X
5.	WALLACE SURVEYING CORP. 5553 VILLAGE BOULEVARD WEST PALM BEACH, FL 33407 PHONE (561) 640 4551	A-200	ELEVATIONS	X	X	X
		A-201	ELEVATIONS	X	X	X
		A-202	MATERIAL SELECTION ELEVATIONS		X	
		A-203	MATERIAL SELECTION ELEVATIONS		X	
		A-301	BUILDING SECTION		X	
		A-400	COLOR RENDERED ELEVATIONS		X	X
6.	TOWN OF PALM BEACH BUILDING DEPARTMENT 360 SOUTH COUNTY ROAD PALM BEACH, FL. 33480 PH: (561) 838-5400	A-401	COLOR RENDERED ELEVATIONS		X	X
		A-402	COLOR RENDERED ELEVATIONS		X	X
		A-403	COLOR RENDERED ELEVATIONS		X	X
		A-500	ARCHITECTURAL DETAILS			X
		A-501	ARCHITECTURAL DETAILS			
		A-502	ARCHITECTURAL DETAILS			
7.	NEW 2 STORY SINGLE FAMILY RESIDENCE WITH RELATED LANDSCAPE, HARDSCAPE & CIVIL WORK	A-900	END PAGE			

PRESENTATION SUBMITTAL

04/23/2023

PROJECT NO.: 2022-21

DATE OF HEARING: 05/24/2023



PORTUONDO PEROTTI ARCHITECTS, INC.


5717 S.W. 8th STREET

MIAMI, FLORIDA 33144

PH: (305) 260 -9331

FAX: (305) 260 -9318

E-MAIL: info@PORTUONDO-PEROTTI.COM

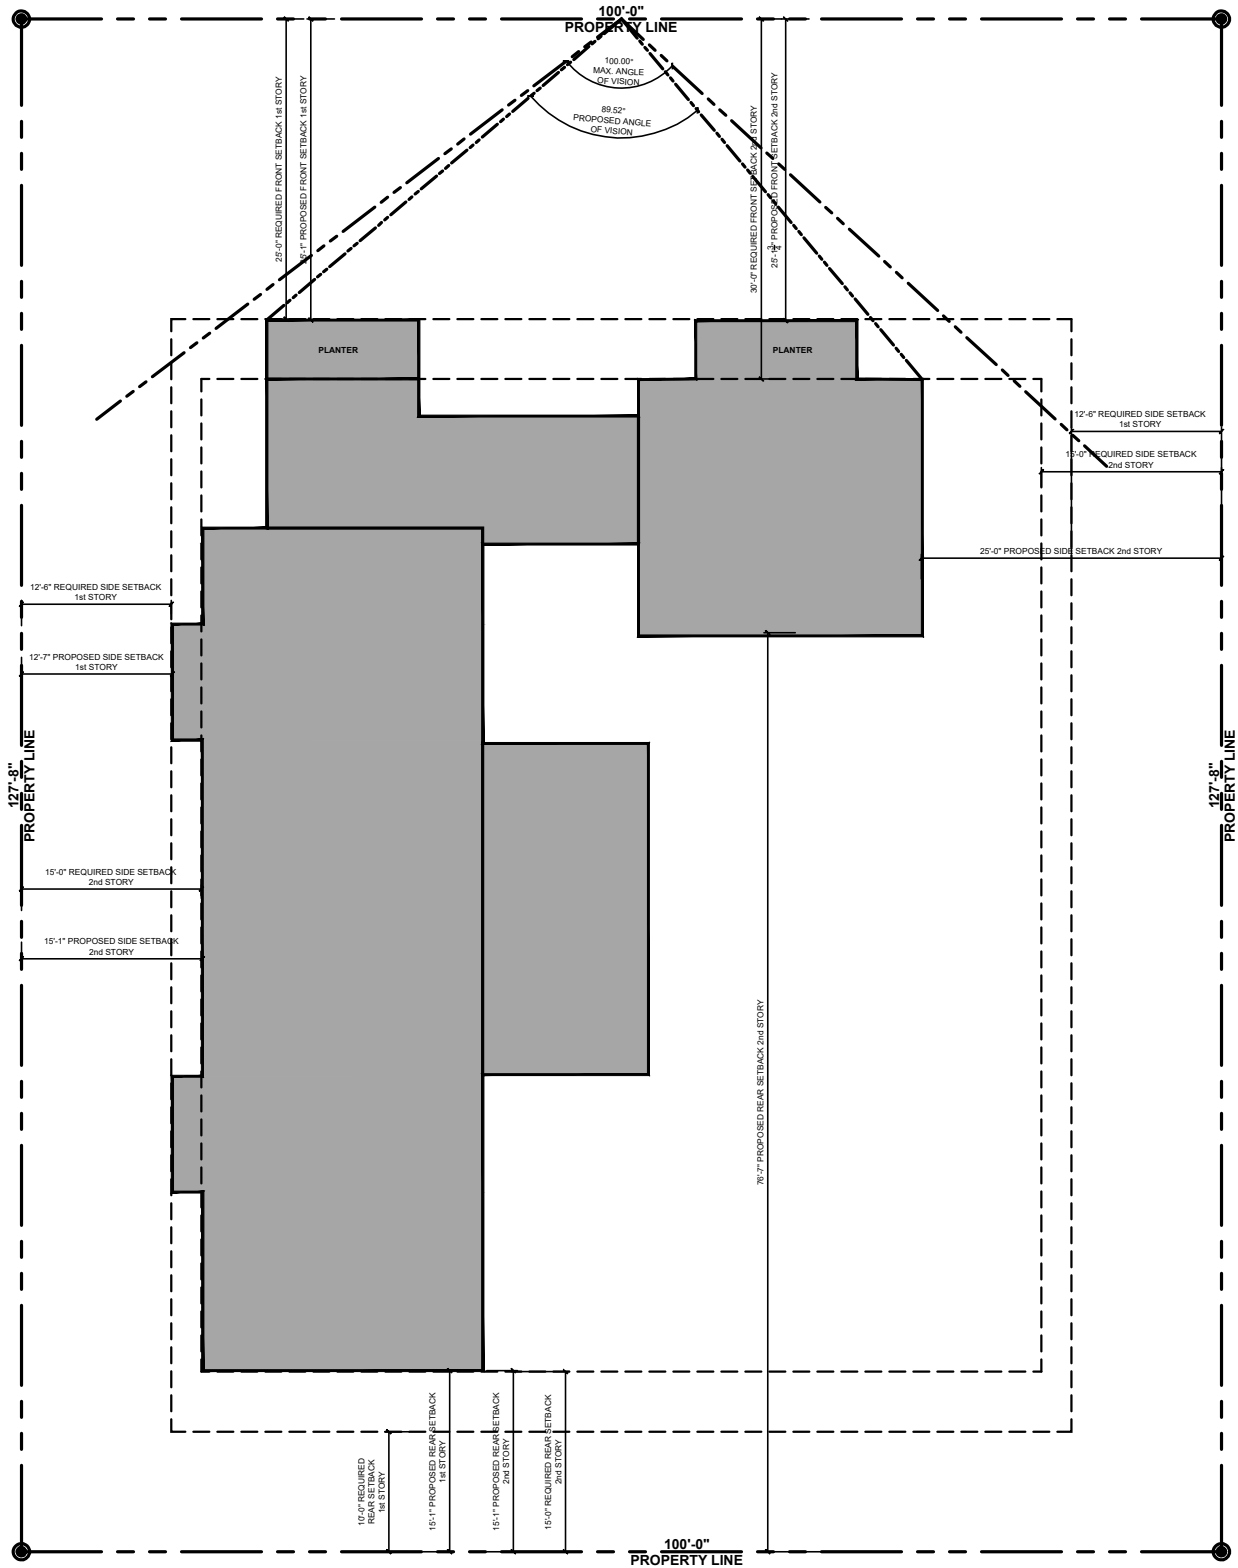

01

SCALE 1/16" = 1'-0"

SITE SETBACK DIAGRAM

SHEET: A-001
OF

TITLE: SITE DIAGRAM
SCALE:

OWNER: ROBERT KEITH
218 MERRAIN ROAD, PALM BEACH, FL 33480

MERRAIN ROAD RESIDENCE
218 MERRAIN ROAD,
PALM BEACH, FLORIDA 33480

ARCHITECTS: PORTUONDO PEROTTI ARCHITECTS INC.
Architecture | Planning | Interior Design
5717 S.W. 8th Street, Miami, Florida, 33144, USA
Tel: (305) 260-9331 | Fax: (305) 260-9318
http://www.portuondo-perotti.com

PROJECT NUMBER:
DATE:
DRAWN BY:
CHECKED BY:

REVISIONS:

LEGAL DESCRIPTION

Lot 29 of BELLO LIDO, a Subdivision in the Town of Palm Beach, Florida, according to the Plat thereof recorded in the Office of the Clerk of the Circuit Court, in and for Palm Beach County, Florida, in Plat Book 11, Page 37.

PROPERTY ADDRESS

218 MERRAIN ROAD, PALM BEACH, FLORIDA

ZONING CLASSIFICATION

R B LOW DENSITY RESIDENTIAL

FLOOD CRITERIA

FLOOD ZONE:	AF G	
BASE FLOOD ELEVATION:	7.0'	NGVD
PROPOSED MAIN LEVEL T.O. SLAB ELEVATION (P.O.M):	7.0'	NGVD

LOT AREA

GROSS LOT AREA =	12,765.00	SQ.FT.
------------------	-----------	--------

LANDSCAPE OPEN SPACE

MINIMUM REQUIRED:	45% OF LOT AREA	5,744.25	SQ.FT.
PROVIDED:	51.25% OF LOT AREA=	6,542.00	SQ.FT.
FRONT YARD AREA:	4,156.00 SQ. FT	50% OF FRONT YARD =	2,078.00 SQ.FT.
		80.22% PROVIDED:	3,436.00 SQ.FT.

LOT COVERAGE AREA

2 STORY BUILDINGS	30% ALLOWED:	3,829.50	SQ.FT.
-------------------	--------------	----------	--------

PROPOSED

24% PROPOSED	3,045.75	SQ.FT.
--------------	----------	--------

BUILDING SETBACKS	GROUND FLOOR		SECOND FLOOR	
MAIN HOUSE	REQUIRED	PROPOSED	REQUIRED	PROPOSED
FRONT:	25' 0"	25' 1"	40' 0"	
SIDE:	12' 6"	12' 7"	15' 0"	
SIDE:	12' 6"	24' 1"	15' 0"	24' 10"
REAR:	10' 0"	15' 1"	15' 0"	15' 1"

BUILDING HEIGHT

BUILDING HEIGHT:	
MAXIMUM OVERALL HEIGHT ALLOWED	22' 0"
PROPOSED:	20' 0"

AREA TABULATION			LOT COVERAGE 30% =
FIRST LEVEL	A/C	NON A/C	TOTAL AREA
MAIN HOUSE	2,093.70 SQ. FT.		2,093.70 SQ. FT.
REAR LOGGIA		381.05 SQ. FT.	381.05 SQ. FT.
GARAGE		571 SQ. FT.	571.00 SQ. FT.
SECOND LEVEL			
MAIN HOUSE	1,648.23 SQ. FT.		1,648.23 SQ. FT.
GARAGE/GUEST	505.22 SQ. FT.		505.22 SQ. FT.
TOTALS	4,237.15 SQ. FT.	952.05 SQ. FT.	5,189.20 SQ. FT.

REVISIONS

PROJECT NUMBER
DATE
DRAWN BY:
CHECKED BY:

ARCHITECTS
PORTUONDO PEROTTI ARCHITECTS INC
Architectural Planning Interior Design
5717 S.W. 86 Street Miami Florida 33144, USA
Tel: (305) 260-8938 Fax: (305) 260-1918
http://www.portuondoperotti.com

OWNER
ROBERT KEITH
218 MERRAIN ROAD, PALM BEACH, FL. 33480


TITLE
ZONING DATA

SCALE

SHEET
A-001.1
OF

© COPYRIGHT 2008

218 MERRAIN ROAD									
CUBIC CONTENT CALCULATION (PER SURVEY)									
ZONE	DESCRIPTION	AREA	BLDG HT. (From TOPB POM)	VOLUME	TOTAL				
1	Main House (2-story)	1,638.23 SF	20.33 FT	33,305.22 CF	53,027.07				
2	Garage (2-story)	505.22 SF	20.33 FT	10,271.12 CF					
3	Main House (1-story)	837.47 SF	10.50 FT	8,793.44 CF					
4	Garage (1-story)	65.73 SF	10.00 FT	657.30 CF					
				0.00 CF					
				0.00 CF					
				TOTAL	53,027.07				
						LOT AREA:		12,765.00 SF	*ORD. 04-2018
						C.C.R. (MAX):	3.97	50,677.05 CF	
						ADD. 5% FOR LOGGIAS*:	0.199	2,533.85 CF	
						TOTAL MAX VOLUME:	4.169	53,210.90 CF	
TOTAL VOLUME PROPOSED:	4.154	53,027.07 CF							

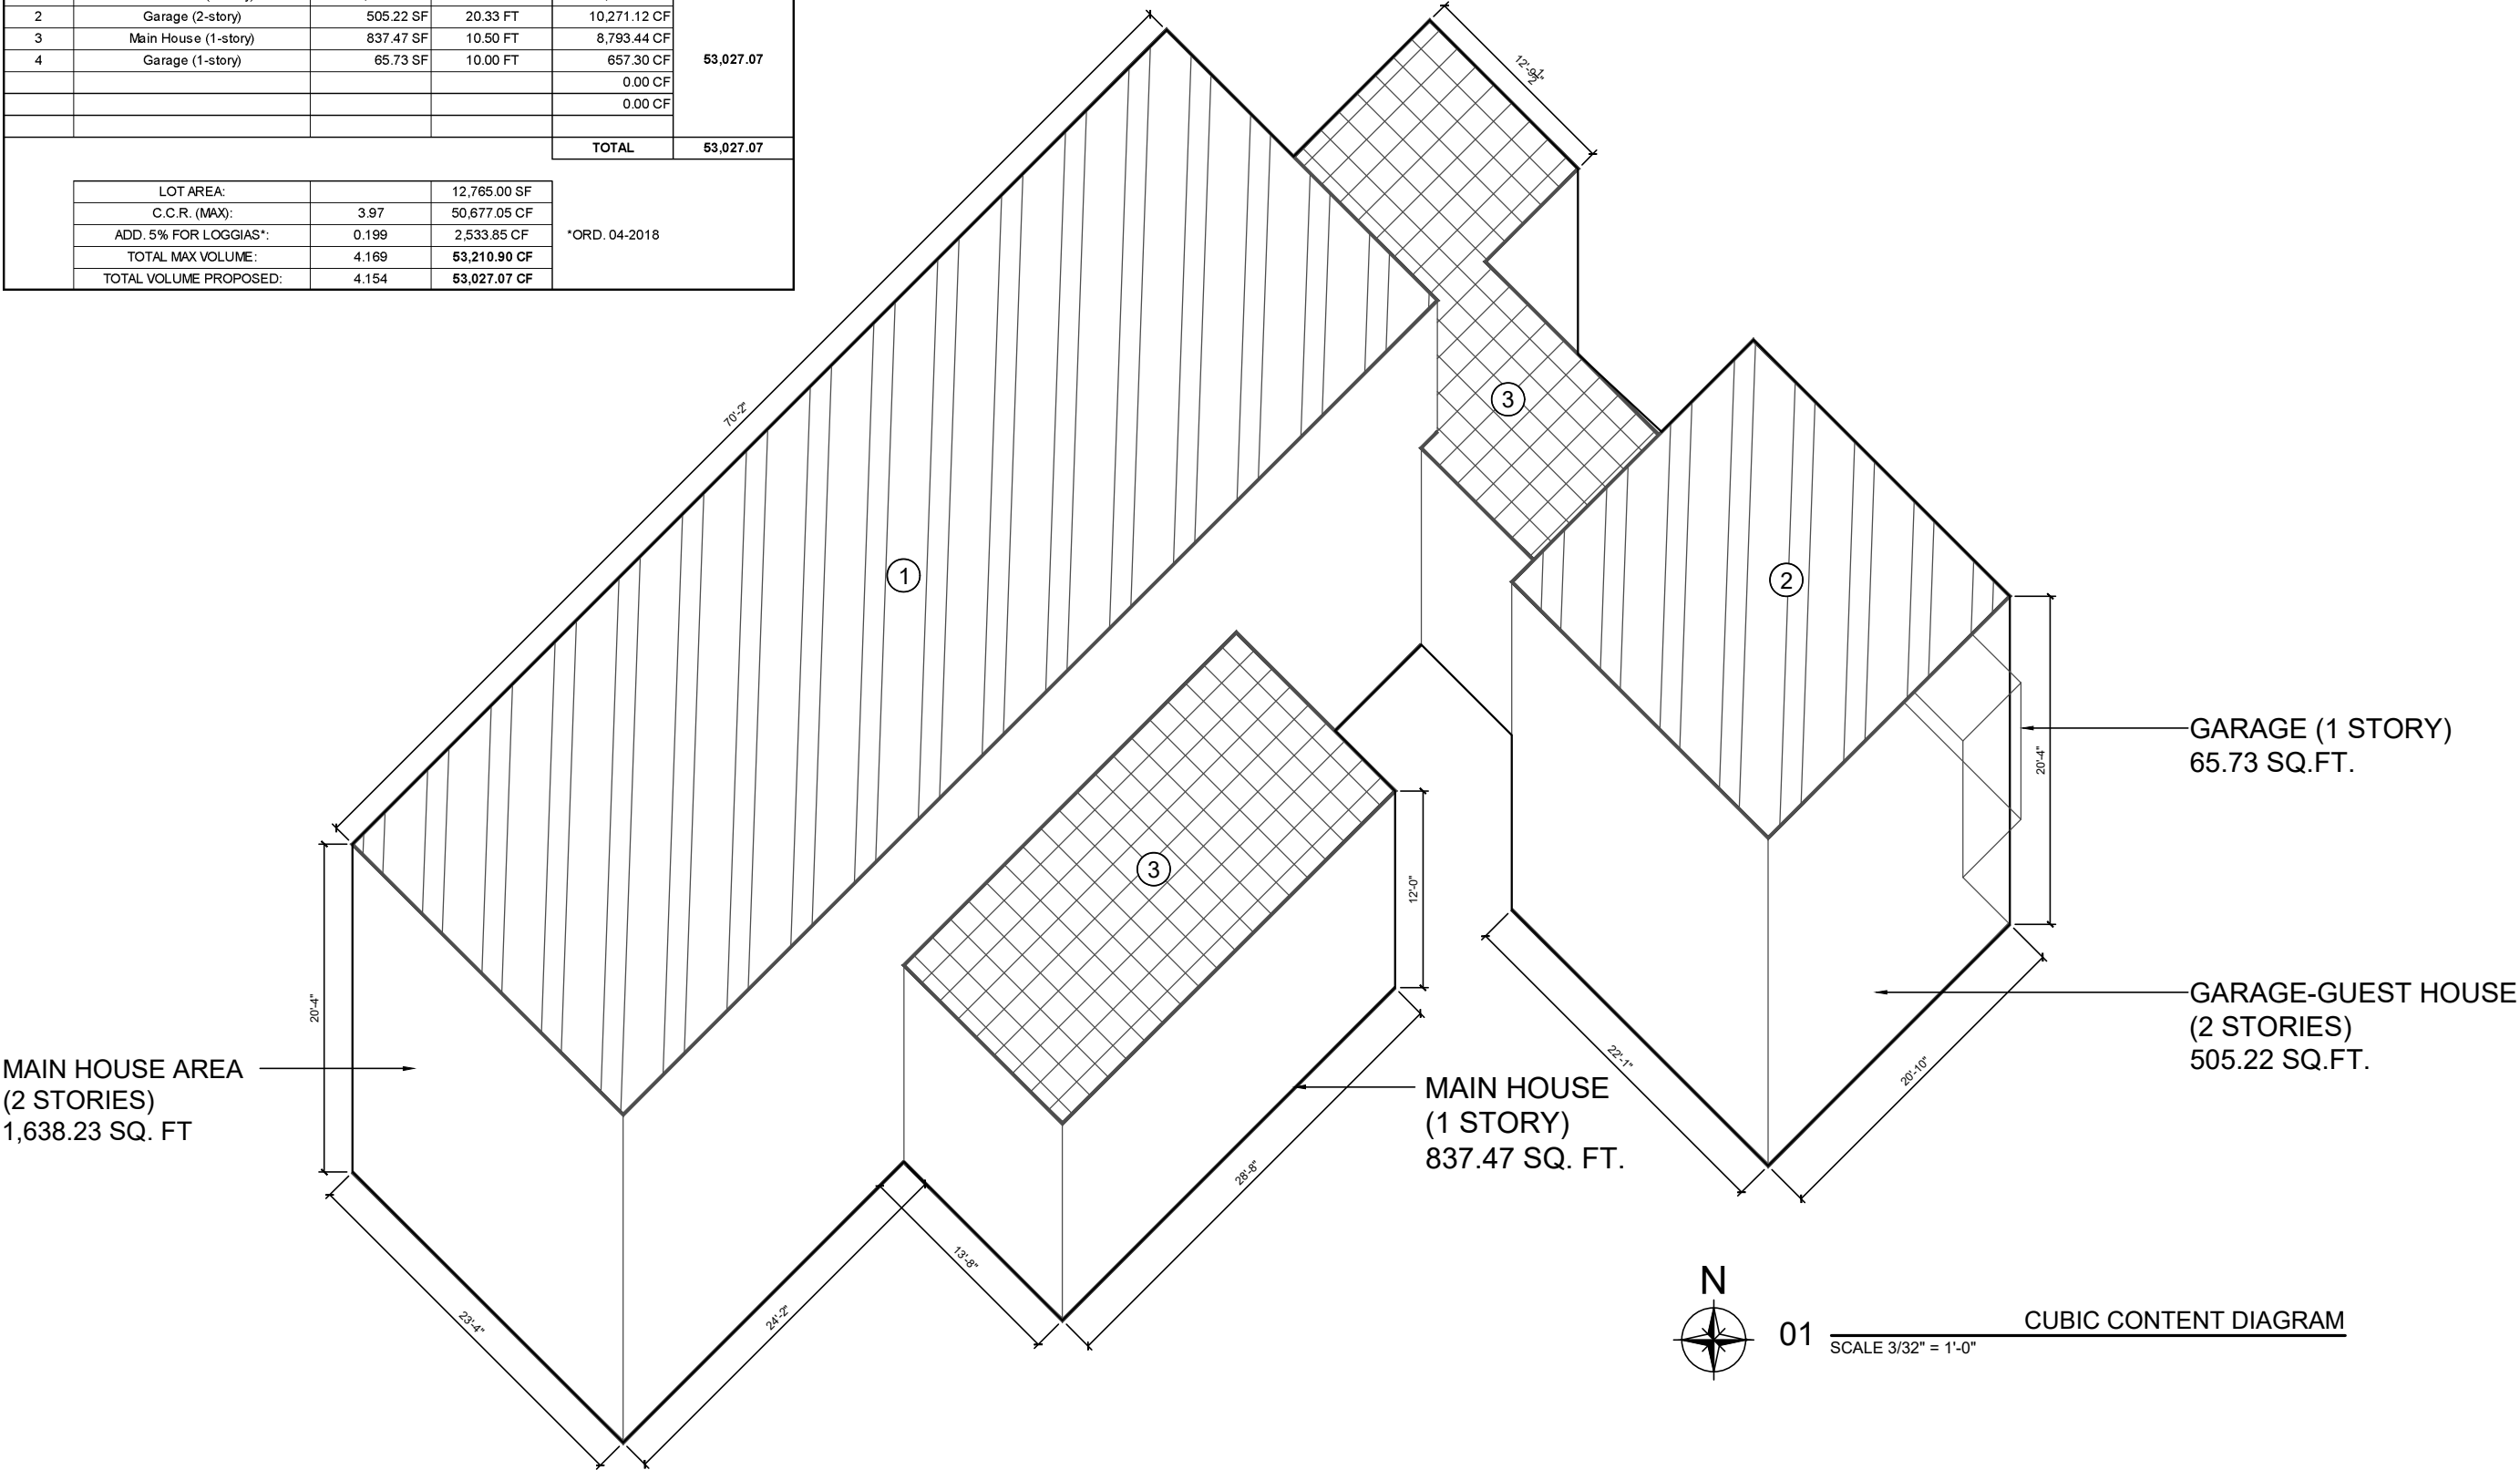

PROJECT NUMBER:
DATE:
DRAWN BY:
CHECKED BY:

REVISIONS:

ARCHITECTS
PORTUONDO PEROTI ARCHITECTS, INC.
Architecture - Planning - Interior Design
5717 S.W. 8th Street, Miami, Florida 33144, USA
Tel: (305) 280-8331 Fax: (305) 280-1018
http://www.portuondo-peroti.com

OWNER
ROBERT KEITH
218 MERRAIN ROAD, PALM BEACH, FL 33480

TITLE: CUBIC CONTENT DIAGRAM
SCALE: SHOWN

SHEET: A-001.2
OF
COPYRIGHT 2008


MERRAIN ROAD RESIDENCE
218 MERRAIN ROAD,
PALM BEACH, FLORIDA 33480

GARAGE (1 STORY)
65.73 SQ.FT.





GARAGE-GUEST HOUSE
(2 STORIES)
505.22 SQ.FT.

01 CUBIC CONTENT DIAGRAM
SCALE 3/32" = 1'-0"

THIS DOCUMENT, TECHNICAL DRAWINGS AND THE PROPERTY OF PORTUONDO PEROTI ARCHITECTS, INC. NO PART THEREOF SHALL BE COPIED, DISCLOSED OR OTHERWISE USED WITHOUT THE WRITTEN CONSENT OF THE ARCHITECT

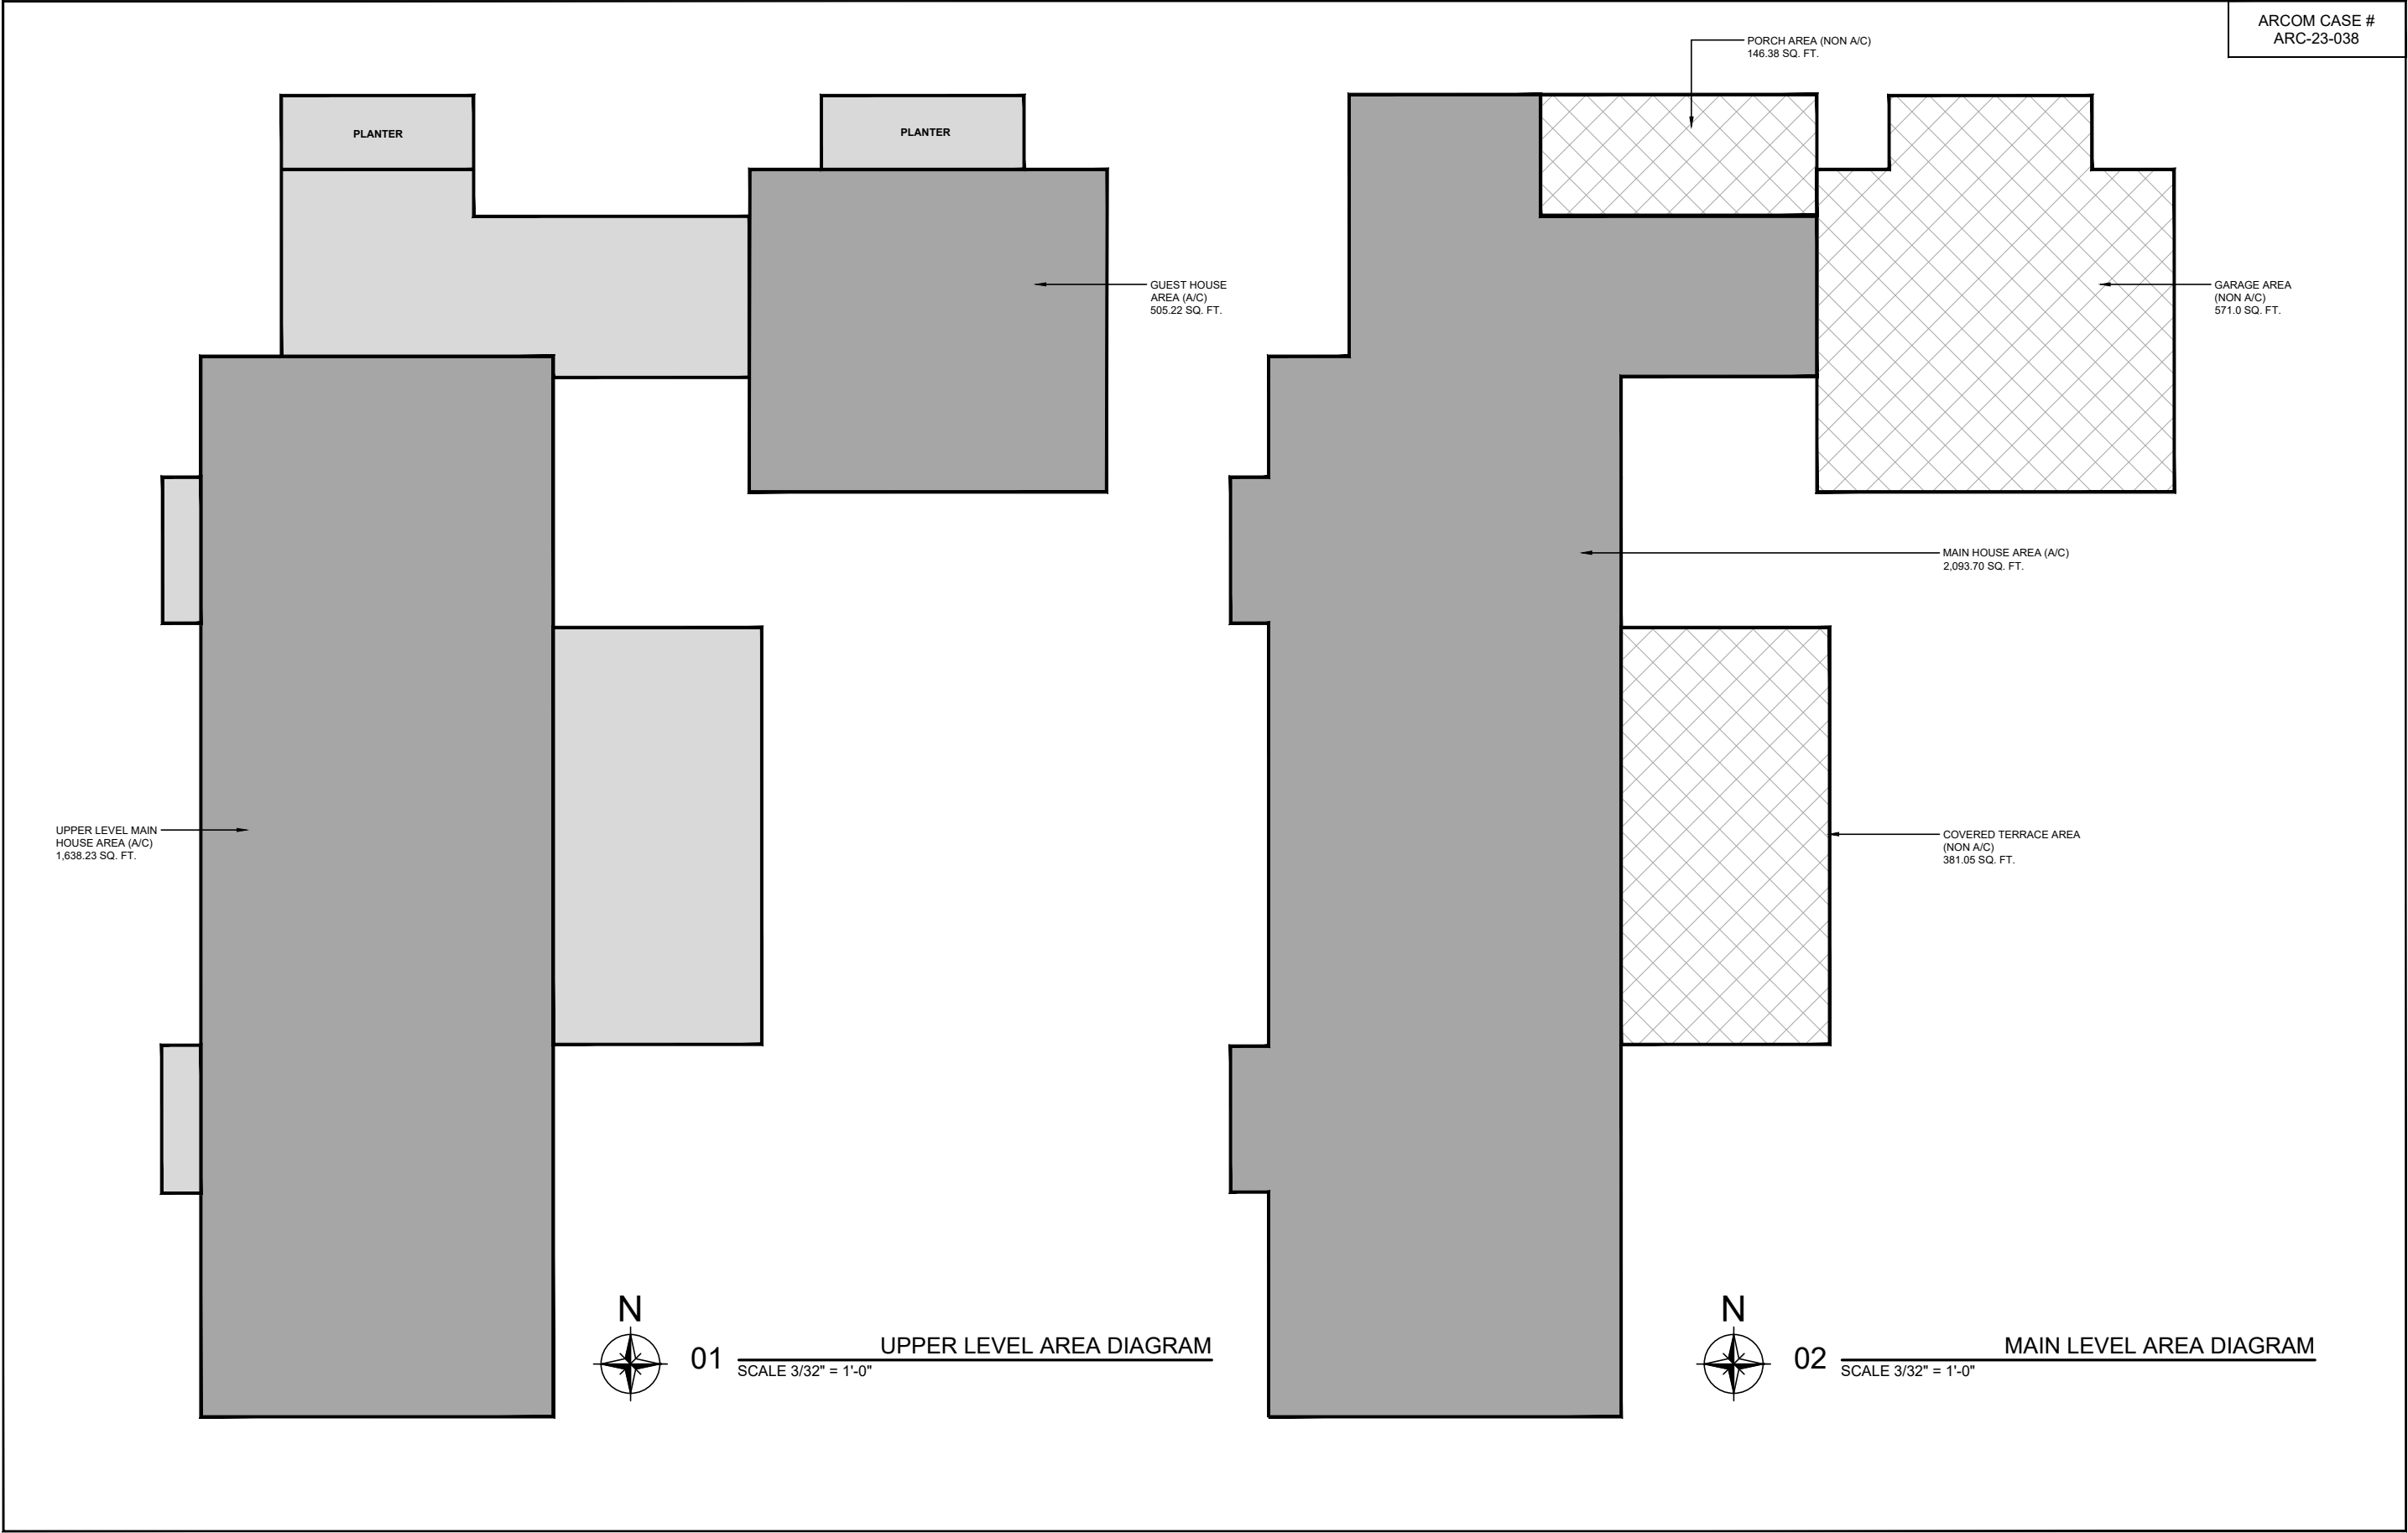

SHEET: A-001.3 OF	TITLE AREA DIAGRAMS SCALE SHOWN	OWNER ROBERT KEITH 218 MERRAIN ROAD, PALM BEACH, FL. 33480	MERRAIN ROAD RESIDENCE 218 MERRAIN ROAD, PALM BEACH, FLORIDA 33480	ARCHITECTS PORTUONDO PEROTTI ARCHITECTS INC. Architecture, Planning, Interior Design 5717 S.W. 8th Street, Miami, Florida 33144, USA Tel: +1 (305) 441-9638 http://www.portundoperotti.com	PROJECT NUMBER: DATE DRAWN BY: CHECKED BY:	REVISIONS
THE ABOVE FORMAT, TECHNICAL REQUIREMENTS ARE THE PROPERTY OF PORTUONDO PEROTTI ARCHITECTS, INC. AND MUST REMAIN THE WRITTEN CONSENT OF THE ARCHITECT						

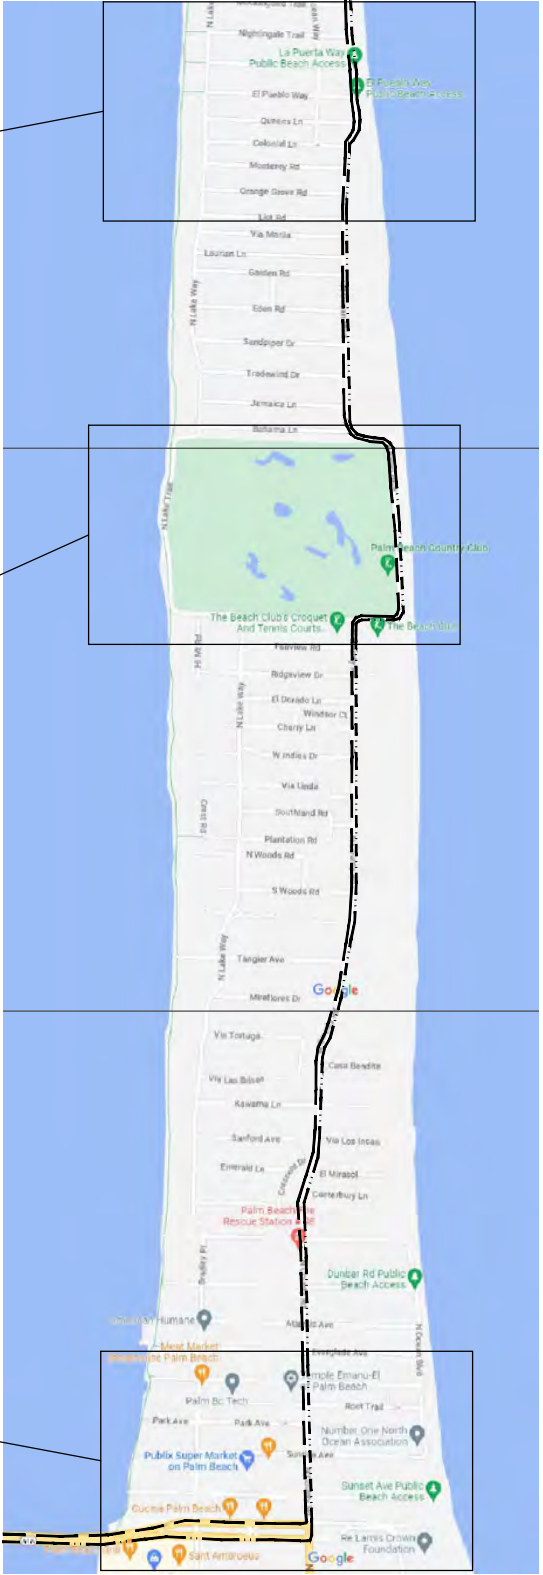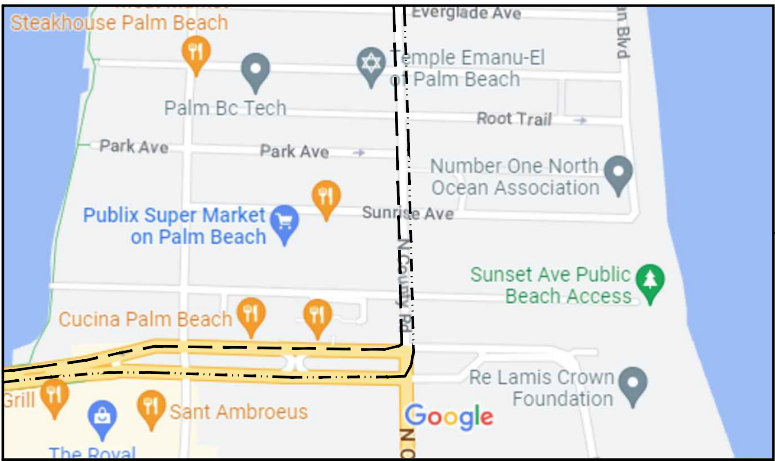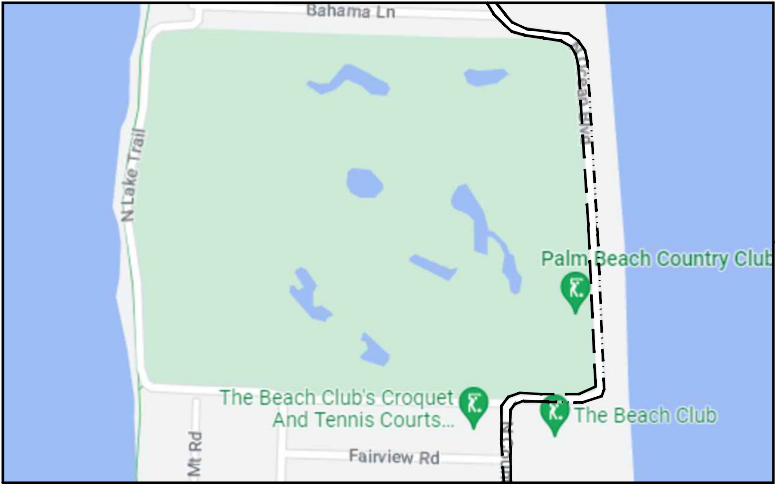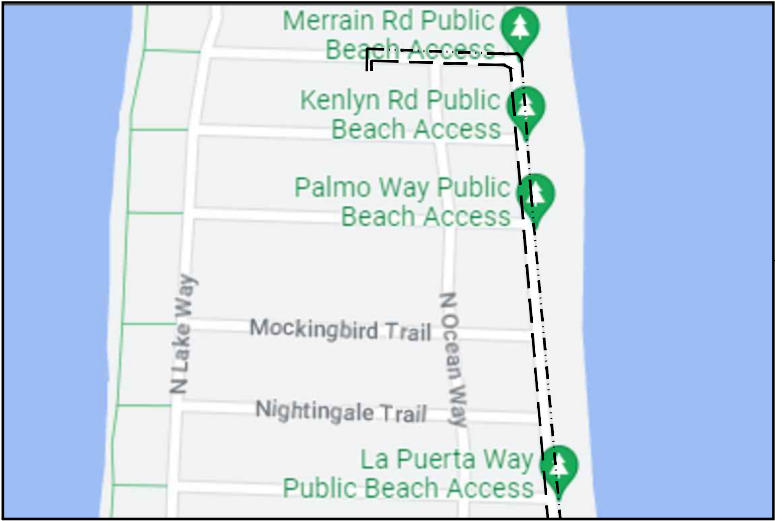

ROUGH SCHEDULE OF CONSTRUCTION	
TASK:	DURATION (MONTHS)
SITE/BUILDING PREPARATION:	1
REINFORCING FOUNDATION:	2
BLOCK / STEEL DELIVERIES & CONCRETE POURS:	2
ROOF TRUSS DELIVERIES & TRUSS SETTING:	1
WINDOW/DOOR DELIVERIES & INSTALLATION:	1
DRY-IN:	2
INTERIOR FRAMING:	3
ROUGH-IN:	1
DRY WALL:	2
FINISHES:	4
LANDSCAPE/HARDSCAPE INSTALLATION:	2
FINAL INSPECTIONS:	1
TOTAL PROPOSED CONSTRUCTION TIME (FOLLOWING ISSUANCE OF BUILDING PERMIT):	22



01

PROPOSED TRUCK LOGISTICS PLAN

PROJECT NUMBER:
DATE:
DRAWN BY:
CHECKED BY:


ARCHITECTS:
PORTUONDO PEROTTI ARCHITECTS INC.
Architects Planning Interior Design
5712 SW 9th St. Suite 200 Fort Lauderdale, FL 33309 USA
Tel: 305.556.5531 Fax: 305.556.5532
http://www.portuondo-perotti.com

MERRAIN ROAD RESIDENCE
218 MERRAIN ROAD,
PALM BEACH, FLORIDA 33480

OWNER:
ROBERT KEITH
218 MERRAIN ROAD, PALM BEACH, FL 33480

TITLE: TRUCK ROUTING PLAN
SCALE:

SHEET A-001.5
OF 5
COPYRIGHT 2020

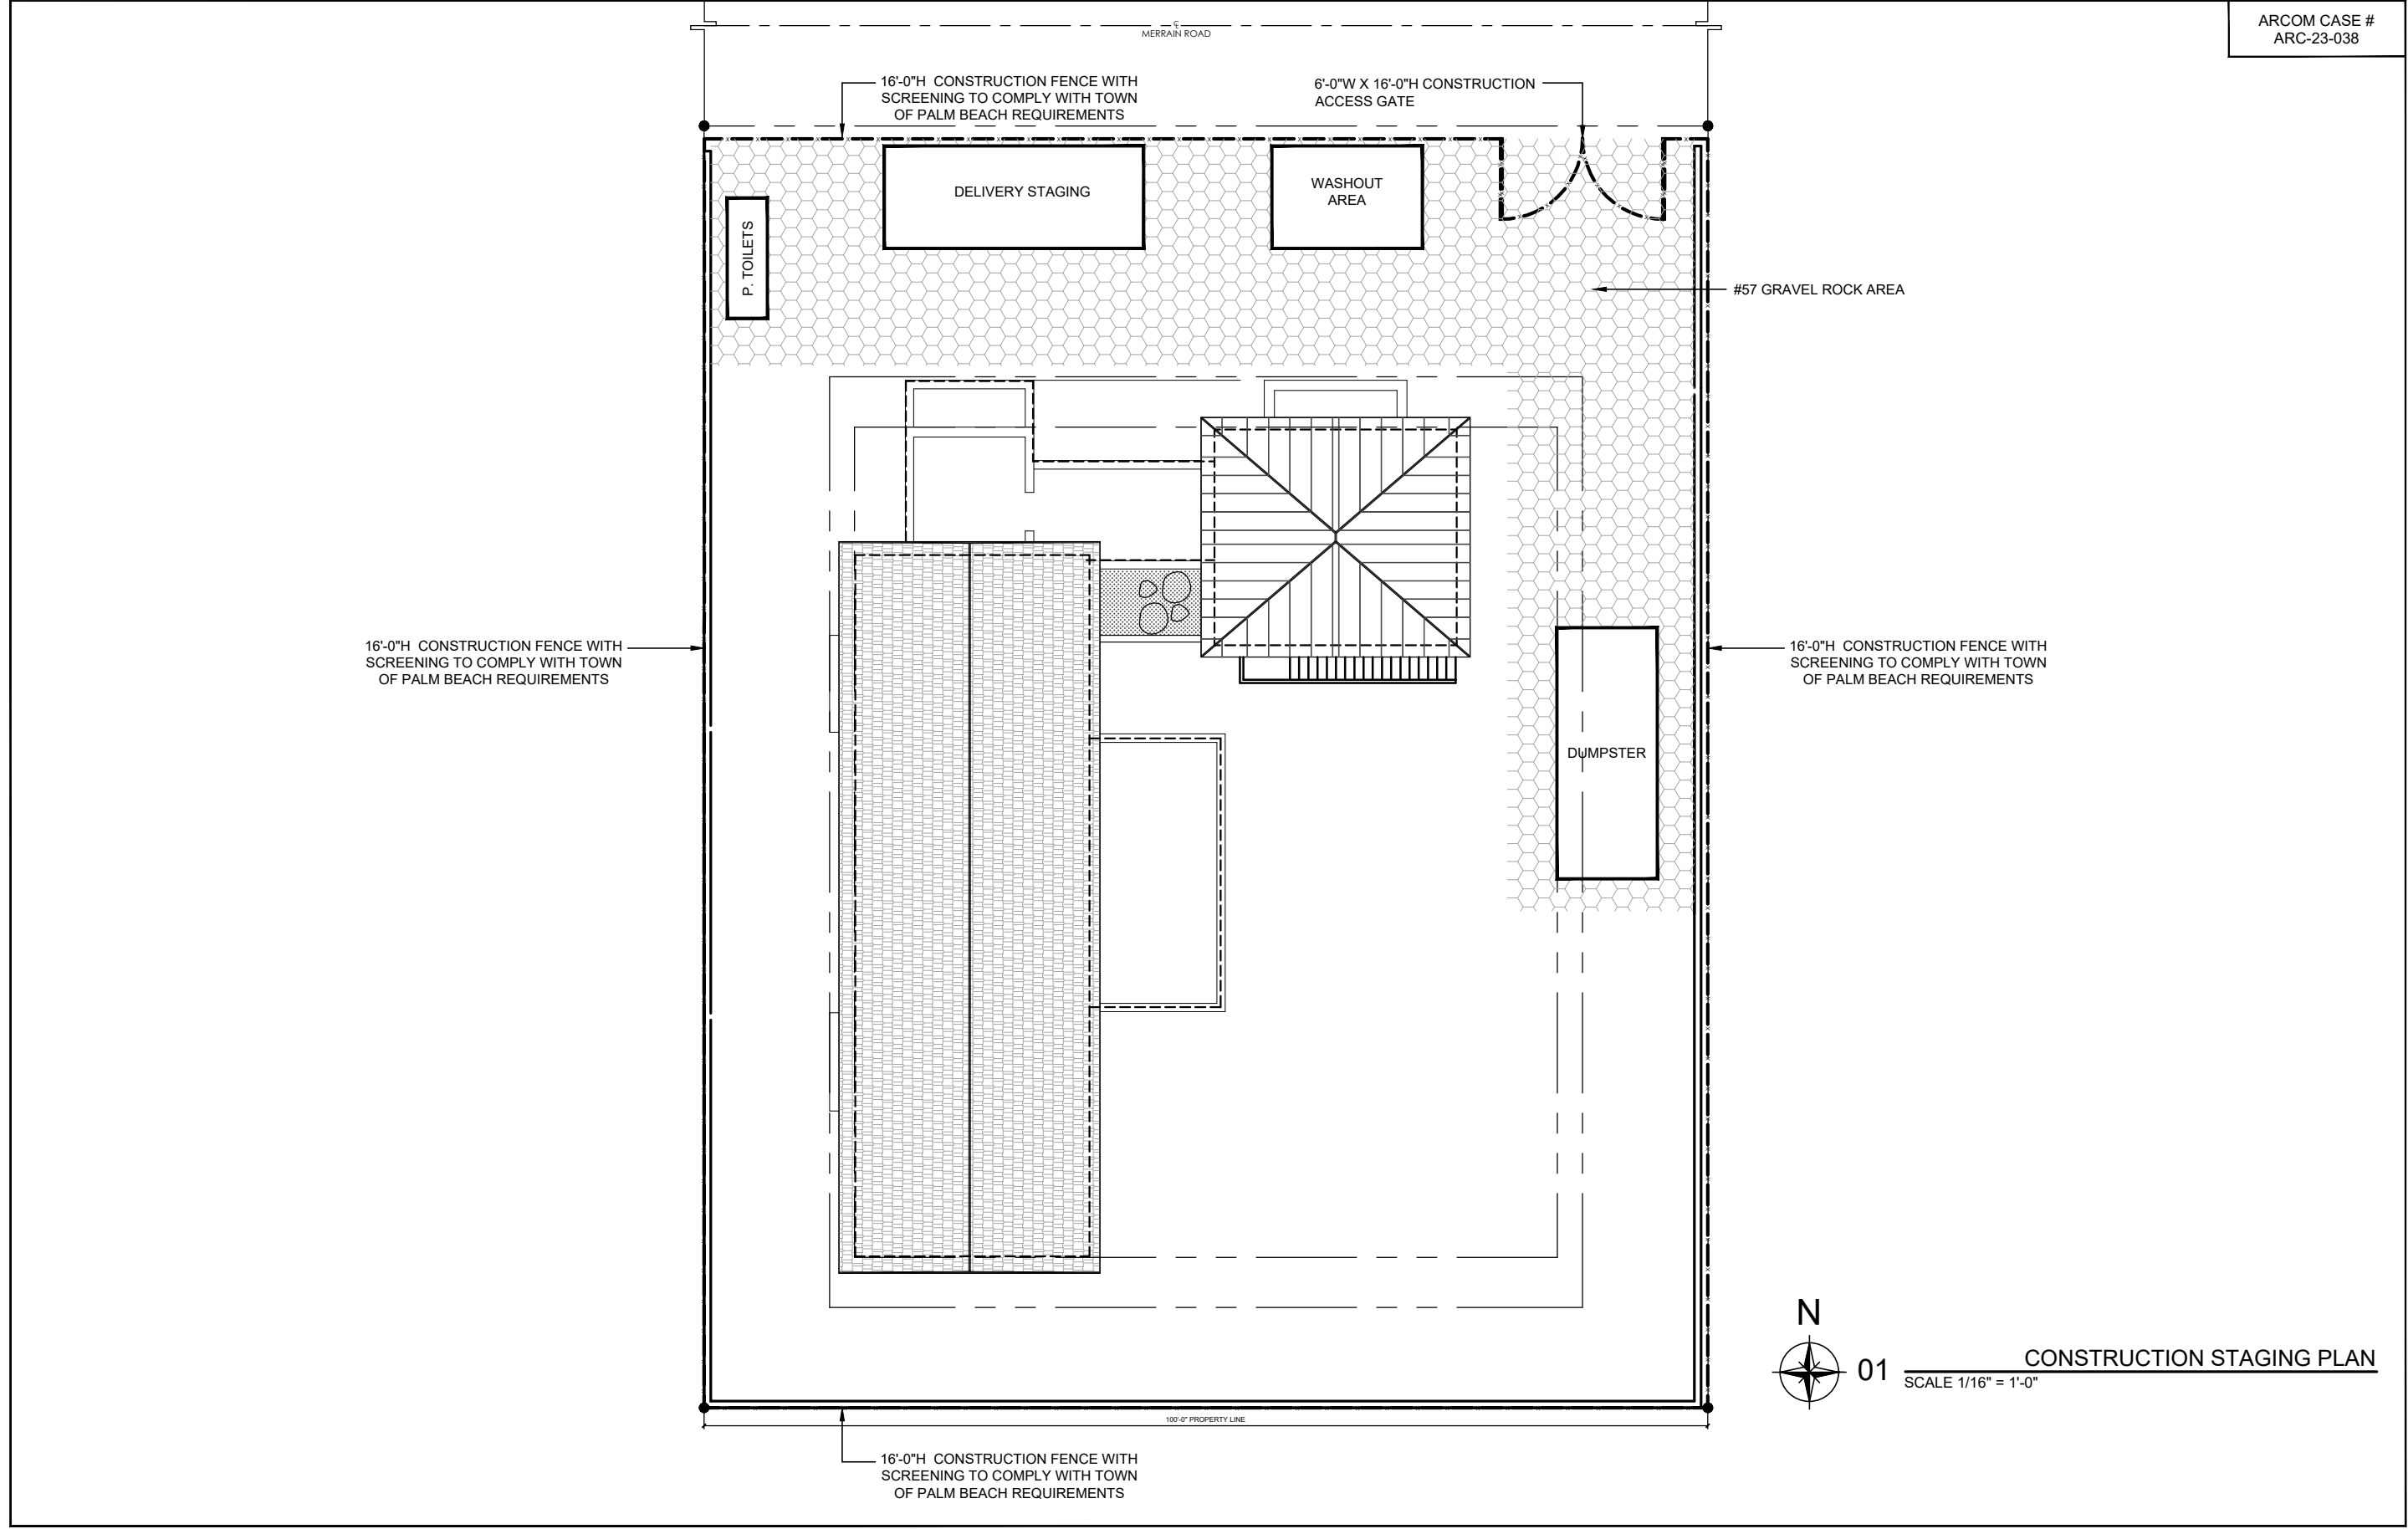

ARCOM CASE #
ARC-23-038

REVISIONS

PROJECT NUMBER
DATE
DRAWN BY:
CHECKED BY:

ARCHITECTS
PORTUONDO PEROTTI ARCHITECTS INC.
Architectural Planning Interior Design
5717 S.W. 8th Street, Miami, Florida 33144, USA
Tel: (305) 280-9321 Fax: (305) 280-9318
http://www.portuondo-perotti.com


MERRAIN ROAD RESIDENCE
218 MERRAIN ROAD,
PALM BEACH, FLORIDA 33480

OWNER
ROBERT KEITH
218 MERRAIN ROAD, PALM BEACH, FL, 33480

TITLE
CONSTRUCTION STAGING
PLAN
SCALE:


SHEET
A-001.6
OF
COPYRIGHT 2008

THE SHEET, DESIGN, TECHNICAL DRAWING OR ANY PART THEREOF IS THE PROPERTY OF PORTUONDO PEROTTI ARCHITECTS, INC. NO PART THEREOF SHALL BE REPRODUCED OR TRANSMITTED IN ANY FORM OR BY ANY MEANS, ELECTRONIC OR MECHANICAL, WITHOUT THE WRITTEN CONSENT OF THE ARCHITECT.

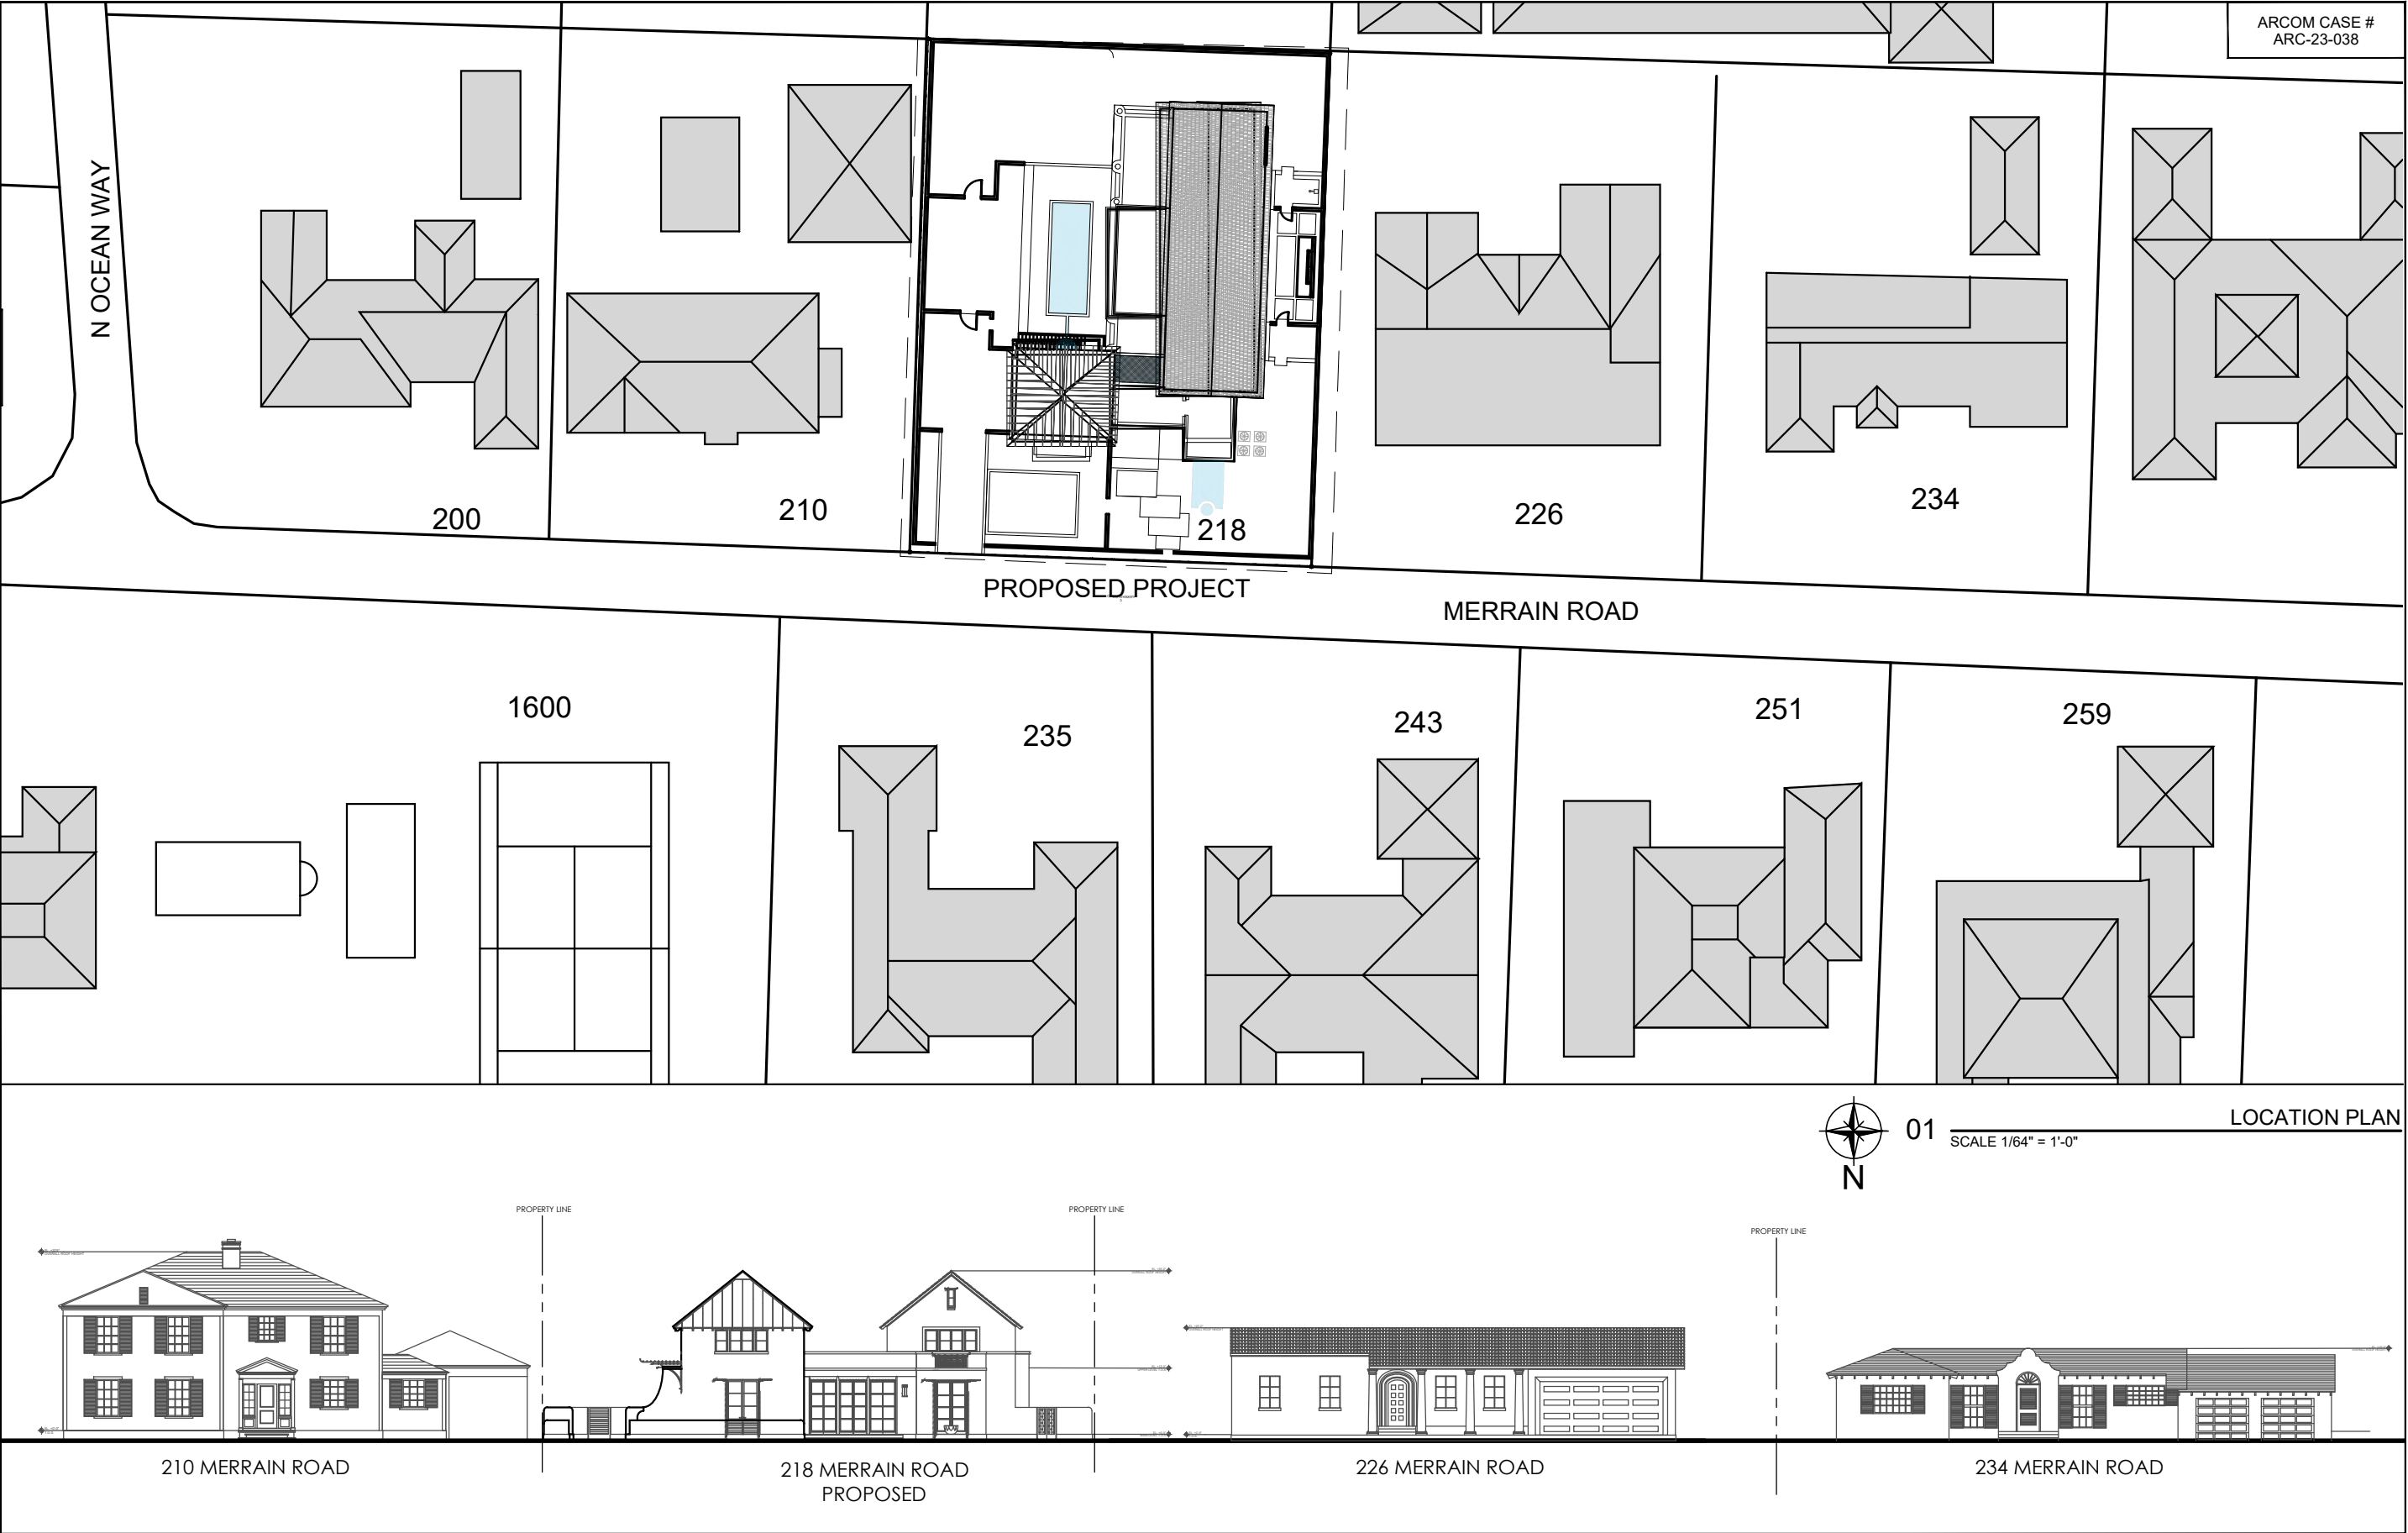


SHEET A-002 OF		TITLE LOCATION PLAN SCALE 1/64" = 1'-0"		OWNER ROBERT KEITH 218 MERRAIN ROAD, PALM BEACH, FL 33480		MERRAIN ROAD RESIDENCE 218 MERRAIN ROAD, PALM BEACH, FLORIDA 33480		ARCHITECTS PORTUONDO PEROTTI ARCHITECTS, INC. Architecture Planning Interior Design 5717 S.W. 8th Street, Miami, Florida 33144, USA Tel: (305) 280-1831 Fax: (305) 280-1318 http://www.portuondo-perotti.com		PROJECT NUMBER DATE DRAWN BY: CHECKED BY:		REVISIONS:	
COPYRIGHT 2008													

THIS DRAWING, INCLUDING ALL INFORMATION HEREON, IS THE PROPERTY OF PORTUONDO PEROTTI ARCHITECTS, INC. NO PART THEREOF SHALL BE COPIED, REPRODUCED, OR USED IN ANY MANNER WITHOUT THE WRITTEN CONSENT OF THE ARCHITECT.

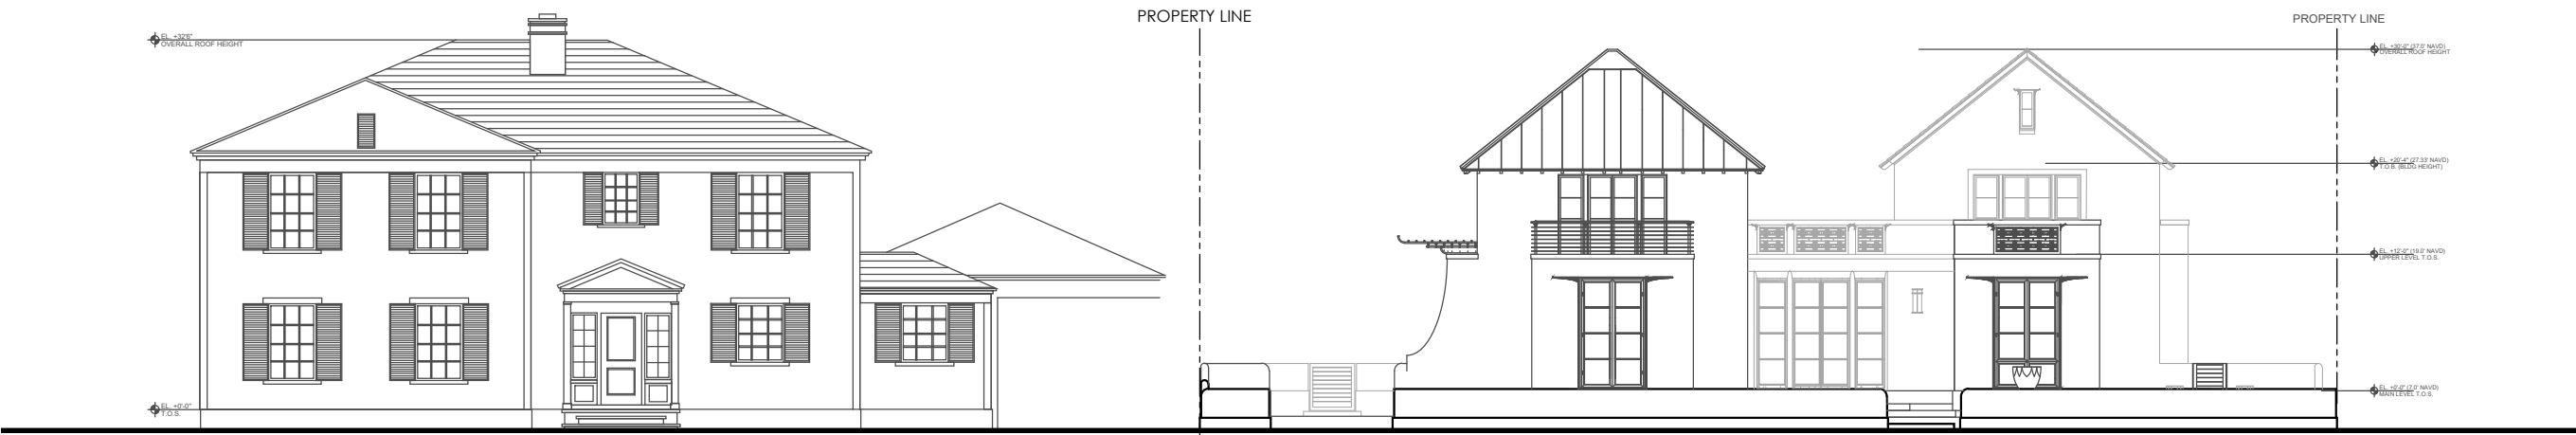

210 MERRAIN ROAD

218 MERRAIN ROAD
PROPOSED

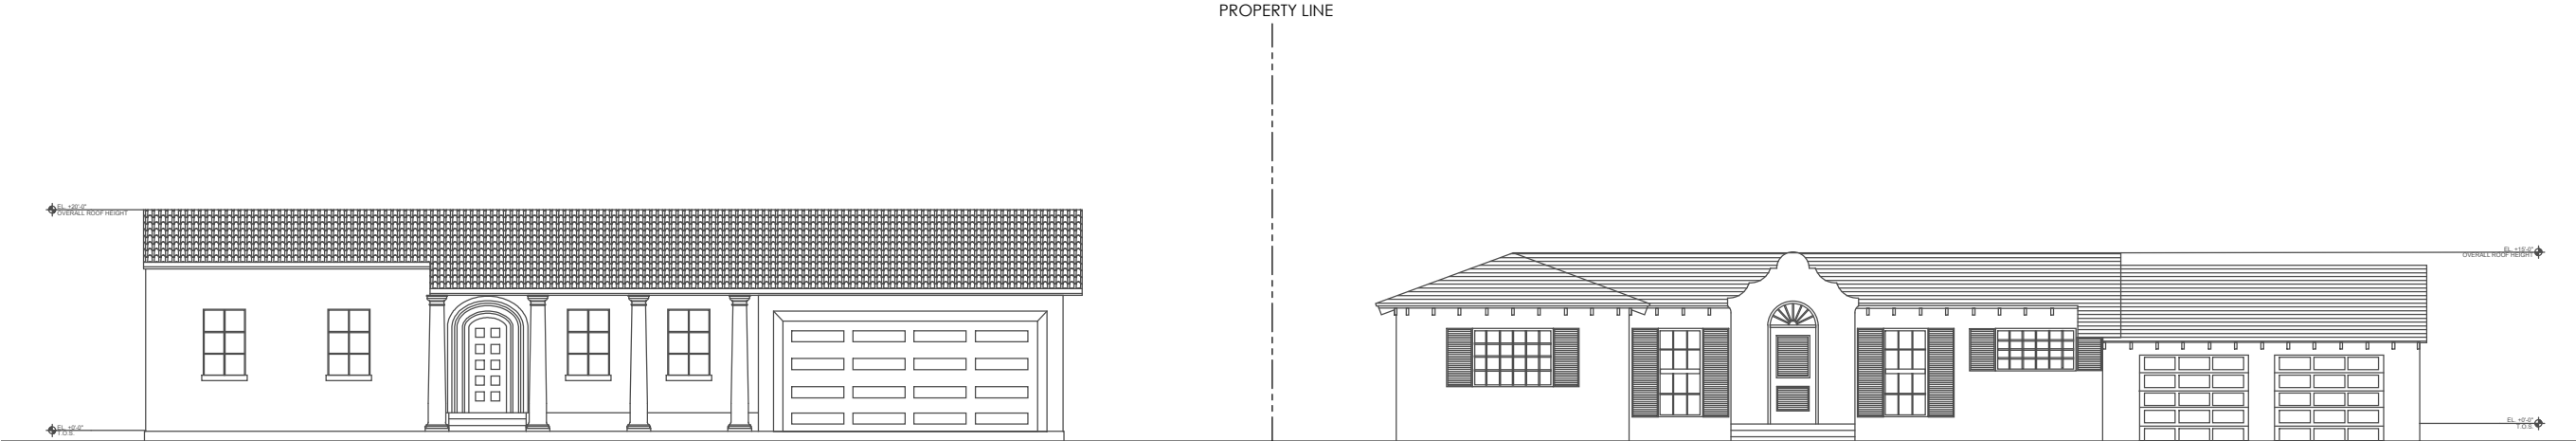


226 MERRAIN ROAD

234 MERRAIN ROAD


REVISIONS	
PROJECT NUMBER:	DATE:
DRAWN BY:	CHECKED BY:
ARCHITECTS PORTUONDO PEROTTI ARCHITECTS, INC. Architecture - Planning - Interior Design 5717 S.W. 8th Street, Miami, Florida 33144, USA Tel: (305) 280-9331 - Fax: (305) 280-9318 http://www.portuondo-perotti.com	
MERRAIN ROAD RESIDENCE 218 MERRAIN ROAD, PALM BEACH, FLORIDA 33480	
OWNER	ROBERT KEITH 218 MERRAIN ROAD, PALM BEACH, FL. 33480
TITLE:	NEIGHBORHOOD STREET ELEVATIONS SCALE
SHEET A-002.1 OF COPYRIGHT 2023	



243 MERRAIN ROAD

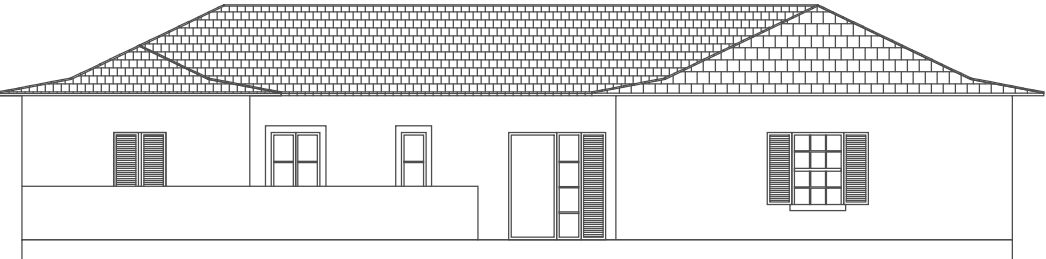

235 MERRAIN ROAD

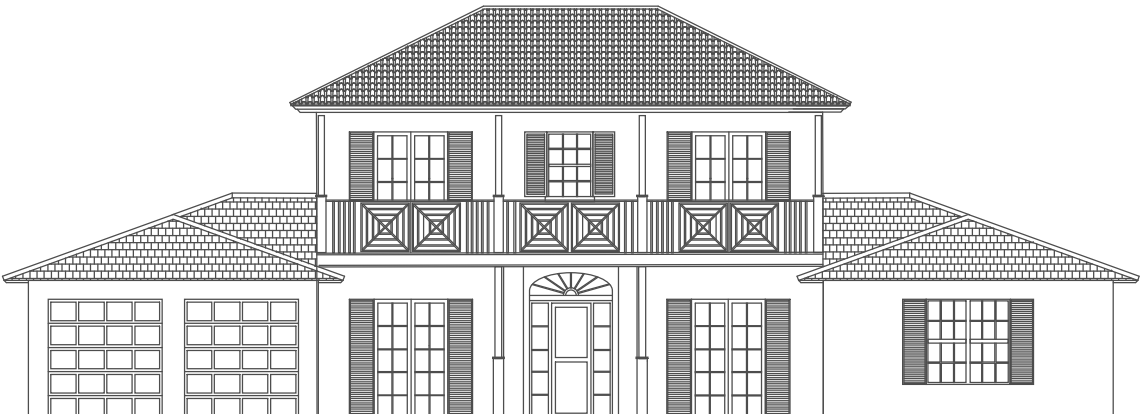

251 MERRAIN ROAD

--

REVISIONS
PROJECT NUMBER:
DATE:
DRAWN BY:
CHECKED BY:

ARCHITECTS
PORTUONDO PEROTTI ARCHITECTS INC.
Architecture, Planning, Interior Design
5717 S.W. 8th Street, Miami, Florida 33144, USA
Tel: (+1) 305 441 5516
http://www.portuondo-perotti.com

MERRAIN ROAD RESIDENCE
218 MERRAIN ROAD,
PALM BEACH, FLORIDA 33480

OWNER
ROBERT KEITH
218 MERRAIN ROAD, PALM BEACH, FL, 33480

TITLE:
NEIGHBORHOOD STREET
ELEVATIONS
SCALE

SHEET
A-002.2
OF
COPYRIGHT 2023



210 MERRAIN ROAD




226 MERRAIN ROAD



234 MERRAIN ROAD



200 MERRAIN ROAD

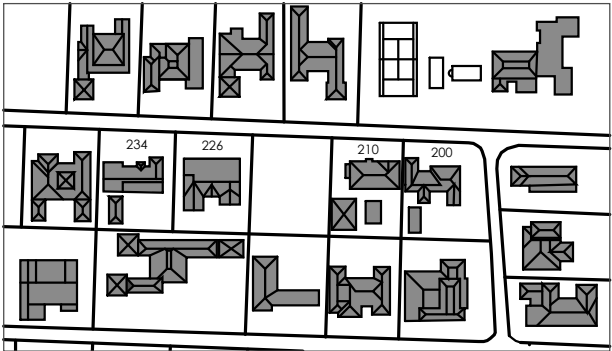

ARCOM CASE #
ARC-23-038

PROJECT NUMBER DATE DRAWN BY CHECKED BY		REVISIONS	
ARCHITECTS PORTUONDO PEROTTI ARCHITECTS INC. Architecture Planning Interior Design 5717 S.W. 8th Street, Miami, Florida 33144, USA Tel: (305) 255-5831 Fax: (305) 255-5818 http://www.portuondo-perotti.com			
OWNER ROBERT KEITH 218 MERRAIN ROAD, PALM BEACH, FL 33480		MERRAIN ROAD RESIDENCE 218 MERRAIN ROAD, PALM BEACH, FLORIDA 33480	
TITLE NEIGHBORHOOD STREET PICTURES SCALE			
SHEET A-002.3 OF © 2023 PEROTTI 2023			

THE ABOVE FORMAT, TECHNIQUE AND ORGANIZATION OF THE MATERIALS IS THE PROPERTY OF PORTUONDO PEROTTI ARCHITECTS INC. NO PART THEREOF SHALL BE COPIED, REPRODUCED, OR USED WITHOUT THE WRITTEN CONSENT OF THE ARCHITECT



SCALE 1/16" = 1'-0"

Planning Zoning and Building
360 S County Rd
Palm Beach, FL 33480
www.townofpalmbeach.com

* Indicate each yard area with cardinal direction (N,S,E,W)

If value is not applicable, enter N/A

**** Provide Native plant species calculation per category as required by Ord. 24-2021 on separate table**

If value is not changing, enter N/C

REV BF 20220304

ARCOM CASE #
ARC-23-038

m.e. SITE PLAN

SCALE: 3/16" = 1'-0"

OWNER
ROBERT KEITH

218 MERRAIN ROAD, PALM BEACH, FL, 33480

MERRAIN ROAD RESIDENCE

218 MERRAIN ROAD,
PALM BEACH, FLORIDA 33480

ARCHITECTS
PORTUONDO PEROTTI ARCHITECTS INC.
Architecture . Planning . Interior Design

17 S.W. 8th Street, Miami, Florida 33144, USA
Tel: (305) 260-9331 • Fax: (305) 260-9318
<http://www.portuondo-perotti.com>

REVISIONS:


PROJECT NUMBER:

DRAWN BY:

THE ABOVE FORMAT, TECHNIQUE AND DESIGN ARE THE PROPERTY OF PORTUGUÊS BORDO THI ARCHITECTS, INC. NO PART THEREOF SHALL BE COPIED, REPRODUCED TO OTHERS, OR USED WITHOUT THE WRITTEN CONSENT OF THE ARCHITECT

PROPERTY LINE

PROPERTY LINE

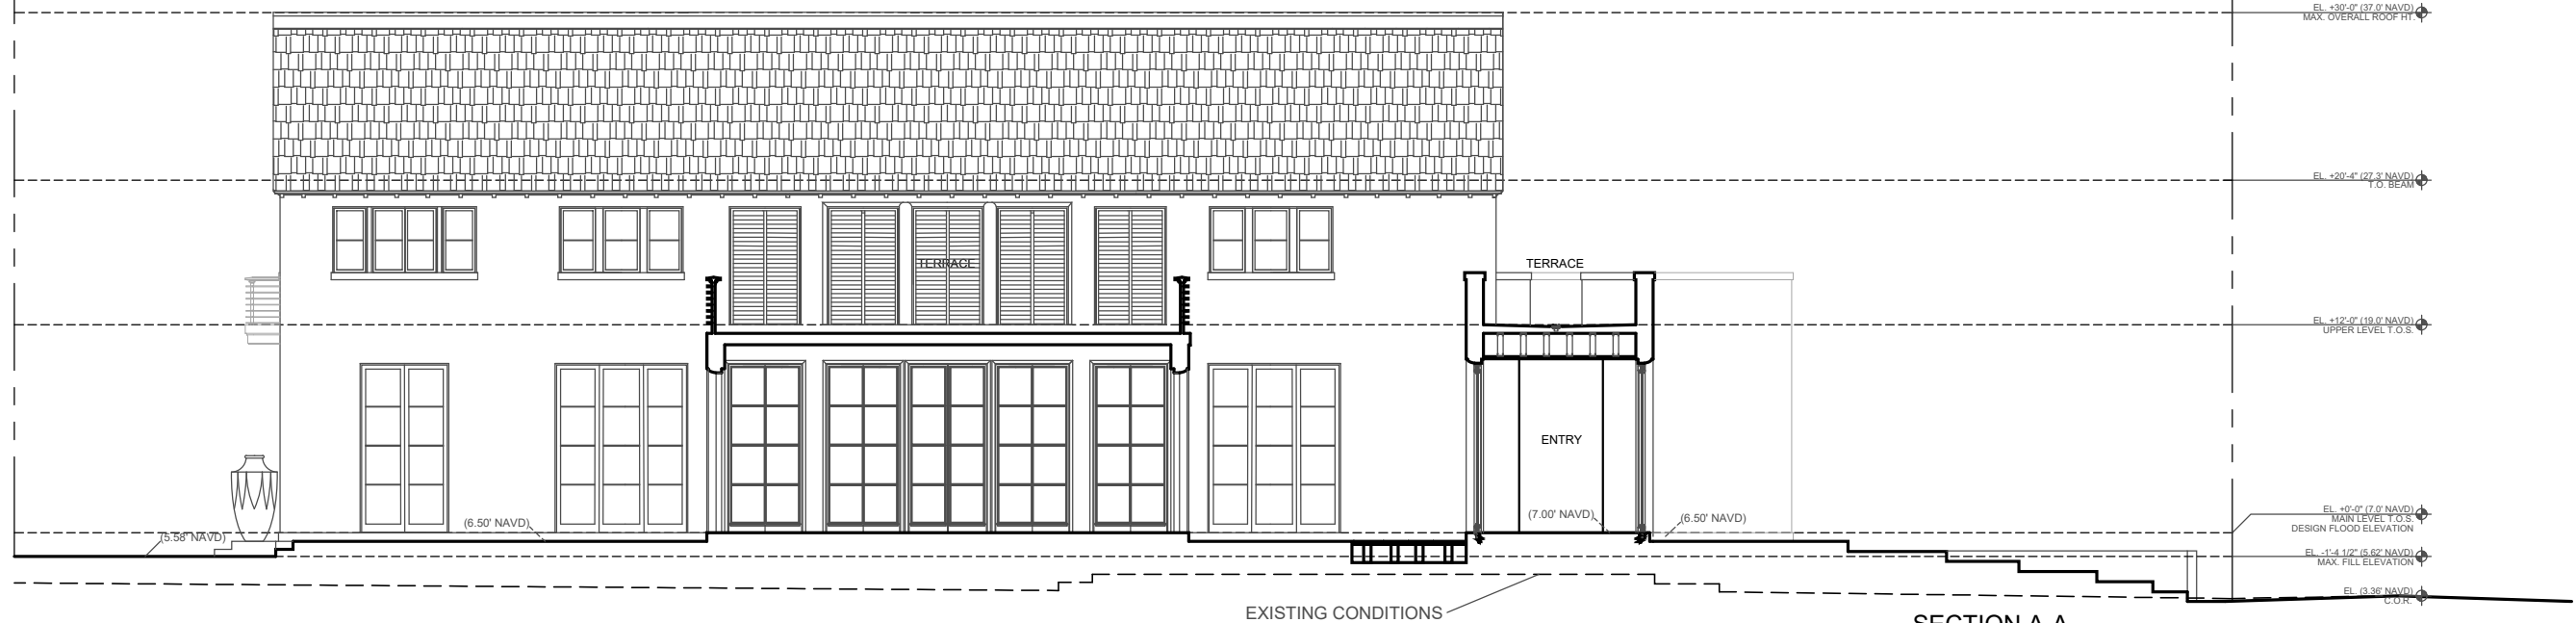


EXISTING CONDITIONS

01 SCALE 3/32" = 1'-0"

SECTION A-A

PROPERTY LINE


PROPERTY LINE

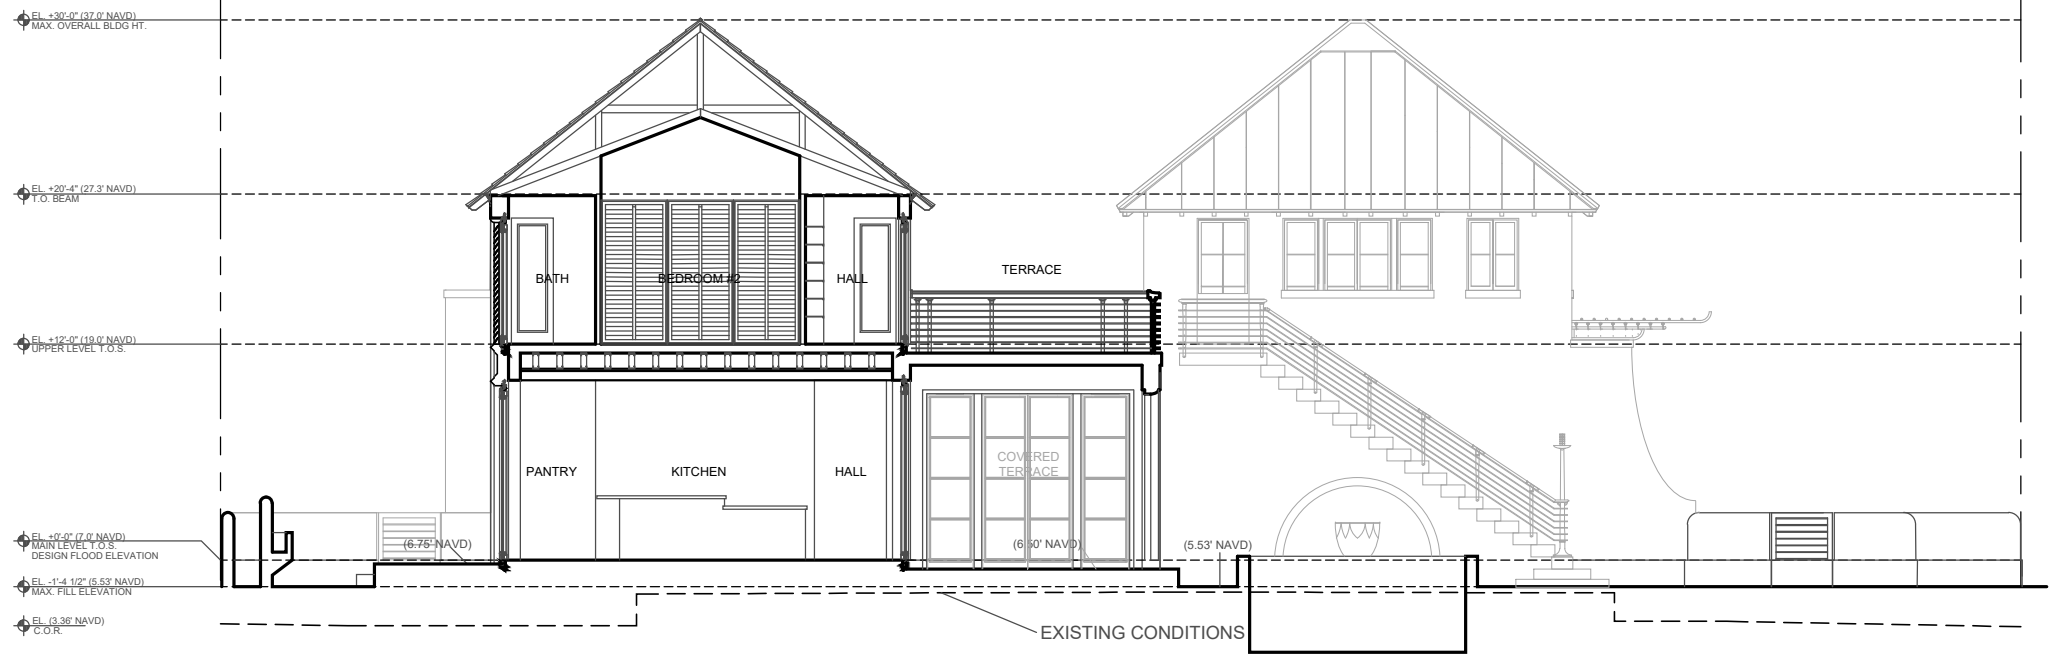

EXISTING CONDITIONS

02 SCALE 3/32" = 1'-0"

SECTION B-B

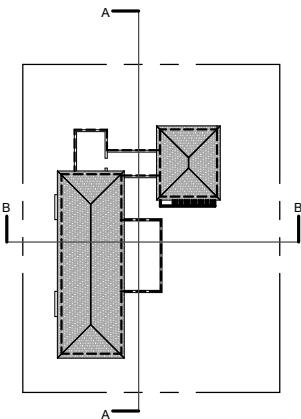

REVISIONS

PROJECT NUMBER
DATE
DRAWN BY
CHECKED BY

ARCHITECTS
PORTUONDO PEROTTI ARCHITECTS, INC.
Architecture, Planning, Interior Design
5717 S.W. 8th Street, Miami, Florida 33144, USA
Tel: (305) 260-1831 Fax: (305) 260-1818
http://www.portuondo-perotti.com

MERRAIN ROAD RESIDENCE
218 MERRAIN ROAD, PALM BEACH, FL 33480

OWNER
ROBERT KEITH
218 MERRAIN ROAD, PALM BEACH, FL 33480


SITE SECTIONS
SCALE
3/32" = 1'-0"

SHEET
A-100.1
OF

COPYRIGHT 2008

PROPERTY LINE


PROPERTY LINE

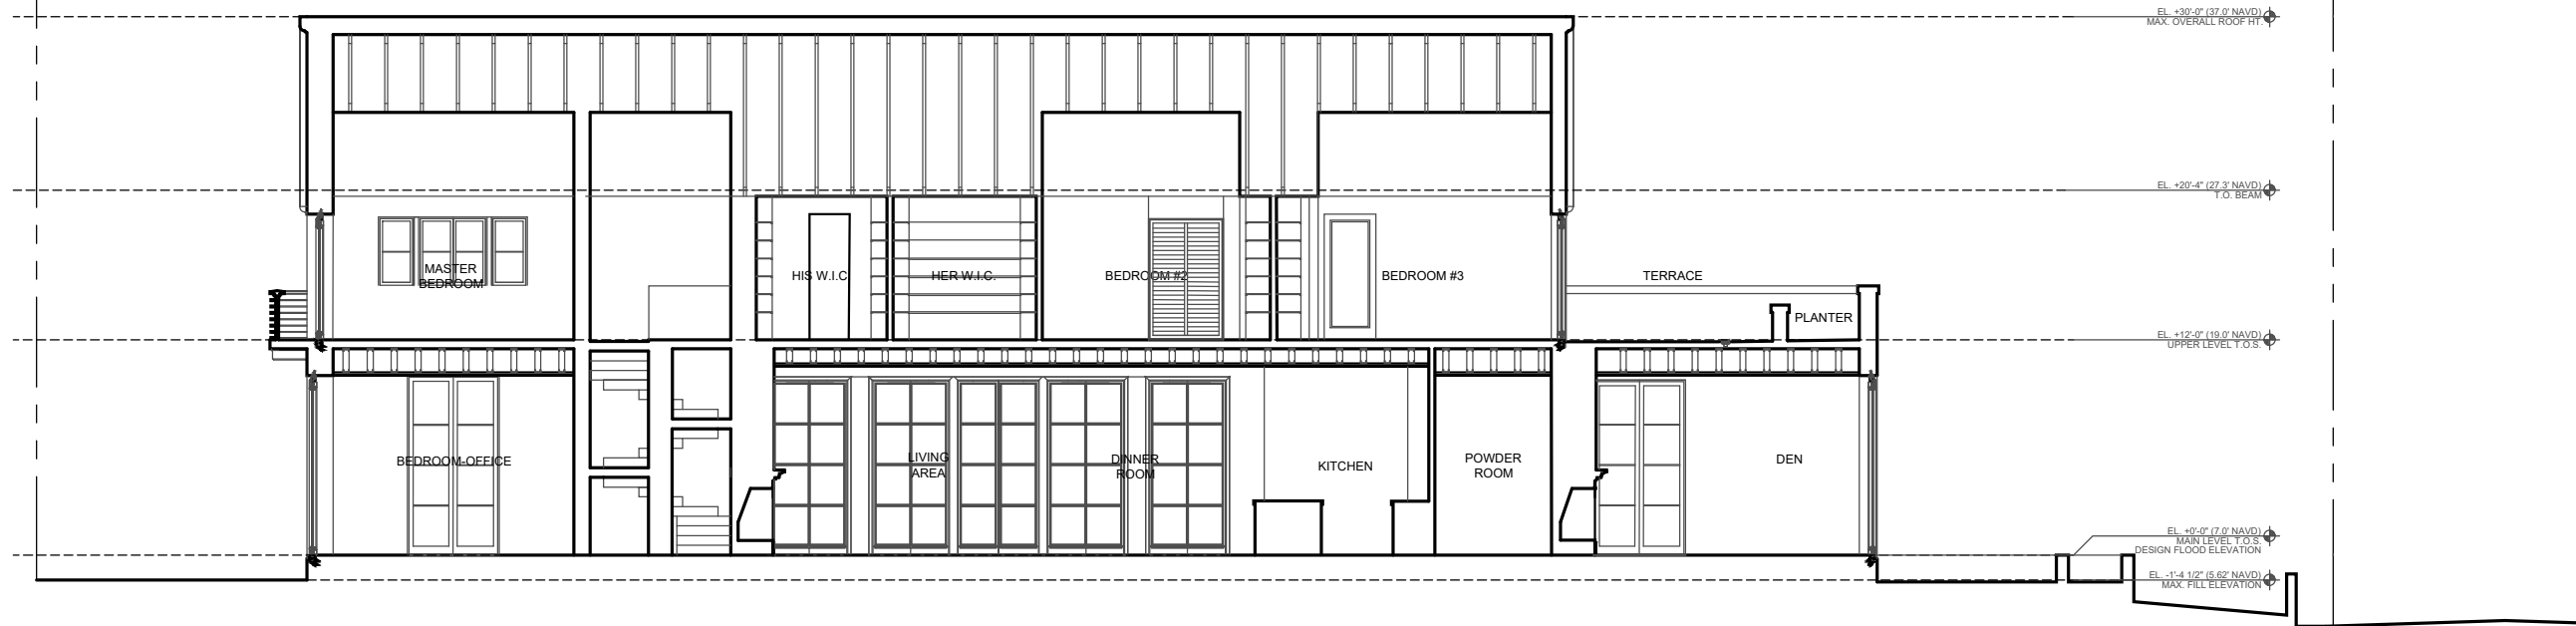


01

SCALE 3/32" = 1'-0"

SECTION C-C

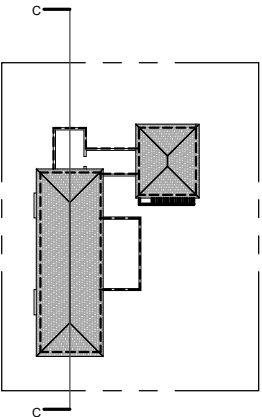

REVISIONS	PROJECT NUMBER: DATE: DRAWN BY: CHECKED BY:	ARCHITECTS PORTUONDO PEROTTI ARCHITECTS, INC. Architects • Planning • Interior Design 9717 SW 8th Street, Miami, Florida 33154, USA Tel: 305.441.1212 http://www.portuondo-perotti.com	MERRAIN ROAD RESIDENCE 218 MERRAIN ROAD, PALM BEACH, FLORIDA 33480	OWNER ROBERT KEITH 218 MERRAIN ROAD, PALM BEACH, FL 33480	TITLE: SITE SECTIONS SCALE: 3/32" = 1'-0"	SHEET A-100.2 OF COPYRIGHT 2009
-----------	--	---	--	---	--	---------------------------------------

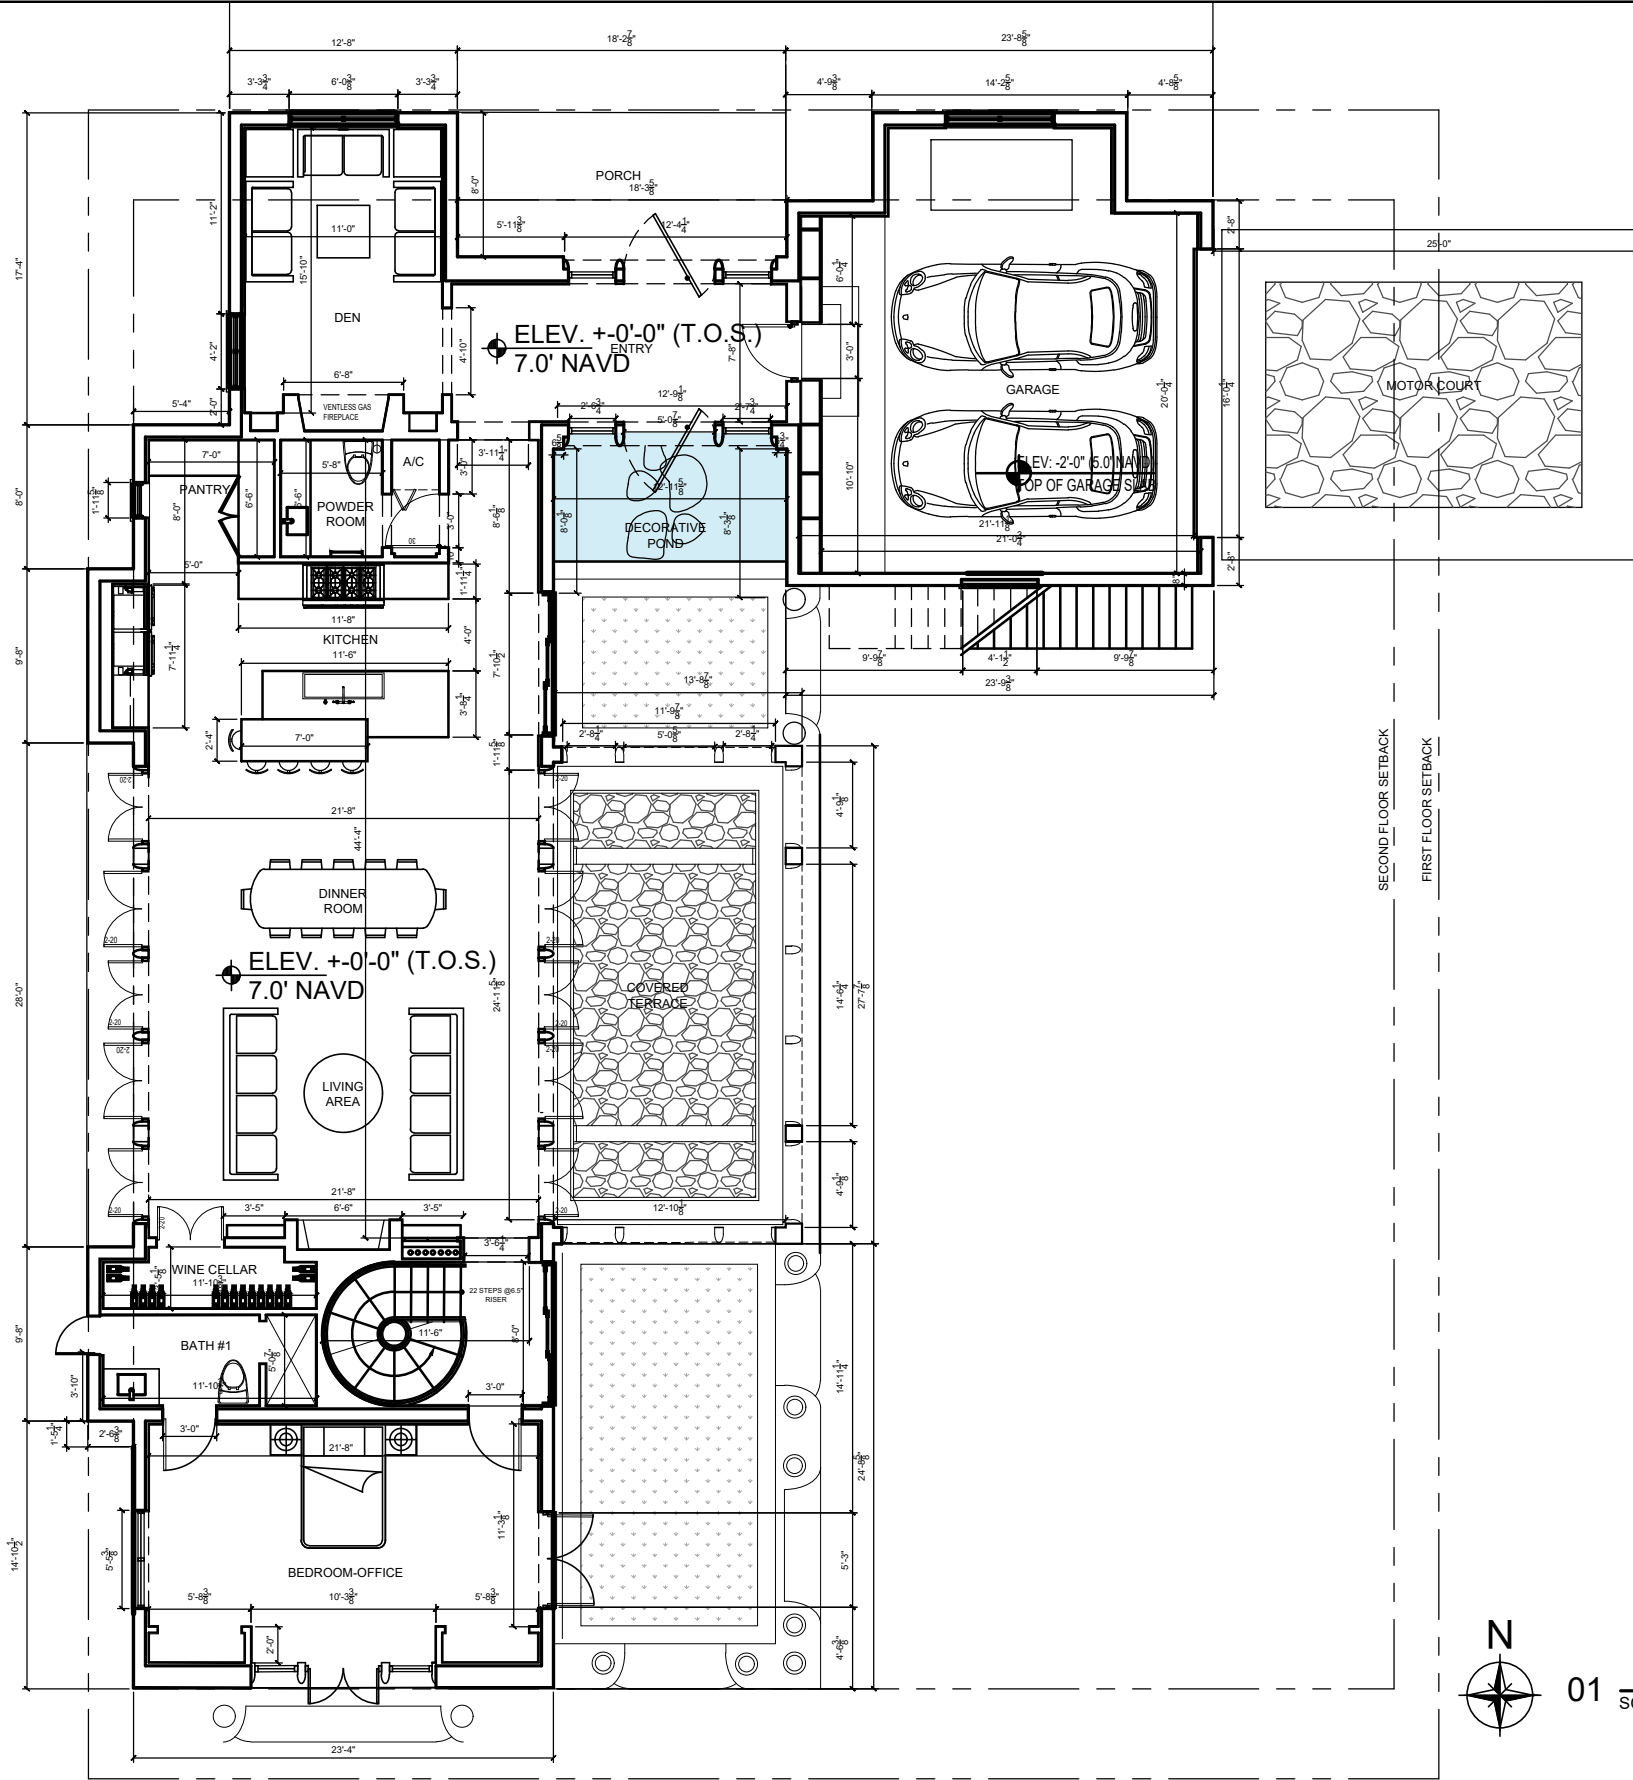

01


SCALE 3/32" = 1'-0"

MAIN LEVEL FLOOR PLAN

ARCOM CASE #
ARC-23-038

SHEET: A-101 OF	TITLE: MAIN LEVEL FLOOR PLAN SCALE: 3/32" = 1'-0"	OWNER: ROBERT KEITH 218 MERRAIN ROAD, PALM BEACH, FL 33480	PROJECT NAME: MERRAIN ROAD RESIDENCE 218 MERRAIN ROAD, PALM BEACH, FLORIDA 33480	ARCHITECTS: PORTUONDO PEROTTI ARCHITECTS, INC. Architects - Planning - Interior Design 5717 S.W. 8th Street, Miami, Florida 33144, USA Tel: (305) 296-9333 Fax: (305) 296-9819 http://www.pportuondo.com	REVISIONS: PROJECT NUMBER: DATE: DRAWN BY: CHECKED BY:
------------------------------	---	---	--	--	--


THE ABOVE FLOOR PLAN, TECHNICAL AND OTHERWISE, IS THE PROPERTY OF PORTUONDO PEROTTI ARCHITECTS, INC. NO PART HEREOF SHALL BE COPIED, REPRODUCED OR OTHERWISE USED WITHOUT THE WRITTEN CONSENT OF THE ARCHITECT.

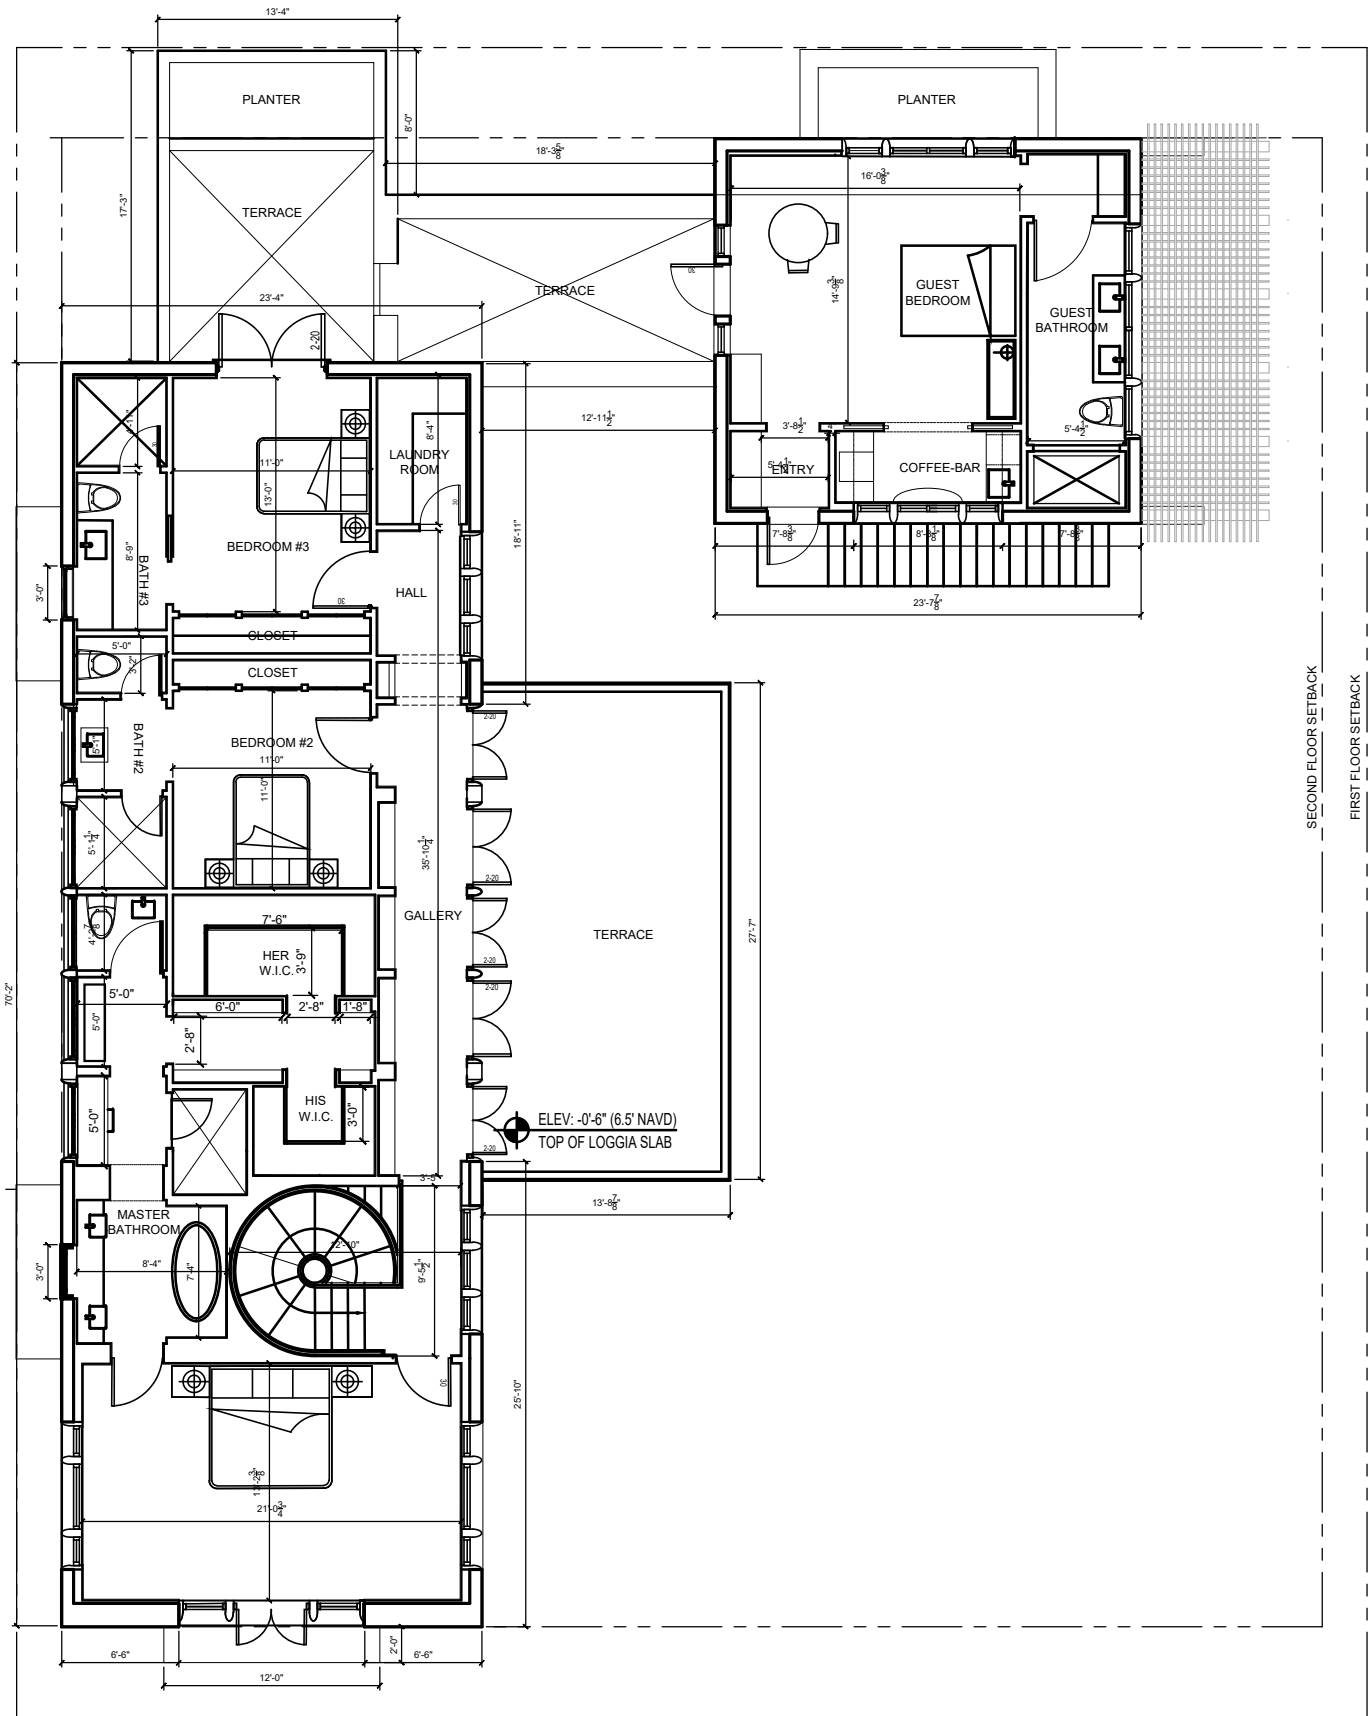

01 SCALE 3/32" = 1'-0"

UPPER LEVEL FLOOR PLAN

SHEET A-102 OF 1	TITLE: UPPER LEVEL FLOOR PLAN SCALE: 3/32" = 1'-0"	OWNER ROBERT KEITH 218 MERRAIN ROAD, PALM BEACH, FL. 33480	MERRAIN ROAD RESIDENCE 218 MERRAIN ROAD, PALM BEACH, FLORIDA 33480	ARCHITECTS PORTUONDO PEROTTI ARCHITECTS INC. Architecture • Planning • Interior Design 5717 S.W. 8th Street, Miami, Florida 33144, USA Tel: (+1) 305 441-5510 http://www.portuondo-perotti.com	REVISIONS PROJECT NUMBER: DATE: DRAWN BY: CHECKED BY:
----------------------------------	--	---	--	--	---

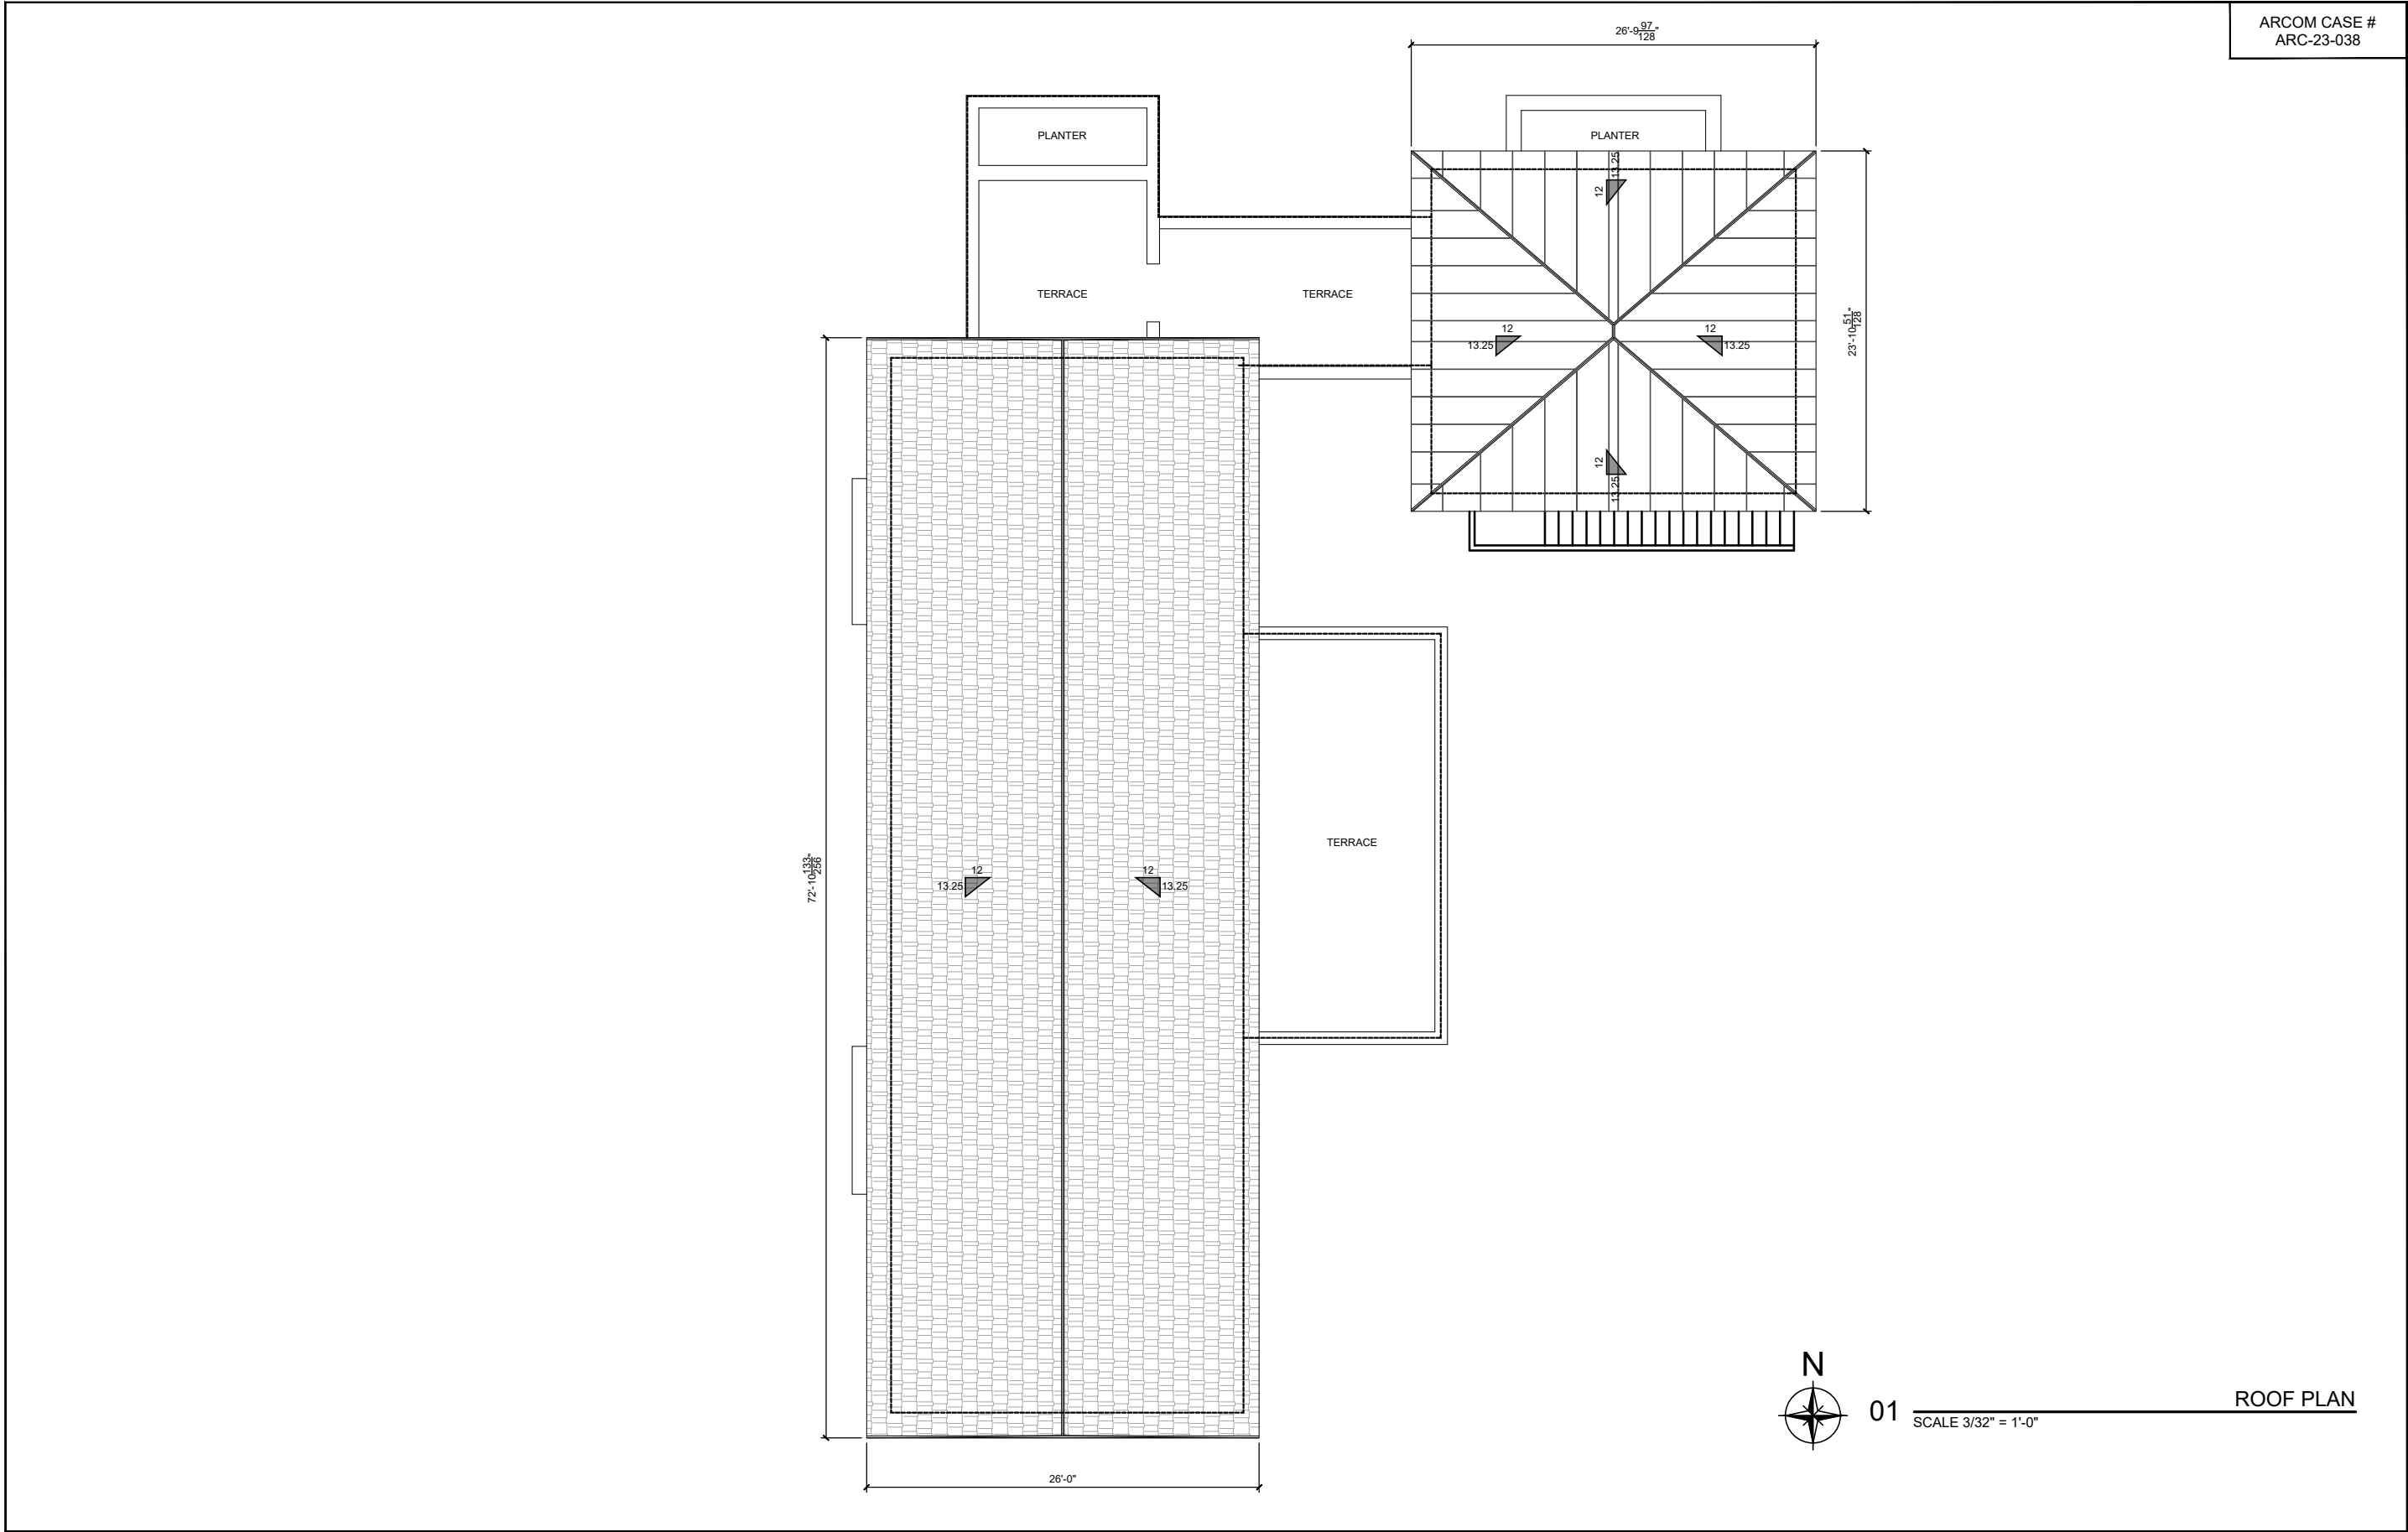

ARCOM CASE #
ARC-23-038



01 SCALE 3/32" = 1'-0"

ROOF PLAN

SHEET A-103 OF	TITLE ROOF PLAN SCALE SCALE: 3/32" = 1'-0"	OWNER ROBERT KEITH 218 MERRAIN ROAD, PALM BEACH, FL. 33480	MERRAIN ROAD RESIDENCE 218 MERRAIN ROAD, PALM BEACH, FLORIDA 33480	ARCHITECTS PORTUONDO PEROTTI ARCHITECTS INC. Architectural Planning Interior Design 5712 S. Dixie Blvd., Suite 100, Palm Beach, FL 33480 USA Tel: (561) 838-9833 Fax: (561) 838-1381 http://www.portondo-perotti.com	PROJECT NUMBER: DATE: DRAWN BY: CHECKED BY:	REVISIONS:
-----------------------------	---	---	---	--	--	------------



01 FRONT ELEVATION (NORTH)
SCALE 3/32" = 1'-0"



01 FRONT ELEVATION LOW WALL (NORTH)
SCALE 3/32" = 1'-0"

PROJECT NUMBER: DATE: DRAWN BY: CHECKED BY:	
ARCHITECTS PORTUONDO PEROTTI ARCHITECTS, INC. Architecture, Planning, Interior Design 5717 S.W. 88th Street, Miami, Florida 33144, USA Tel: (305) 250-5331 Fax: (305) 250-5318 http://www.portandoprof.com	
OWNER MERRAIN ROAD RESIDENCE 218 MERRAIN ROAD, PALM BEACH, FL 33480	
OWNER ROBERT KEITH 218 MERRAIN ROAD, PALM BEACH, FL 33480	
TITLE ELEVATIONS SCALE	
SHEET: A-200 OF	
COPYRIGHT 2009	



02 SIDE ELEVATION (EAST)
SCALE 3/32" = 1'-0"

•	PROJECT NUMBER: DATE: DRAWN BY: CHECKED BY:	ARCHITECTS PORTUONDO PEROTTI ARCHITECTS INC. Architecture, Planning, Interior Design 5717 S.W. 88th Street, Miami, Florida 33144, USA Tel: (305) 260-5331 Fax: (305) 260-5318 http://www.portuondoperotti.com	OWNER ROBERT KEITH 218 MERRAIN ROAD, PALM BEACH, FL 33480	ELEVATIONS TITLE: SCALE:	SHEET: A-201 OF COPYRIGHT 2009
---	--	--	---	--------------------------------	---



01 REAR ELEVATION (SOUTH)
SCALE 3/32" = 1'-0"



02 SIDE ELEVATION (WEST)
SCALE 3/32" = 1'-0"

PROJECT NUMBER: DATE: DRAWN BY: CHECKED BY:	REVISIONS:
ARCHITECTS PORTUONDO PEROTTI ARCHITECTS INC. Architecture - Planning - Interior Design 5717 S.W. 8th Street, Miami, Florida 33144, USA Tel: (305) 250-8831 Fax: (305) 250-8818 http://www.perottiarchitects.com	
OWNER ROBERT KEITH 218 MERRAIN ROAD, PALM BEACH, FL 33480	MERRAIN ROAD RESIDENCE 218 MERRAIN ROAD, PALM BEACH, FLORIDA 33480
TITLE: A-202	ELEVATIONS
SCALE: OF	
© COPYRIGHT 2020	




01 MATERIAL SELECTION ELEVATION (NORTH)
SCALE 3/32" = 1'-0"



02 MATERIAL SELECTION ELEVATION (EAST)
SCALE 3/32" = 1'-0"

PROJECT NUMBER	1	2
DATE		
DRAWN BY		
CHECKED BY		
ARCHITECTS	PORTUONDO PEROTTI ARCHITECTS INC. Architects • Planning • Interior Design 5717 S.W. 8th Street, Miami, Florida 33144, USA Tel: (305) 226-0031 Fax: (305) 226-5818 http://www.perottipratt.com	
OWNER	ROBERT KEITH 218 MERRAIN ROAD, PALM BEACH, FL 33480	
TITLE	MATERIAL SELECTION ELEVATIONS	
SCALE		
SHEET	A-203	
OF		
THE ABOVE FORMAT, TECHNIQUE AND DISCIPLINE ARE THE PROPERTY OF PORTUONDO PEROTTI ARCHITECTS INC. AND MUST BE USED WITHOUT THE WRITTEN CONSENT OF THE ARCHITECT		

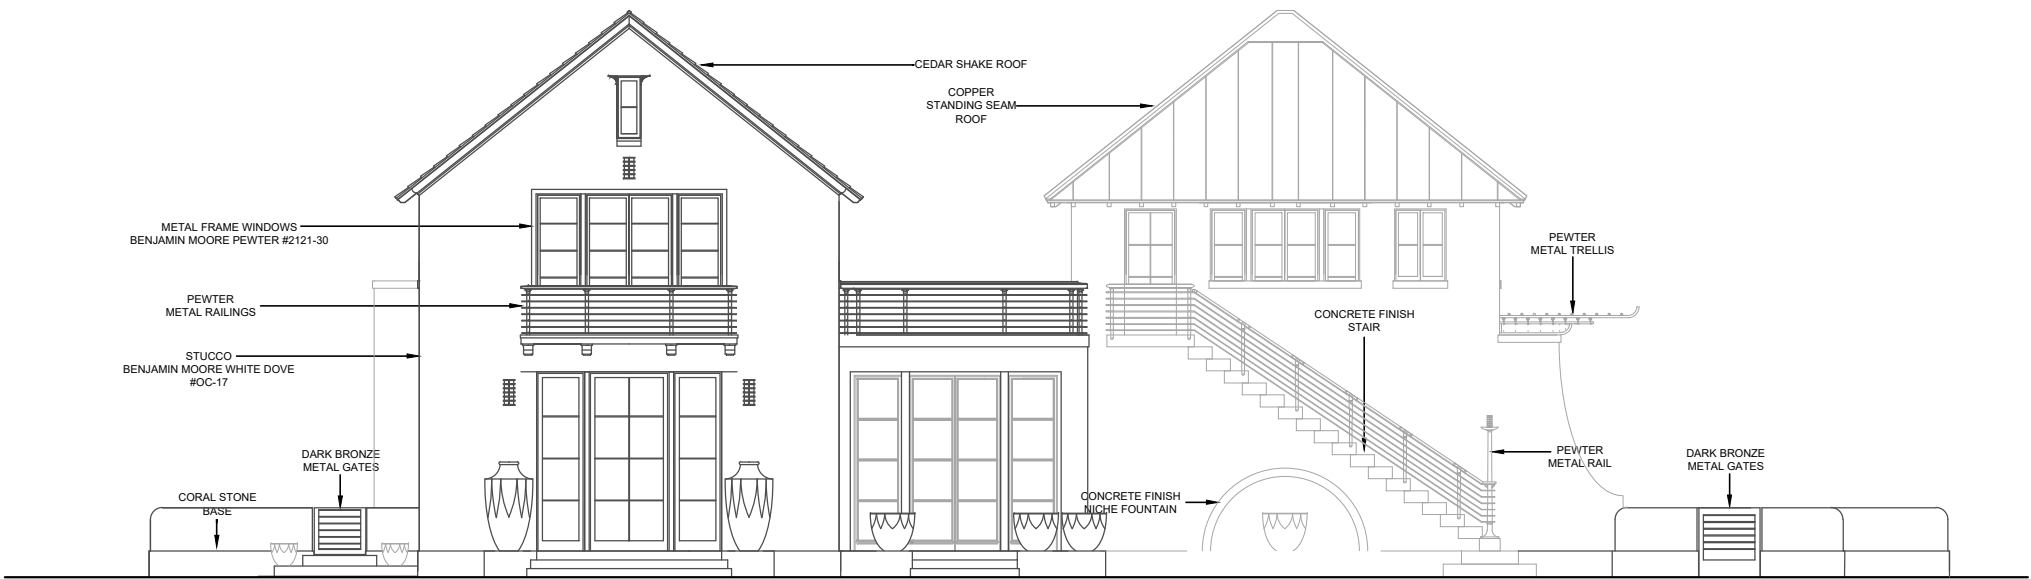

01 MATERIAL SELECTION ELEVATION (SOUTH)
SCALE 3/32" = 1'-0"



02 MATERIAL SELECTION ELEVATION (WEST)
SCALE 3/32" = 1'-0"

REVISIONS	PROJECT NUMBER	ARCHITECTS	OWNER	TITLE	SHEET
DATE	DATE	PORTUONDO PEROTTI ARCHITECTS INC.	ROBERT KEITH	MATERIAL SELECTION ELEVATIONS	A-204
DRAWN BY:	DRAWN BY:	Architects - Planning - Interior Design	218 MERRAIN ROAD, PALM BEACH, FL. 33480	SCALE	OF
CHECKED BY:	CHECKED BY:	5717 S.W. 8th Street, Miami, Florida 33144, USA Tel: (305) 233-9333 Fax: (305) 280-5518 http://www.portundoperoitti.com			



BENJAMIN MOORE WHITE DOVE #OC-17
STUCCO WALLS



CORAL STONE
WATER TABLE



DARK BRONZE METAL
GARDEN GATES



COPPER
GARAGE ROOF AND RIDGE CAPS



BENJAMIN MOORE PEWTER #2121-30
WINDOW FRAMES, RAILINGS, GARAGE DOOR



CEDAR SHAKE
ROOF

PROJECT NUMBER DATE		ARCHITECTS PORTUONDO PEROTTI ARCHITECTS INC. Architecture Planning Interior Design 6777 S.W. 4th Street, Miami, Florida 33144, USA Tel: (305) 262-1931 Fax: (305) 262-1918 http://www.portuondo-perotti.com		OWNER ROBERT KEITH 218 MERRAIN ROAD, PALM BEACH, FL 33480		TITLE: MATERIALS AND COLORS SCALE: N.T.S.		SHEET: A-205 OF	
DRAWN BY:		MERRAIN ROAD RESIDENCE 218 MERRAIN ROAD, PALM BEACH, FL 33480		ARCHITECTS		REVISIONS:		CHECKED BY:	
DATE		218 MERRAIN ROAD, PALM BEACH, FL 33480		ARCHITECTS		REVISIONS:		CHECKED BY:	



01 ——— COLOR RENDERING (NORTH)

SHEET A-400 OF © COPYRIGHT 2020	TITLE: COLOR RENDER ELEVATIONS SCALE	OWNER ROBERT KEITH 218 MERRAIN ROAD, PALM BEACH, FL. 33480	PROJECT MERRAIN ROAD RESIDENCE 218 MERRAIN ROAD, PALM BEACH, FLORIDA 33480	ARCHITECTS PORTUONDO PEROTTI ARCHITECTS INC. Architectural - Planning - Interior Design 5717 S.W. 8th Street, Miami, Florida 33144, USA Tel: (305) 441-5510 http://www.portuondo-perotti.com	PROJECT NUMBER: DATE: DRAWN BY: CHECKED BY:	REVISIONS
---	---	---	--	--	--	-----------



ARCOM CASE #
ARC-23-038

01 ——— COLOR RENDERING (NORTH)

SHEET A-400.1 OF 2	TITLE: COLOR RENDER ELEVATIONS SCALE	OWNER ROBERT KEITH 218 MERRAIN ROAD, PALM BEACH, FL. 33480	ARCHITECTS PORTUONDO PEROTTI ARCHITECTS INC. Architects - Planning - Interior Design 5717 S.W. 8th Street, Miami, Florida 33144, USA Tel: +1 (305) 441-6516 http://www.portuondo-perotti.com	PROJECT NUMBER: DATE: DRAWN BY: CHECKED BY:	REVISIONS
------------------------------------	--	---	--	--	-----------



ARCOM CASE #
ARC-23-038

SHEET: A-401 OF	TITLE: COLOR RENDER ELEVATIONS SCALE:	OWNER: ROBERT KEITH 218 MERRAIN ROAD, PALM BEACH, FL 33480	PROJECT NAME: MERRAIN ROAD RESIDENCE 218 MERRAIN ROAD, PALM BEACH, FLORIDA 33480	ARCHITECTS: PORTUONDO PEROTTI ARCHITECTS INC. Architectural Planning Interior Design 5717 S.W. 8th Street, Miami, Florida 33144, USA Tel: +1 305 441 1201 http://www.portuondo-perotti.com	REVISIONS: PROJECT NUMBER: DATE: DRAWN BY: CHECKED BY:	
------------------------------	--	---	--	--	--	--

THE ARCHITECTURAL INFORMATION IS THE PROPERTY OF PORTUONDO PEROTTI ARCHITECTS INC. AND IS NOT TO BE REPRODUCED OR USED WITHOUT THE WRITTEN CONSENT OF THE ARCHITECT



ARCOM CASE #
ARC-23-038

--

REVISIONS
PROJECT NUMBER: DATE: DRAWN BY: CHECKED BY:

ARCHITECTS PORTUONDO PEROTTI ARCHITECTS INC. Architectural Planning Interior Design 5717 S.W. 8th Street, Miami, Florida 33144, USA Tel: +1 305 442 1201 http://www.portundo-perotti.com
--

MERRAIN ROAD RESIDENCE 218 MERRAIN ROAD, PALM BEACH, FLORIDA 33480

OWNER ROBERT KEITH 218 MERRAIN ROAD, PALM BEACH, FL 33480
--

TITLE: COLOR RENDER ELEVATIONS SCALE:

SHEET: A-401.1 OF

THE ARCHITECTURAL INFORMATION AND TECHNICAL DRAWINGS ARE THE PROPERTY OF PORTUONDO PEROTTI ARCHITECTS INC. AND NOT BE LOANED, REPRODUCED, COPIED, OR USED WITHOUT THE WRITTEN CONSENT OF THE ARCHITECT



ARCOM CASE #
ARC-23-038

01

COLOR RENDERING (SOUTH)

SHEET: A-402 OF		TITLE: COLOR RENDER ELEVATIONS SCALE:		OWNER: ROBERT KEITH 218 MERRAIN ROAD, PALM BEACH, FL 33480		ARCHITECTS: PORTUNDO PEROTTI ARCHITECTS INC. Architects - Planning - Interior Design 5717 SW 8th Street, Miami, Florida 33144, USA Tel: +1 305 444 1010 http://www.portundb-perotti.com		PROJECT NUMBER: DATE: DRAWN BY: CHECKED BY:		REVISIONS: △ 02.23.2023 FIRST SUBMITTAL COMMENTS	
THE ABOVE FORMAT, TECHNICAL AND DESIGN ARE THE PROPERTY OF PORTUNDO PEROTTI ARCHITECTS, INC. NO PART THEREOF SHALL BE COPIED, REPRODUCED OR OTHERWISE USED WITHOUT THE WRITTEN CONSENT OF THE ARCHITECT											



ARCOM CASE #
ARC-23-038

01

COLOR RENDERING (SOUTH)

SHEET: A-402.1 OF	TITLE: COLOR RENDER ELEVATIONS SCALE:	OWNER: ROBERT KEITH 218 MERRAIN ROAD, PALM BEACH, FL 33480	ARCHITECTS: PORTUNDO PEROTTI ARCHITECTS INC. Architects - Planning - Interior Design 5717 SW 8th Street, Miami, Florida 33144, USA Tel: +1 305 442 1010 http://www.portundoperoiti.com	PROJECT NUMBER: DATE: DRAWN BY: CHECKED BY:	REVISIONS: 02.23.2023 FIRST SUBMITTAL COMMENTS	
--------------------------------	---	---	--	--	--	--

THE ABOVE RENDERING, TECHNICAL DRAWINGS AND THE PROPERTY OF PORTUNDO PEROTTI ARCHITECTS, INC. NO PART THEREOF SHALL BE COPIED, REPRODUCED OR OTHERWISE USED WITHOUT THE WRITTEN CONSENT OF THE ARCHITECT.



01 ——— COLOR RENDERING (WEST)

SHEET A-403 OF 0 COPYRIGHT 2020	TITLE COLOR RENDER ELEVATIONS SCALE	OWNER ROBERT KEITH 218 MERRAIN ROAD, PALM BEACH, FL 33480	MERRAIN ROAD RESIDENCE 218 MERRAIN ROAD, PALM BEACH, FLORIDA 33480	ARCHITECTS PORTUONDO PEROTTI ARCHITECTS INC. Residential Planning, Interior Design 577 S. US Highway 1, Suite 200, Palm Beach, FL 33480 Tel: 561.833.1100 Fax: 561.833.1101 http://www.portundo-perotti.com	PROJECT NUMBER DATE DRAWN BY: CHECKED BY:	REVISIONS:
---	--	--	--	---	--	------------



ARCOM CASE #
ARC-23-038

01 ——— ARCHITECTURAL RENDER (NORTH)

SHEET A-404 OF 0 COPYRIGHT 2020	TITLE ARCHITECTURAL RENDER SCALE	OWNER ROBERT KEITH 218 MERRAIN ROAD, PALM BEACH, FL, 33480	ARCHITECTS PORTUONDO PEROTTI ARCHITECTS INC. Residential Planning & Interior Design 577 S. US Highway 1, Suite 100, Palm Beach, FL 33480 Tel: 561.833.1111 Fax: 561.833.1112 http://www.portundo-perotti.com	PROJECT NUMBER DATE DRAWN BY: CHECKED BY:	REVISIONS:	
---	--	---	--	--	------------	--

THIS ARCHITECTURAL RENDERING IS THE PROPERTY OF PORTUONDO PEROTTI ARCHITECTS INC. AND MAY BE REPRODUCED OR TRANSMITTED IN ANY FORM OR BY ANY MEANS, WITHOUT PERMISSION IN WRITING FROM PORTUONDO PEROTTI ARCHITECTS INC.



ARCOM CASE #
ARC-23-038

01 ——— ARCHITECTURAL RENDER (EAST)

SHEET A-405 OF 0 COPYRIGHT 2020	TITLE ARCHITECTURAL RENDER SCALE	OWNER ROBERT KEITH 218 MERRAIN ROAD, PALM BEACH, FL, 33480	ARCHITECTS PORTUONDO PEROTTI ARCHITECTS INC. 577 S. US Highway 1, Suite 200, West Palm Beach, FL 33411 Tel: 561.833.1100 Fax: 561.833.1101 www.portundo-perotti.com	PROJECT NUMBER DATE DRAWN BY: CHECKED BY:	REVISIONS:
---	--	---	--	--	------------



ARCOM CASE #
ARC-23-038

01 — ARCHITECTURAL RENDER (SOUTH)

SHEET A-406 OF 0 COPYRIGHT 2020	TITLE: ARCHITECTURAL RENDER SCALE:	OWNER ROBERT KEITH 218 MERRAIN ROAD, PALM BEACH, FL 33480	ARCHITECTS PORTUONDO PEROTTI ARCHITECTS INC. Residential Planning & Interior Design 5777 S.W. 19th Street, Fort Lauderdale, FL 33311 USA Tel: 754.350.1100 Fax: 754.350.1918 http://www.portundo-peoib.com	PROJECT NUMBER DATE DRAWN BY: CHECKED BY:	REVISIONS:
---	---------------------------------------	--	--	--	------------

THE ABOVE FORMAT, TECHNIQUE AND DESIGN ARE THE PROPERTY OF PORTUONDO PEROTTI ARCHITECTS INC. AND MUST BE KEPT IN CONFIDENCE BY THE ARCHITECT



ARCOM CASE #
ARC-23-038

01 ——— ARCHITECTURAL RENDER (WEST)

SHEET A-407 OF 0 COPYRIGHT 2020	TITLE: ARCHITECTURAL RENDER SCALE:	OWNER ROBERT KEITH 218 MERRAIN ROAD, PALM BEACH, FL, 33480	PROJECT NAME MERRAIN ROAD RESIDENCE 218 MERRAIN ROAD, PALM BEACH, FLORIDA 33480	ARCHITECTS PORTUONDO PEROTTI ARCHITECTS INC. Residential Planning, Interior Design 5777 S. US Highway 1, Suite 100, USA Palm Beach, FL 33480 Tel: 561.833.3333 http://www.portundo-perotti.com	PROJECT NUMBER DATE DRAWN BY: CHECKED BY:	REVISIONS:
---	---------------------------------------	---	---	---	--	------------



ARCOM CASE #
ARC-23-038

SHEET
A-408
OF

TITLE
INTERIOR - EXTERIOR
DIALOGUE
SCALE


OWNER
ROBERT KEITH
218 MERRAIN ROAD, PALM BEACH, FL 33480

MERRAIN ROAD RESIDENCE
218 MERRAIN ROAD,
PALM BEACH, FLORIDA 33480

ARCHITECTS
PORTUONDO PEROTTI ARCHITECTS INC.
Residential Planning Interior Design
577 S. US Highway 1, Suite 200, Palm Beach, FL 33480
Tel: 561.832.3825 Fax: 561.832.3826
http://www.portundo-perotti.com

PROJECT NUMBER
DATE
DRAWN BY:
CHECKED BY:

REVISIONS
02.23.2023
FIRST SUBMITTAL COMMENTS

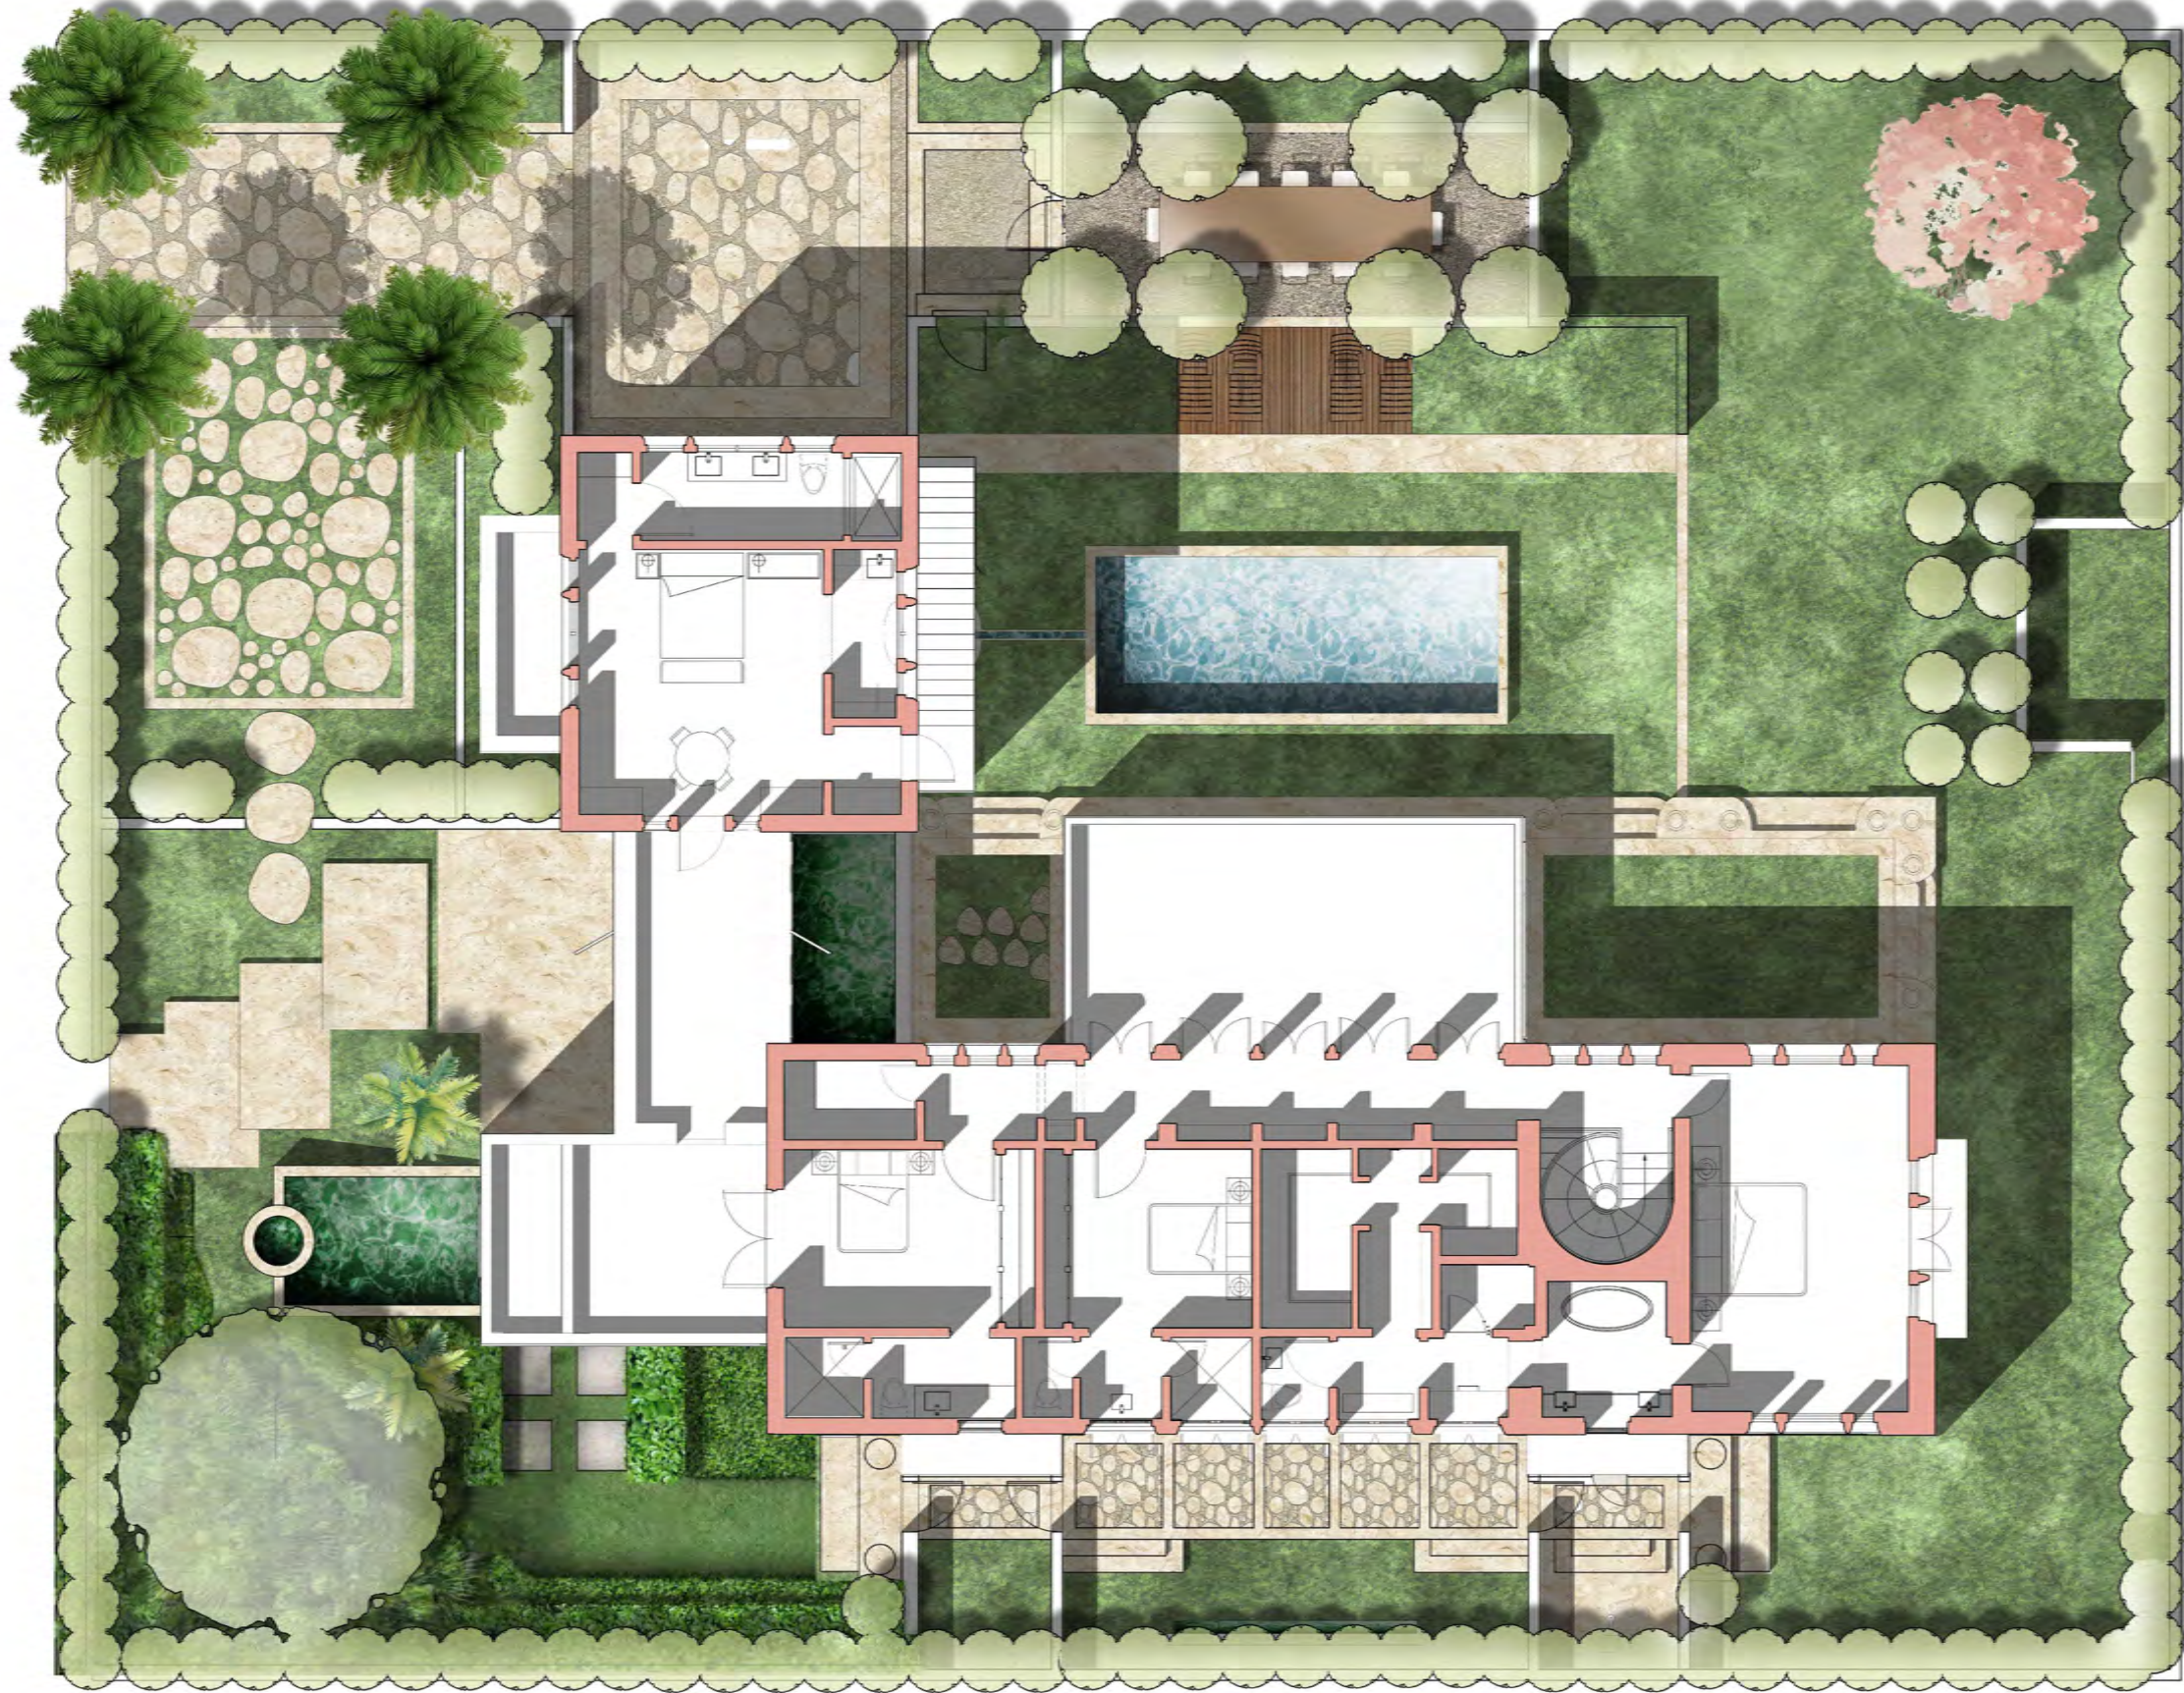

ARCOM CASE #
ARC-23-038

SHEET
A-409
OF
COPYRIGHT 2020

TITLE
**INTERIOR - EXTERIOR
DIALOGUE**
SCALE

OWNER
ROBERT KEITH
218 MERRAIN ROAD, PALM BEACH, FL 33480


MERRAIN ROAD RESIDENCE
218 MERRAIN ROAD,
PALM BEACH, FLORIDA 33480

ARCHITECTS
PORTUONDO PEROTTI ARCHITECTS INC.
Residential Planning Interior Design
577 S. US Highway 1, Palm Beach, FL 33480
Tel: 561.833.1414
http://www.portundo-perotti.com

PROJECT NUMBER
DATE
DRAWN BY
CHECKED BY:

REVISIONS
02.23.2023
FIRST SUBMITTAL COMMENTS

THE ABOVE FORMAT, TECHNIQUE AND DESIGN ARE THE PROPERTY OF PORTUONDO PEROTTI ARCHITECTS INC. AND MUST BE KEPT IN CONFIDENCE AND NOT REPRODUCED OR USED IN ANY MANNER WITHOUT THE WRITTEN CONSENT OF THE ARCHITECT

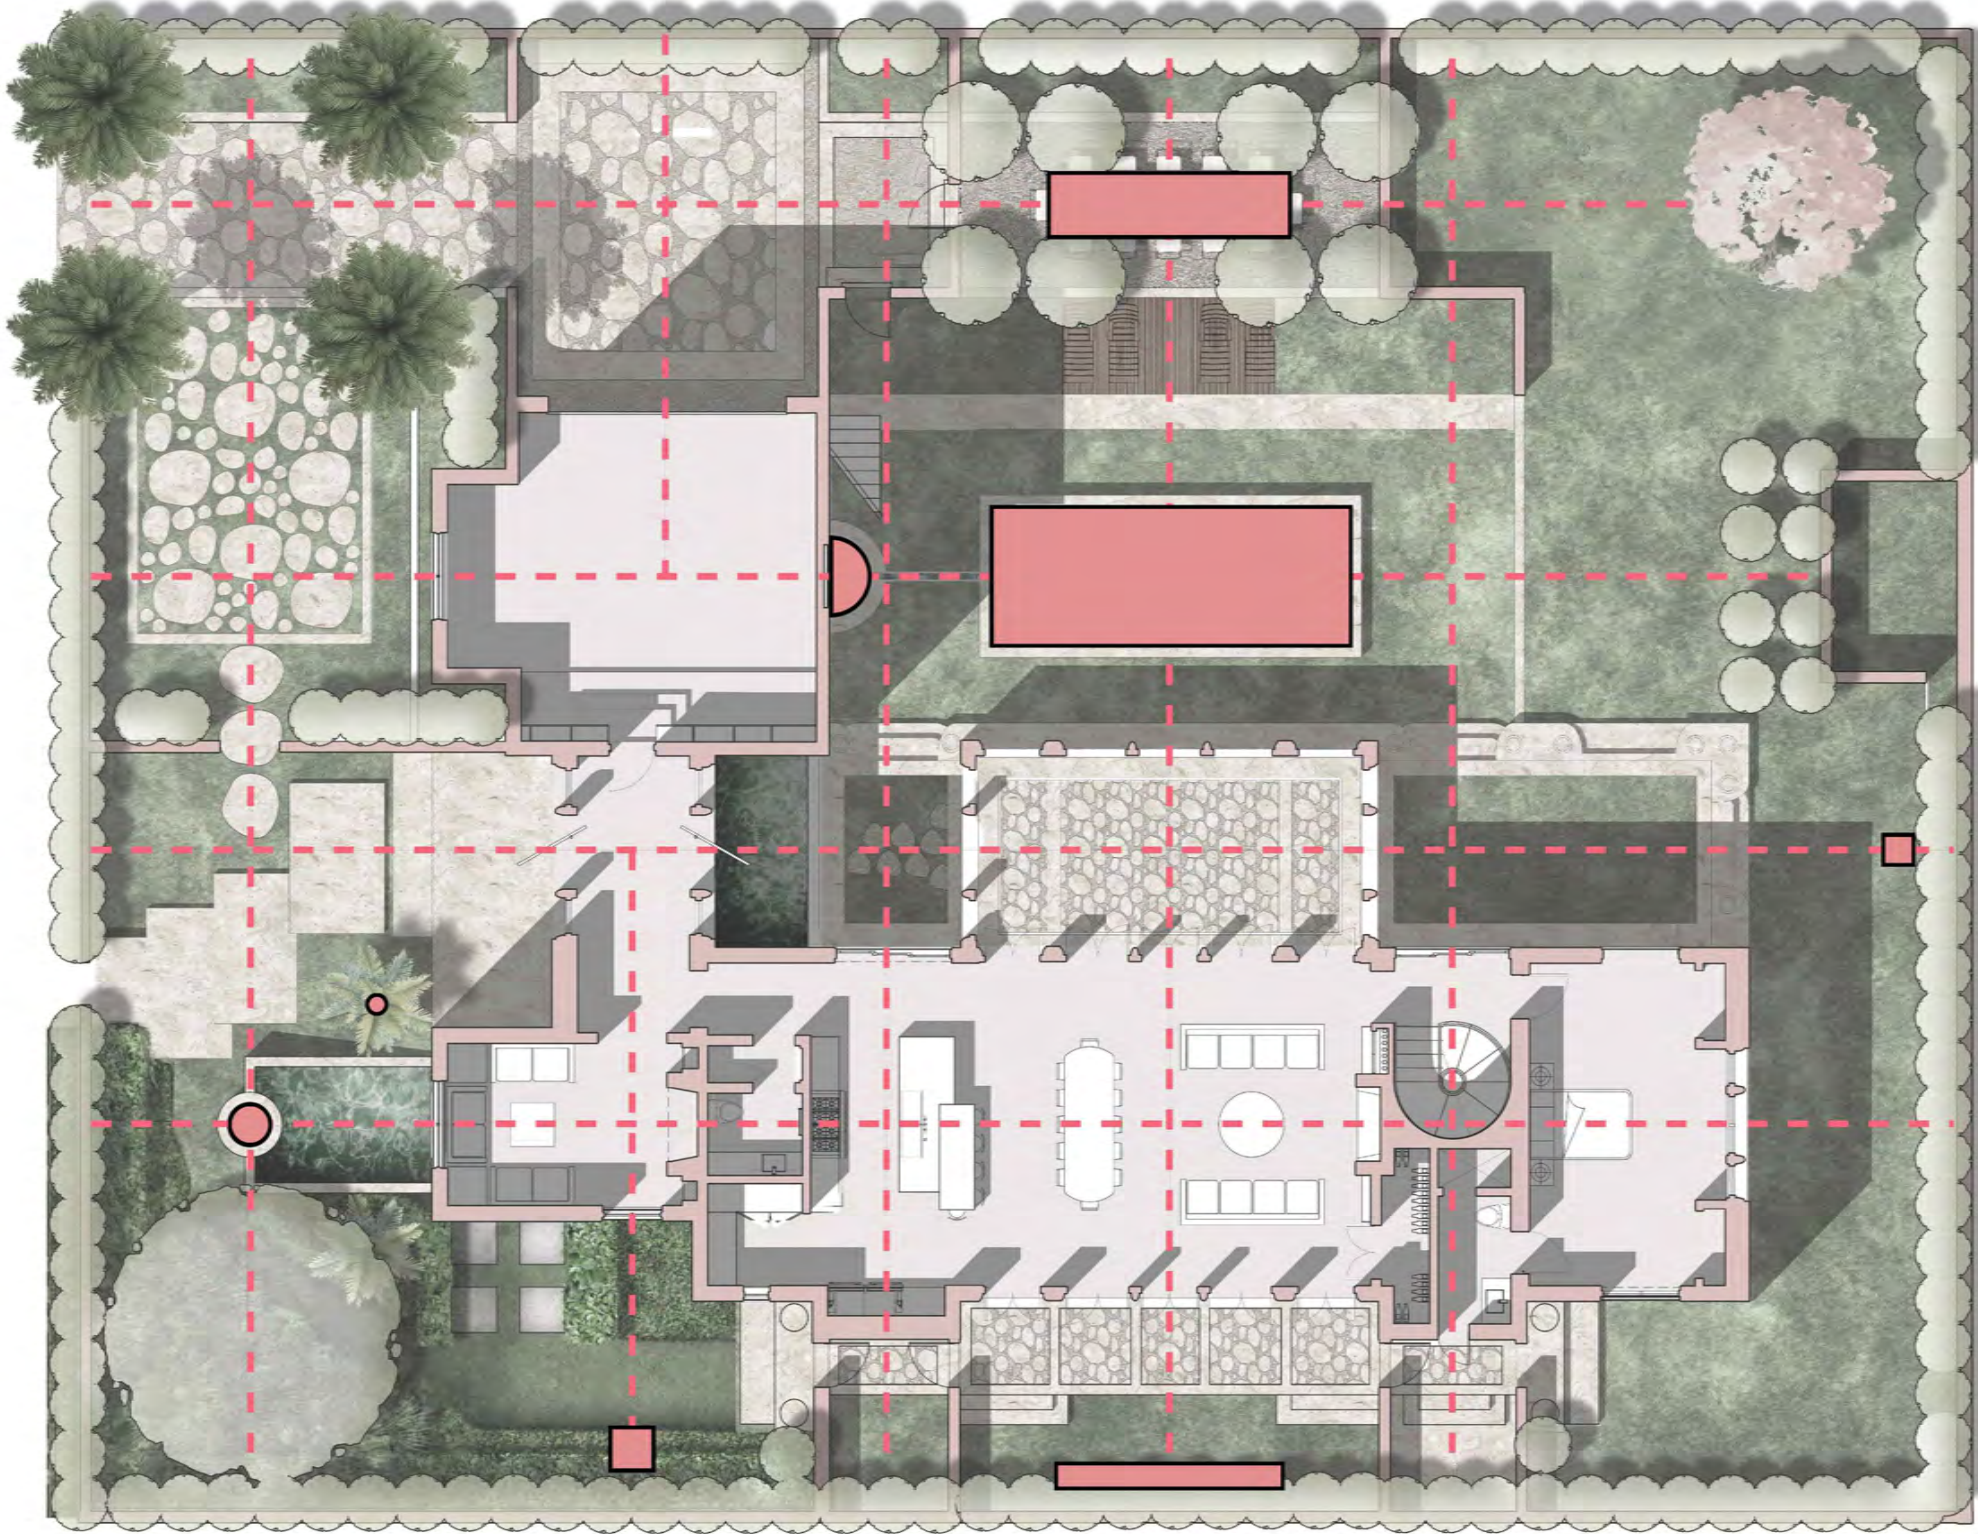


01 GARDENS FRAMING ART AND ARCHITECTURE

ARCOM CASE #
ARC-23-038

SHEET A-409.1 OF 2	TITLE: SITE DIAGRAMS SCALE: 1" = 10'-0"	OWNER ROBERT KEITH 218 MERRAIN ROAD, PALM BEACH, FL, 33480	PROJECT NAME MERRAIN ROAD RESIDENCE 218 MERRAIN ROAD, PALM BEACH, FLORIDA 33480	ARCHITECTS PORTUONDO PEROTTI ARCHITECTS INC. Architecture Planning Interior Design 517 17 S.W. 8th Street, Miami, Florida 33144, USA Tel: (305) 260-9331, Fax: (305) 260-9318 http://www.portundoperotti.com	PROJECT NUMBER DATE DRAWN BY: CHECKED BY:	REVISIONS
------------------------------------	---	---	---	--	--	-----------

THE ABOVE DRAWING, TECHNIQUES AND INFORMATION ARE THE PROPERTY OF PORTUONDO PEROTTI ARCHITECTS INC. NO PART MAY BE REPRODUCED OR TRANSMITTED IN ANY FORM OR BY ANY MEANS, WITHOUT THE WRITTEN CONSENT OF THE ARCHITECT.

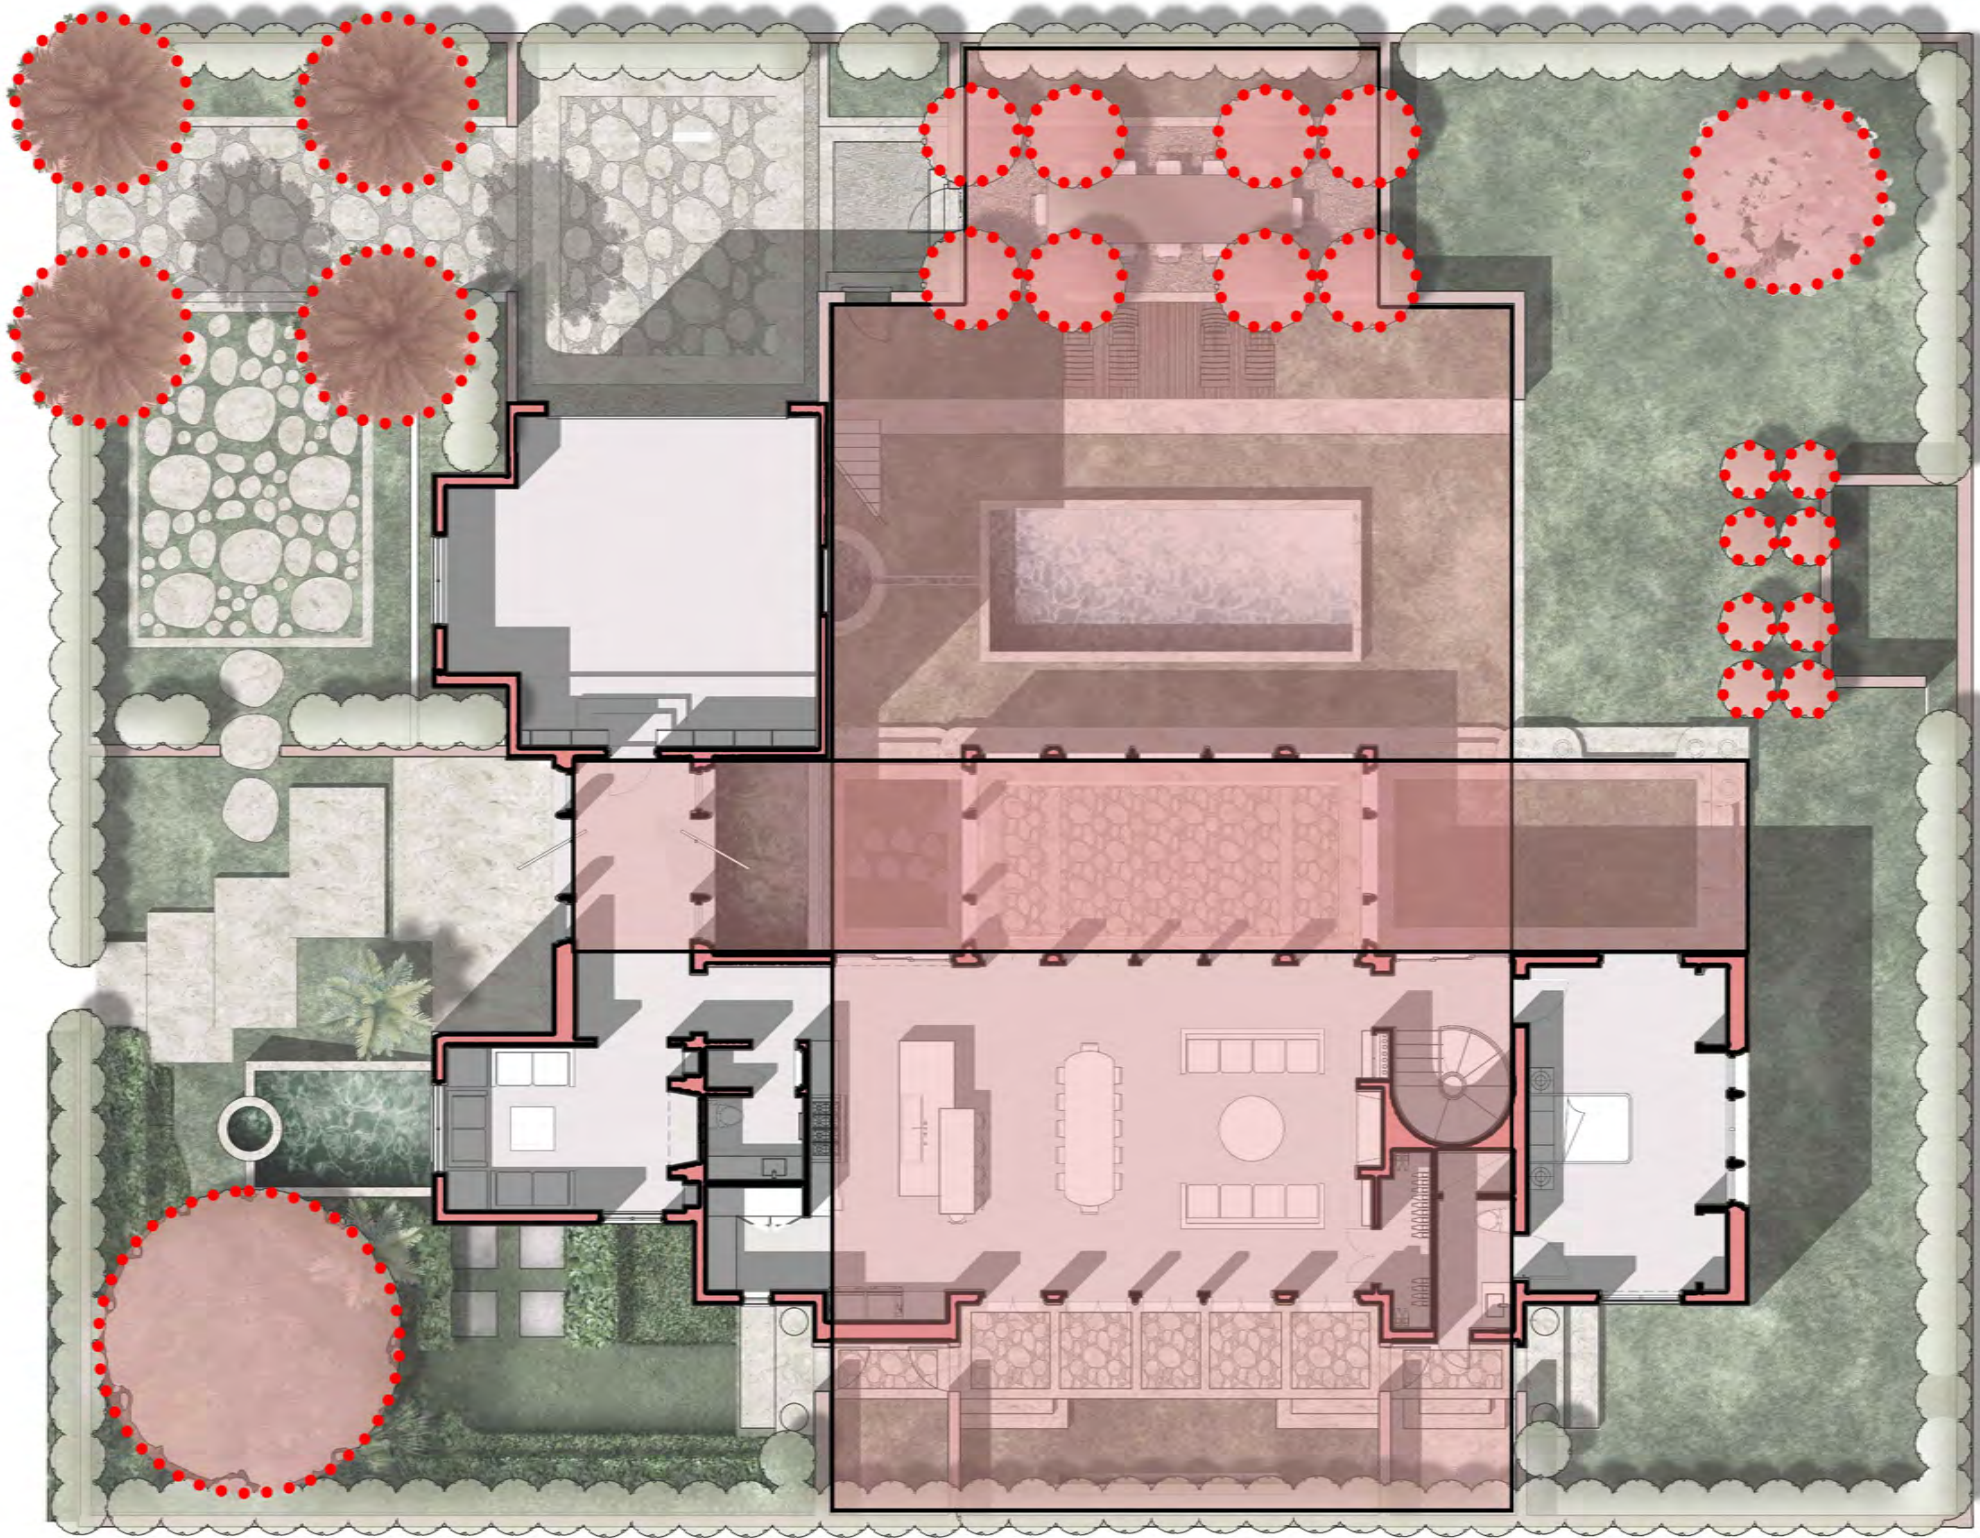

01

GARDEN ROOMS

ARCOM CASE #
ARC-23-038

SHEET A-409.2 OF 2	TITLE SITE DIAGRAM SCALE	OWNER ROBERT KEITH 218 MERRAIN ROAD, PALM BEACH, FL, 33480	MERRAIN ROAD RESIDENCE 218 MERRAIN ROAD, PALM BEACH, FLORIDA 33480	ARCHITECTS PORTUONDO PEROTTI ARCHITECTS INC. Architecture Planning Interior Design 517 17 S.W. 88 Street, Miami, Florida 33144, USA Tel: (305) 260-9331, Fax: (305) 260-9318 http://www.portundoperotti.com	PROJECT NUMBER DATE DRAWN BY: CHECKED BY:	REVISIONS
------------------------------------	-----------------------------	---	--	---	--	-----------

THE ABOVE DRAWING, TECHNICAL DRAWINGS, AND INFORMATION IS THE PROPERTY OF PORTUONDO PEROTTI ARCHITECTS INC. AND IS NOT TO BE REPRODUCED OR TRANSMITTED IN ANY FORM OR BY ANY MEANS, WITHOUT THE WRITTEN CONSENT OF THE ARCHITECT.



SHEET
A-410
OF

© COPYRIGHT 2020

TITLE
3-D FRONT RENDER

SCALE
N.T.S.

OWNER
ROBERT KEITH

218 MERRAIN ROAD, PALM BEACH, FL. 33480

MERRAIN ROAD RESIDENCE

218 MERRAIN ROAD,
PALM BEACH, FLORIDA 33480

ARCHITECTS
PORTUONDO PEROTTI ARCHITECTS INC.
Architecture • Planning • Interior Design
5717 53rd Street, Miami, Florida 33144, USA
Tel: +1 305 438 2302 Fax: +1 305 438 2314
http://www.portondo-perotti.com

PROJECT NUMBER:
DATE:
DRAWN BY:
CHECKED BY:
REVISIONS:



SHEET
A-411
OF

TITLE
3-D PEAR RENDER

SCALE
N.T.S.

OWNER

ROBERT KEITH

218 MERRAIN ROAD, PALM BEACH, FL. 33480

MERRAIN ROAD RESIDENCE

218 MERRAIN ROAD,
PALM BEACH, FLORIDA 33480

ARCHITECTS

PORTUONDO PEROTTI ARCHITECTS INC.

5717 5th Street, Miami, Florida 33144, USA
Tel: +1 305 438 2301
http://www.portondo-perotti.com


PROJECT NUMBER:

DATE:

DRAWN BY:

CHECKED BY:

REVISIONS:

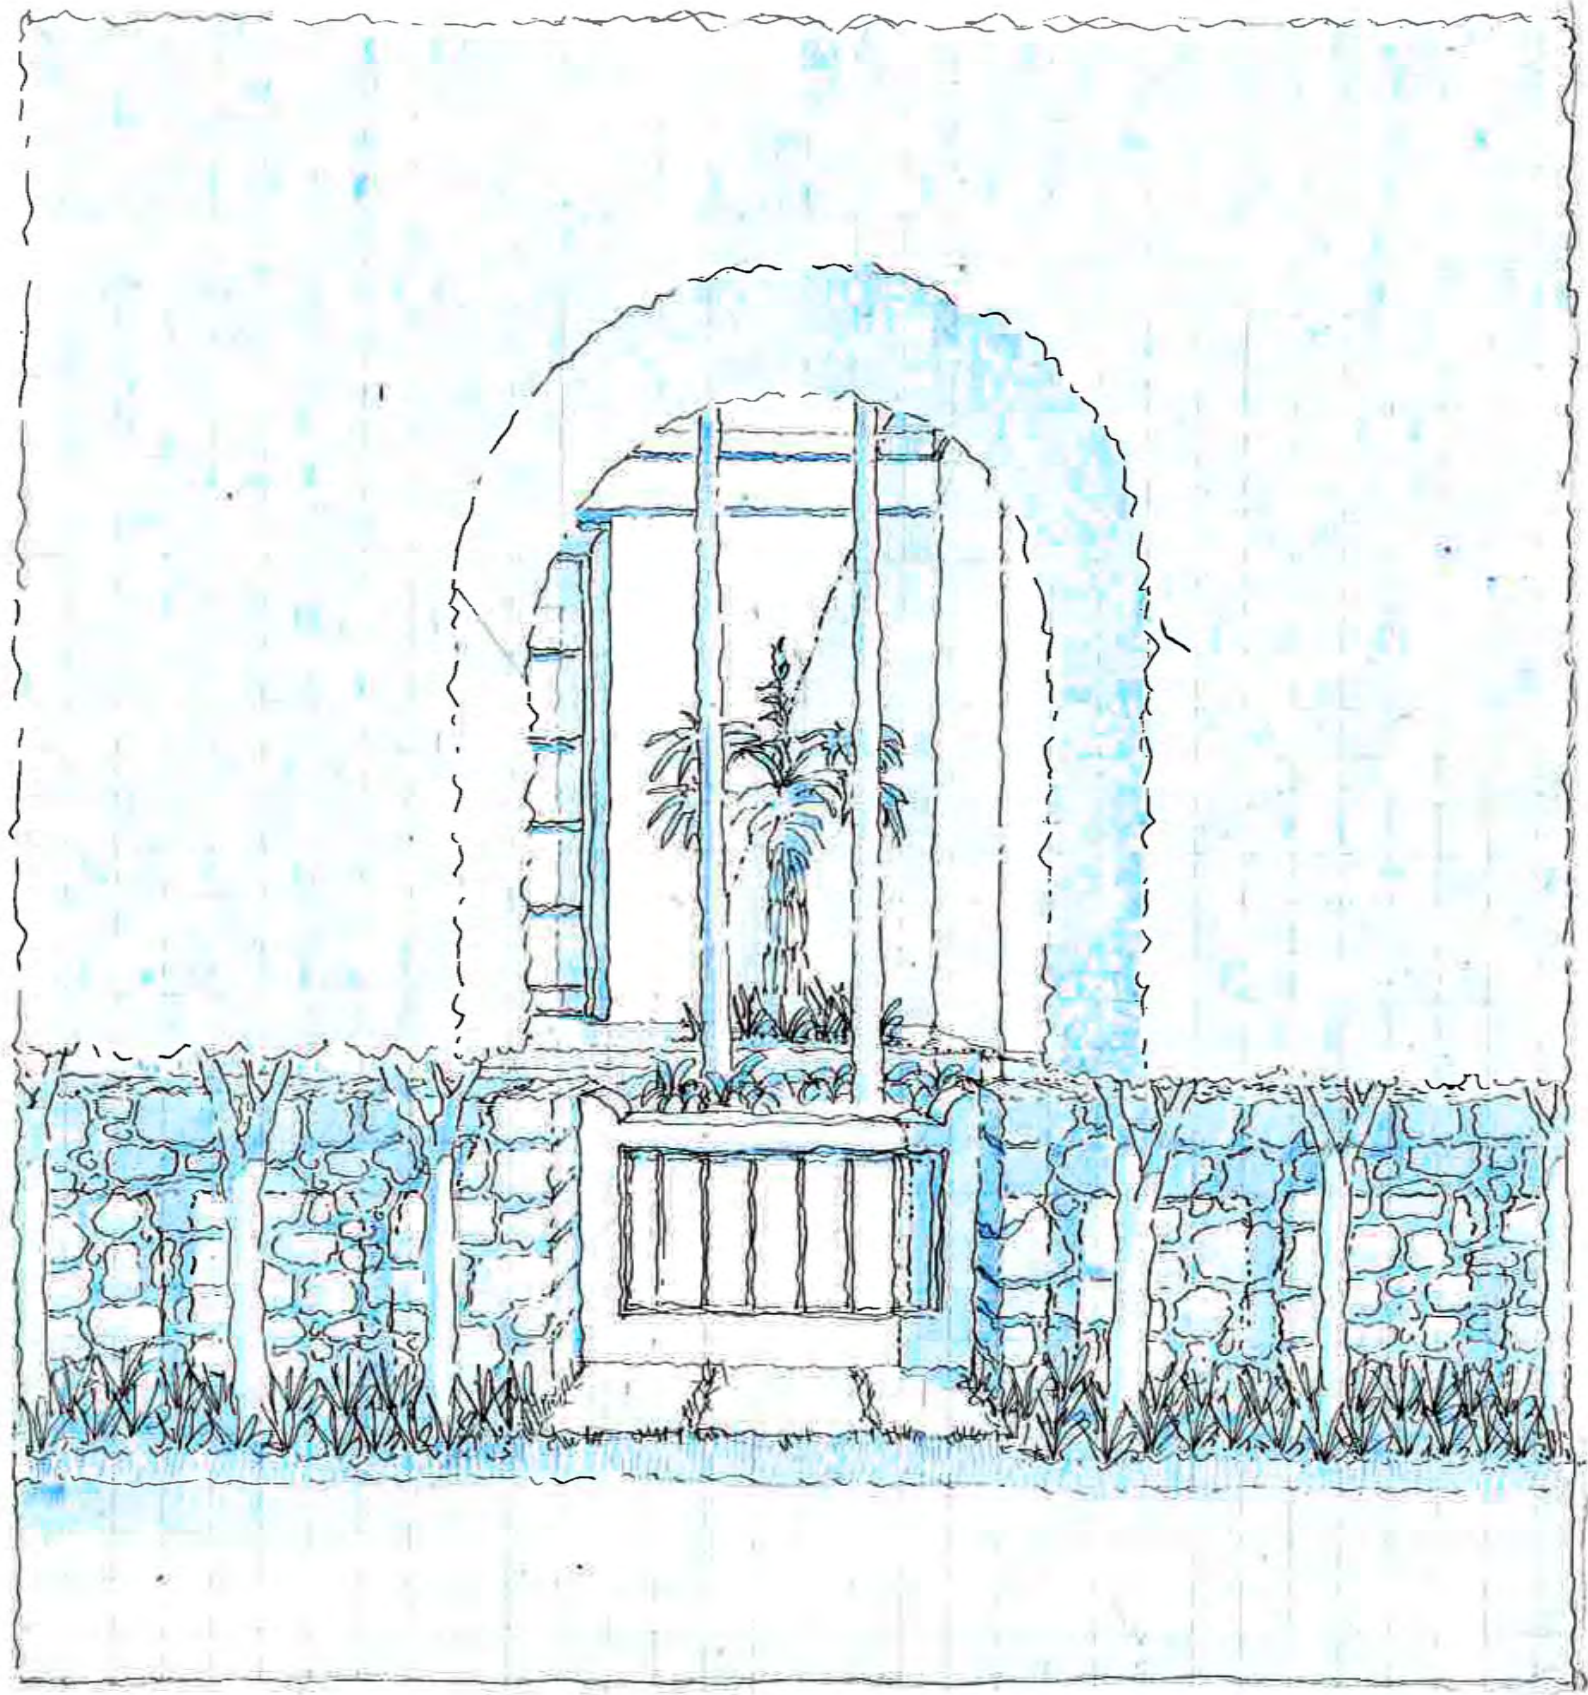

ARCOM CASE #
ARC-23-038

SHEET
A-412
OF

TITLE: RENDERED SKETCHES
FRONT GATE
SCALE:

OWNER
ROBERT KEITH
218 MERRAIN ROAD, PALM BEACH, FL, 33480

MERRAIN ROAD RESIDENCE
218 MERRAIN ROAD,
PALM BEACH, FLORIDA 33480

ARCHITECTS
PORTUONDO PEROTTI ARCHITECTS INC.
Architecture Planning Interior Design
5717 S.W. 8th Street, Miami Beach 33144, USA
Tel: (305) 260-9331, Fax: (305) 260-9319
http://www.portuondoperotti.com

PROJECT NUMBER
DATE
DRAWN BY
CHECKED BY
REVISIONS



COM CASE #
RC-23-038

SHEET
A-413
OF


TITLE
RENDERED SKETCHES
FRONT YARD
SCALE

OWNER
ROBERT KEITH
218 MERRAIN ROAD, PALM BEACH, FL, 33480

MERRAIN ROAD RESIDENCE
218 MERRAIN ROAD,
PALM BEACH, FLORIDA 33480

ARCHITECTS
PORTUONDO PEROTTI ARCHITECTS INC.
Architecture Planning Interior Design
5717 S.W. 88 Street, Miami, Florida 33144, USA
Tel: (305) 280-9331, Fax: (305) 280-9319
http://www.portondoperotti.com

PROJECT NUMBER
DATE
DRAWN BY
CHECKED BY
REVISIONS

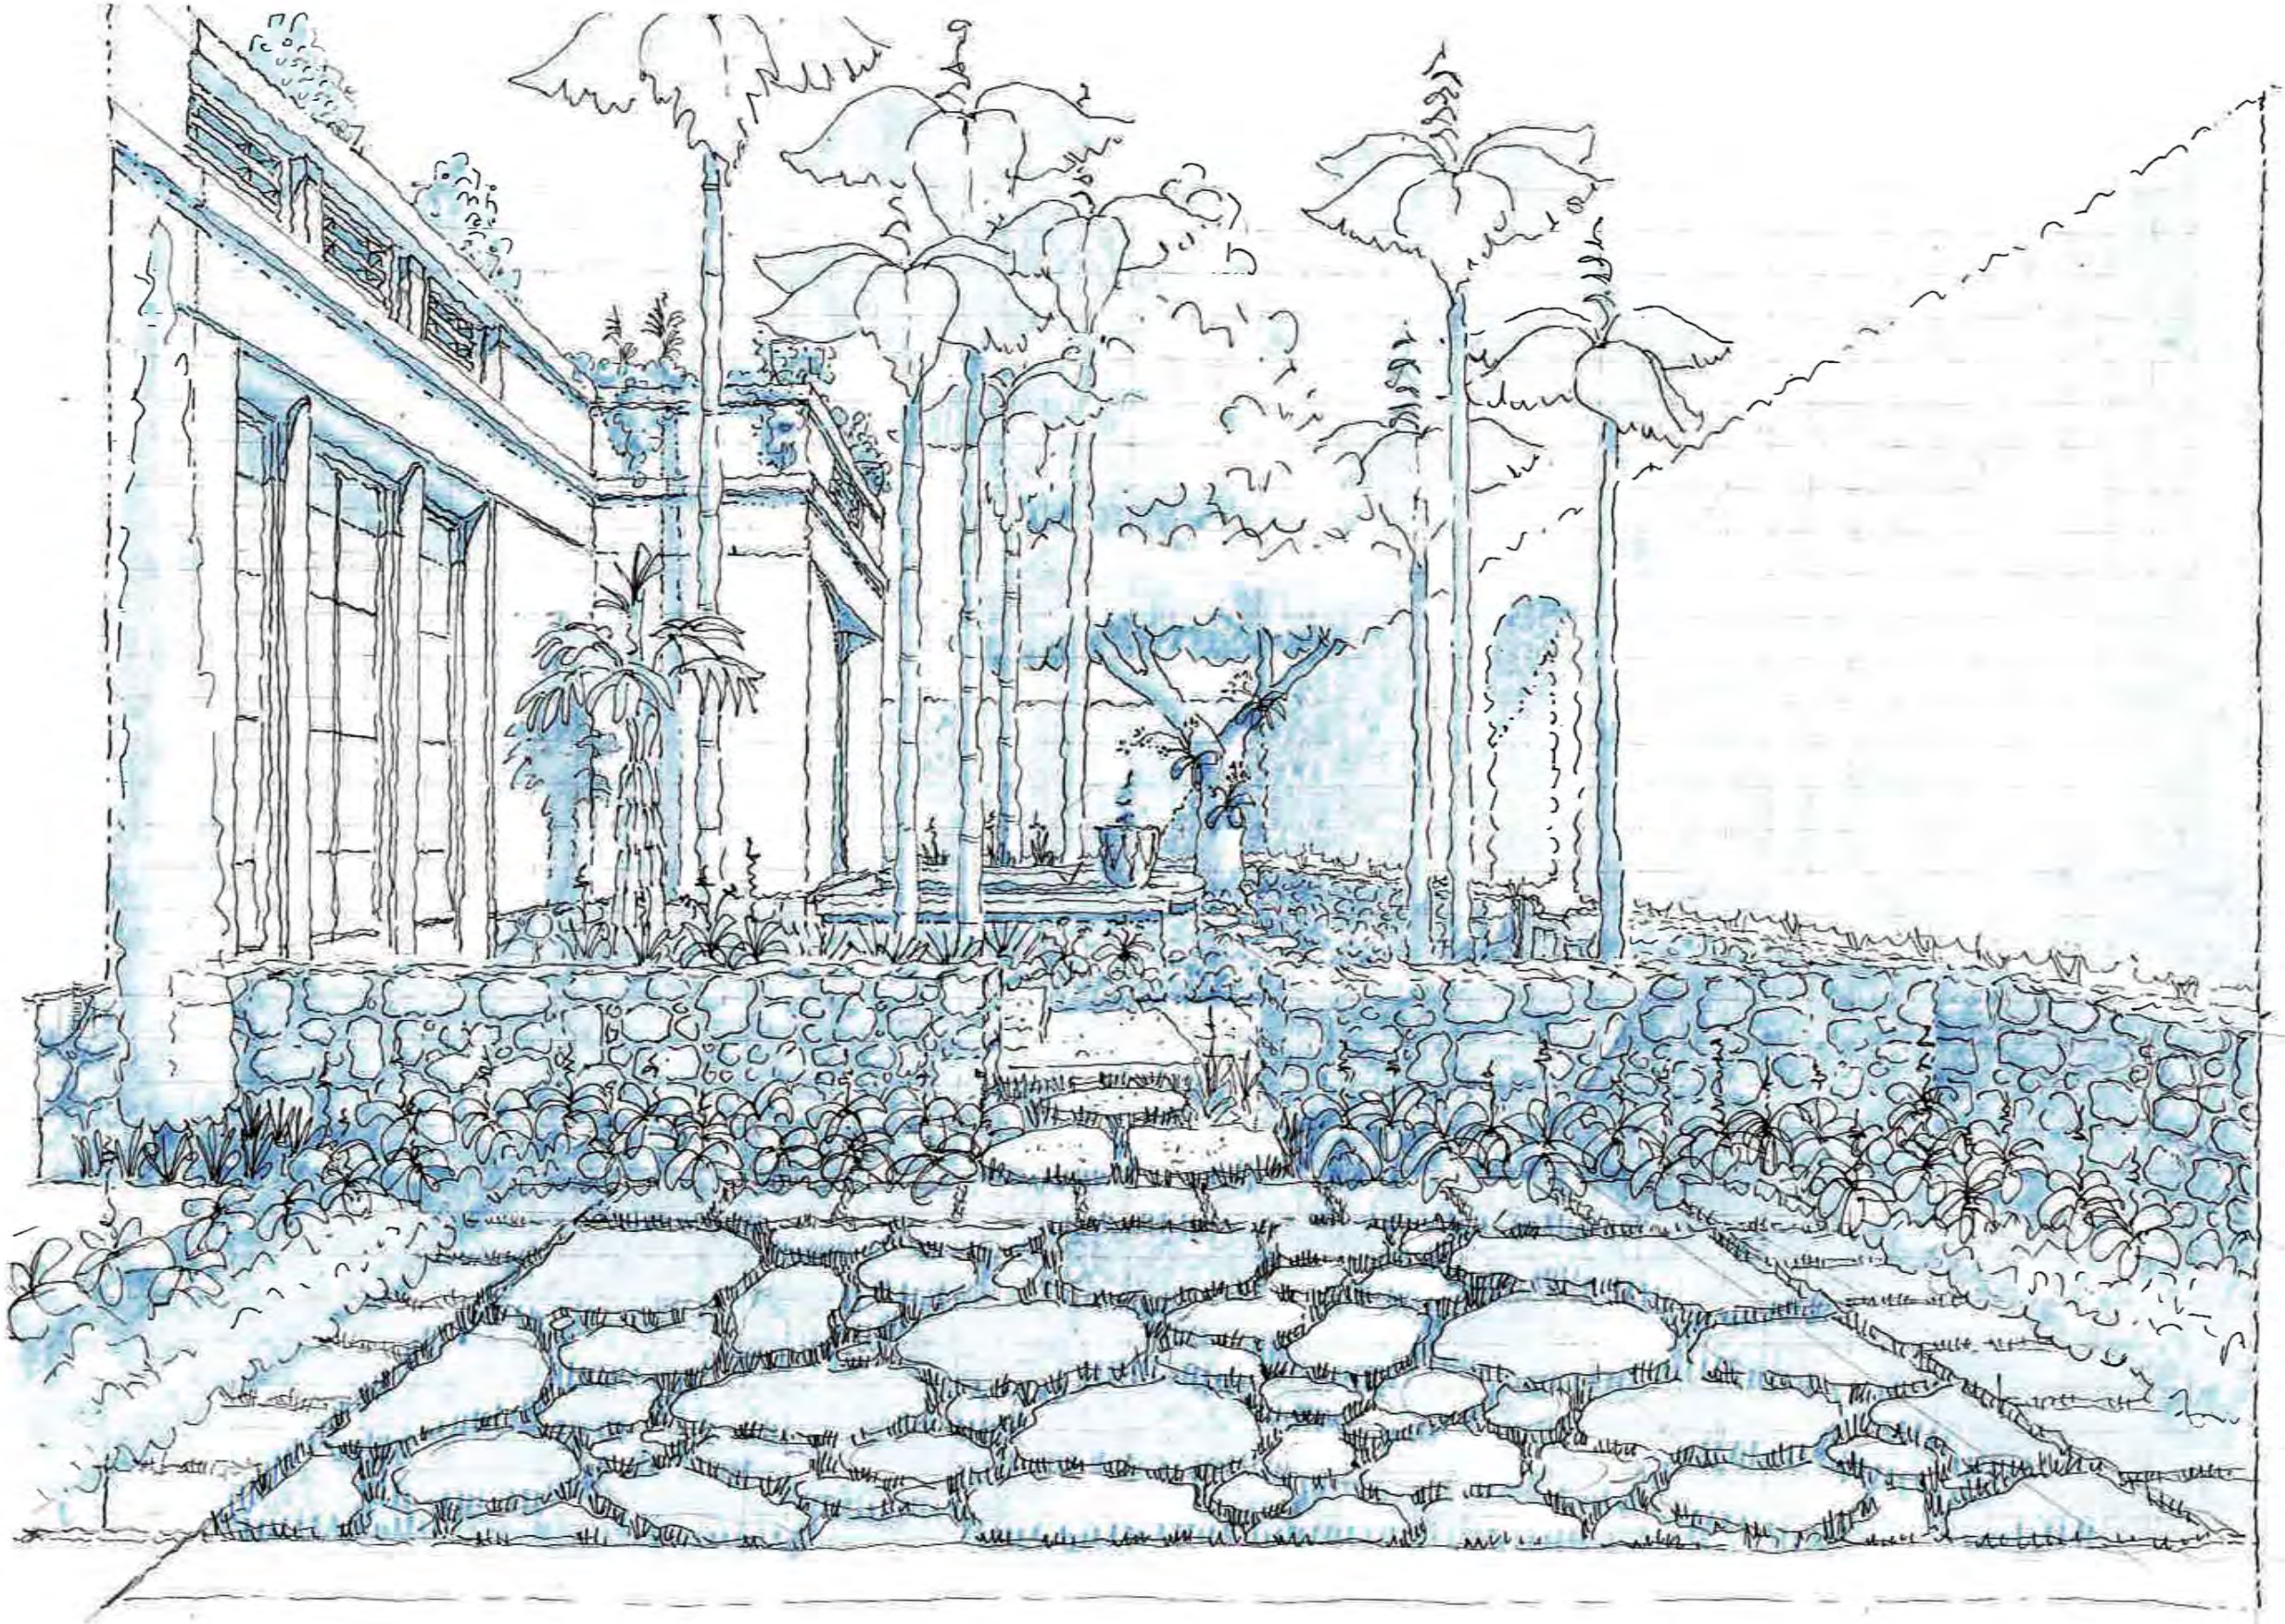

COM CASE #
ARC-23-038

SHEET
A-414
OF


TITLE
RENDERED SKETCHES
GUEST COURT
SCALE

OWNER
ROBERT KEITH
218 MERRAIN ROAD, PALM BEACH, FL, 33480

MERRAIN ROAD RESIDENCE
218 MERRAIN ROAD,
PALM BEACH, FLORIDA 33480

ARCHITECTS
PORTUONDO PEROTTI ARCHITECTS INC.
Architecture Planning Interior Design
5177 S.W. 88 Street, Miami, Florida 33144, USA
Tel: (305) 280-9331, Fax: (305) 280-9319
http://www.portondopetti.com


PROJECT NUMBER
DATE
DRAWN BY
CHECKED BY
REVISIONS

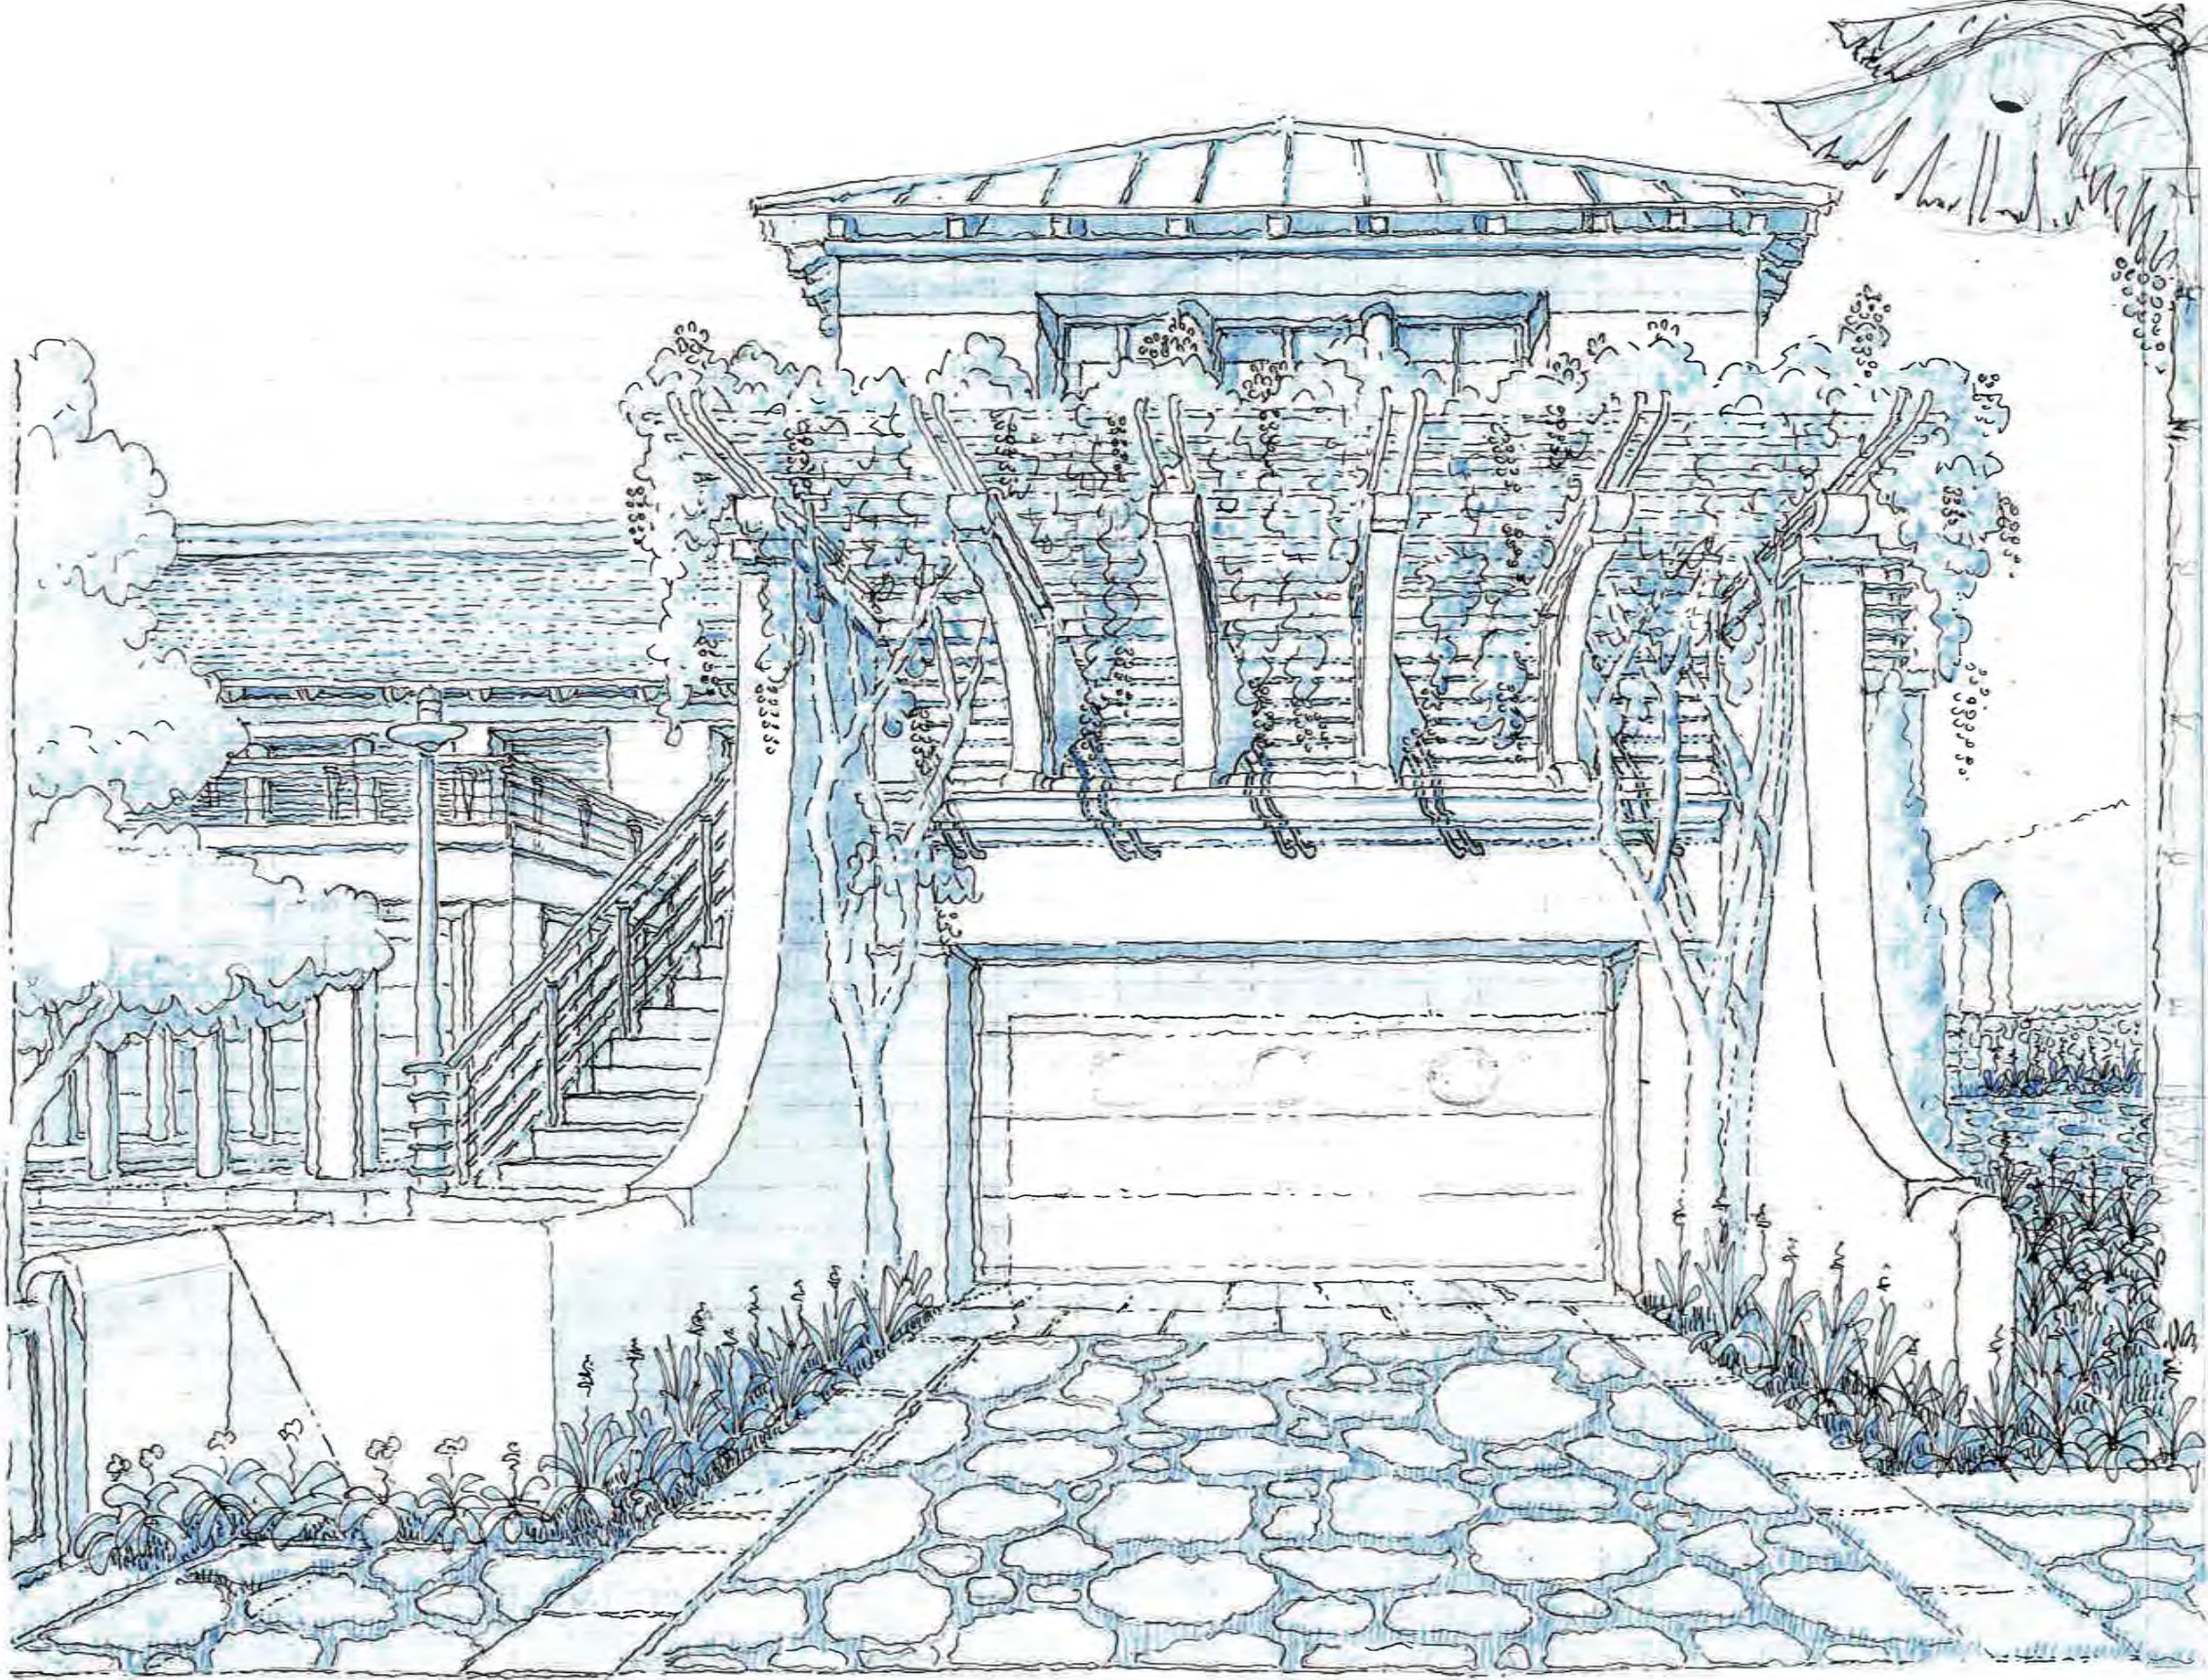

OM CASE #
C-23-038

SHEET A-415 OF	TITLE RENDERED SKETCHES GARAGE DOOR AND TRELLIS SCALE	OWNER ROBERT KEITH 218 MERRAIN ROAD, PALM BEACH, FL, 33480	MERRAIN ROAD RESIDENCE 218 MERRAIN ROAD, PALM BEACH, FLORIDA 33480	ARCHITECTS PORTUONDO PEROTTI ARCHITECTS INC. Architecture Planning Interior Design 5717 S.W. 88 Street, Miami, Florida 33144, USA Tel: (305) 280-9331, Fax: (305) 280-9318 http://www.portondoperotti.com	PROJECT NUMBER DATE DRAWN BY CHECKED BY	REVISIONS
-----------------------------	--	---	--	---	--	-----------

THE ABOVE DRAWING, TECHNIQUES AND INFORMATION IS THE PROPERTY OF PORTUONDO PEROTTI ARCHITECTS INC. NO PART THEREOF SHALL BE COPIED OR REPRODUCED IN ANY MANNER WITHOUT THE WRITTEN CONSENT OF THE ARCHITECT

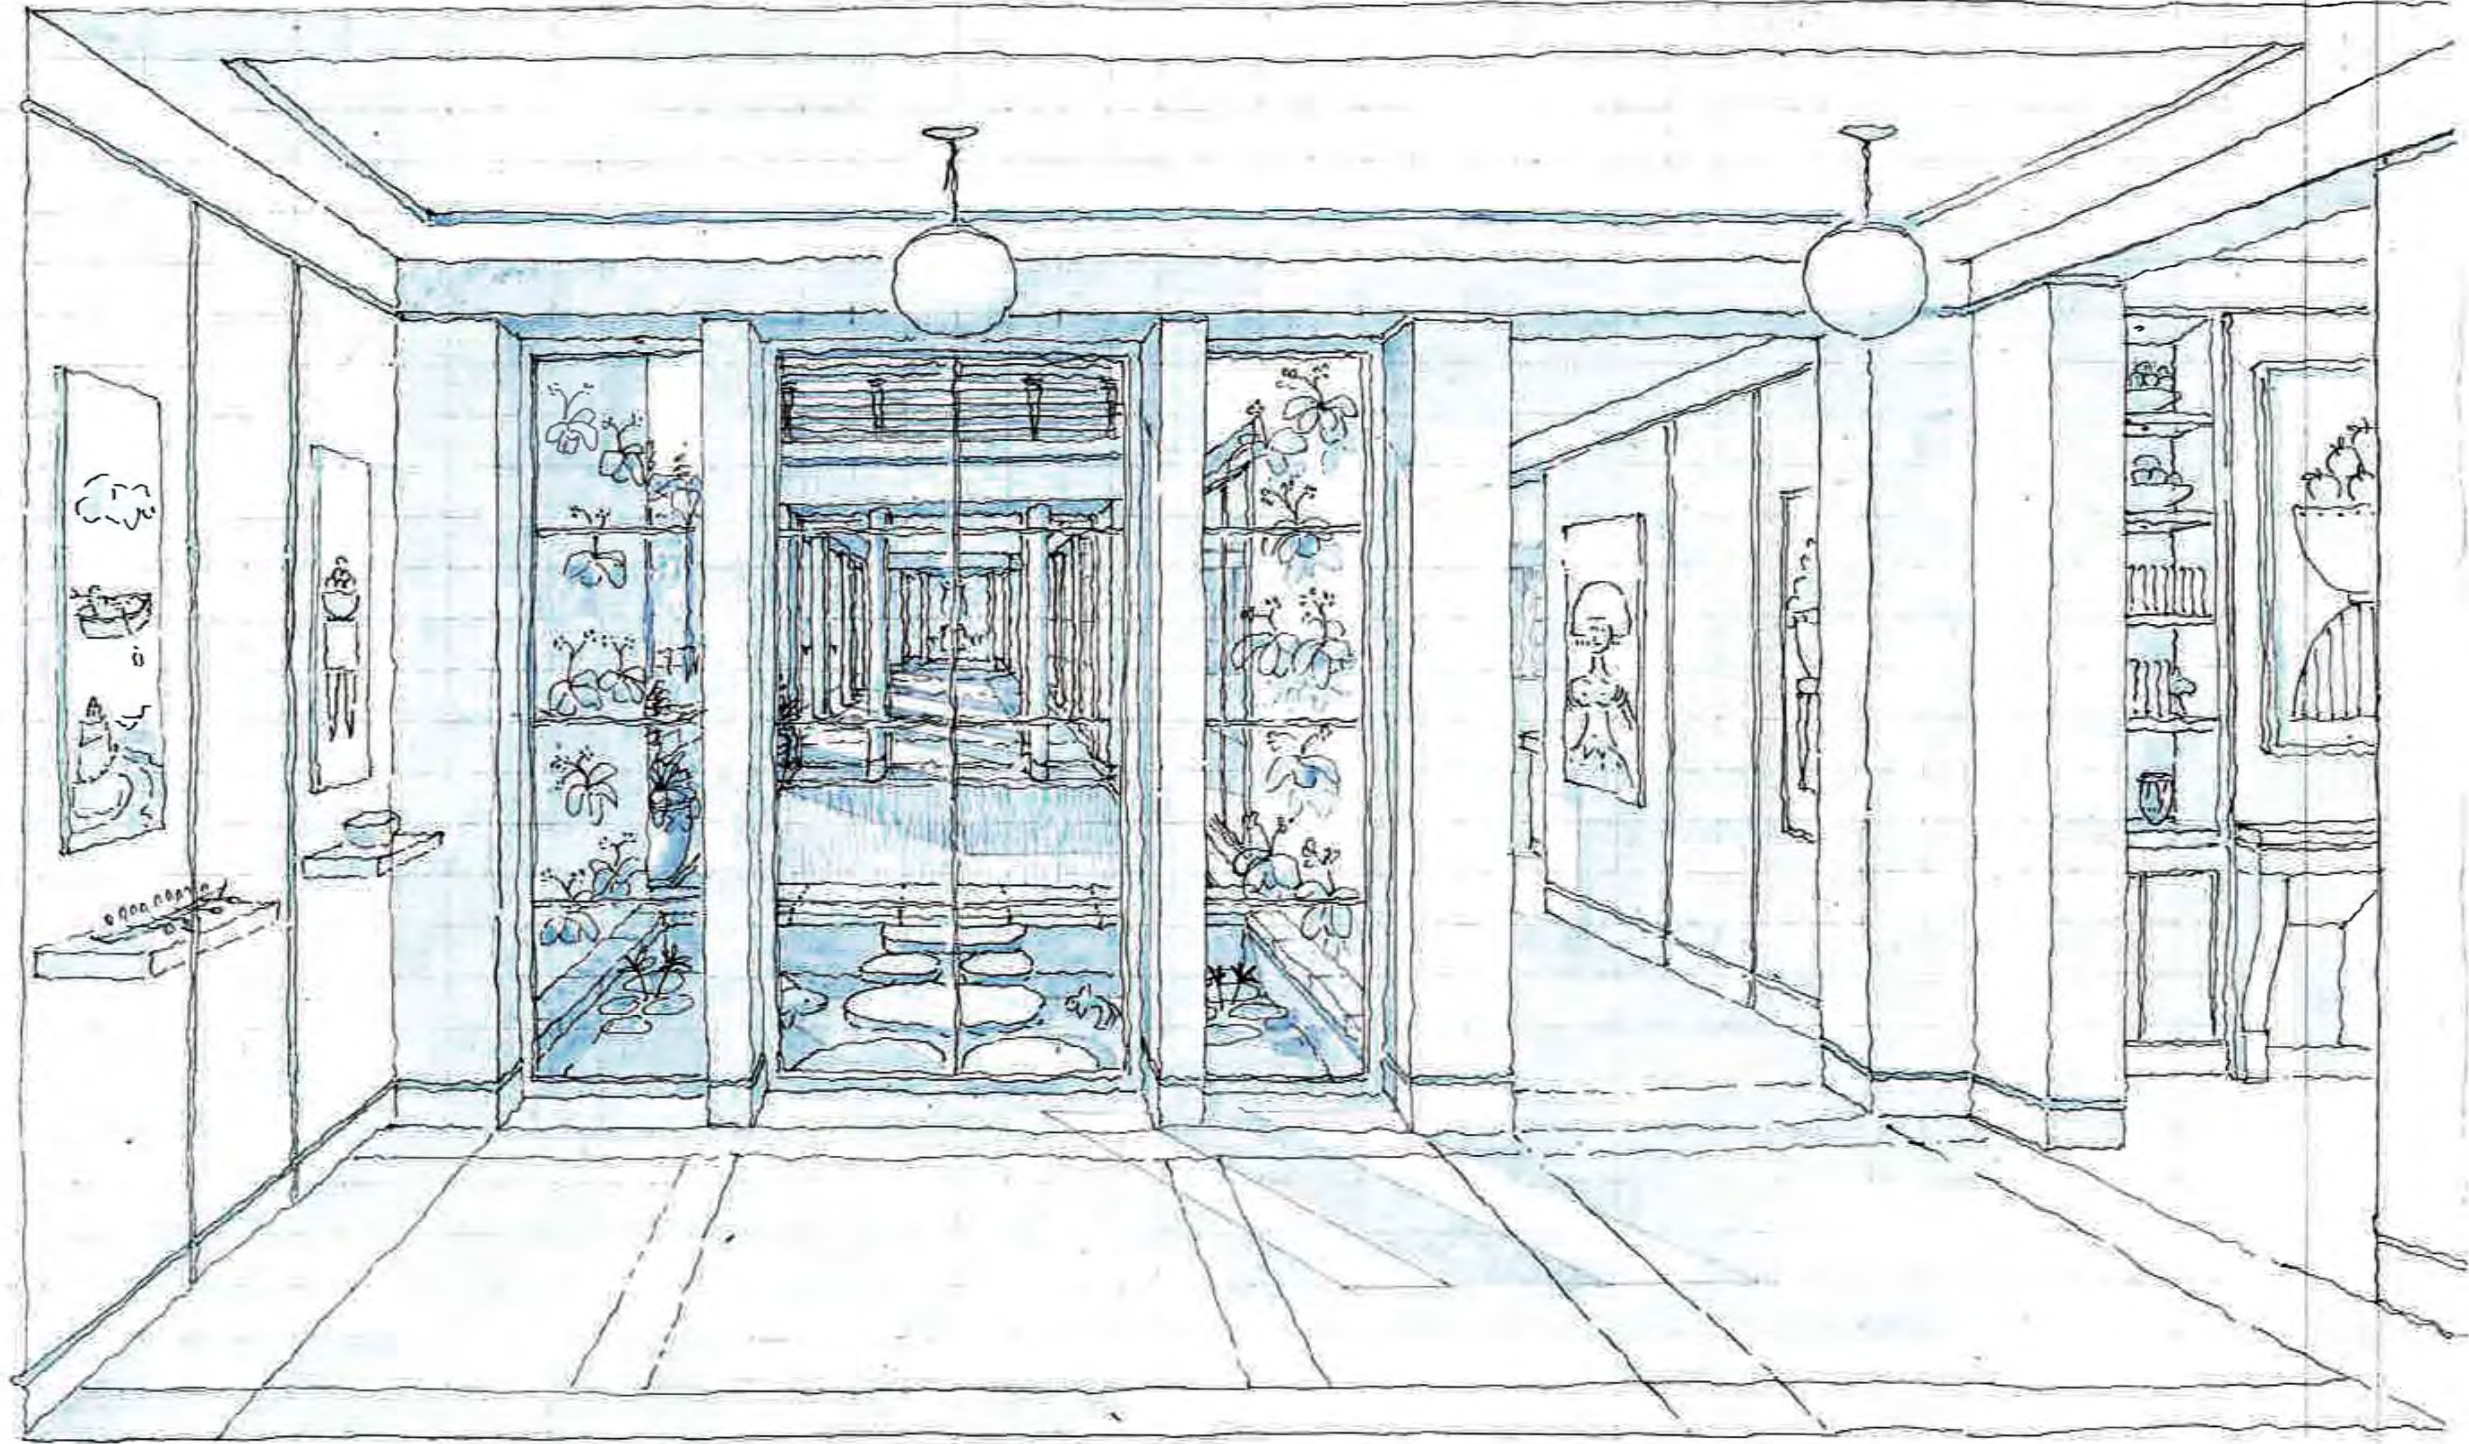

COM CASE #
RC-23-038

SHEET
A-416
OF


TITLE RENDERED SKETCHES
FOYER
SCALE

OWNER
ROBERT KEITH
218 MERRAIN ROAD, PALM BEACH, FL, 33480

MERRAIN ROAD RESIDENCE
218 MERRAIN ROAD,
PALM BEACH, FLORIDA 33480


ARCHITECTS
PORTUONDO PEROTTI ARCHITECTS INC.
Architecture Planning Interior Design
5171 S.W. 8th Street, Miami Beach, 33144, USA
Tel: (305) 260-9331, Fax: (305) 260-9319
http://www.portuondoperotti.com

PROJECT NUMBER
DATE
DRAWN BY
CHECKED BY
REVISIONS

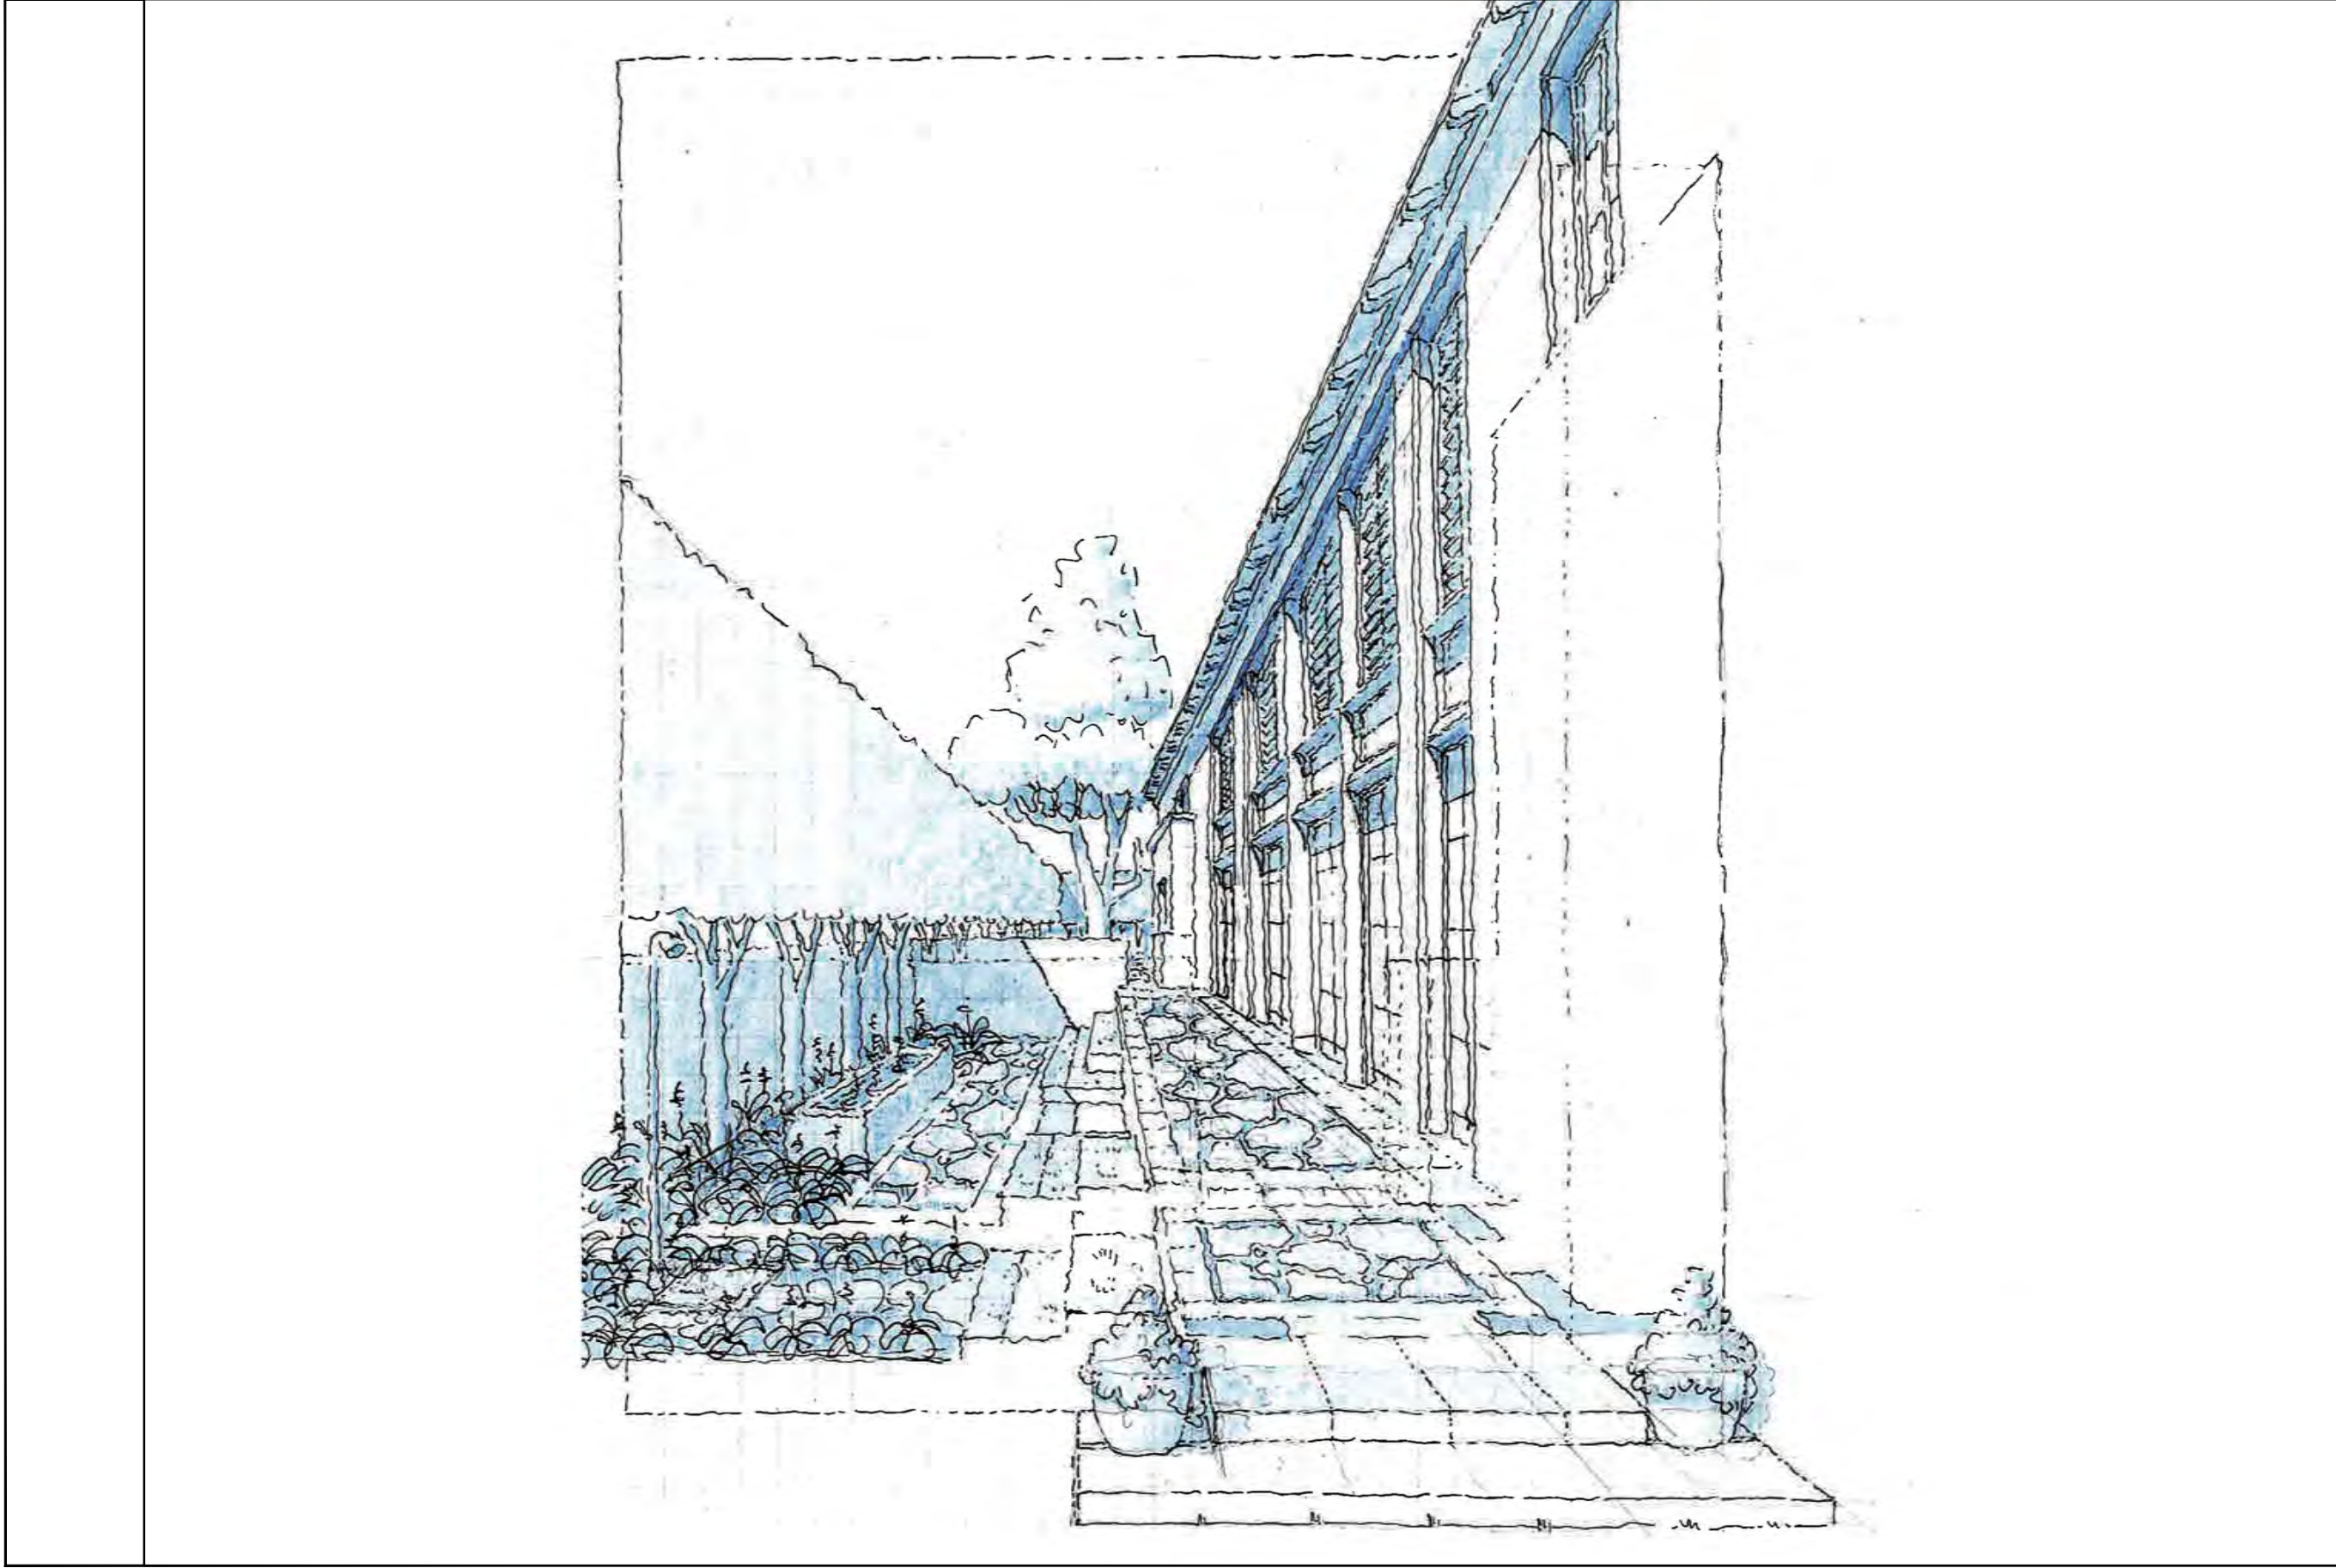


COM CASE #
RC-23-038

SHEET A-417 OF	TITLE RENDERED SKETCHES SIDE YARD SCALE	OWNER ROBERT KEITH 218 MERRAIN ROAD, PALM BEACH, FL, 33480	MERRAIN ROAD RESIDENCE 218 MERRAIN ROAD, PALM BEACH, FLORIDA 33480	ARCHITECTS PORTUONDO PEROTTI ARCHITECTS INC. Architecture Planning Interior Design 5717 S.W. 88 Street, Miami, Florida 33144, USA Tel: (305) 280-9331, Fax: (305) 280-9318 http://www.portuondoperotti.com	PROJECT NUMBER DATE DRAWN BY: CHECKED BY:	REVISIONS	
-----------------------------	--	---	--	--	--	-----------	--

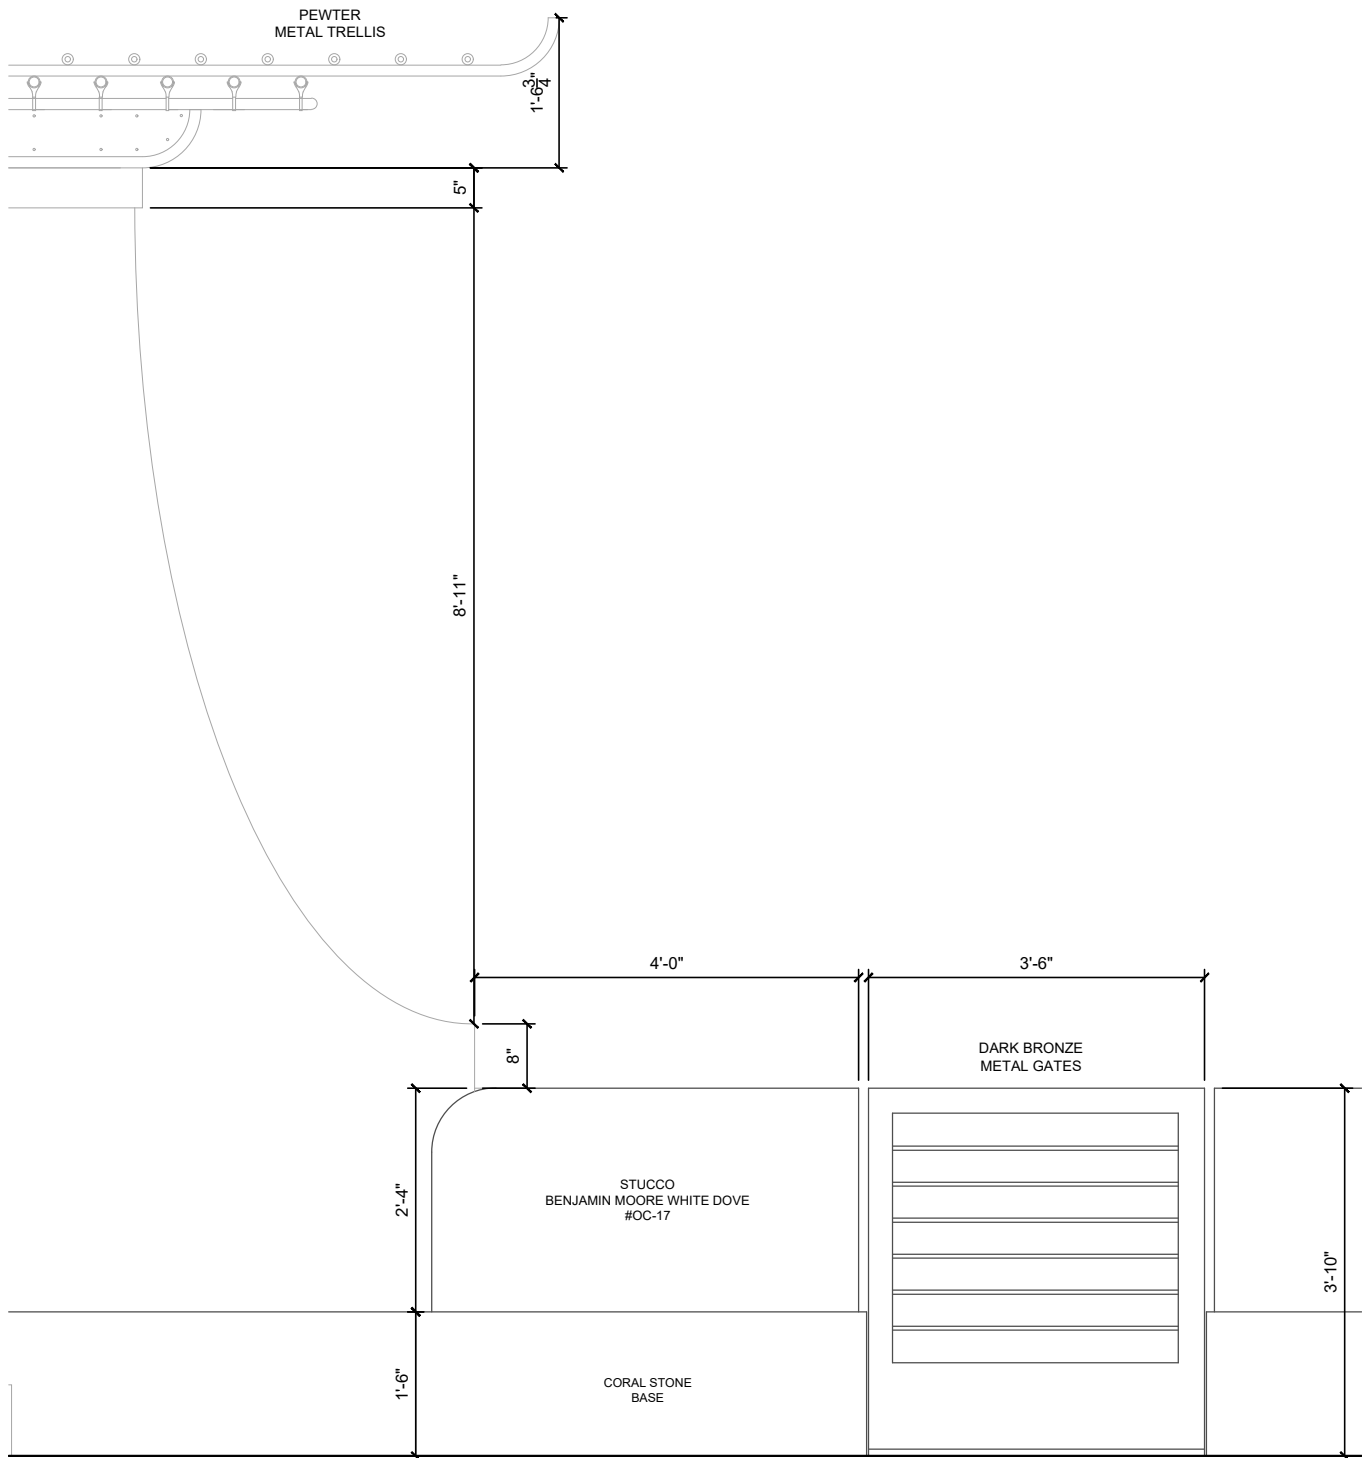


01 SIDE WALLS AND GATE ELEVATION
SCALE 1/4" = 1'-0"

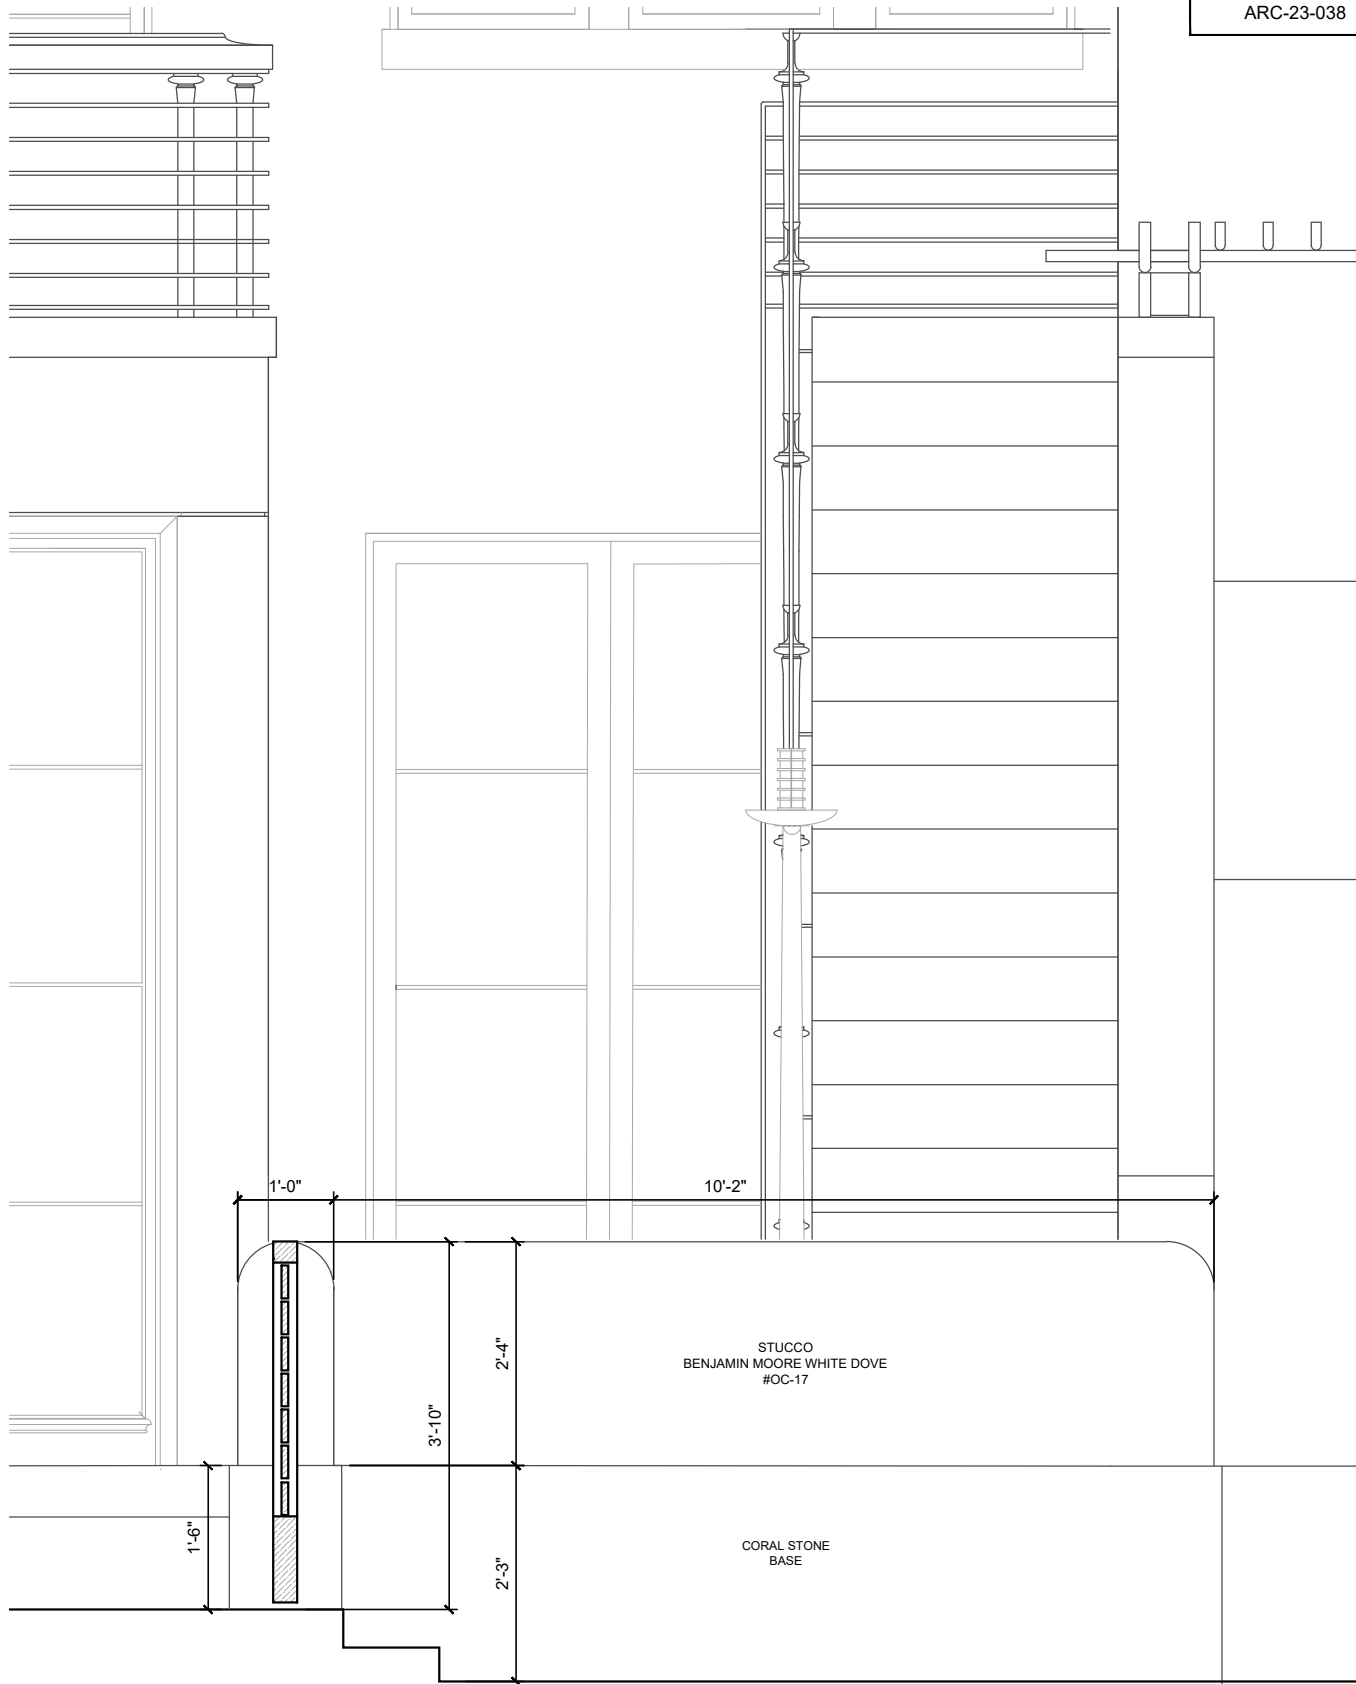


02 SIDE WALLS AND GATE SECTION
SCALE 1/4" = 1'-0"

ARCOM CASE #
ARC-23-038


PROJECT NUMBER DATE DRAWN BY CHECKED BY		ARCHITECTS PORTUONDO PEROTTI ARCHITECTS INC. Architects • Planning • Interior Design 5717 S.W. 8th Street, Miami, Florida 33144, USA Tel: (305) 265-9831 • Fax: (305) 265-9818 http://www.portuondoperotti.com		OWNER ROBERT KEITH 218 MERRAIN ROAD, PALM BEACH, FL 33480		DETAILS SCALE SHOWN		SHEET A-500 OF	
REVISIONS:		MERRAIN ROAD RESIDENCE 218 MERRAIN ROAD, PALM BEACH, FLORIDA 33480		THE ABOVE DRAWING, TECHNIQUE AND ORIGIN ARE THE PROPERTY OF PORTUONDO PEROTTI ARCHITECTS INC. AND MUST REMAIN UNALTERED AND UNREPRODUCED IN ANY FORM OR BY ANY MEANS WITHOUT THE WRITTEN CONSENT OF THE ARCHITECT.					

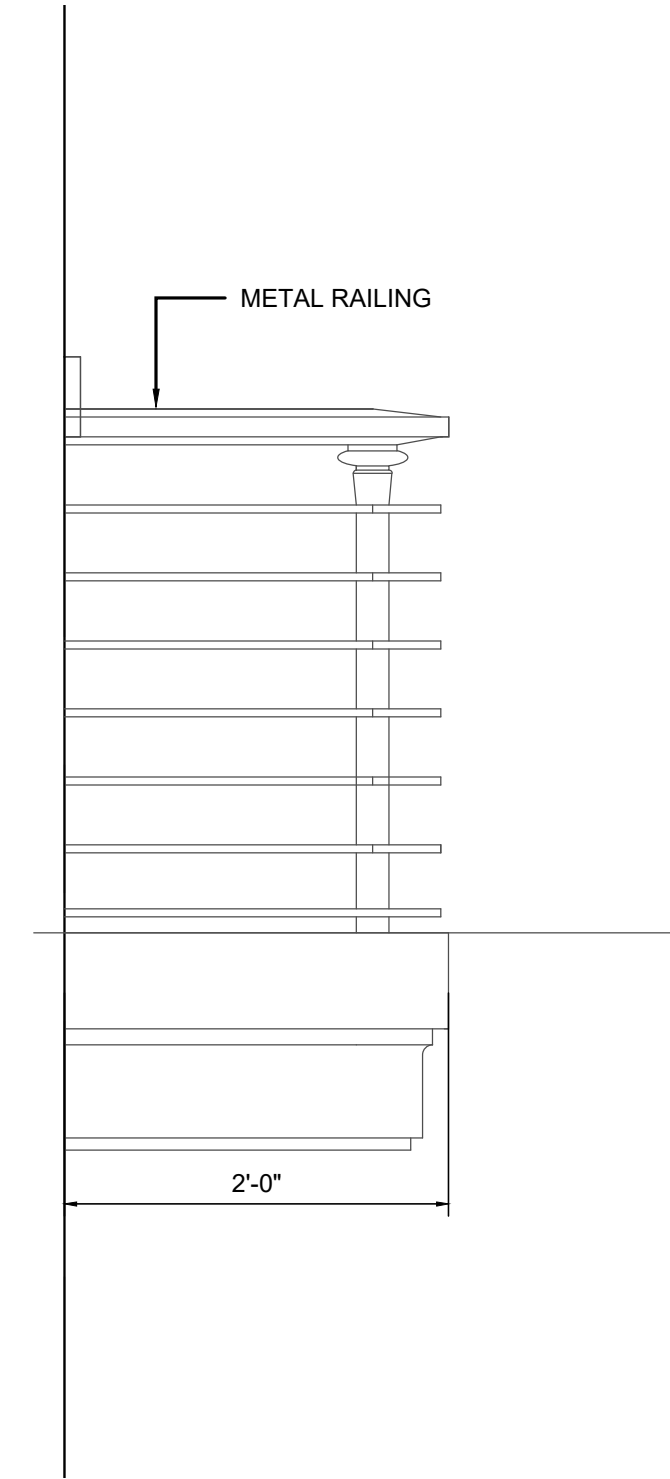


01 BALCONY ELEVATION (SIDE)
SCALE 1" = 1'-0"

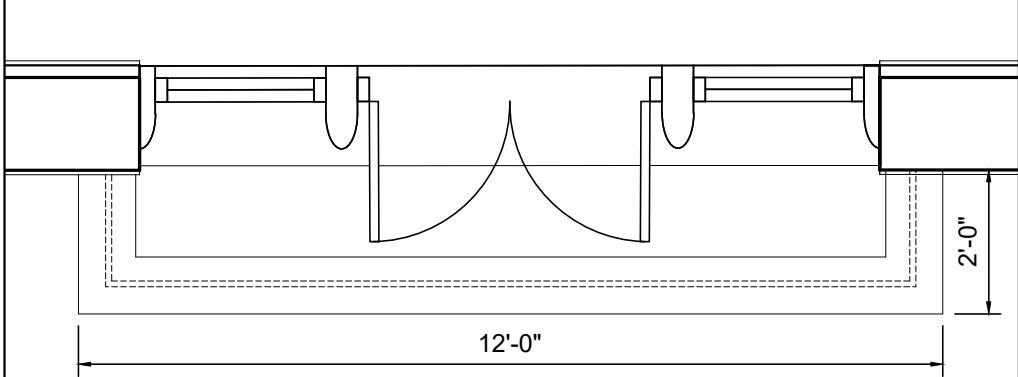

02 BALCONY PLAN
SCALE 3/8" = 1'-0"

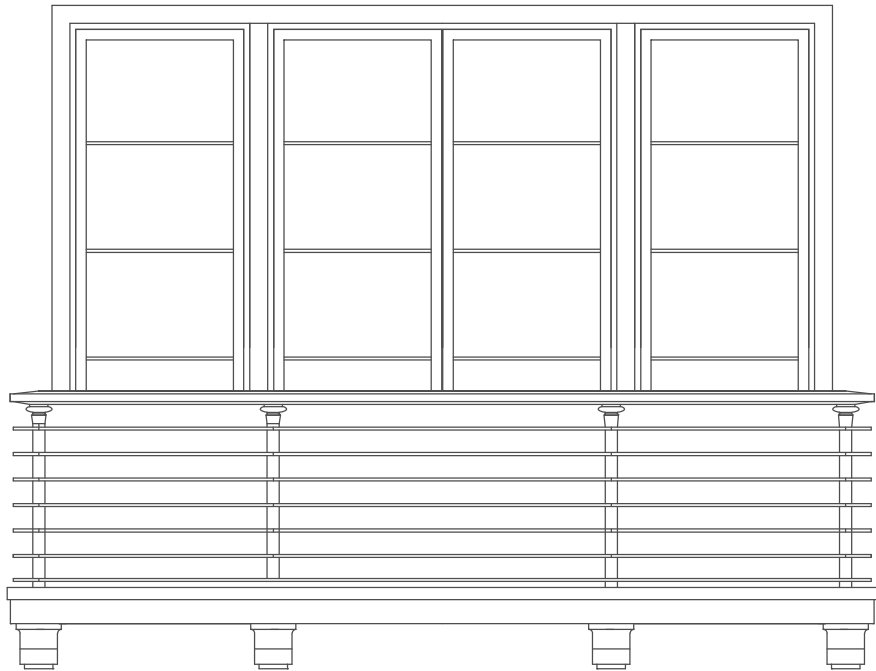

03 BALCONY ELEVATION (FRONT)
SCALE 3/8" = 1'-0"

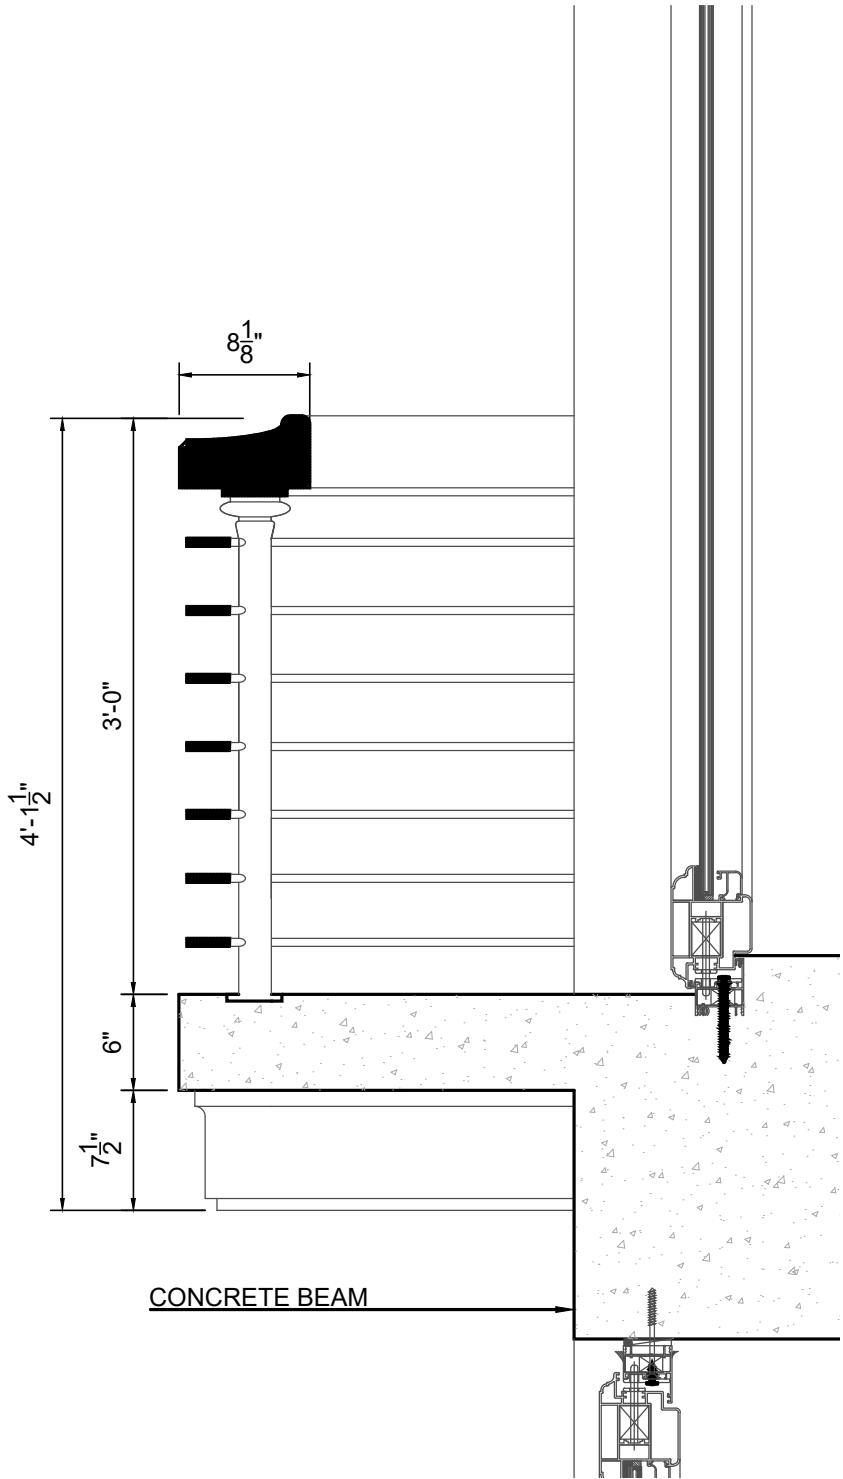


04 BALCONY SECTION
SCALE 1" = 1'-0"

ARCOM CASE #
ARC-23-038

SHEET A-501 OF 2	TITLE: DETAILS SCALE: SHOWN	OWNER ROBERT KEITH 218 MERRAIN ROAD, PALM BEACH, FL 33480	ARCHITECTS PORTUONDO PEROTTI ARCHITECTS INC. Architecture - Planning - Interior Design 5717 S.W. 8th Street, Miami, Florida 33144, USA Tel: (305) 442-5518 http://www.portundoperotti.com	PROJECT NUMBER: DATE: DRAWN BY: CHECKED BY: REVISIONS:
----------------------------------	--------------------------------	--	---	--

THE ABOVE DRAWING, INCLUDING ALL INFORMATION, IS THE PROPERTY OF PORTUONDO PEROTTI ARCHITECTS, INC. AND SHALL BE KEPT CONFIDENTIAL. IT IS NOT TO BE REPRODUCED OR TRANSMITTED IN ANY FORM OR BY ANY MEANS, ELECTRONIC OR MECHANICAL, WITHOUT THE WRITTEN CONSENT OF THE ARCHITECT.

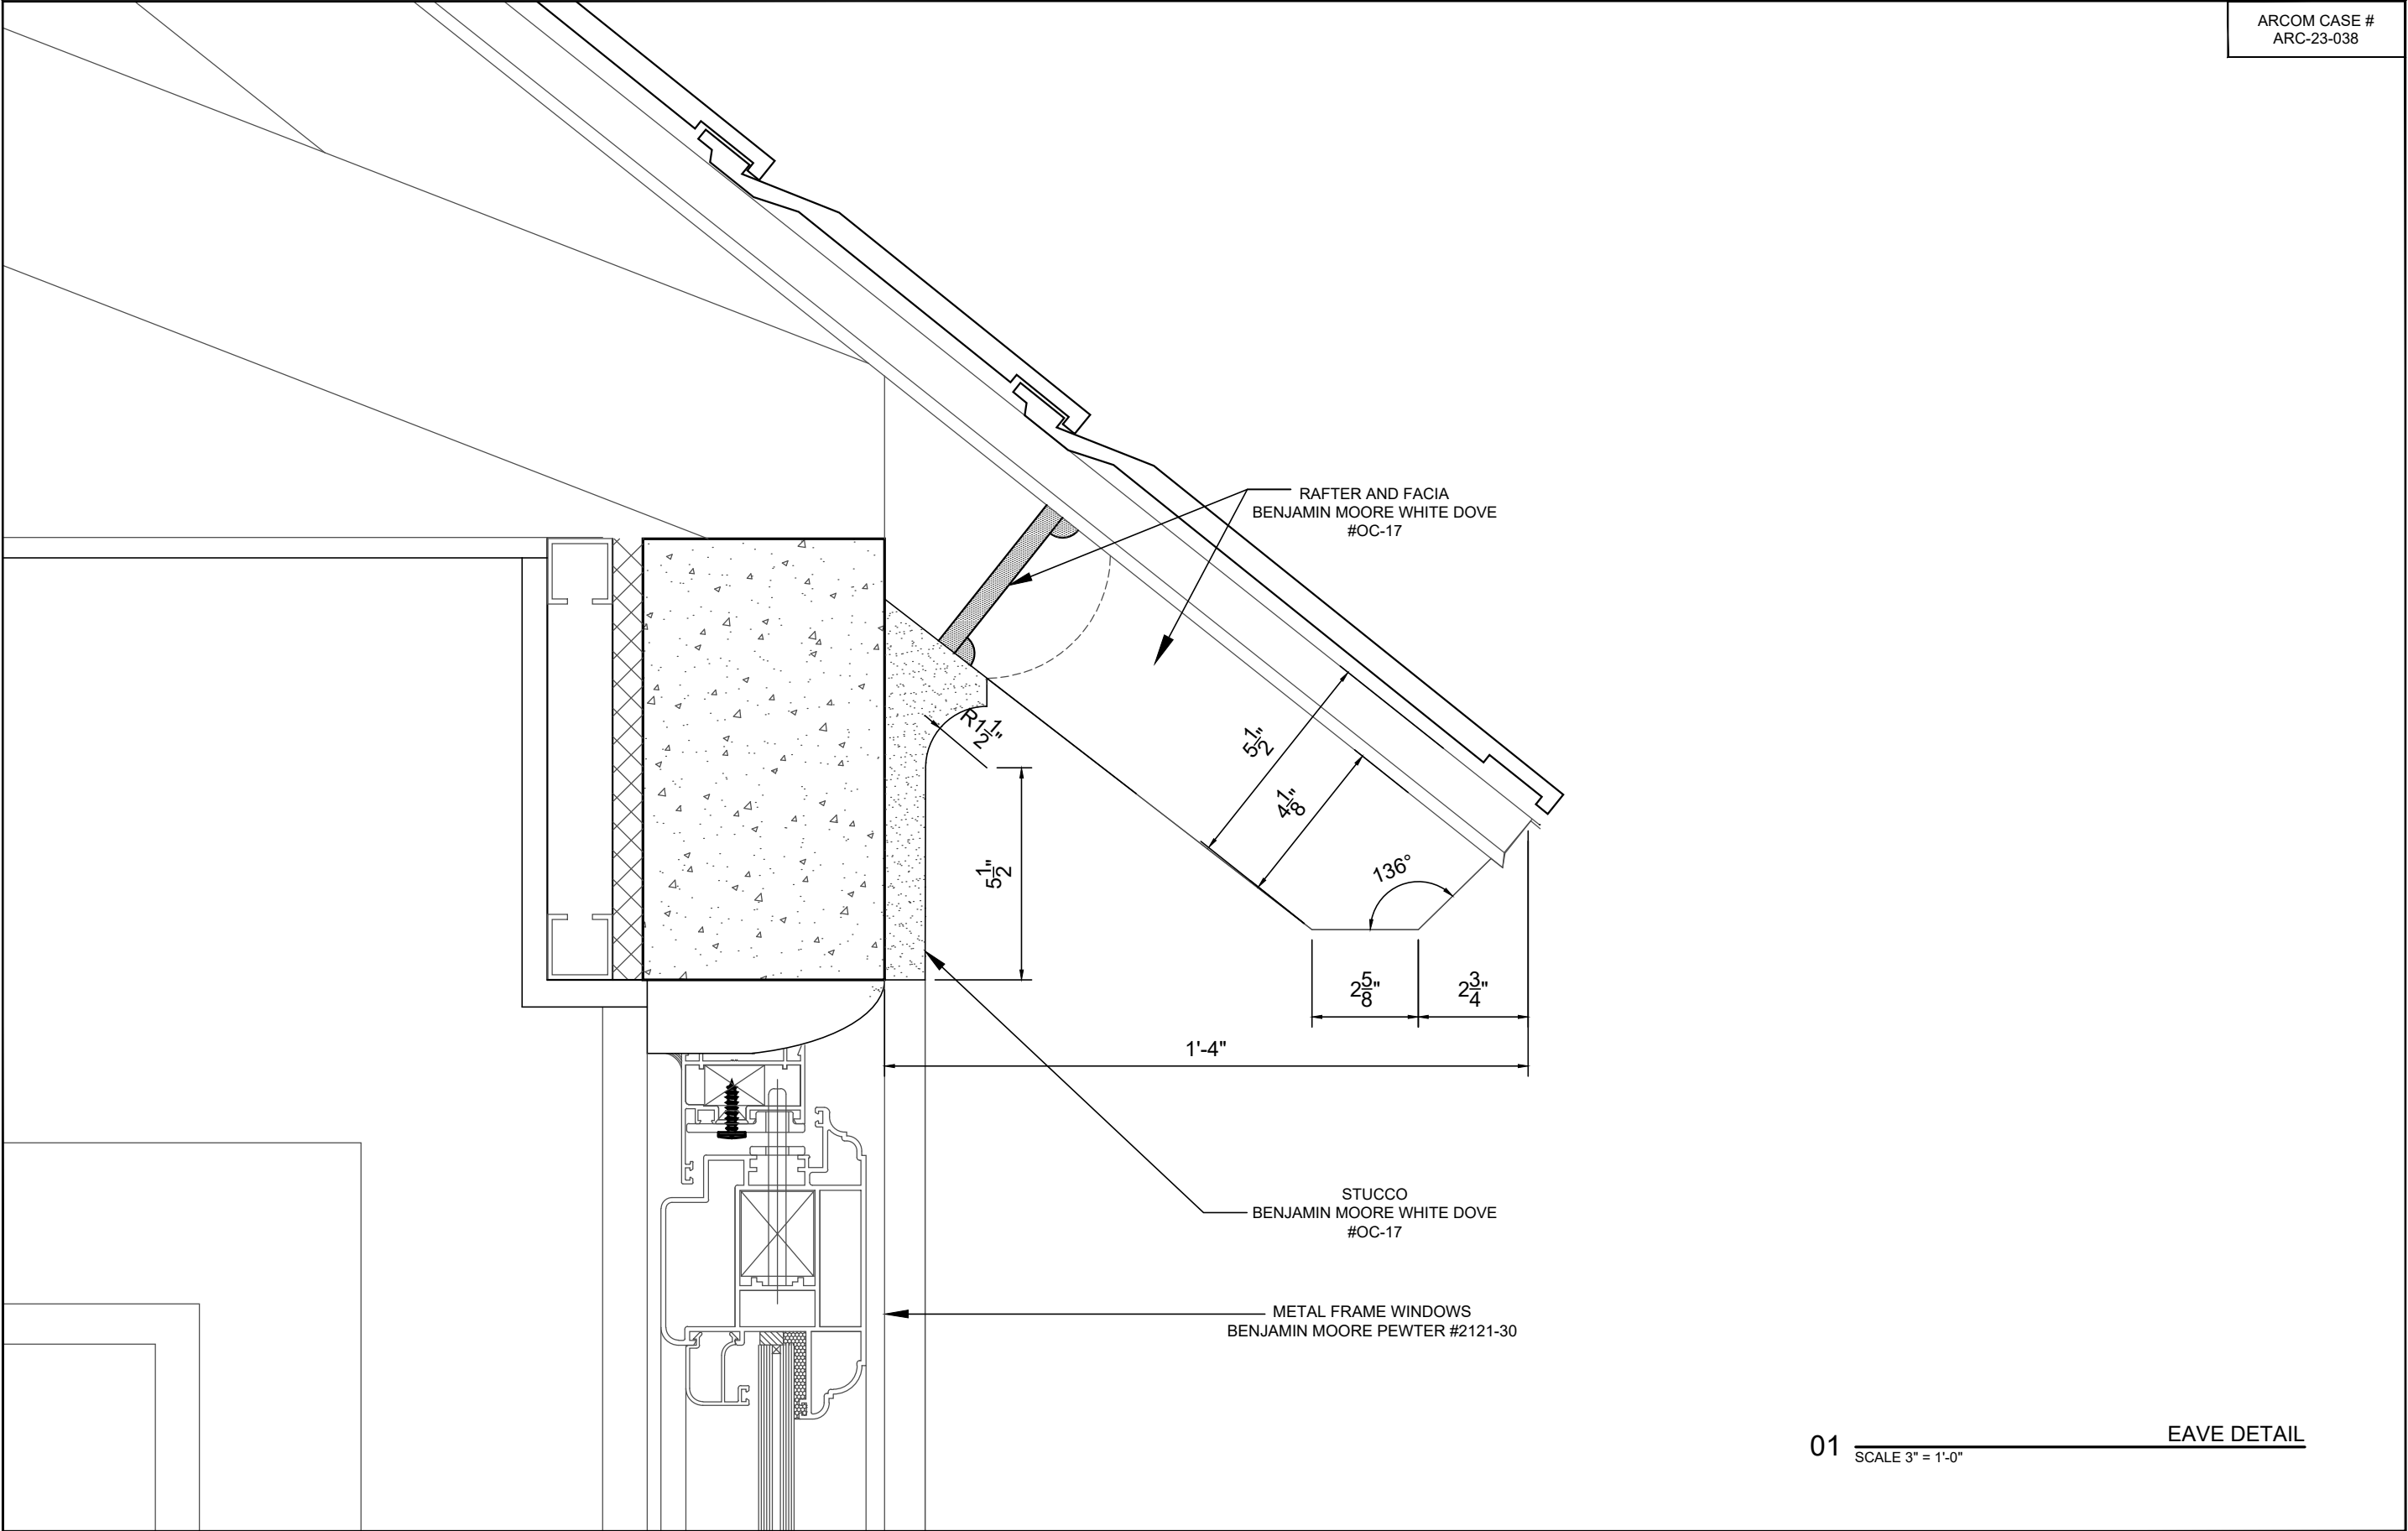

ARCOM CASE #
ARC-23-038

01 SCALE 3" = 1'-0"


EAVE DETAIL

PROJECT NUMBER: DATE: DRAWN BY: CHECKED BY:	REVISIONS:
ARCHITECTS PORTUONDO PEROTTI ARCHITECTS INC. Architecture Planning Interior Design 5717 SW 8th Street, Miami, Florida 33144, USA Tel: 781 326 3218 http://www.portuondoperotti.com	
OWNER ROBERT KEITH 218 MERRAIN ROAD, PALM BEACH, FL 33480	MERRAIN ROAD RESIDENCE 218 MERRAIN ROAD PALM BEACH, FLORIDA 33480
TITLE: EAVE DETAIL SCALE: SHOWN	
SHEET: A-502 OF	© COPYRIGHT 2023

THIS ARCHITECTURAL DRAWING IS THE PROPERTY OF PORTUONDO PEROTTI ARCHITECTS, INC. NO PART OF THIS DRAWING IS TO BE REPRODUCED OR TRANSMITTED IN ANY FORM OR BY ANY MEANS, WITHOUT THE WRITTEN CONSENT OF THE ARCHITECT.



01 ENLARGED ELEVATION @ GARAGE
SCALE 1" = 1'-0"

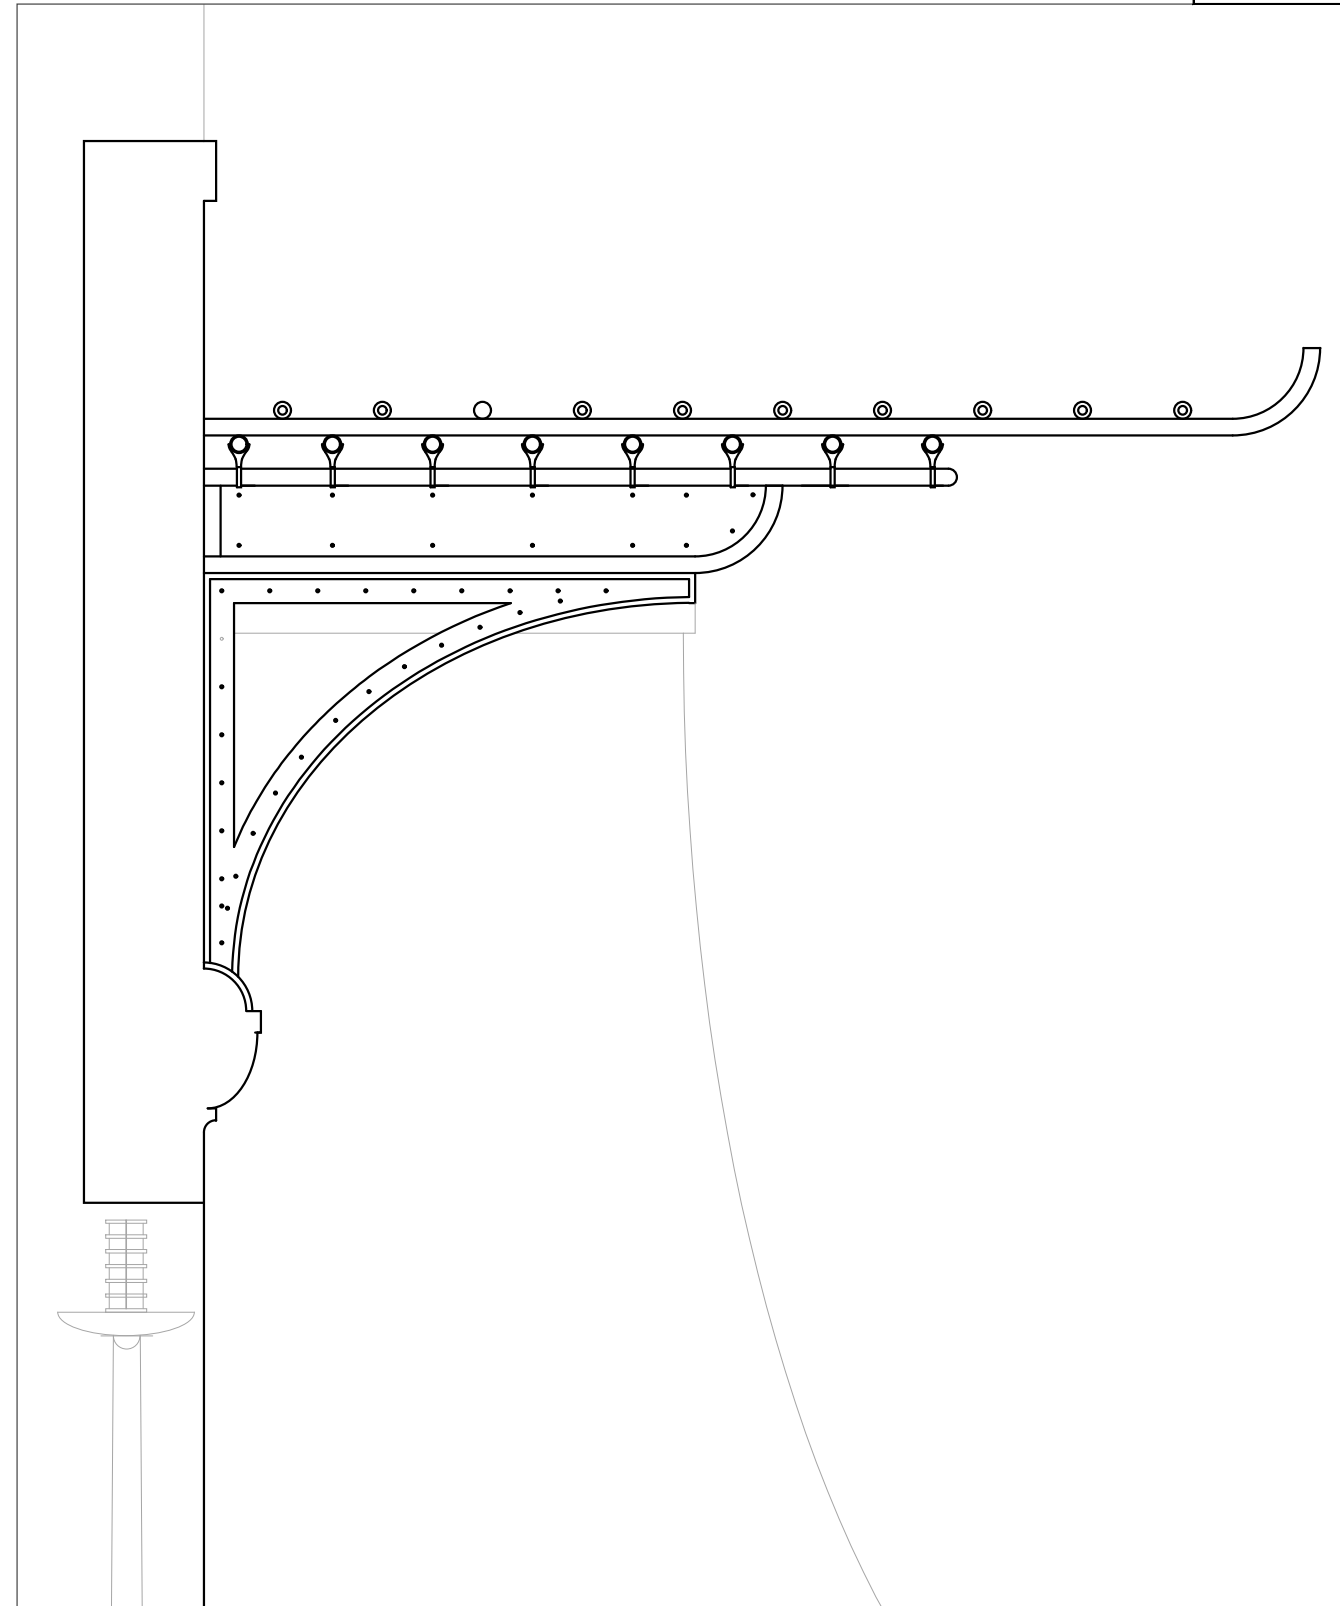


02 ENLARGED METAL TRELLIS DETAIL
SCALE 1" = 1'-0"

SHEET: A-503 OF	TITLE: GARAGE TRELLIS DETAIL SCALE: SHOWN	OWNER: ROBERT KEITH 218 MERRAIN ROAD, PALM BEACH, FL 33480	ARCHITECTS: PORTUONDO PEROTTI ARCHITECTS INC. Architecture Planning Interior Design 6717 S.W. 8th Street, Miami, Florida 33144, USA Tel: (305) 280-1831 Fax: (305) 280-1318 http://www.portuondo-perotti.com	PROJECT NUMBER: DATE: DRAWN BY: CHECKED BY:	REVISIONS:
------------------------------	--	---	--	--	------------



01 PARTIAL ELEVATION @ GARAGE
SCALE 1/4" = 1'-0"

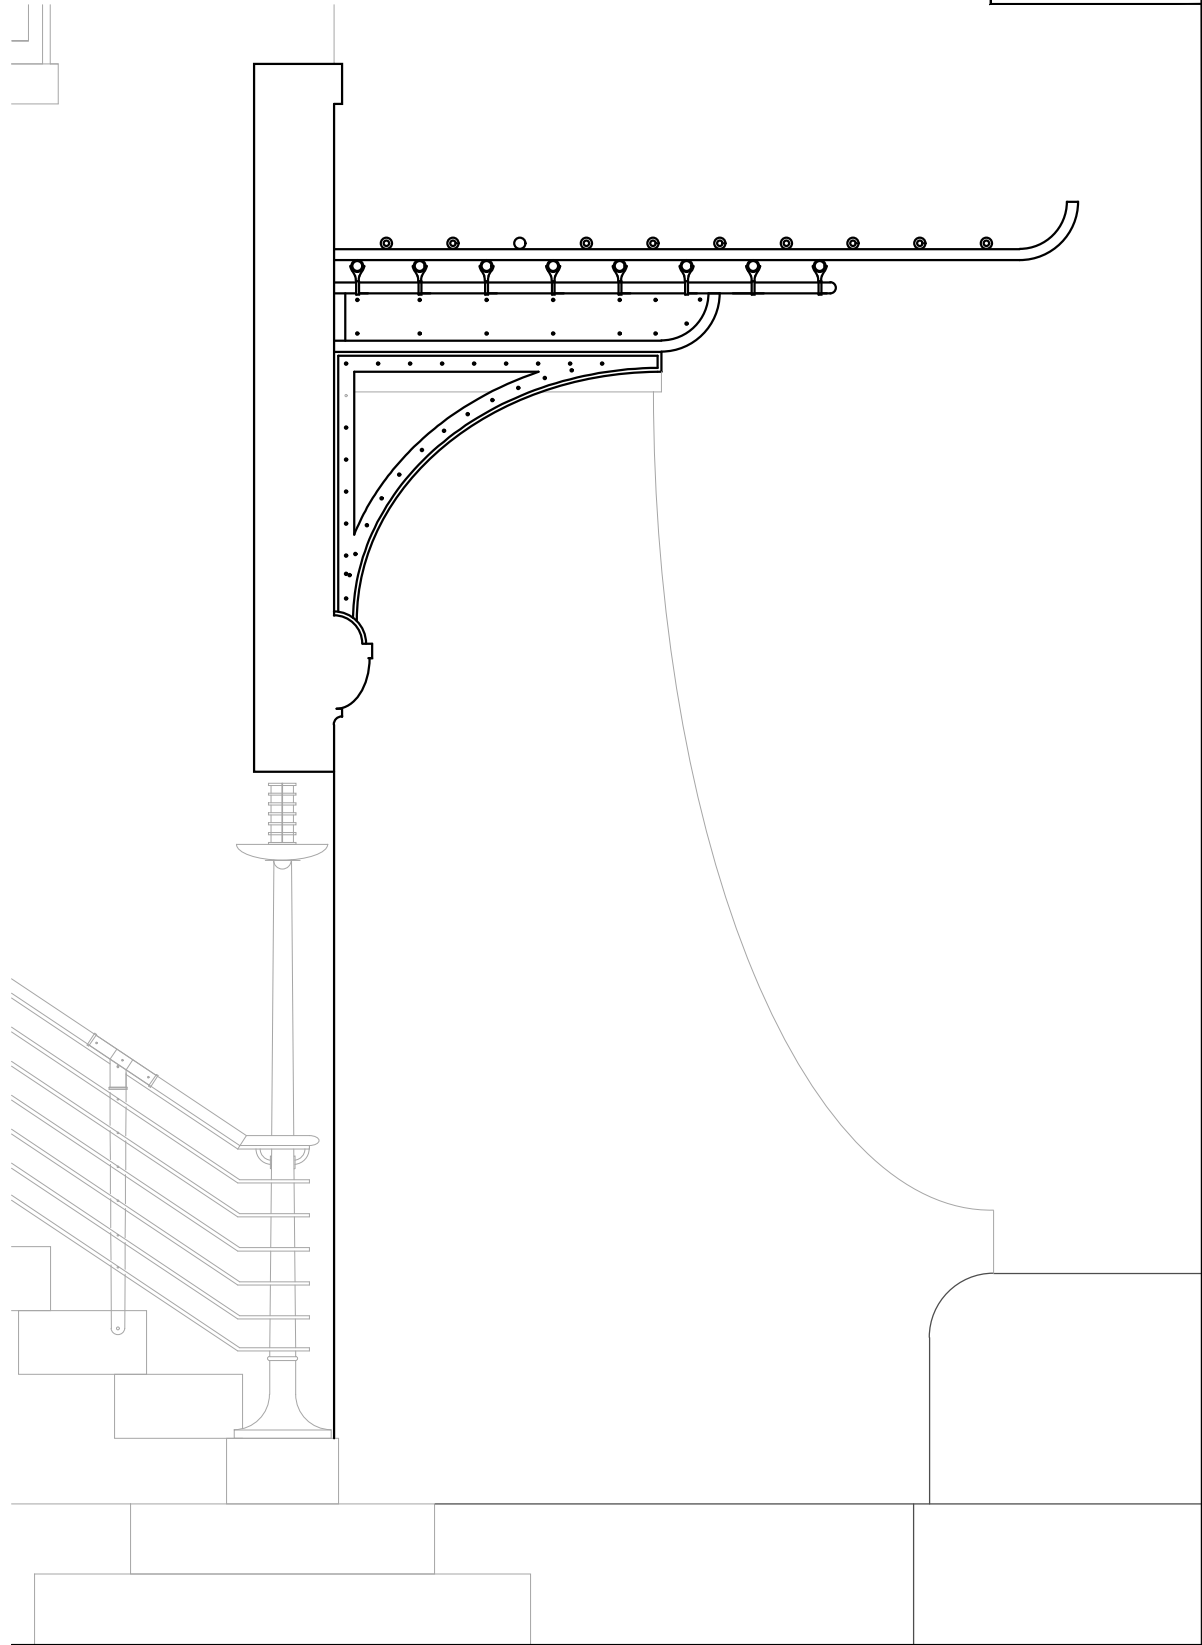

02 ENLARGED SECTION @ GARAGE
SCALE 1/2" = 1'-0"

SHEET: A-504 OF	TITLE: GARAGE TRELLIS DETAIL SCALE: SHOWN	OWNER: ROBERT KEITH 218 MERRAIN ROAD, PALM BEACH, FL 33480	ARCHITECTS: PORTUONDO PEROTTI ARCHITECTS INC. Architecture Planning Interior Design 6717 S.W. 46th Street, Miami, Florida 33144, USA Tel: (305) 260-1831 Fax: (305) 260-1318 http://www.portuondo-perotti.com	PROJECT NUMBER: DATE: DRAWN BY: CHECKED BY:	REVISIONS:
------------------------------	---	---	---	--	------------



INSPIRATION IMAGES

ARCOM CASE #
ARC-23-038

PROJECT NUMBER: DATE: DRAWN BY: CHECKED BY:	REVISIONS:
ARCHITECTS: PORTUONDO PEROTTI ARCHITECTS INC. Architecture Planning Interior Design 5717 57th Avenue, Suite 100, Boca Raton, FL 33493 Tel: (561) 368-5033 Fax: (561) 368-1818 http://www.portuondo-perotti.com	
MERRAIN ROAD RESIDENCE 218 MERRAIN ROAD, PALM BEACH, FLORIDA 33480	
OWNER: ROBERT KEITH 218 MERRAIN ROAD, PALM BEACH, FL 33480	
TITLE: INSPIRATION IMAGES SCALE: N.T.S.	
SHEET: A-600 OF	
THE ABOVE DRAWING, TECHNICAL AND OTHERWISE, IS THE PROPERTY OF PORTUONDO PEROTTI ARCHITECTS, INC. NO PART THEREOF SHALL BE COPIED, REPRODUCED, OR OTHERWISE USED WITHOUT THE WRITTEN CONSENT OF THE ARCHITECT. © COPYRIGHT 2020	



ARCOM CASE #
ARC-23-038

SHEET
A-800
OF
COPYRIGHT 2020

TITLE: END PAGE
SCALE


OWNER
ROBERT KEITH
218 MERRAIN ROAD, PALM BEACH, FL 33480

MERRAIN ROAD RESIDENCE
218 MERRAIN ROAD,
PALM BEACH, FLORIDA 33480

ARCHITECTS
PORTUONDO PEROTTI ARCHITECTS INC.
Residential Planning & Interior Design
577 S. US Highway 1, Suite 200, Palm Beach, FL 33480
Tel: 561.833.1111 | www.portundo-perotti.com


PROJECT NUMBER
DATE
DRAWN BY:
CHECKED BY:

REVISIONS:

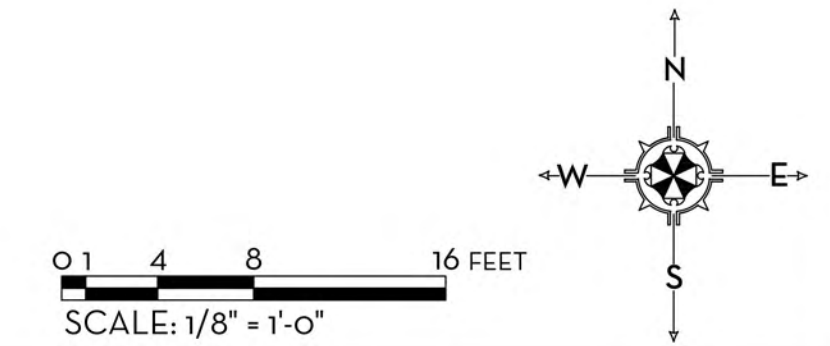

MARIO F. NIEVERA
State of Florida
Landscape Architect
Registration No.
6666856

LANDSCAPE PLAN
KEITH RESIDENCE
218 MERRAIN ROAD, PALM BEACH, FL

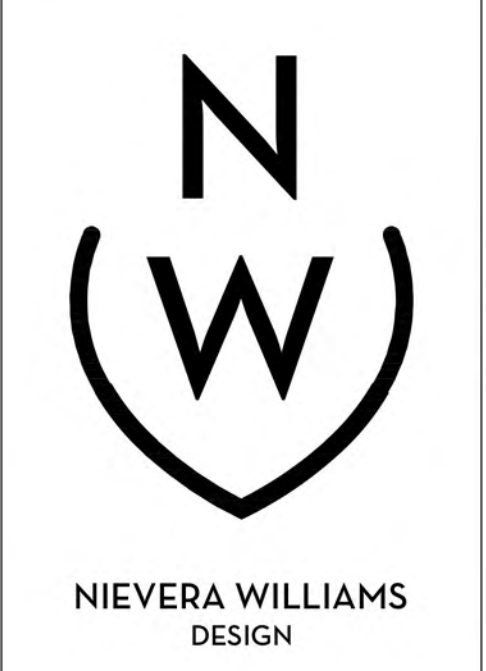

625 N. Flagler Drive
Suite 502
West Palm Beach, FL 33401
P: 561-659-2820
F: 561-659-2113

NIEVERAWILLIAMS.COM

Lo

SCALE: 1/8" = 1'-0"
27 MARCH 2023-FINAL SUBMITTAL



NORTH ELEVATION

MARIO F. NIEVERA
State of Florida
Landscape Architect
Registration No.
666856

ELEVATION PLAN
KEITH RESIDENCE
218 MERRAIN RD, PALM BEACH, FLORIDA

SCALE: 1/8" = 1'-0"

27 MARCH 2023



625 N. Flagler Drive
Suite 502
West Palm Beach, FL 33401
P: 561-659-2820
F: 561-659-2113

NIEVERAWILLIAMS.COM

EL1

REVISION SUMMARY:			DESC:
REV. NO.	DATE		PLAN DEVELOPMENT



SOUTH ELEVATION

MARIO F. NIEVERA
State of Florida
Landscape Architect
Registration No.
6666856

ELEVATION PLAN
KEITH RESIDENCE
218 MERRAIN RD, PALM BEACH, FLORIDA

SCALE: 1/8" = 1'-0"

27 MARCH 2023



625 N. Flagler Drive
Suite 502
West Palm Beach, FL 33401
P: 561-659-2820
F: 561-659-2113

NIEVERAWILLIAMS.COM

EL2

REVISION SUMMARY:	
DATE	DESC.
2/26/19	CONCEPTUAL PLAN DEVELOPMENT



EAST ELEVATION

MARIO F. NIEVERA
State of Florida
Landscape Architect
Registration No.
6666856

ELEVATION PLAN
KEITH RESIDENCE
218 MERRAIN RD, PALM BEACH, FLORIDA

SCALE: 1/8" = 1'-0"

27 MARCH 2023



625 N. Flagler Drive
Suite 502
West Palm Beach, FL 33401
P: 561-659-2820
F: 561-659-2113

NIEVERAWILLIAMS.COM

EL3



WEST ELEVATION

MARIO F. NIEVERA
State of Florida
Landscape Architect
Registration No.
666856

ELEVATION PLAN
KEITH RESIDENCE
218 MERRIN RD, PALM BEACH, FLORIDA

SCALE: 1/8" = 1'-0"



27 MARCH 2023



625 N. Flagler Drive
Suite 502
West Palm Beach, FL 33401
P: 561-659-2820
F: 561-659-2113

NIEVERAWILLIAMS.COM


EL4

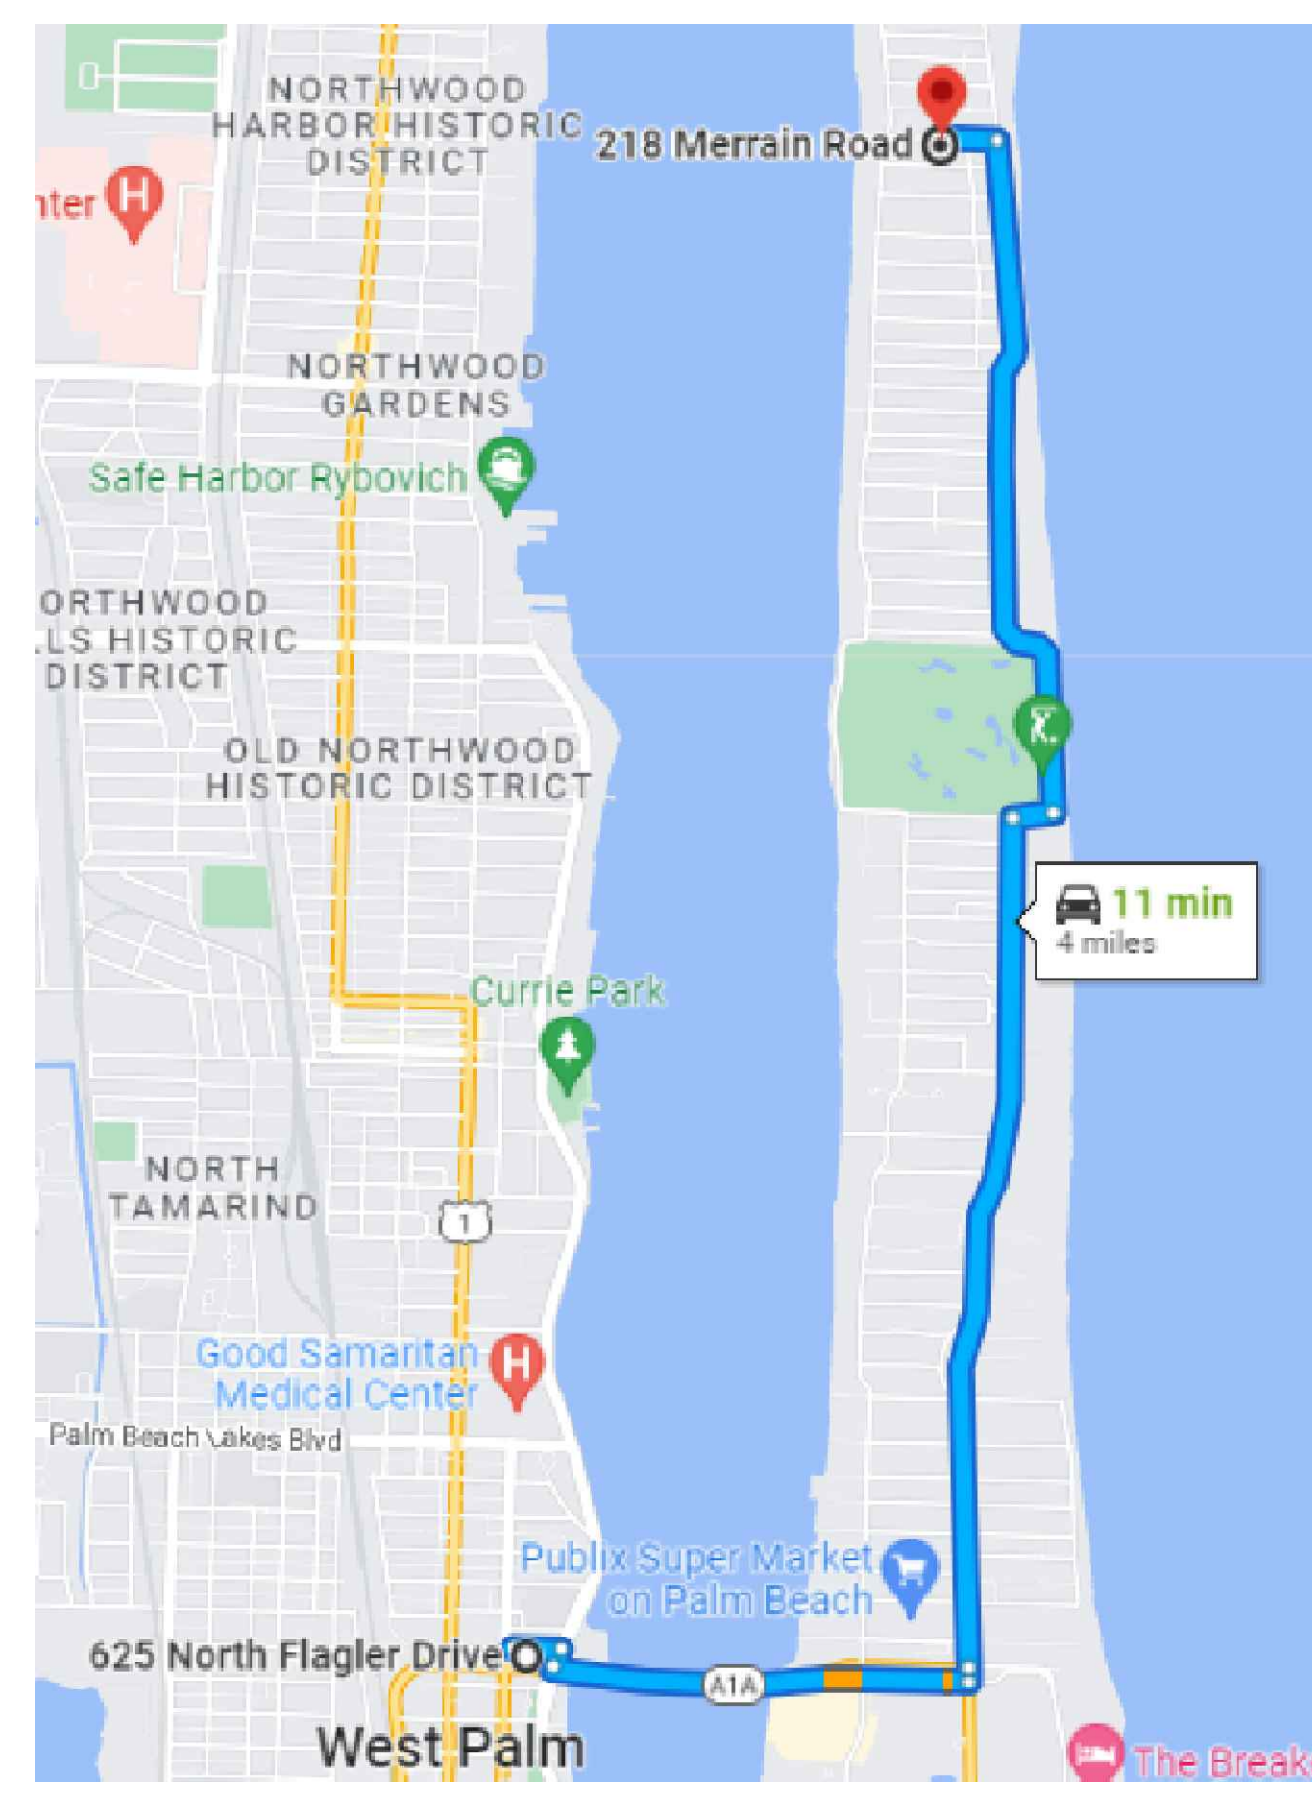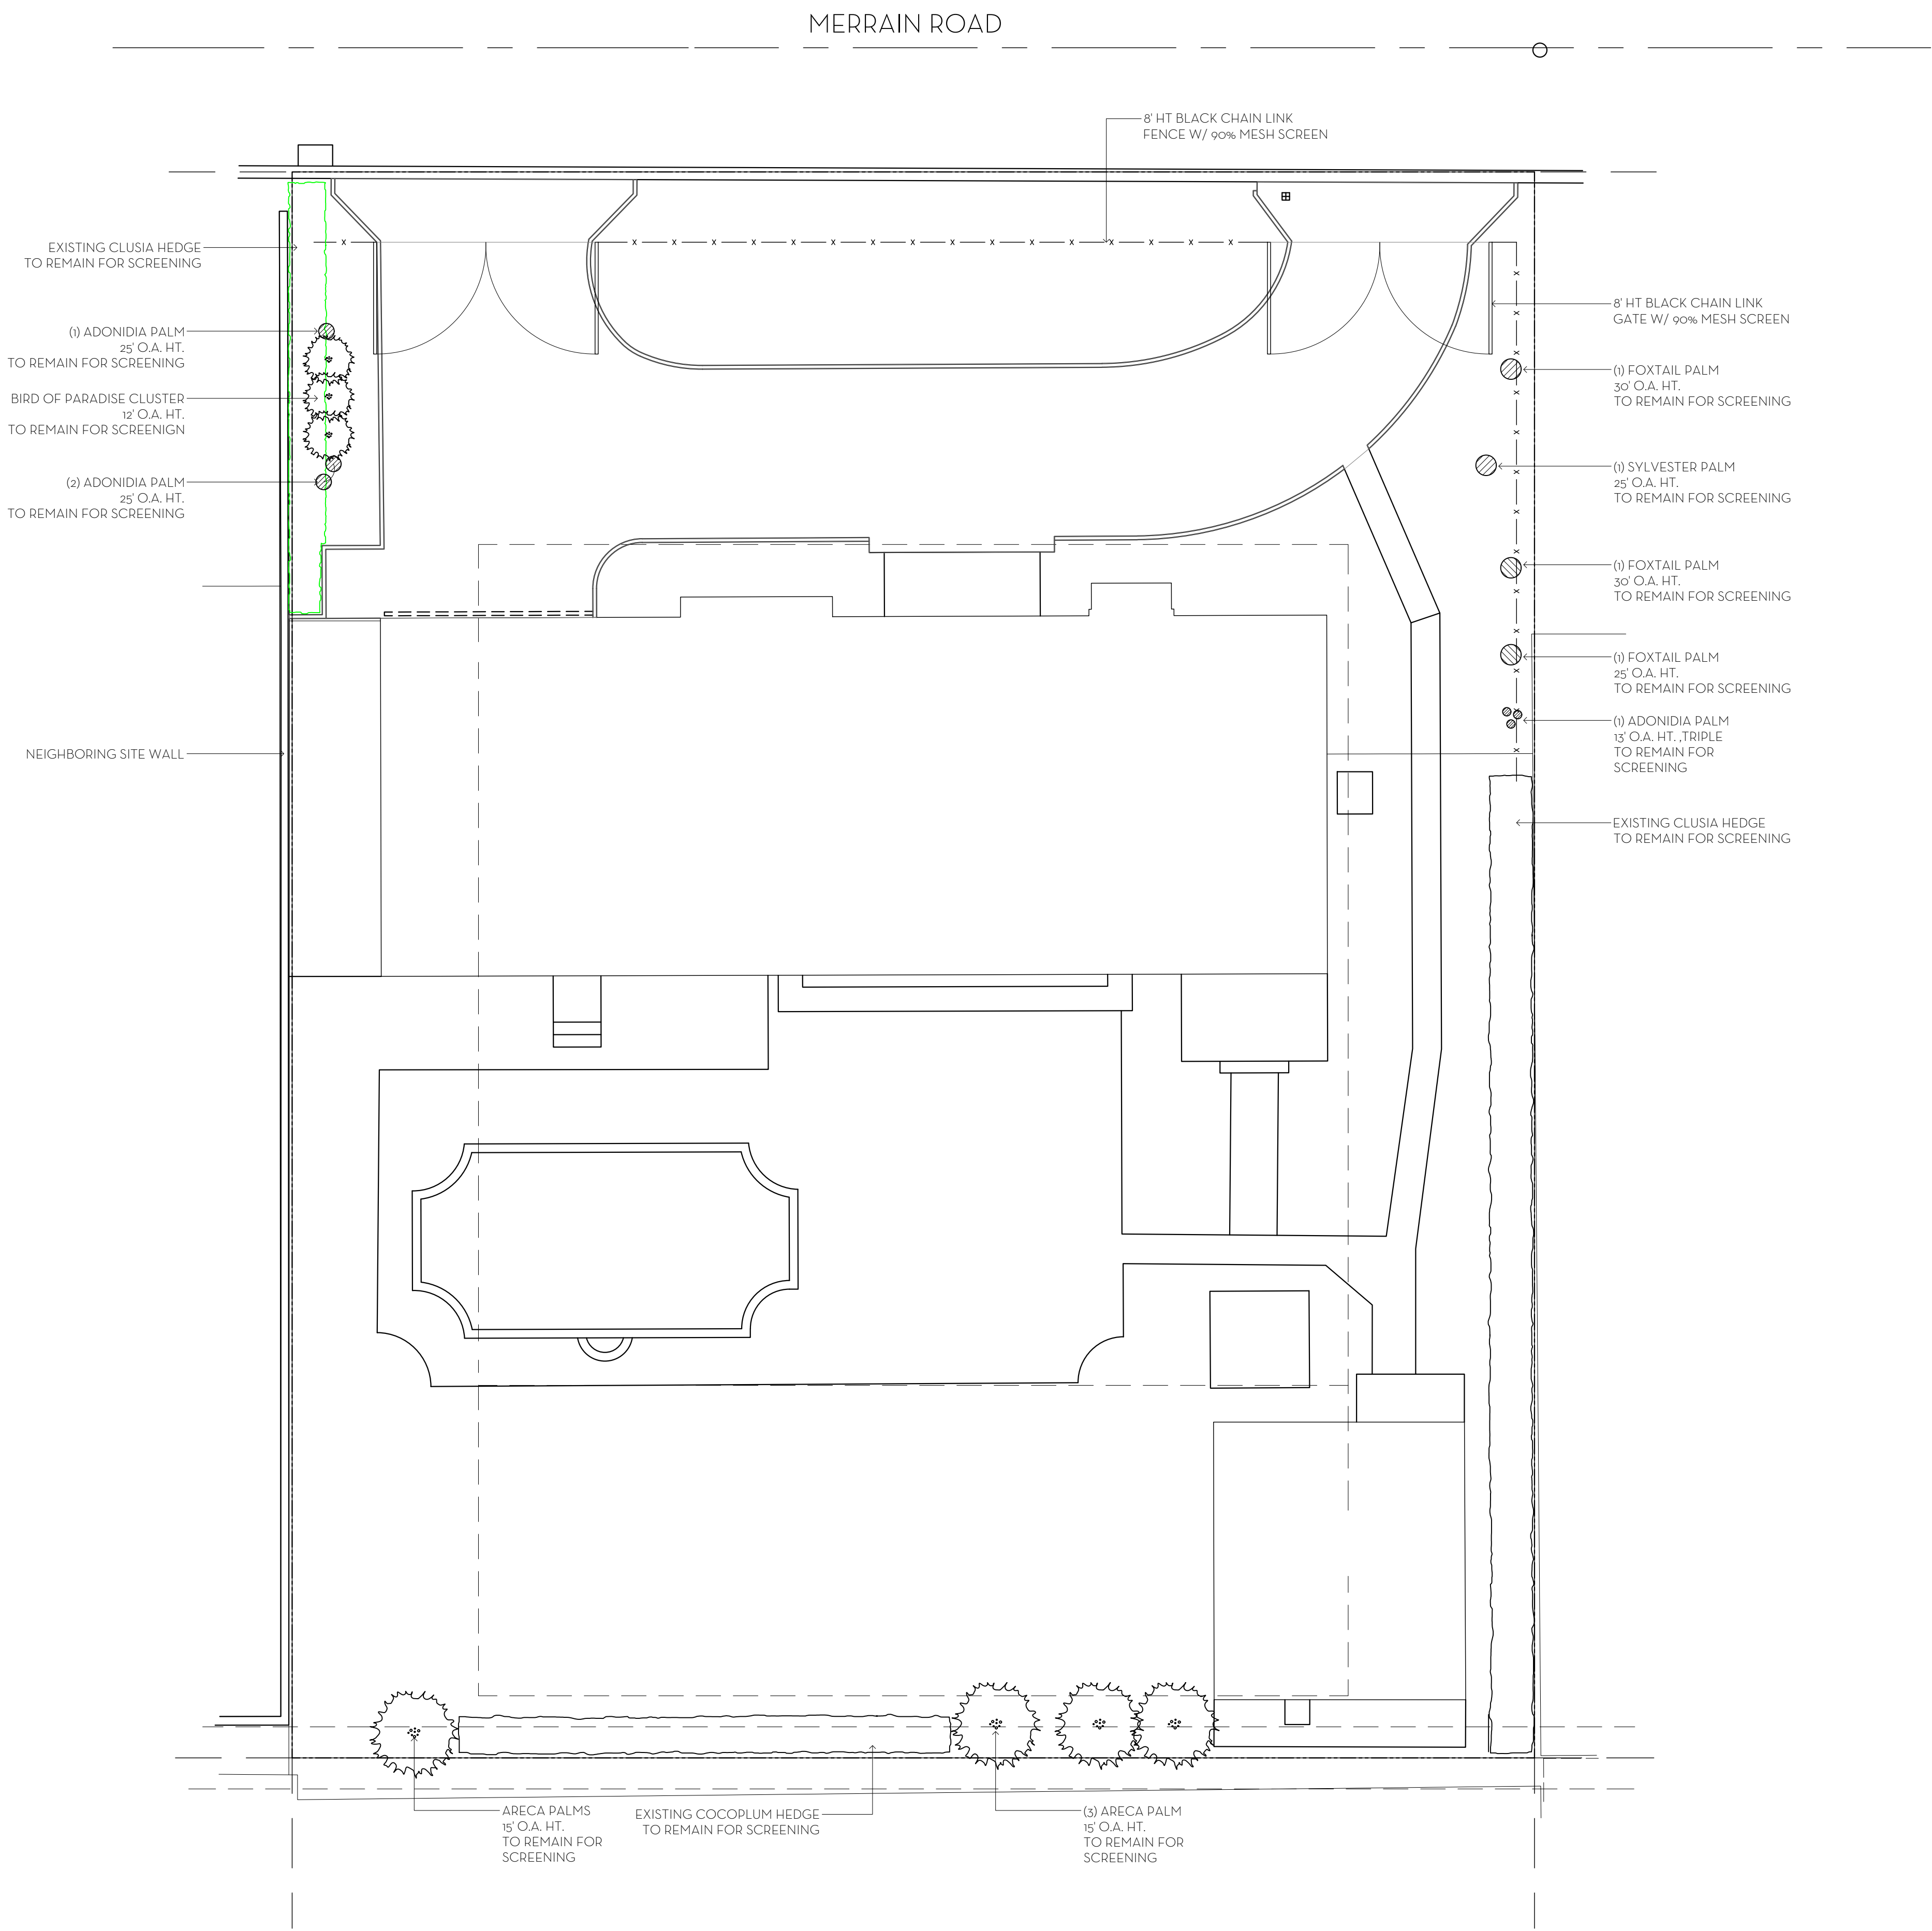

TRUCK LOGISTICS:

MAX. TRUCK LENGTH = 30 FEET

ACCESS SITE VIA FLAGLER MEMORIAL BRIDGE TO NORTH COUNTY ROAD / MERRIAN ROAD

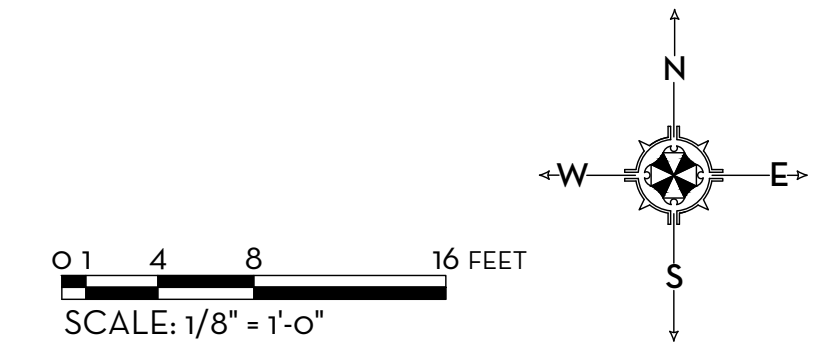

MARIO F. NIEVERA

State of Florida
Landscape Architect
Registration No.
6666856


CONSTRUCTION SCREENING / TRUCK LOGISTICS PLAN

KEITH RESIDENCE

218 MERRIAN ROAD, PALM BEACH, FL.

27 MARCH 2023-FINAL SUBMITTAL


SCALE: 1/8" = 1'-0"

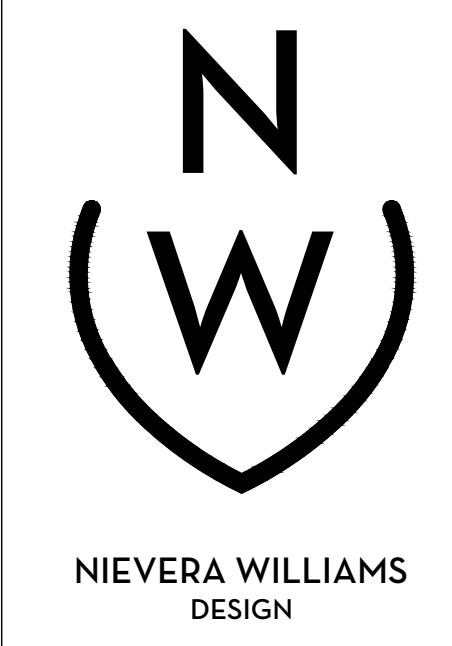



625 N. Flagler Drive
Suite 502
West Palm Beach, FL 33401
P: 561-659-2820
F: 561-659-2113


NIEVERAWILLIAMS.COM

CSP

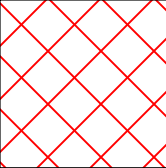
 HARDSCAPE
TO BE REMOVED

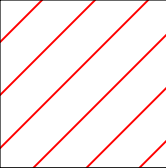 PLANTING
TO BE REMOVED

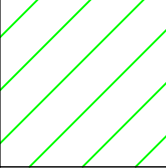 PLANTING TO REMAIN FOR
SCREENING PURPOSES

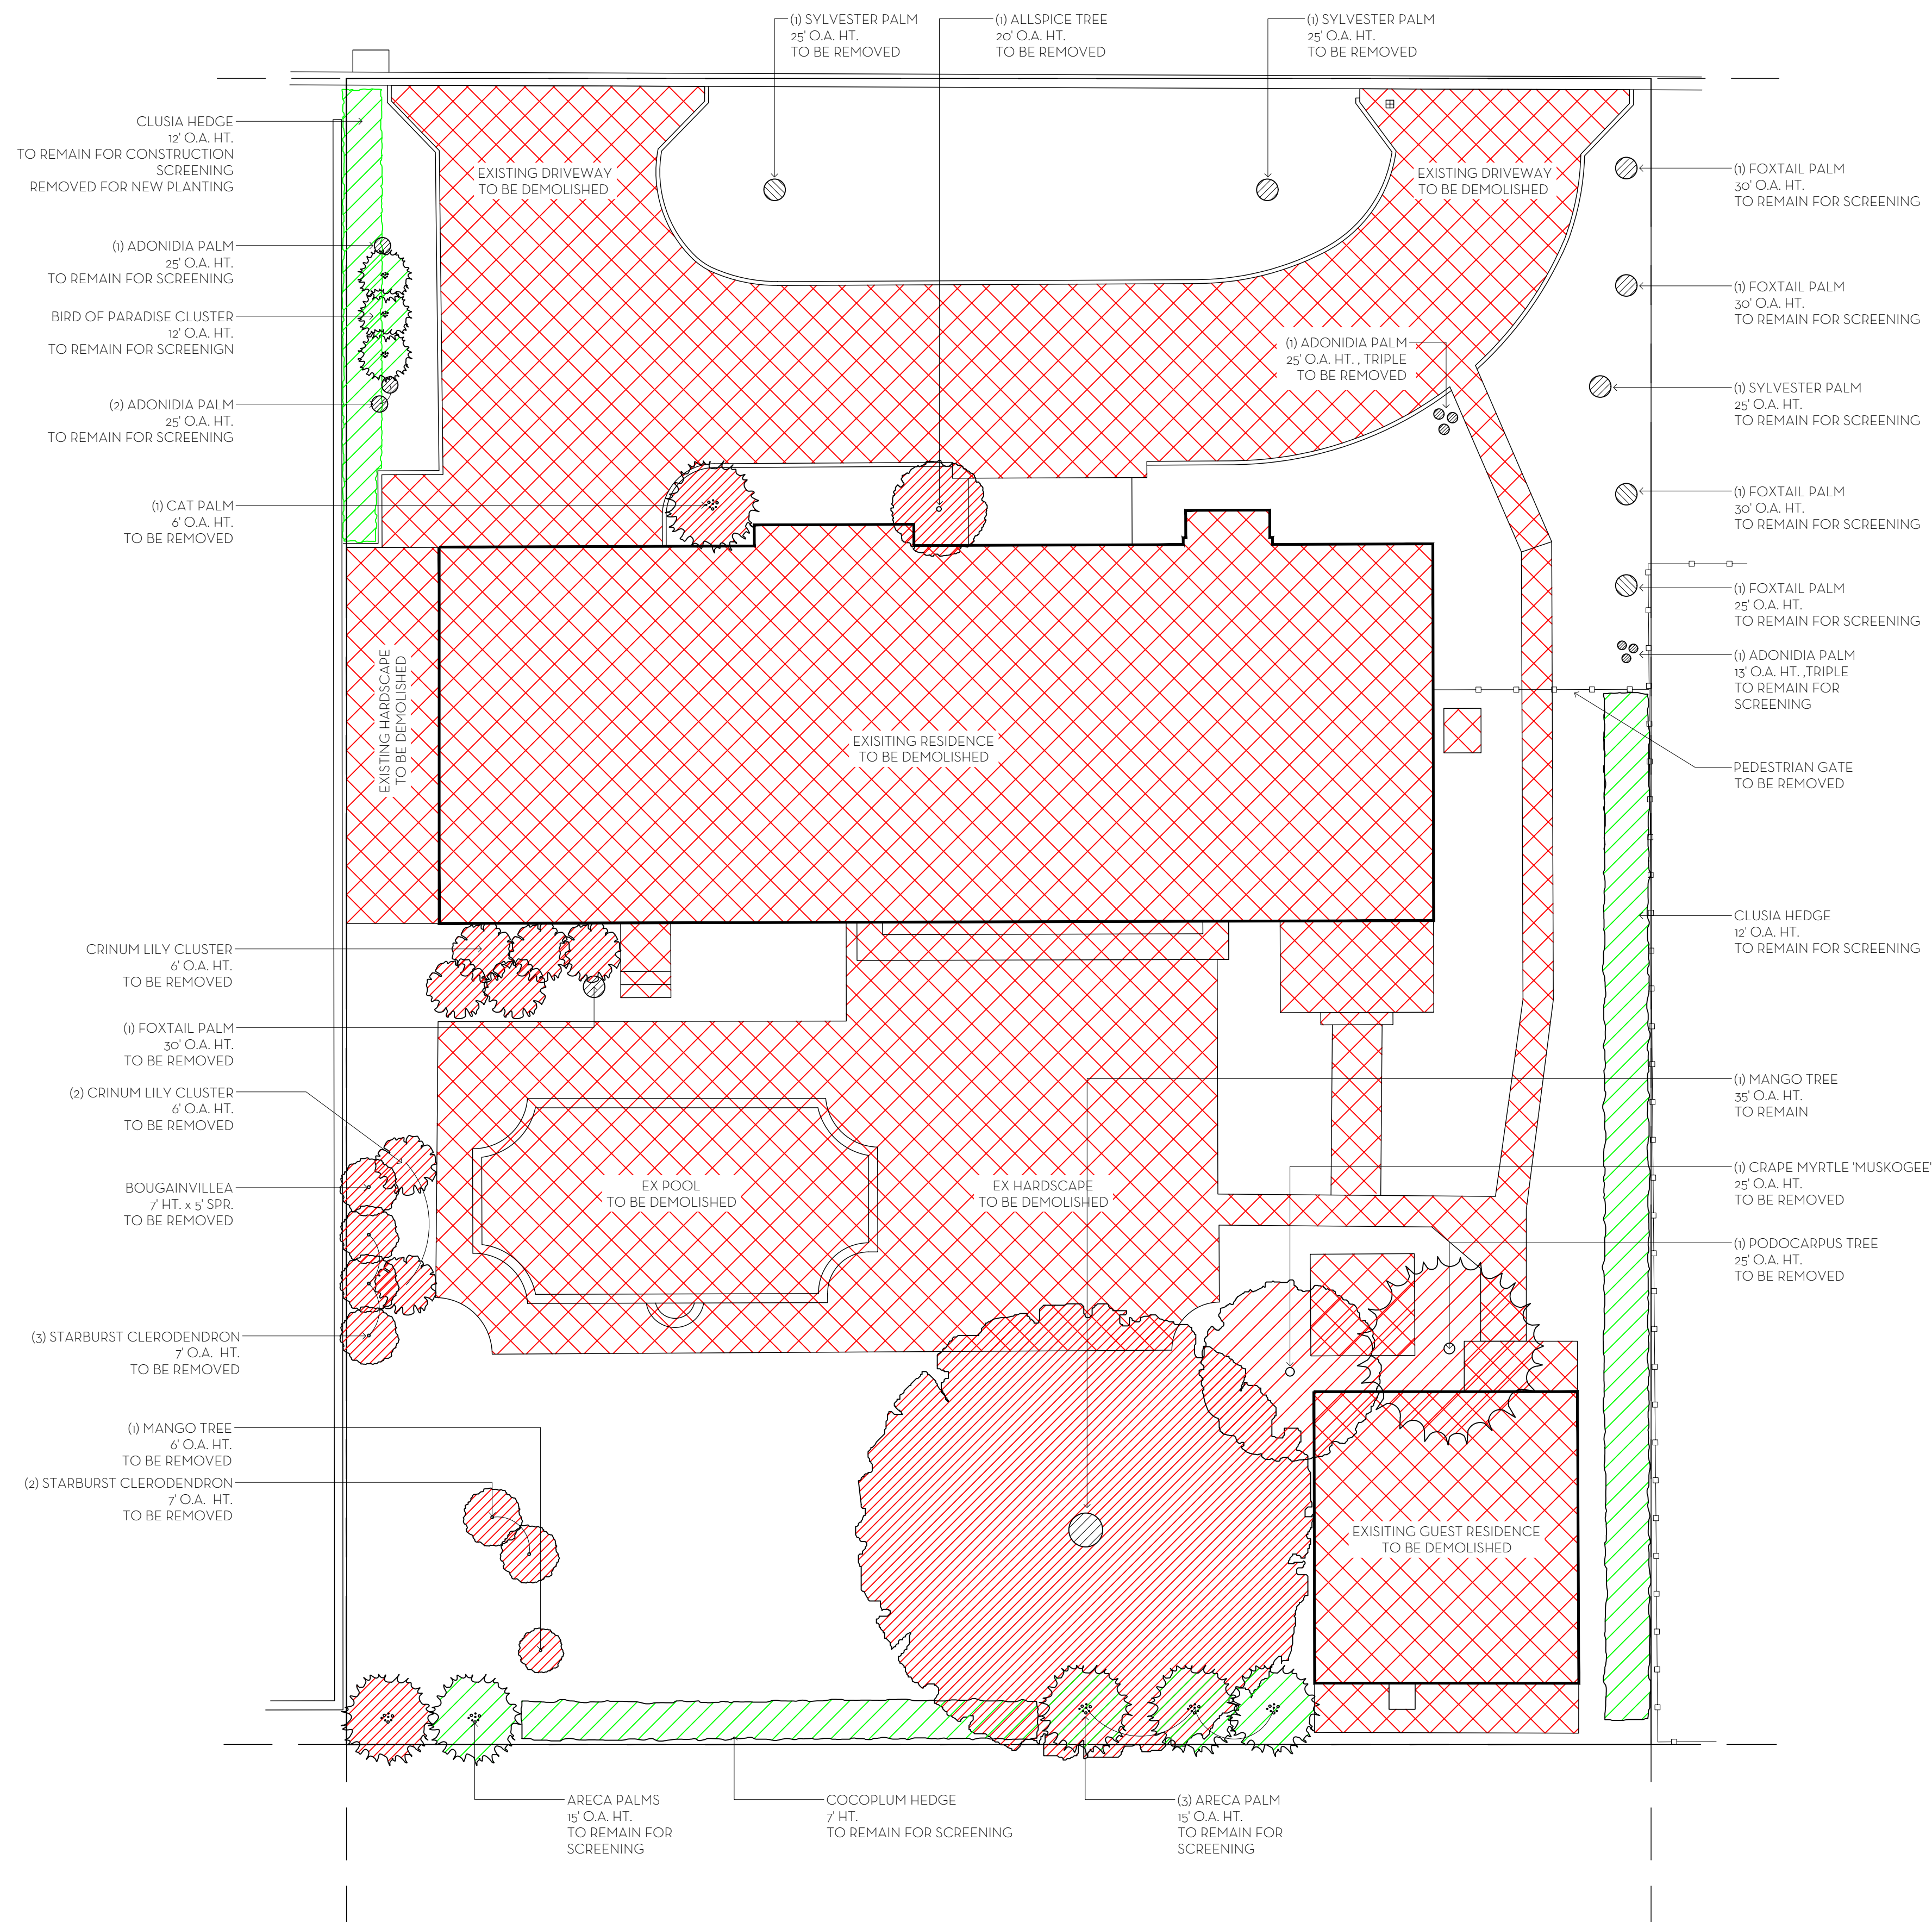

0 1 4 8 16 FEET
SCALE: 1/8" = 1'-0"

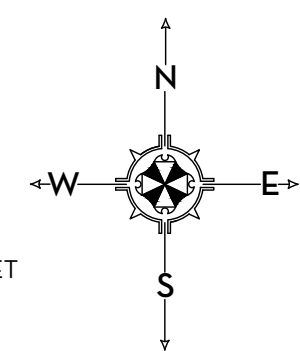

MARIO F. NIEVERA


State of Florida
Landscape Architect
Registration No.
6666856

EXISTING CONDITIONS & DEMOLITION PLAN
KEITH RESIDENCE

218 MERRIAN ROAD, PALM BEACH, FL.

27 MARCH 2023-FINAL SUBMITTAL

SCALE: 1/8" = 1'-0"

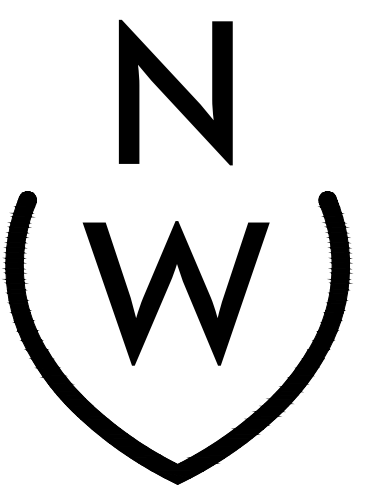

NIEVERA WILLIAMS
DESIGN

625 N. Flagler Drive
Suite 502
West Palm Beach, FL 33401
P: 561-659-2820
F: 561-659-2113

NIEVERAWILLIAMS.COM

EX

State of Florida
Landscape Architect
Registration No.
6666856


SCALE: 1/8" = 1'-0"

HARDSCAPE PLAN

KEITH RESIDENCE

218 MERRAIN ROAD. PALM BEACH. FL.



27 MARCH 2023-FINAL SUBMITTAL

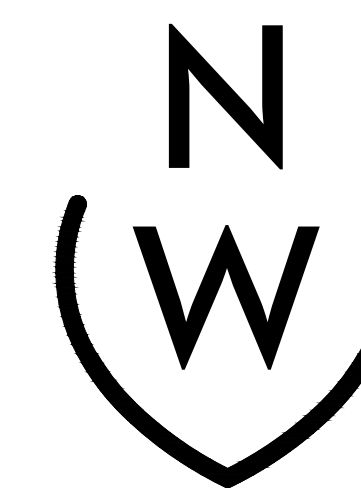

NIEVERA WILLIAMS
DESIGN

625 N. Flagler Drive
Suite 502
West Palm Beach, FL 33401
P: 561-659-2820
F: 561-659-2113

NIEVERAWILLIAMS.COM

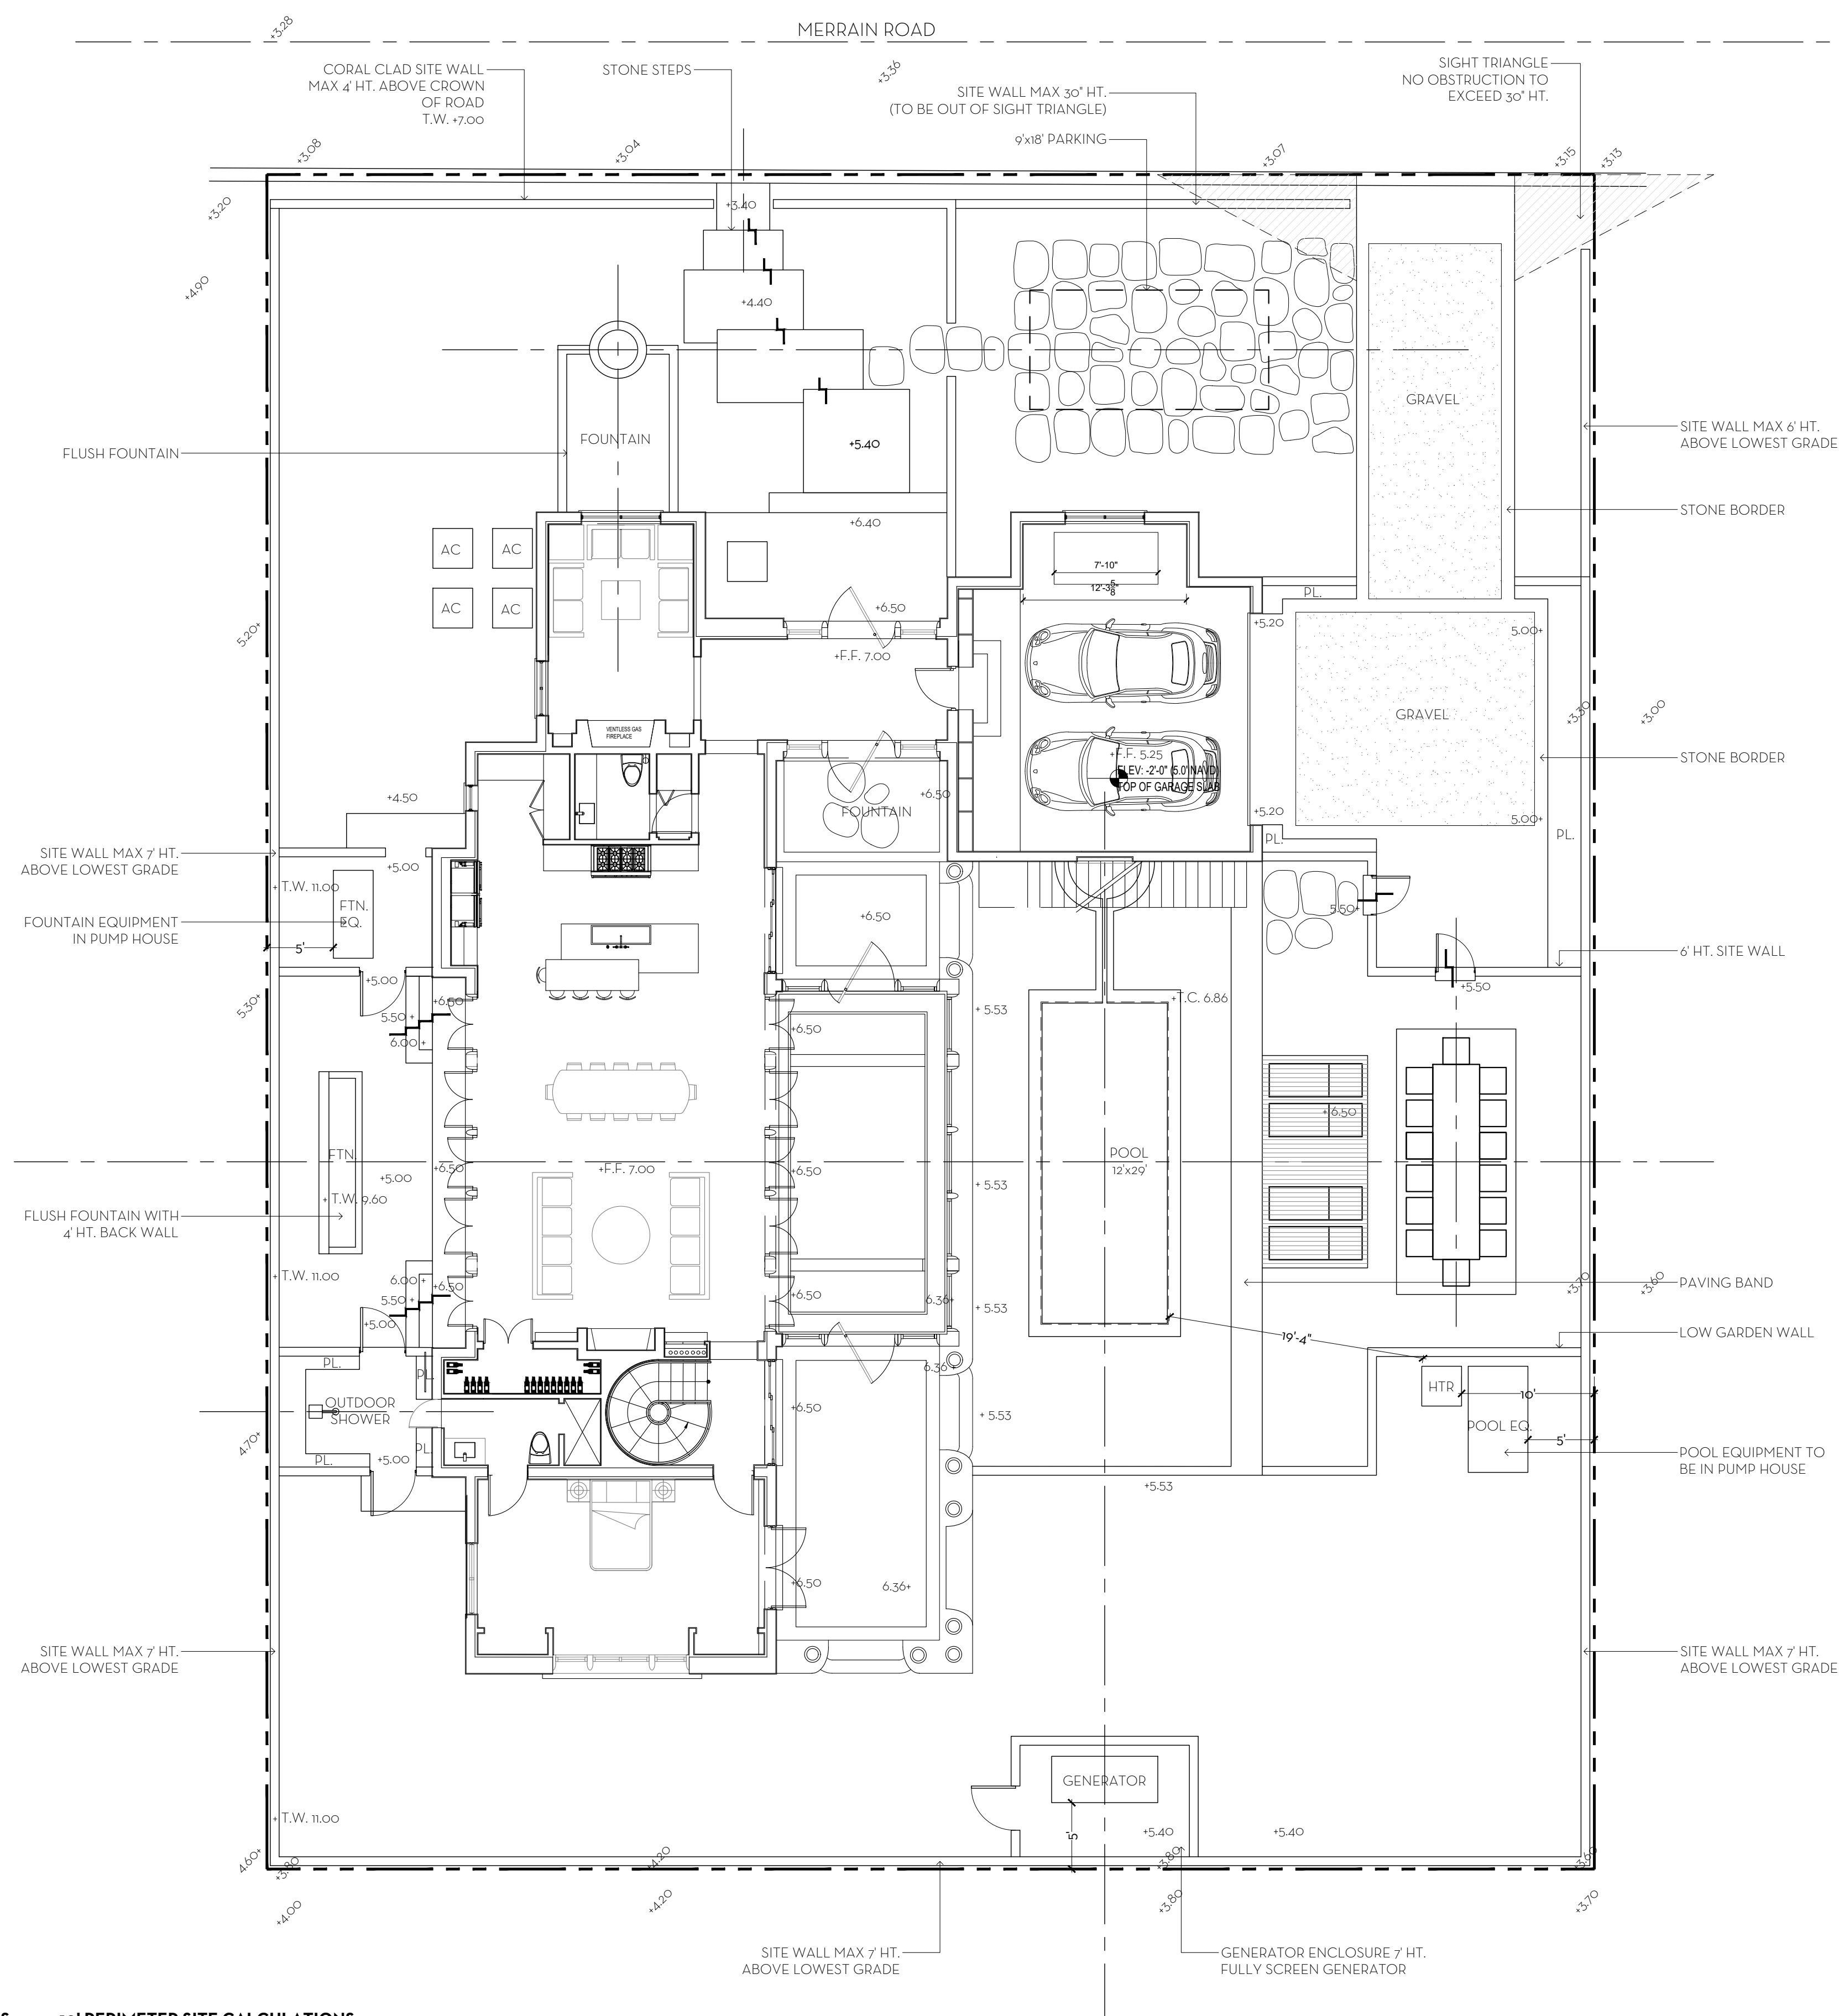 


SITE AREA =	12,774	SQ FT	100%
MINIMUM LANDSCAPE:			
REQUIRED =	5,748	SQ FT	45%
PROPOSED =	6,542	SQ FT	51%

25' SETBACK AREA =	2,500	SQ FT	100%
MINIMUM LANDSCAPE:			
REQUIRED =	1,000	SQ FT	40%
PROPOSED =	1,591	SQ FT	63%

PERIMETER AREA = 4,156 SQ FT

MINIMUM LANDSCAPE:
(50% OF 4,156 SF) = 2,078 REQUIRED

PROPOSED = 3,336 SQ FT

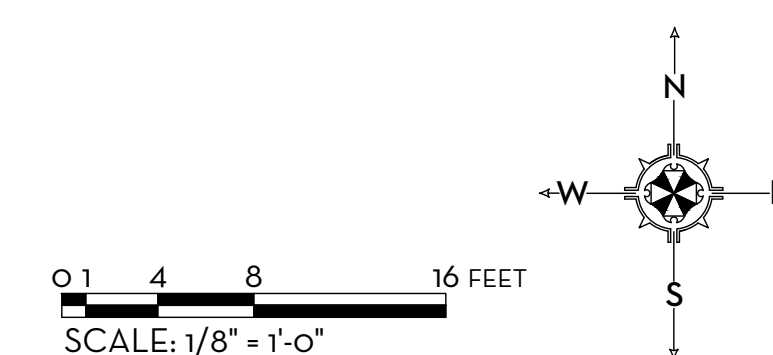


MARIO F. NIEVERA

State of Florida
Landscape Architect
Registration No.
6666856

LANDSCAPE PLAN
KEITH RESIDENCE

218 MERRAIN ROAD, PALM BEACH, FL.

27 MARCH 2023-FINAL SUBMITTAL

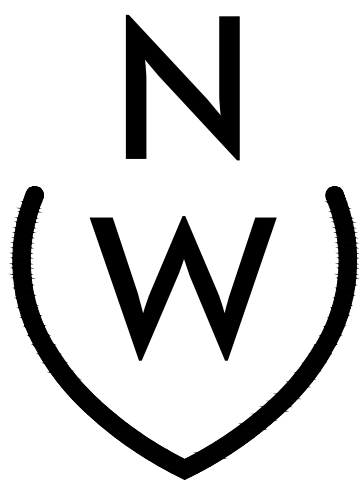


NIEVERA WILLIAMS
DESIGN


625 N. Flagler Drive
Suite 502
West Palm Beach, FL 33401
P: 561-659-2820
F: 561-659-2113

NIEVERAWILLIAMS.COM


LP1

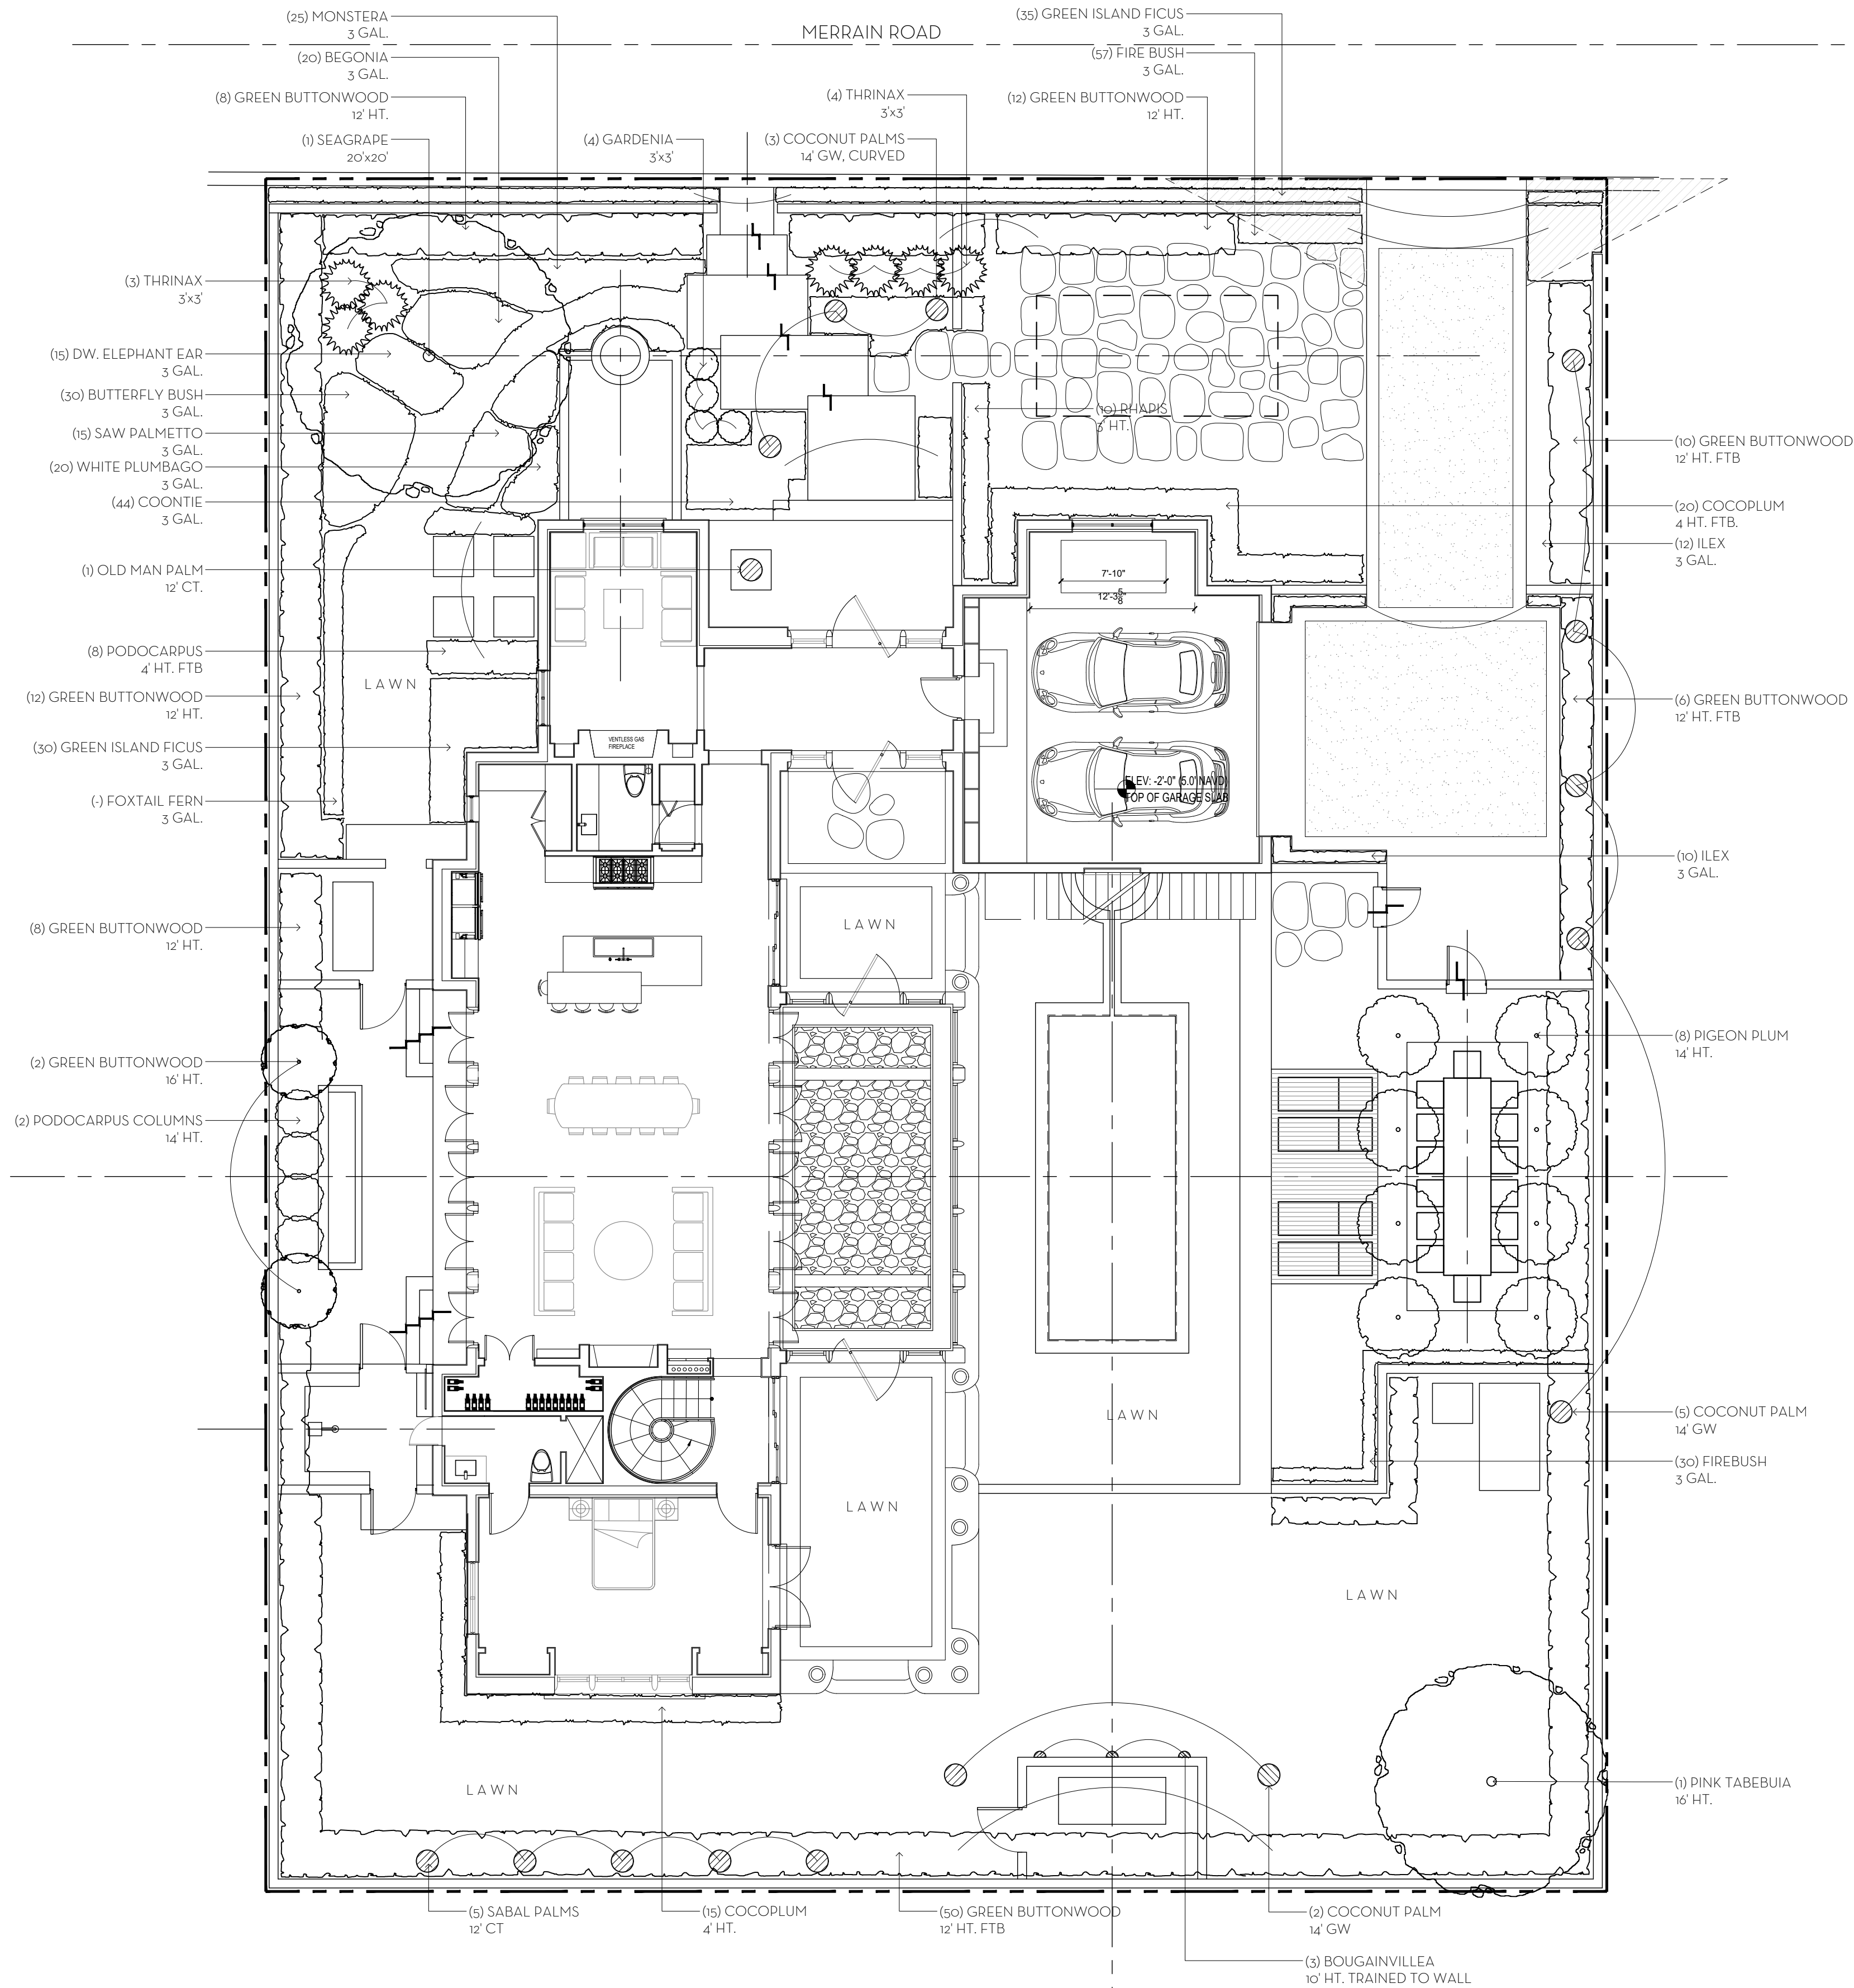


0 1 4 8 16 FEET
SCALE: 1/8" = 1'-0"

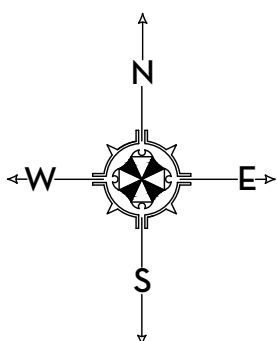

SCALE: 1/8" = 1'-0"

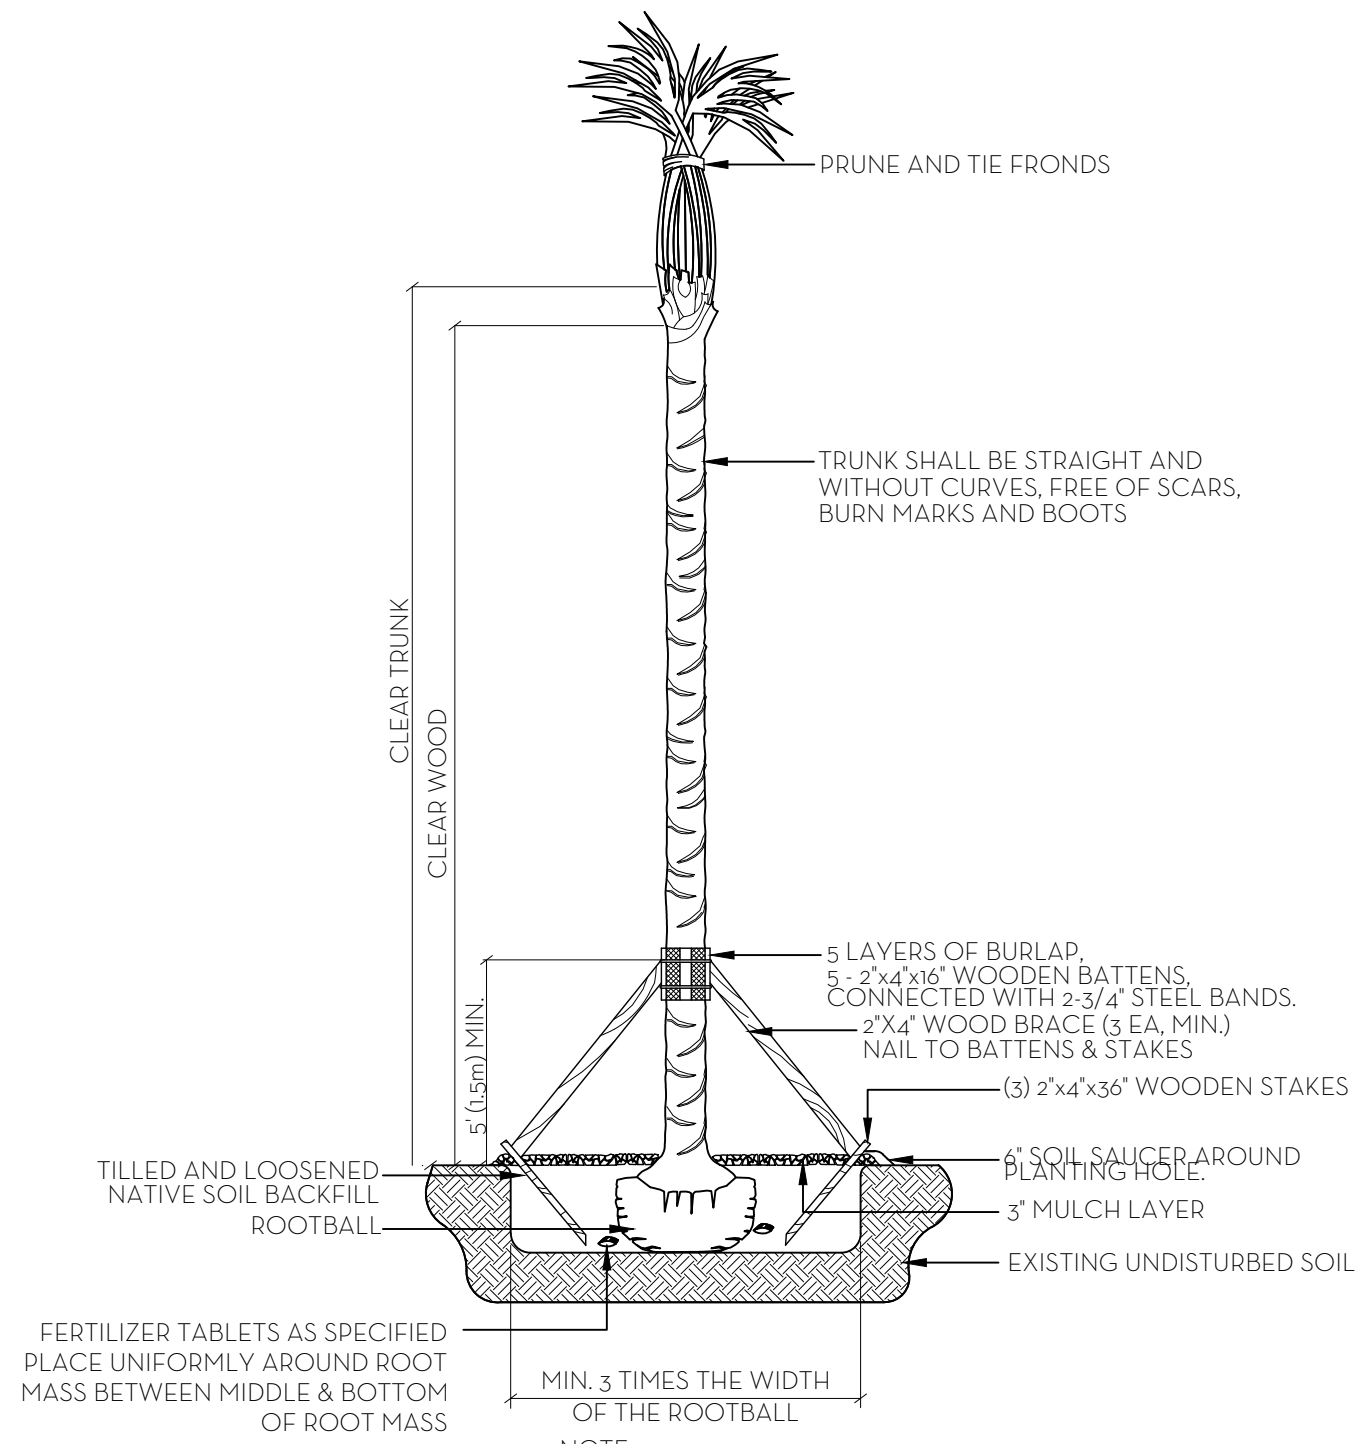


PALM PLANTING DETAIL
NTS

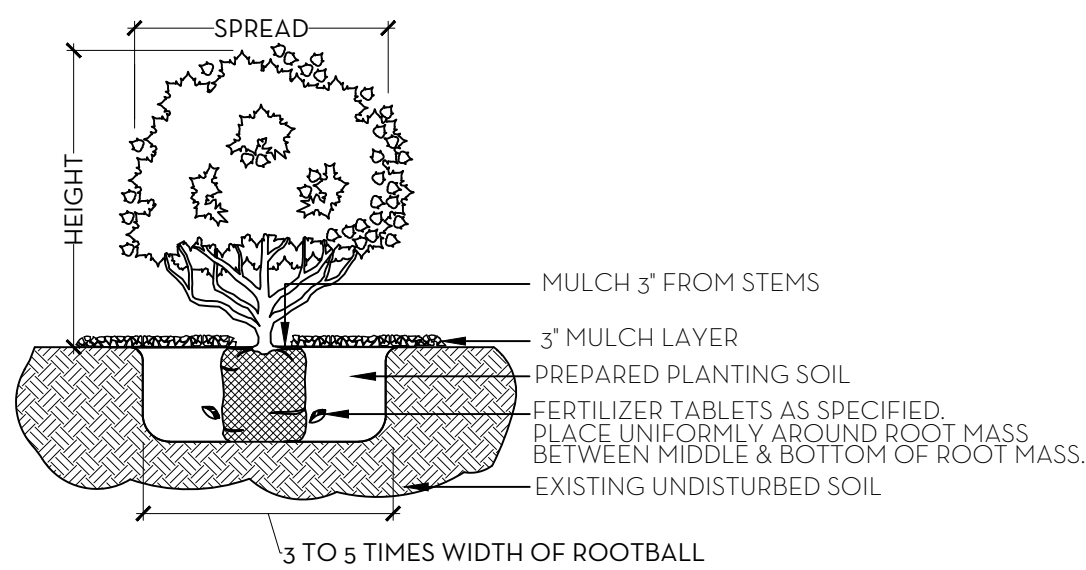

SHRUB & GROUNDCOVER PLANTING DETAIL
NTS

NOTE: BUD SHALL BE PERPENDICULAR TO GROUND PLANE. TRUNK SHALL BE STRAIGHT AND WITHOUT CURVES. NO SCARRED OR BLACKENED TRUNKS.

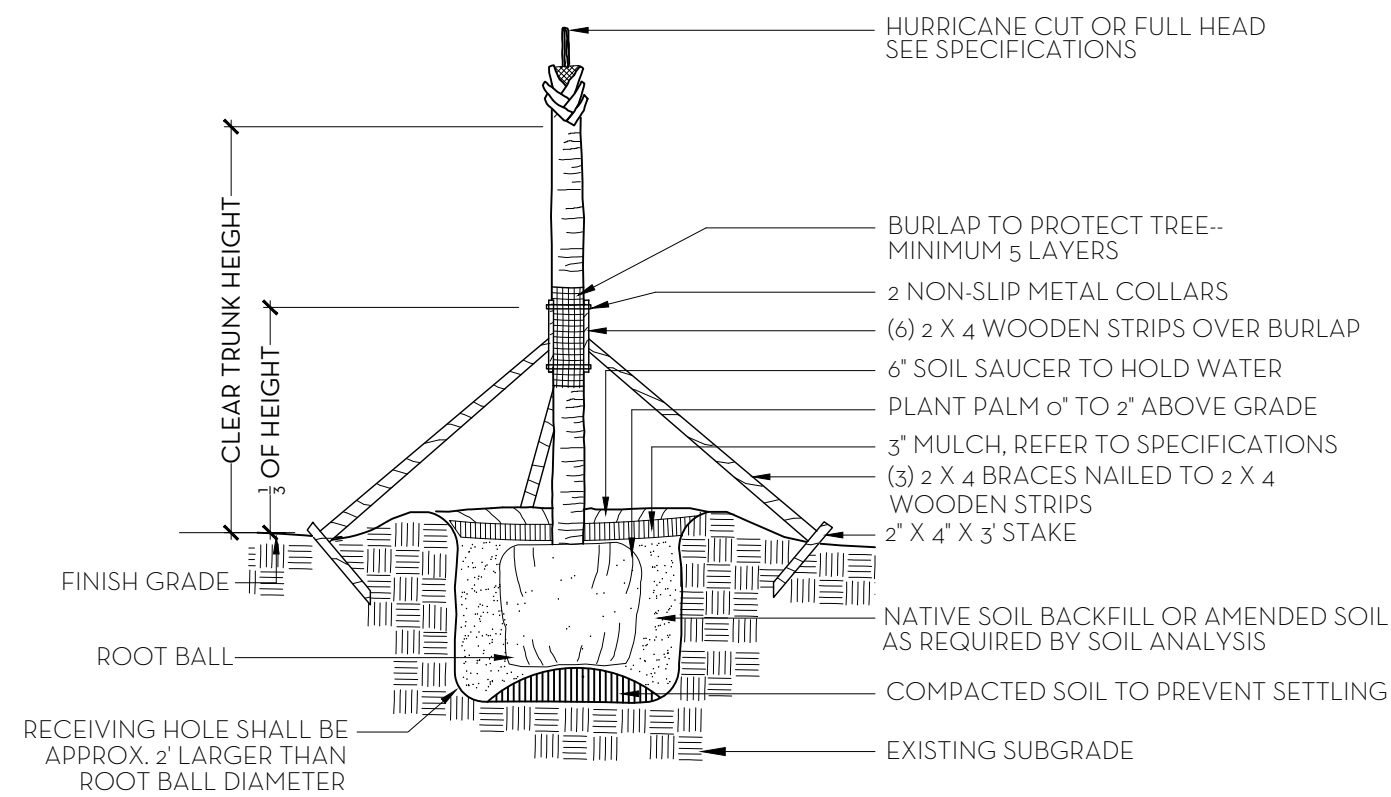


PALM TREE PLANTING AND STAKING DETAIL
NTS


FERTILIZATION

SHRUBS AND TREES
ALL TREES AND SHRUBS SHALL BE FERTILIZED WITH "AGRIFORM" 20-15-5 PLANTING TABLETS AT TIME OF INSTALLATION AND PRIOR TO COMPLETION OF PIT BACKFILLING. TABLETS SHALL BE PLACED UNIFORMLY AROUND THE ROOT MASS OF A DEPTH THAT IS BETWEEN THE MIDDLE AND BOTTOM OF THE ROOT MASS.
APPLICATION RATE:
1 GALLON CAN: 1 - 21 GRAM TABLET
3 GALLON CAN: 2 - 21 GRAM TABLETS
5 GALLON CAN: 3 - 21 GRAM TABLETS
7 GALLON CAN: 4 - 21 GRAM TABLETS
TREES: 3 - 21 GRAM TABLETS EACH 1/2" OF CALIPER
PALMS: 7 - 21 GRAM TABLETS
GROUND COVER AREAS
ALL GROUND COVER AREAS SHALL RECEIVE FERTILIZATION WITH "OZMOCOTE" TIME RELEASE FERTILIZER AS PER MANUFACTURER'S SPECIFICATIONS.

NOTES:
1. ALL WOOD SHALL BE SPRUCE OR PINE-NOT PRESSURE TREATED.
2. CROSS TIES SHALL NOT CROSS OVER WOODY ROOTS.
3. REMOVE ALL STRIPS &/OR WIRE WRAPPED AROUND TRUNK.
4. REMOVE ALL STRAPS, ROPES, WIRE, &/OR STRINGS USED TO LIFT THE ROOTBALL.
5. REMOVE ALL BURLAP &/OR WIRE FROM THE TOP OF THE ROOT BALL.
6. TOP OF ROOTBALL TO BE SET 2" BELOW FINISH SURROUNDING FINISH GRADE.

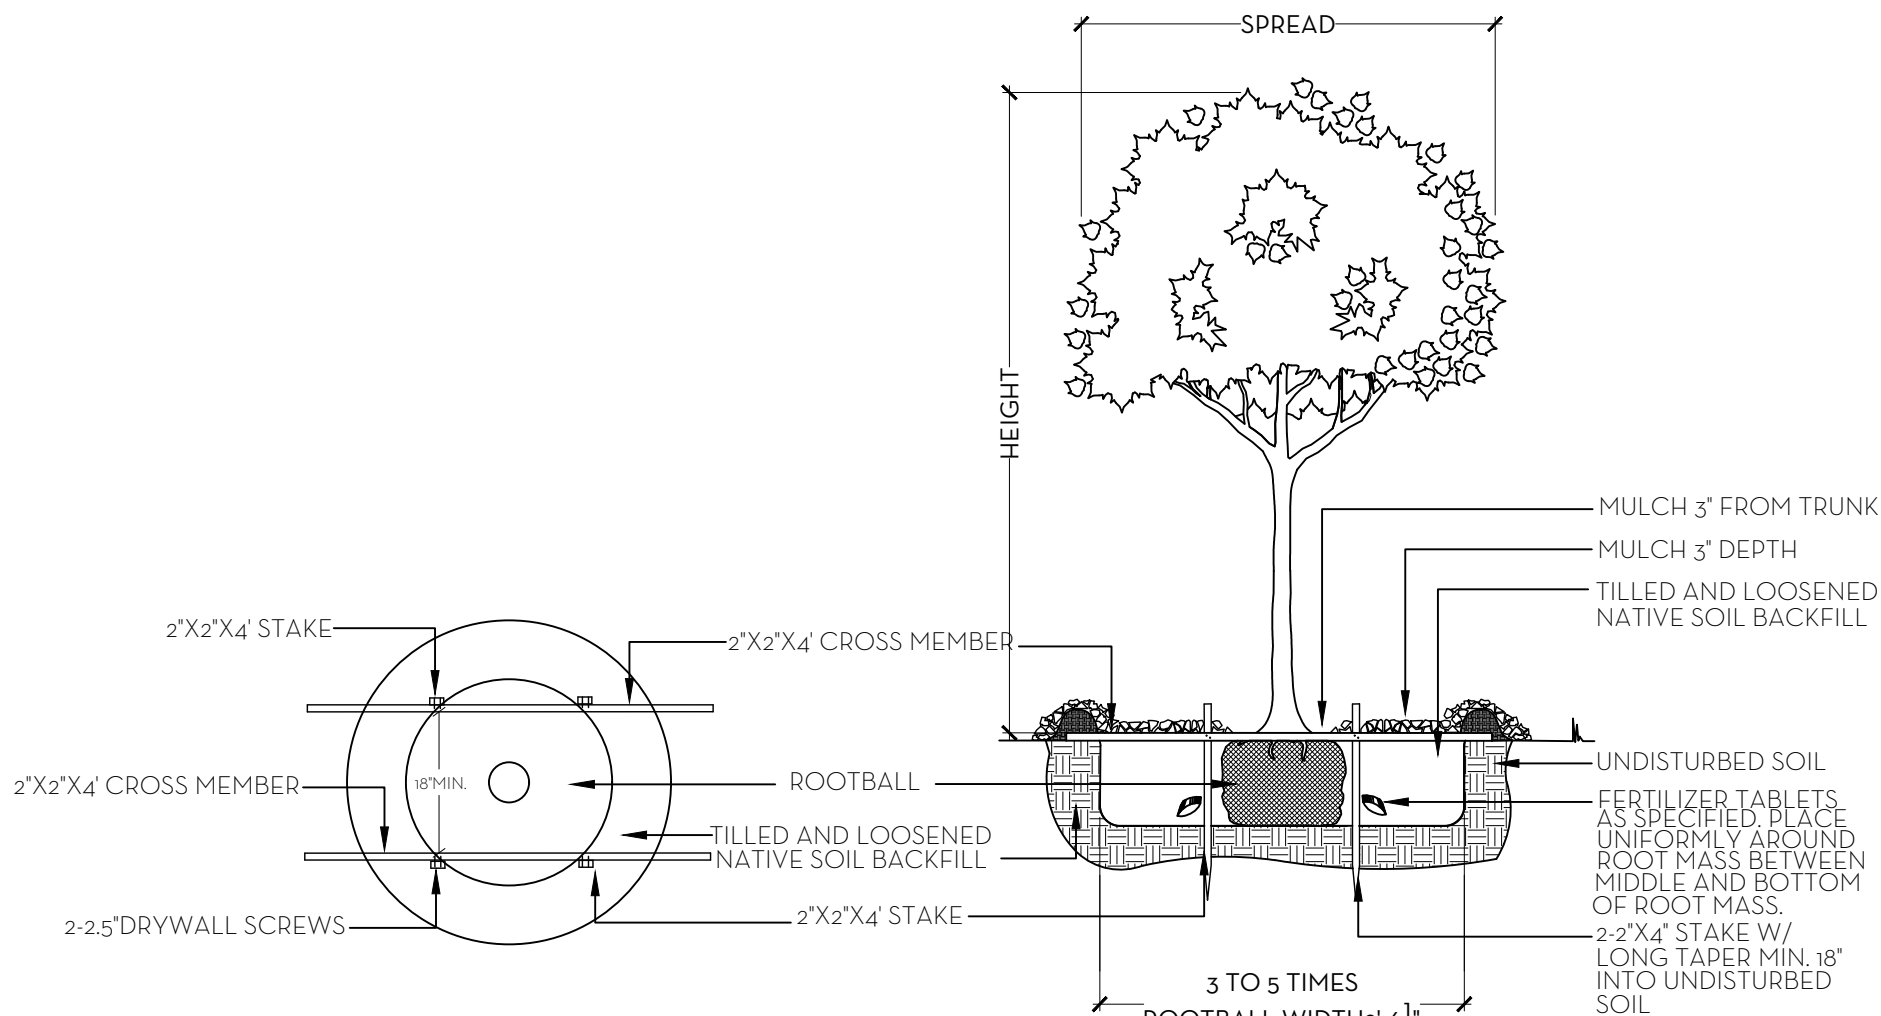


TREE PLANTING DETAIL
NTS

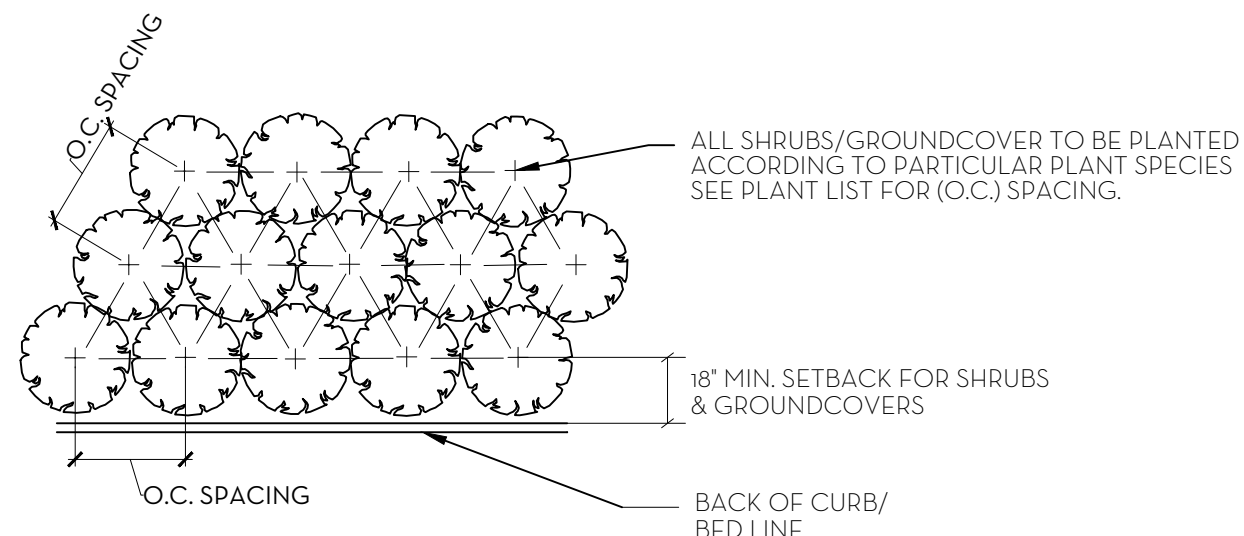


PLANT SPACING DETAIL
NTS


SOD NOTES:
1. ROUGH GRADE PROVIDED BY CONTRACTOR 4'-5" BELOW GRADE
2. RAKE AND REMOVE ALL CONSTRUCTION DEBRIS
3. PRIOR TO LAYING SOD ADD 80% HORTANA AND 20% CANADIAN PEAT, 2" MIN.
4. AFTER LAYING SOD APPLY NECESSARY PESTICIDES AND FUNGICIDES
5. IRRIGATE REGULARLY, REFER TO IRRIGATION DRAWINGS

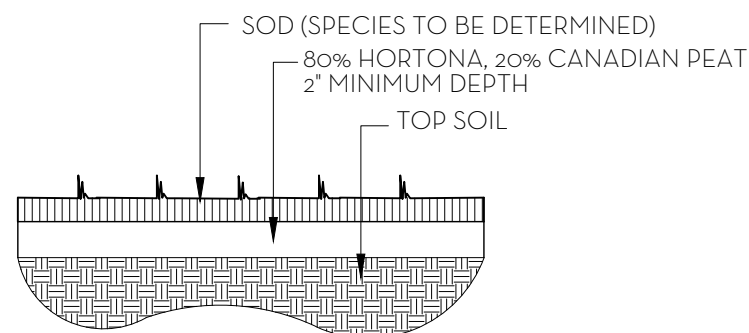

SOD PLANTING DETAIL
NTS

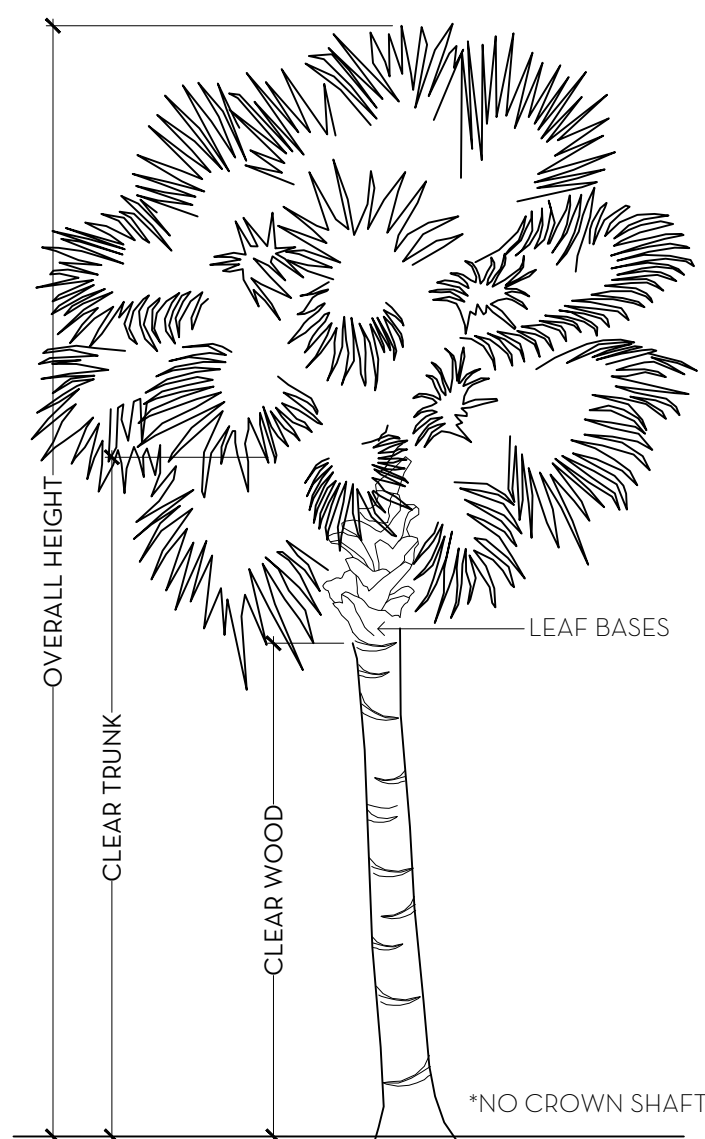

PALM SPECIFICATION DETAIL
NTS

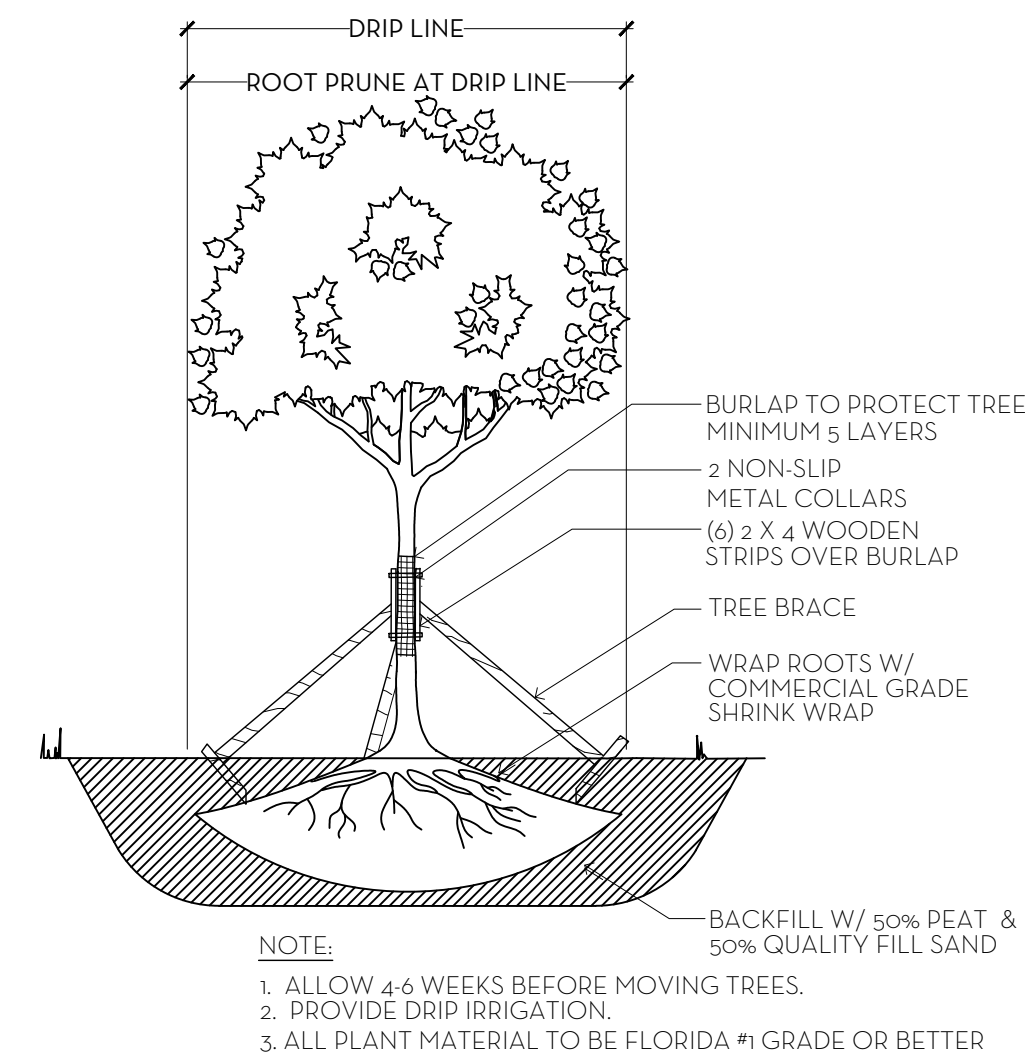

TREE ROOT PRUNING DETAIL
NTS

218 Merrain Rd 3/27/2023					
Landscape Material Schedule					
ITEM NO.	COMMON NAME	BOTANICAL NAME	QTY	NATIVE	SPECIFICATION
TREES					
1	SEAGRAPE	Coccoloba uvifera	1	X	20'x20'
2	PIGEON PLUM	Coccoloba diversifolia	8	X	14' HT
3	PINK TABEBUIA	Tabebuia caribba	1		16' HT
4	GREEN BUTTO NWOOD	Cococarpus erectus	2	X	14' HT
			12	92%	
PALMS					
4	COCONUT PALM	Cocos nucifera	7		14' GW
5	COCONUT PALM	Cocos nucifera	3		14' GW CURVED
6	THRINAX PALM	Coccothrinax argentea	7	X	3' x 3'
7	TRAVELER PALM	Ravenea madagascariensis	3		10' HT
8	ALEXANDER PALM	Ptychosperma elegans	2		12' CT
9	SABAL PALM	Sabal palmetto	5	X	12' CT
10	FISHTAIL PALM	Caryota mitis	2		12' HT
11	OLD MAN PALM	Coccothrinax crinita	1		12' CT
			30	40%	
HEDGE/SHRUB					
12	GREEN BUTTO NWOOD	Conocarpus erectus	106	X	12' HT. FIB
13	RHAPS PALM	Rhapis excelsa	10		3' HT
15	COCOPLUM	Chrysobalanus icaco	45	X	4' HT
			18	94%	
GROUND COVERS/VINES					
16	DWARF ELEPHANT EAR	Alocasia 'Amazonica' - Dwarf	24		3 GAL 12' O.C.
17	SAW PALMETTO	Serenoa repens	40	X	3 GAL
18	BEGONIA	Begonia odorata 'Alba'	39		3 GAL 10' O.C.
19	COONTIE	Zamia pumila	44	X	3 GAL
20	GADENIA	Gardenia	3		3' x 3'
21	MONSTERA	Monstera deliciosa	25		3 GAL
22	ILEX	Ilex cassine	22	X	3 GAL
14	FIRE BUSH	Hamelia patens var. patens	57	X	3 GAL
23	BOUGAINVILLEA	Bougainvillea	4		10' HT. TRAINED TO COLUMN
			268	65%	
SOD					
	Diamond Zoysia				

Landscape Legend			
Line #	Property Address:	218 MERRAIN	
1	Required	Proposed	
4			
5	Lot Size (sq ft)	10,000	12,774
6	Landscape Open Space (LOS) (Sq Ft and %)	5,748 (45%)	6,542 (51%)
7	Perimeter LOS (Sq Ft and %)	2,078 SF	3,336 SF
8	Front Yard LOS (Sq Ft and %)	1,000 (40%)	1,591 (63%)
9	Native* Trees %	35%	92%
10	Native* Palms %	35%	40%
11	Native* Shrubs %	35%	94%
12	Native* Vines / Ground Cover %	35%	63%
*To determine appropriate native vegetation, the Institute for Regional Conservation ("IRC"), Natives for Your Neighborhood guide shall be used.			
This table shall be included on the landscape species index sheet as prepared by a licensed landscape architect			
REV: 8/2022 304			


MARIO F. NIEVERA

State of Florida
Landscape Architect
Registration No.
6666856

PLANT LIST AND DETAILS KEITH RESIDENCE

218 MERRAIN ROAD, PALM BEACH, FL

27 MARCH 2023-FINAL SUBMITTAL

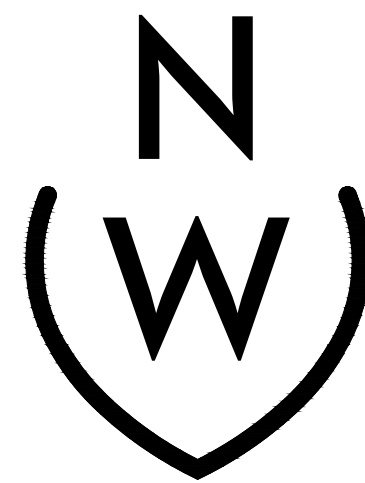


NIEVERA WILLIAMS
DESIGN


625 N. Flagler Drive
Suite 502
West Palm Beach, FL 33401
P: 561-659-2820
F: 561-659-2113

NIEVERAWILLIAMS.COM


LP2

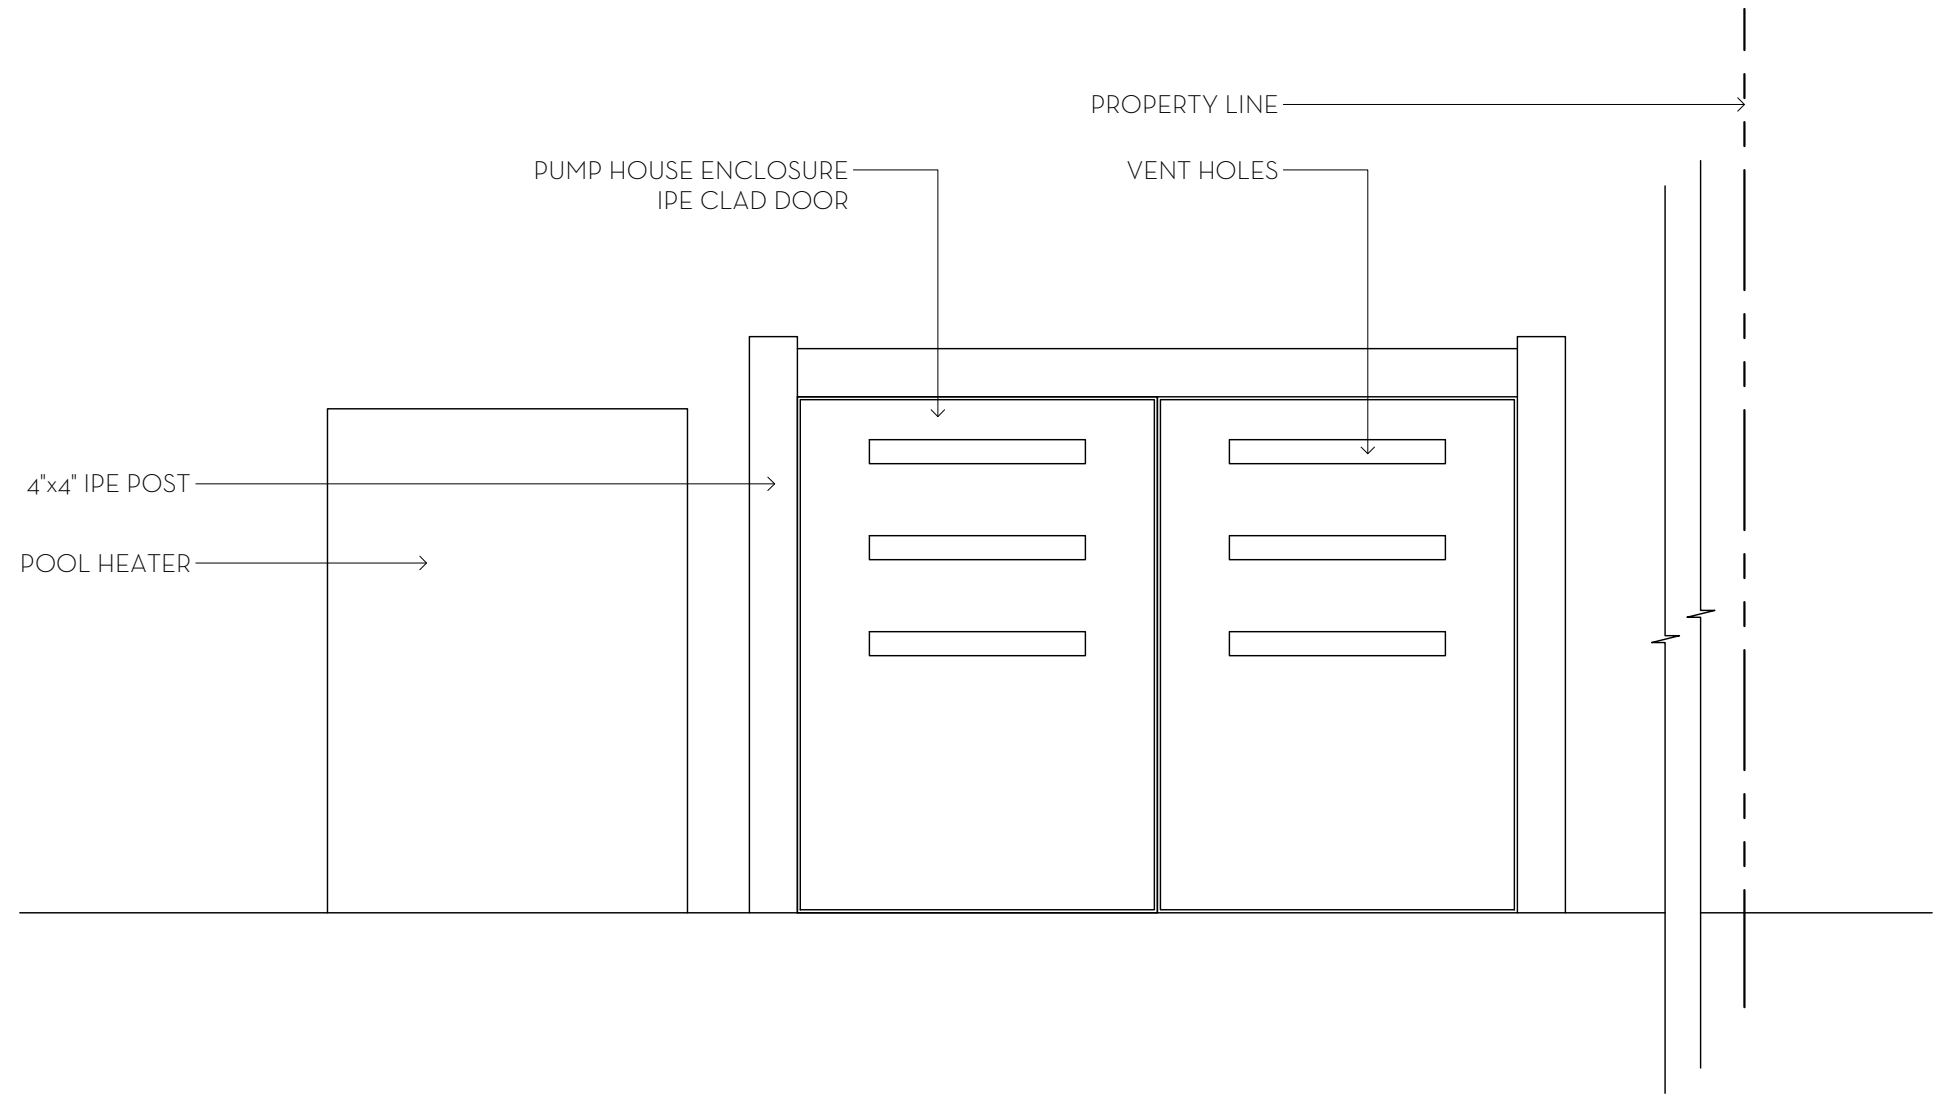

1 POOL EQ. PUMP HOUSE
SCALE: 3/4" = 1'-0"

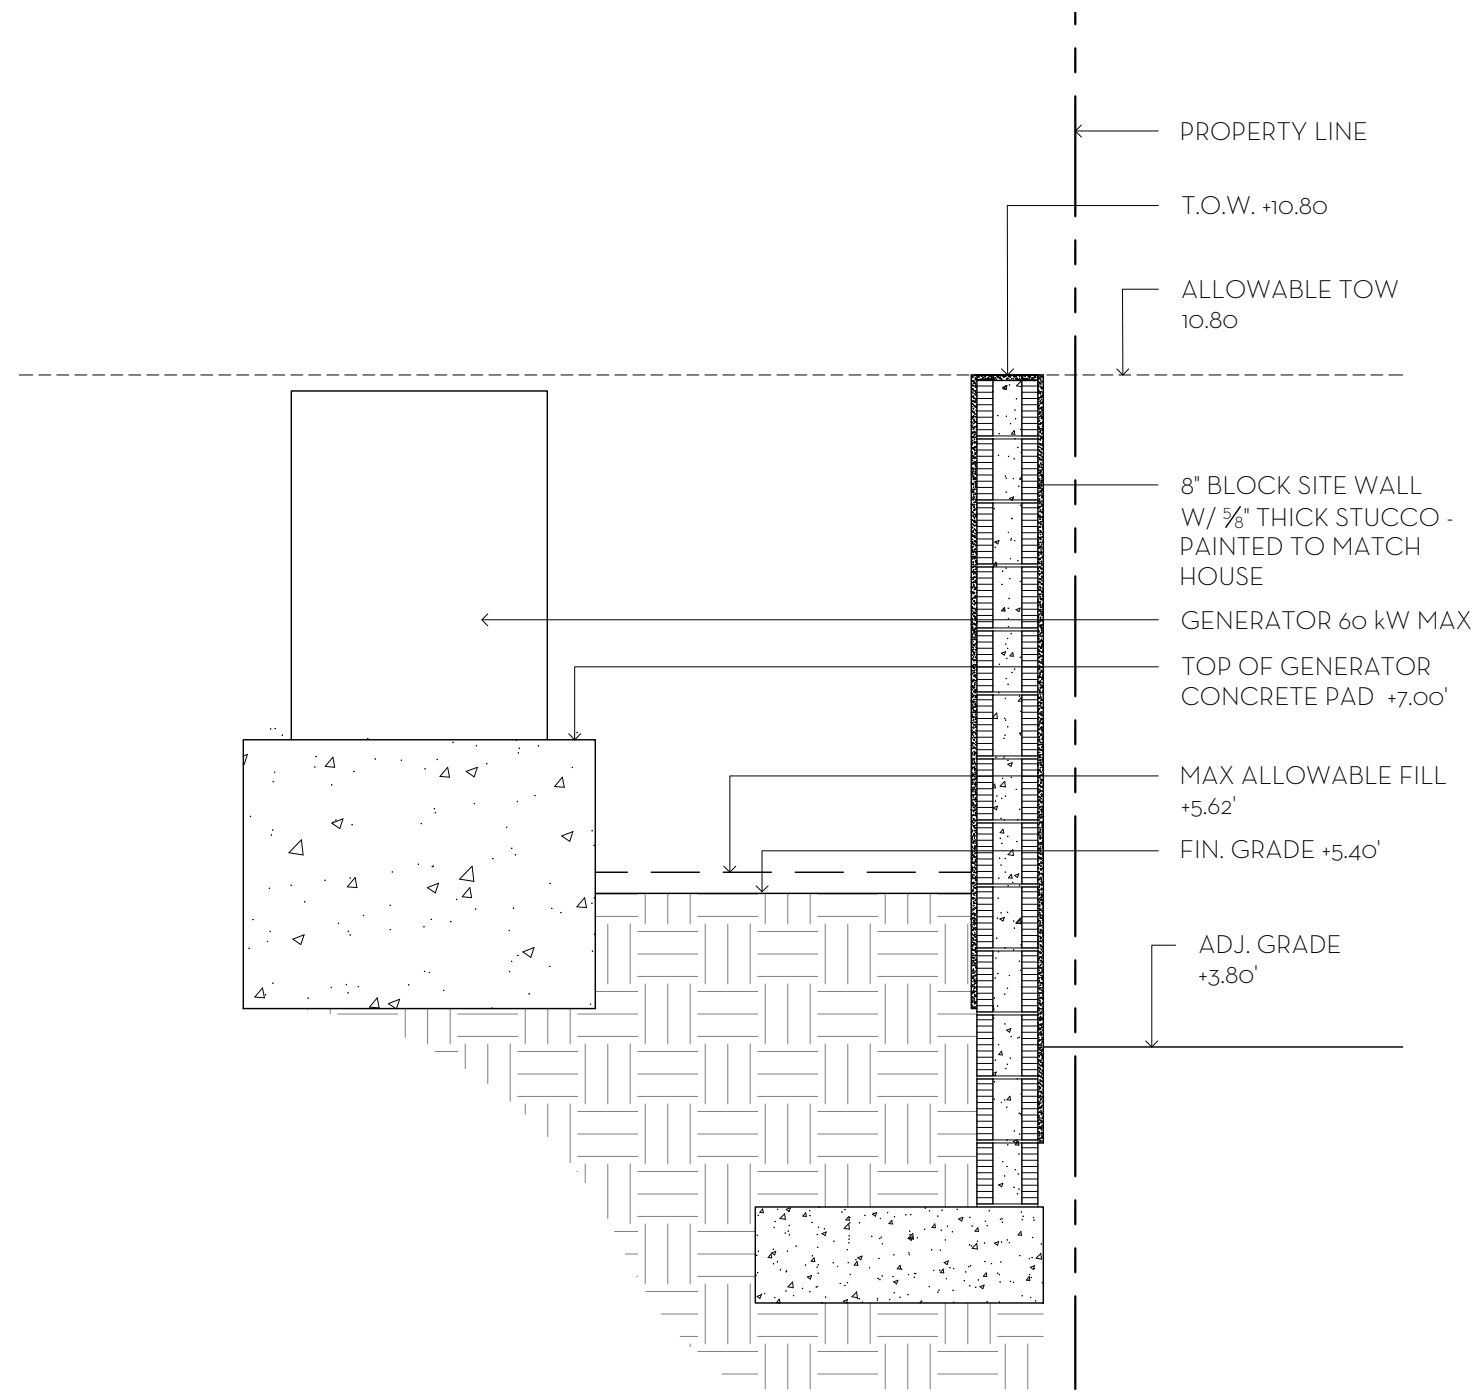

2 SECTION AT GENERATOR
SCALE: 1/2" = 1'-0"

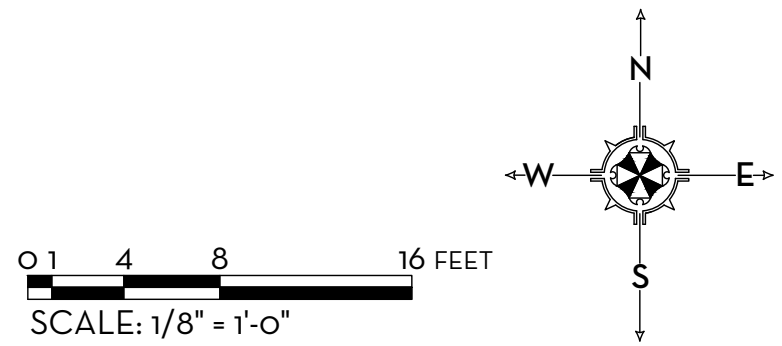


MARIO F. NIEVERA

State of Florida
Landscape Architect
Registration No.
6666856

SITE DETAILS
KEITH RESIDENCE

218 MERRAIN ROAD, PALM BEACH, FL.

27 MARCH 2023-FINAL SUBMITTAL

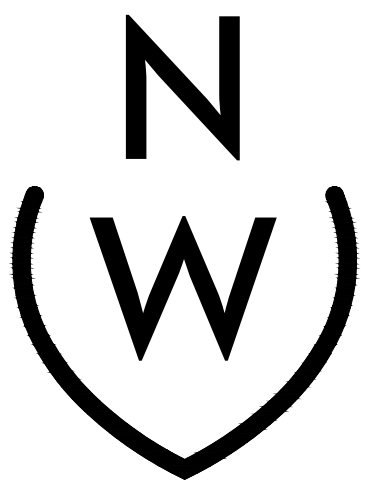


NIEVERA WILLIAMS
DESIGN

625 N. Flagler Drive
Suite 502
West Palm Beach, FL 33401
P: 561-659-2820
F: 561-659-2113

NIEVERAWILLIAMS.COM

D1

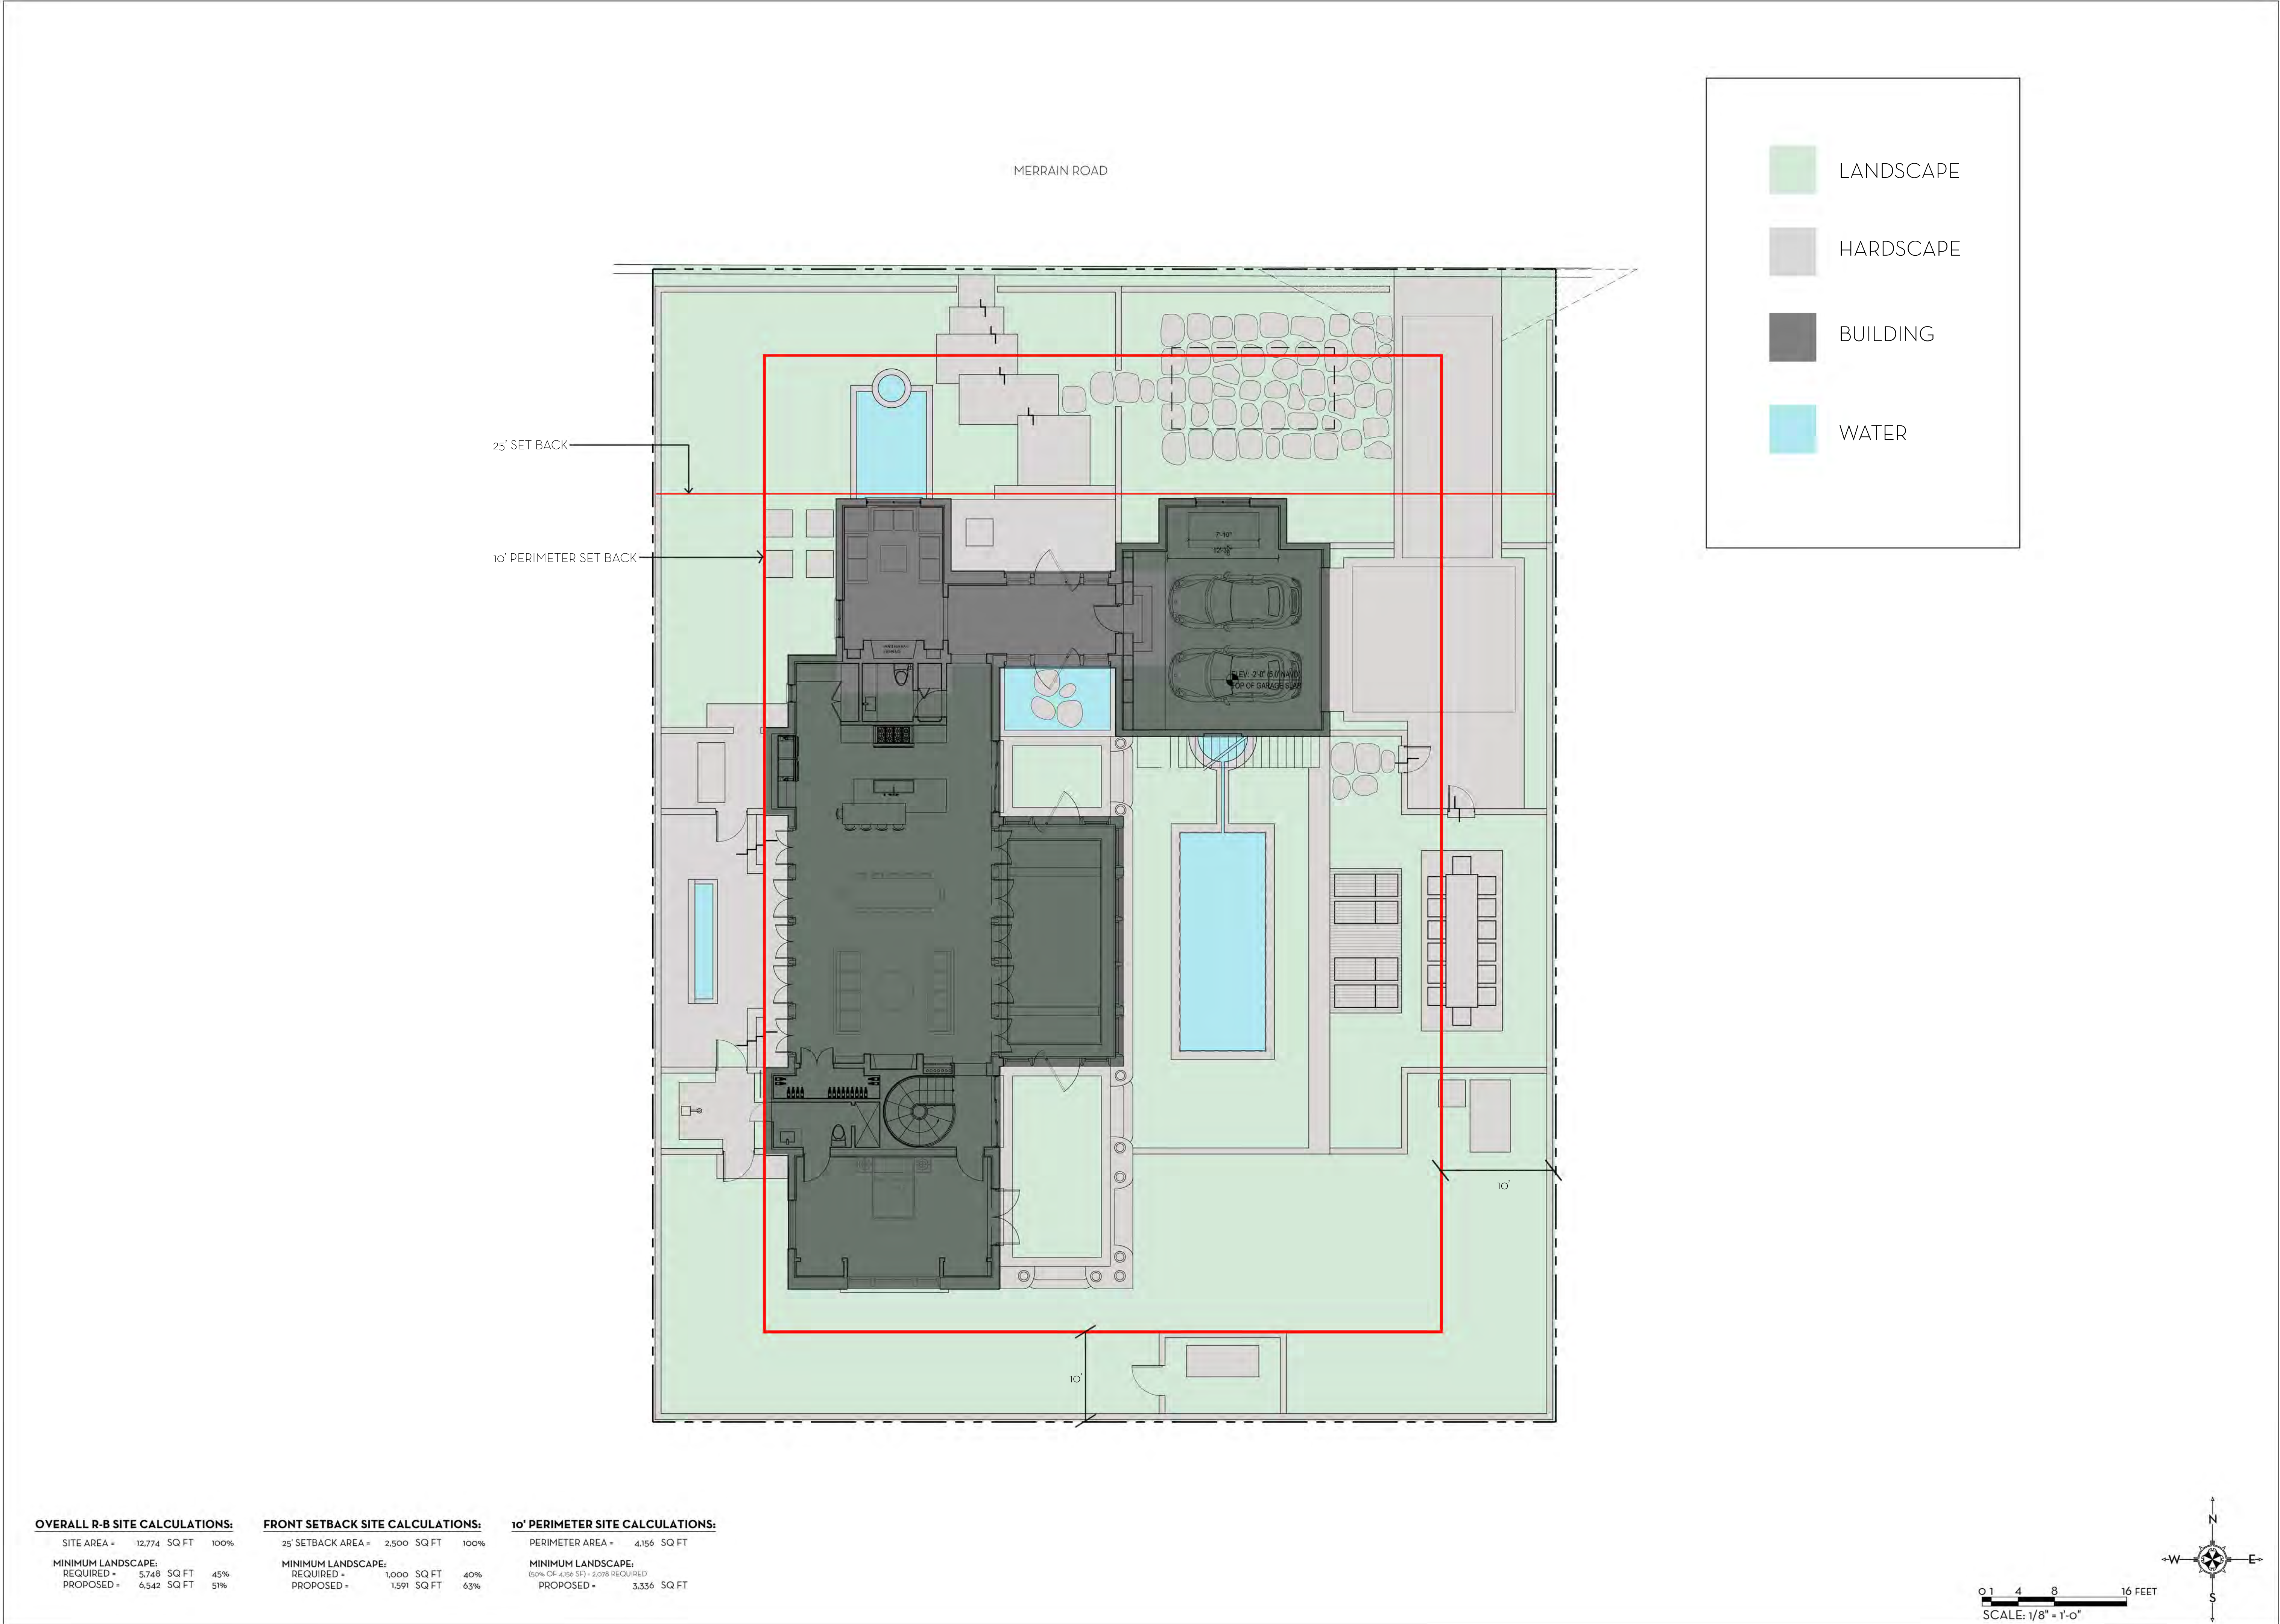

MARIO F. NIEVERA

State of Florida
Landscape Architect
Registration No.
6666856

OPEN SPACE DIAGRAM

KEITH RESIDENCE

218 MERRAIN ROAD, PALM BEACH, FL.

27 MARCH 2023-FINAL SUBMITTAL

SCALE: 1/8" = 1'-0"


NIEVERA WILLIAMS
DESIGN

625 N. Flagler Drive
Suite 502
West Palm Beach, FL 33401
P: 561-659-2820
F: 561-659-2113

NIEVERAWILLIAMS.COM

OS

- 1) Exfiltration trenches and storm piping to be protected from roots with a root barrier.
- 2) Roof drain downspouts are to be connected to the proposed drainage system. Contractor to provide engineer with downspout locations prior to installation of drainage system.
- 3) Exfiltration trench design uses an assumed value of hydraulic conductivity. Client may obtain a site specific test for hydraulic conductivity prior to exfiltration trench installation.
- 4) Contractor shall mill and overlay all roadway cuts a minimum of 50 ft. on either side of the excavation the entire width of each affected lane.
- 5) Contractor is responsible for installing and maintaining erosion control measures during construction.
- 6) Video inspection of storm drainage system required prior to installation of sod.

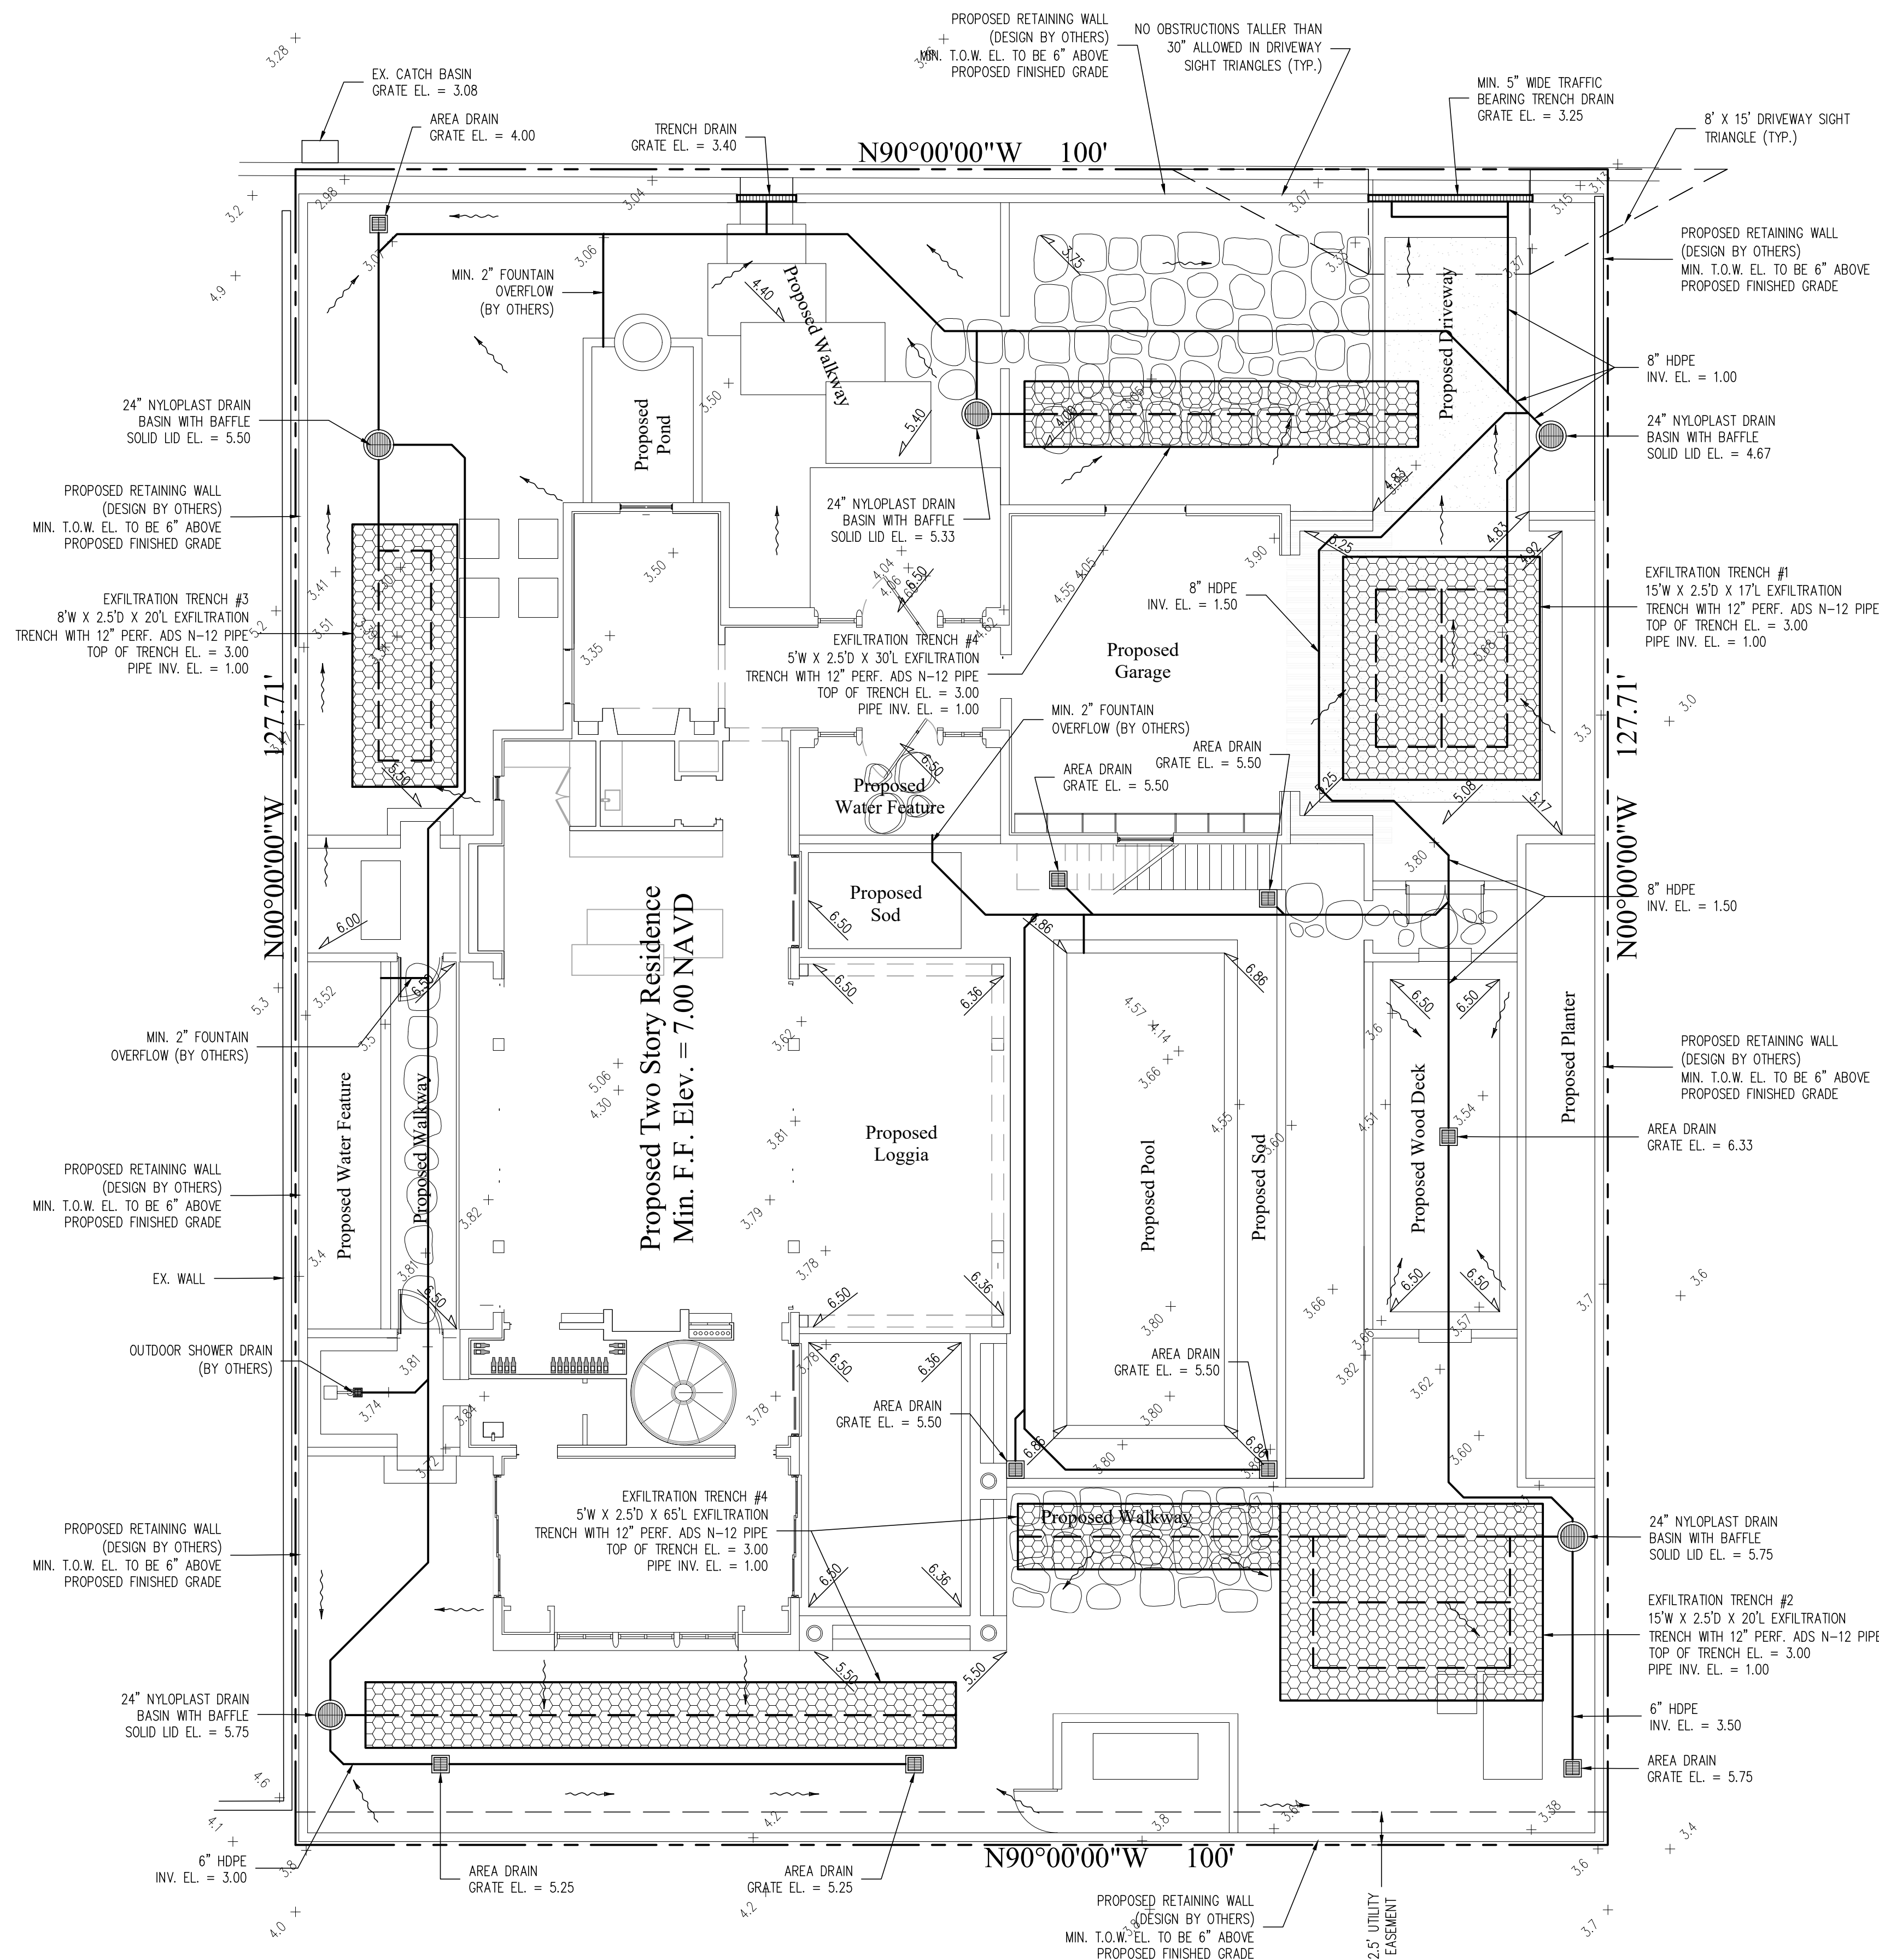

Scale: 1/8" = 1'-0"

**Gruber Consulting
Engineers, Inc.**

2475 MERCER AVE., SUITE 305
WEST PALM BEACH, FL 33401
PHONE: 561.312.2041
office@gruberengineers.com

Project Information	
Project No.	2023-0003
Issue Date	09/09/2023
Scale	1/8"=1'-0"
Drawn By	KM
Checked By	CG

Conceptual Site Grading & Drainage Plan For: **Proposed Residence** 218 Merrain Road P

Revisions	
1	
2	
3	
4	
5	
6	
7	
8	
9	
10	

FL P.E. No. 57466

Sheet No.


C-1

This item has been electronically signed and sealed by Chad M. Gruber on the date adjacent to the seal using a SHA authentication code. Printed copies of this document are not considered signed and sealed and the SHA authentication code must be verified on any electronic copies.

Plan Background from Hardscape Plan by
Nievera Williams Design Received 2/22/23

ARC-23-038


© 2023 Gruber Consulting Engineers, Inc.

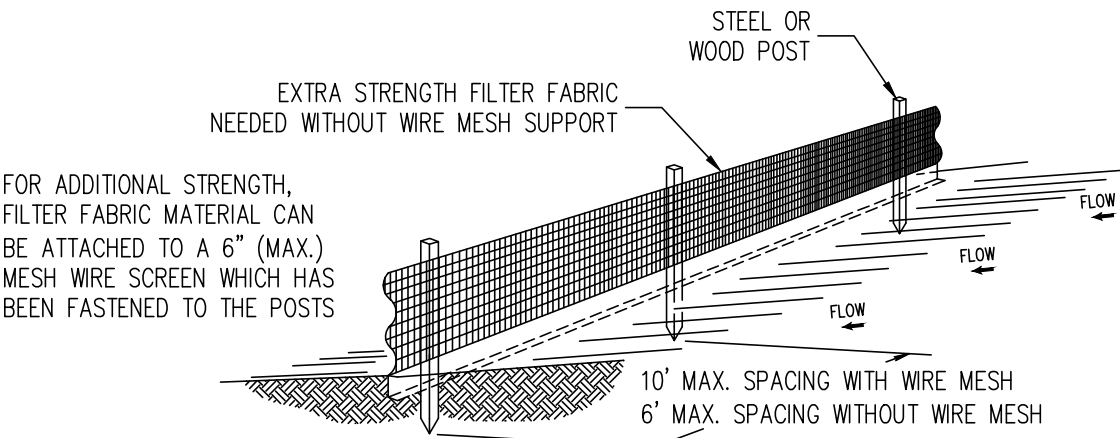


Notes:

- 1) The height of a silt fence shall not exceed 36".
- 2) Filter fabric shall be purchased in a continuous roll cut to the length of the barrier to avoid the use of joints.
- 3) Posts shall be spaced a maximum of 10' apart at the barrier location and driven securely into the ground a minimum of 12". When extra strength fabric is used without the wire support fence, post spacing shall not exceed 6'.
- 4) A trench shall be excavated approximately 4" wide and 4" deep along the line of posts and upslope from the barrier.
- 5) When standard strength filter fabric is used, a wire mesh support fence shall be fastened securely to the upslope side of the posts using heavy duty wire staples at least 1" long, tie wires, or hog rings. The wire shall extend into the trench a minimum of 2" and shall not extend more than 36" above the original ground surface.
- 6) The standard strength filter fabric shall be stapled or wired to the fence, and 8" of the fabric shall be extended into the trench. The fabric shall not extend more than 36" above the original ground surface.
- 7) The trench shall be backfilled and the soil compacted over the filter fabric.

SILT FENCE DETAIL N.T.S.

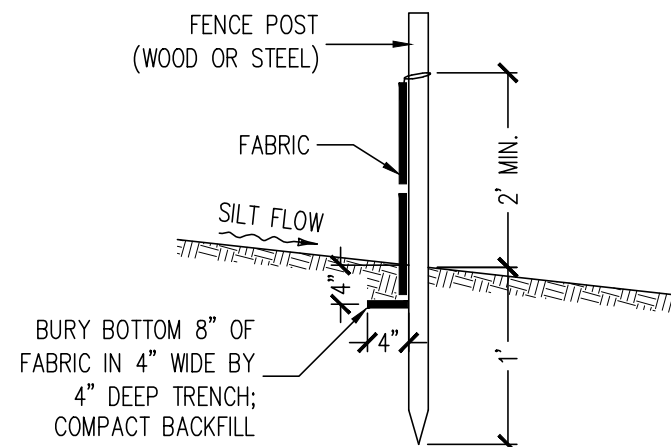


SILT FENCE SECTION N.T.S.

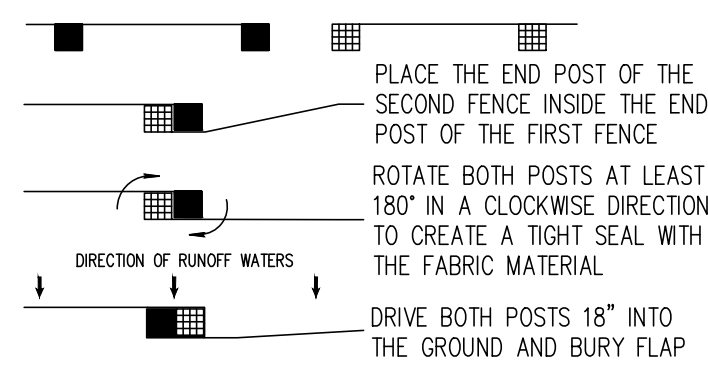


ATTACHING TWO SILT FENCES N.T.S.

Notes:


- 1) Contractor is responsible for installing and maintaining erosion control measures during construction.
- 2) Contractor to investigate condition of existing sewer service prior to building permit submittal. If existing service is cast iron, or in poor condition, service will be replaced to main per Town of Palm Beach standards.

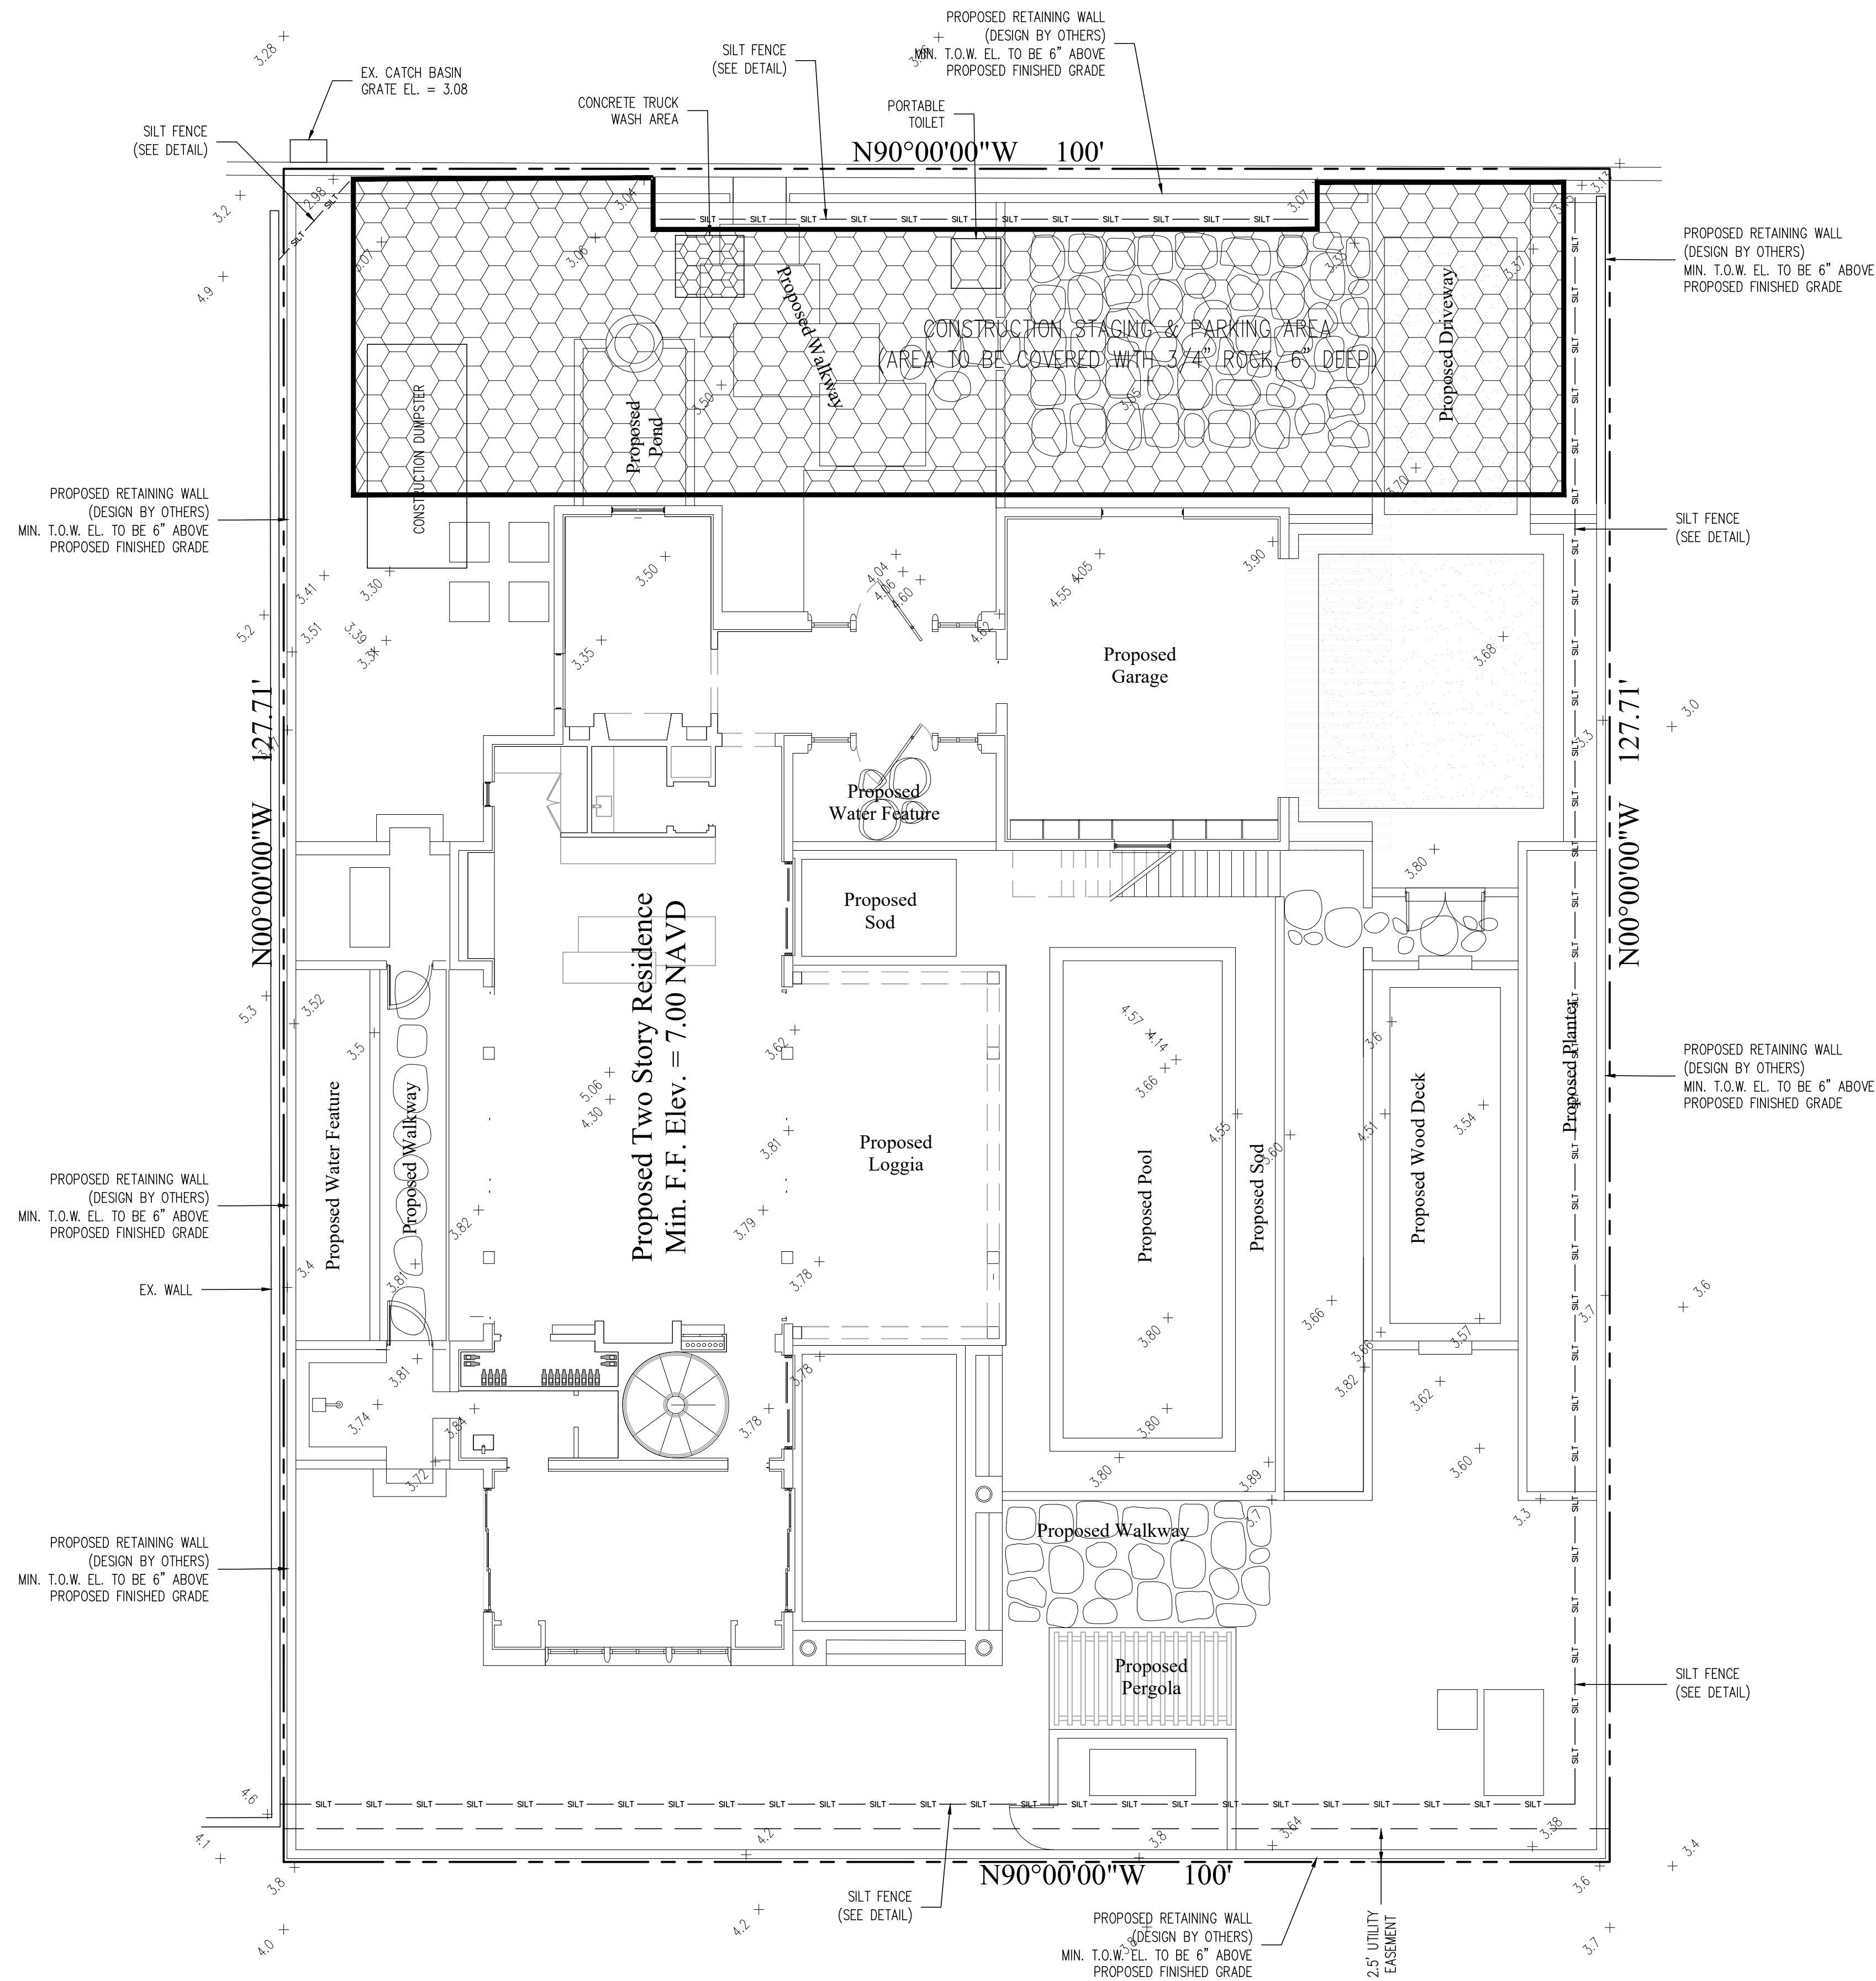



Legend

 


CONSTRUCTION STAGING AREA

 

SILT FENCE (SEE DETAIL)

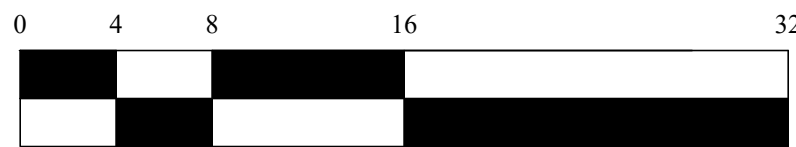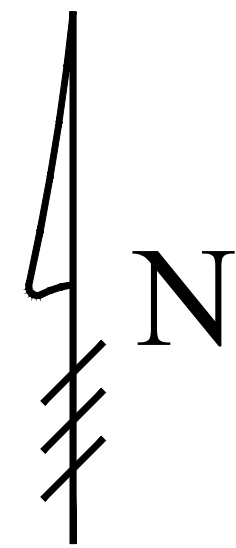

Scale: 1/8" = 1'-0"

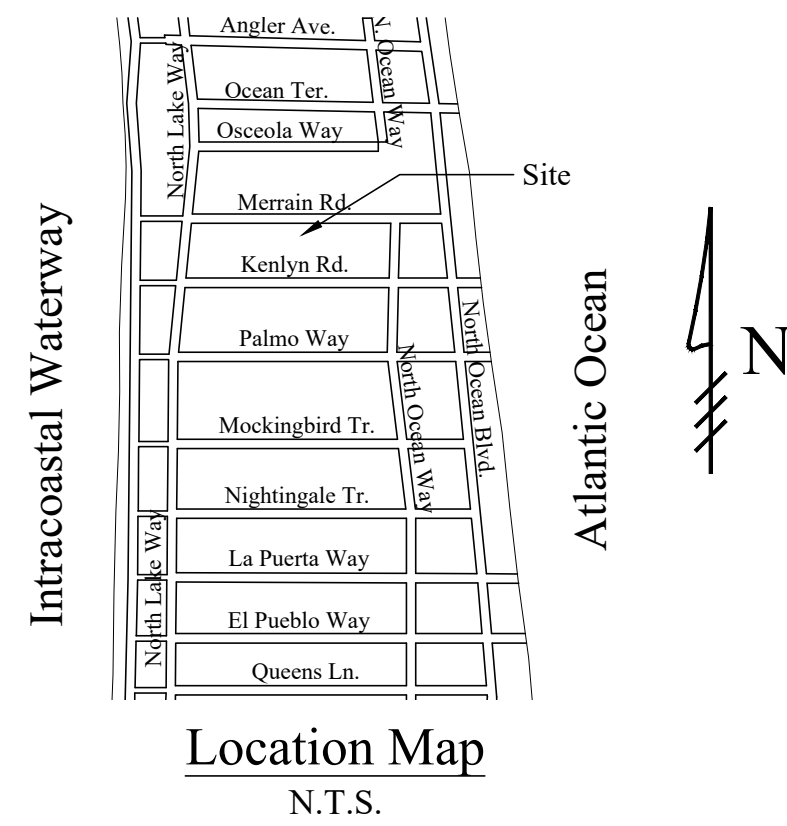

Location Map N.T.S.



**Gruber Consulting
Engineers, Inc.**
5725 AMBER AVE., SUITE 305
WEST PALM BEACH, FL 33401
PHONE: 561.312.2841
office@gruberengineers.com

Project Information				
Project No.	2023-0003	Issue Date	02/25/2023	Scale
Scale	1/8" = 1'-0"	Drawn By	KM	Checked By
Checked By	CG			

Conceptual Construction Staging & Parking and Erosion Control Plan For:

Proposed Residence

Palm Beach, Florida

218 Merrain Road

Revisions

1	
2	
3	
4	
5	
6	
7	
8	
9	
10	

Chad M. Gruber

FL P.E. No. 57466

Sheet No.

EC-1

This item has been electronically signed and sealed by Chad M. Gruber on the date adjacent to the seal using a SHA authentication code. Printed copies of this document are not considered signed and sealed and the SHA authentication code must be verified on any electronic copies.

Plan Background from Hardscape Plan by
Nievera Williams Design Received 2/22/23

ARC-23-038

© 2023 Gruber Consulting Engineers, Inc.