


P:\Cumfilwood - 318 Seaspray Ave - ARC - Cube Content Off-Ring
2024.03.11 14:14

RECEIVED

By yfigueroa at 12:41 pm, Mar 11, 2024

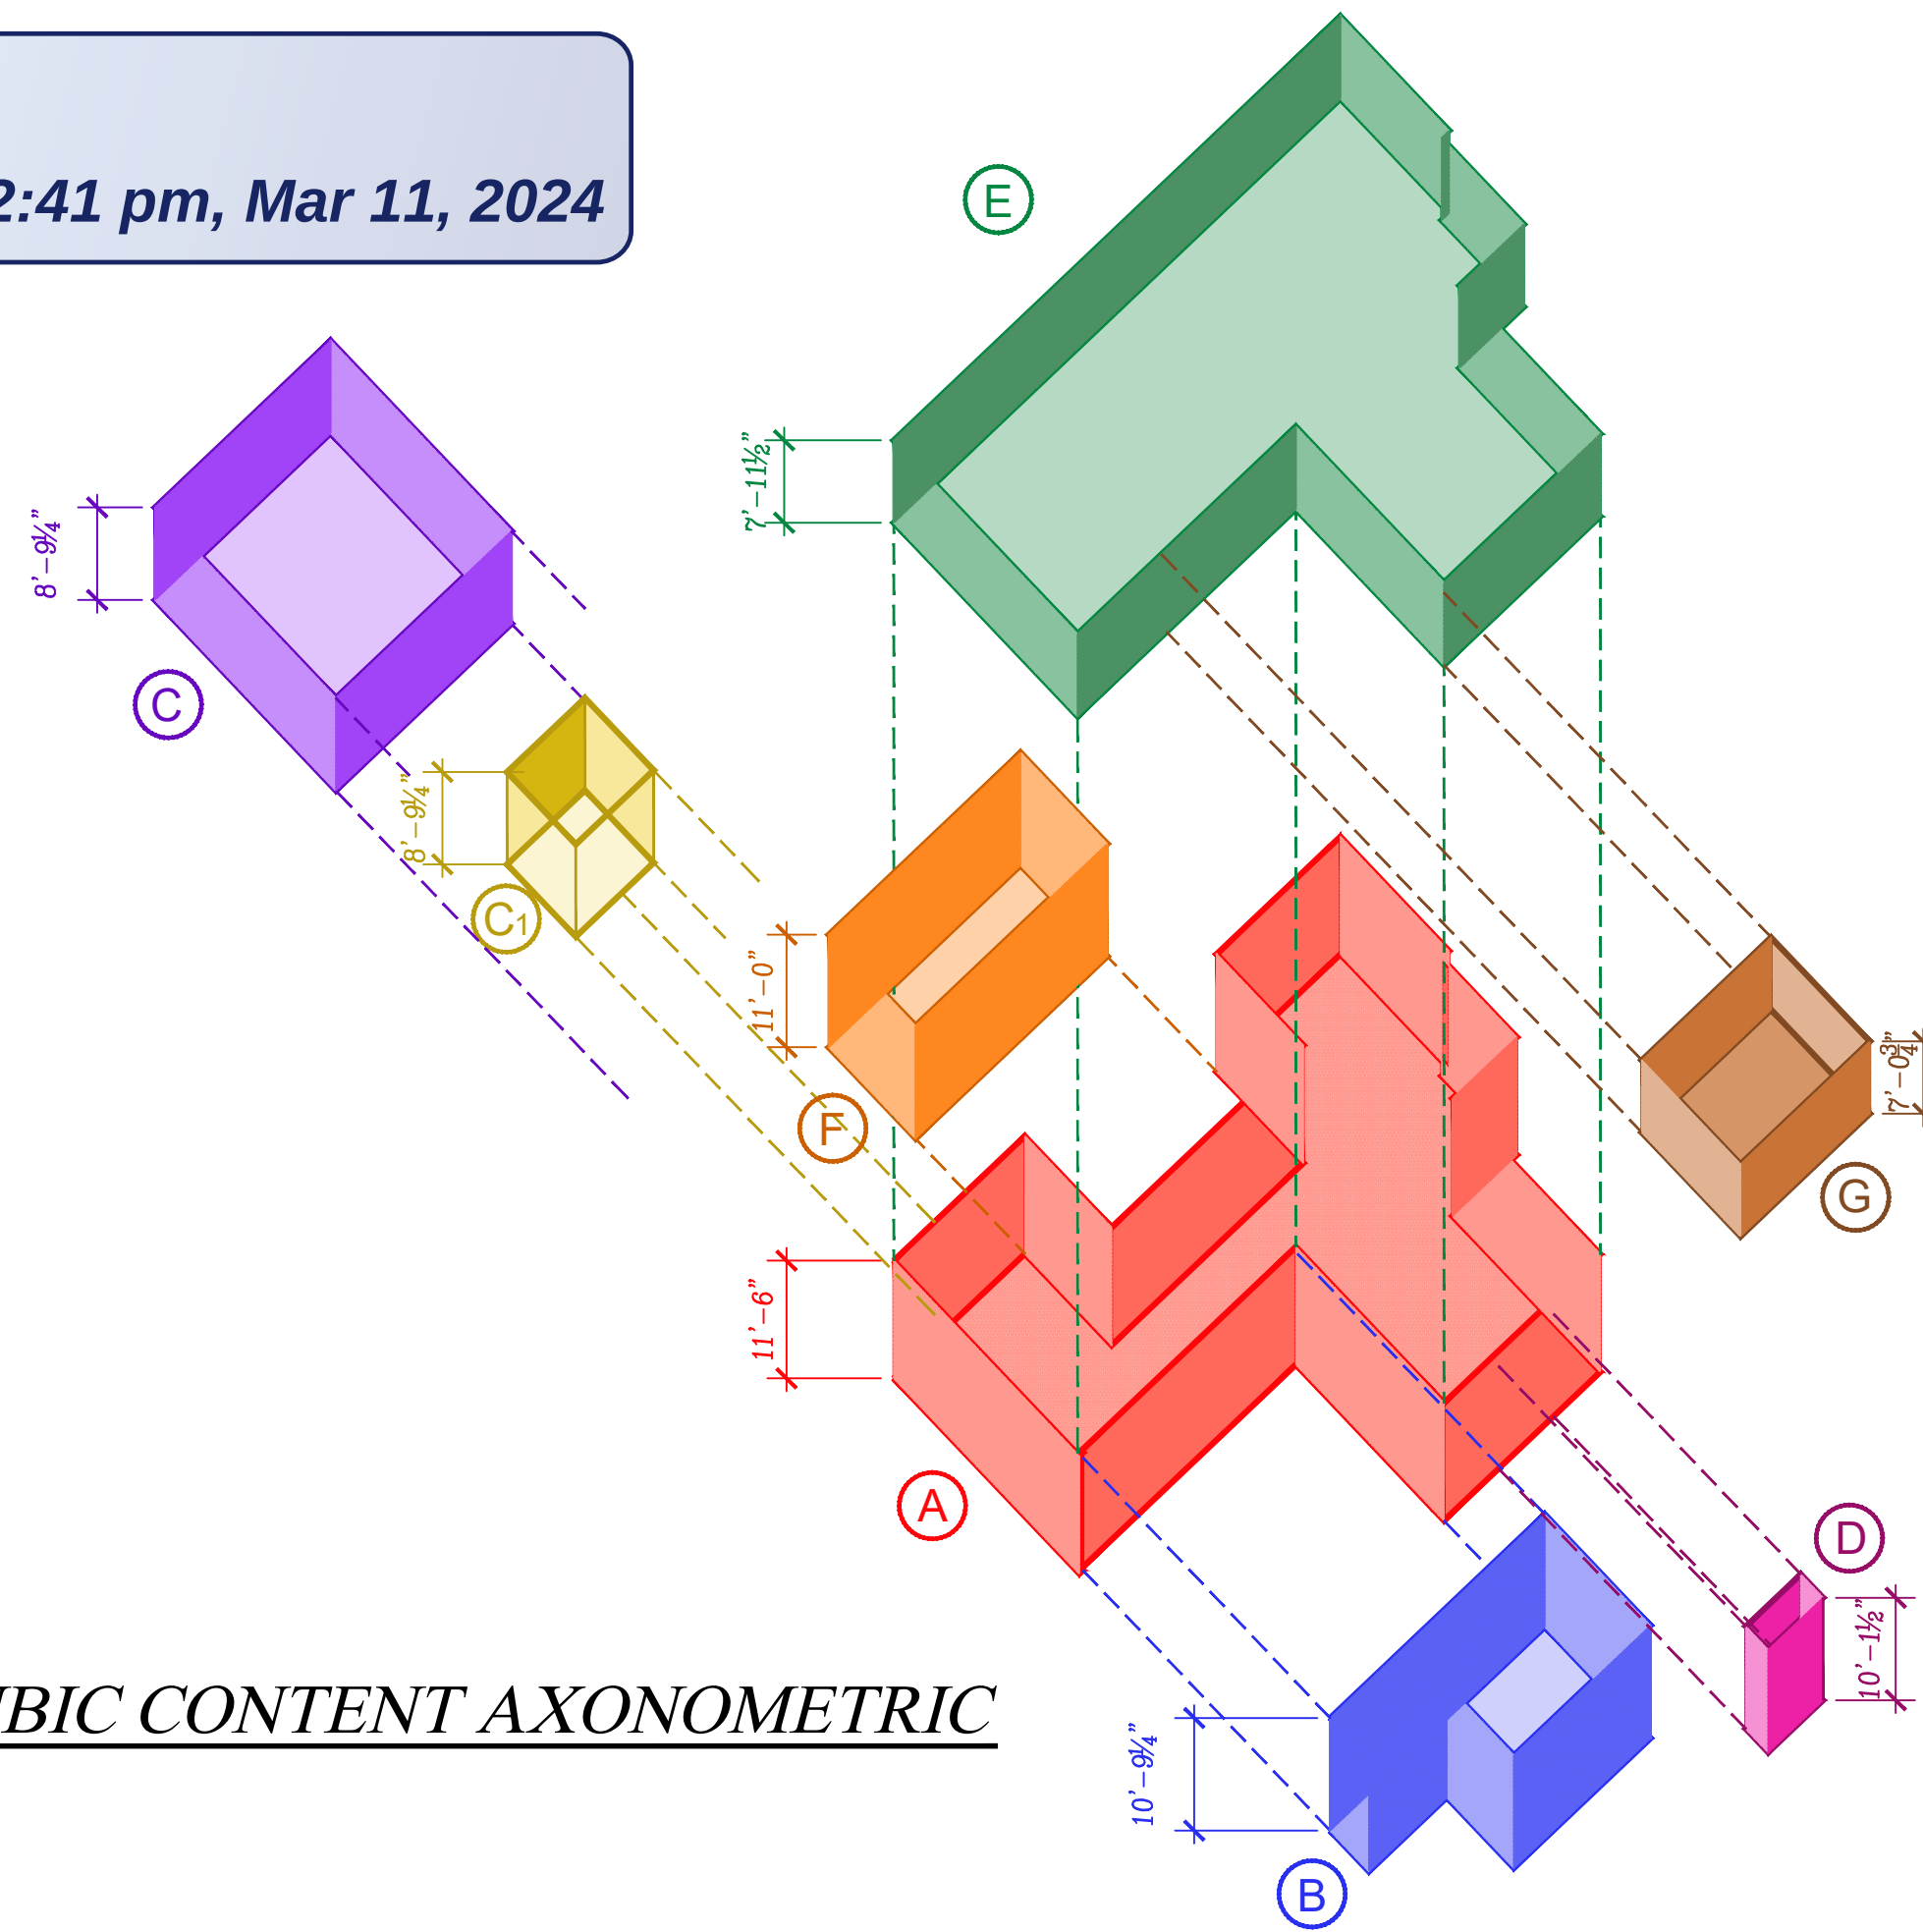

CUBIC VOLUME			
MARK	AREA	HEIGHT	CUBIC VOLUME
A (1st Floor Main Body)	1,687.00	11.50	19,400.50
B (1 Story Volumes- Front)	334.00	10.77	3,597.18
C (Garage)	607.00	8.77	5,323.39
C1 (Connector)	102.00	8.77	894.54
D (Portico)	23.00	10.13	232.99
E (2nd Floor Main Body)	2,012.00	7.96	16,015.52
TOTAL A-E			45,464.12
COVERED LOGGIAS			
F	318.00	11.00	3,498.00
UNCOVERED LOGGIA			
G (2nd Floor Balcony)	244.00	7.71	1,881.24
Allowed Loggia Space @ 5%			(2,447.70)
TOTAL F-G (w/ 5% Discount)			2,931.54
TOTAL CUBIC CONTENT			48,395.66
TOTAL ALLOWED CUBIC CONTENT			48,954.00
CUBIC CONTENT OVER/(UNDER)			(558.34)

PLEASE NOTE:

Allowed Loggia space receives a 5% reduction of TOTAL ALLOWED CUBIC CONTENT

CUBIC CONTENT RATIO CALCULATION:

$$\begin{aligned} &= 3.50 + [((60,000 - \text{LOT SIZE}) / 50,000) \times 0.5] \\ &= 3.50 + [((60,000 - 12,250) / 50,000) \times 0.5] \\ &= 3.50 + [(47,750 / 50,000) \times 0.5] \\ &= 3.50 + [.955 \times 0.5] \\ &= 3.50 + [.4775] \\ &= 3.9775 \\ &= 3.98 \text{ or } 48,954 \text{ cu. ft.} \end{aligned}$$

WADIA ASSOCIATES

WADIA ASSOCIATES, LLC
575 S. COUNTY RD.
PALM BEACH
FLORIDA 33480

PHONE (561) 282-9449
WADIAASSOCIATES.COM

318
Seaspray Ave.
PALM BEACH,
FLORIDA 33480

Drawing and publication, as Contract Documents, are the property of Wadia Associates, LLC. The documents are not to be used for any purpose beyond the contract without written permission from Wadia Associates, LLC. Copyright 1999-2024



PAUL M. MASINO
FLORIDA AR99347


REV. # DATE PURPOSE

CUBIC
CONTENT
DIAGRAM


Revision:
ARCOM Final Submission
2024.03.11
Drawn By:

A006

1 PREVIOUS CUBIC CONTENT- FIRST FLOOR
3/16" = 1'-0"

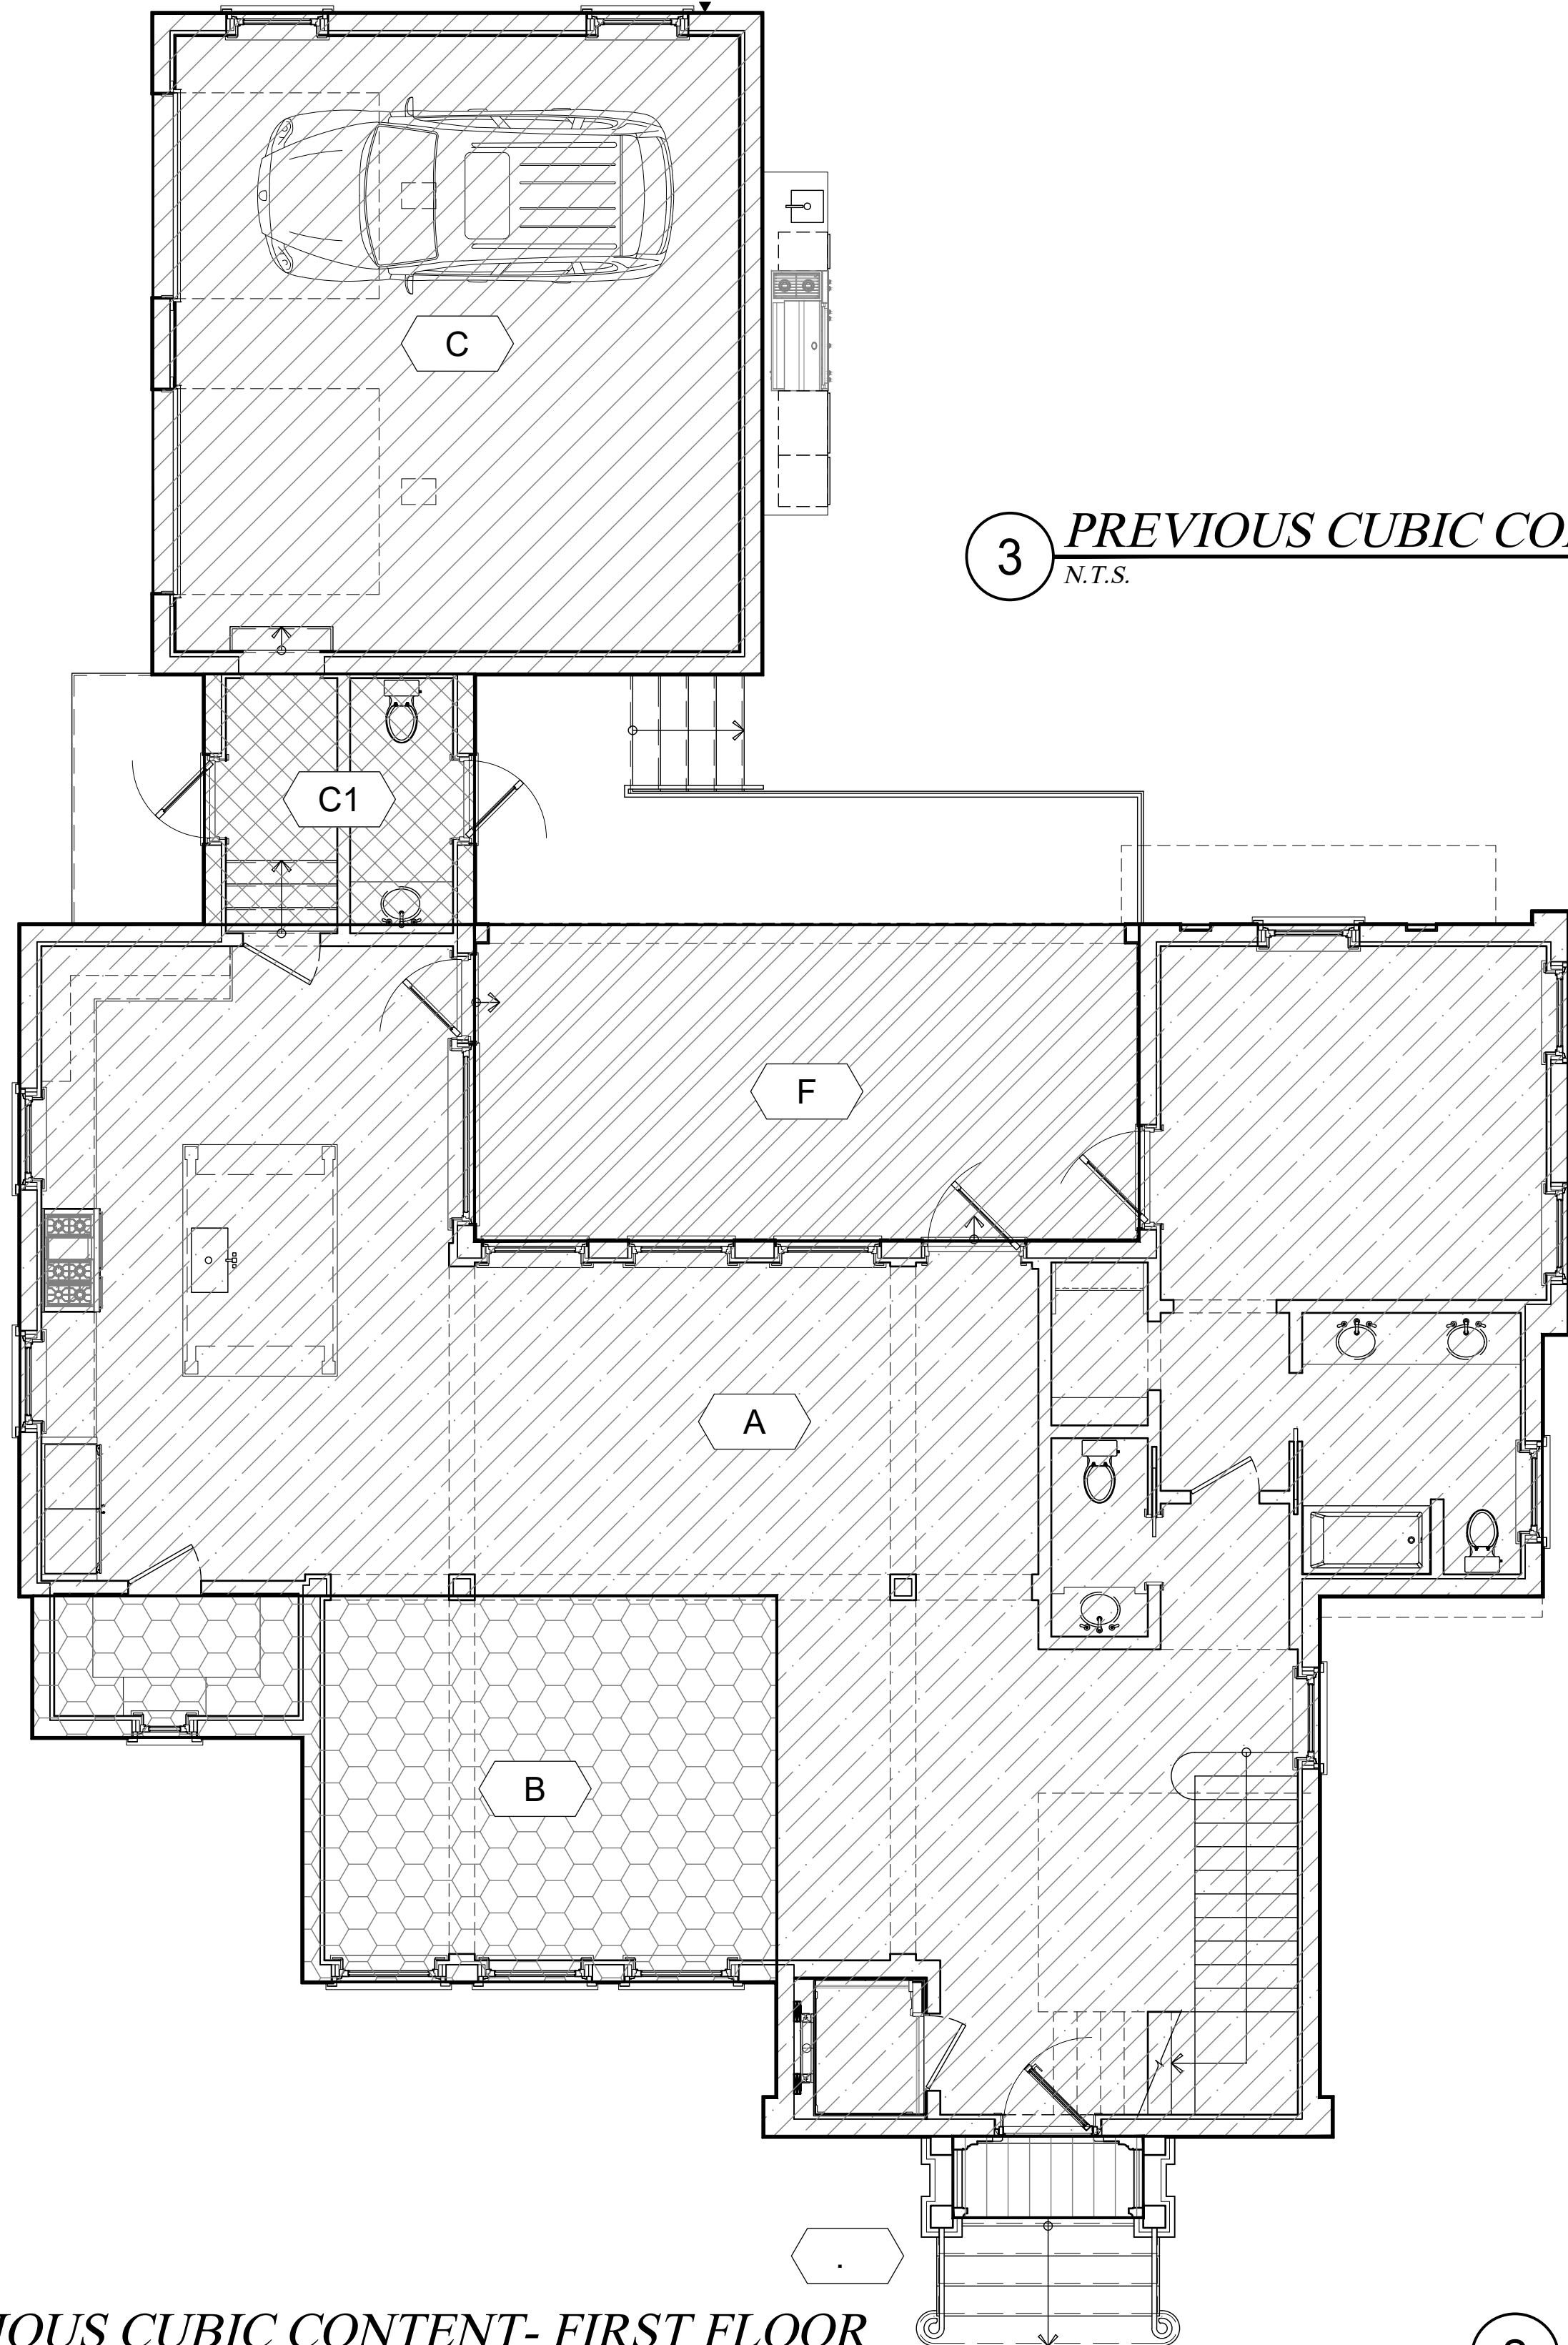


2 PREVIOUS CUBIC CONTENT- SECOND FLOOR
3/16" = 1'-0"

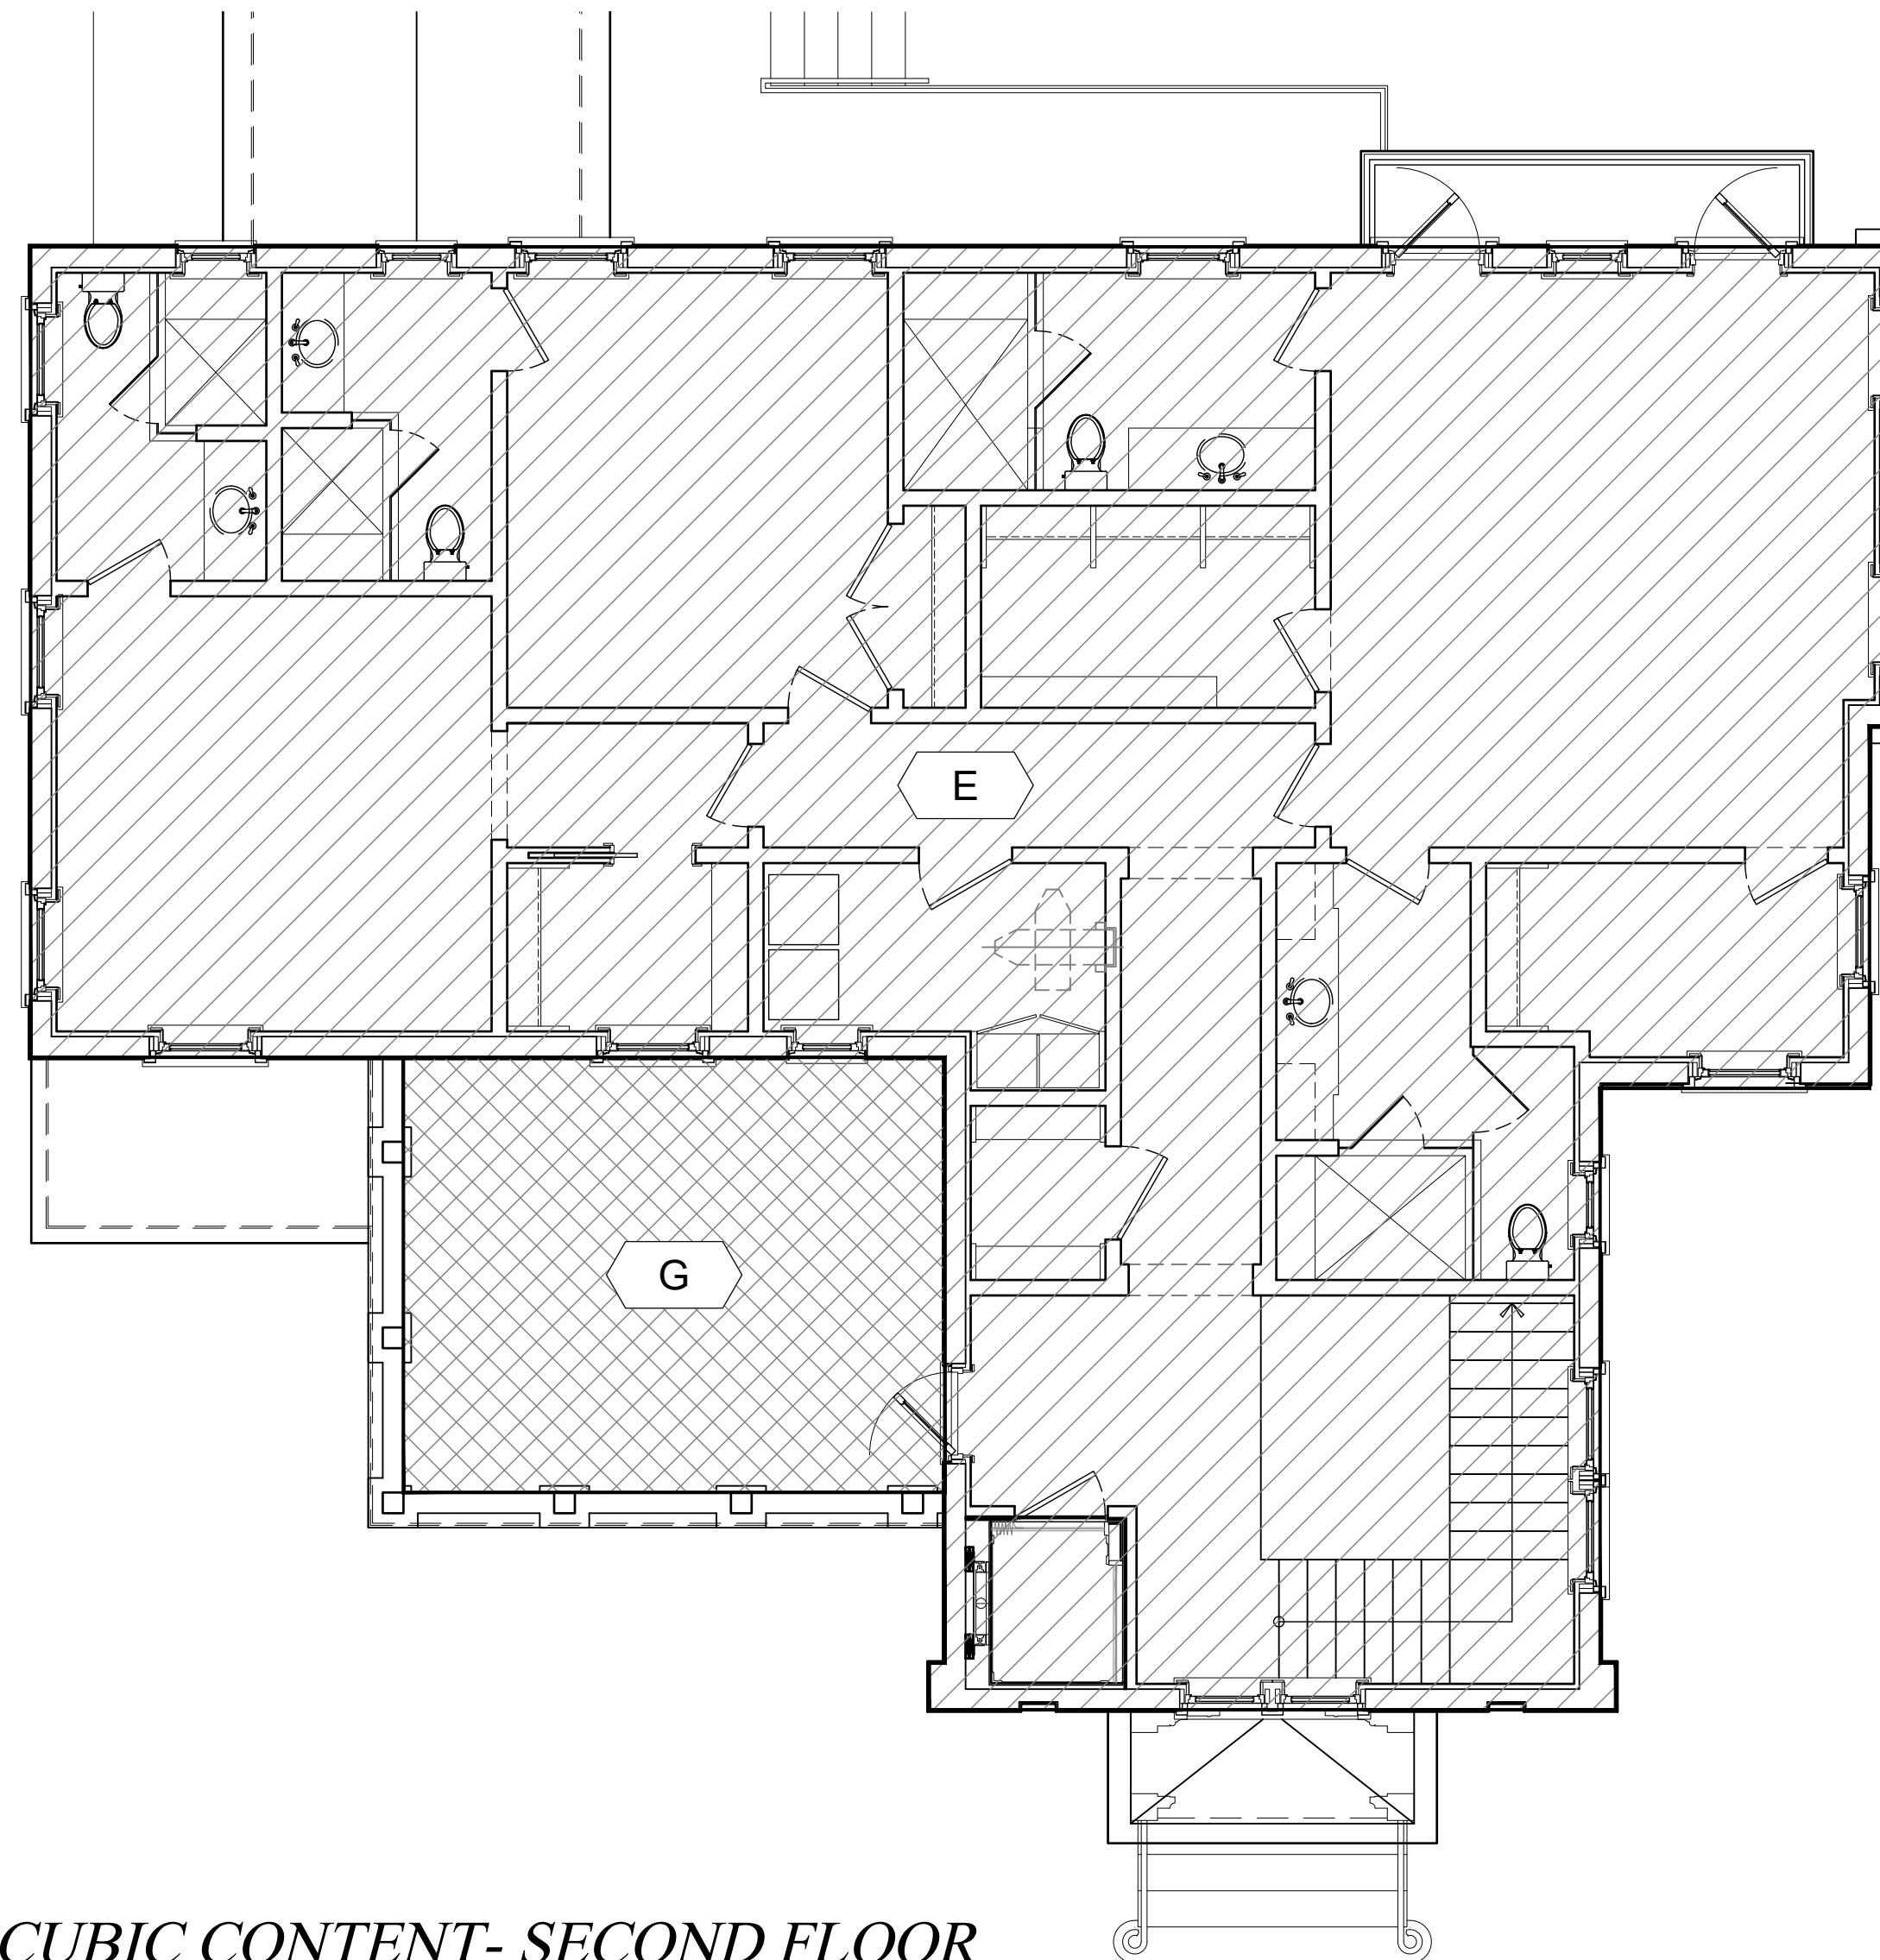

SHEET UNCHANGED SINCE
LAST PRESENTATION.

ARC-23-142

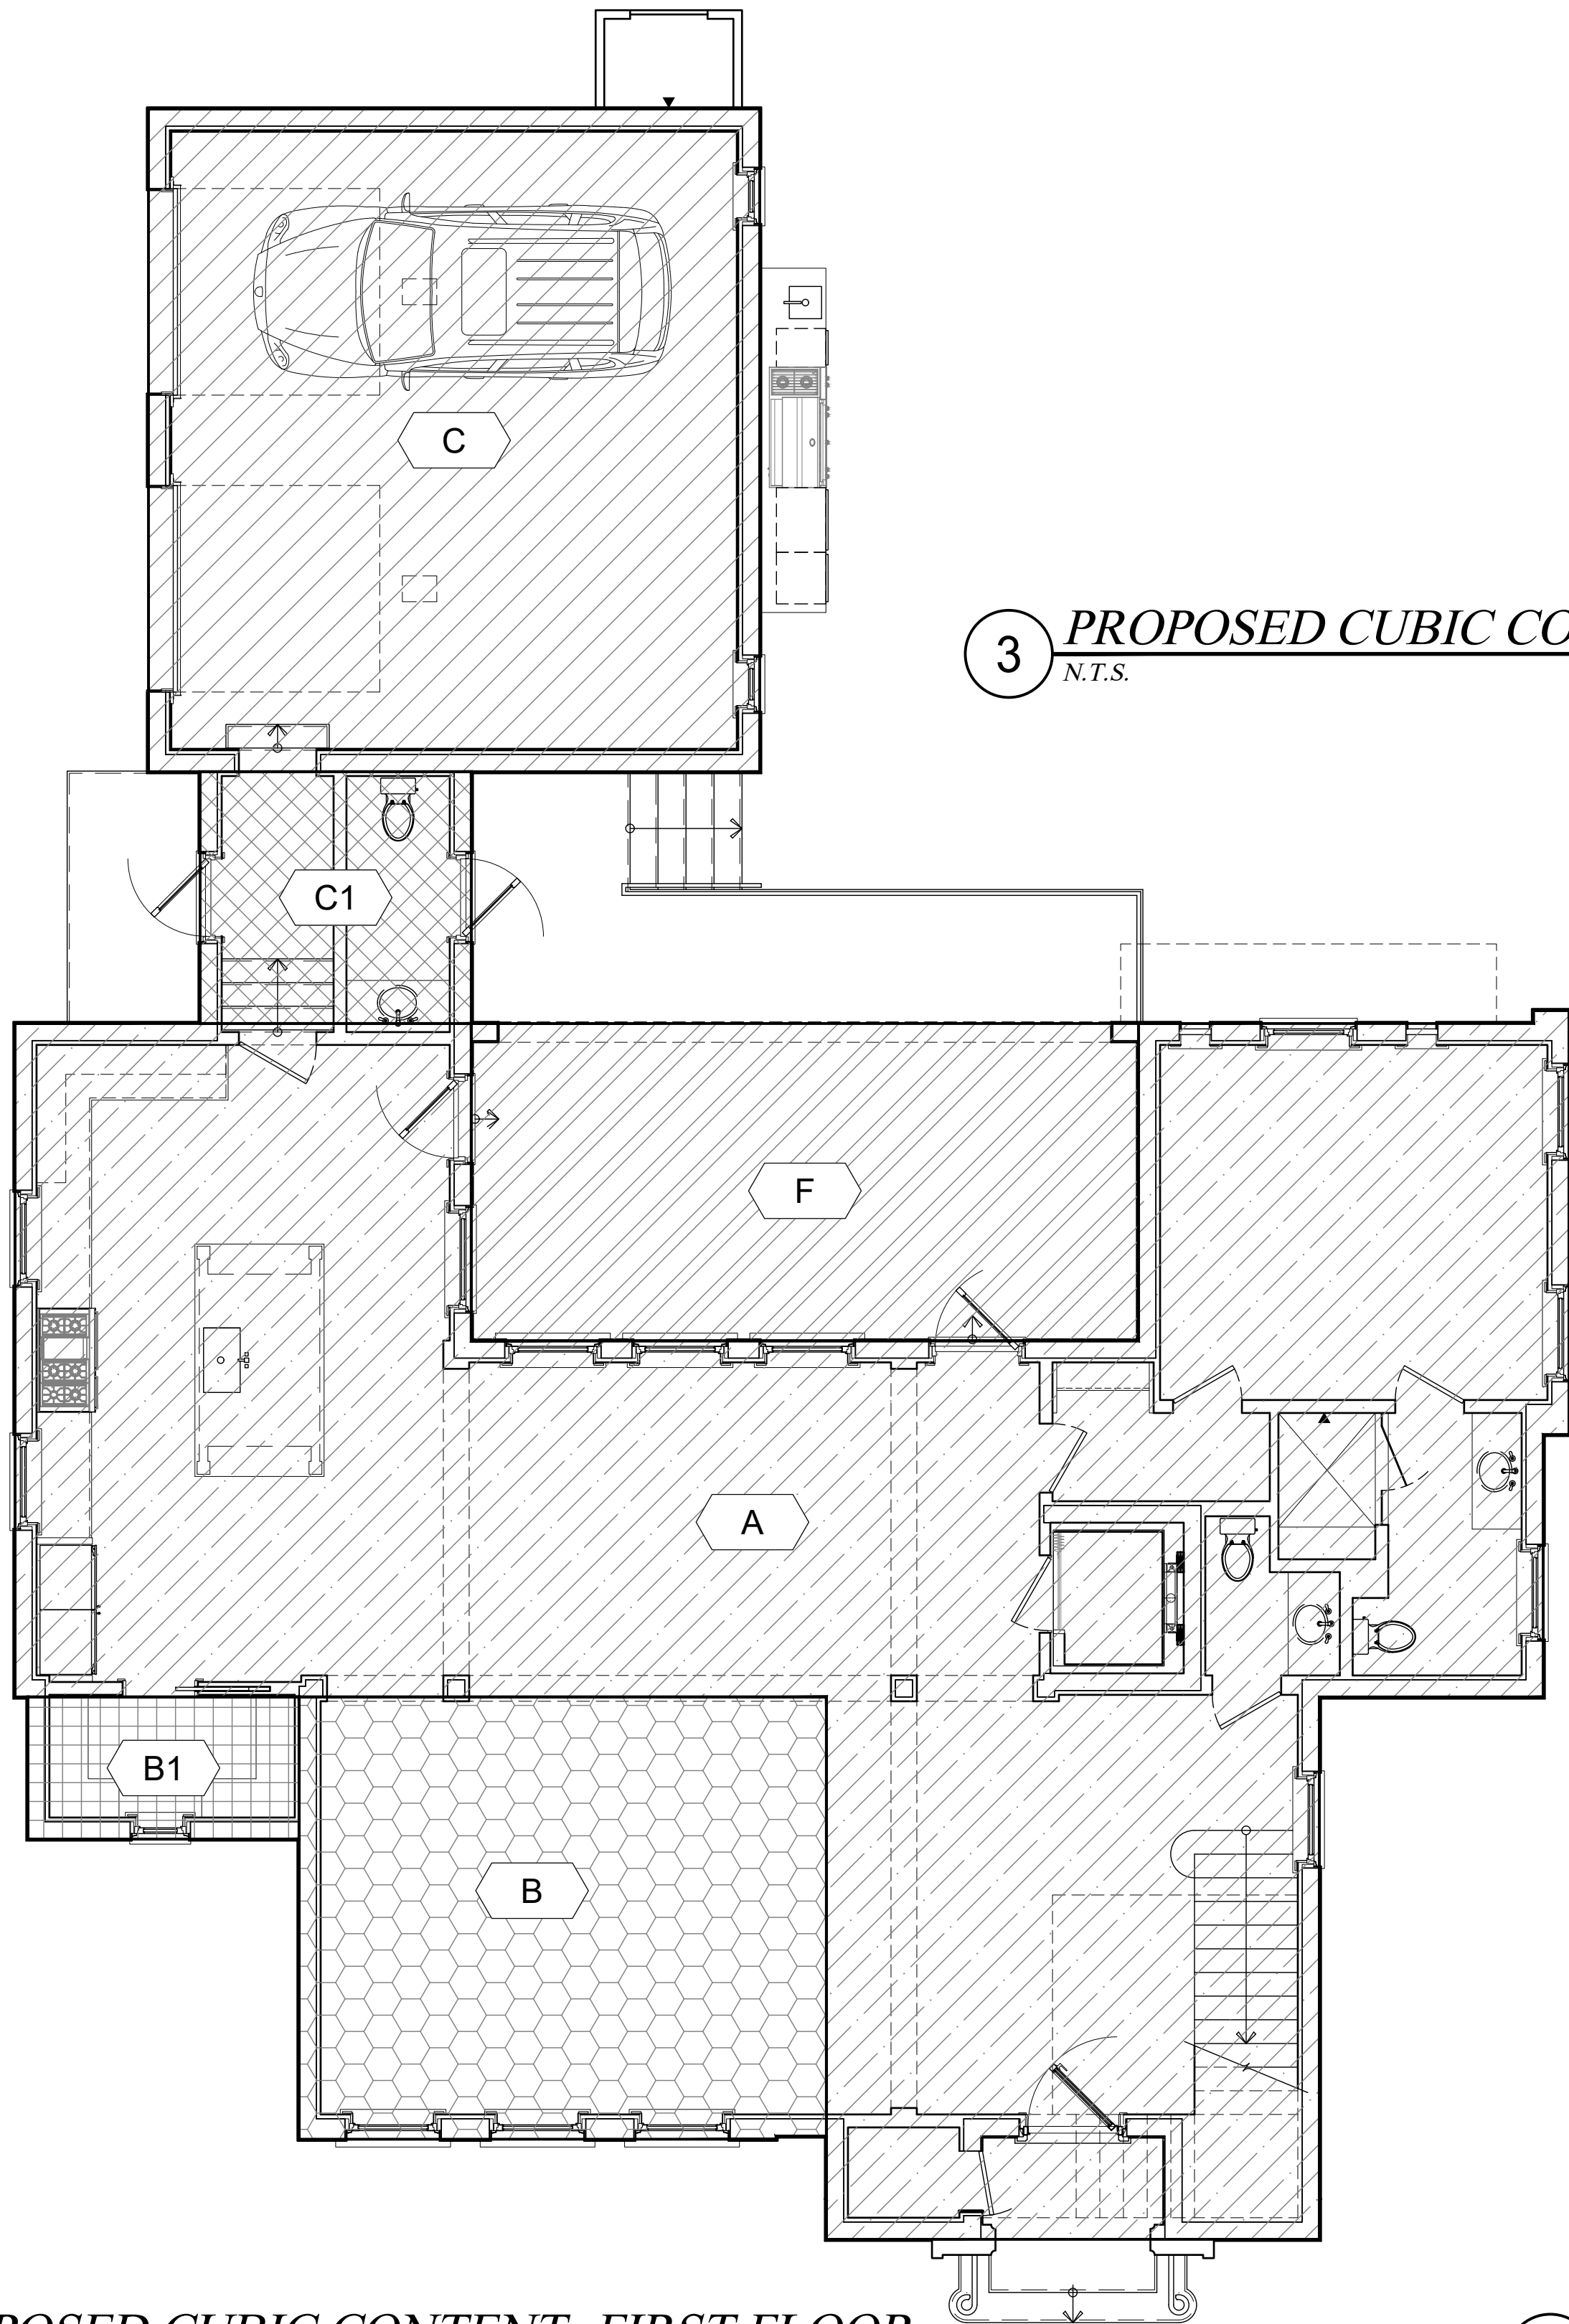


1 PROPOSED CUBIC CONTENT- FIRST FLOOR
3/16" = 1'-0"



2 PROPOSED CUBIC CONTENT- SECOND FLOOR
3/16" = 1'-0"

3 PROPOSED CUBIC CONTENT AXONOMETRIC
N.T.S.

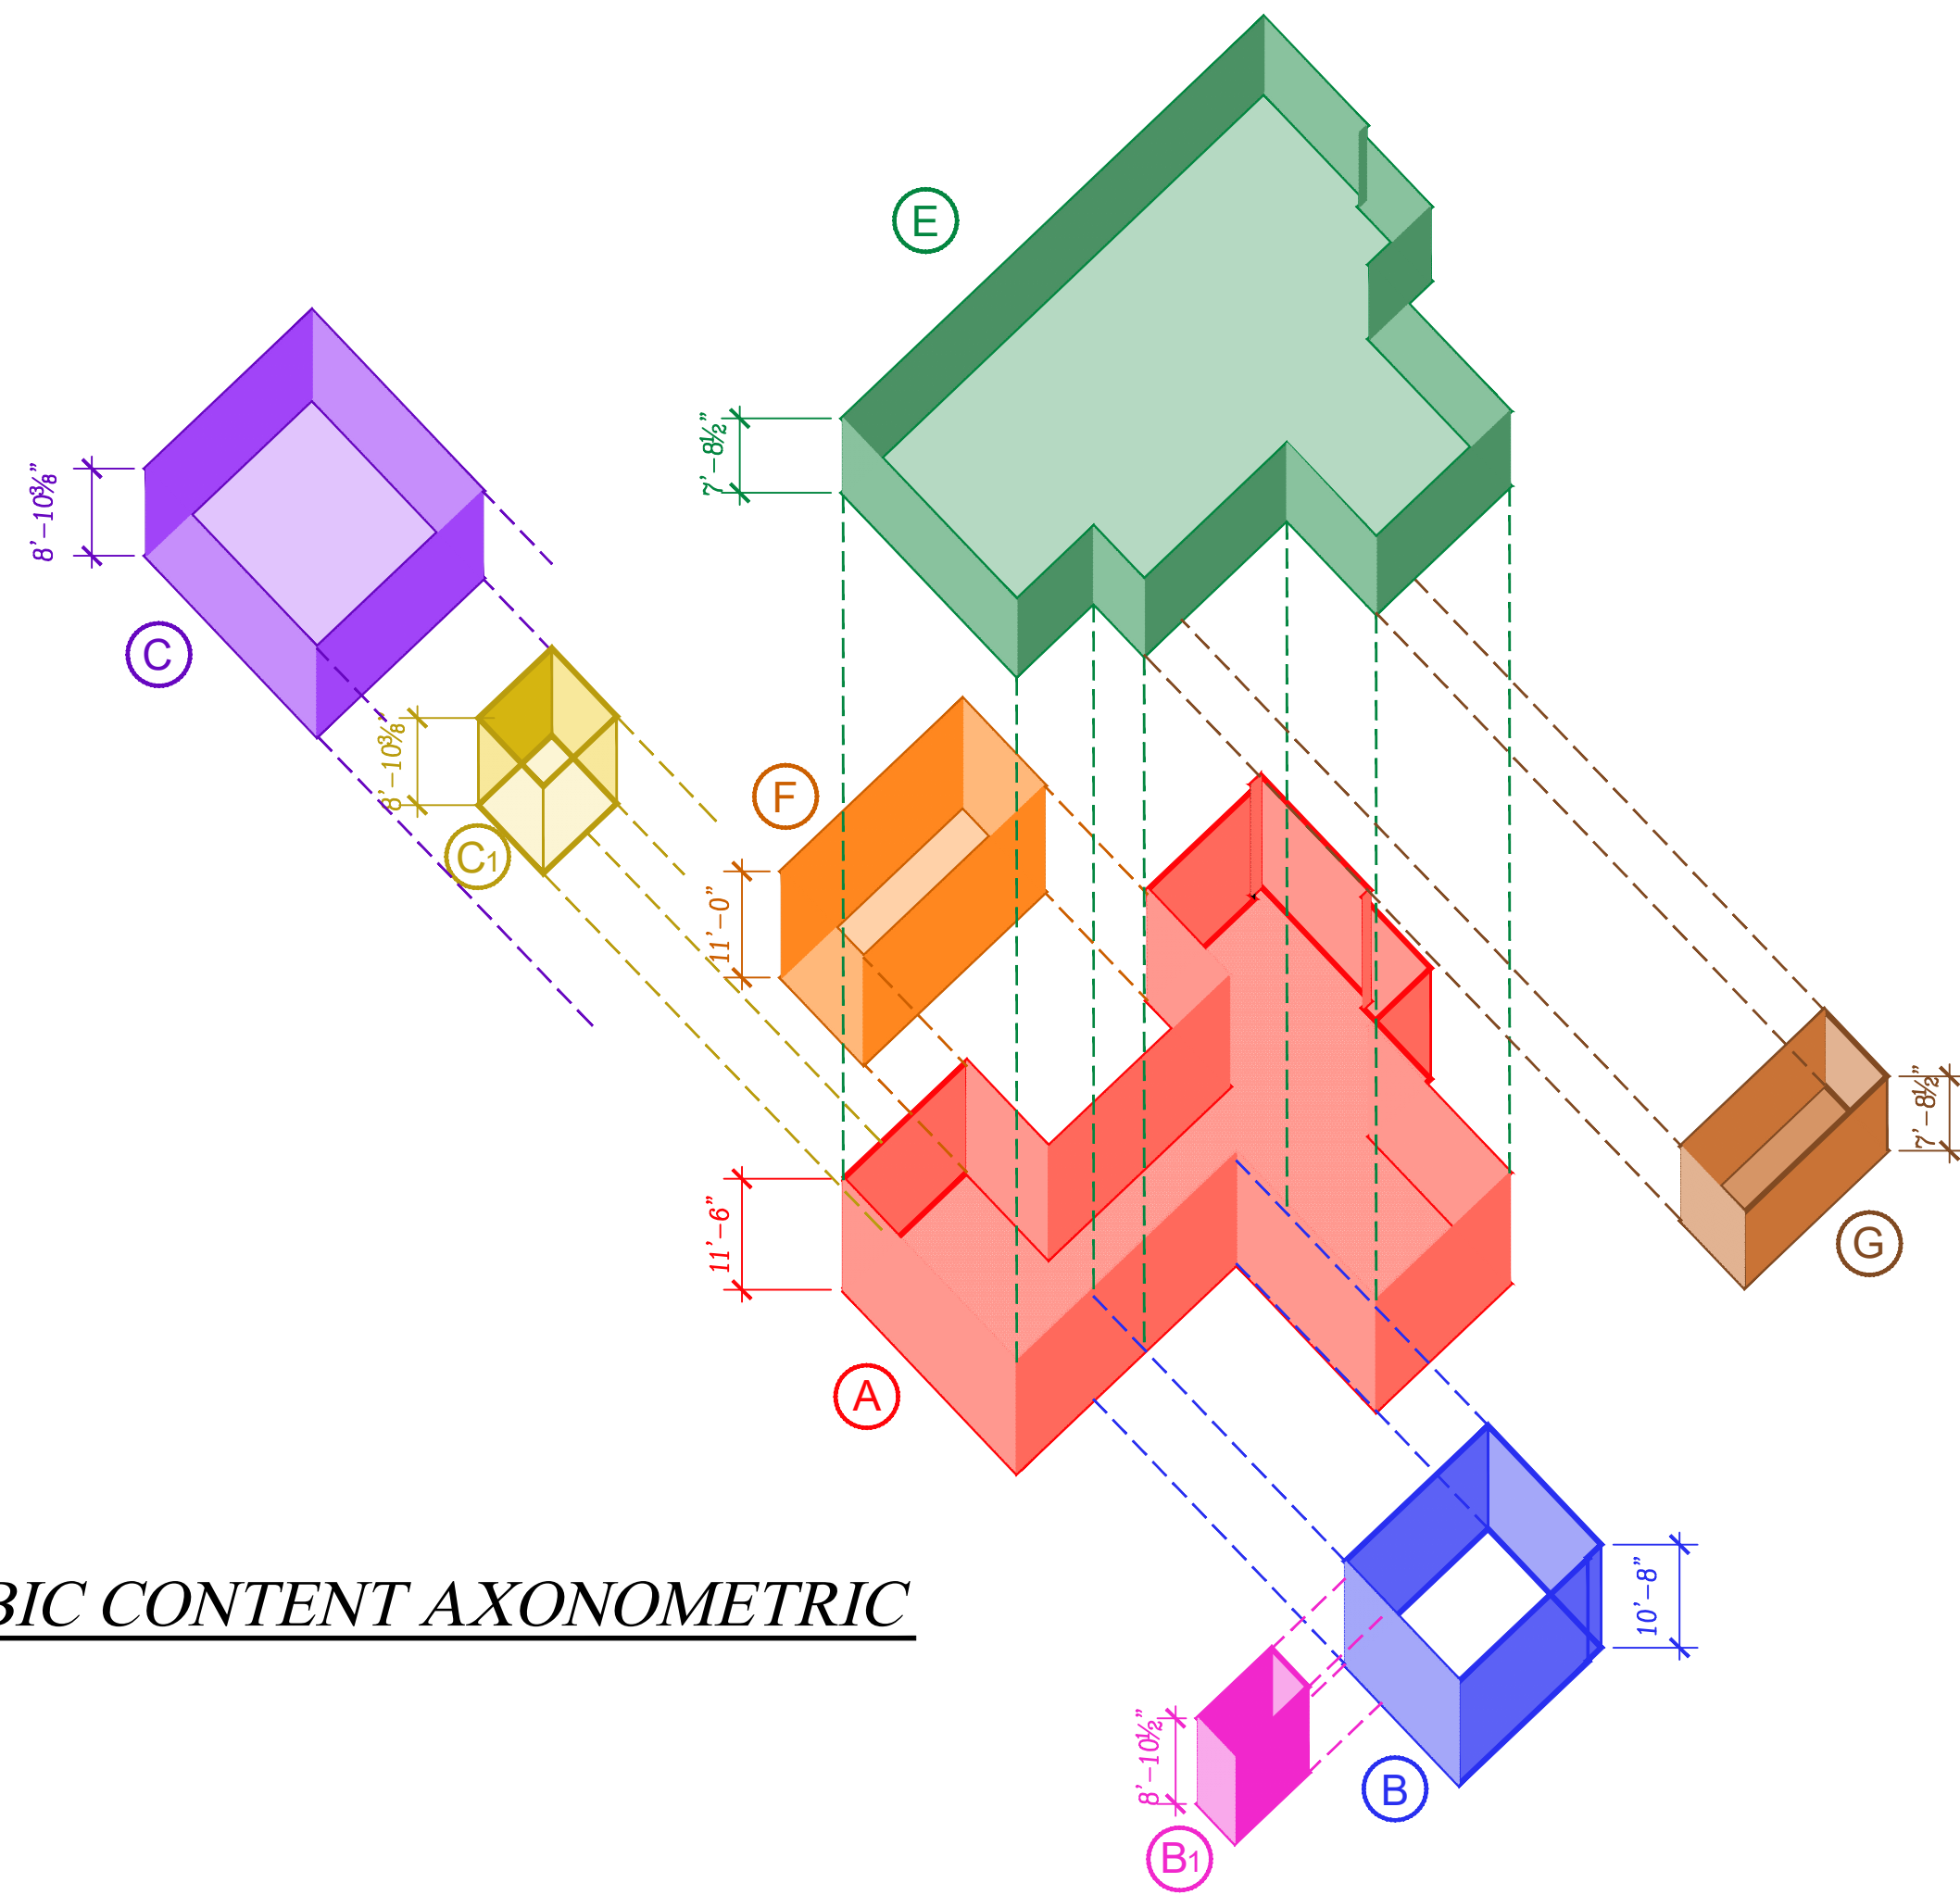


CUBIC VOLUME			
MARK	AREA	HEIGHT	CUBIC VOLUME
A (1st Floor Main Body)	1,643.00	11.50	18,894.50
B (Family Room)	349.00	10.67	3,723.83
B1 (Pantry)	58.00	8.86	513.88
C (Garage)	607.00	8.86	5,378.02
C1 (Connector)	102.00	8.86	903.72
E (2nd Floor Main Body)	2,114.00	7.70	16,277.80
TOTAL A-E			45,691.75
COVERED LOGGIAS			
F	318.00	11.00	3,498.00
UNCOVERED LOGGIA			
G (2nd Floor Balcony)	192.00	7.70	1,478.40
Allowed Loggia Space @ 5%			(2,447.70)
TOTAL F-G (w/ 5% Discount)			2,528.70
TOTAL CUBIC CONTENT			48,220.45
TOTAL ALLOWED CUBIC CONTENT			48,954.00
CUBIC CONTENT OVER/(UNDER)			(733.55)

PLEASE NOTE:
Allowed Loggia space receives a 5% reduction of TOTAL
ALLOWED CUBIC CONTENT


CUBIC CONTENT RATIO CALCULATION:

$$\begin{aligned} &= 3.50 + [((60,000 - \text{LOT SIZE}) / 50,000) \times 0.5] \\ &= 3.50 + [((60,000 - 12,250) / 50,000) \times 0.5] \\ &= 3.50 + [(47,750 / 50,000) \times 0.5] \\ &= 3.50 + [.955 \times 0.5] \\ &= 3.50 + [.4775] \\ &= 3.9775 \\ &= 3.98 \text{ or } 48,954 \text{ cu. ft.} \end{aligned}$$


SHEET UNCHANGED SINCE
LAST PRESENTATION.

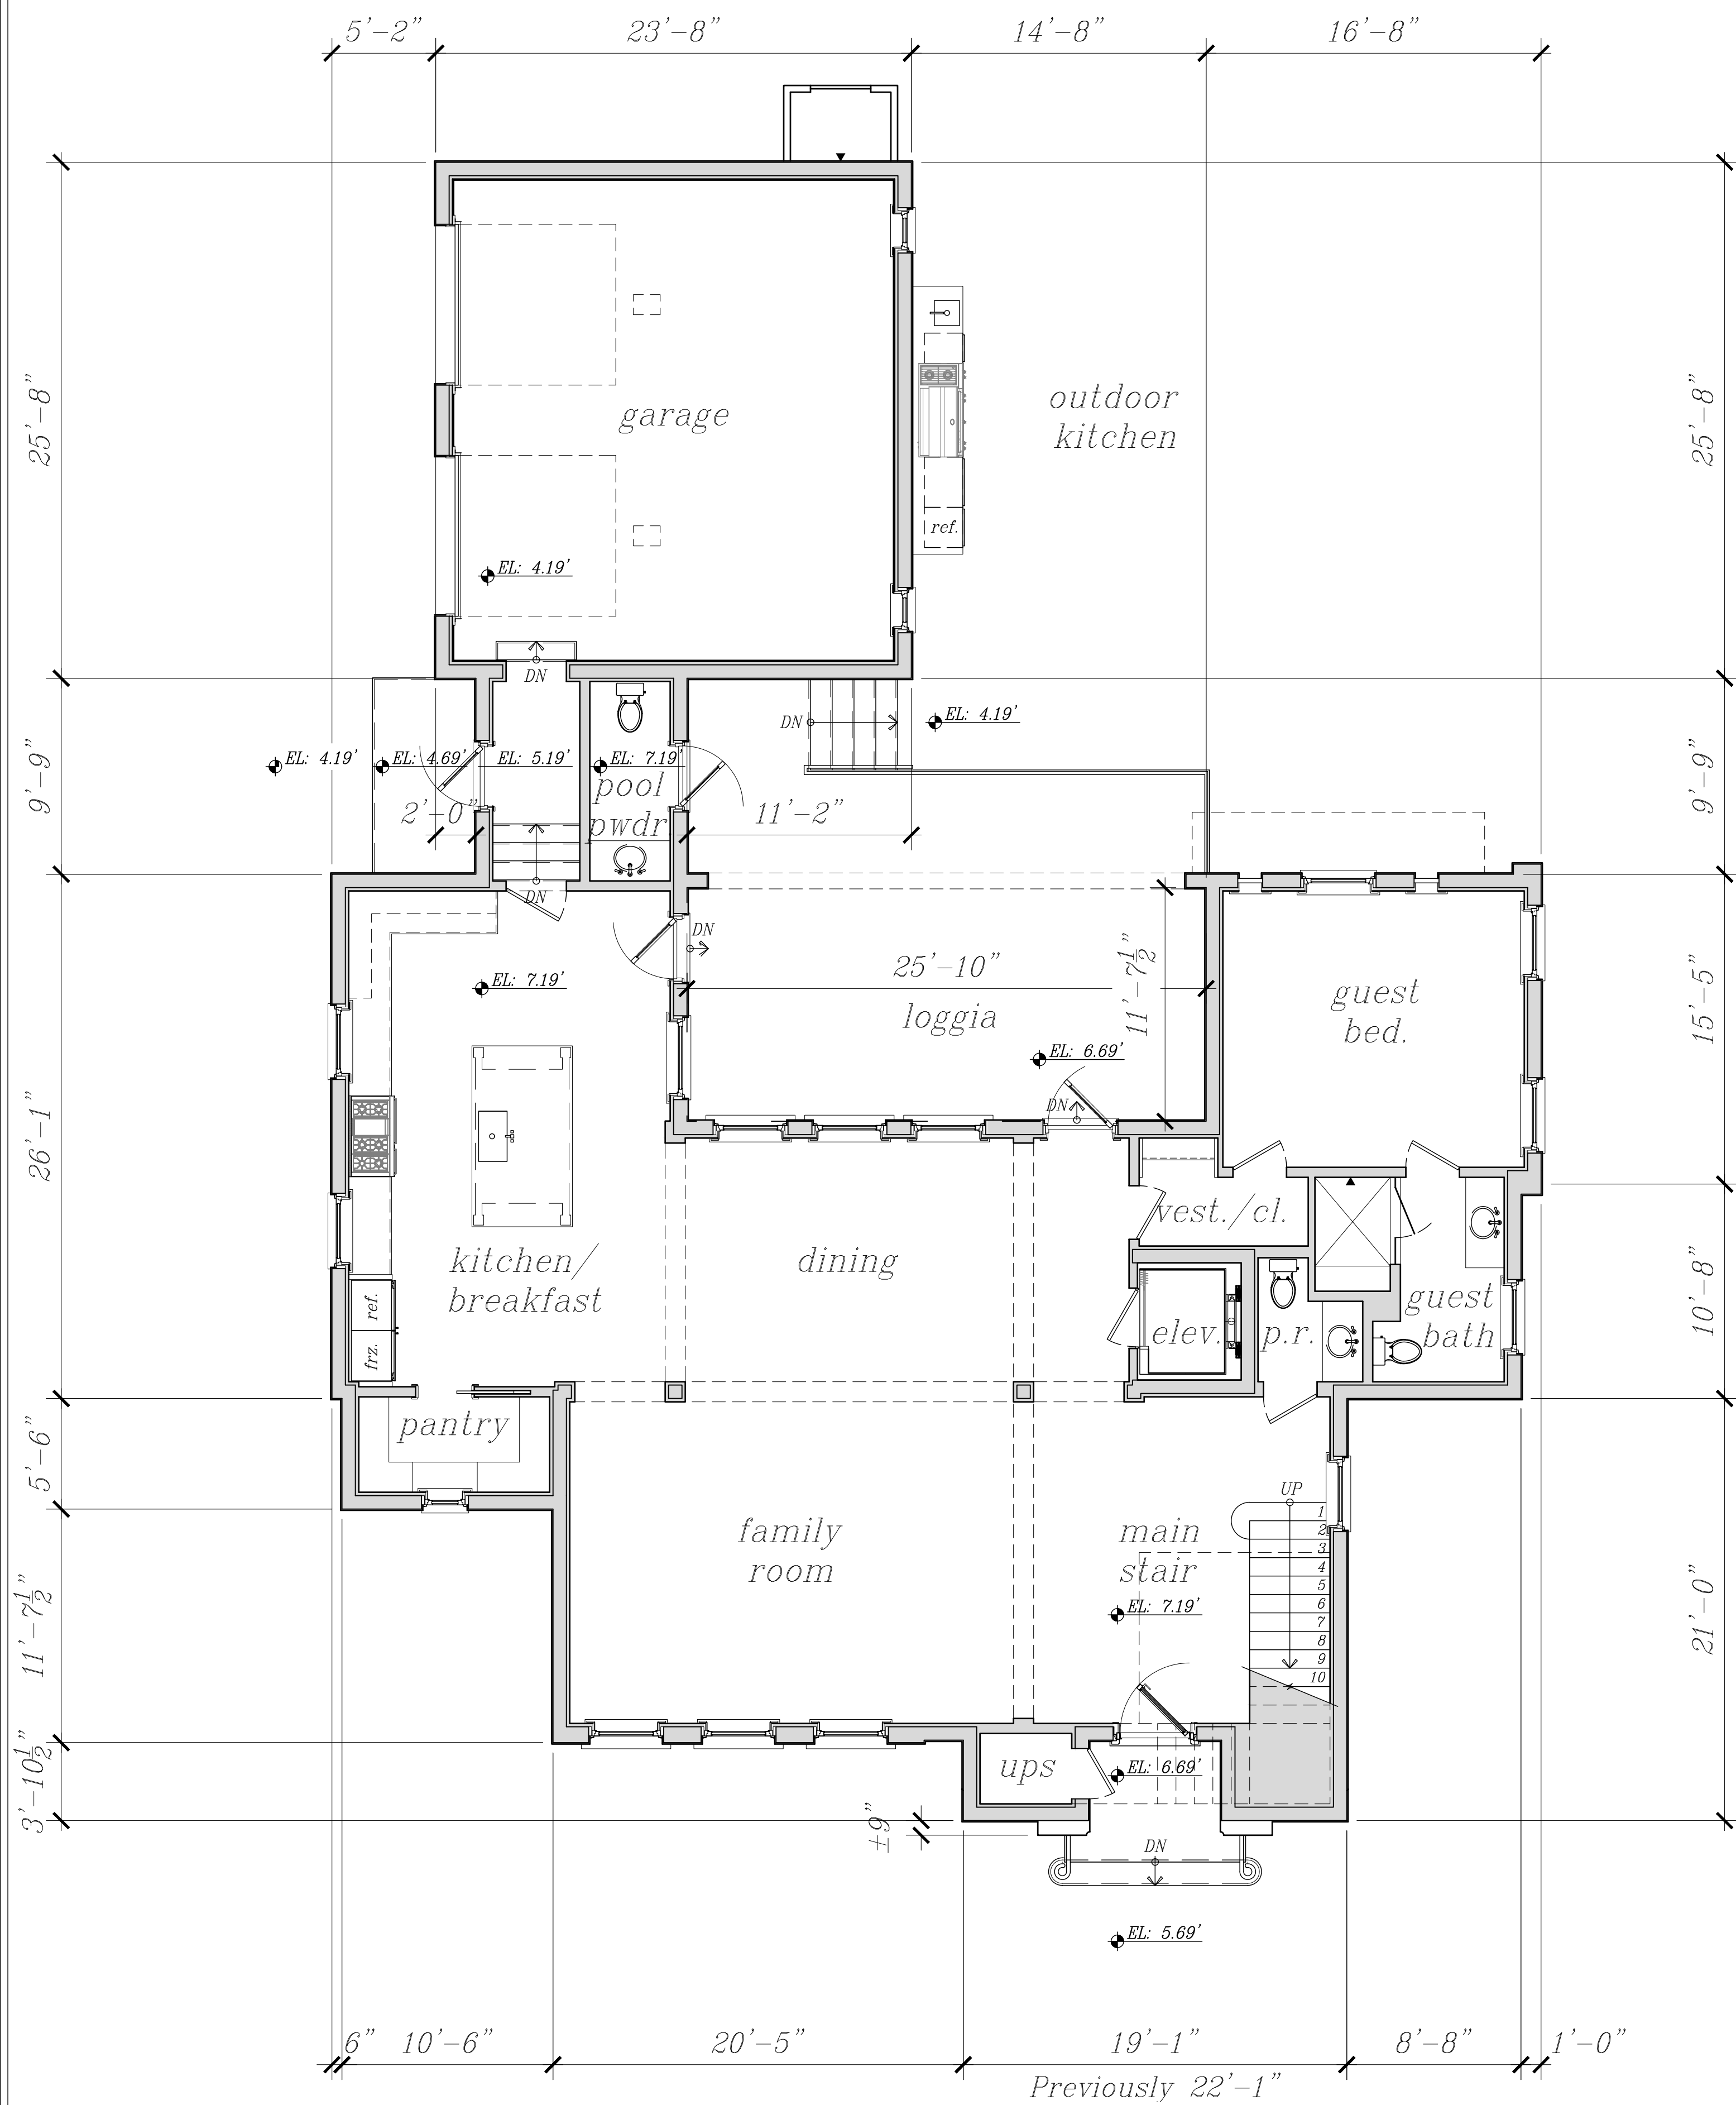


1 PREVIOUS FIRST FLOOR PLAN
3/16" = 1'-0"

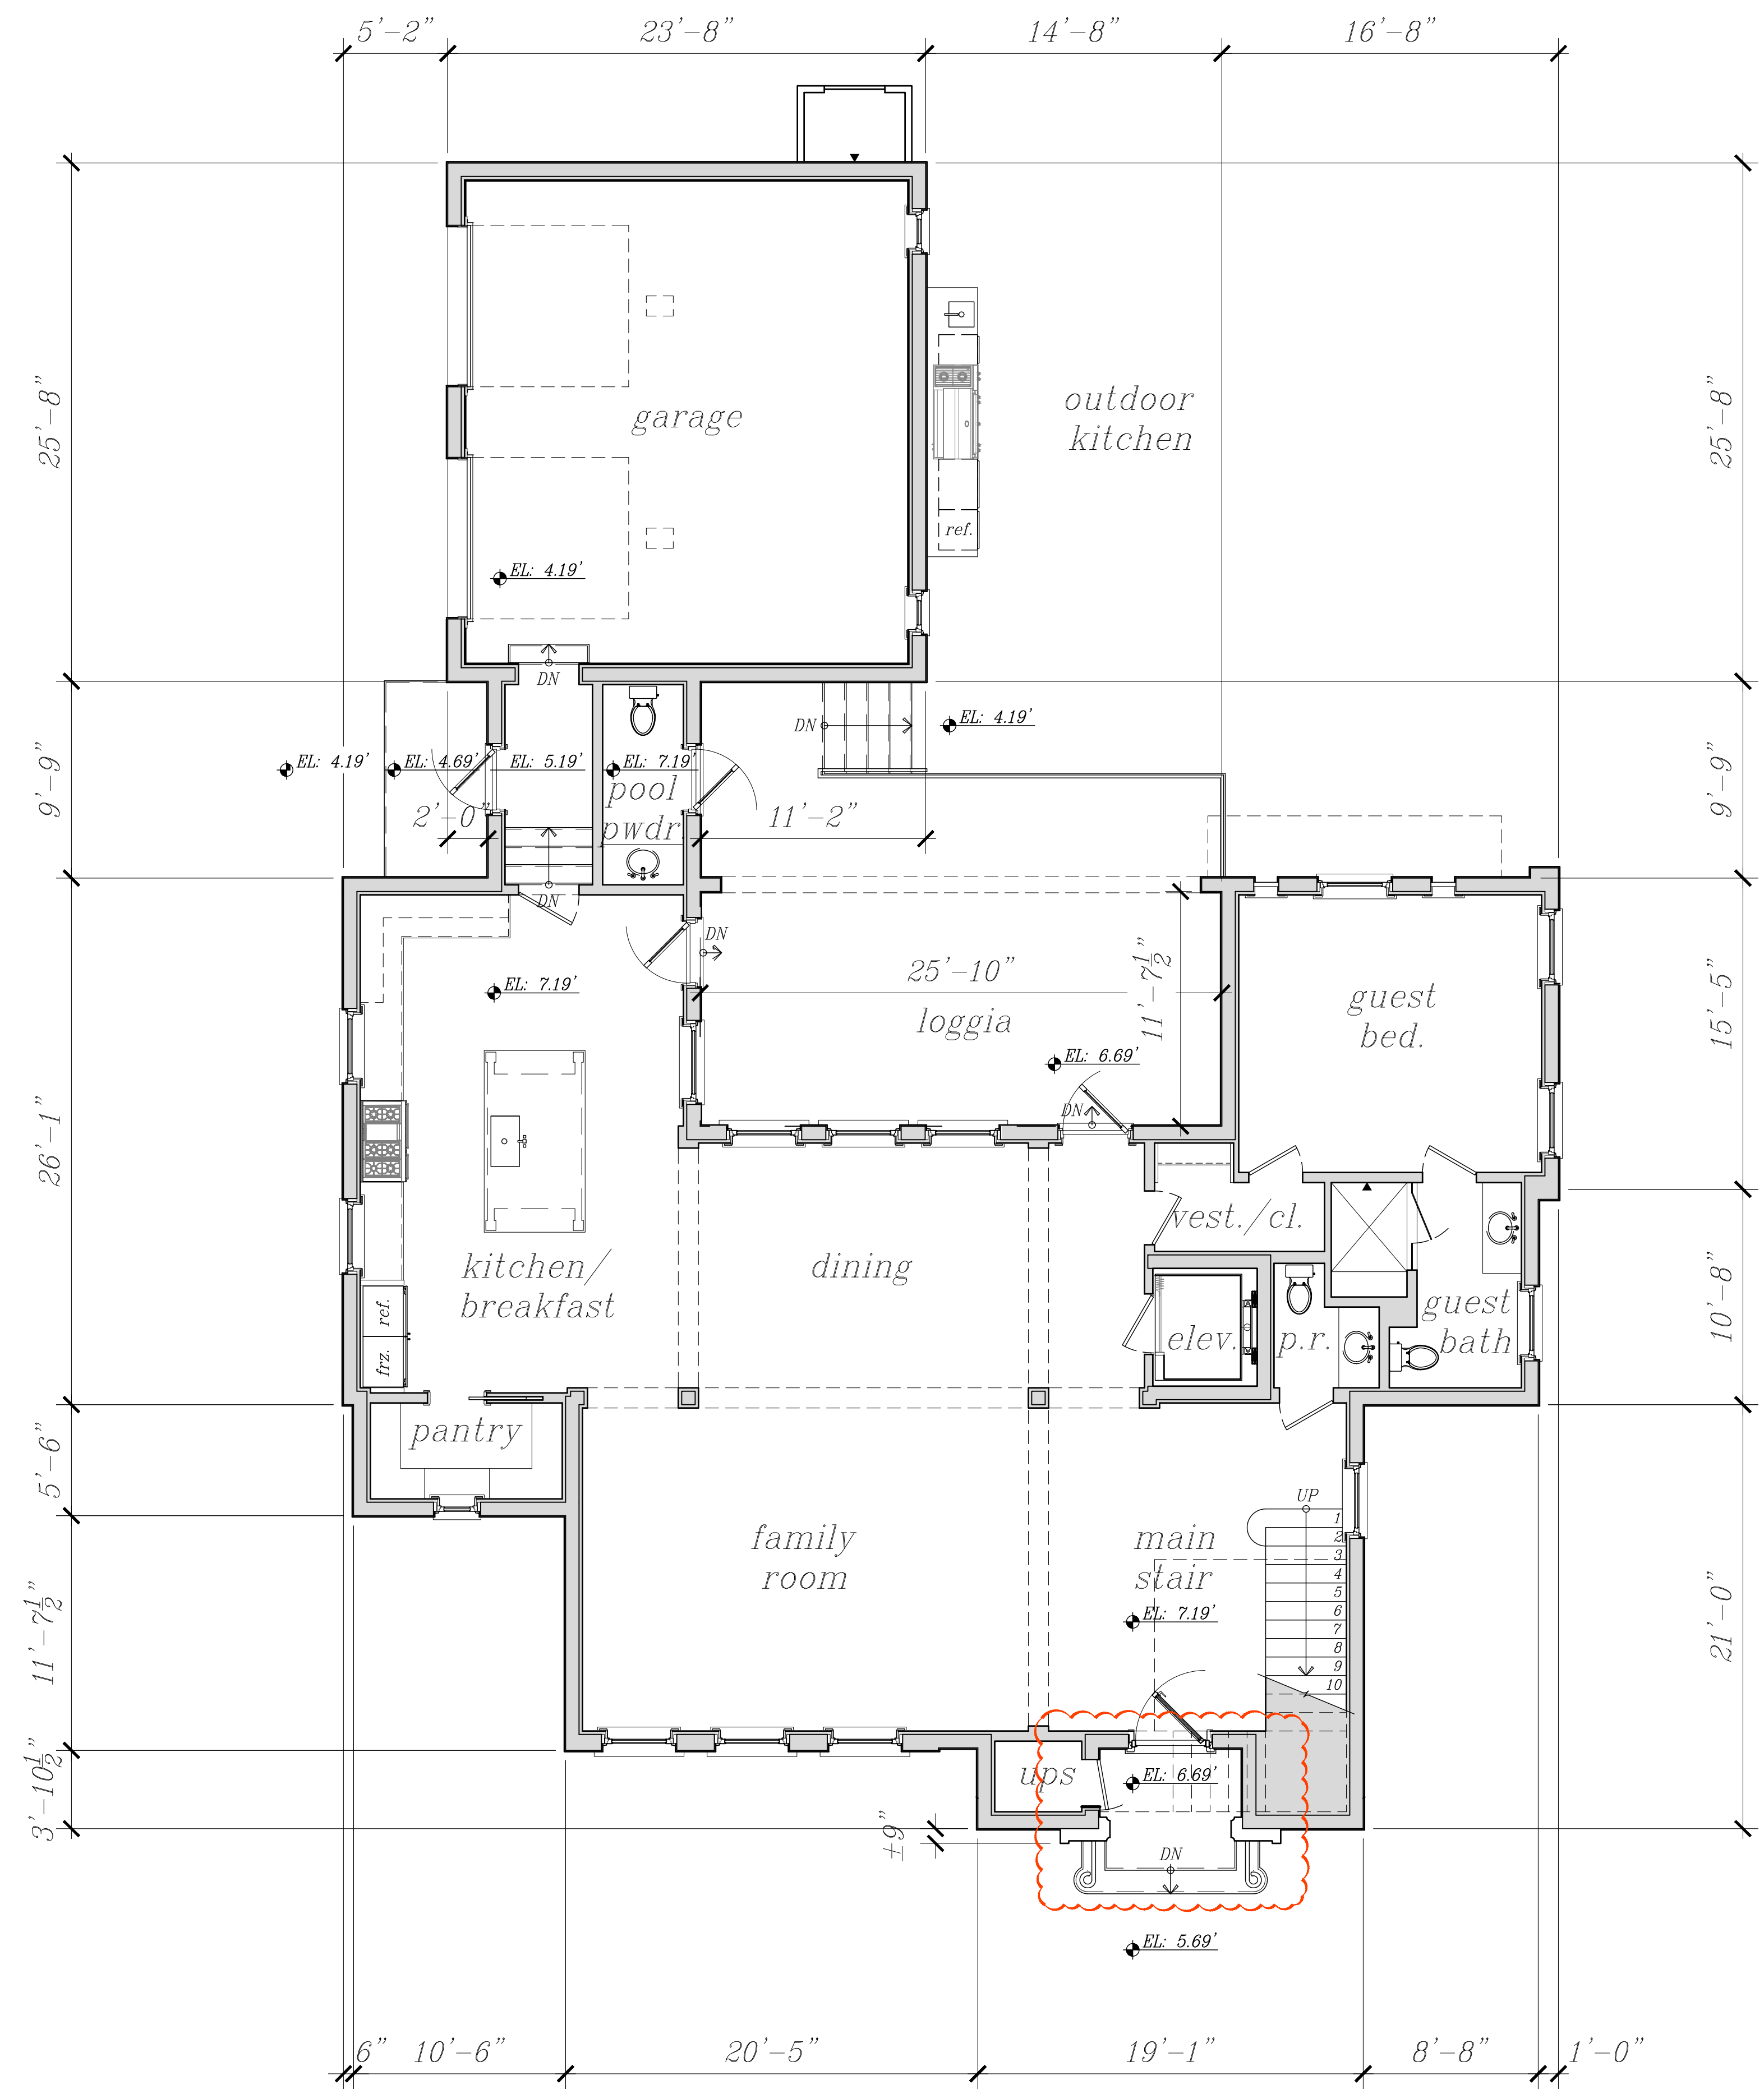


2 CURRENT FIRST FLOOR PLAN
3/16" = 1'-0"

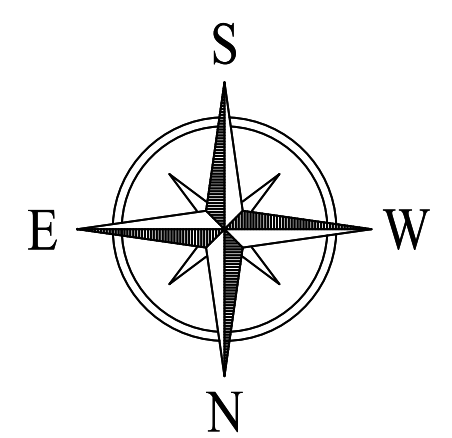


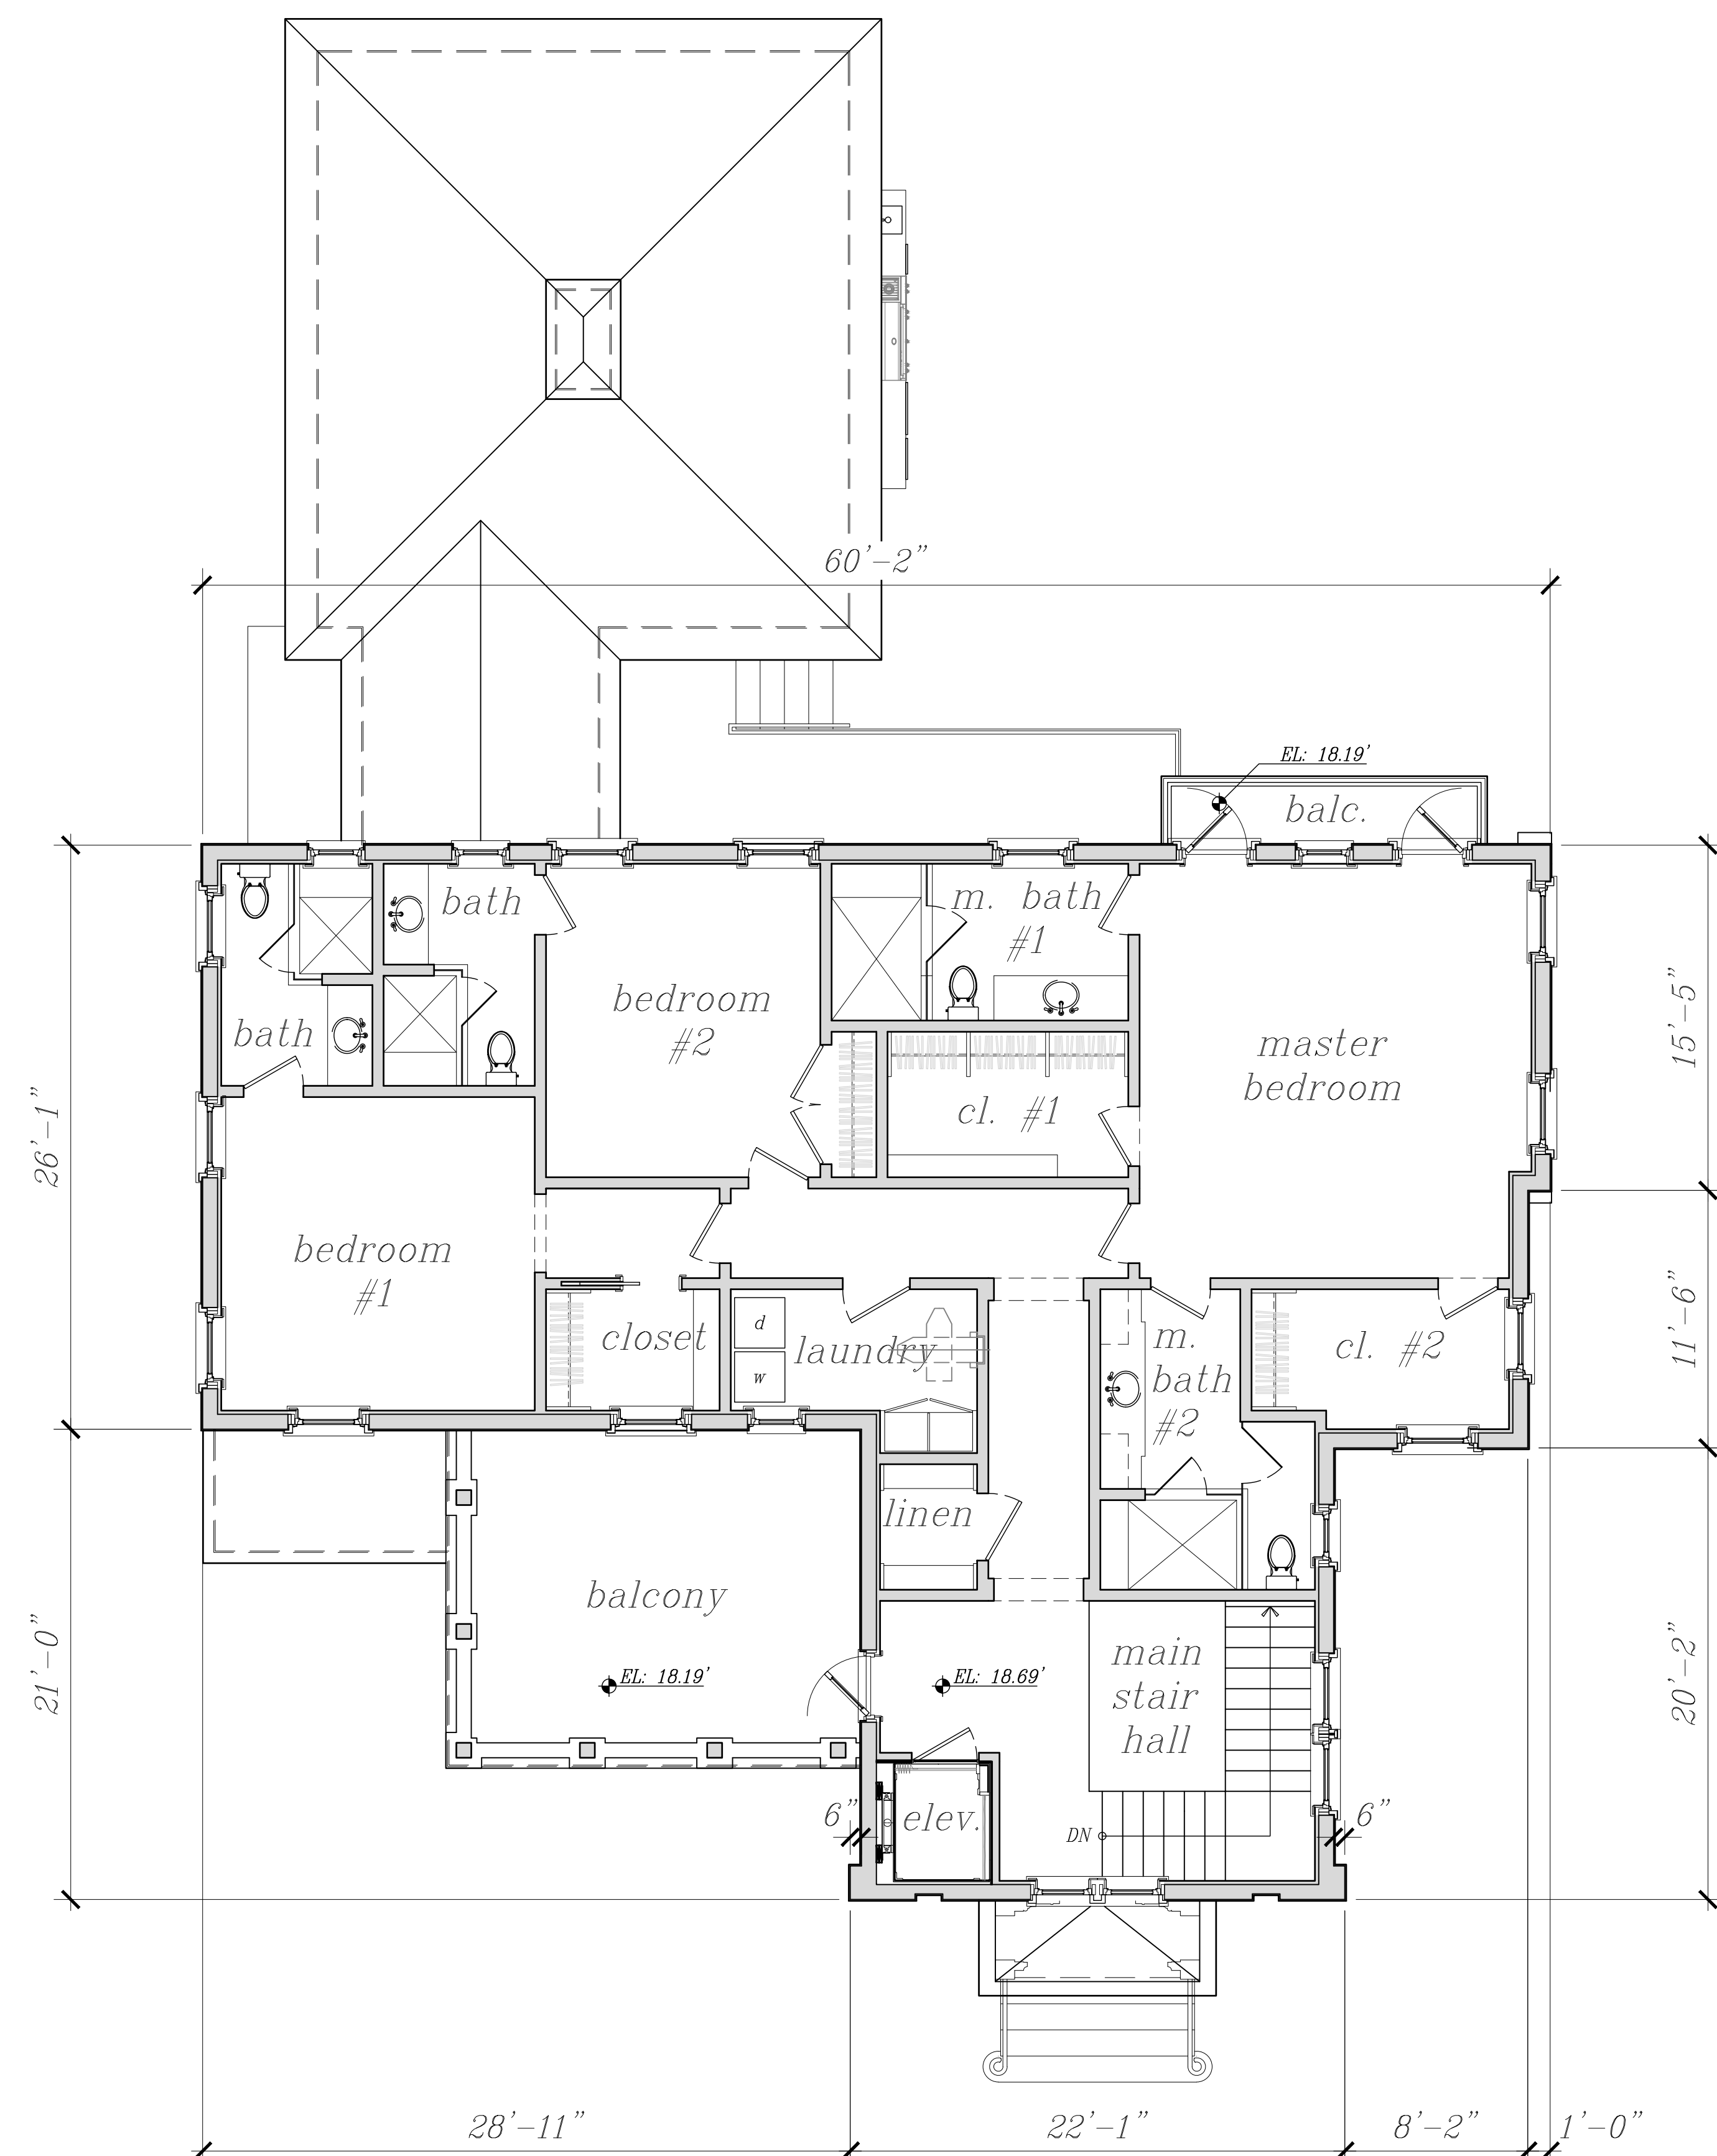


1 PREVIOUS SECOND FLOOR PLAN
3/16" = 1'-0"

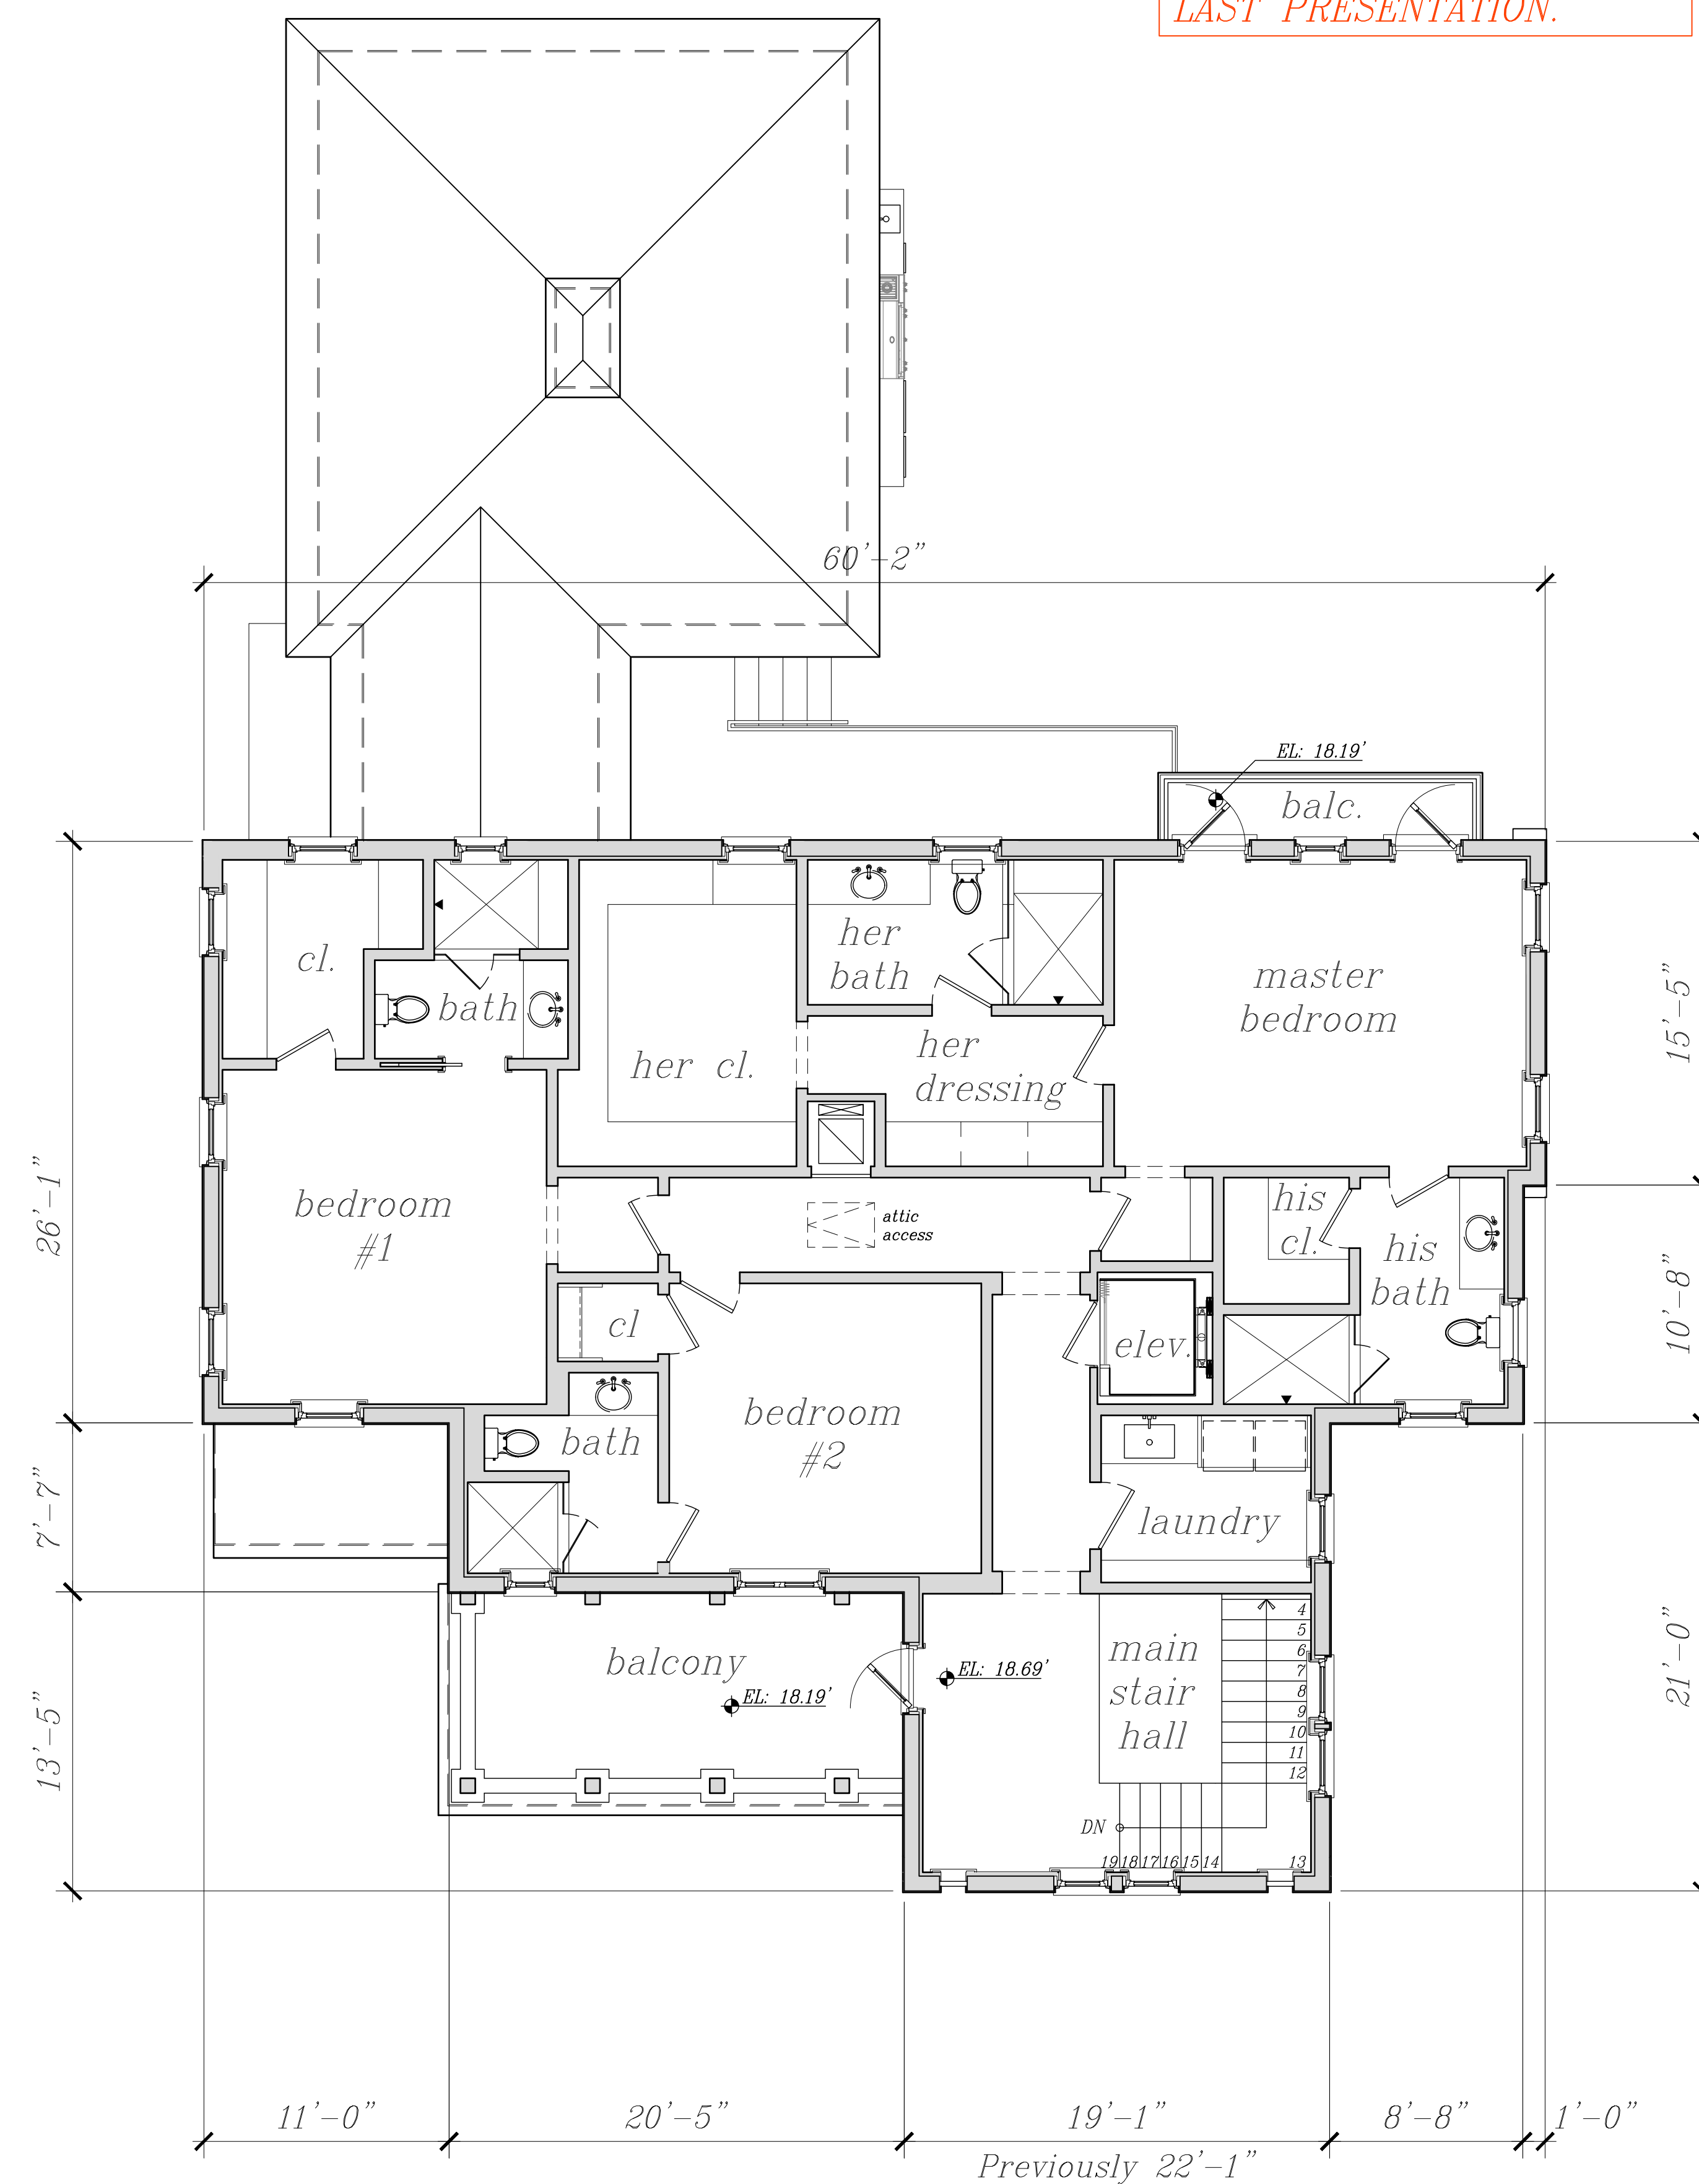


2 CURRENT SECOND FLOOR PLAN
3/16" = 1'-0"

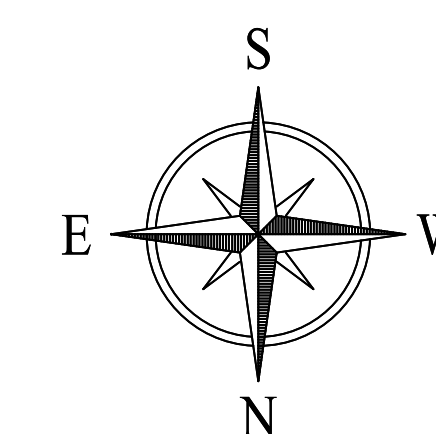

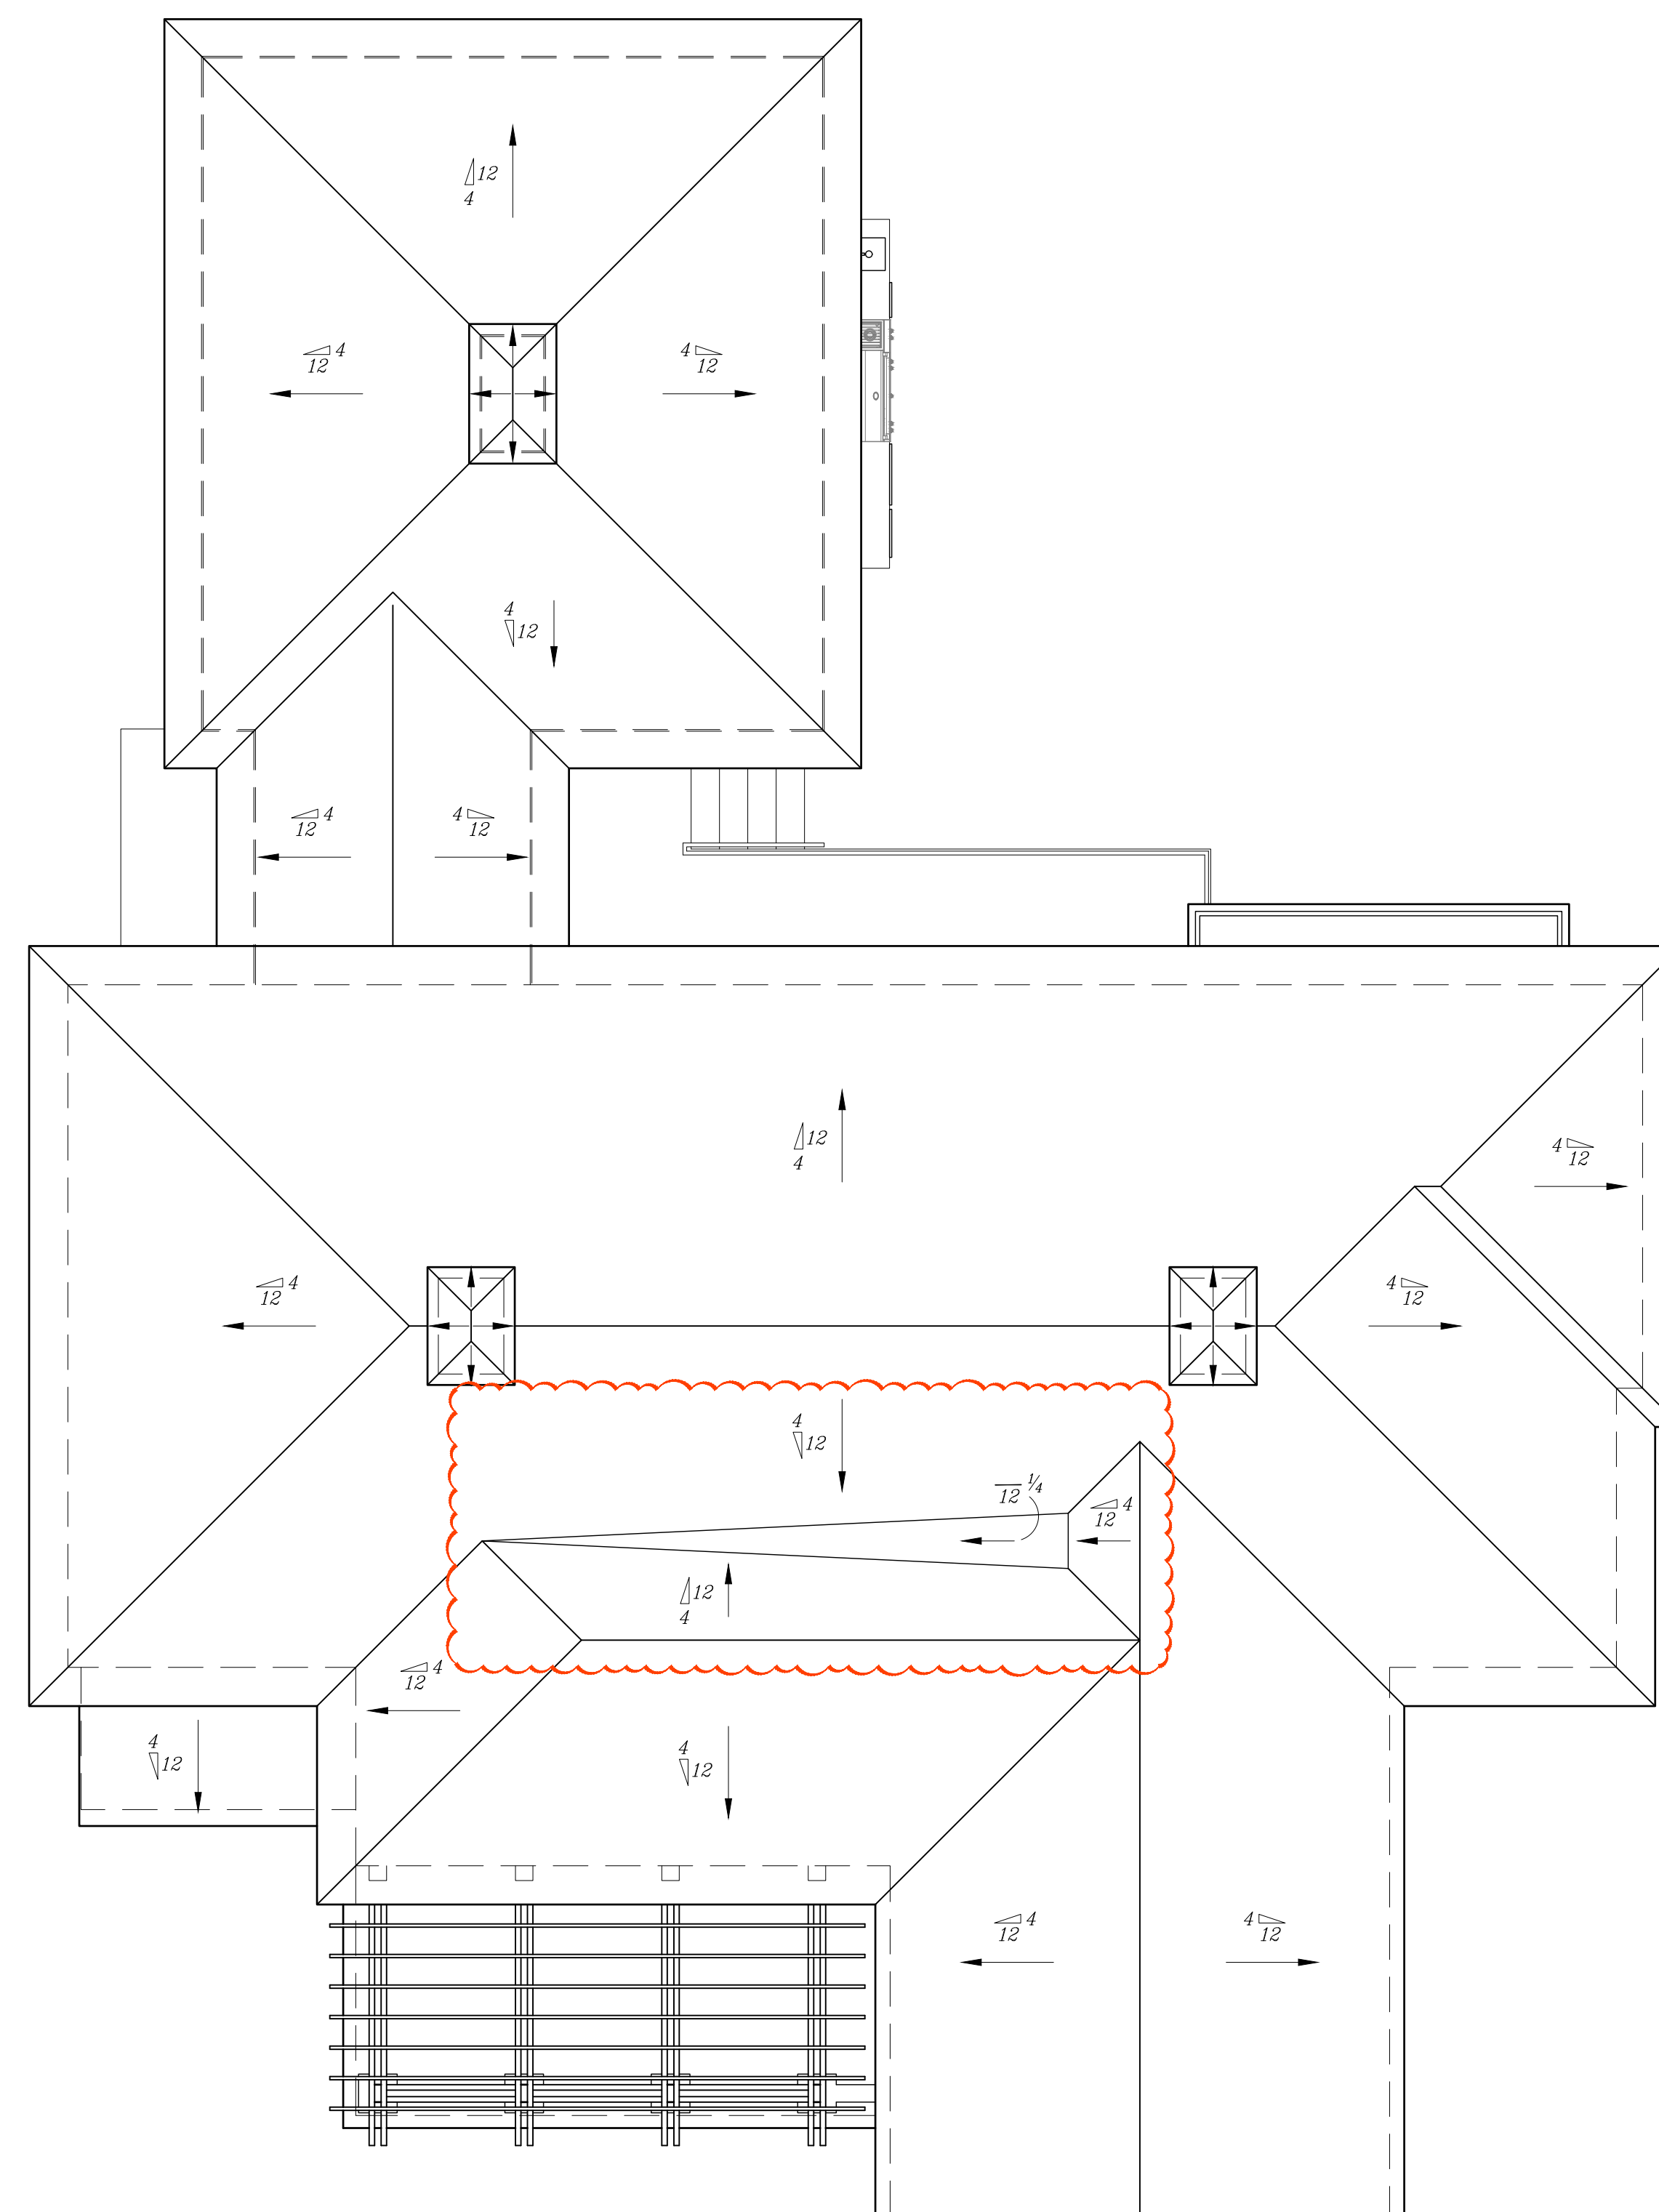

1 PREVIOUS ROOF PLAN
3/16" = 1'-0"

2 CURRENT ROOF PLAN
3/16" = 1'-0"

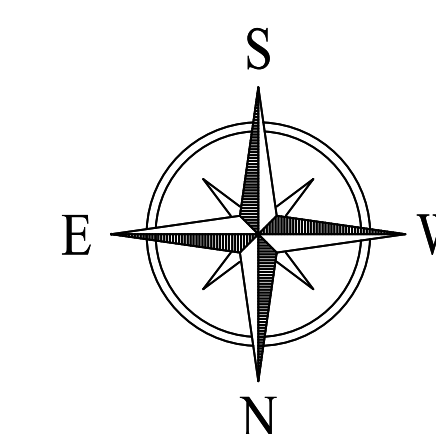

ARC-23-142

ROOF
PLAN

Revision:
ARCOM Final Submission
2024.03.11
Drawn By:

A130

P:\Current\Banded - 318 Seaspray Ave\dwg\318 Seaspray Ave.dwg - Rendering.dwg
3/15/24 12:28 PM



WADIA ASSOCIATES, LLC
375 S. COUNTY RD.
PALM BEACH
FLORIDA 33480
PHONE (561) 282-9449
WADIAASSOCIATES.COM

318
Seaspray Ave.
PALM BEACH,
FLORIDA 33480

Drawings and specifications, as Contract Documents, are the property of Wadia Associates, LLC. The documents are not to be used for any purpose beyond the contract without written permission from Wadia Associates, LLC. Copyright 1999-2024



1 PREVIOUS - PERSPECTIVE RENDERING - VIEW TO SOUTHEAST
N.T.S.

REV.	DATE	PURPOSE

RENDERING

Revision:
ARCOM Final Submission
2024.03.11
Drawn By:



1 PROPOSED - PERSPECTIVE RENDERING W.O. LANDSCAPE - VIEW TO SOUTHEAST
N.T.S.



WADIA ASSOCIATES, LLC
375 S. COUNTY RD.
PALM BEACH
FLORIDA 33480
PHONE (561) 282-9449
WADIAASSOCIATES.COM

318
Seaspray Ave.
PALM BEACH,
FLORIDA 33480

Drawings and specifications, as Contract Documents, are the property of Wadia Associates, LLC. The documents are not to be used for any purpose beyond the contract without written permission from Wadia Associates, LLC. Copyright 1999-2024



REV.	DATE	DESCRIPTION

RENDERING

Revision:
ARCOM Final Submission
2024.03.11
Drawn By:

R-1a



P:\Client\Banded - 318 Seaspray Ave\dwg\318 Seaspray Ave.dwg - Rendering.dwg
3/15/24 12:29 PM



1 PROPOSED - PERSPECTIVE RENDERING W.O. LANDSCAPE - VIEW TO SOUTHWEST
N.T.S.



WADIA ASSOCIATES, LLC
375 S. COUNTY RD.
PALM BEACH
FLORIDA 33480
PHONE (561) 282-9449
WADIAASSOCIATES.COM

318
Seaspray Ave.
PALM BEACH,
FLORIDA 33480

Drawings and specifications, as Contract Documents, are the property of Wadia Associates, LLC. The documents are not to be used for any purpose beyond the contract without written permission from Wadia Associates, LLC. Copyright 1999-2024



REV.	DATE	DESCRIPTION

RENDERING

Revision:
ARCOM Final Submission
2024.03.11
Drawn By:

R-2a



P:\Client\Banded - 318 Seaspray Ave\318 Seaspray Ave.dwg - Rendering.dwg
2/15/24 12:28 PM



1 PROPOSED - PERSPECTIVE RENDERING W.O. LANDSCAPE - FRONT VIEW
N.T.S.



WADIA ASSOCIATES, LLC
375 S. COUNTY RD.
PALM BEACH
FLORIDA 33480
PHONE (561) 282-9449
WADIAASSOCIATES.COM

318
Seaspray Ave.
PALM BEACH,
FLORIDA 33480

Drawings and specifications, as Contract Documents, are the property of Wadia Associates, LLC. The documents are not to be used for any purpose beyond the contract without written permission from Wadia Associates, LLC. Copyright 1999-2024



REV.	DATE	PURPOSE

RENDERING

Revision:
ARCOM Final Submission
2024.03.11
Drawn By:

R-3a



1 PREVIOUS - PERSPECTIVE RENDERING - VIEW TO NORTHEAST
N.T.S.

P:\Current\Banded - 318 Seaspray Ave\dwg\318 Seaspray Ave.dwg - Rendering.rvt
3/15/24 12:25 PM



1 PROPOSED - PERSPECTIVE RENDERING W.O. LANDSCAPE - VIEW TO NORTHEAST
N.T.S.



WADIA ASSOCIATES, LLC
375 S. COUNTY RD.
PALM BEACH
FLORIDA 33480
PHONE (561) 282-9449
WADIAASSOCIATES.COM

318
Seaspray Ave.
PALM BEACH,
FLORIDA 33480

Drawings and specifications, as Contract Documents, are the property of Wadia Associates, LLC. The documents are not to be used for any purpose beyond the contract without written permission from Wadia Associates, LLC. Copyright 1999-2024




REV.	DATE	DESCRIPTION

RENDERING

Revision:
ARCOM Final Submission
2024.03.11
Drawn By:

R-4a


*STUCCO
PALM BEACH FINISH*

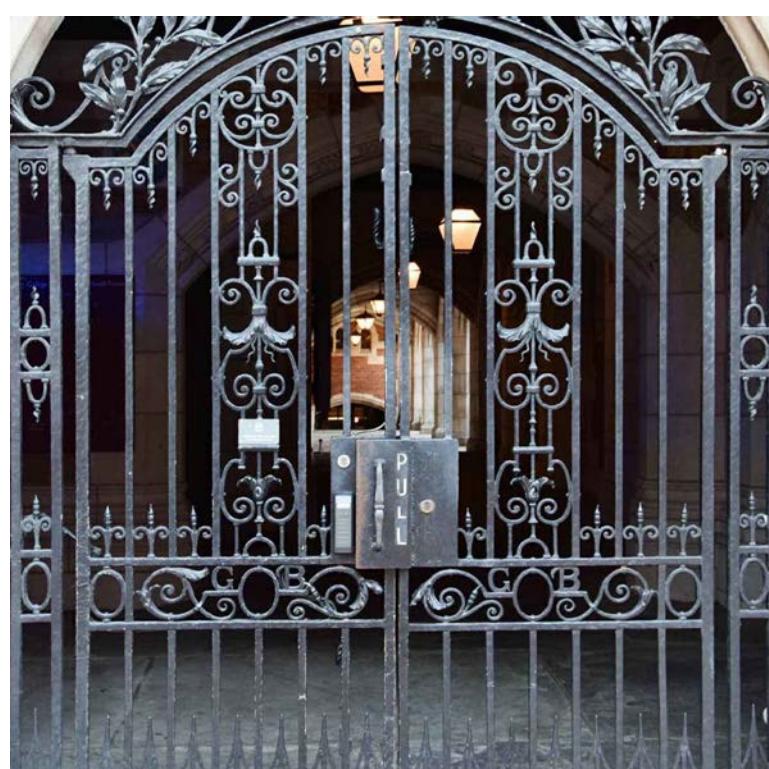


METALWORK
HAND HAMMERED ANTIQUE BRONZE



ROOF TILE
ANTIQUE CUBAN BARREL TILE

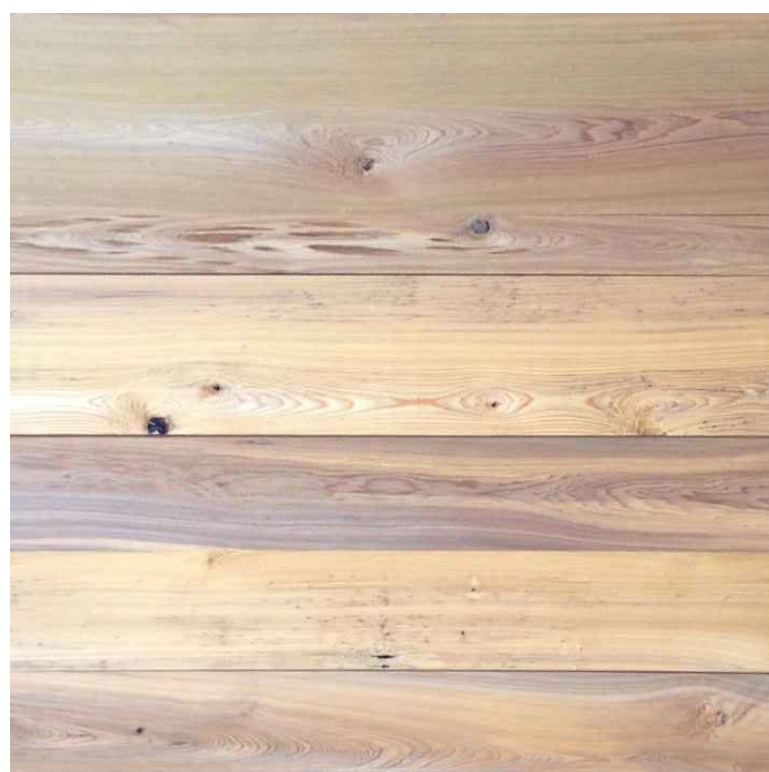


TRELLIS
OLD GROWTH STAINED CYPRESS

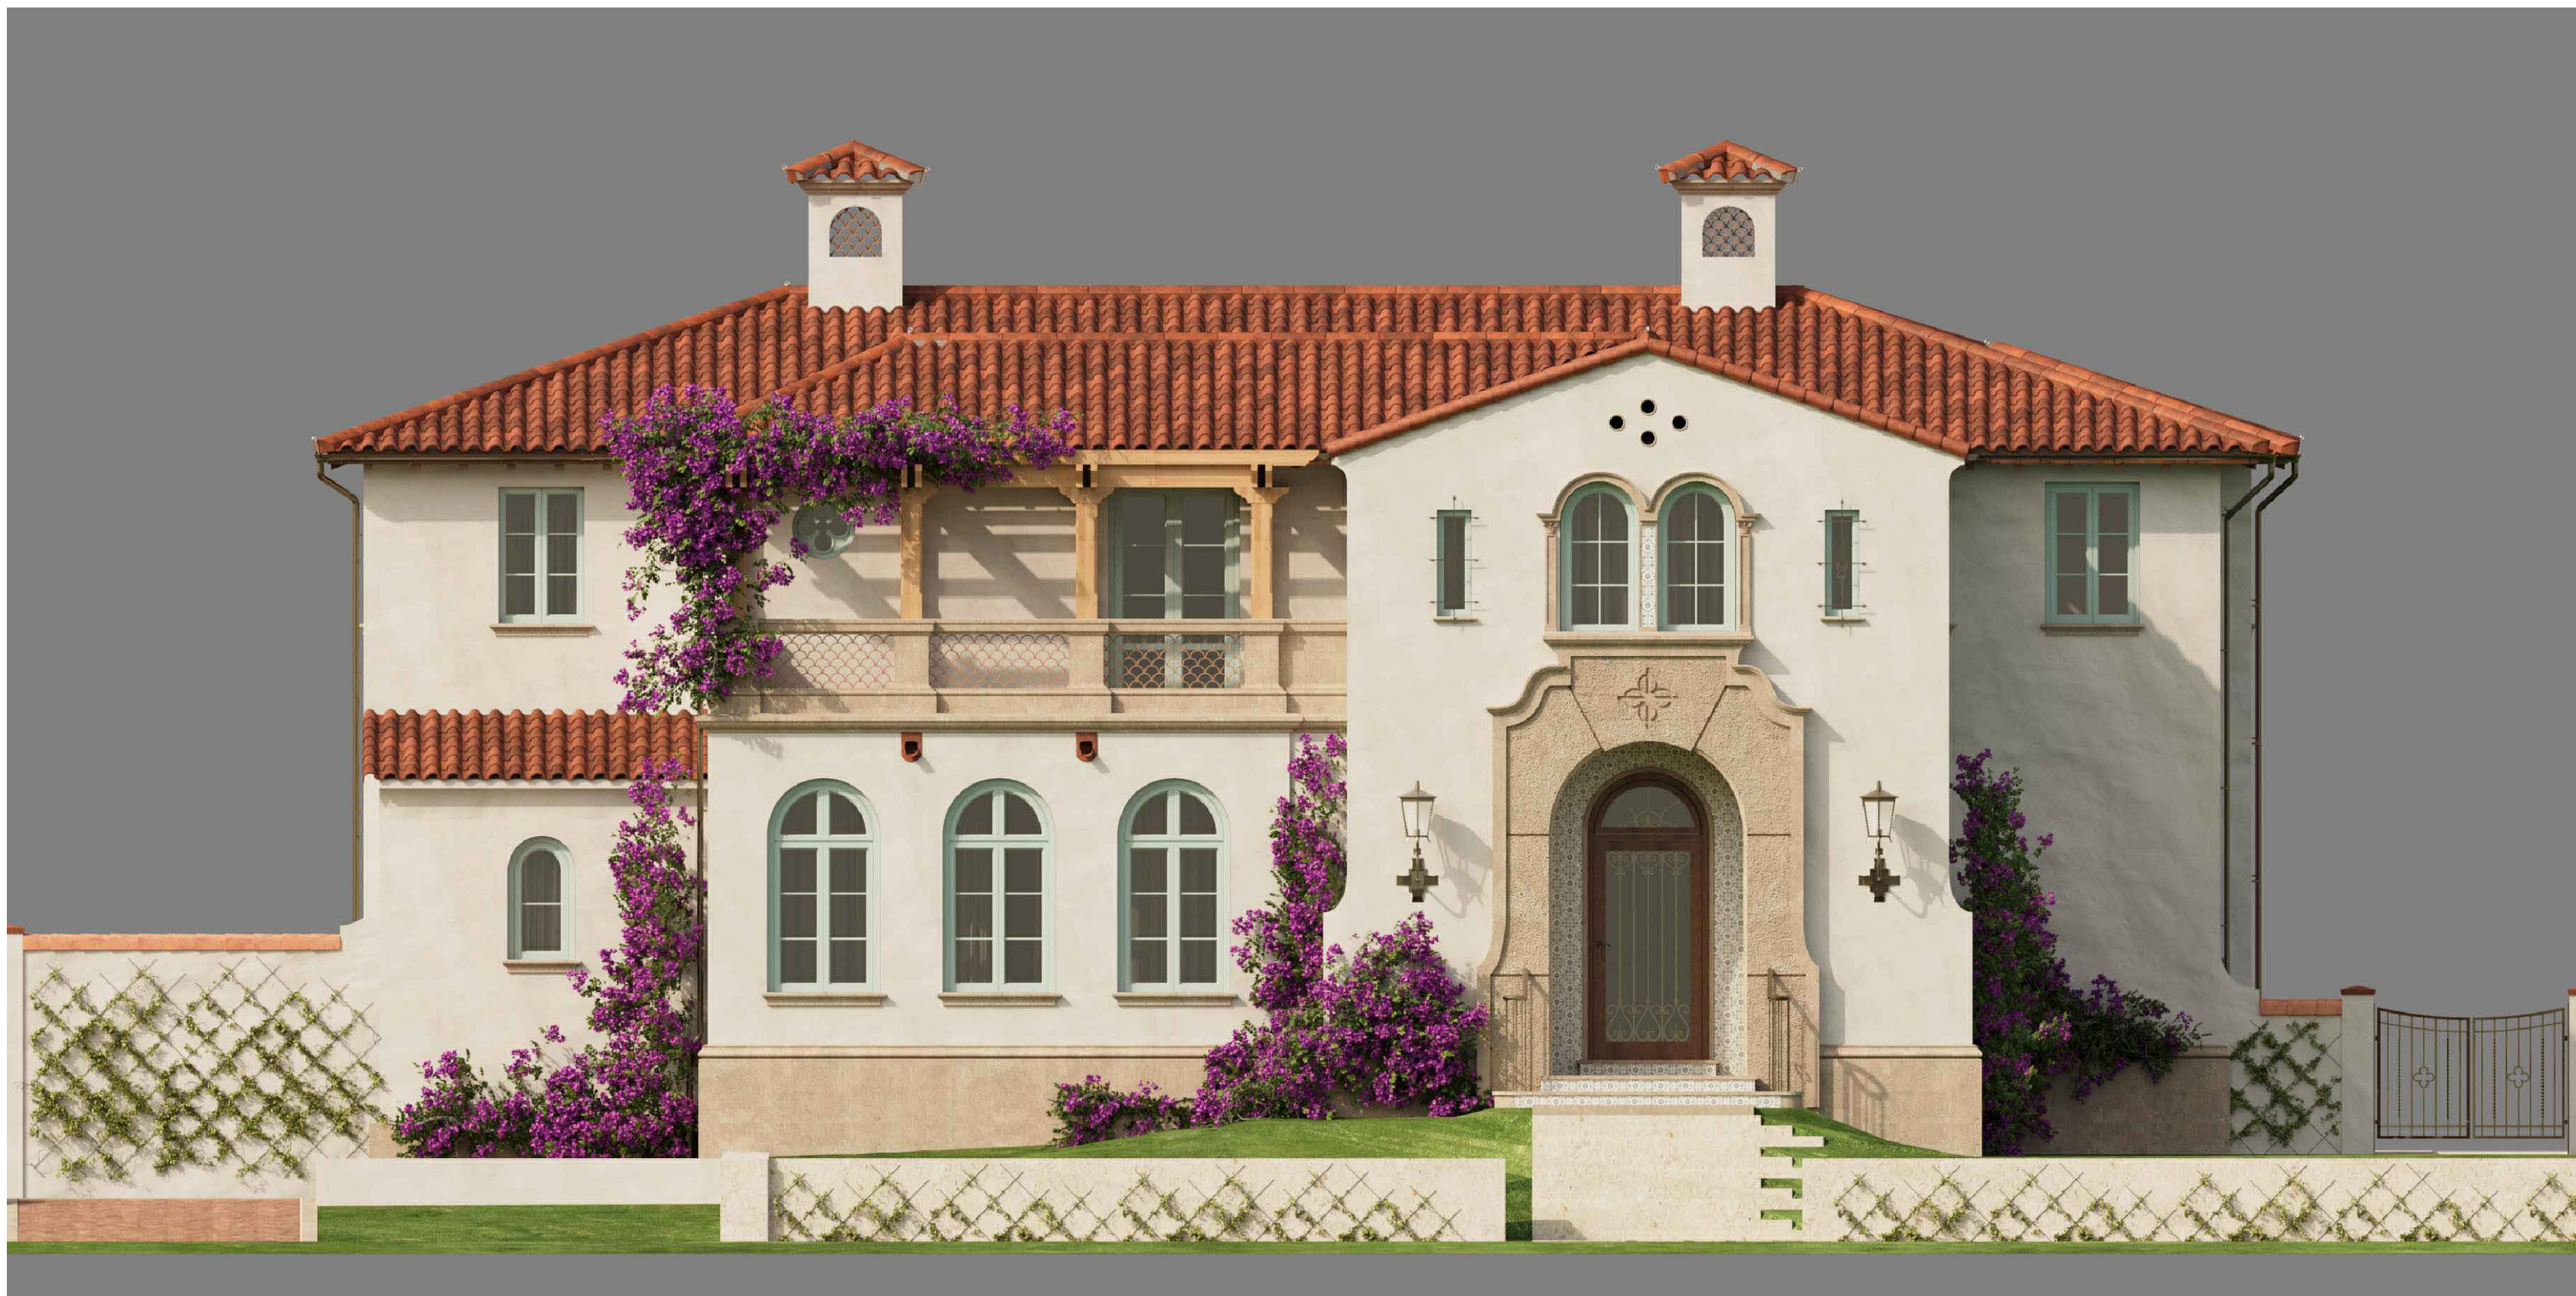


1 EXTERIOR ELEVATIONS - NORTH
N.T.S.



2 EXTERIOR ELEVATIONS - SOUTH
N.T.S.

 

BODY OF HOUSE
OC-18 DOVE WING

 

WINDOWS/DOORS
605 CALMING GREEN



STONework
PORTUGUESE MOCHA CREAM



STONE TEXTURE
ROUGH CUT VS. SMOOTH CUT

P:\Client\Banded - 318 Seaspray Ave\dwg\318 Seaspray Ave.dwg - Rendering\318 Seaspray Ave.dwg - 2/15/24 12:27 PM



1 EXTERIOR ELEVATIONS - EAST
N.T.S.



2 EXTERIOR ELEVATIONS - WEST
N.T.S.



WADIA ASSOCIATES, LLC
375 S. COUNTY RD.
PALM BEACH
FLORIDA 33480

PHONE (561) 282-9449
WADIAASSOCIATES.COM

318
Seaspray Ave.
PALM BEACH,
FLORIDA 33480

Drawings and specifications, as Contract Documents, are the property of Wadia Associates, LLC. The documents are not to be used for any purpose beyond the contract without written permission from Wadia Associates, LLC. Copyright 1999-2024



PAUL M. MASINO
FLORIDA AR99347


REV.	DATE	PURPOSE

COLOR
ELEVATIONS


Revision:
ARCOM Final Submission
2024.03.11
Drawn By:

R-6


P:\Current\Drawings\212 Seaspray\212 Seaspray.dwg
2/24/2024 10:49 AM
P:\Current\Drawings\212 Seaspray\212 Seaspray.dwg

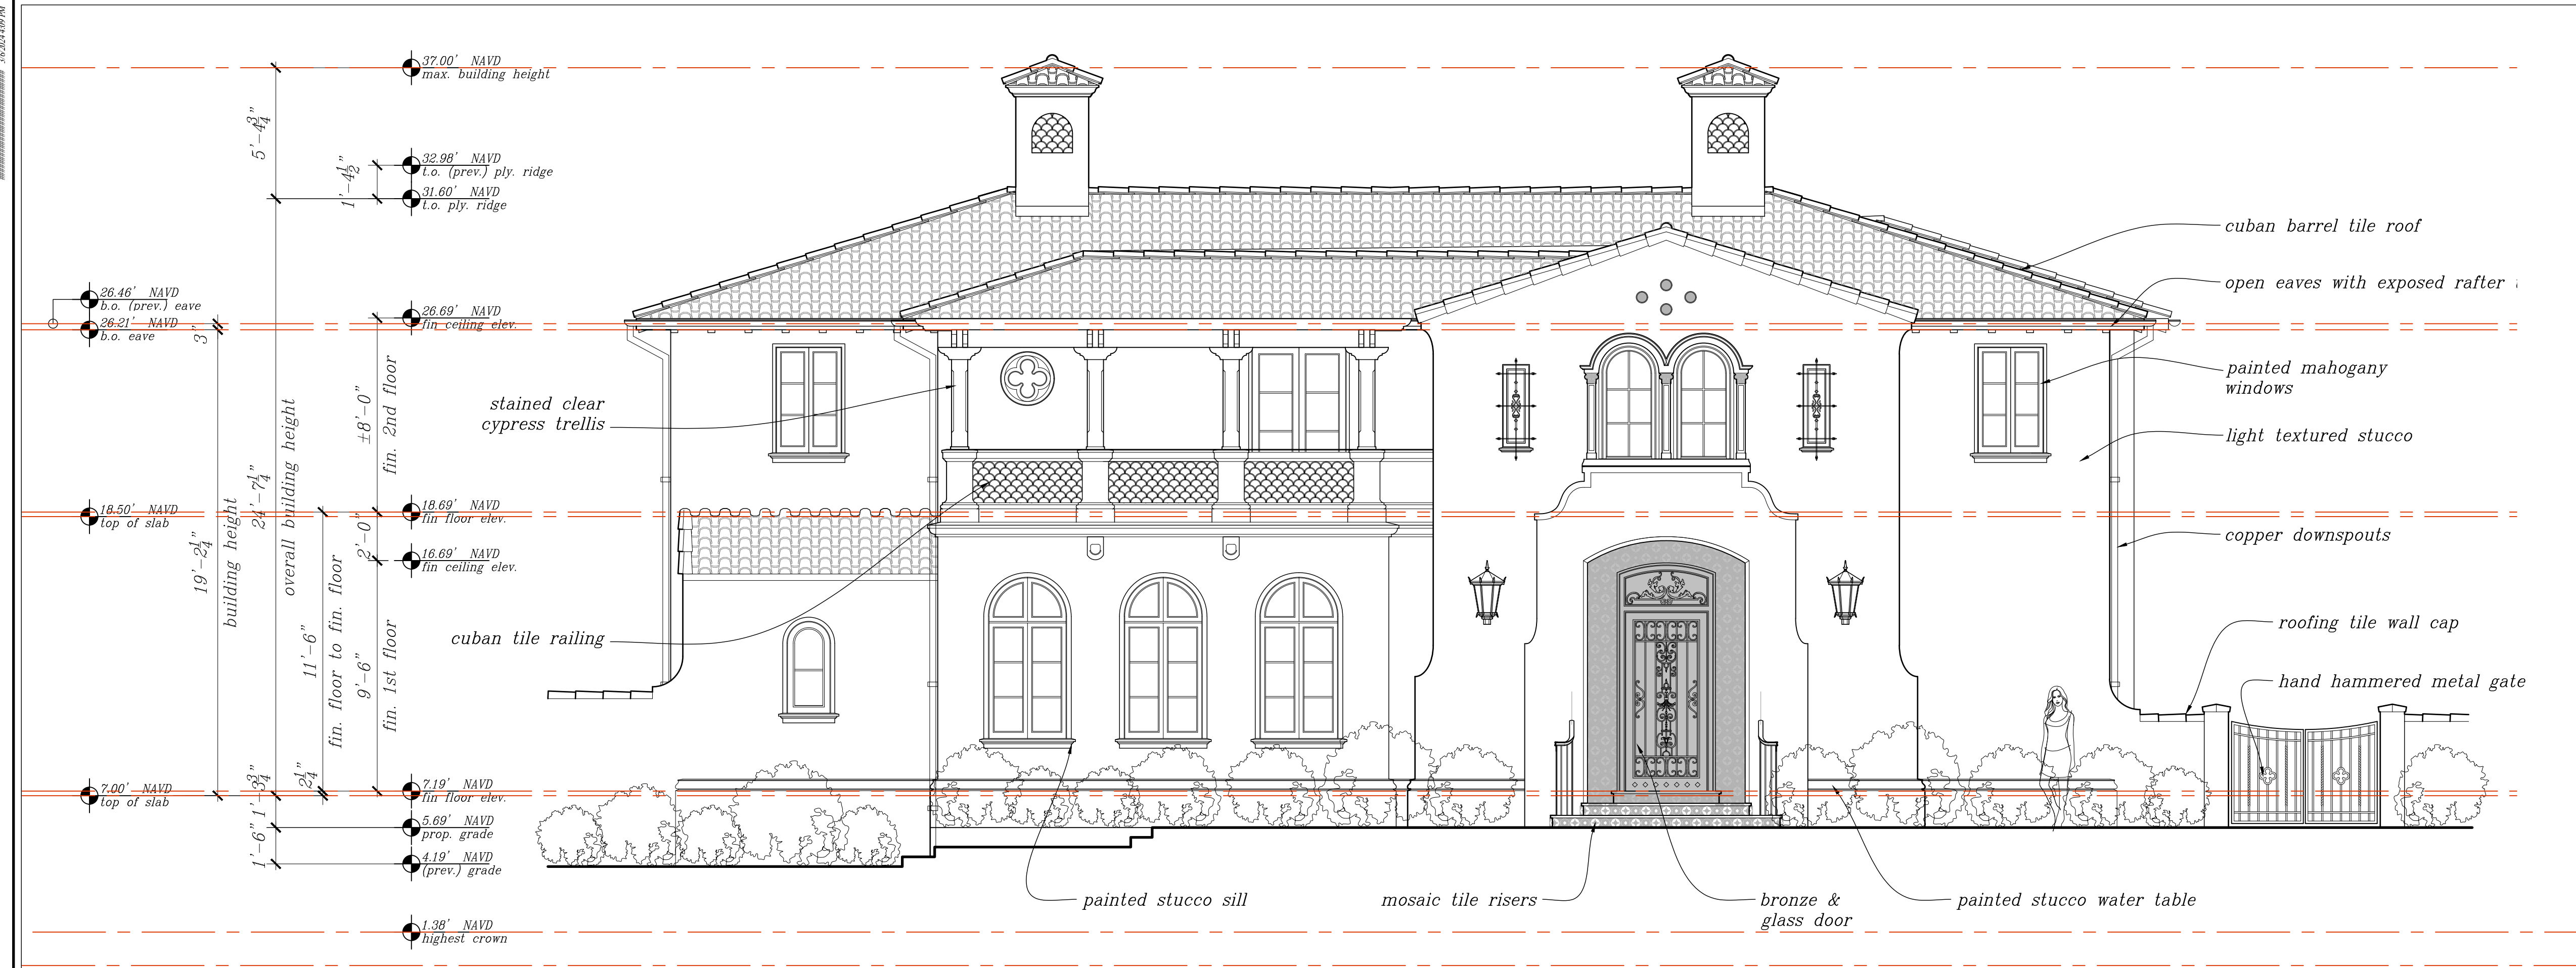

1 EXTERIOR ELEVATIONS- NORTH (PREVIOUS)
1/4" = 1'-0"

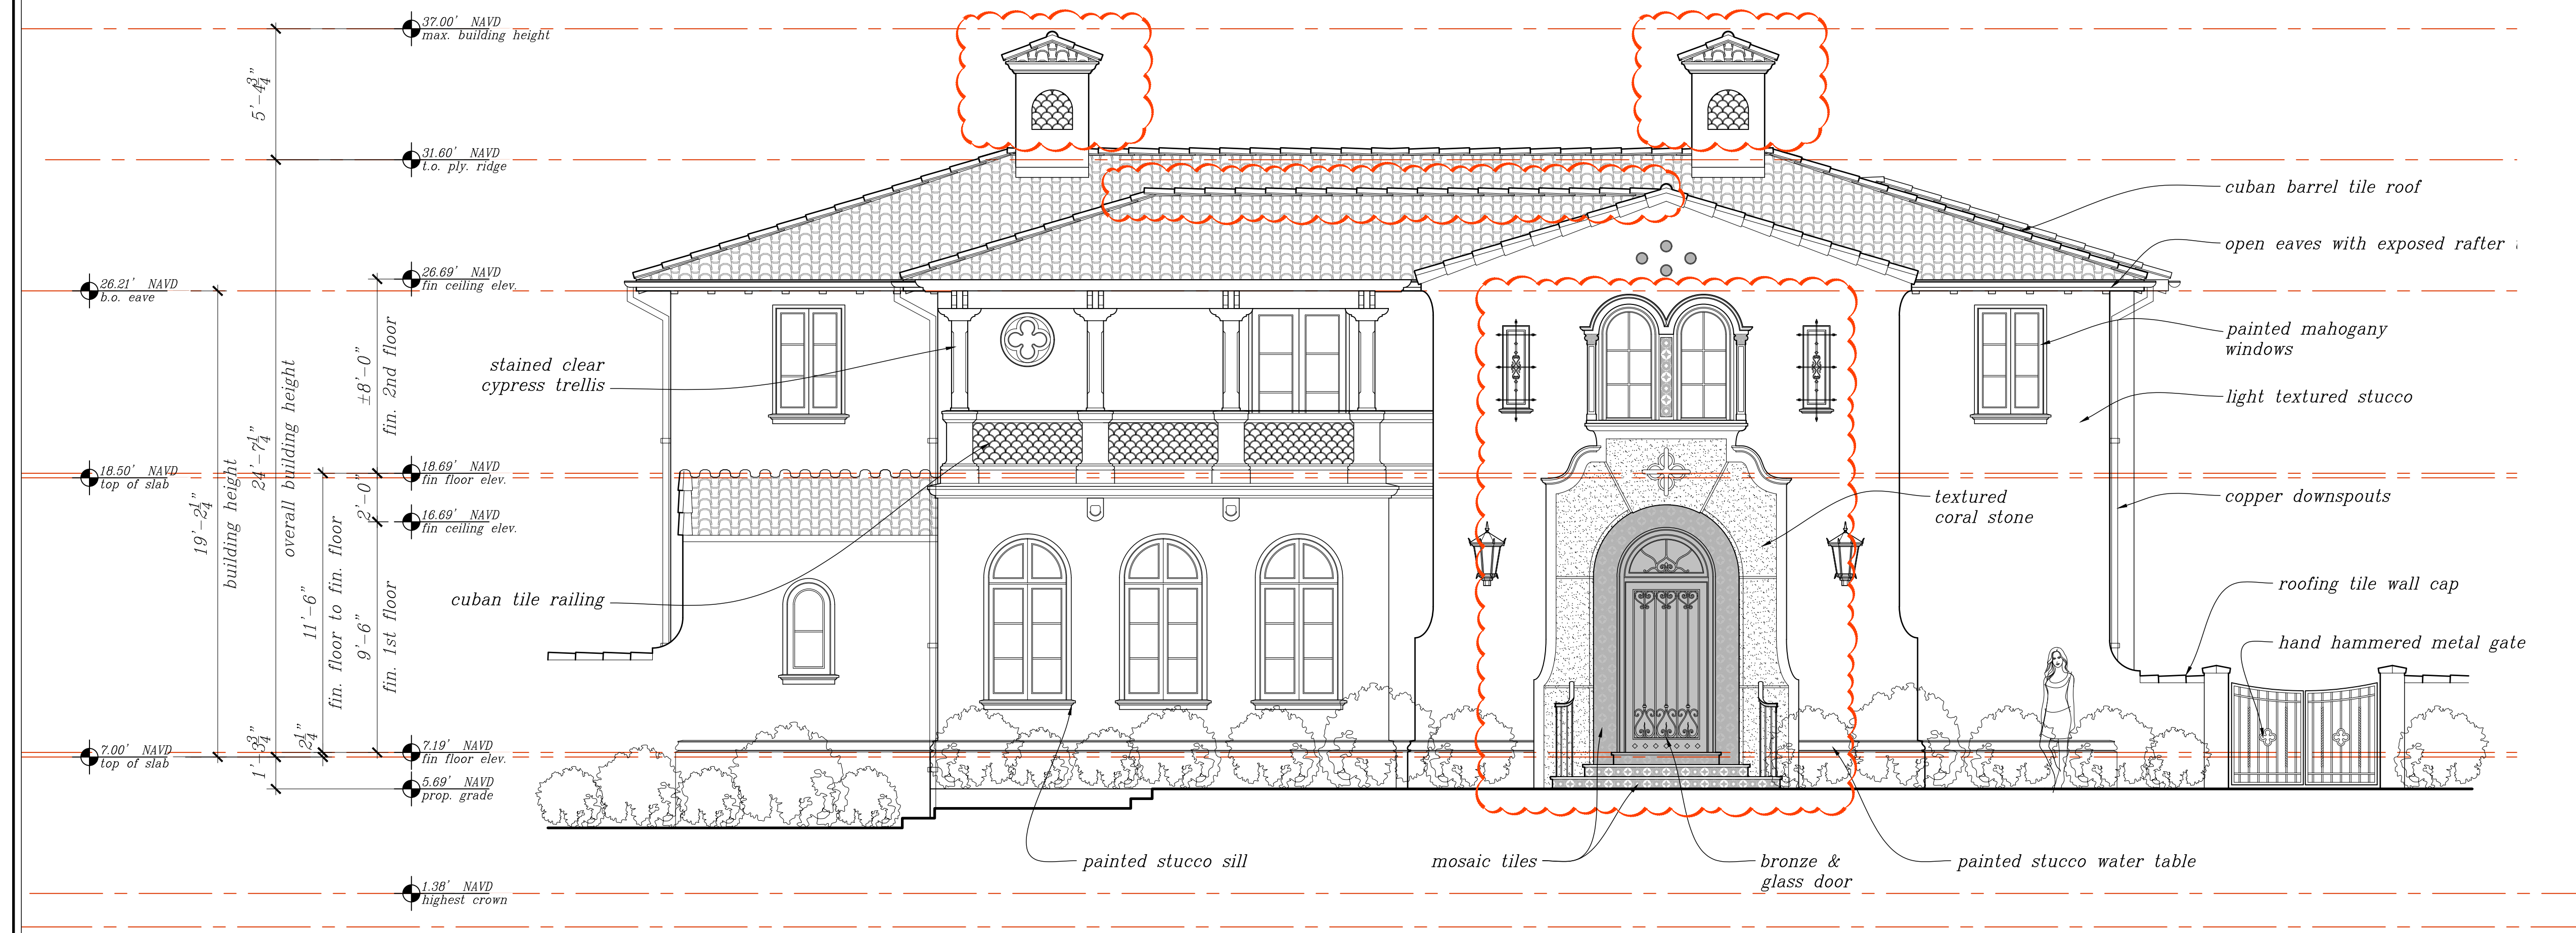


2 EXTERIOR ELEVATIONS- NORTH (CURRENT)
1/4" = 1'-0"

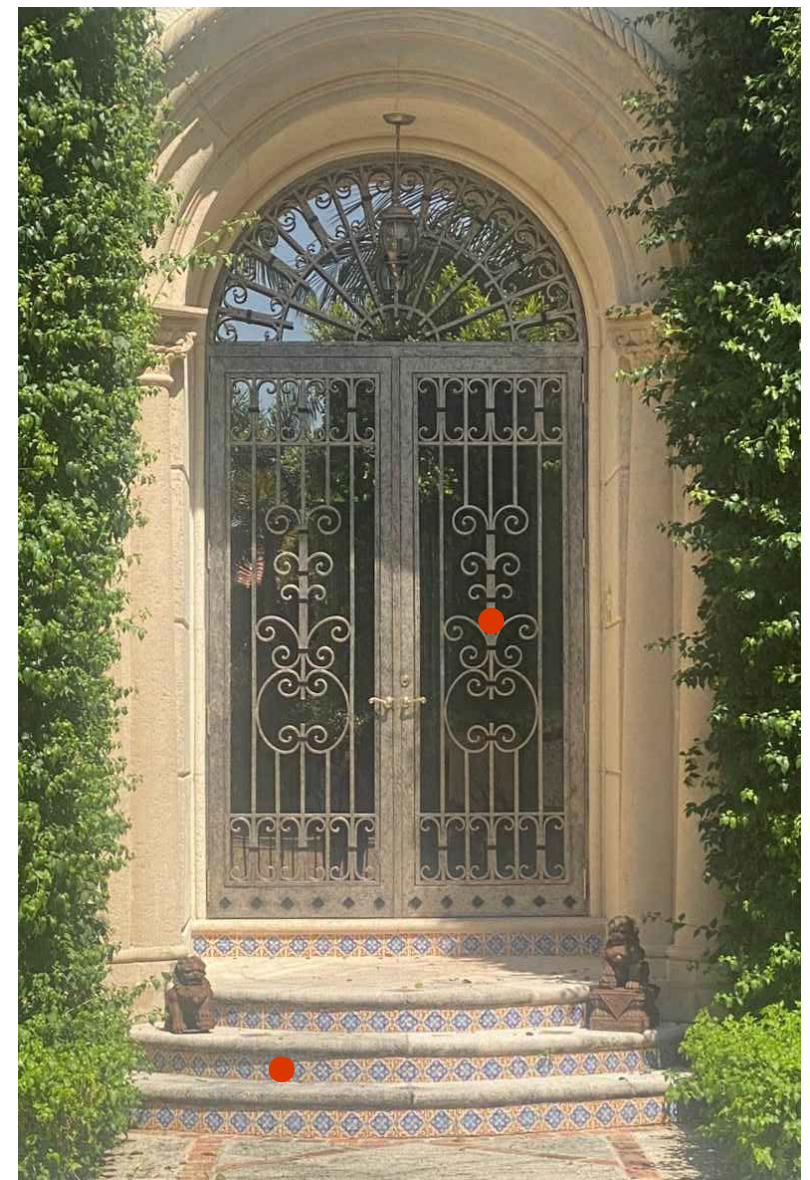

TILES AND METALWORK
219 CHILEAN AVE.
PALM BEACH, FL



STONE SURROUND AT ENTRY
1320 N. LAKE WAY
PALM BEACH, FL

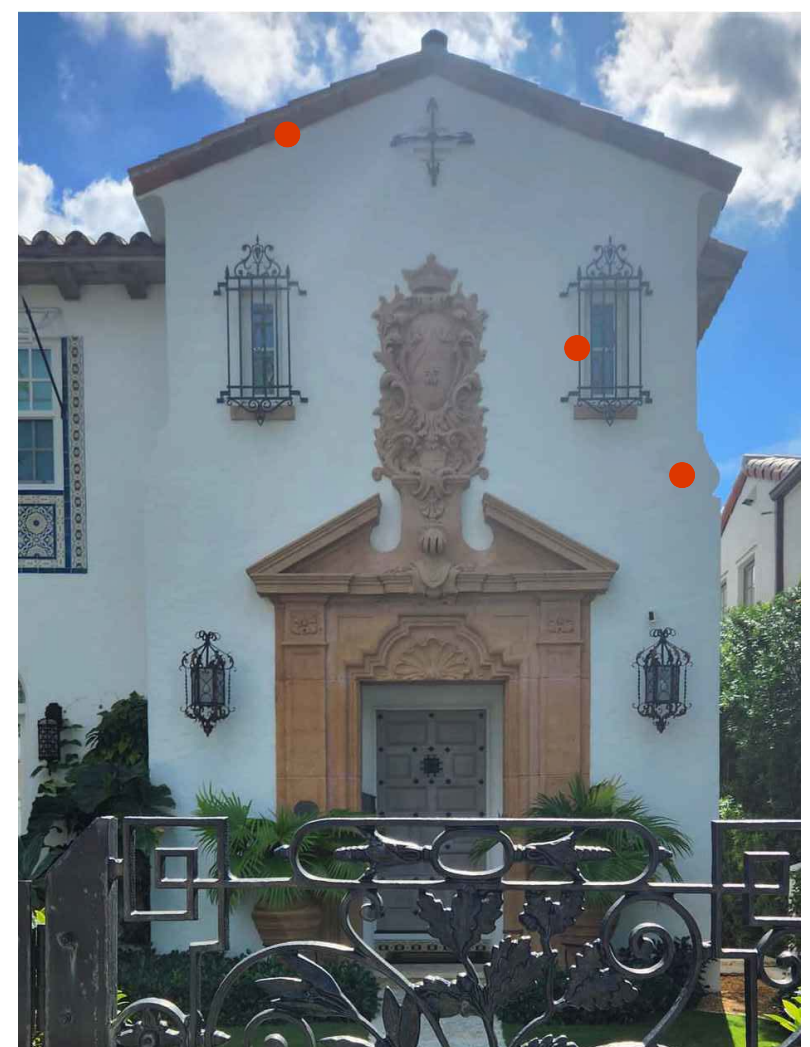


ROOF PITCH, STUCCO AND METALWORK
212 SEASPRAY AVE.
PALM BEACH, FL


1 EXTERIOR ELEVATIONS- SOUTH (PREVIOUS)
1/4" = 1'-0"

2 EXTERIOR ELEVATIONS- SOUTH (CURRENT)
1/4" = 1'-0"

P:\Current\Drawings\318 Seaspray\318 Seaspray.dwg
2/2/2024 12:54 PM

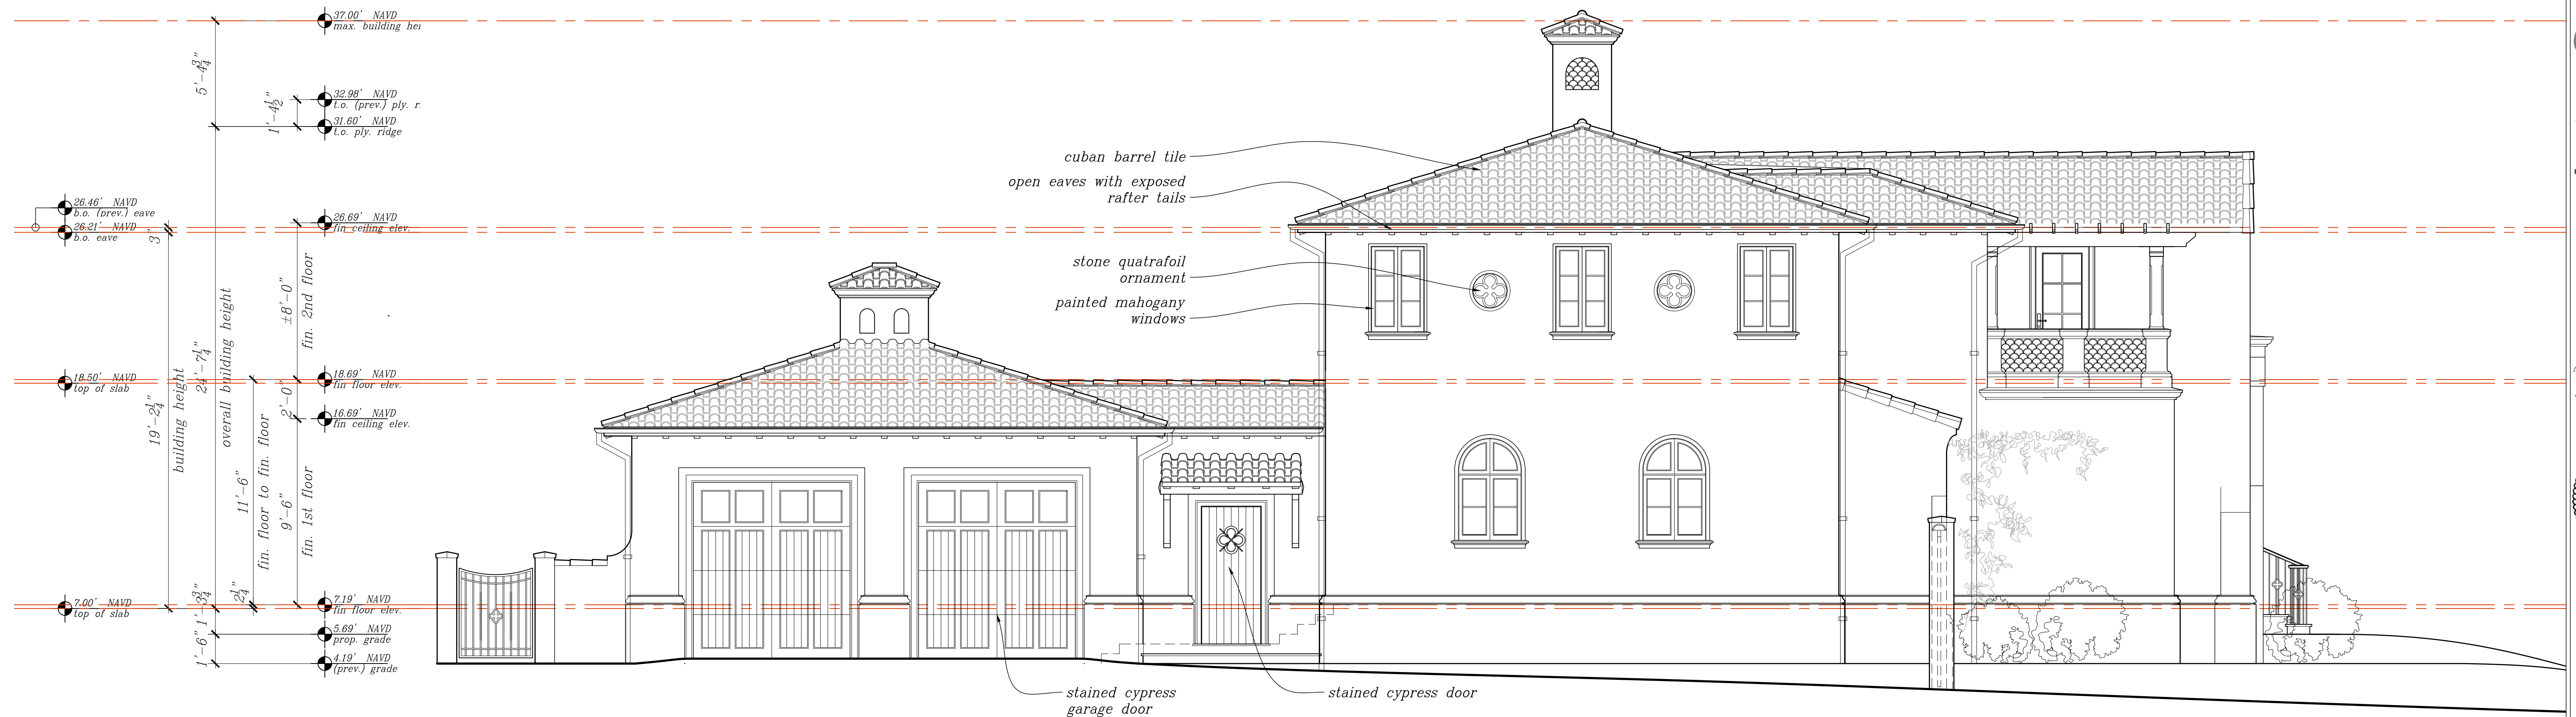


1 **EXTERIOR ELEVATIONS- EAST (PREVIOUS)**
1/4" = 1'-0"

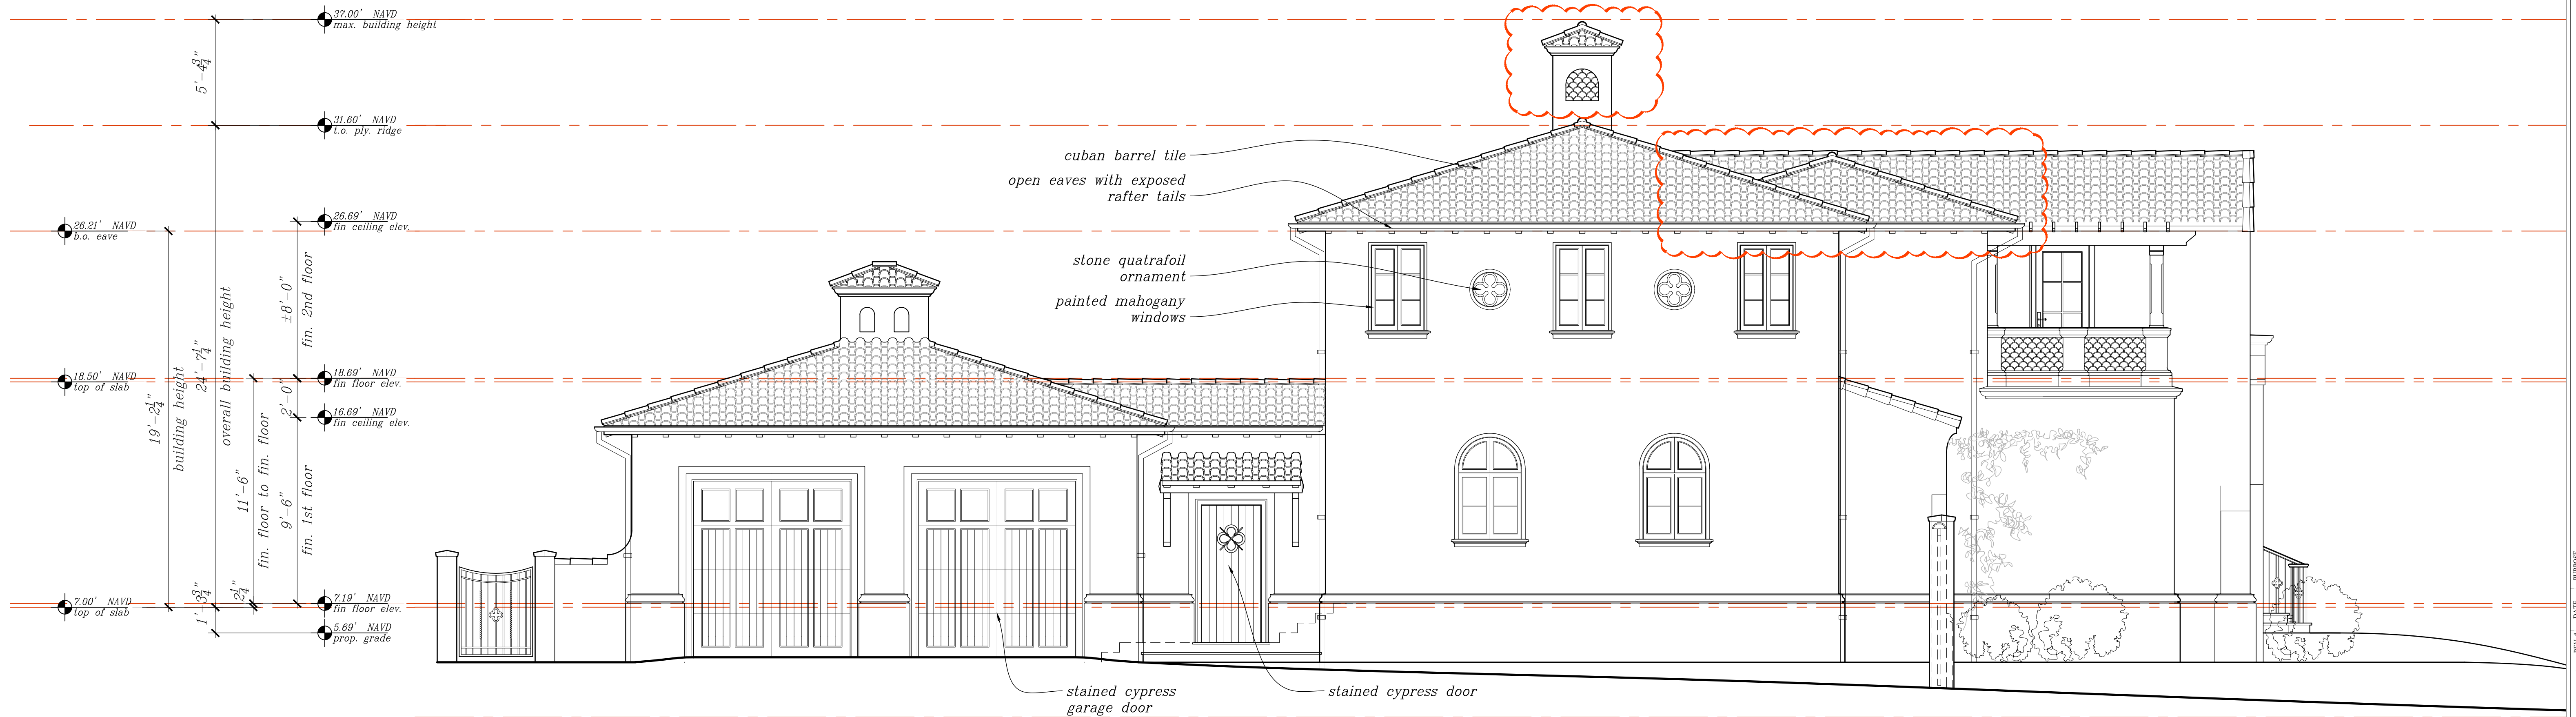


2 **EXTERIOR ELEVATIONS- EAST (CURRENT)**
1/4" = 1'-0"

P:\Current Drawings - 318 Seaspray Ave\318 Seaspray Ave.dwg
2/24/2024 10:24:24 AM
P:\Current Drawings - 318 Seaspray Ave\318 Seaspray Ave.dwg

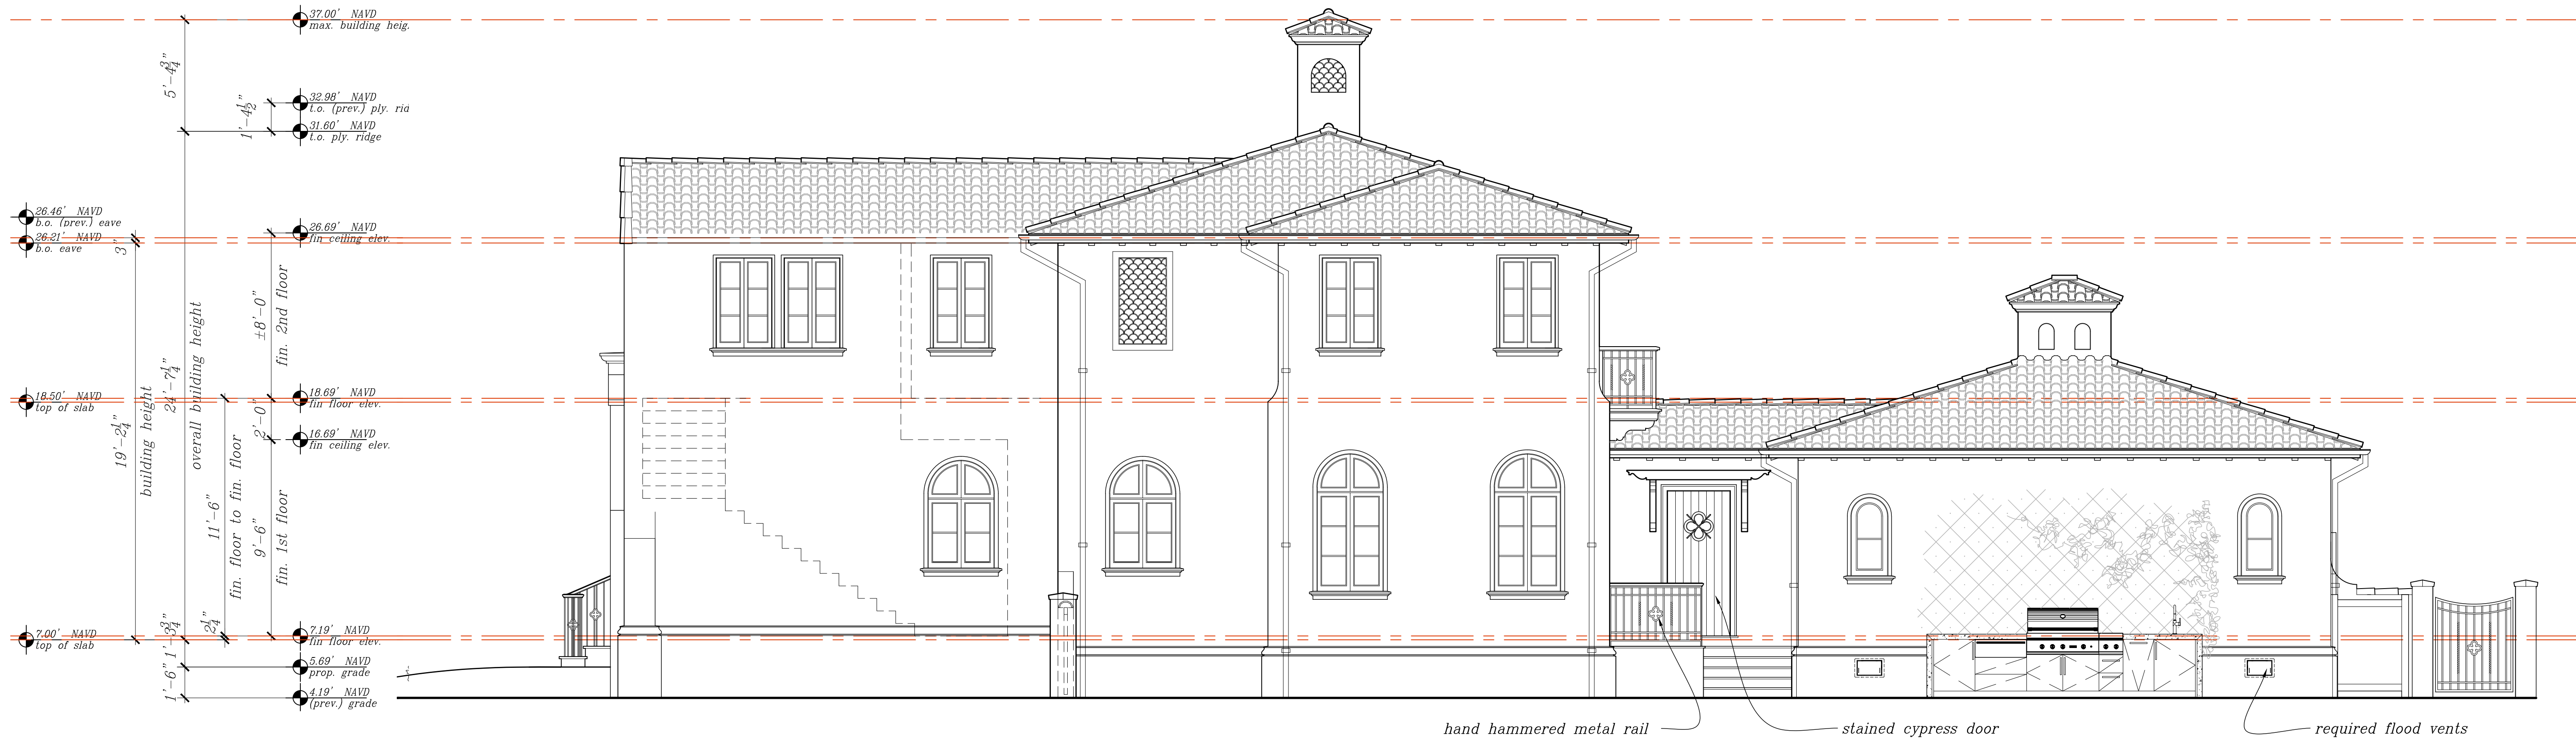


1 EXTERIOR ELEVATIONS- WEST (PREVIOUS)
1/4" = 1'-0"

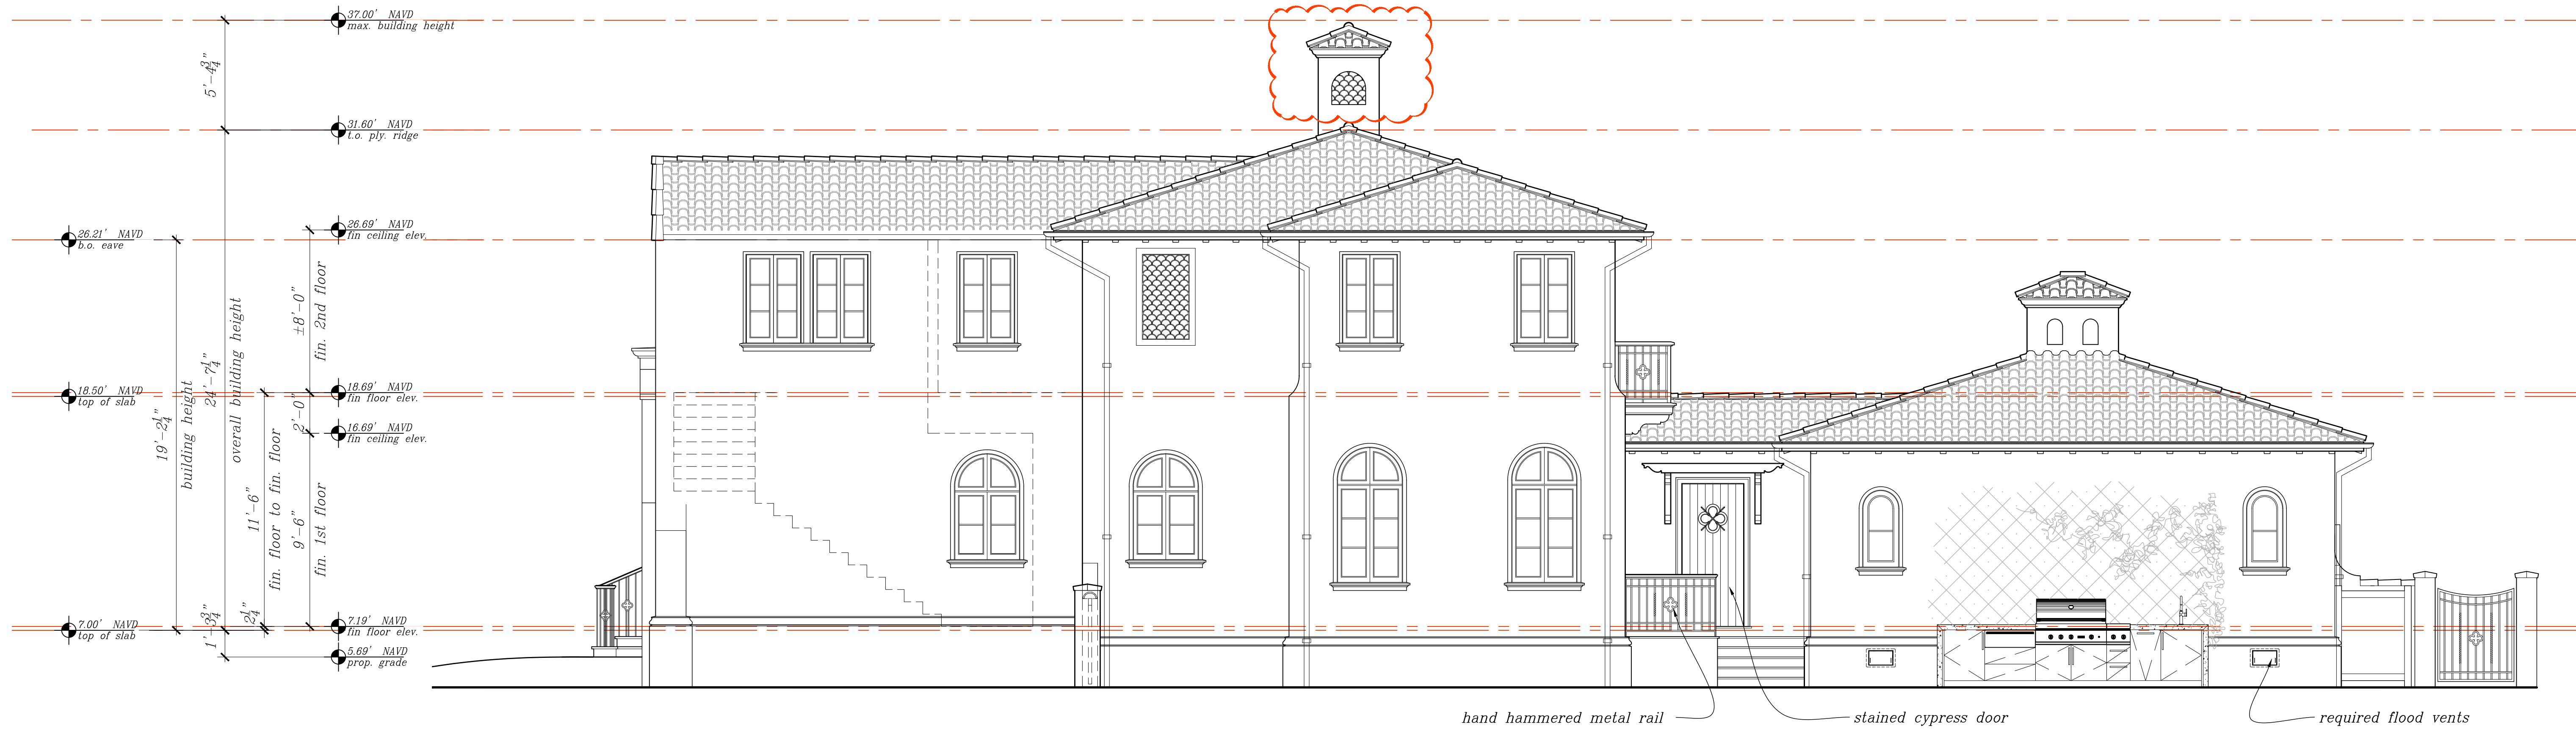

2 EXTERIOR ELEVATIONS- WEST (CURRENT)
1/4" = 1'-0"

*SHEET UNCHANGED SINCE
LAST PRESENTATION.*

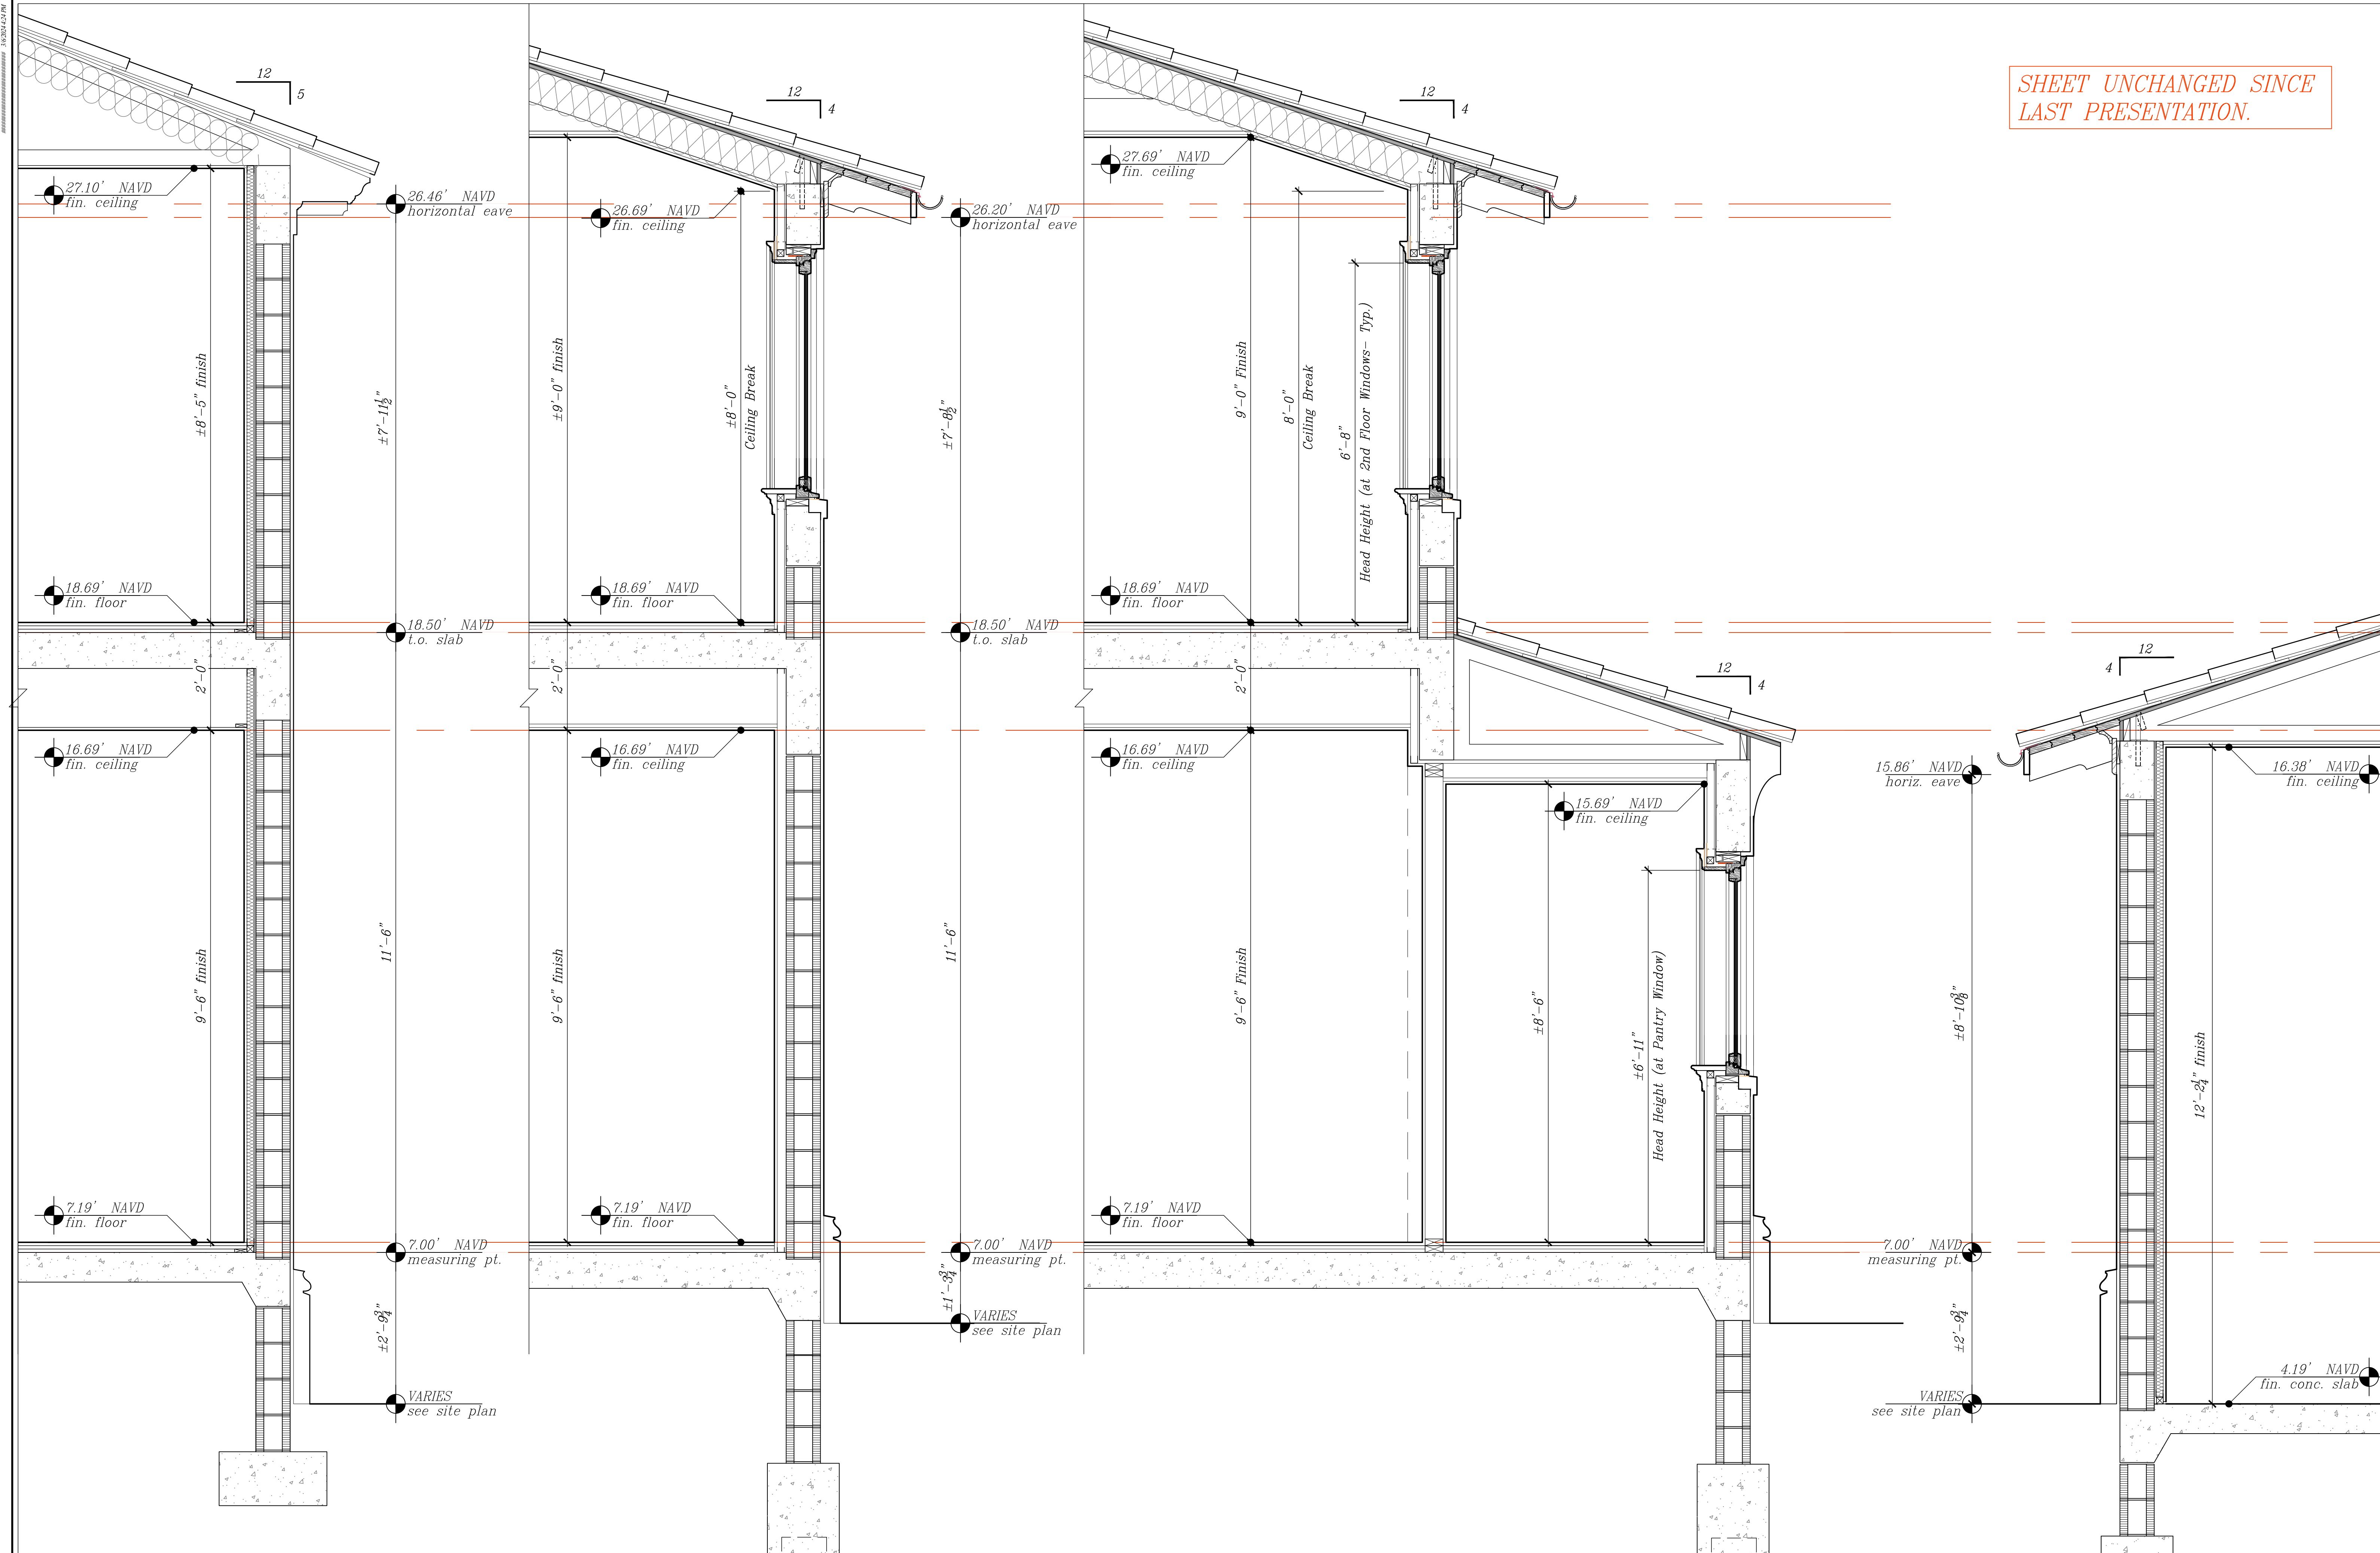


1 PREVIOUS WALL SECTION- TYP.
3/4" = 1'-0"

2 CURRENT WALL SECTION- TYP.
3/4" = 1'-0"


3 CURRENT WALL SECTION- PANTRY
3/4" = 1'-0"

4 CURRENT WALL SECTION- GARAGE
3/4" = 1'-0" ADG 00 140


P:\Current\Boswell - 118 Seaport\Arch\Drawings\118 Seaport - Arc - A401 - Arch\Detail.dwg 2/20/2024 12:05:43 PM

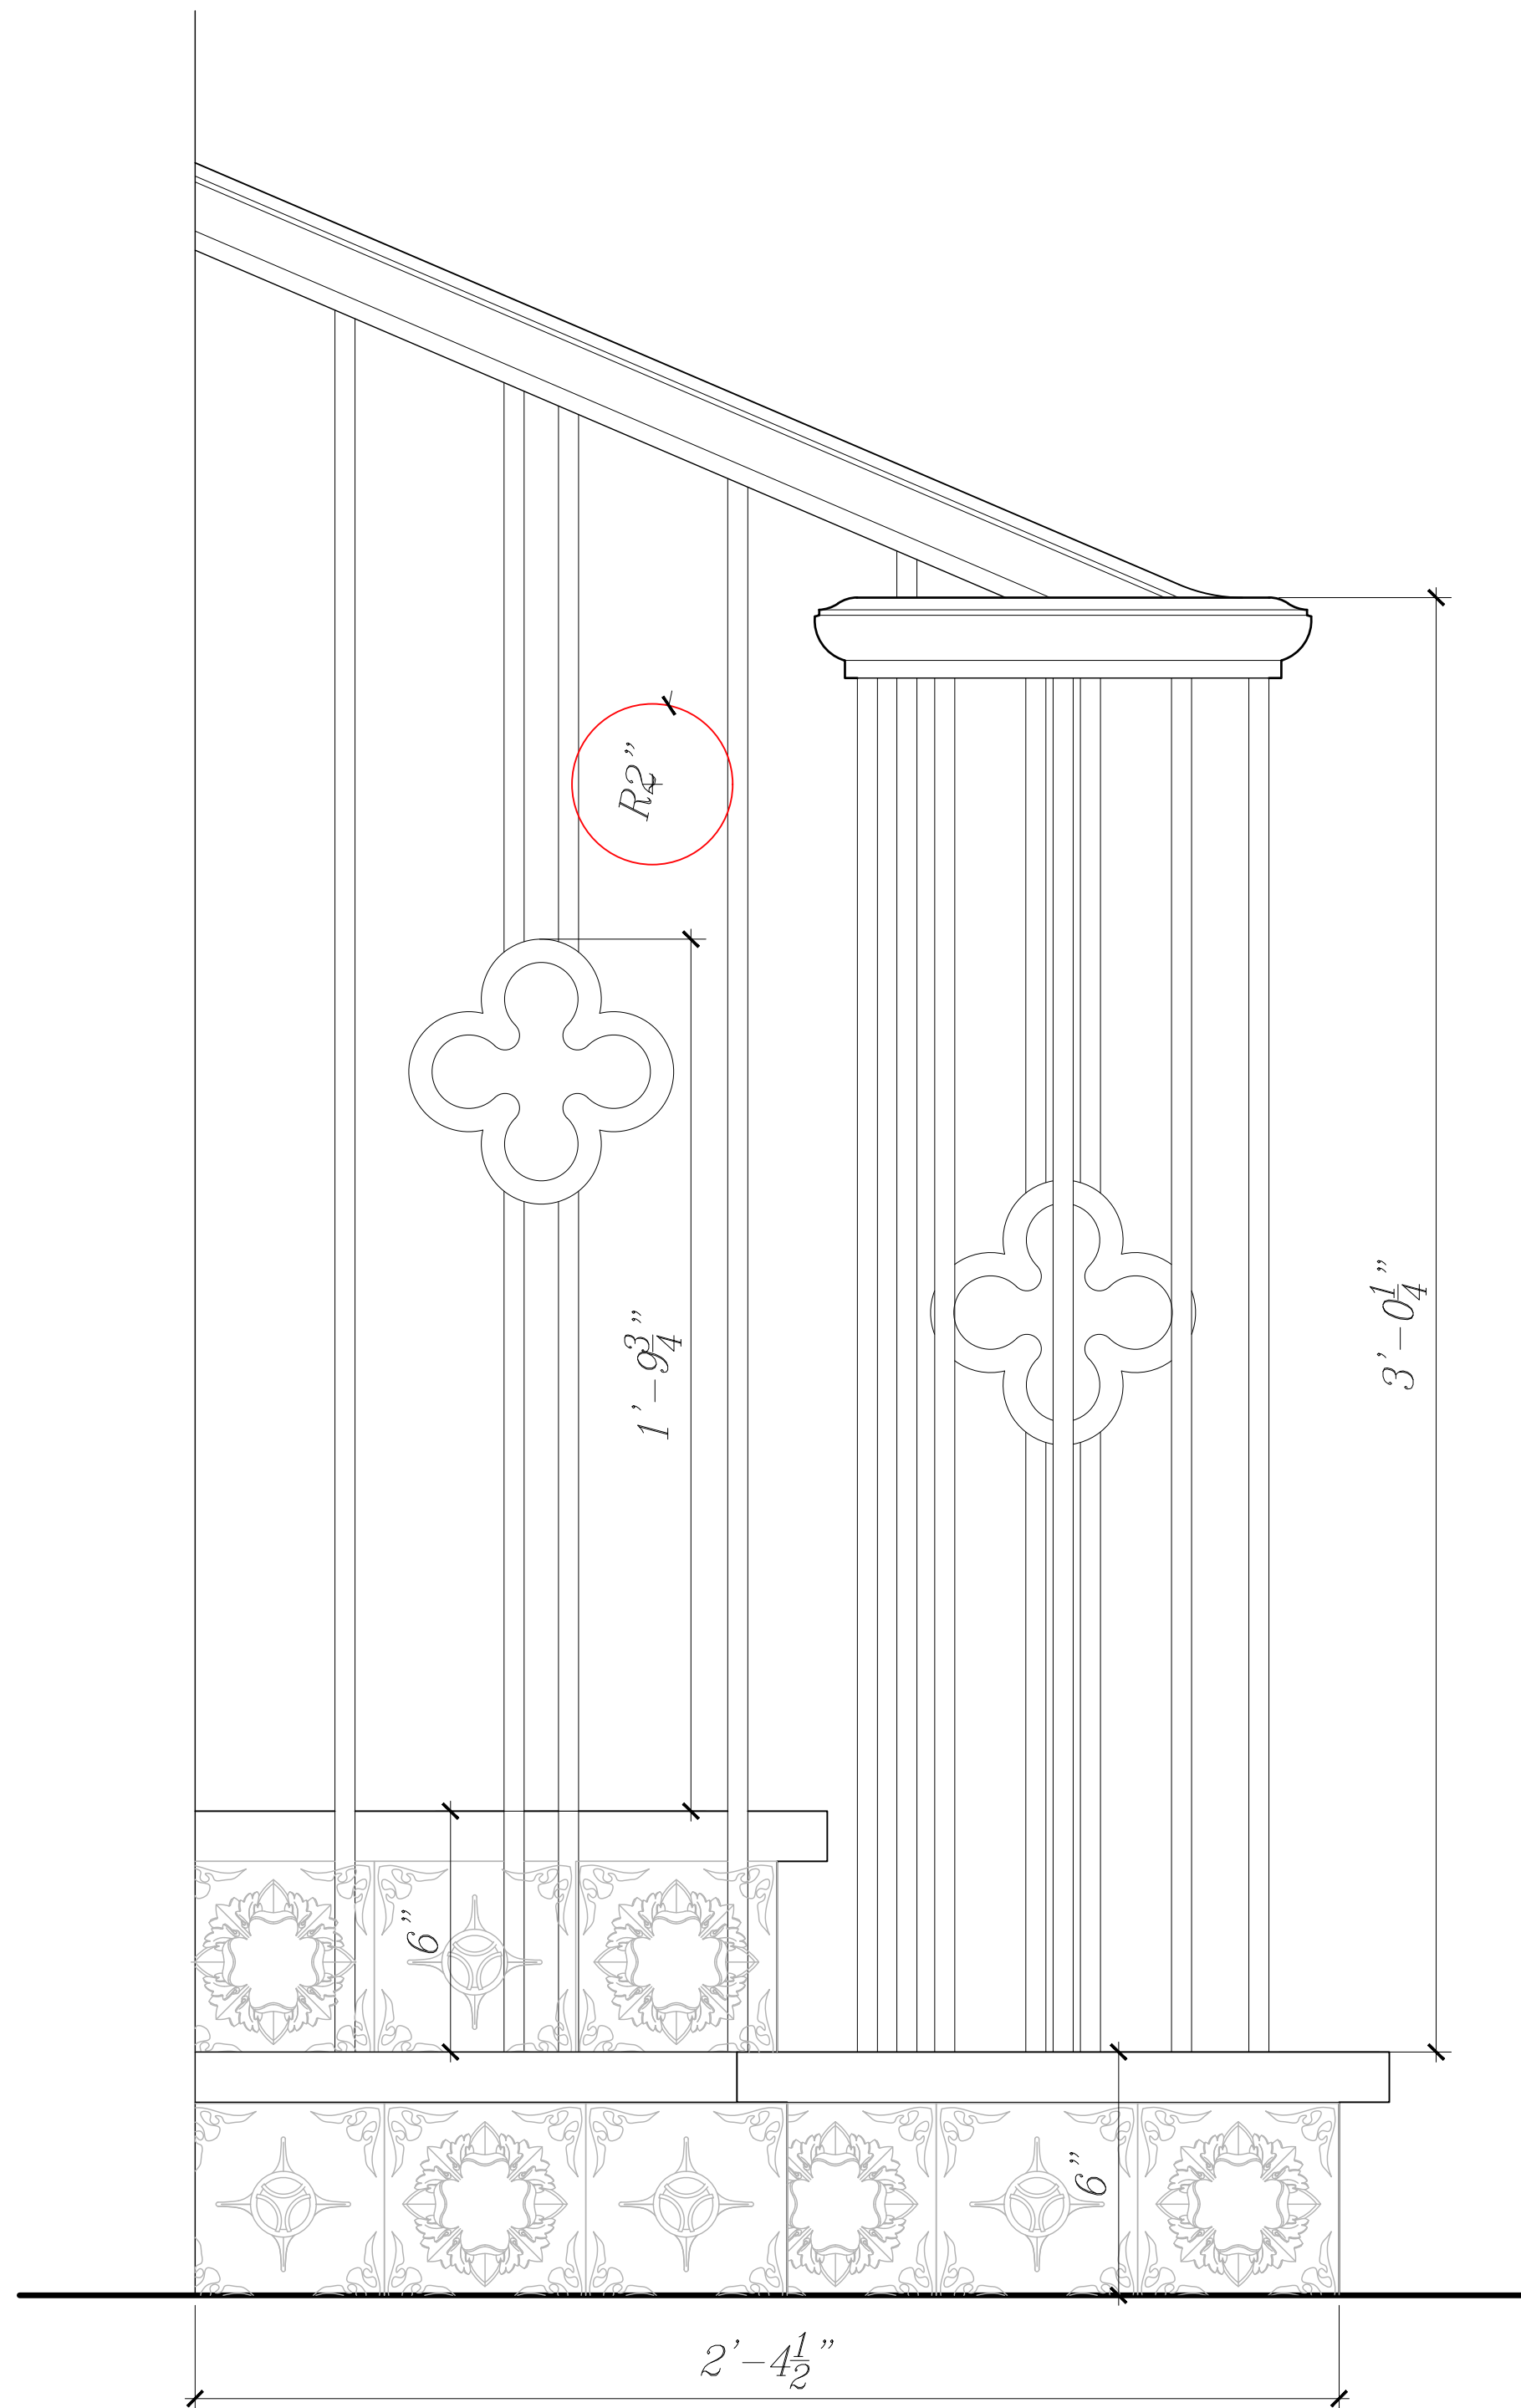


1 **FRONT RAILING**
3" = 1'-0"

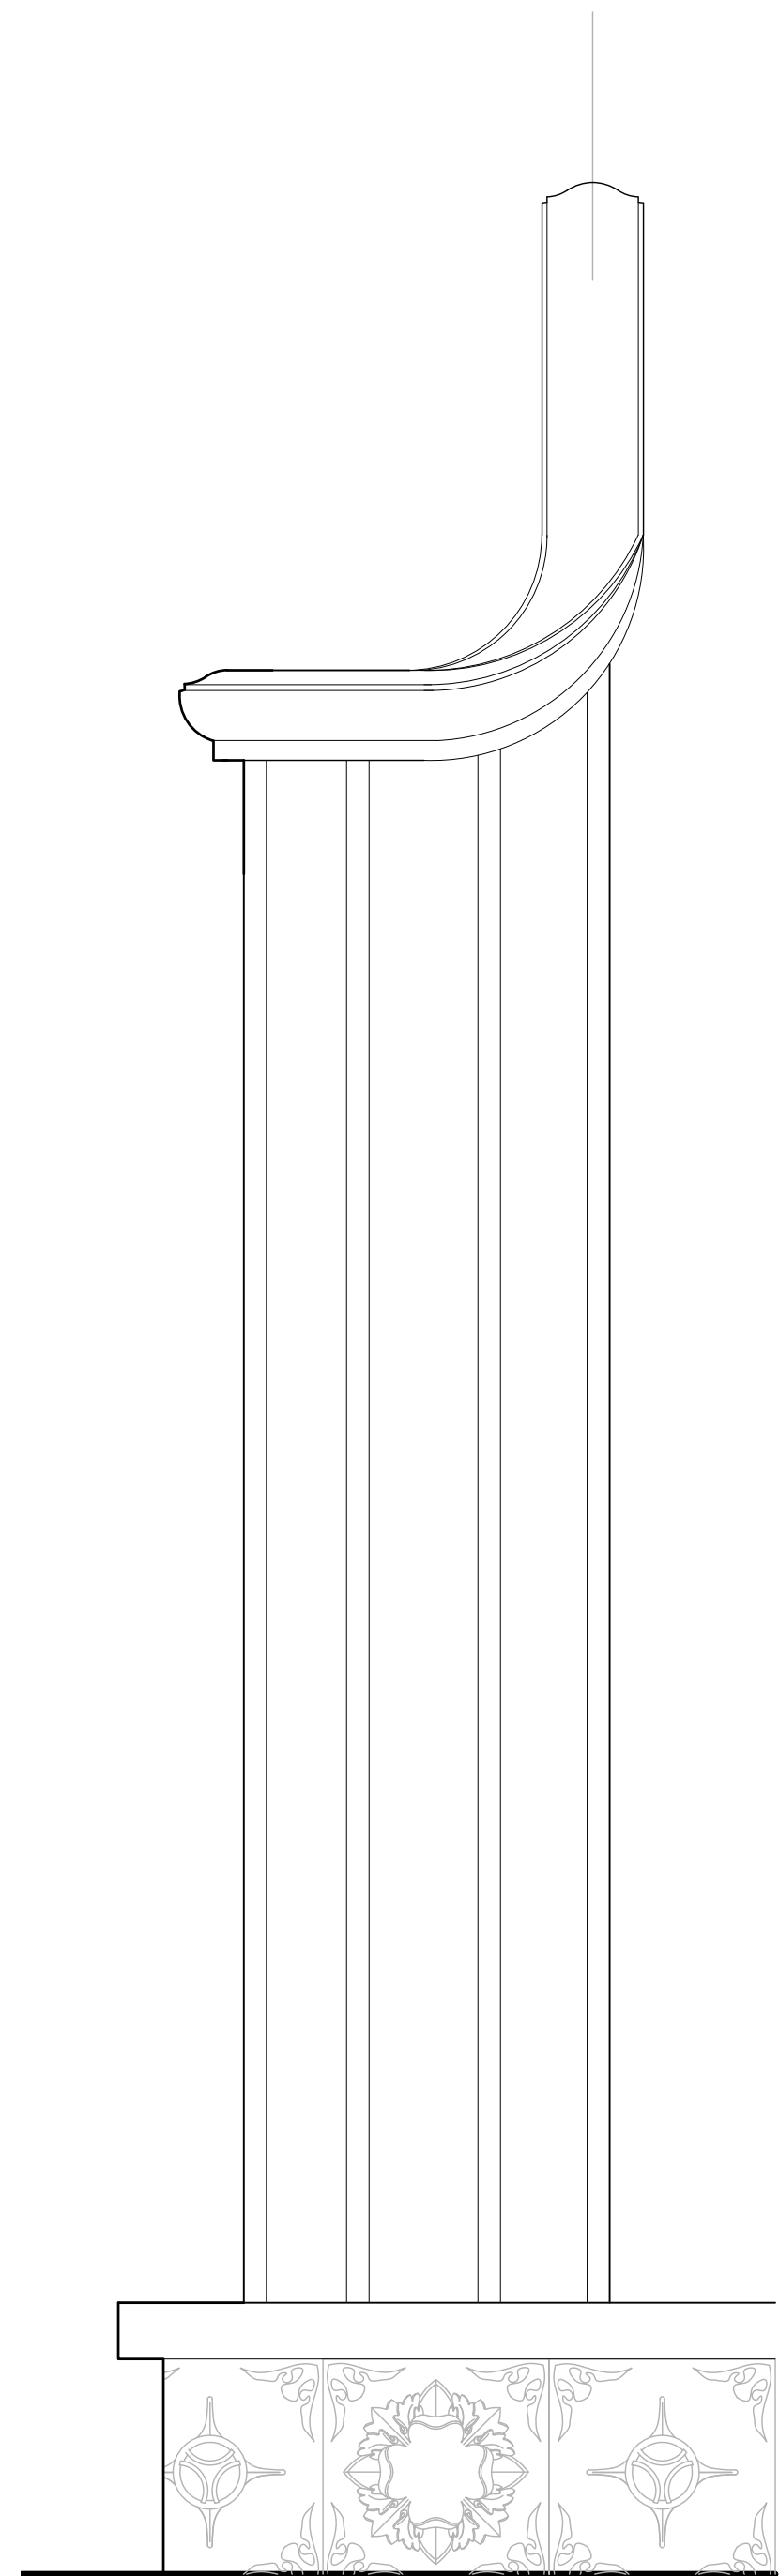


3 **FRONT RAILING**
3" = 1'-0"

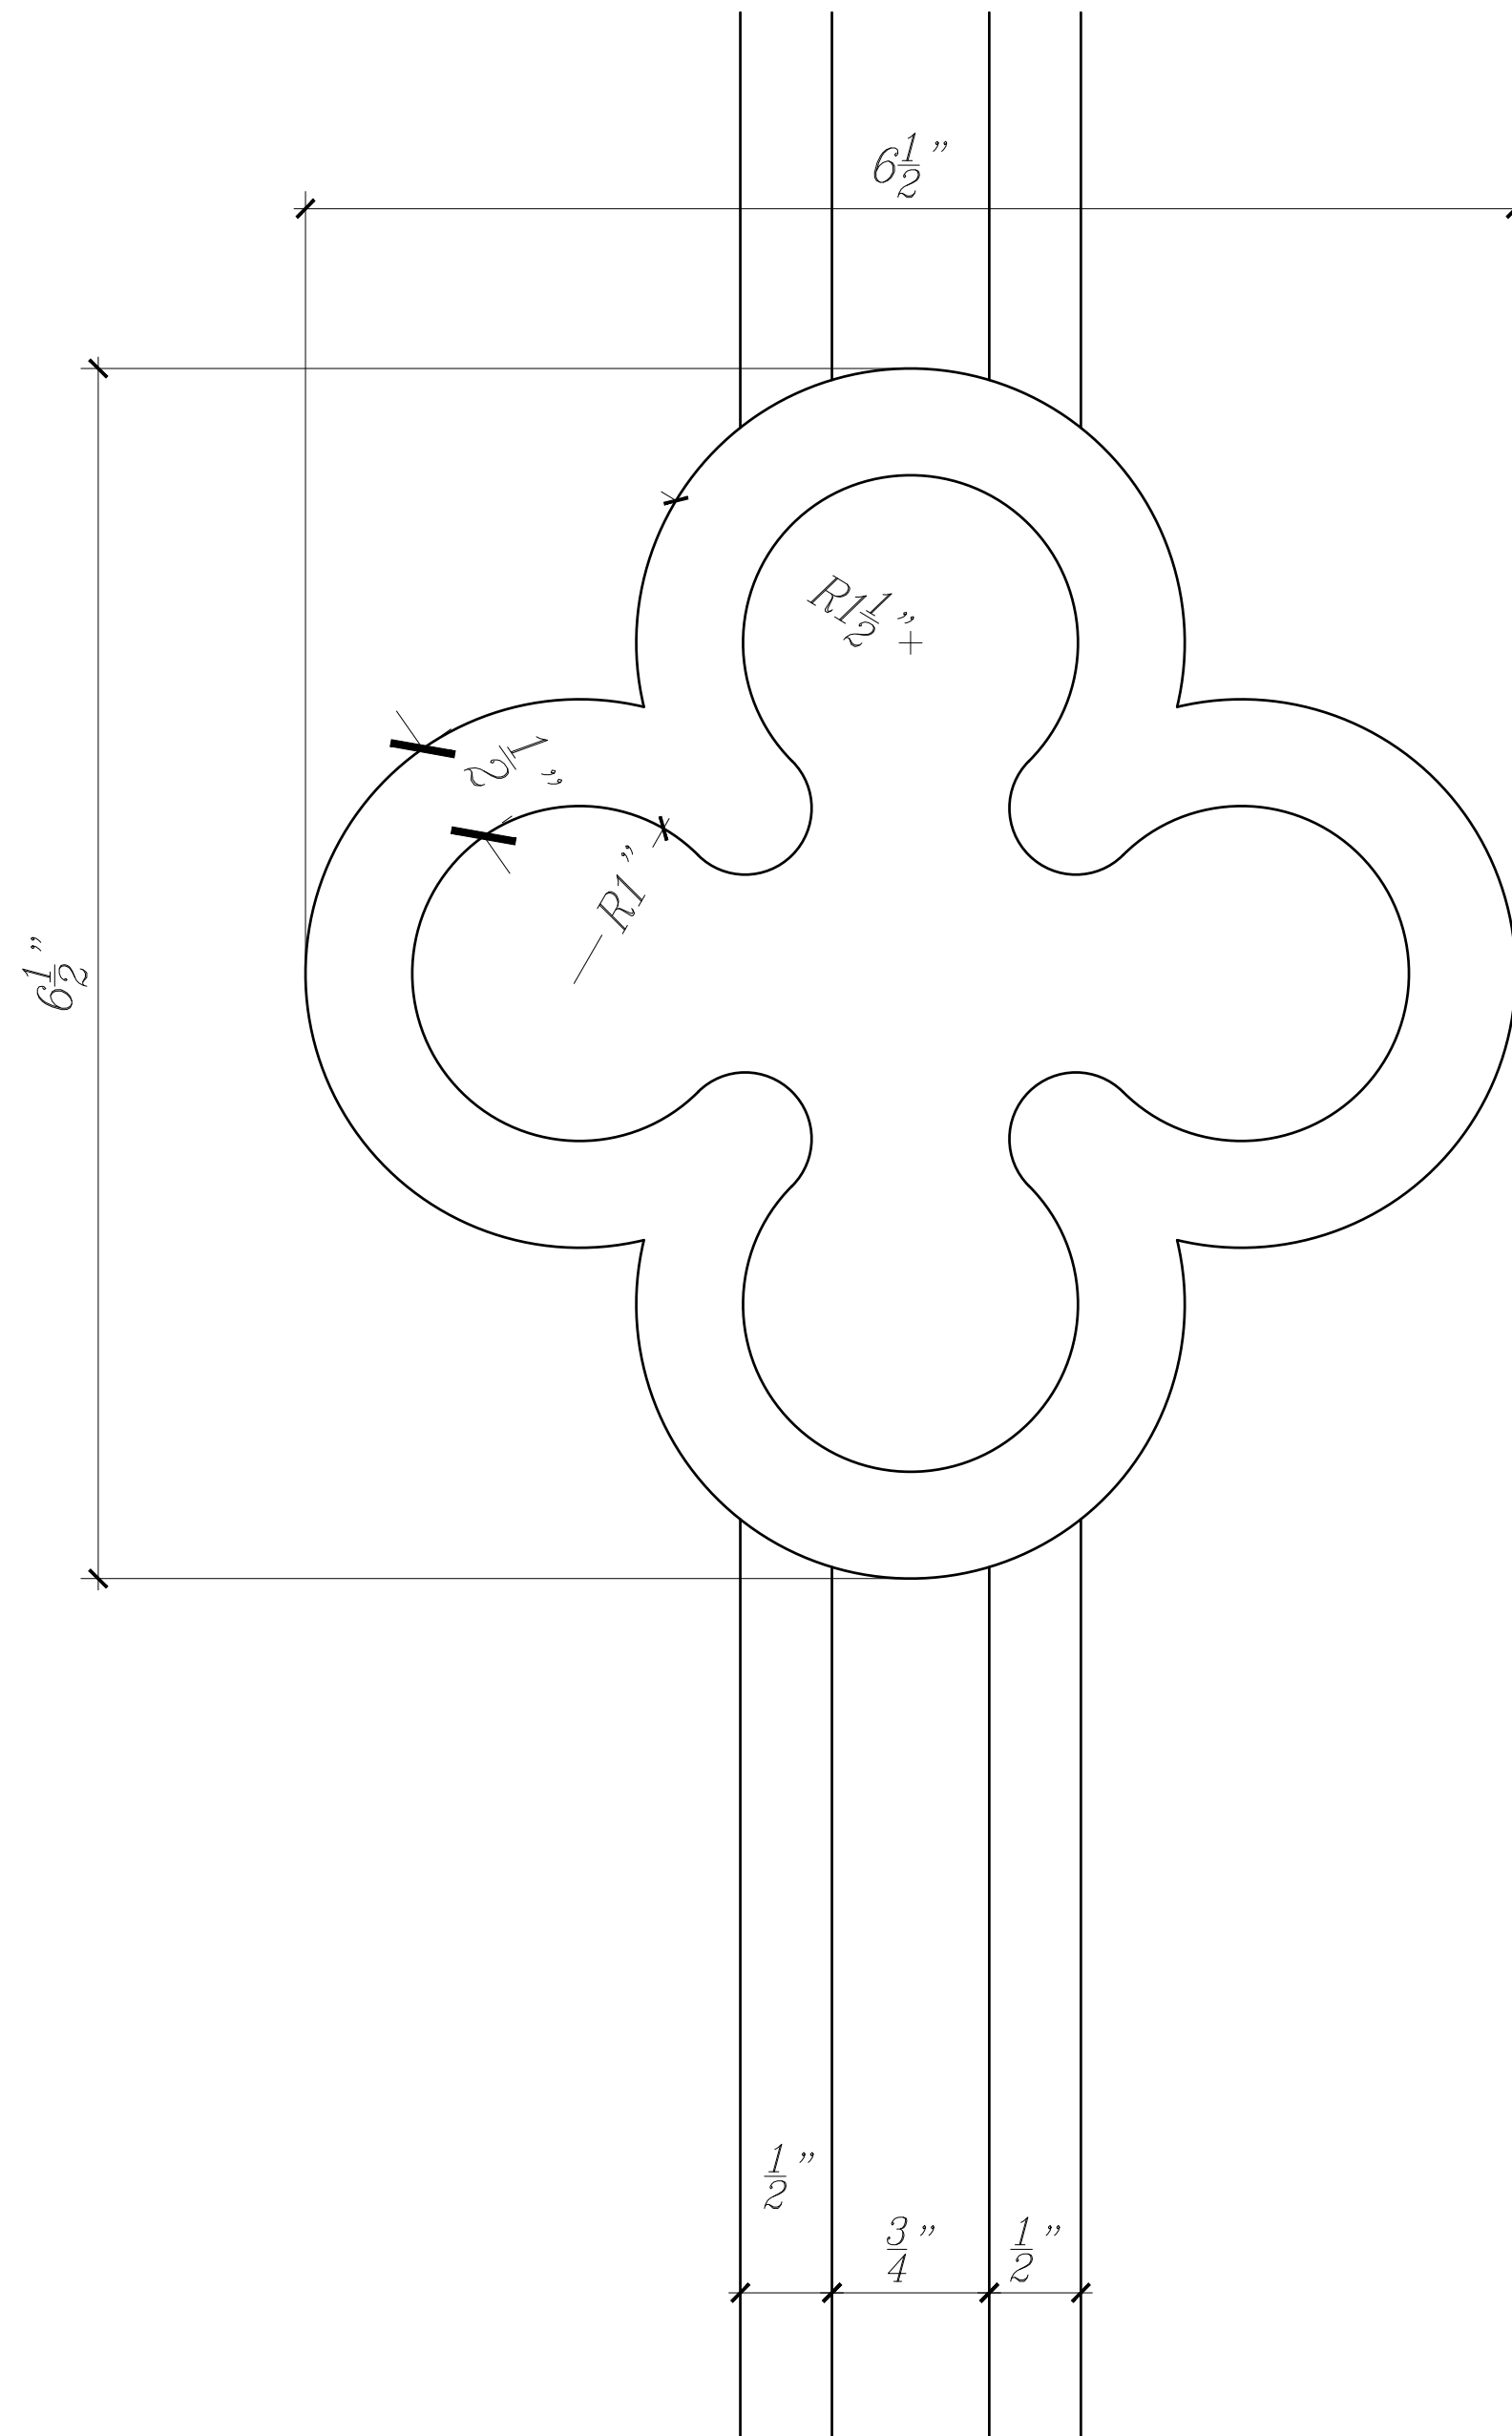

4 **FRONT RAILING (DETAIL)**
FULL SIZE

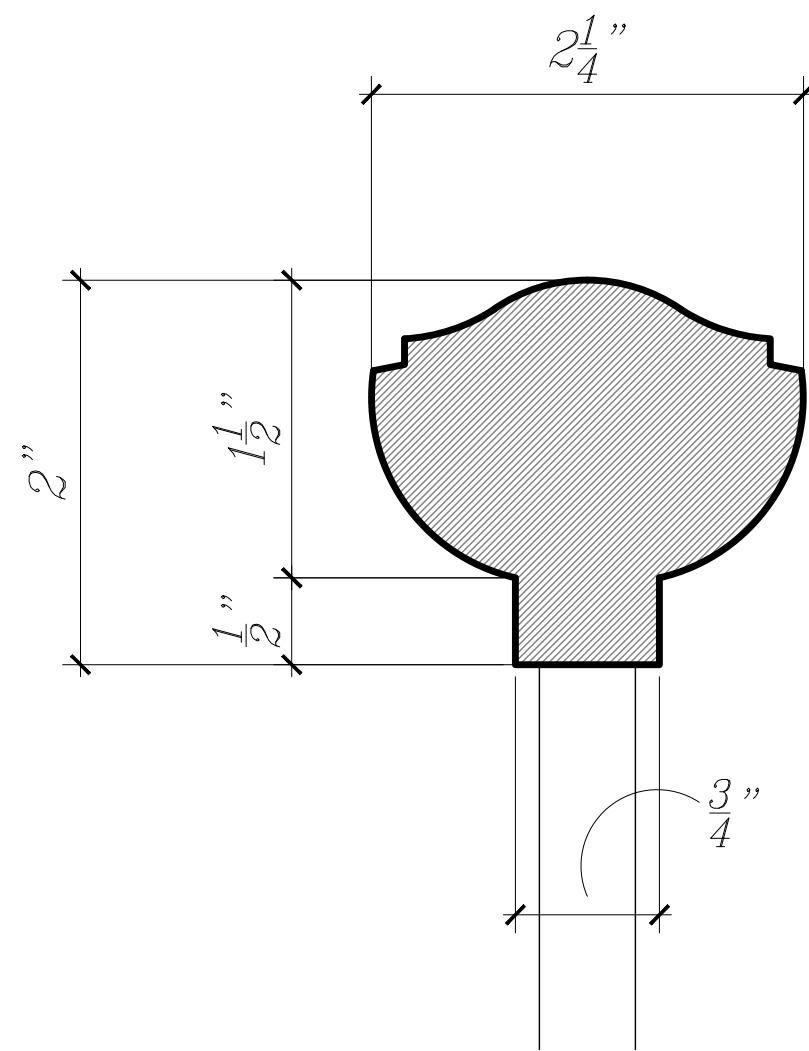

5 **HAND RAIL PROFILE**
FULL SIZE

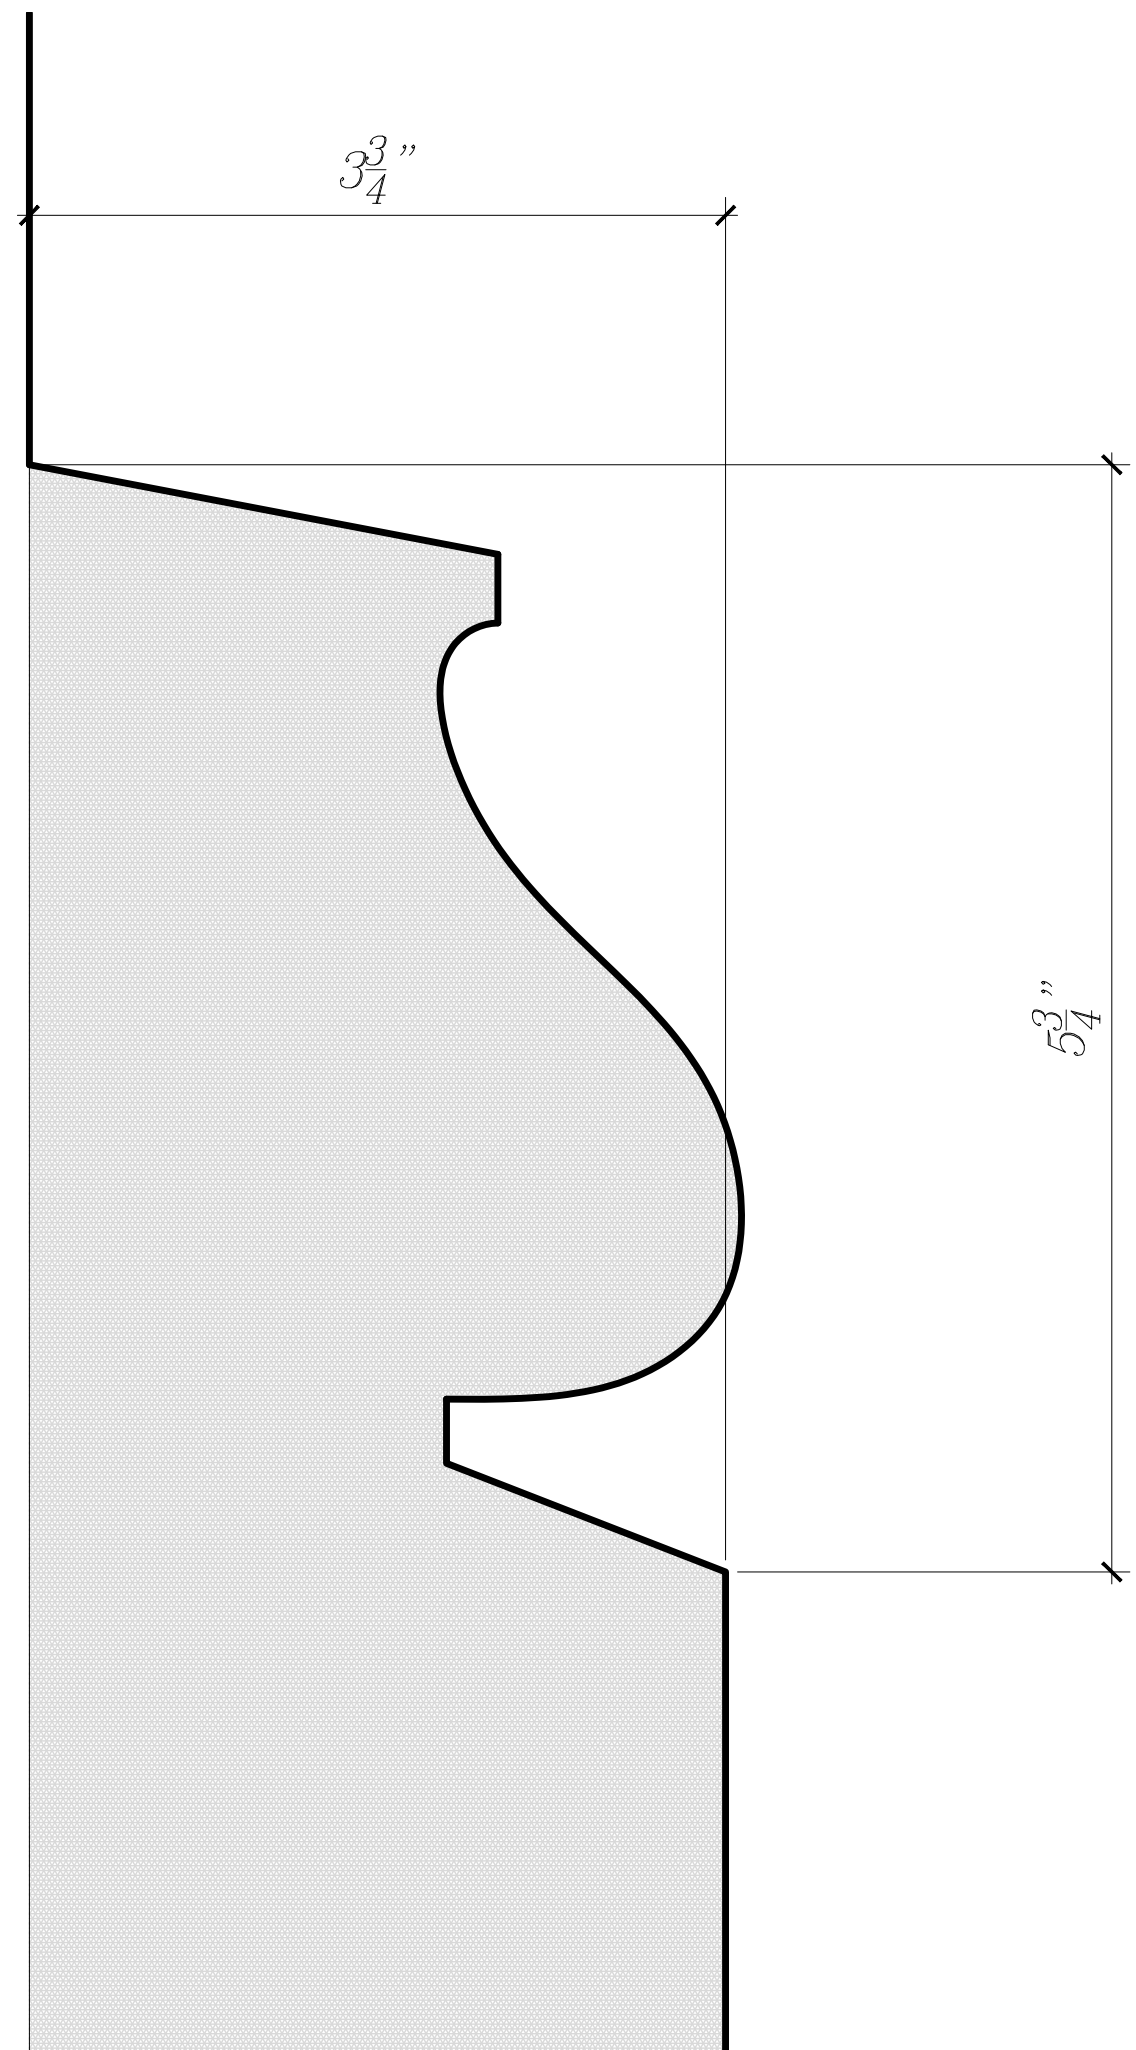

6 **WATER TABLE PROFILE**
FULL SIZE

**SHEET UNCHANGED SINCE
LAST PRESENTATION.**

WADIA ASSOCIATES, LLC

375 S. COUNTY RD.

PALM BEACH

FLORIDA 33480

PHONE (561) 282-9449

WADIAASSOCIATES.COM

318

Seaspray Ave.

PALM BEACH,

FLORIDA 33480

Drawing and specification, as Contract Documents, are the property of Wadia Associates, LLC. The documents are not to be used for any purpose beyond the contract without written permission from Wadia Associates, LLC. Copyright 1999-2024

SEAL

PAUL M. MASINO
FLORIDA AR99347

REV. #

DATE

PURPOSE


FRONT ENTRY DETAILS

Revision:
ARCOM Final Submission
2024.03.11
Drawn By:

A401



ARC-23-142

P:\Current\Boswell - 318 Seaspray Arch\Boswell 318 Seaspray Arch - A402 - Arch\Architectural details.dwg
2/28/2024 12:29 PM

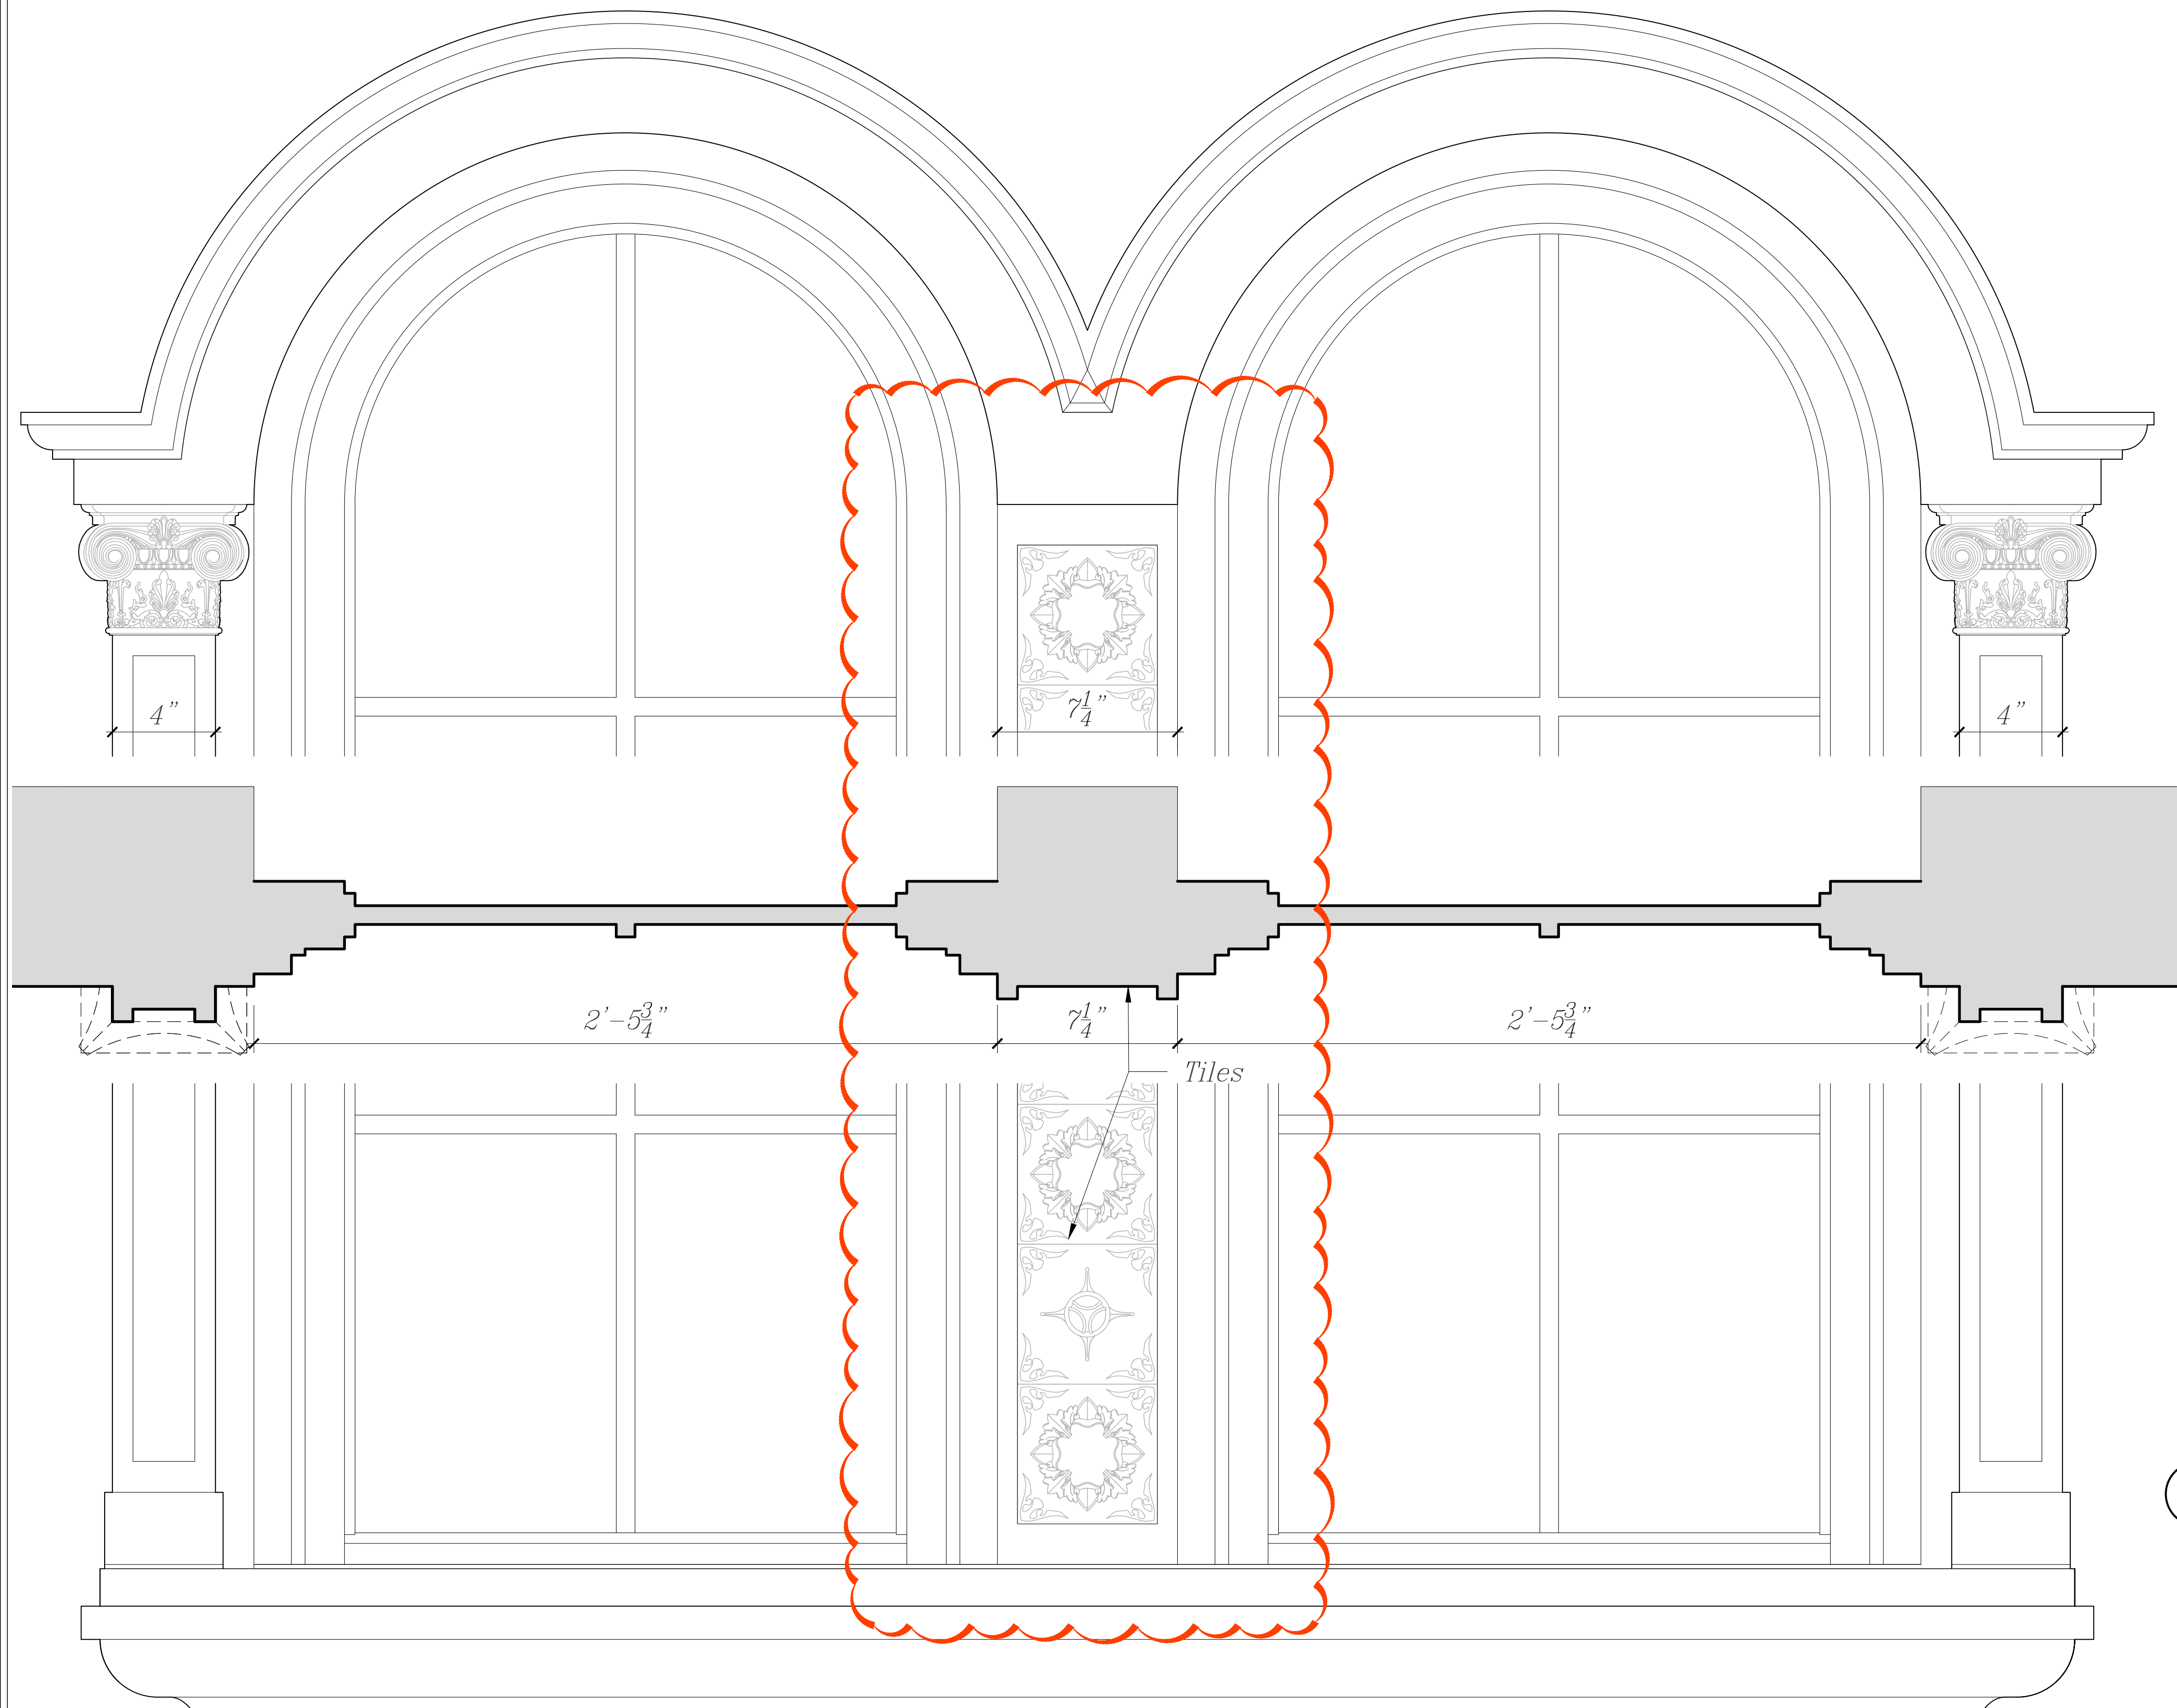


1 SECOND FLOOR STAIR HALL WINDOWS
3" = 1'-0"

2 CAPITAL
Full Size

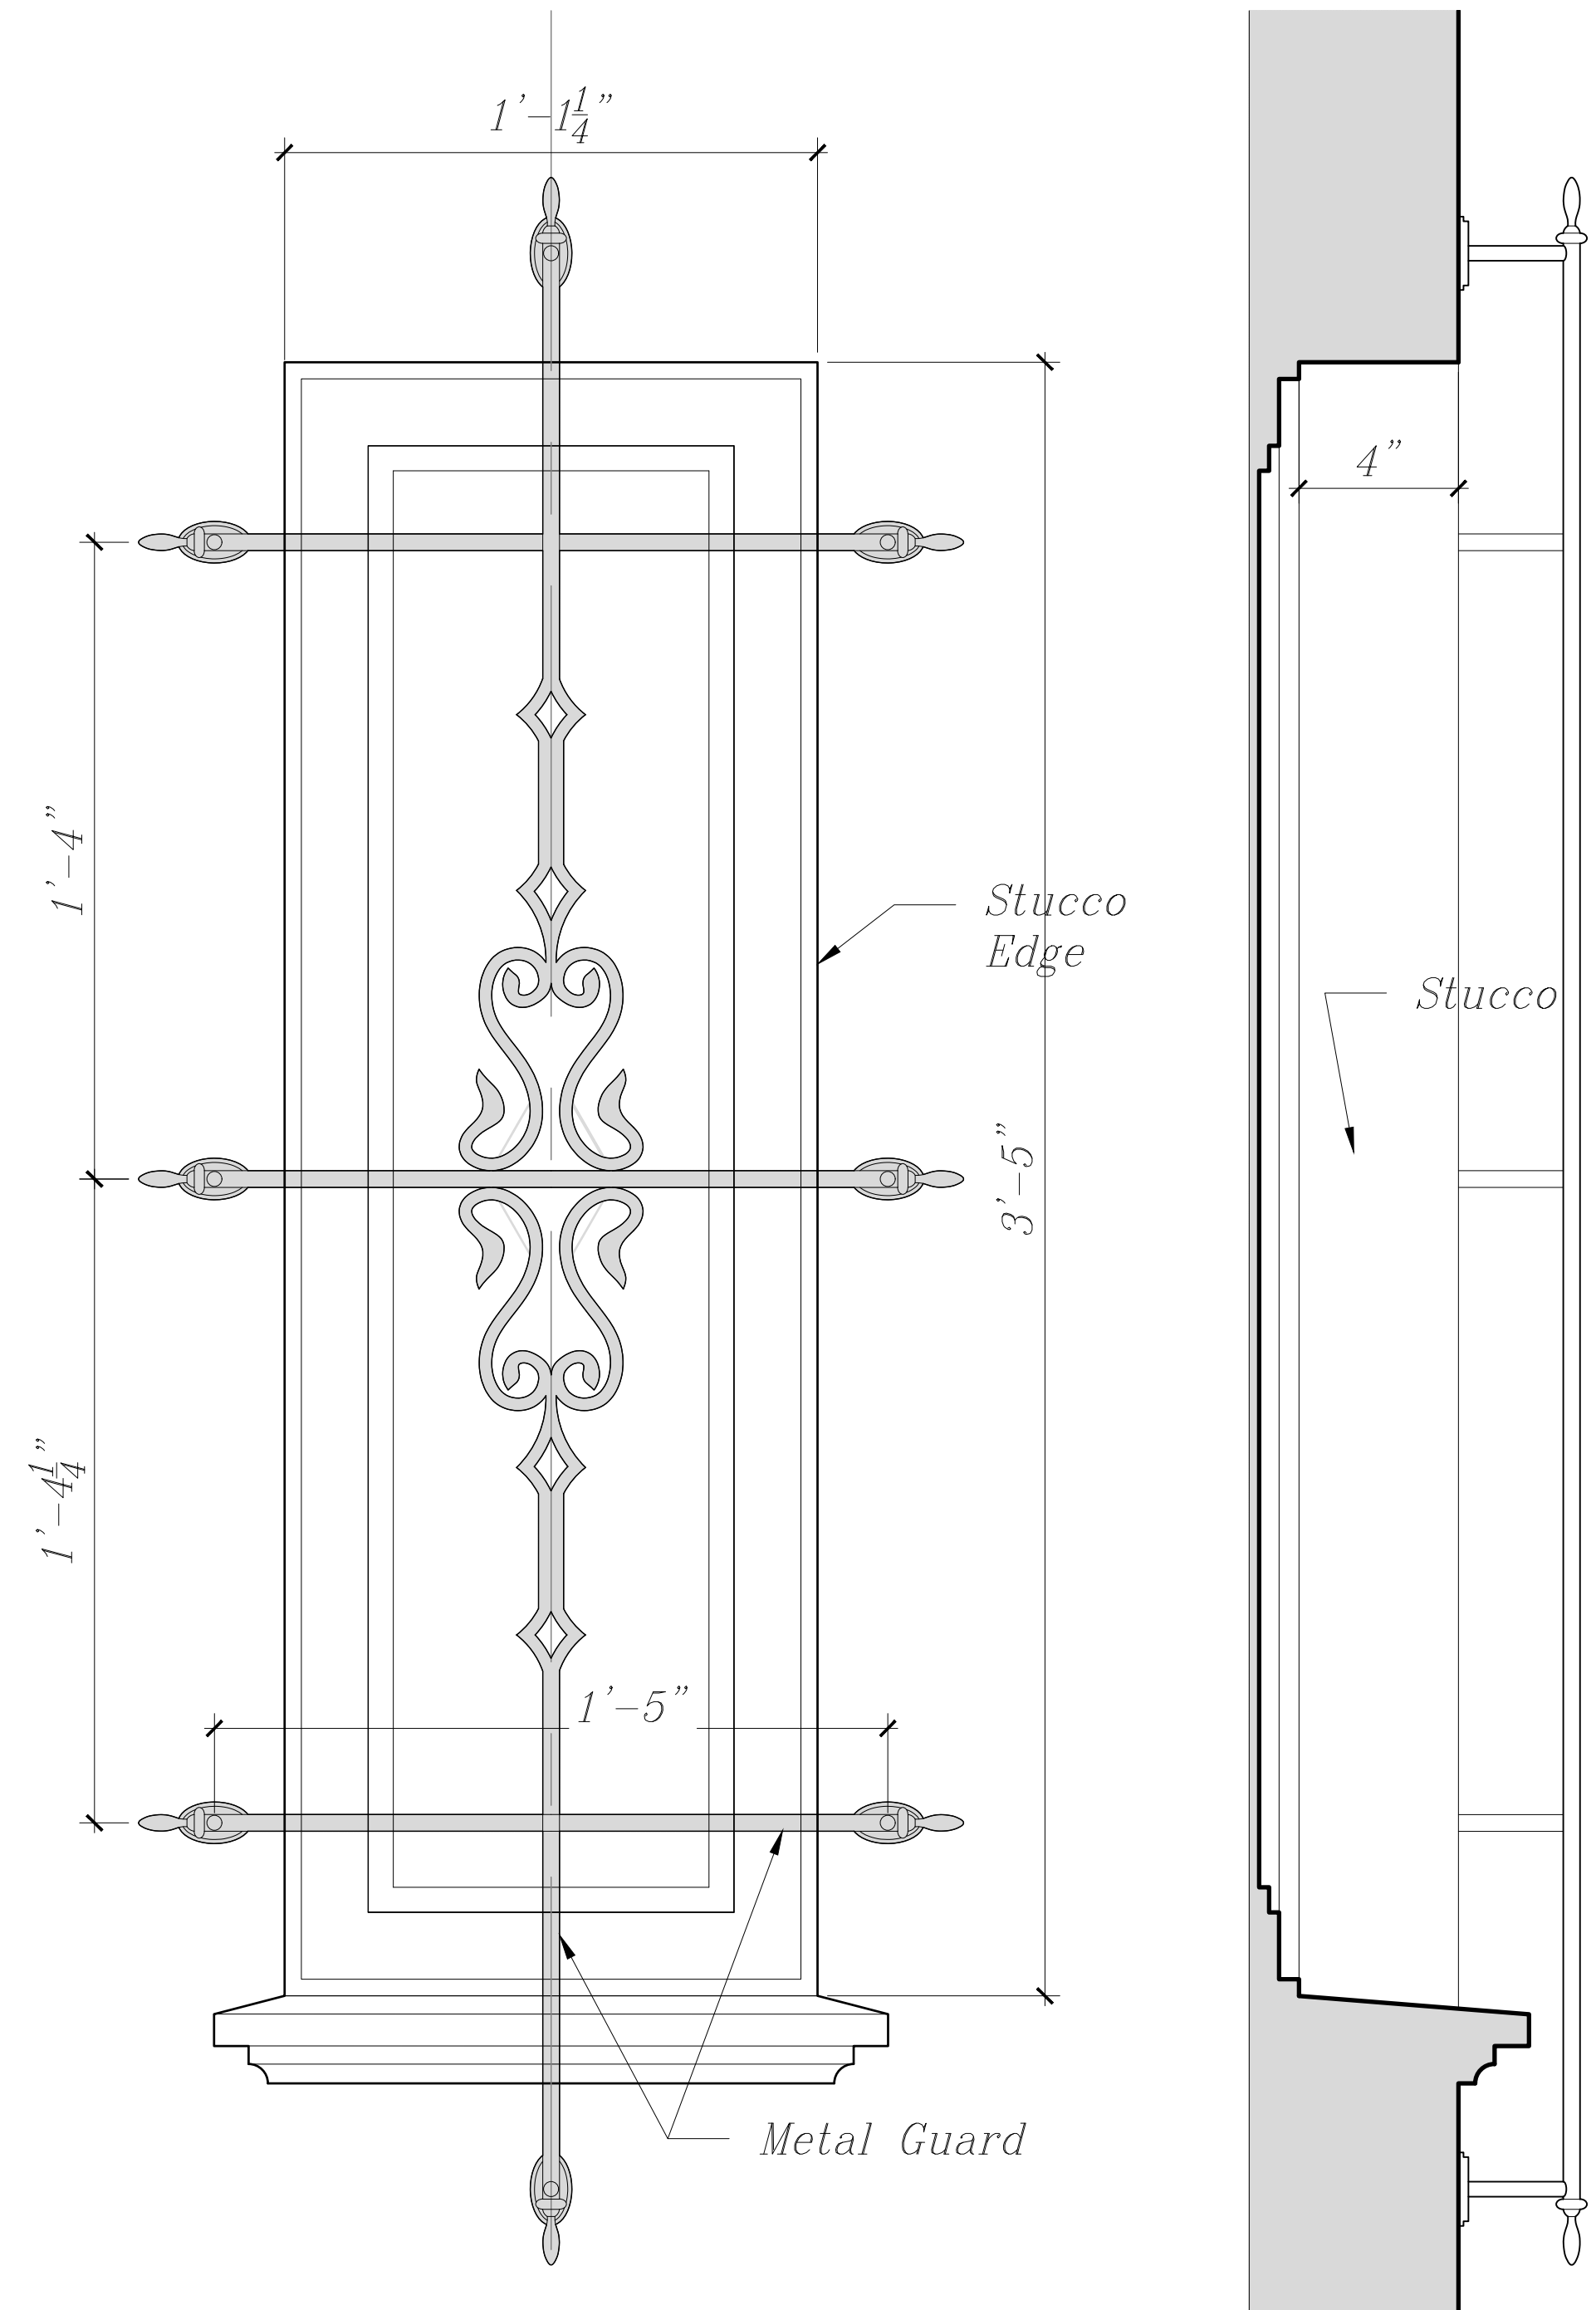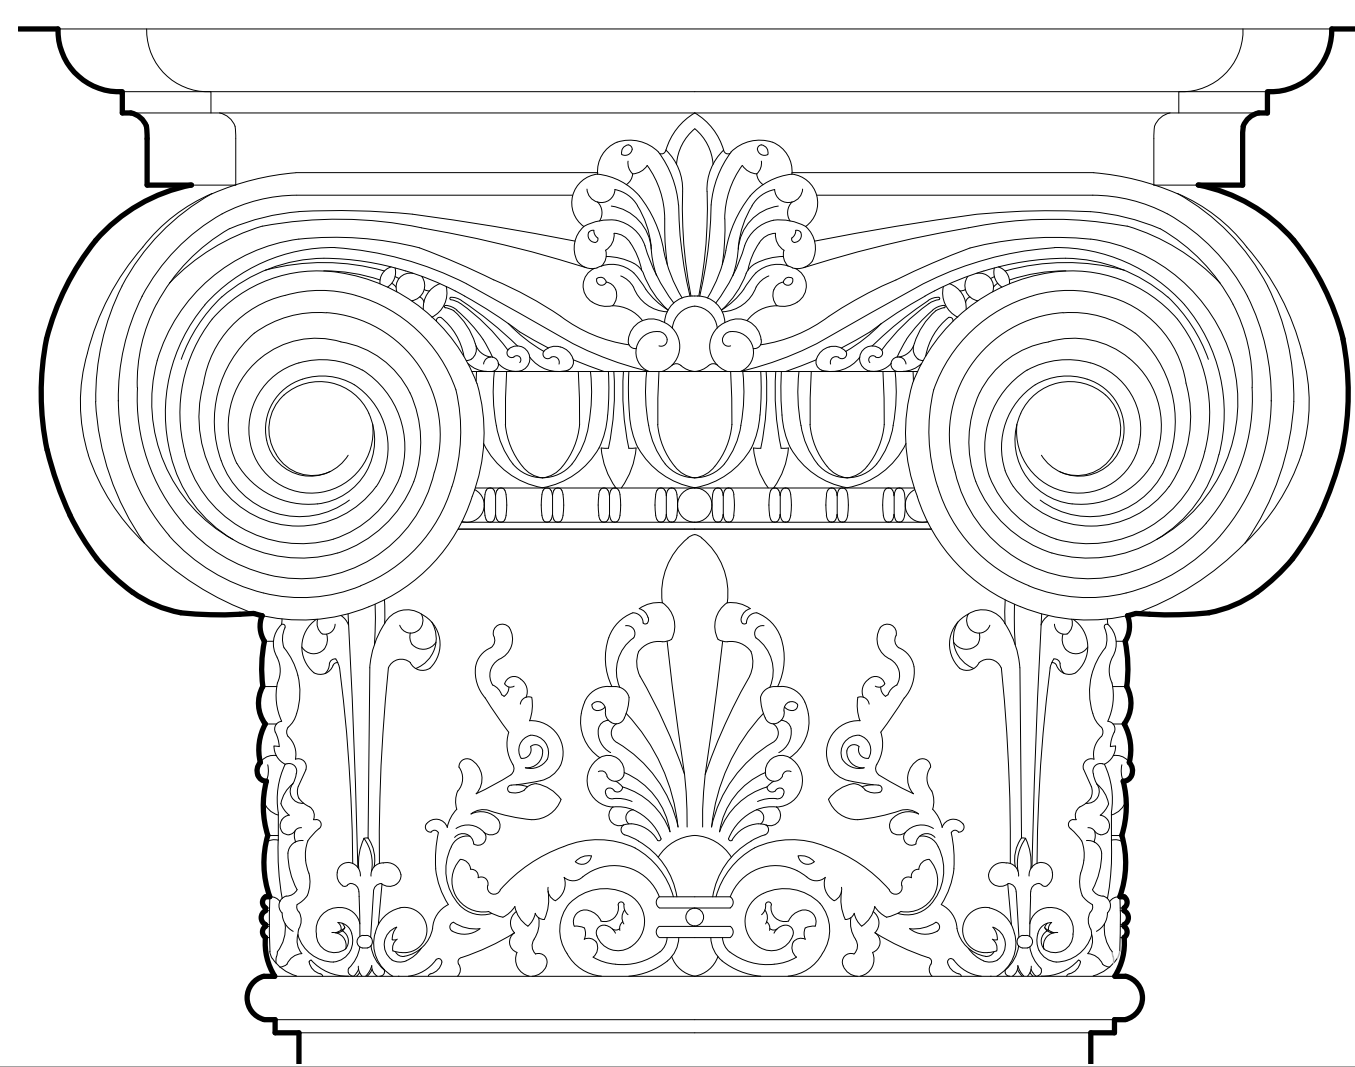

3 SECOND FLOOR STAIR HALL WINDOWS
3" = 1'-0"

4 SECTION
3" = 1'-0"

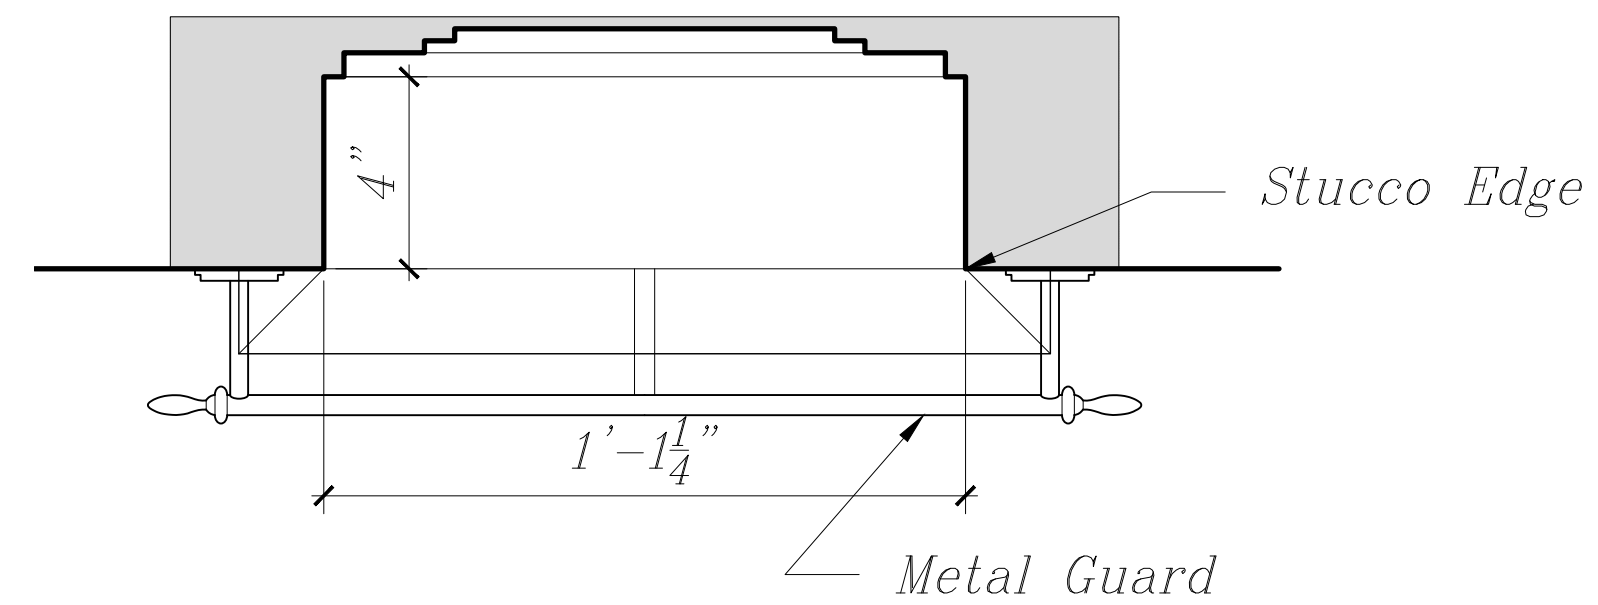

5 PLAN
3" = 1'-0"





[illegible]

Architectural drawing of a gate with dimensions and labels. The drawing shows a central gate panel with a decorative cross-shaped ornament in the center. The gate is flanked by two vertical posts. Dimensions are provided for various parts of the gate and posts. Labels include "R5'-5 1/4\"", "R2'", "4\"", and "4'". The drawing is labeled "GATE" and "3'".



Dimensions and labels:

- Top left post: 5'-8 1/2" (total height), 5'-4 3/4" (height to top of post)
- Top right post: 1'-0" (width of post)
- Gate panel: 4'-10 1/2" (height), 4'-7" (width of panel)
- Gate panel details: 4" (width of side rail), 4" (width of bottom rail)
- Gate panel width: 3'-9" (total width of gate panel)
- Gate panel width: 4'-0" (total width of gate assembly)
- Labels: R5'-5 1/4" (radius of top curve), R2' (radius of side rail), 4" (width of side rail), 4" (width of bottom rail)

A403

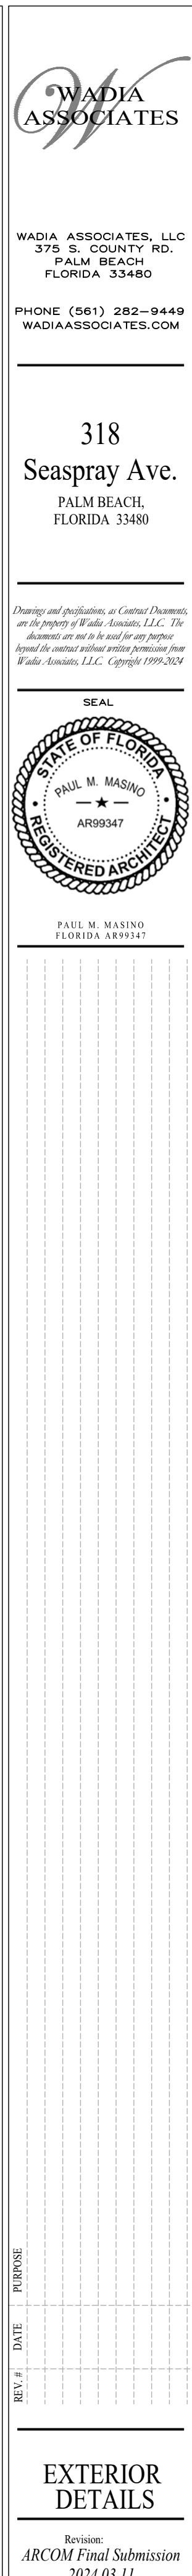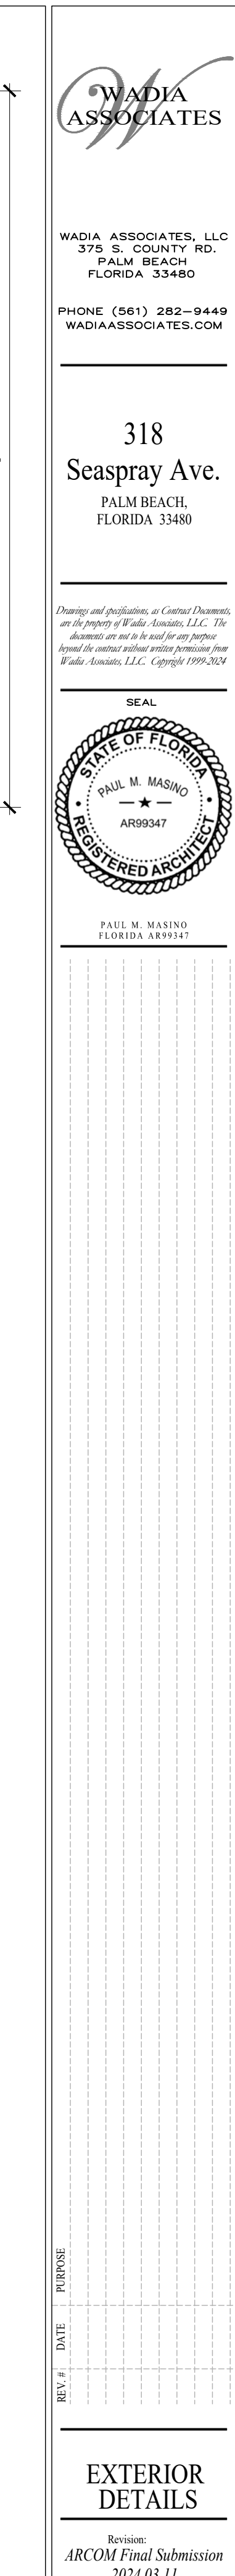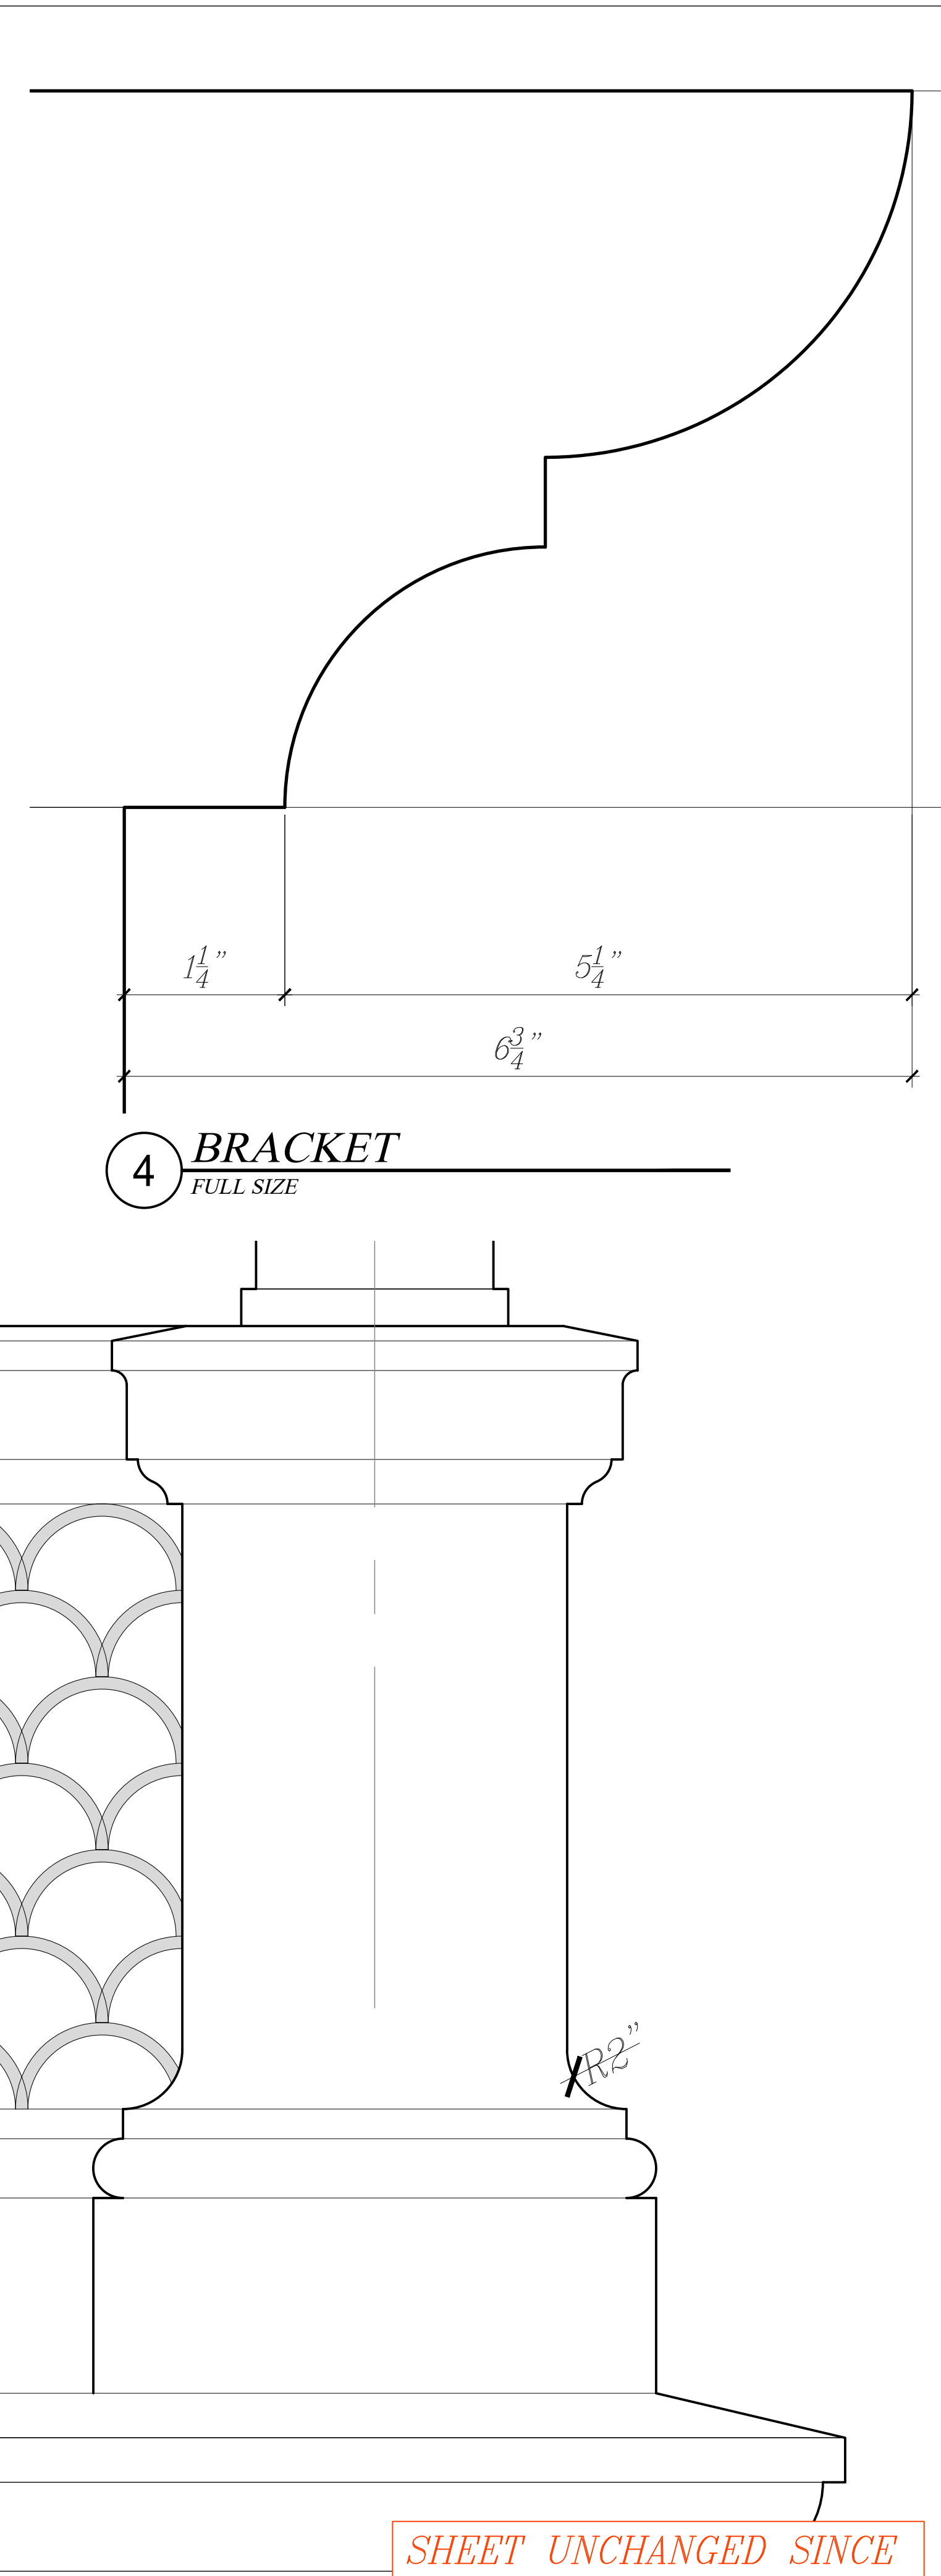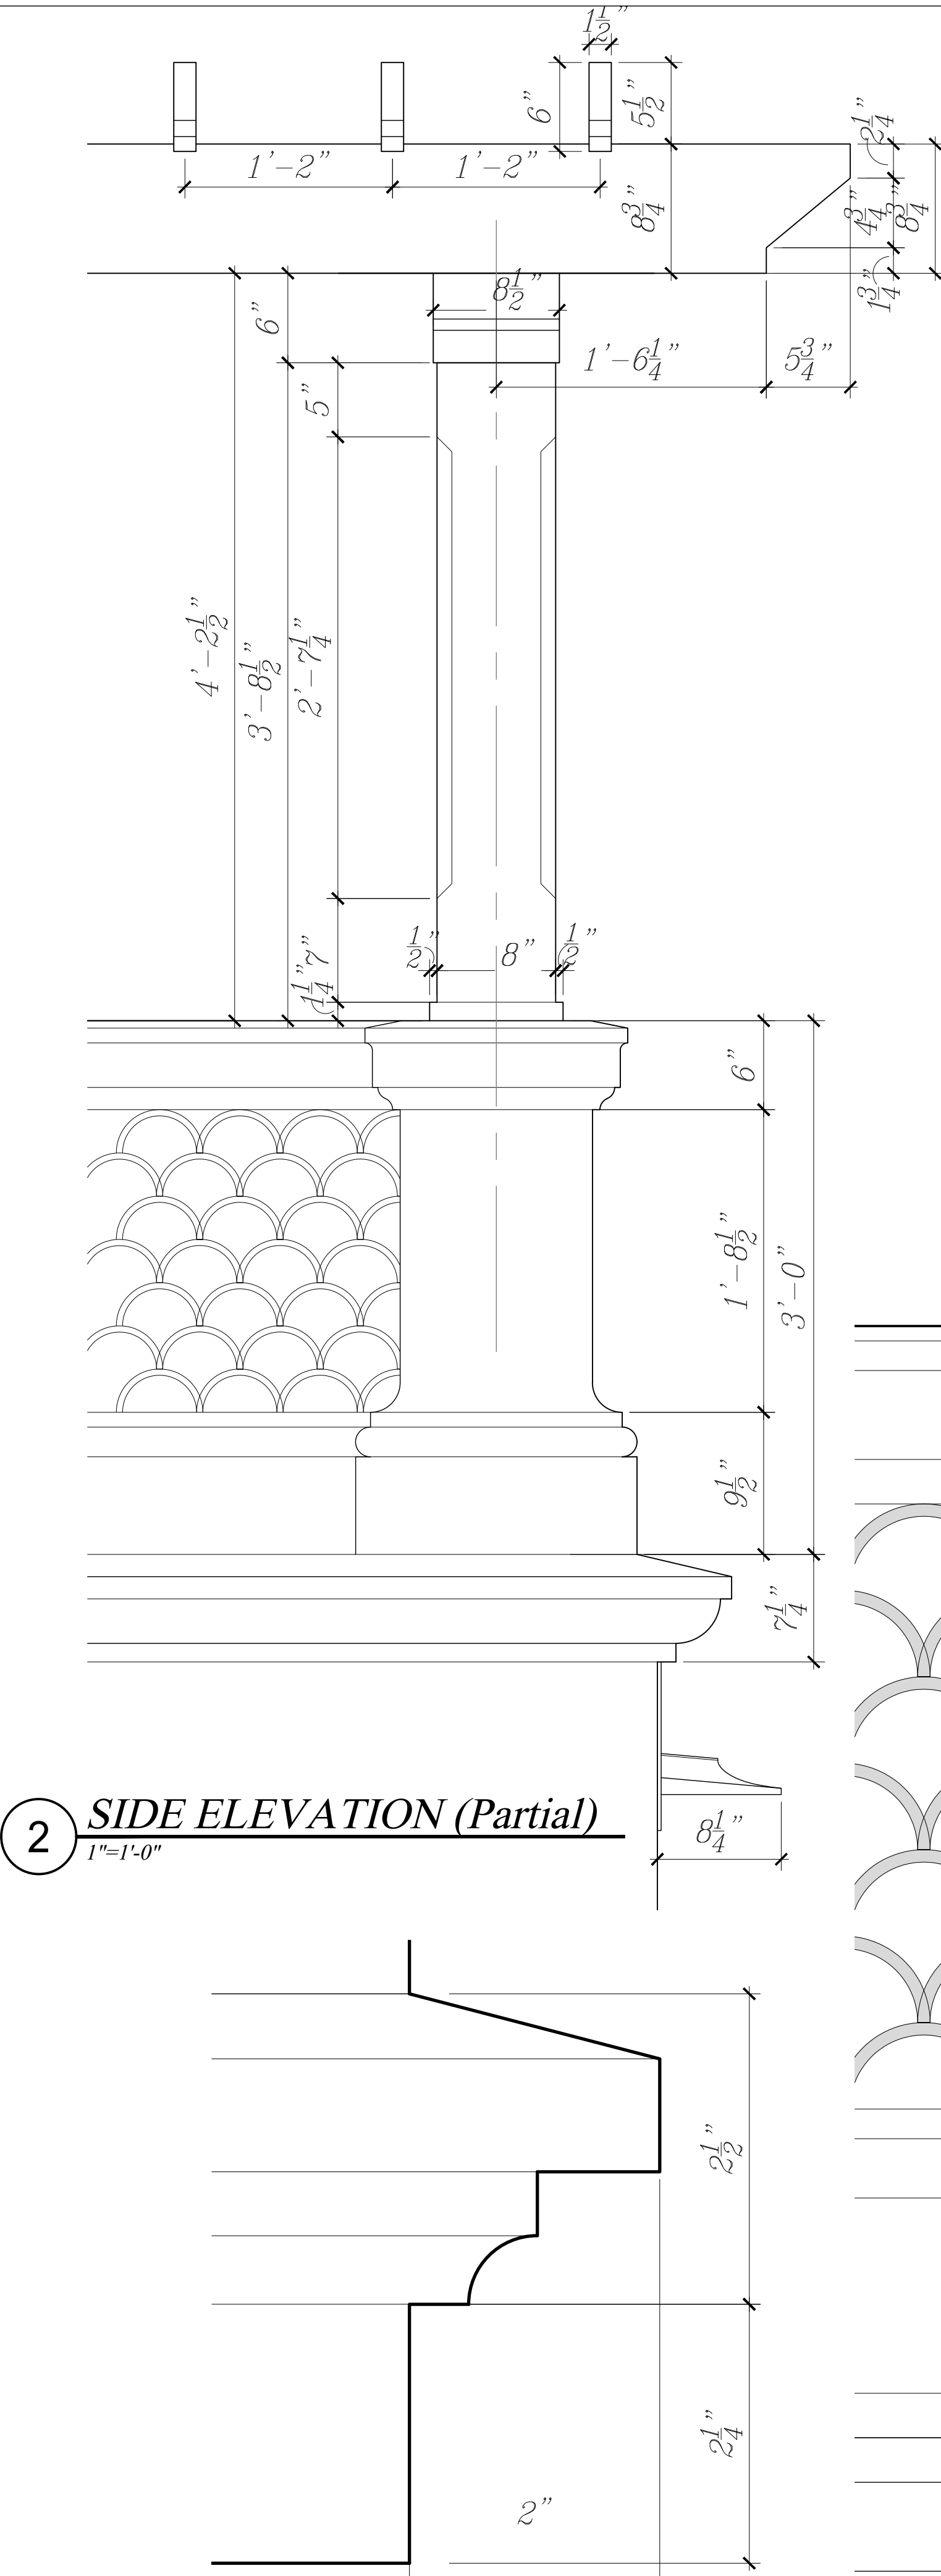

*SHEET UNCHANGED SINCE
LAST PRESENTATION.*

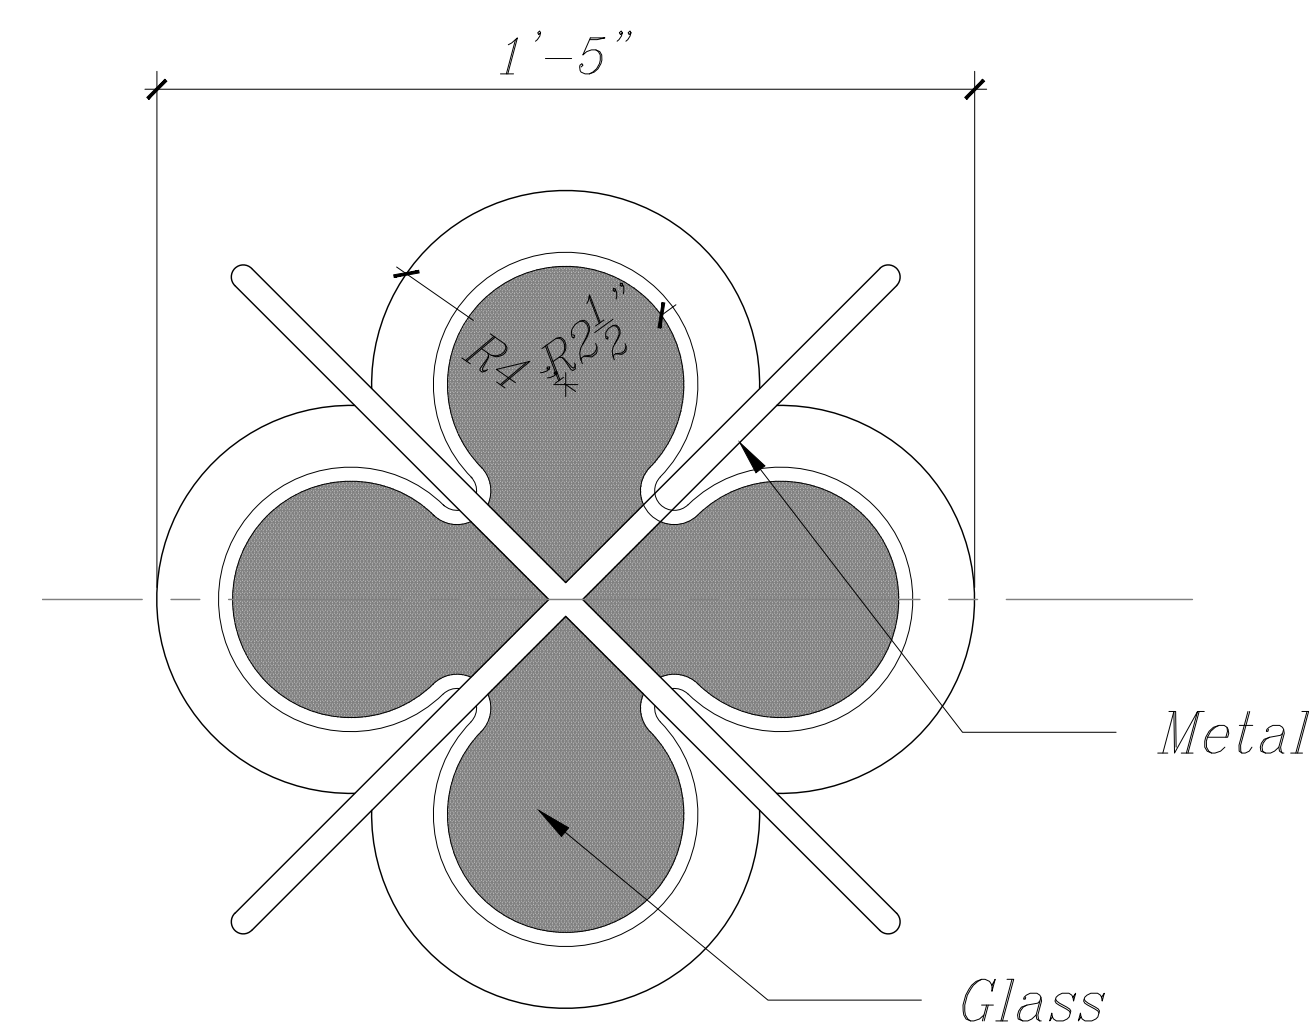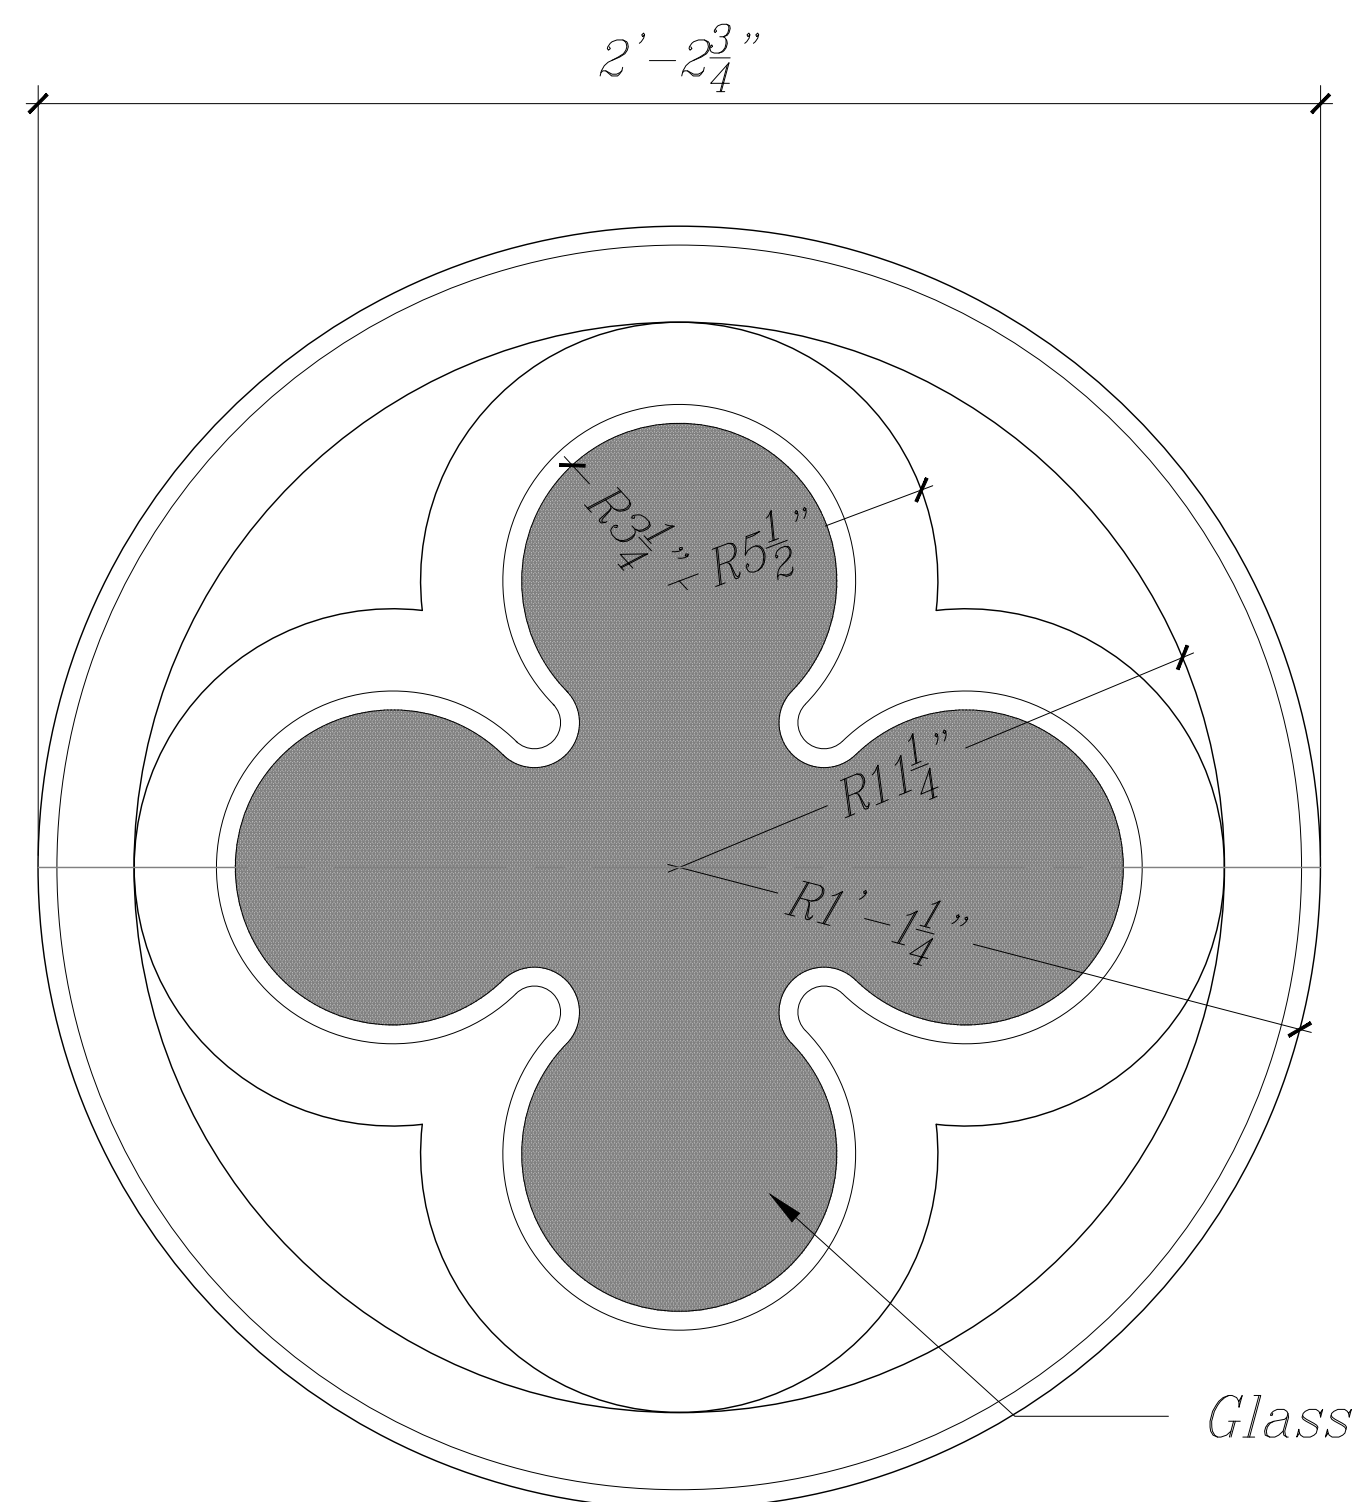[illegible]

2 ROUND WINDOW

3 MUDROOM DOOR WINDOW
3"=1'-0"



WADIA
ASSOCIATES

WADIA ASSOCIATES, LLC
375 S. COUNTY RD.
PALM BEACH
FLORIDA 33480

PHONE (561) 282-9449
WADIAASSOCIATES.COM

318
Seaspray Ave.
PALM BEACH,
FLORIDA 33480

Drawings and specifications, as Contract Documents, are the property of Wadja Associates, LLC. The documents are not to be used for any purpose beyond the contract without written permission from Wadja Associates, LLC. Copyright 1999-2002

SEAL

STATE OF FLORIDA
PAUL M. MASINO
— ★ —
AR99347
REGISTERED ARCHITECT

PAUL M. MASINO
FLORIDA AR99347

[illegible]

EXTERIOR DETAILS

Revision:
ARCOM Final Submission
2024.03.11
Drawn By:


A405

1 MUDROOM DOOR CANOPY (SIDE ELEVATION)
3"=1'-0"


2 MUDROOM DOOR CANOPY (FRONT ELEVATION)
3"=1'-0"

A406

P:\Current\Boswell - 318 Seaspray Ave\Boswell 318 Seaspray.dwg
2/24/2024 2:29 PM
P:\Current\Boswell - 318 Seaspray Ave\Boswell 318 Seaspray.dwg

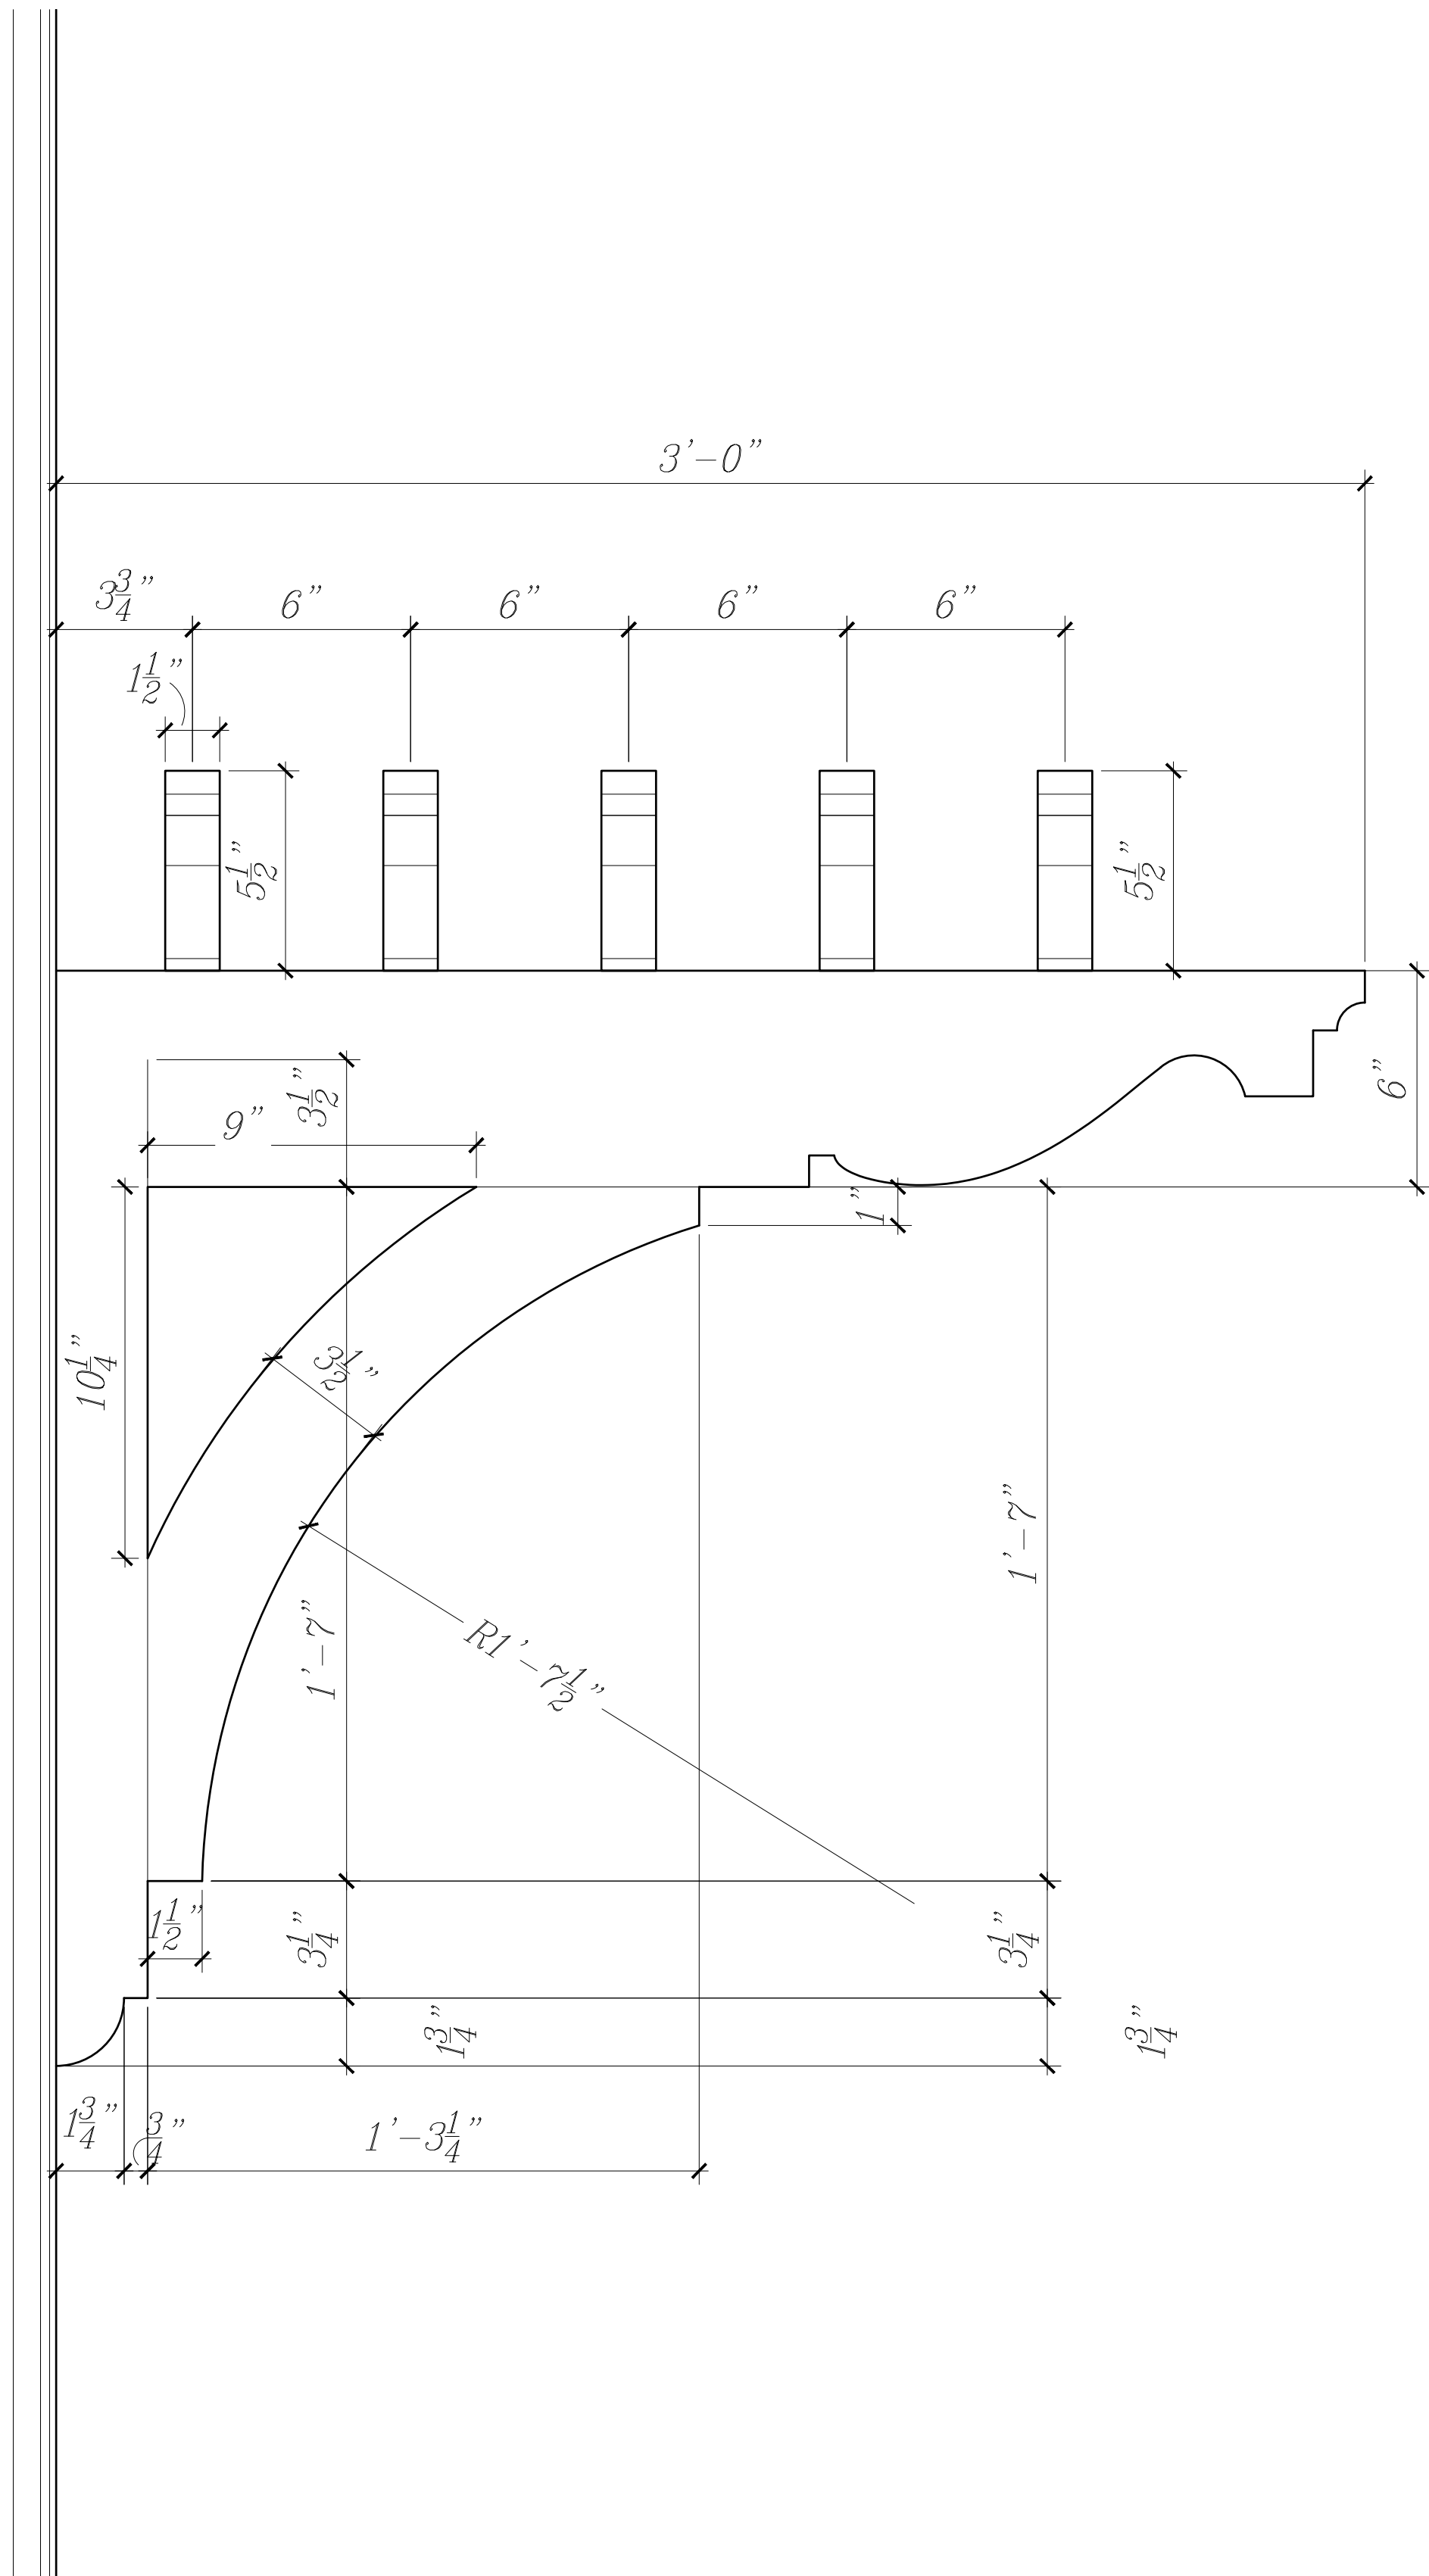

1 **POOL BATH ENTRY PERGOLA (SIDE ELEVATION)**
3"=1'-0"

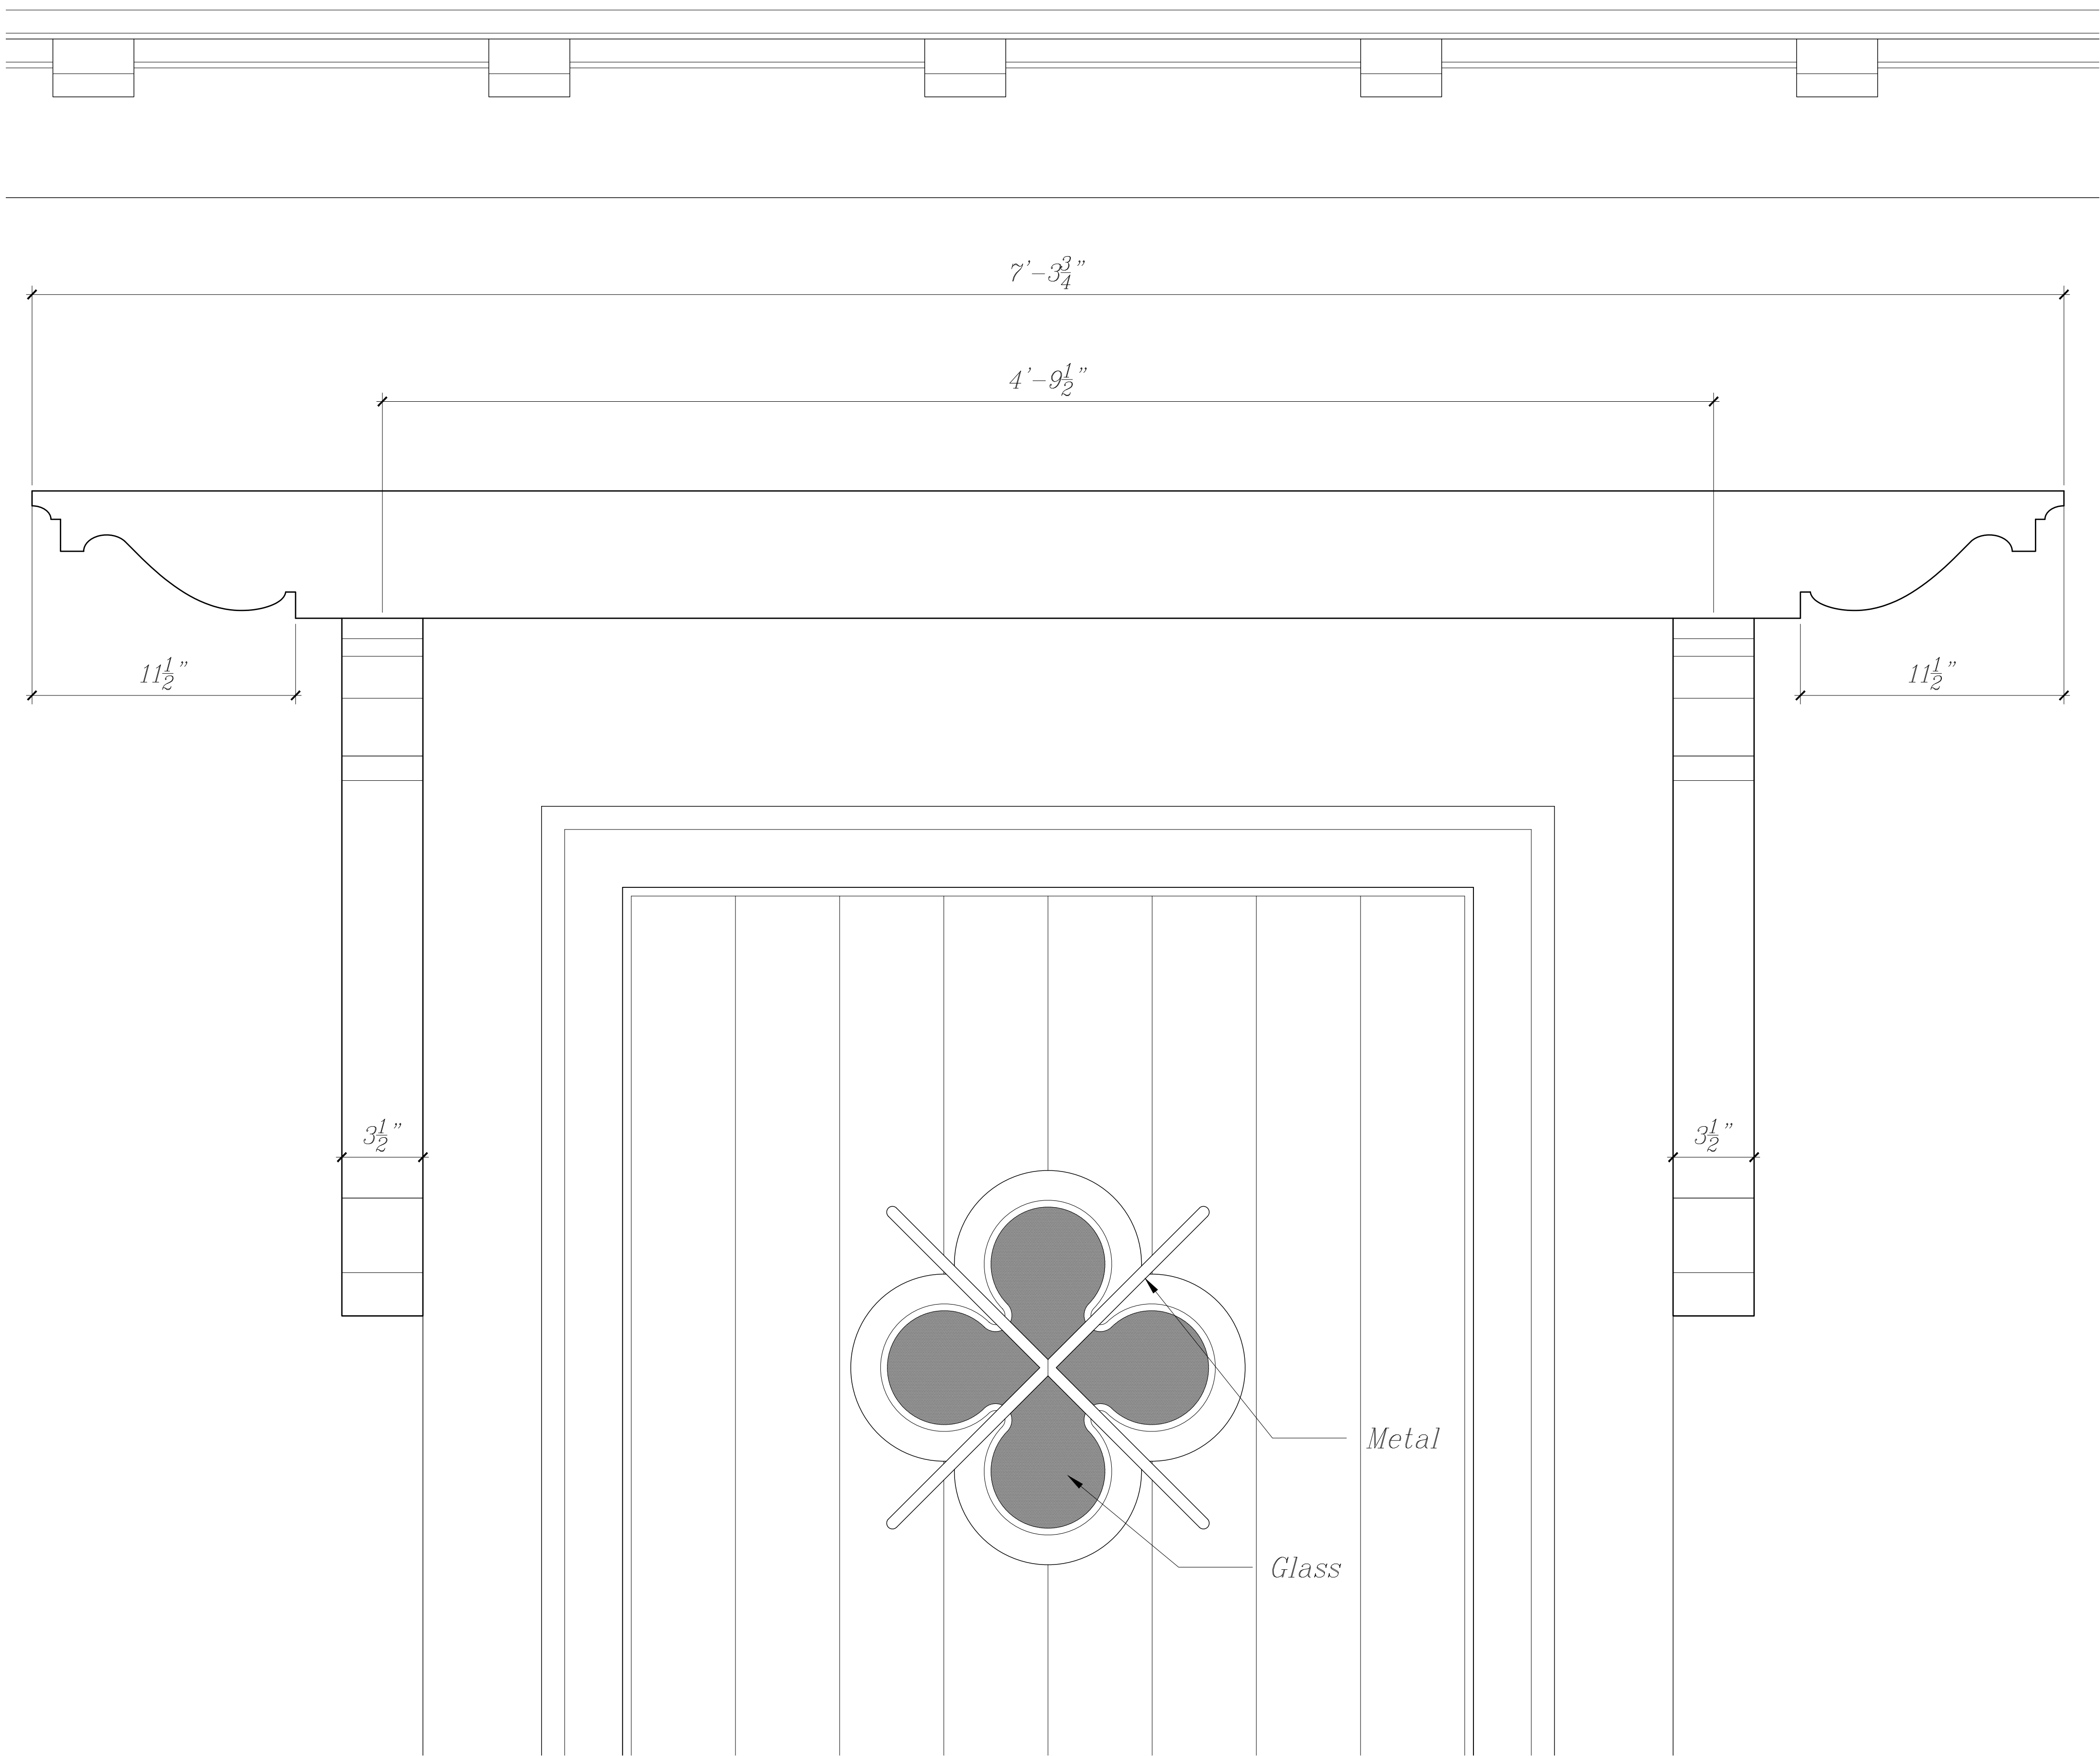

2 **FRONT ELEVATION**
3"=1'-0"

**SHEET UNCHANGED SINCE
LAST PRESENTATION.**

ARC-23-142



WADIA ASSOCIATES, LLC
375 S. COUNTY RD.
PALM BEACH
FLORIDA 33480
PHONE (561) 282-9449
WADIAASSOCIATES.COM

318
Seaspray Ave.
PALM BEACH,
FLORIDA 33480

Drawings and specifications, as Contract Documents, are the property of Wadia Associates, LLC. The documents are not to be used for any purpose beyond the contract without written permission from Wadia Associates, LLC. Copyright 1999-2024




REV.	DATE	DESCRIPTION

**EXTERIOR
DETAILS**


Revision:
ARCOM Final Submission
2024.03.11
Drawn By:

A407

P:\Current\Boswell - 318 Seaspray Ave\dwg\318 Seaspray Ave\318 Seaspray Ave.dwg
3/19/2024 10:50:29 AM
P:\Current\Boswell - 318 Seaspray Ave\dwg\318 Seaspray Ave\318 Seaspray Ave.dwg

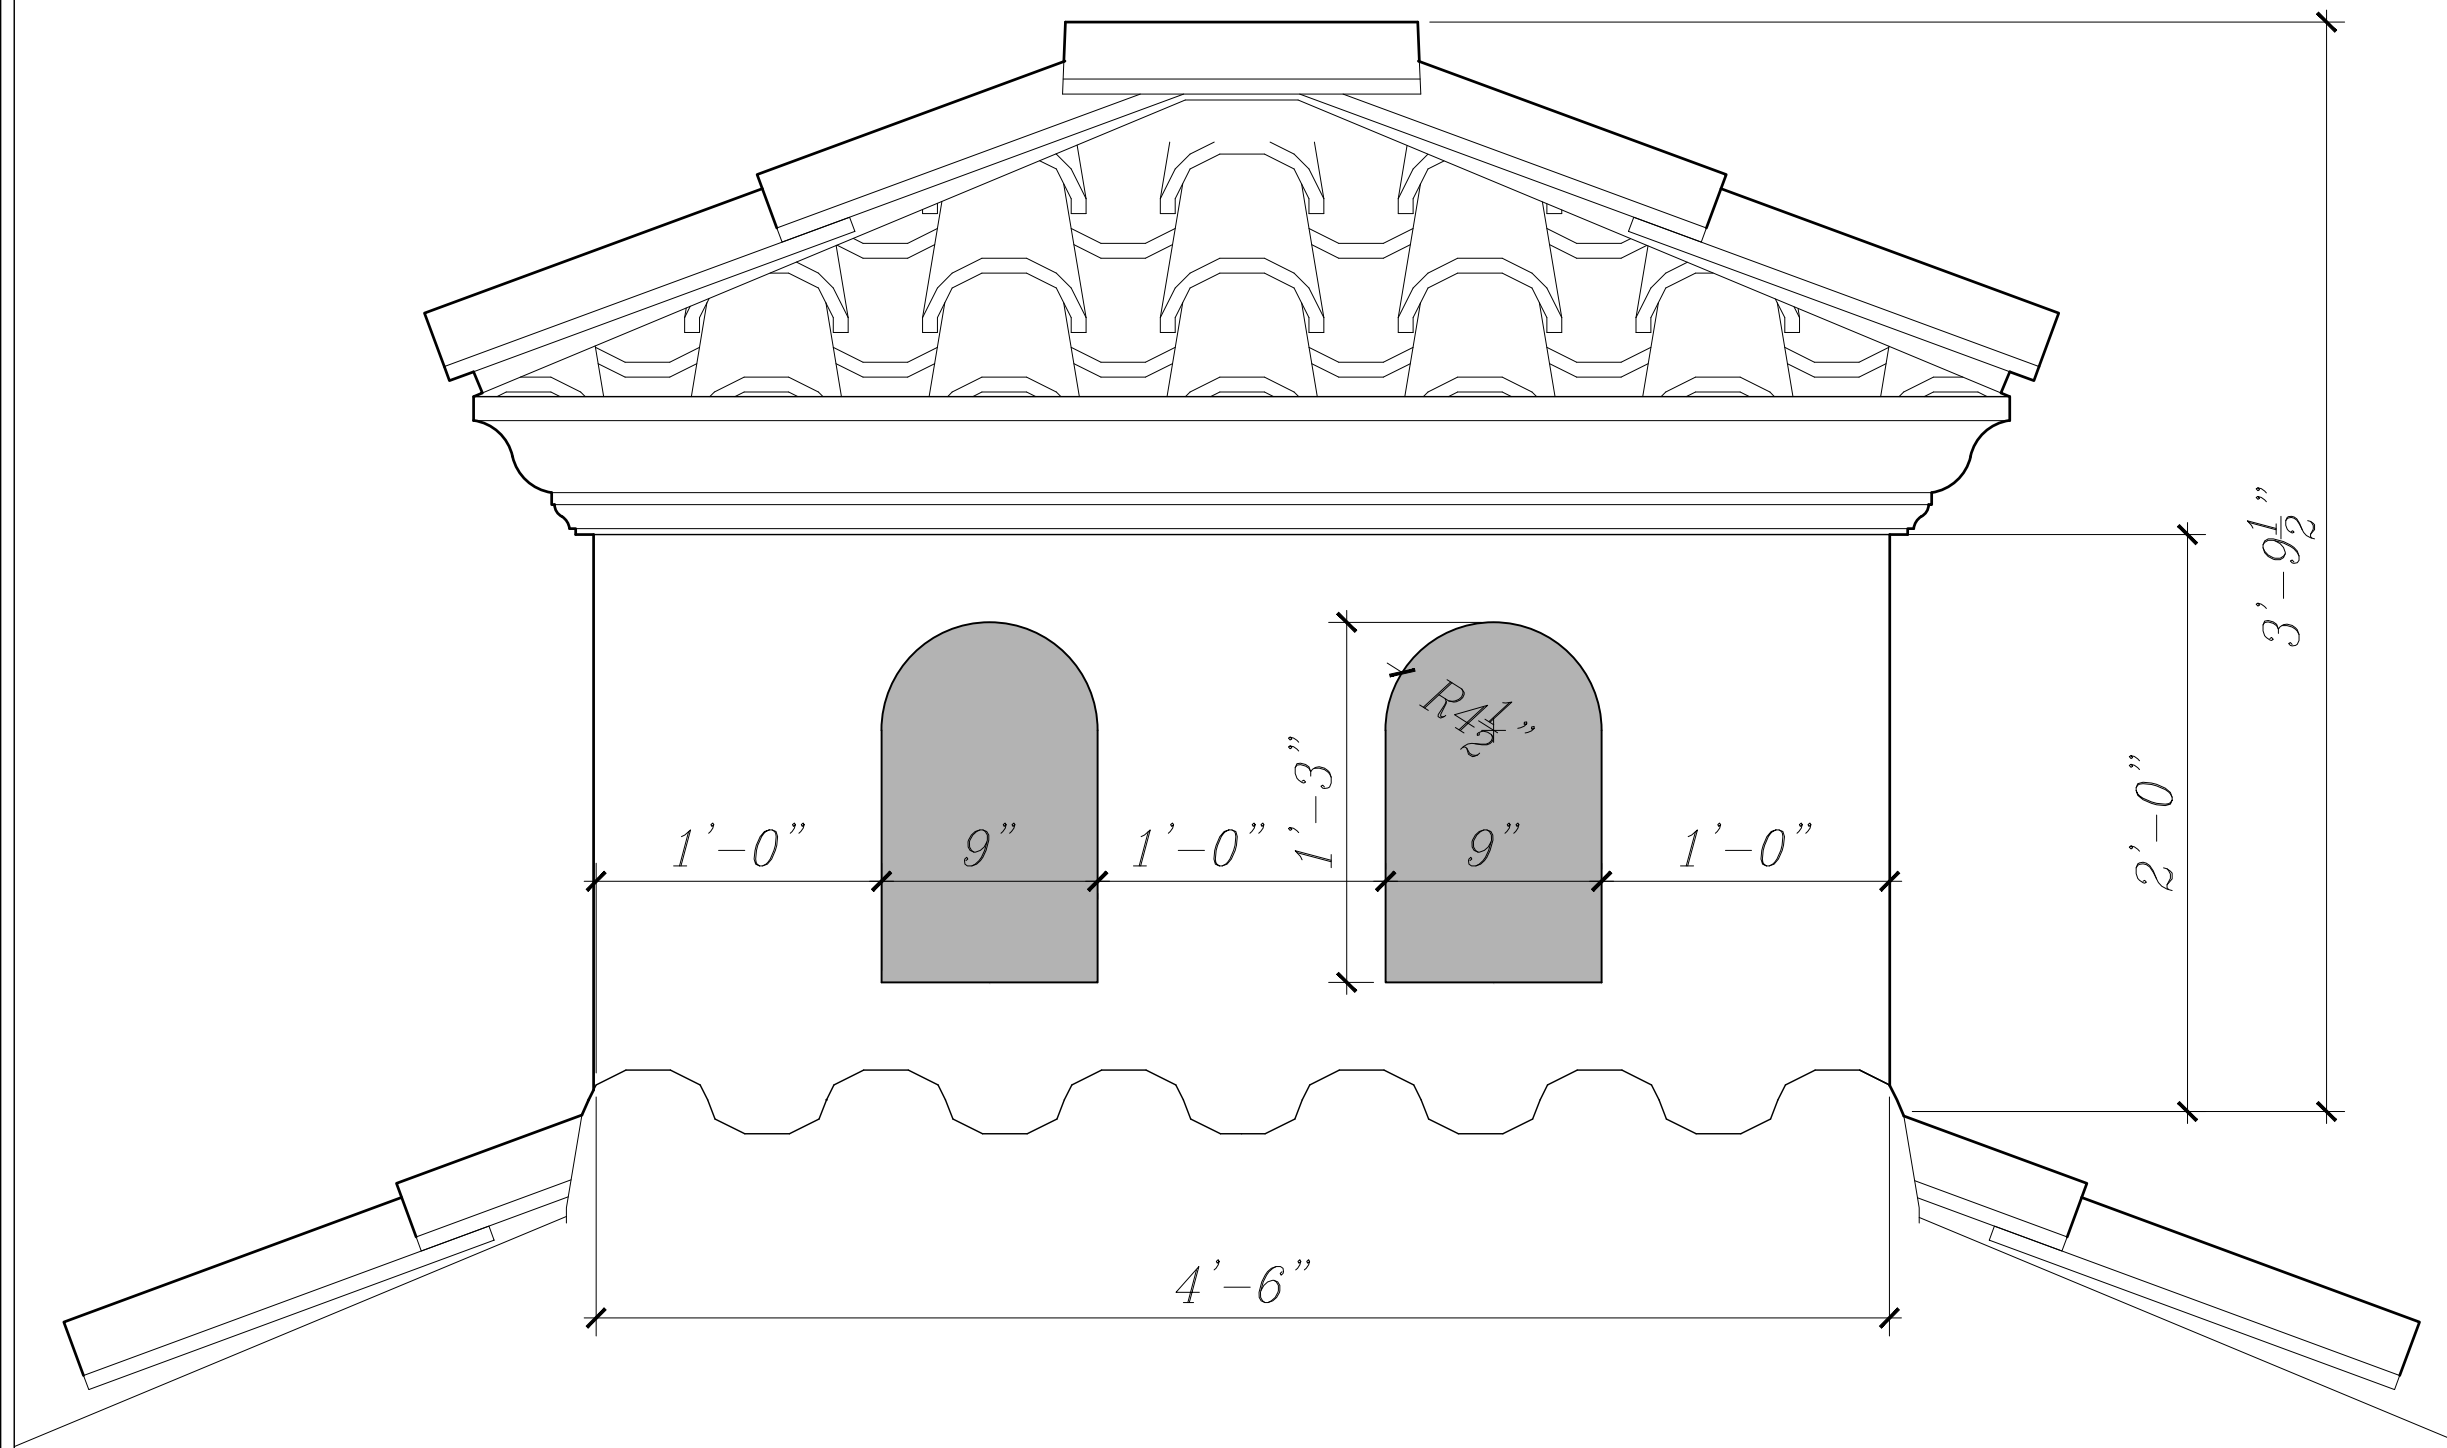

1 GARAGE CUPOLA ELEVATION
1 1/2"=1'-0"

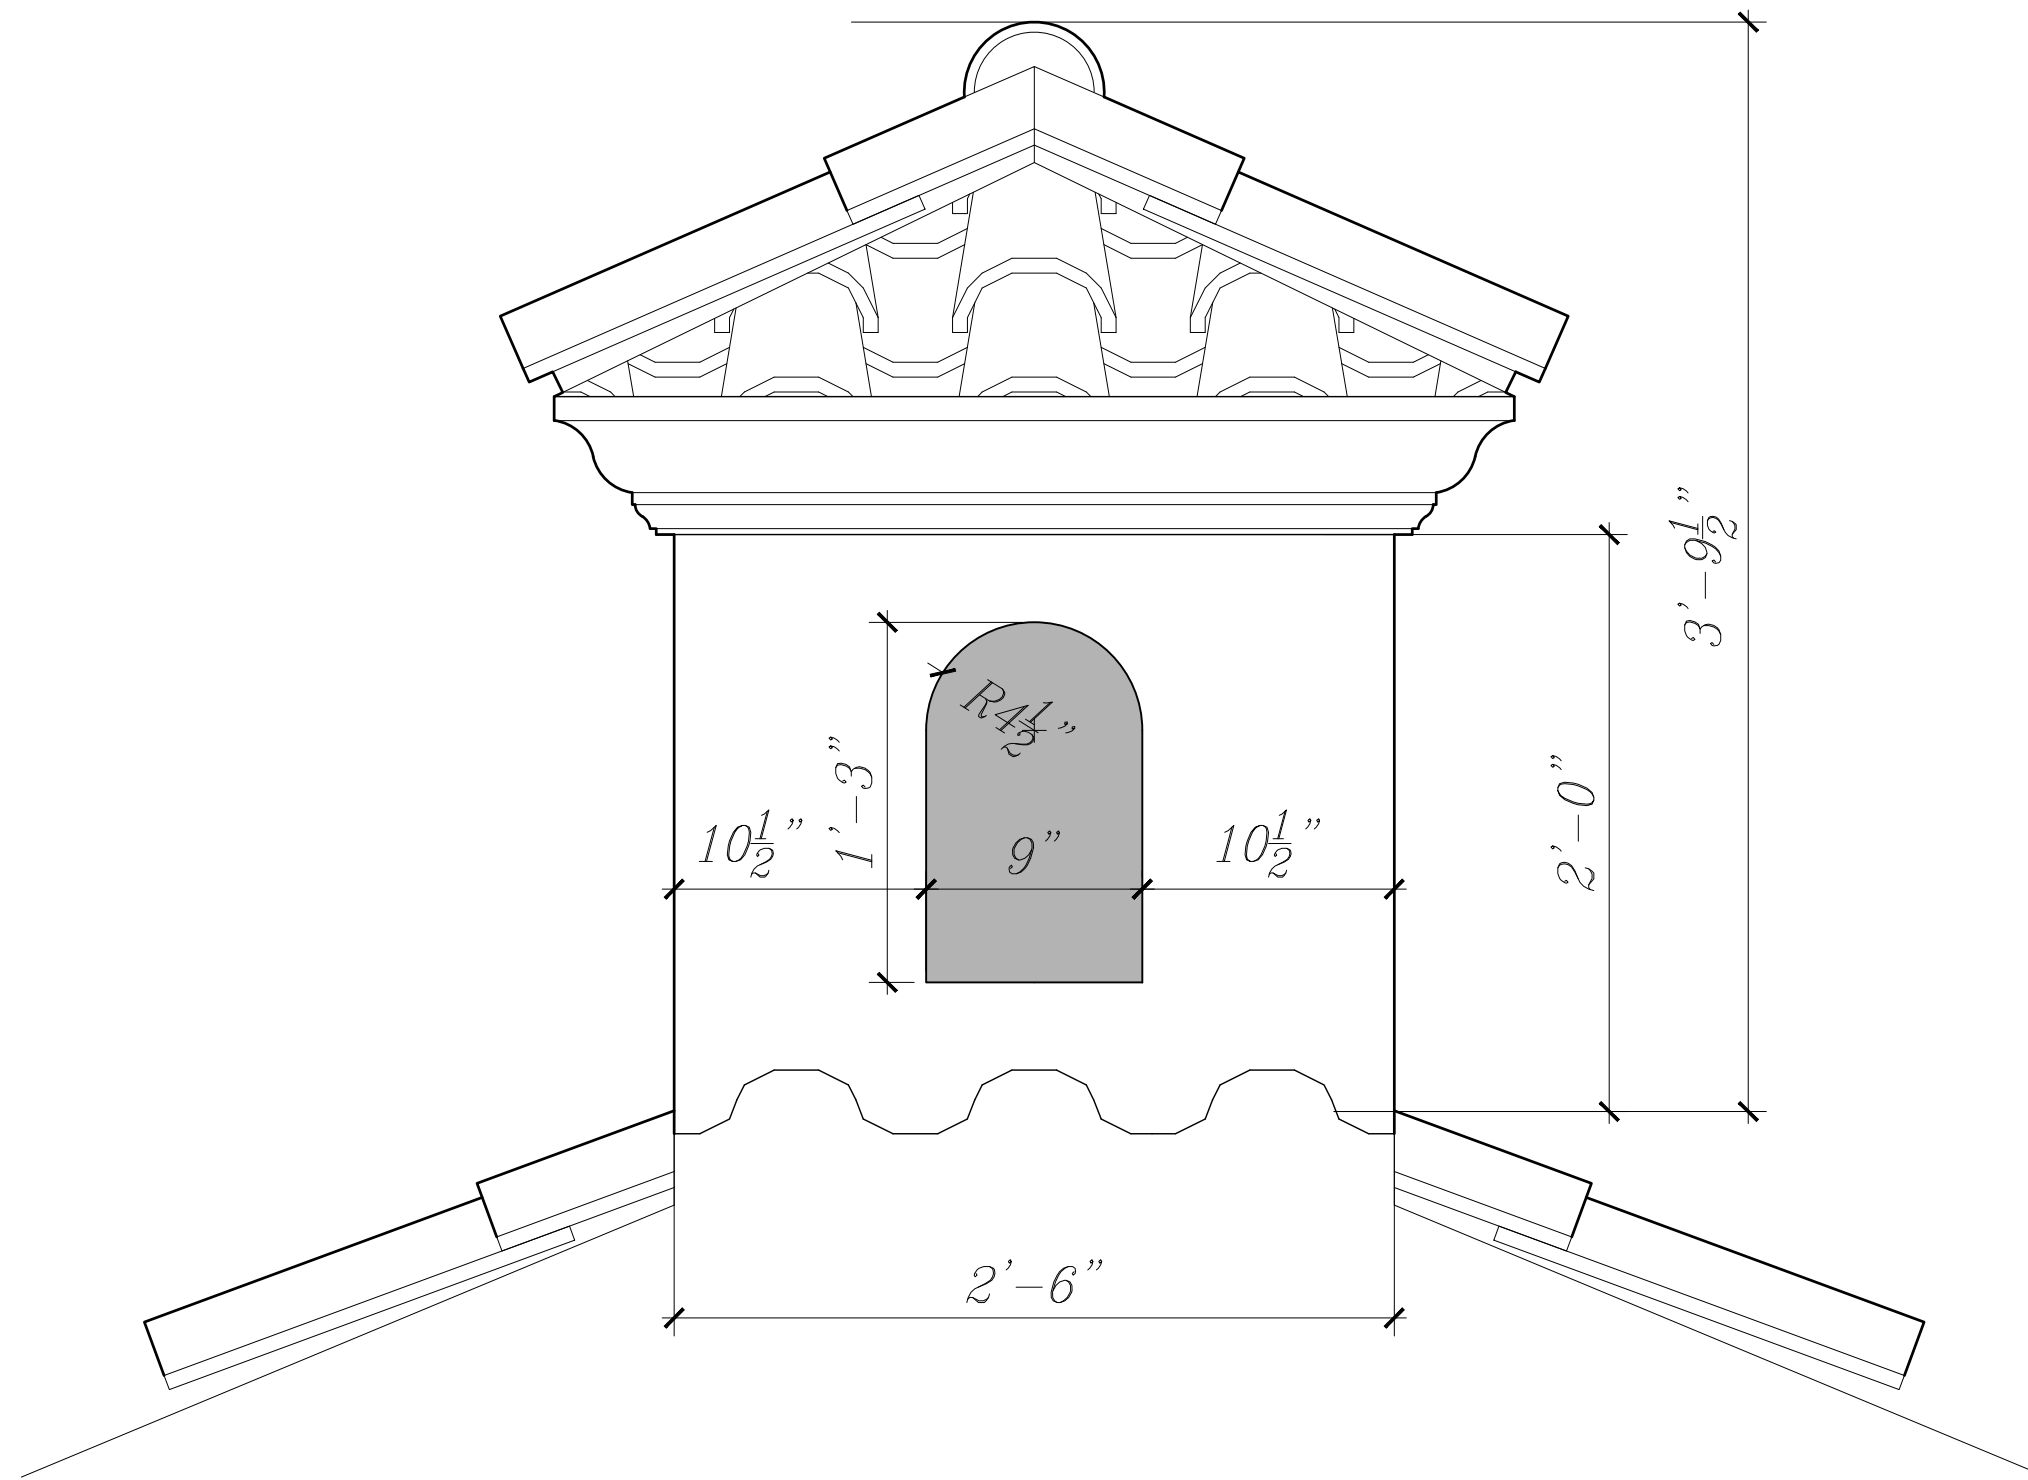

2 GARAGE CUPOLA ELEVATION
1 1/2"=1'-0"



3 GARAGE CUPOLA CROWN
FULL SIZE

*SHEET UNCHANGED SINCE
LAST PRESENTATION.*



WADIA ASSOCIATES, LLC
375 S. COUNTY RD.
PALM BEACH
FLORIDA 33480
PHONE (561) 282-9449
WADIAASSOCIATES.COM

318
Seaspray Ave.
PALM BEACH,
FLORIDA 33480

Drawings and specifications, as Contract Documents,
are the property of Wadia Associates, LLC. The
documents are not to be used for any purpose
beyond the contract without written permission from
Wadia Associates, LLC. Copyright 1999-2024




REV.	DATE	DESCRIPTION


EXTERIOR
DETAILS

Revision:
ARCOM Final Submission
2024.03.11
Drawn By:


A408

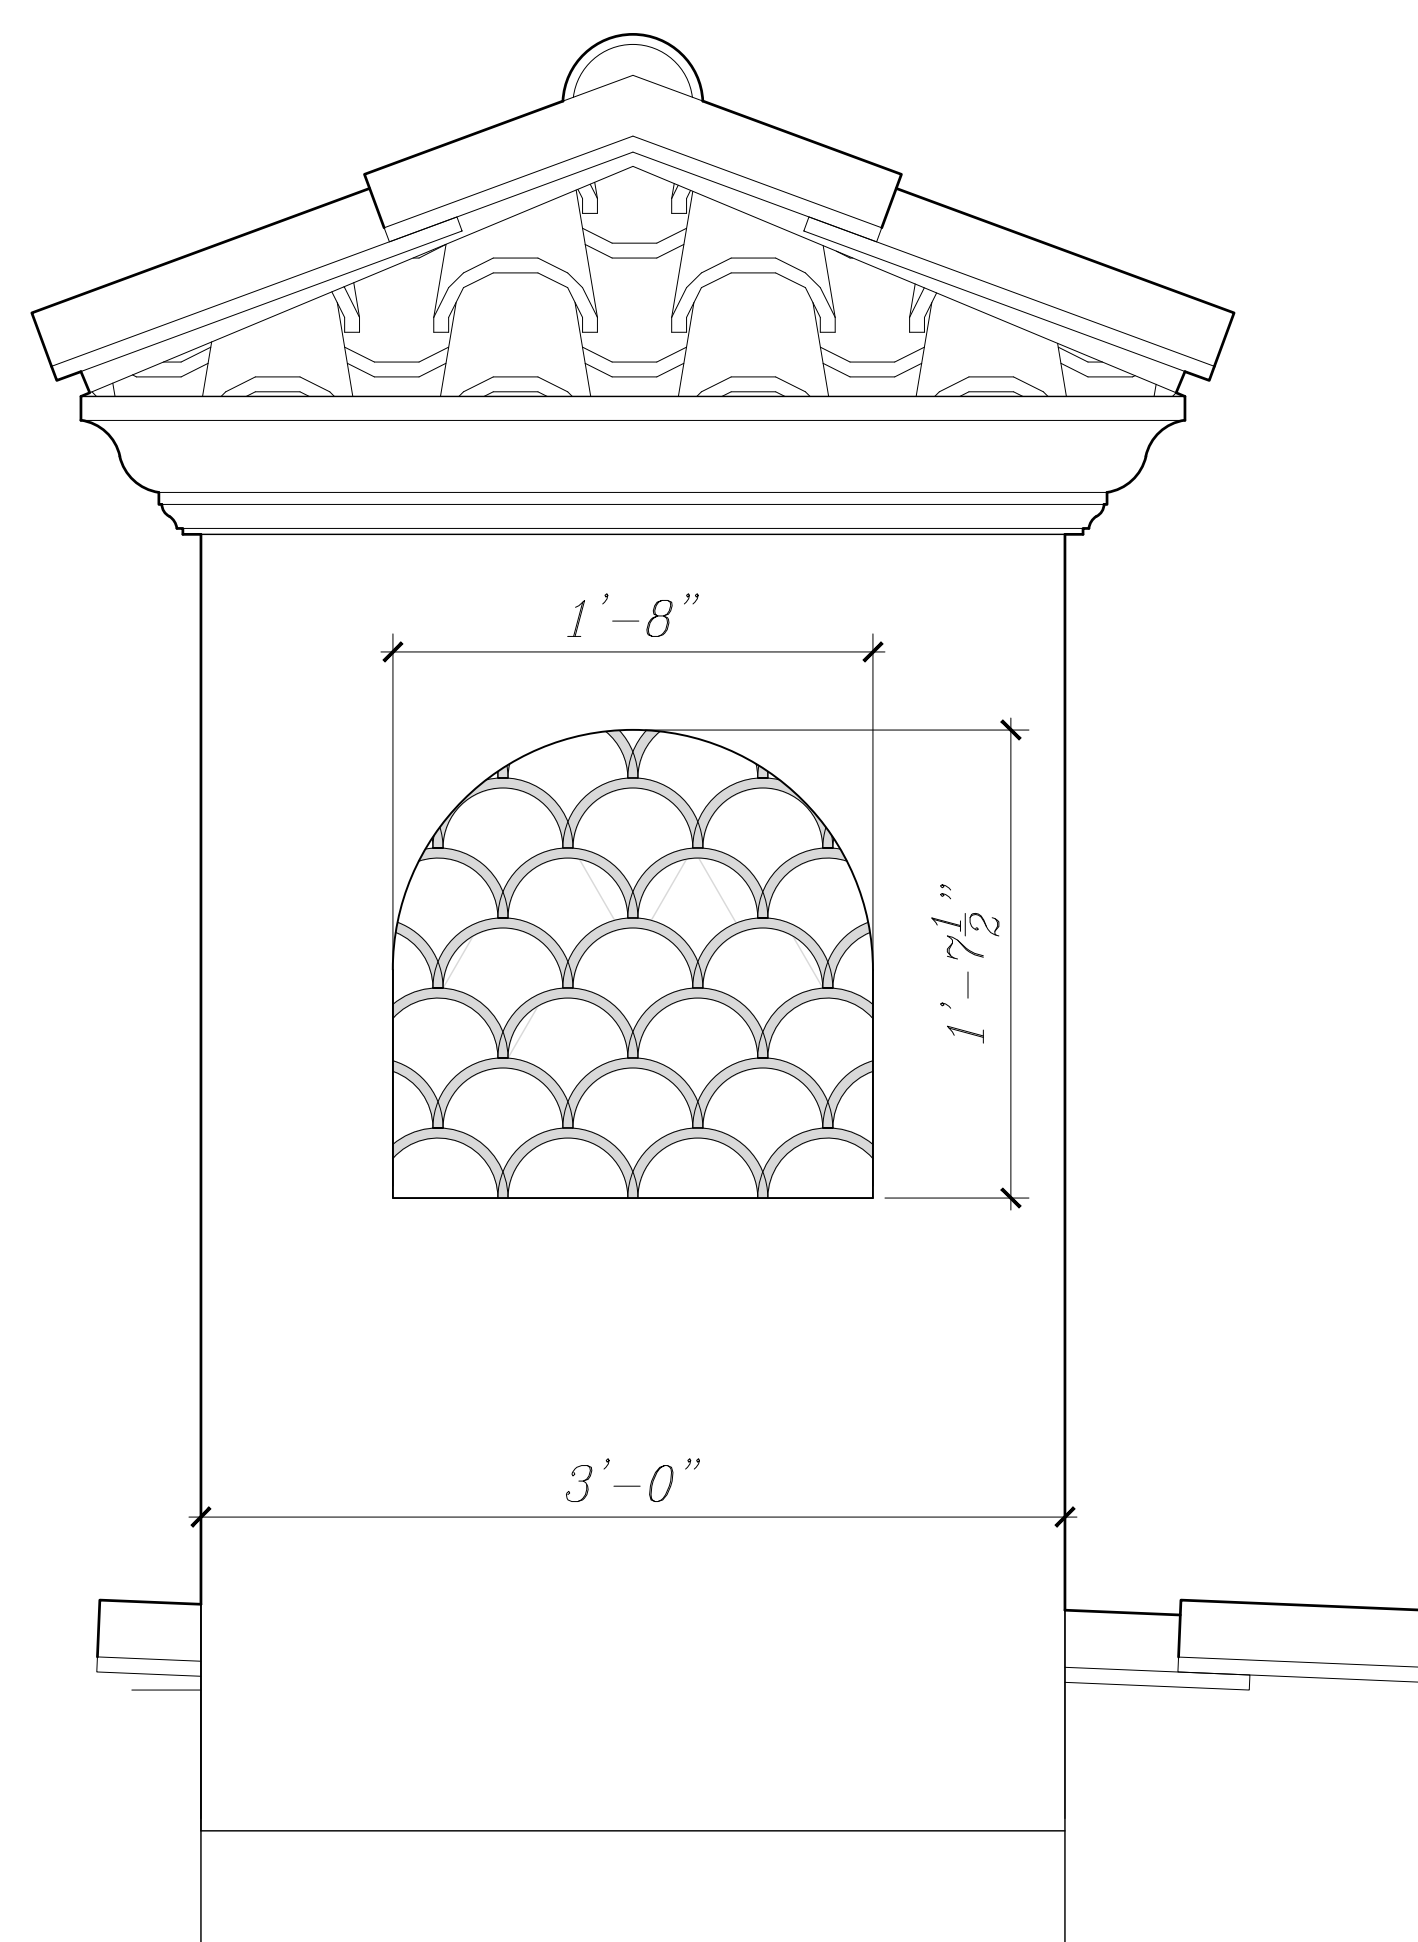


1 CHIMNEY ELEVATION
1 1/2"=1'-0"

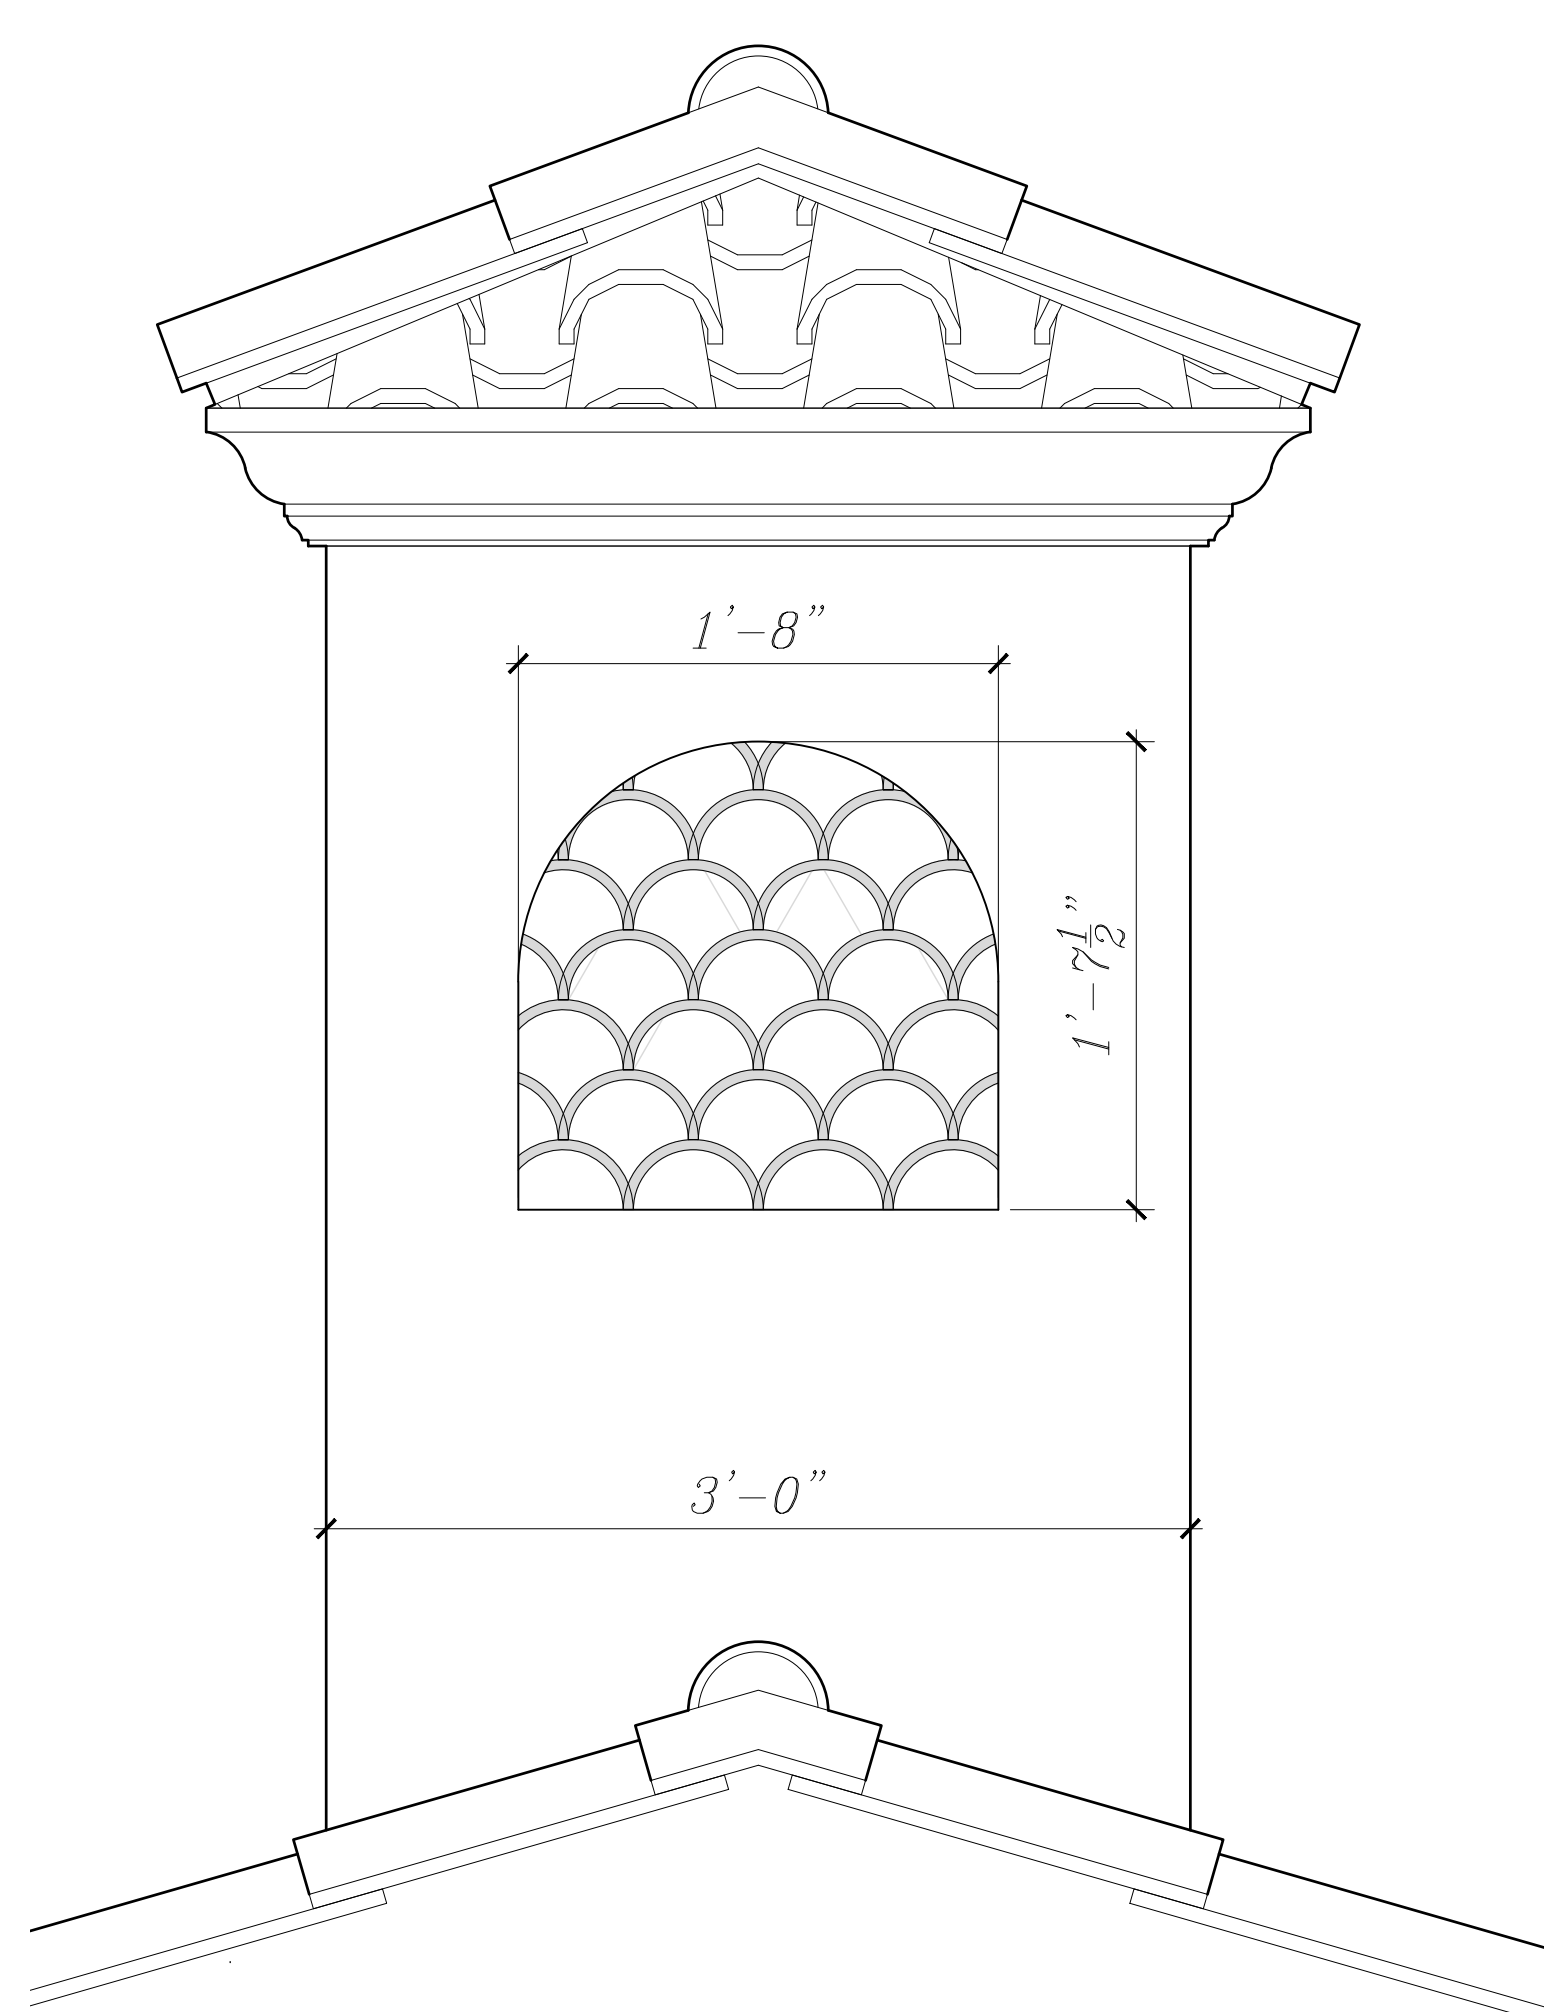


2 CHIMNEY SIDE ELEVATION
1 1/2"=1'-0"

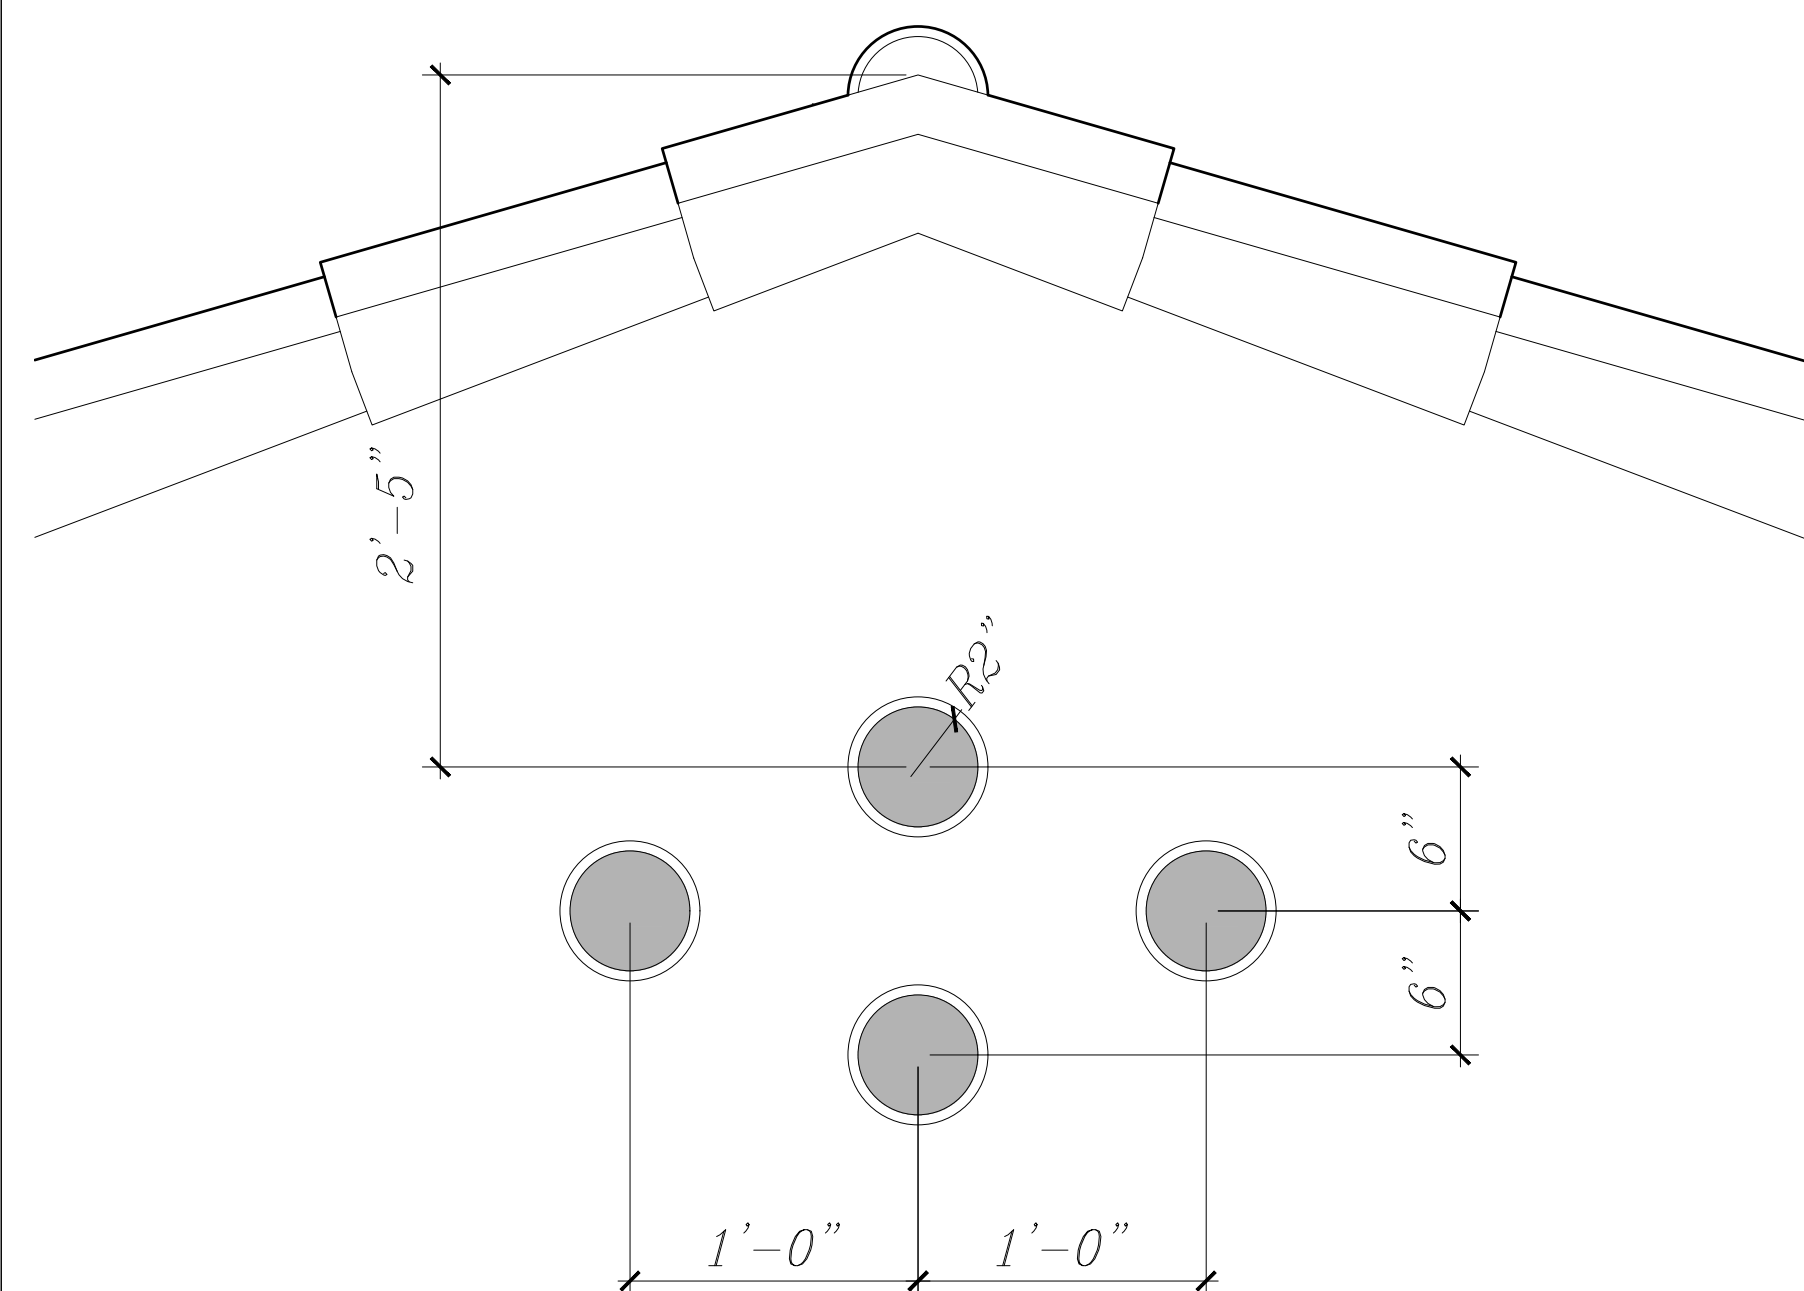


4 *GABLE VENTS*
1 1/2"=1'-0"

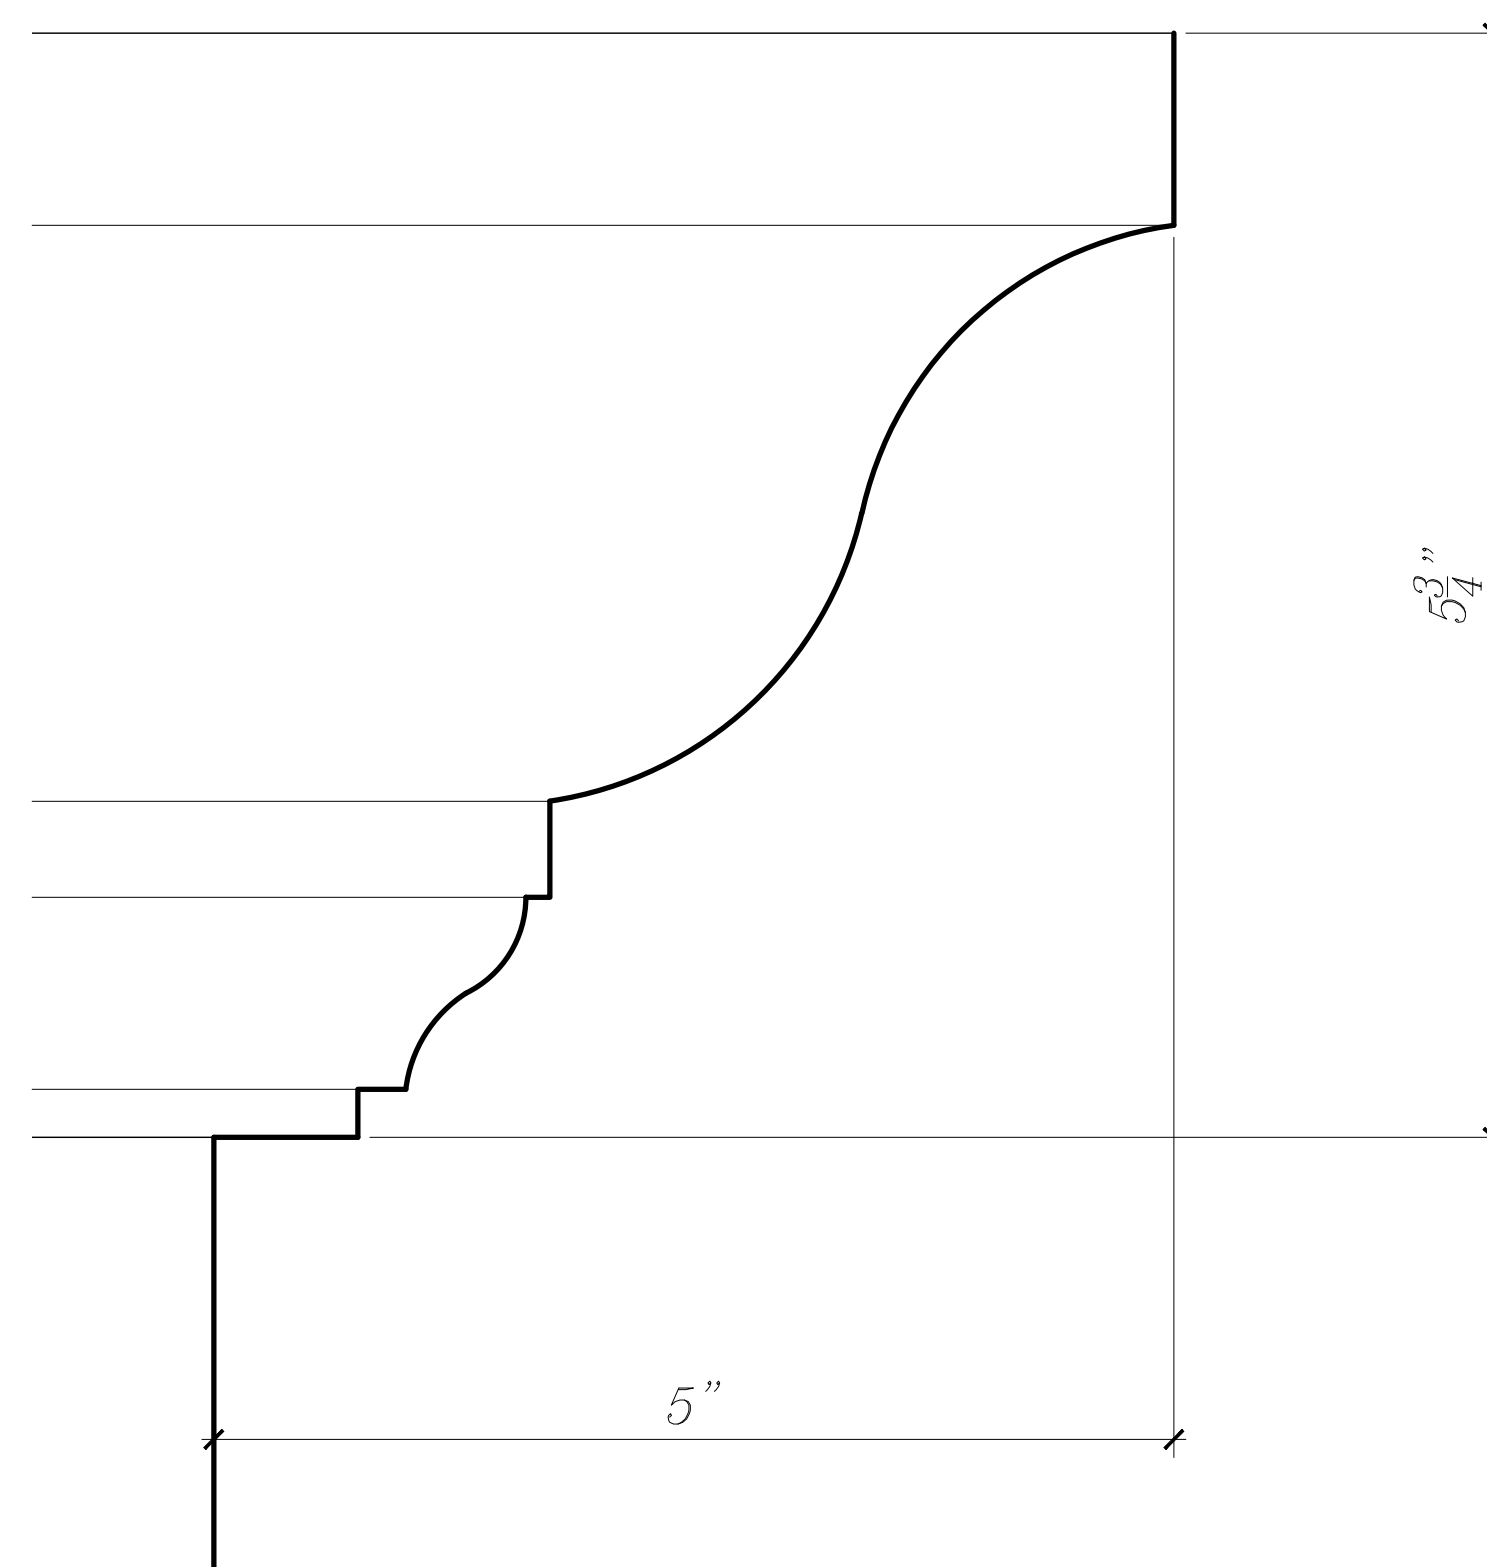


3 CHIMNEY ROOF PROFILE

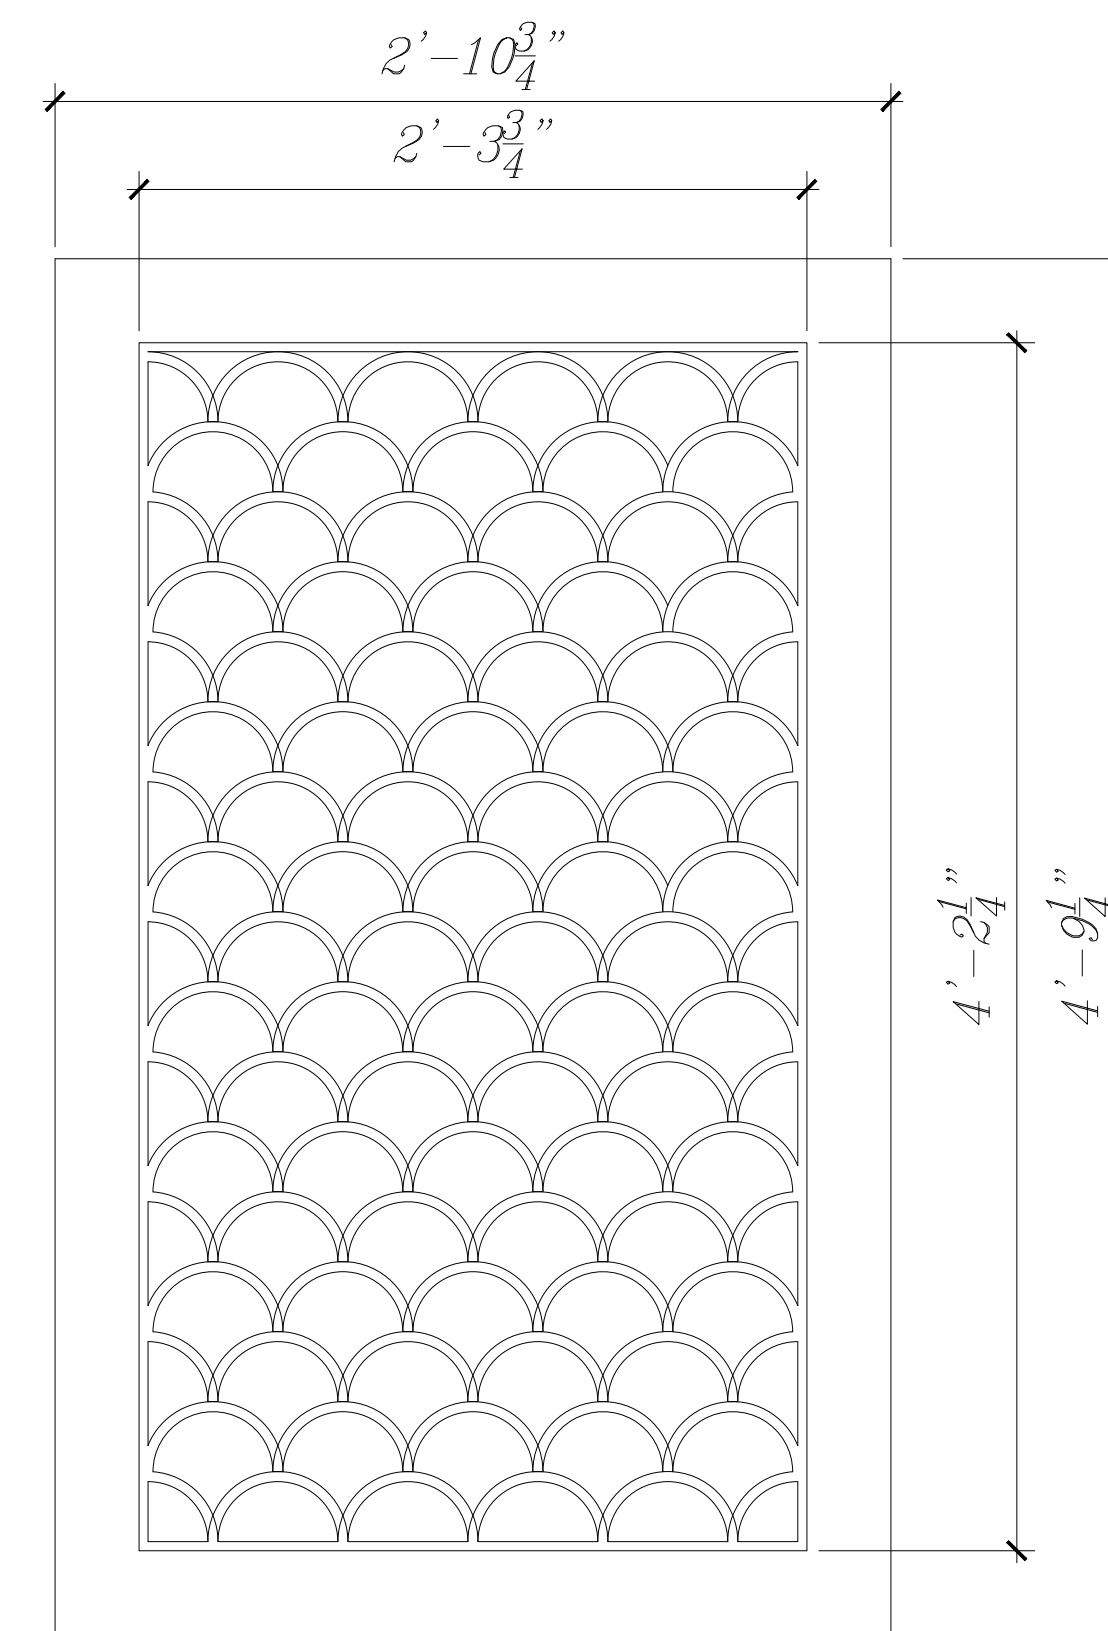

5 2nd FLOOR GRILL
1 1/2"=1'-0"

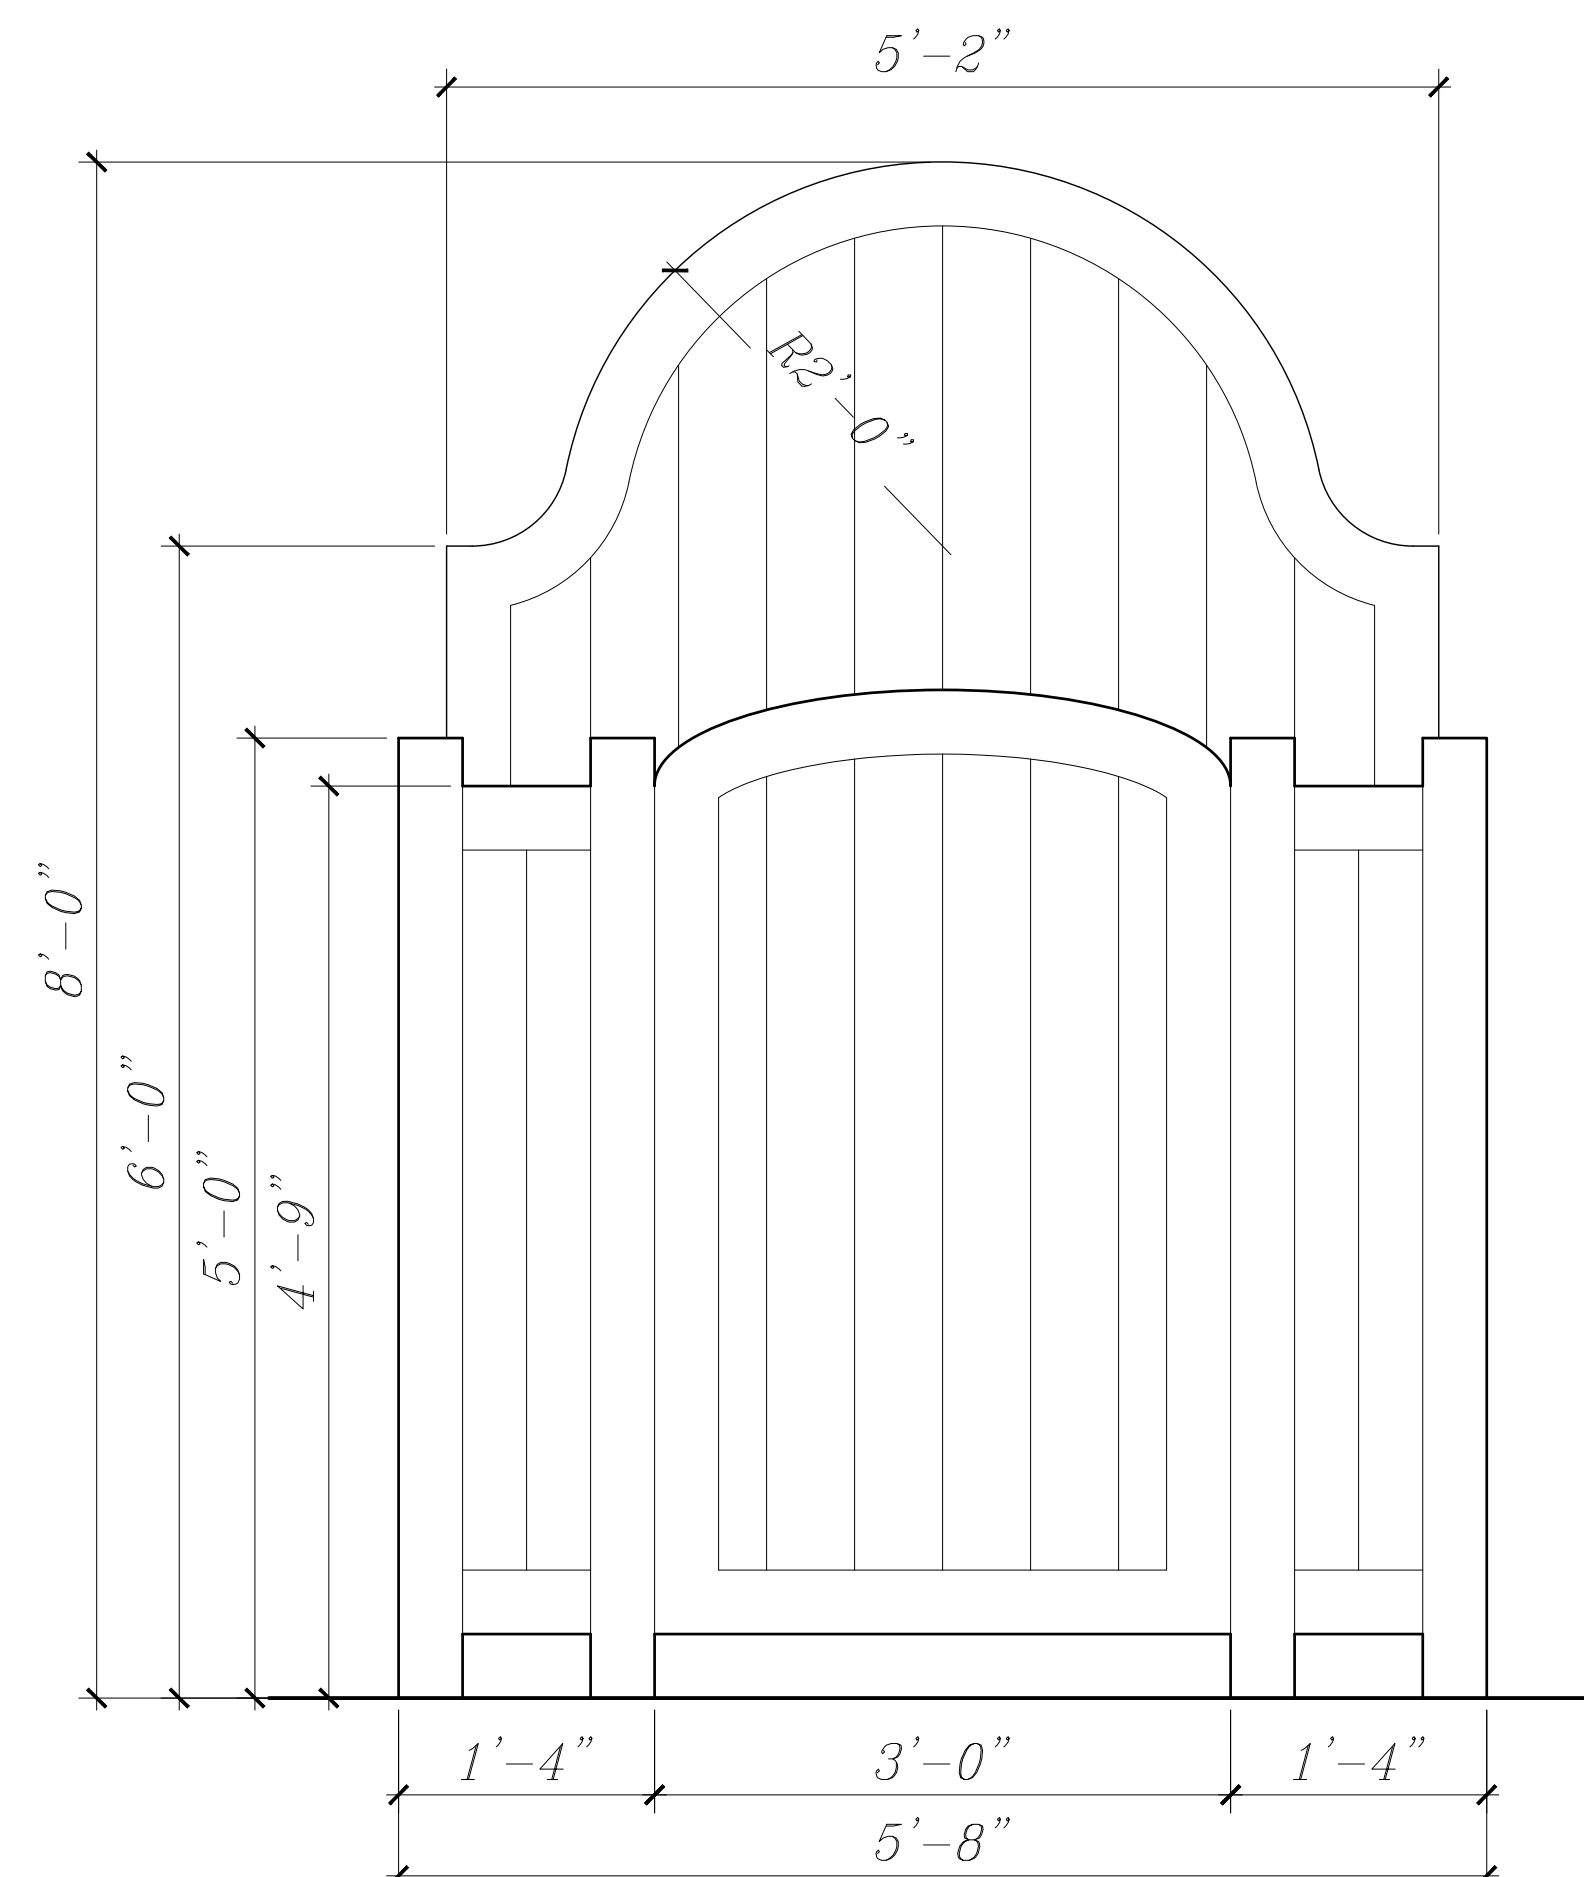

6 *OUTDOOR SHOWER*
1"=1'-0"

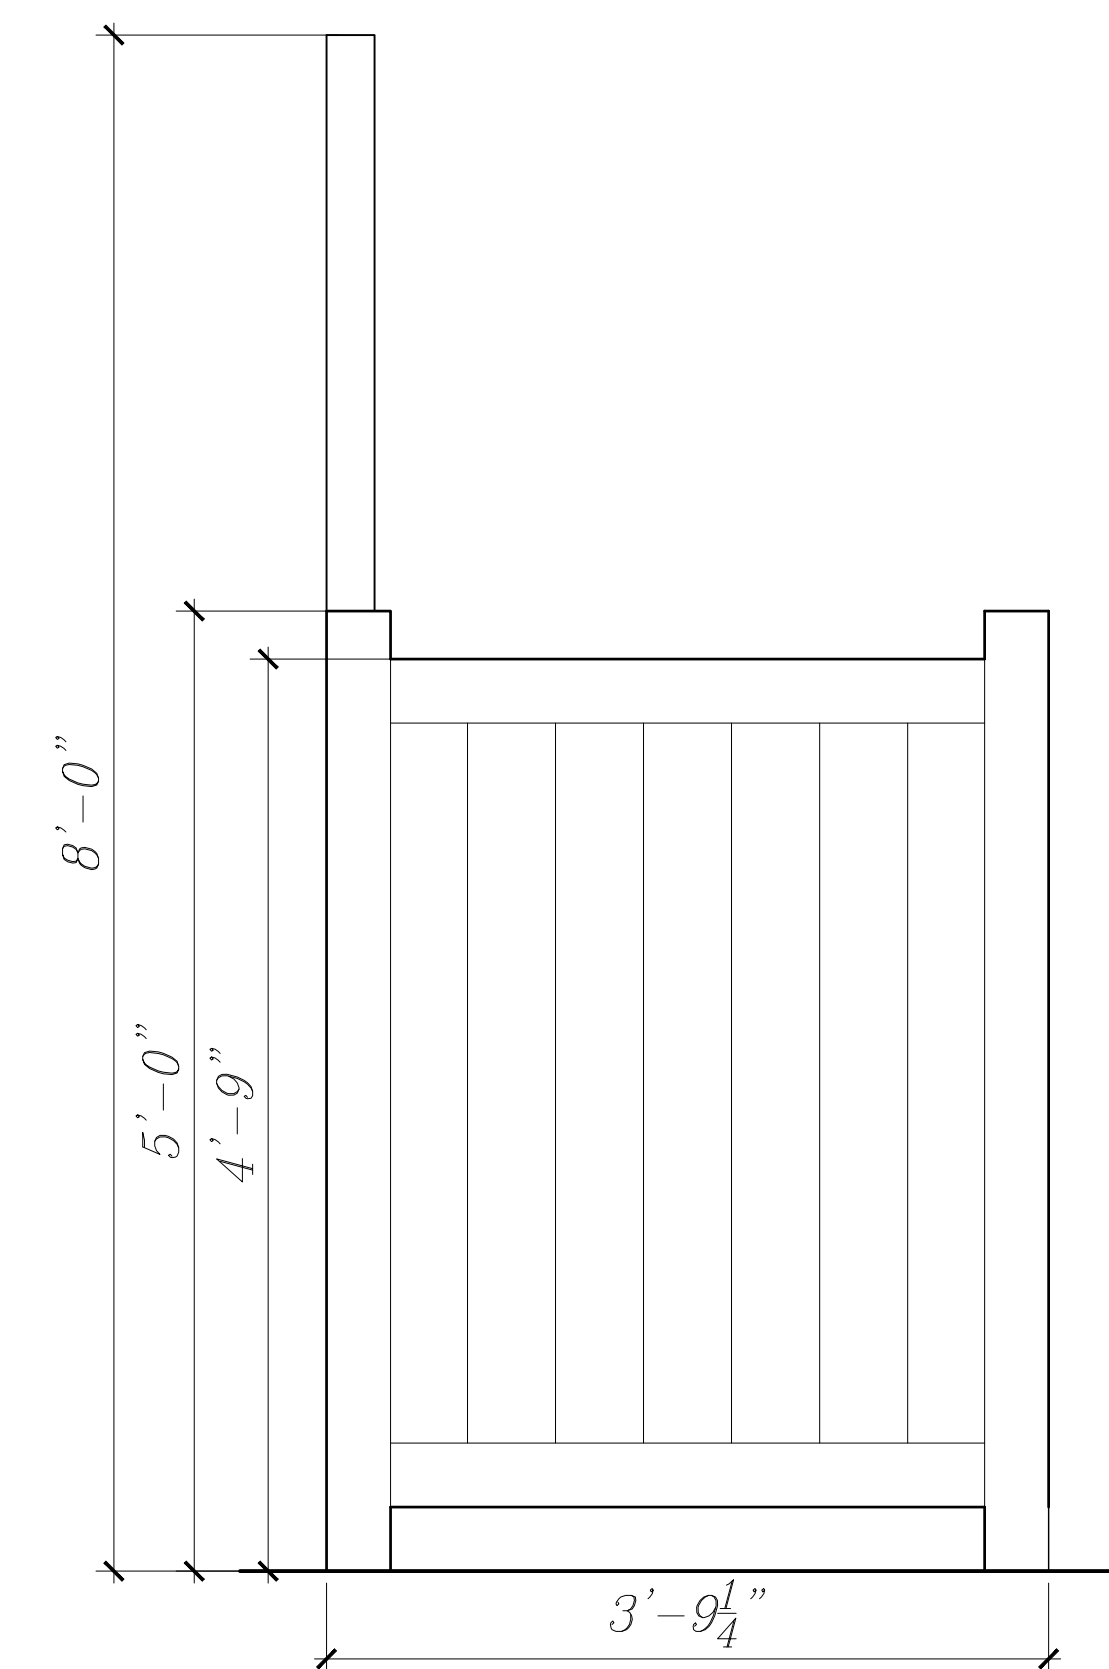

7 *OUTDOOR SHOWER SIDE ELEVATION*
1"=1'-0"

*SHEET UNCHANGED SINCE
LAST PRESENTATION.*