

SHEET INDEX

1. COVER

2. SURVEY

3. N/A

4. ZONING LEGEND

5. ZONING DIAGRAMS

6. VICINITY LOCATION MAP

7. CONTEXTUAL SITE PLAN

8. STREETScape

9. EXISTING PHOTOGRAPHS

10. EXISTING PHOTOGRAPHS

11. EXISTING PHOTOGRAPHS

12. EXISTING PHOTOGRAPHS

13. EXISTING PHOTOGRAPHS

14. EXISTING PHOTOGRAPHS

15. EXISTING PHOTOGRAPHS

16. EXISTING PHOTOGRAPHS

17. EXISTING PHOTOGRAPHS

18. EXISTING PHOTOGRAPHS

19. EXISTING PHOTOGRAPHS

20. EXISTING PHOTOGRAPHS

21. EXISTING PHOTOGRAPHS

22. EXISTING PHOTOGRAPHS

23. EXISTING PHOTOGRAPHS

24. EXISTING PHOTOGRAPHS

25. EXISTING PHOTOGRAPHS

26. EXISTING PHOTOGRAPHS

27. EXISTING SITE PLAN

28. PROPOSED SITE PLAN

29. PROPOSED SITE PLAN/FIRST FLOOR PLAN

30. PROPOSED SITE PLAN/SECOND FLOOR PLAN

31. EXISTING +FIRST FLOOR DEMO PLAN

32. EXISTING + PROPOSED FIRST FLOOR PLAN

33. FIRST FLOOR PLAN

34. FIRST FLOOR DEMO PLAN

35. PROPOSED FIRST FLOOR PLAN

36. EXISTING +SECOND FLOOR DEMO PLAN

37. EXISTING + PROPOSED SECOND FLOOR PLAN

38. EXISTING SECOND FLOOR PLAN

39. SECOND FLOOR DEMO PLAN

40. PROPOSED SECOND FLOOR PLAN

41. EXISTING /PROPOSED SOUTH ELEVATIONS

42. EXISTING /PROPOSED EAST ELEVATIONS

43. EXISTING/PROPOSED WEST ELEVATIONS

44. EXISTING/PROPOSED NORTH ELEVATIONS

45. EXISTING/PROPOSED SOUTH & EAST ELEVATIONS

46. EXISTING/PROPOSED WEST & NORTH ELEVATIONS

47. WINDOW & DOOR DETAILS

48. TRACK LOGISTIC PLAN

49. EXISTING DRAWING

50. EXISTING DRAWING

51. EXISTING DRAWING
52. EXISTING DRAWING

53. EXISTING DRAWING

54. EXISTING DRAWING

55. EXISTING DRAWING

56. EXISTING DRAWING

57. EXISTING DRAWING

58. CONCEPTUAL SITE GRADING & DRAINAGE PLAN

59. SHEET INDEX

60. EXISTING/DEMOLITION PLAN

61. PROPOSED HARDSCAPE PLAN

62. PROPOSED LANDSCAPE PLAN

63. EXISTING & PROPOSED FENCES, WALLS, & GATES

64. MATERIALS & FINISHES

65. NATIVE LANDSCAPE DIAGRAM & CALCULATIONS

66. ZONING DIAGRAMS

SKA ARCHITECT + PLANNER

249 PERUVIAN AVENUE, SUITE F-2

PALM BEACH, FLORIDA 33480

(561) 655 - 1116 OFFICE

(561) 832 - 7828 FACSIMILE

www.skaarchitect.com

Donald Skowron

BGS

Landscape Architecture &Engineering

512 Lucerne Avenue

Lake Worth Beach, FL 33460

561.602.6277

bgspllc.com

Chad M. Gruber

Gruber Consulting Engineers

247 Mercer Ave, Suite 305

West Palm Beach, FL 33401

561.312.2041

KEMPIN RESIDENCE

311 PENDLETON LANE

PALM BEACH, FLORIDA 33480

RENOVATION

LPC

HSB-23-003

MARCH 22, 2023

SKA ARCHITECT + PLANNER

PATRICK W. SEGRAVES, A.I.A.

DANIEL A. CLAVIJO, ASSOCIATE A.I.A.

The Kempin Project consists of a renovation of the existing house, including replacing existing windows. The project also includes redesigning the driveway and reducing the size of the existing paver pool deck.

RECEIVED

By yfigueroa at 8:14 am, Feb 09, 2023

PRE-APP SUBMITTAL

12-20-22

FIRST SUBMITTAL

01-05-23

SECOND SUBMITTAL

01-23-23

NTP - DROP OFF

02-09-23



CONSULTANT:

PROPOSED RENOVATIONS OF RESIDENCE FOR:

KEMPIN RESIDENCE

311 PENDLETON LANE

PALM BEACH, FLORIDA 33480

A.A. #001345

A.R. #10,181

REVISIONS:

△

△

△

△




△

SHEET NUMBER:


1

ISSUE DATE: 01-05-23

JOB #: ARC-23-003

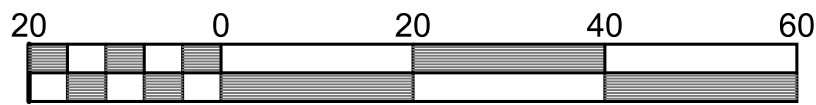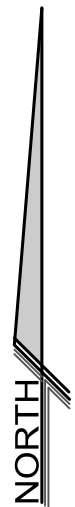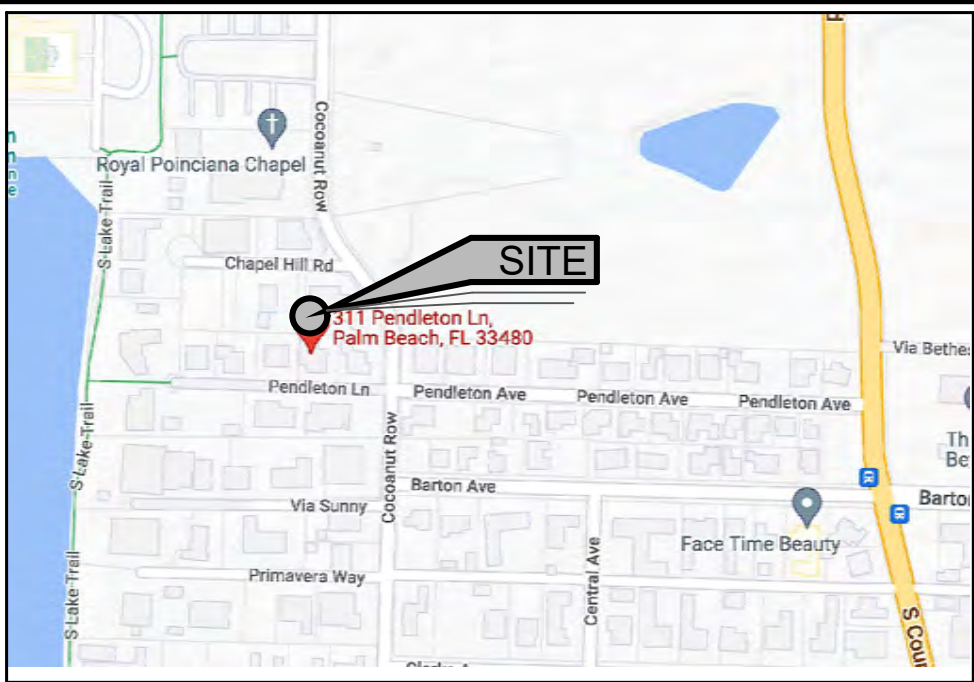

Scale 1" = 20'

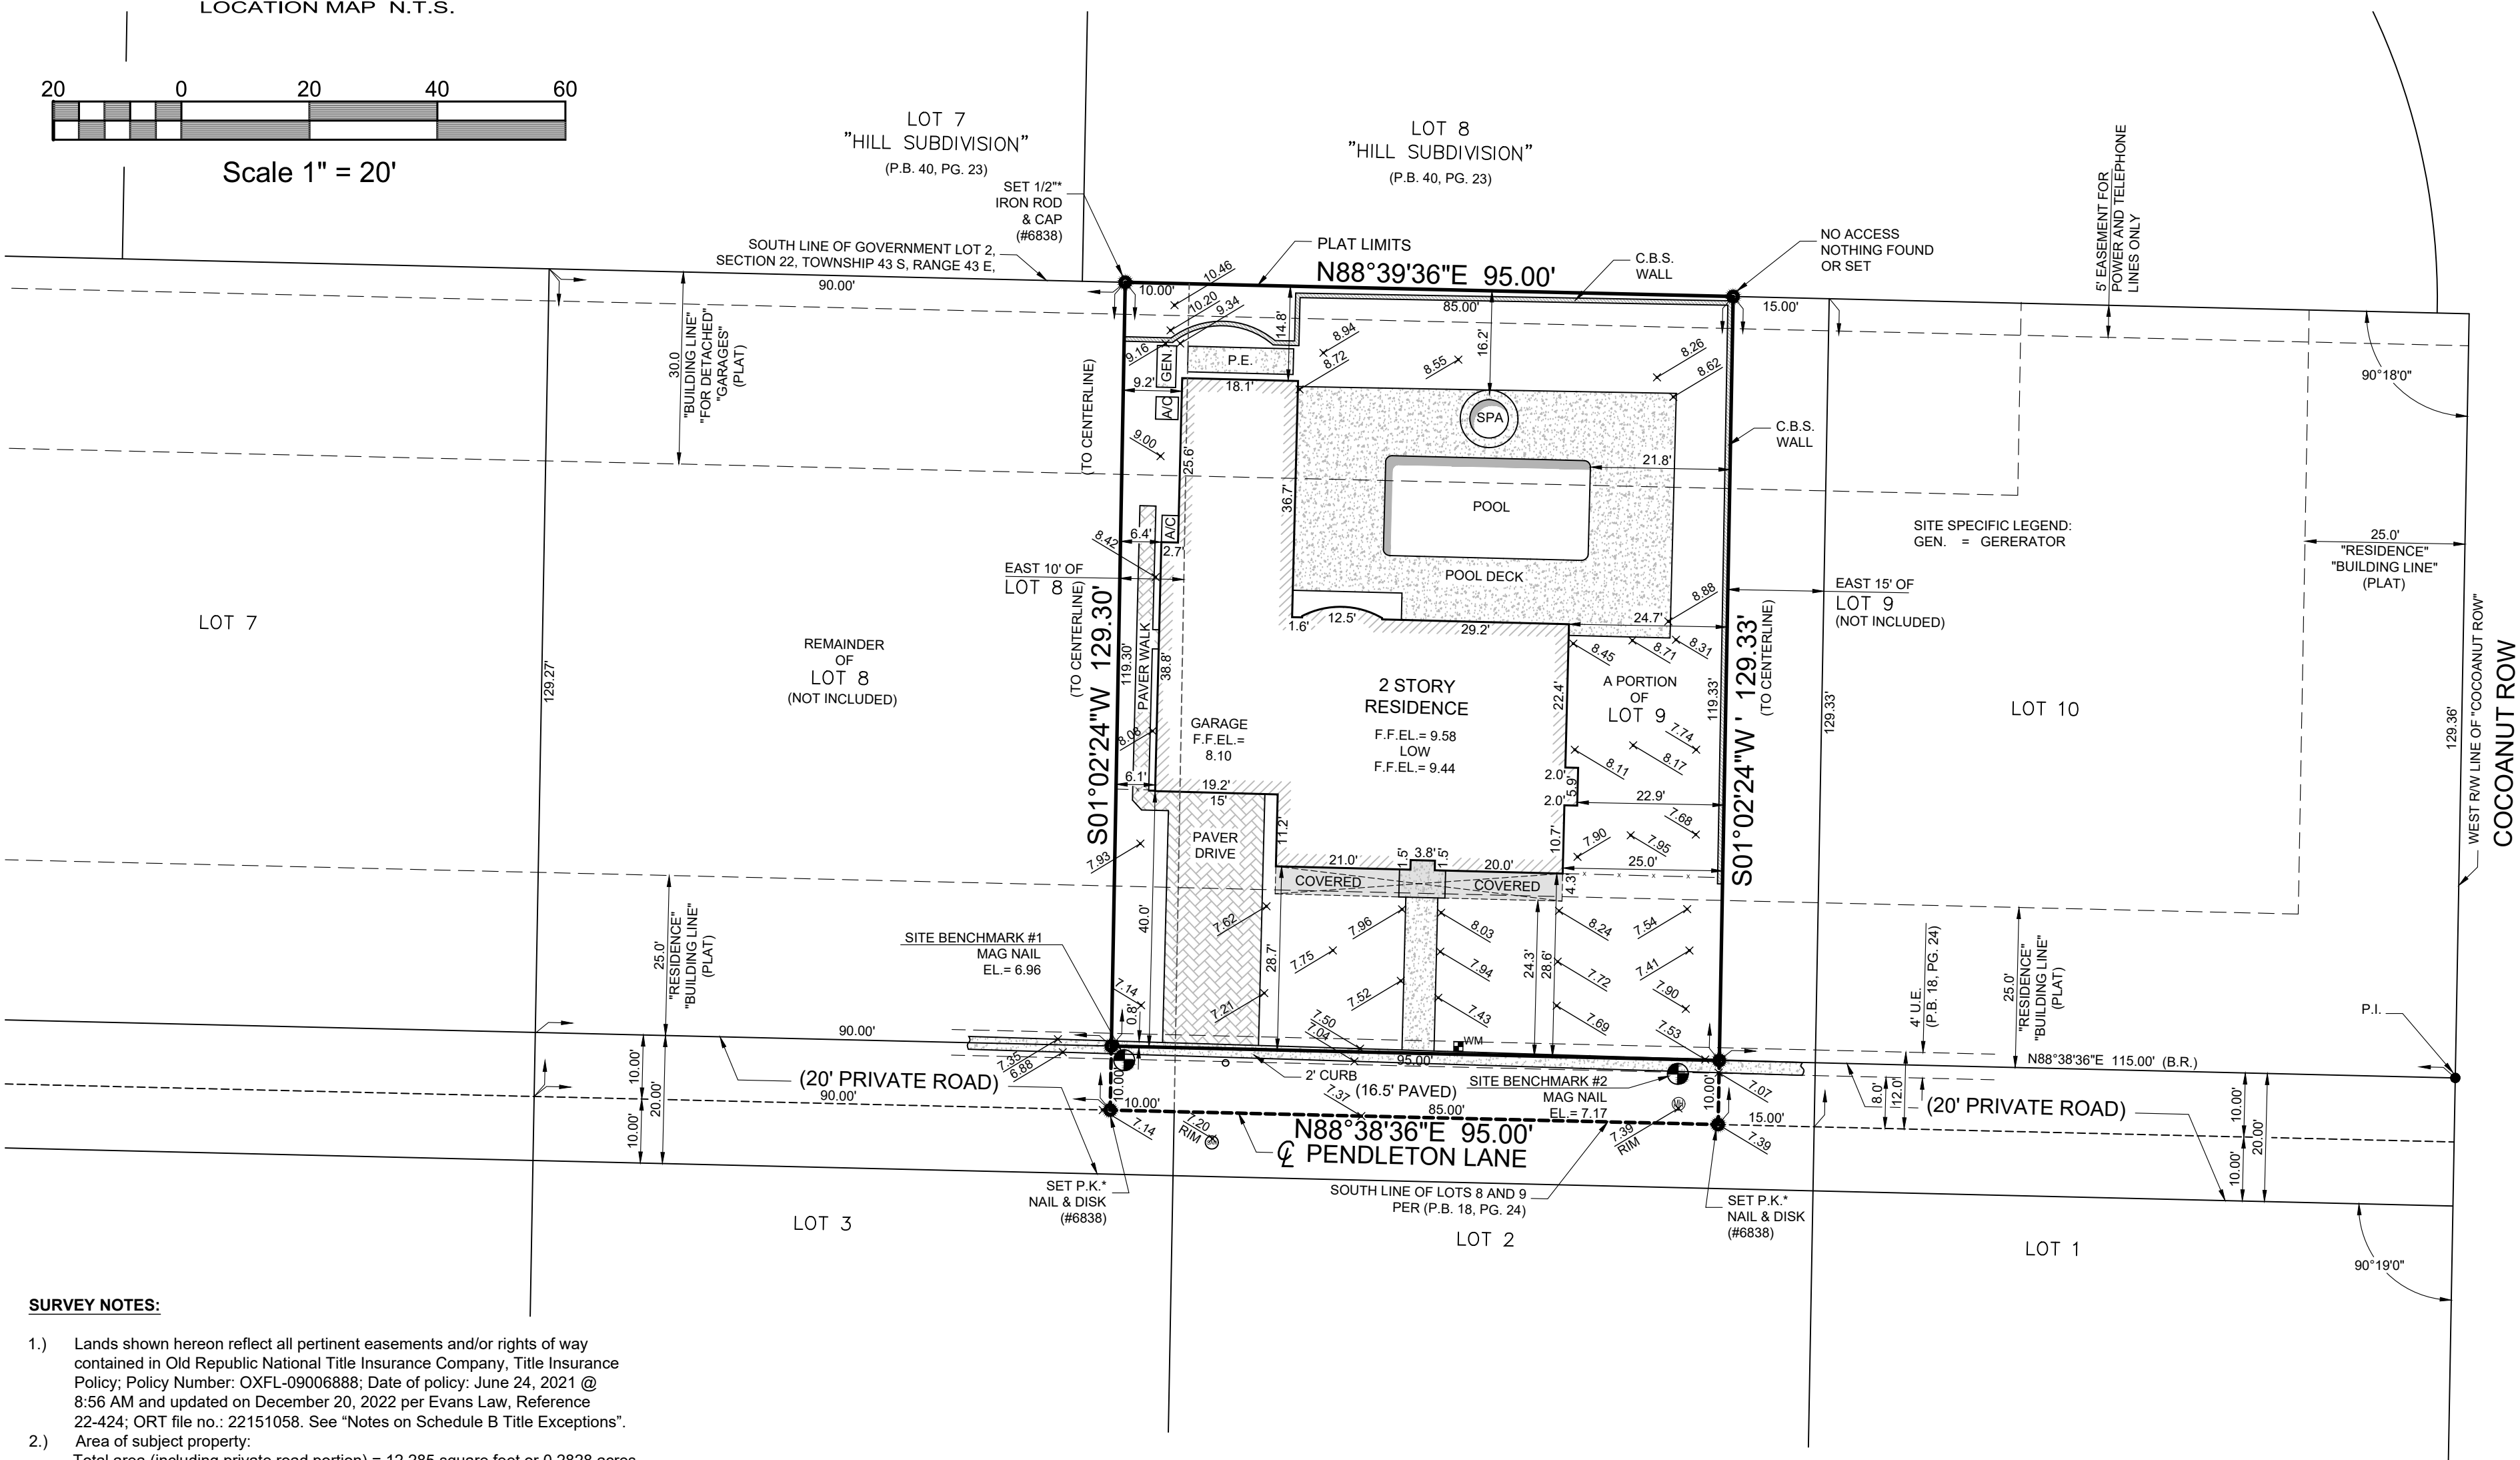

SURVEY NOTES:

- Lands shown hereon reflect all pertinent easements and/or rights of way contained in Old Republic National Title Insurance Company, Title Insurance Policy; Policy Number: OXFL-09006888; Date of policy: June 24, 2021 @ 8:56 AM and updated on December 20, 2022 per Evans Law, Reference 22-424; ORT file no.: 22151058. See "Notes on Schedule B Title Exceptions".
- Area of subject property:
Total area (including private road portion) = 12,285 square feet or 0.2828 acres
Area less private road portion = 11,335 square feet or 0.2602 acres
- Elevations shown hereon are based on North American Vertical Datum of 1988 (NAVD 88).
 - Originating benchmark = Leica Global Positioning System.
- No underground improvements located.
- Bearings shown hereon are State Plane Grid (NAD 83/90 ADJUSTMENT, FLORIDA EAST ZONE). Distances are plat and measured unless otherwise shown.
- This firm's "Certificate of Authorization" number is "LB 6838".

LEGEND:

CALC.	= CALCULATED	(P)	= PLAT	P.I.	= POINT OF INTERSECTION		= ASPHALT PAVEMENT
C.B.S.	= CONCRETE BLOCK STRUCTURE	R	= RADIUS	P.O.C.	= POINT OF COMMENCEMENT		= CONCRETE FLATWORK
CONC. MON.	= CONCRETE MONUMENT	Δ	= CENTRAL "DELTA" ANGLE	P.O.B.	= POINT OF BEGINNING		= PAVER BRICK FLATWORK
CONC.	= CONCRETE	L	= ARC LENGTH	R.W.	= RIGHT OF WAY		= CHAIN LINK FENCE
D.E.	= DRAINAGE EASEMENT	CH.B.	= CHORD BEARING		= WOOD FENCE		= METAL FENCE
U.E.	= UTILITY EASEMENT	N.G.V.D.	= NATIONAL GEODETIC VERTICAL DATUM		= COVERED		= WOOD POWER POLE
P.E.	= POOL EQUIPMENT	O.R.B.	= OFFICIAL RECORD BOOK		= CENTERLINE		= WATER METER
F.F.E.L.	= FINISHED FLOOR ELEVATION	P.B.	= PLAT BOOK		= EASEMENT		= FIRE HYDRANT
EL.	= ELEVATION	P.C.	= POINT OF CURVATURE		= COVERED		= CATCH BASIN
(B.R.)	= BEARING REFERENCE	P.T.	= POINT OF TANGENCY		= OVERHEAD LINES		= SANITARY MANHOLE
(D)	= DEED	P.R.C.	= POINT OF REVERSE CURVATURE		= LOT TIE		
(M)	= MEASURED	P.C.C.	= POINT OF COMPOUND CURVATURE				

SCALE: 1" = 20'
DRAWN BY: PICARD (C)
FIELD WK: C.D./J.R.
DATE: 01/04/2023

MILLER LAND SURVEYING
1121 LAKE AVENUE
LAKE WORTH BEACH, FLORIDA 33460
PHONE: (561) 586-2669 - FAX: (561) 582-0151
www.millersurveying.com
e-mail: orders@millersurveying.com

REF: N41/51
PREV. JOB NO'S.
JOB NO. Y221296
M - 5195

REVISIONS:

NOTES ON SCHEDULE B TITLE EXCEPTIONS:

- General or special taxes for the year 2021 and subsequent years, which are not yet due and payable. ***NOT PLOTTABLE***
 - Dedications, reservations, restrictions, and easements contained on the PLAT OF COCOANUT GROVE as recorded in Plat Book 18, Page 24, of the Public Records of Palm Beach County, Florida. ***AFFECTS THE SUBJECT PROPERTY, ALL PERTINENT ITEMS ARE PLOTTED HEREON.***
 - Easements contained in Warranty Deed recorded in Deed Book 508, Page 306, of the Public Records of Palm Beach County, Florida. ***DOCUMENT NOT FURNISHED TO THIS OFFICE.***
 - Subject to that certain survey prepared by NEXGEN Surveying, LLC dated March 19, 2020, Order#83423, which discloses:
Driveway and Concrete walk extends through maintenance easement along southern boundary line as shown. ***AFFECTS THE SUBJECT PROPERTY AND IS PLOTTED HEREON.***
Driveway crosses the boundary line on southerly side of lot as shown. ***PLOTTED.***
Fences lie near boundary lines as shown, ownership not determined. ***WALLS ARE PLOTTED.***
Fences cross the boundary line on easterly side of lot as shown. ***NOT FOUND ON OUR SURVEY.***
Wall cross the boundary line on easterly side of lot as shown. ***WE FOUND THE EXISTING WALL TO BE CLEAR OF THE WEST LINE AND NOT CROSSING IT.***
Community concrete gutter crosses the boundary line on southerly side of lot as shown. ***PLOTTED***
- 5-10. ***STANDARD EXCEPTIONS. NOT PLOTTABLE.***

CERTIFIED TO: PENDLETON LANE REVOCABLE TRUST U/A/D JUNE 8, 2021
PROPERTY ADDRESS: 311 Pendleton Lane, Palm Beach, FL 33480
FLOOD ZONE: X500 (FIRM 120220-12099C0583F 10/05/2017)
DESCRIPTION: The east 10 feet of lot 8 and the west 85 feet of lot 9, plat of Cocoonut Grove, according to the plat thereof, as recorded in Plat Book 18, page 24, of the Public Records of Palm Beach County, Florida.

BOUNDARY SURVEY

This survey is not valid without embossed surveyor's seal and/or an authenticated electronic signature and authenticated electronic seal.

Registered Land Surveyor, Florida Certificate No. MICHAEL J. MILLER #4034

CRD. FILE Y221296



Town of Palm Beach

Planning Zoning and Building
360 S County Rd
Palm Beach, FL 33480
www.townofpalmbeach.com

Line #	Zoning Legend			
1	Property Address:	311 PENDLETON LANE		
2	Zoning District:	R-B LOW DENSITY RESIDENTIAL		
3	Structure Type:	TWO - STORY, SINGLE FAMILY HOME		
4		Required/Allowed	Existing	Proposed
5	Lot Size (sq ft)	10,000 SQ.FT.	12,284.93 SQ.FT.	12,284.93 SQ.FT.
6	Lot Depth	100.00'	129.30'/129.33'	129.30'/129.33'
7	Lot Width	100.00'	95.00'	95.00'
8	Lot Coverage (Sq Ft and %)	40%(1)-30%(2)	2,999.66(24.42%)	2,999.66(24.42%)
9	Enclosed Square Footage (Basement, 1st Fl, 2nd Fl., Accesory Structures, etc)	NA	5,793 SQ.FT.	5,793 SQ.FT.
10	Cubic Content Ratio (CCR) (R-B ONLY)	4.15	4.32	4.32
11	*Front Yard Setback (Ft.)	25'(1)-35'(2)	28.60'	28.60'
12	* Side Yard Setback (1st Story) (Ft.)	12.50'(W+E)	NA	NA
13	* Side Yard Setback (2nd Story) (Ft.)	15.00'(W+E)	6.1' W-22.9' E	6.1' W-22.9' E
14	*Rear Yard Setback (Ft.)	10'(1)-15'(2)	14.80'	14.8'
15	Angle of Vision (Deg.)	100	87	87
16	Building Height (Ft.)	14'(1)-22'(2)	19.00'	19'
17	Overall Building Height (Ft.)	22'(1)-30'(2)	25.25'	25.25'
18	Crown of Road (COR) (NAVD)	NA	7.39'	NOT CHANGE
19	Max. Amount of Fill Added to Site (Ft.)	NA	NA	NA
20	Finished Floor Elev. (FFE)(NAVD)	7.00' MINIMUM	9.44 NAVD	9.44 NAVD
21	Zero Datum for point of meas. (NAVD)	7.00' MINIMUM	7.00'	7.00'
22	FEMA Flood Zone Designation	NA	X	X
23	Base Flood Elevation (BFE)(NAVD)		7.00'	7.00'
24	Landscape Open Space (LOS) (Sq Ft and %)	5,528.22(45.00%)	6,181.66(50.32%)	5,601.07(45.59%)
25	Perimeter LOS (Sq Ft and %)	2,764.11(50.00%)	3,348.37(60.57%)	3,132.89(56.67%)
26	Front Yard LOS (Sq Ft and %)	950.00(40.00%)	1,843.41(77.62%)	1,066.98(44.93%)
27	**Native Plant Species %	Please refer to separate landscape legend.		


* Indicate each yard area with cardinal direction (N,S,E,W)

If value is not applicable, enter N/A

** Provide Native plant species calculation per category as required by Ord. 24-2021 on separate table

If value is not changing, enter N/C


CUBIC CONTENT RATIO (CCR)

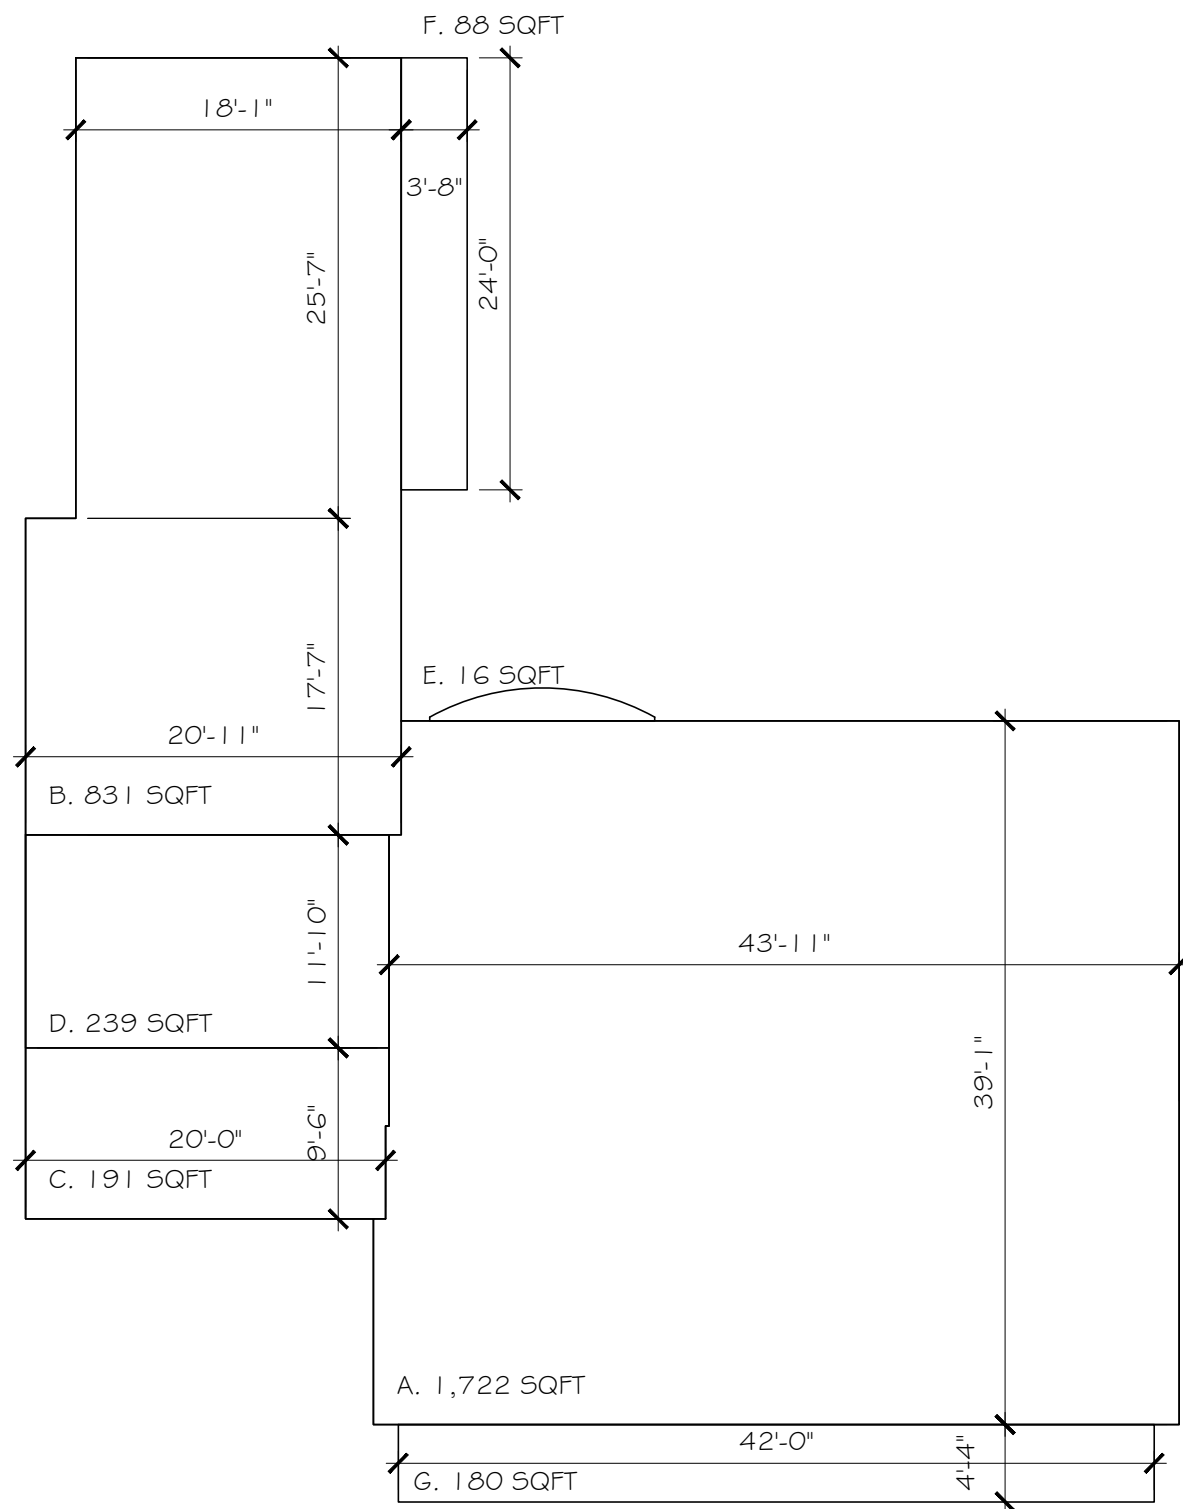

TWO STORY HOME
1,722 SQ. FT. @ 19.0' = 32,718 CU. FT.
831 SQ. FT. @ 17.66' = 14,675.46 CU. FT.
ABOVE GARAGE
239 SQ. FT. @ 7.5' = 1,792.5 CU. FT.
GARAGE
430 SQ. FT. @ 9.00' = 3,870 CU. FT.
BAY WINDOW
16 SQ. FT. @ 8.00' = 128 CU. FT.
53,183.96 CU. FT.

TOTAL CUBIC FEET = 53,183.96 CU. FT. / 12,284.93 SQ. FT. = 4.32 CCR
MAX ALLOWABLE CCR: 3.50 + [(60,000-12,284.93) / 50,000 x 0.5] = 3.97 CCR
MAX ALLOWABLE CUBIC FEET: 3.97 X 12,284.93 = 48,771.17 CU. FT.
48,771.17 CU. FT. MAX - 53,183.96 CU. FT. = -4,412.79 EXCESS

BALCONIES
88 SQ. FT. @ 7.50' = 660 CU. FT.
180 SQ. FT. @ 9.00' = 1,620 CU. FT.
2,280.00 CU. FT.
5% OF HOUSE CU. FT. (48,771.17 CU. FT.) = 2,438.55 CU. FT. MAX
2,438.55 CU. FT. MAX - 2,280 CU. FT. = 158.55 CU. FT. LOGGIA REMAINING

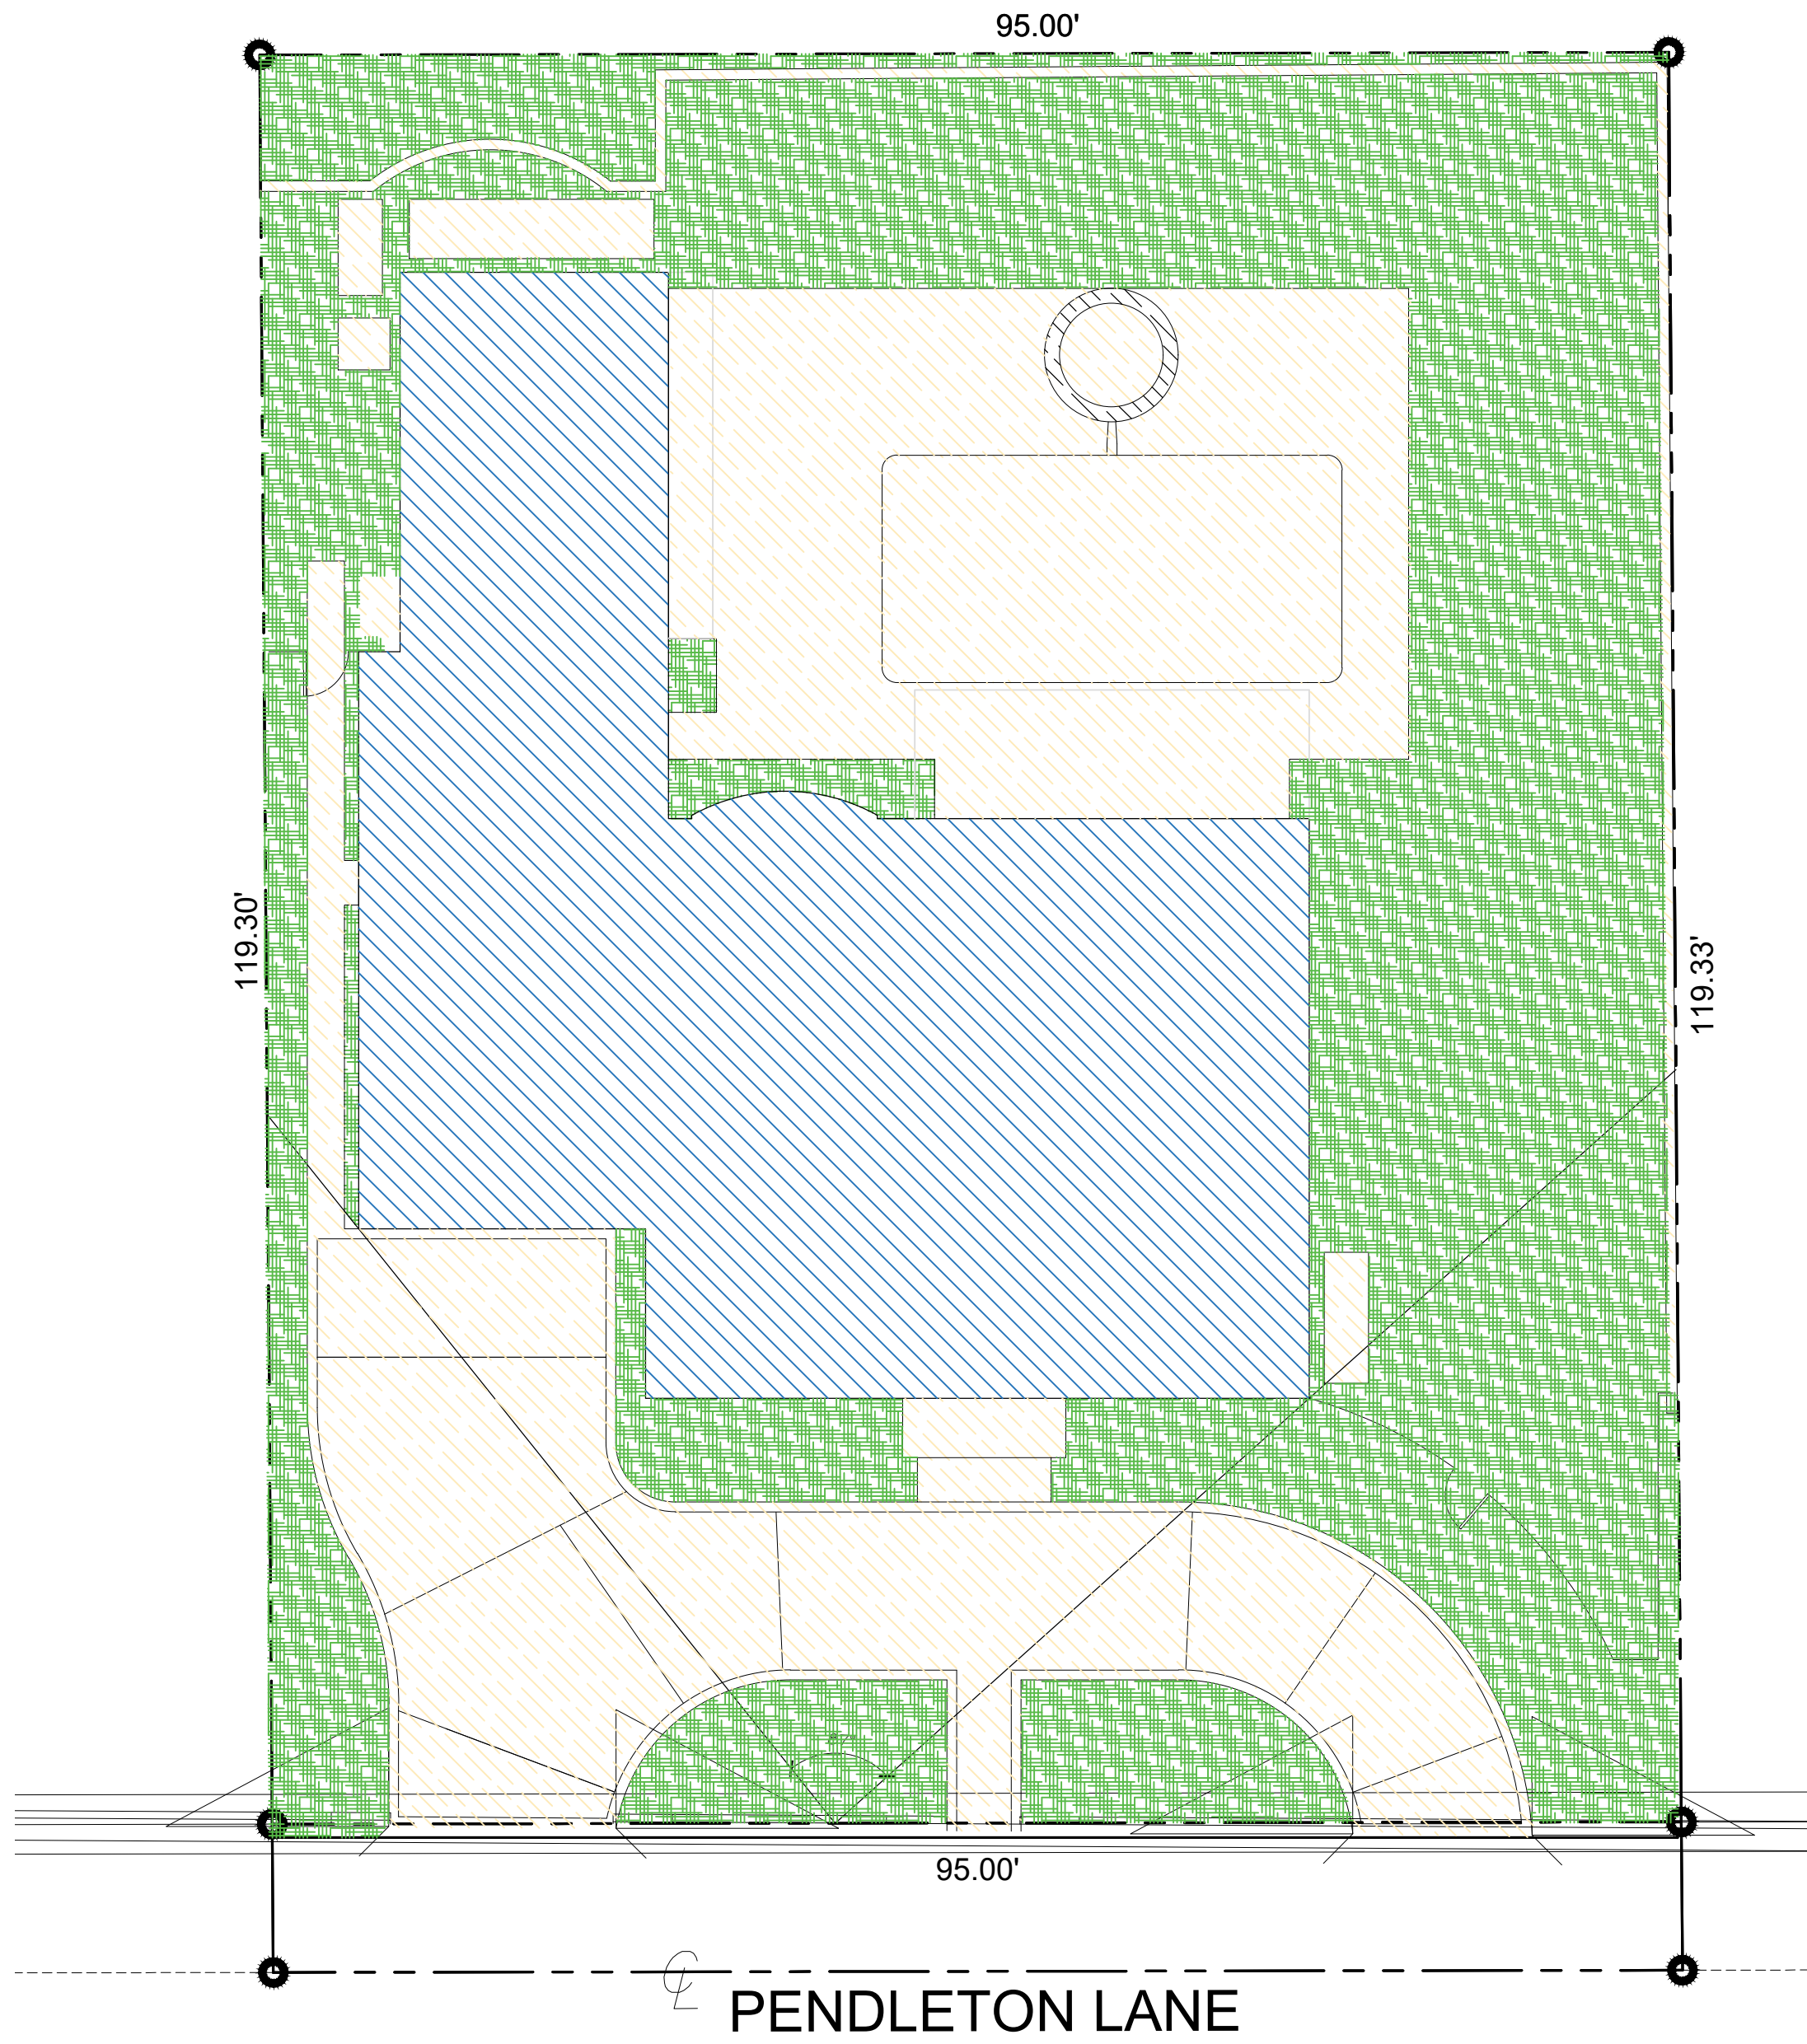

LOT COVERAGE	2,999.66 SQ. FT.	(24.42%)
OPEN SPACE	5,601.07 SQ. FT.	(45.59%)
HARDSCAPE	3,684.20 SQ. FT.	(29.99%)
TOTAL	12,284.93 SQ. FT.	(100.00%)

PROPOSED SITE PLAN

SCALE: N.T.S.



LOT COVERAGE	2,999.66 SQ. FT.	(24.42%)
OPEN SPACE	6,181.66 SQ. FT.	(50.32%)
HARDSCAPE	3,755.60 SQ. FT.	(30.57%)
TOTAL	12,284.93 SQ. FT.	(100.00%)

EXISTING SITE PLAN

SCALE: N.T.S.



ZONIONG DIAGRAMS

SCALE: N.T.S.



CONSULTANT:

PROPOSED RENOVATIONS OF RESIDENCE FOR:
KEMPIN RESIDENCE
311 PENDLETON LANE
PALM BEACH, FLORIDA 33480

A.A. #001345
A.R. #10,181

REVISIONS:

△
△
△
△
△

SHEET NUMBER:
5
ISSUE DATE: 01-05-23
JOB #: ARC-23-003

SKA
SKA ARCHITECT + PLANNER
OFFICE 561-655-1116 FAX 561-832-7828
249 PERMAN AVE, SUITE F-2, PALM BEACH, FL 33480



VICINITY LOCATION MAP

SCALE: N.T.S.




CONSULTANT:

PROPOSED RENOVATIONS OF RESIDENCE FOR:
KEMPIN RESIDENCE
311 PENDLETON LANE
PALM BEACH, FLORIDA 33480

A.A. #001345
A.R. #10,181

REVISIONS:
△
△
△
△
△

SHEET NUMBER:
6
ISSUE DATE: 01-05-23
JOB #: ARC-23-003

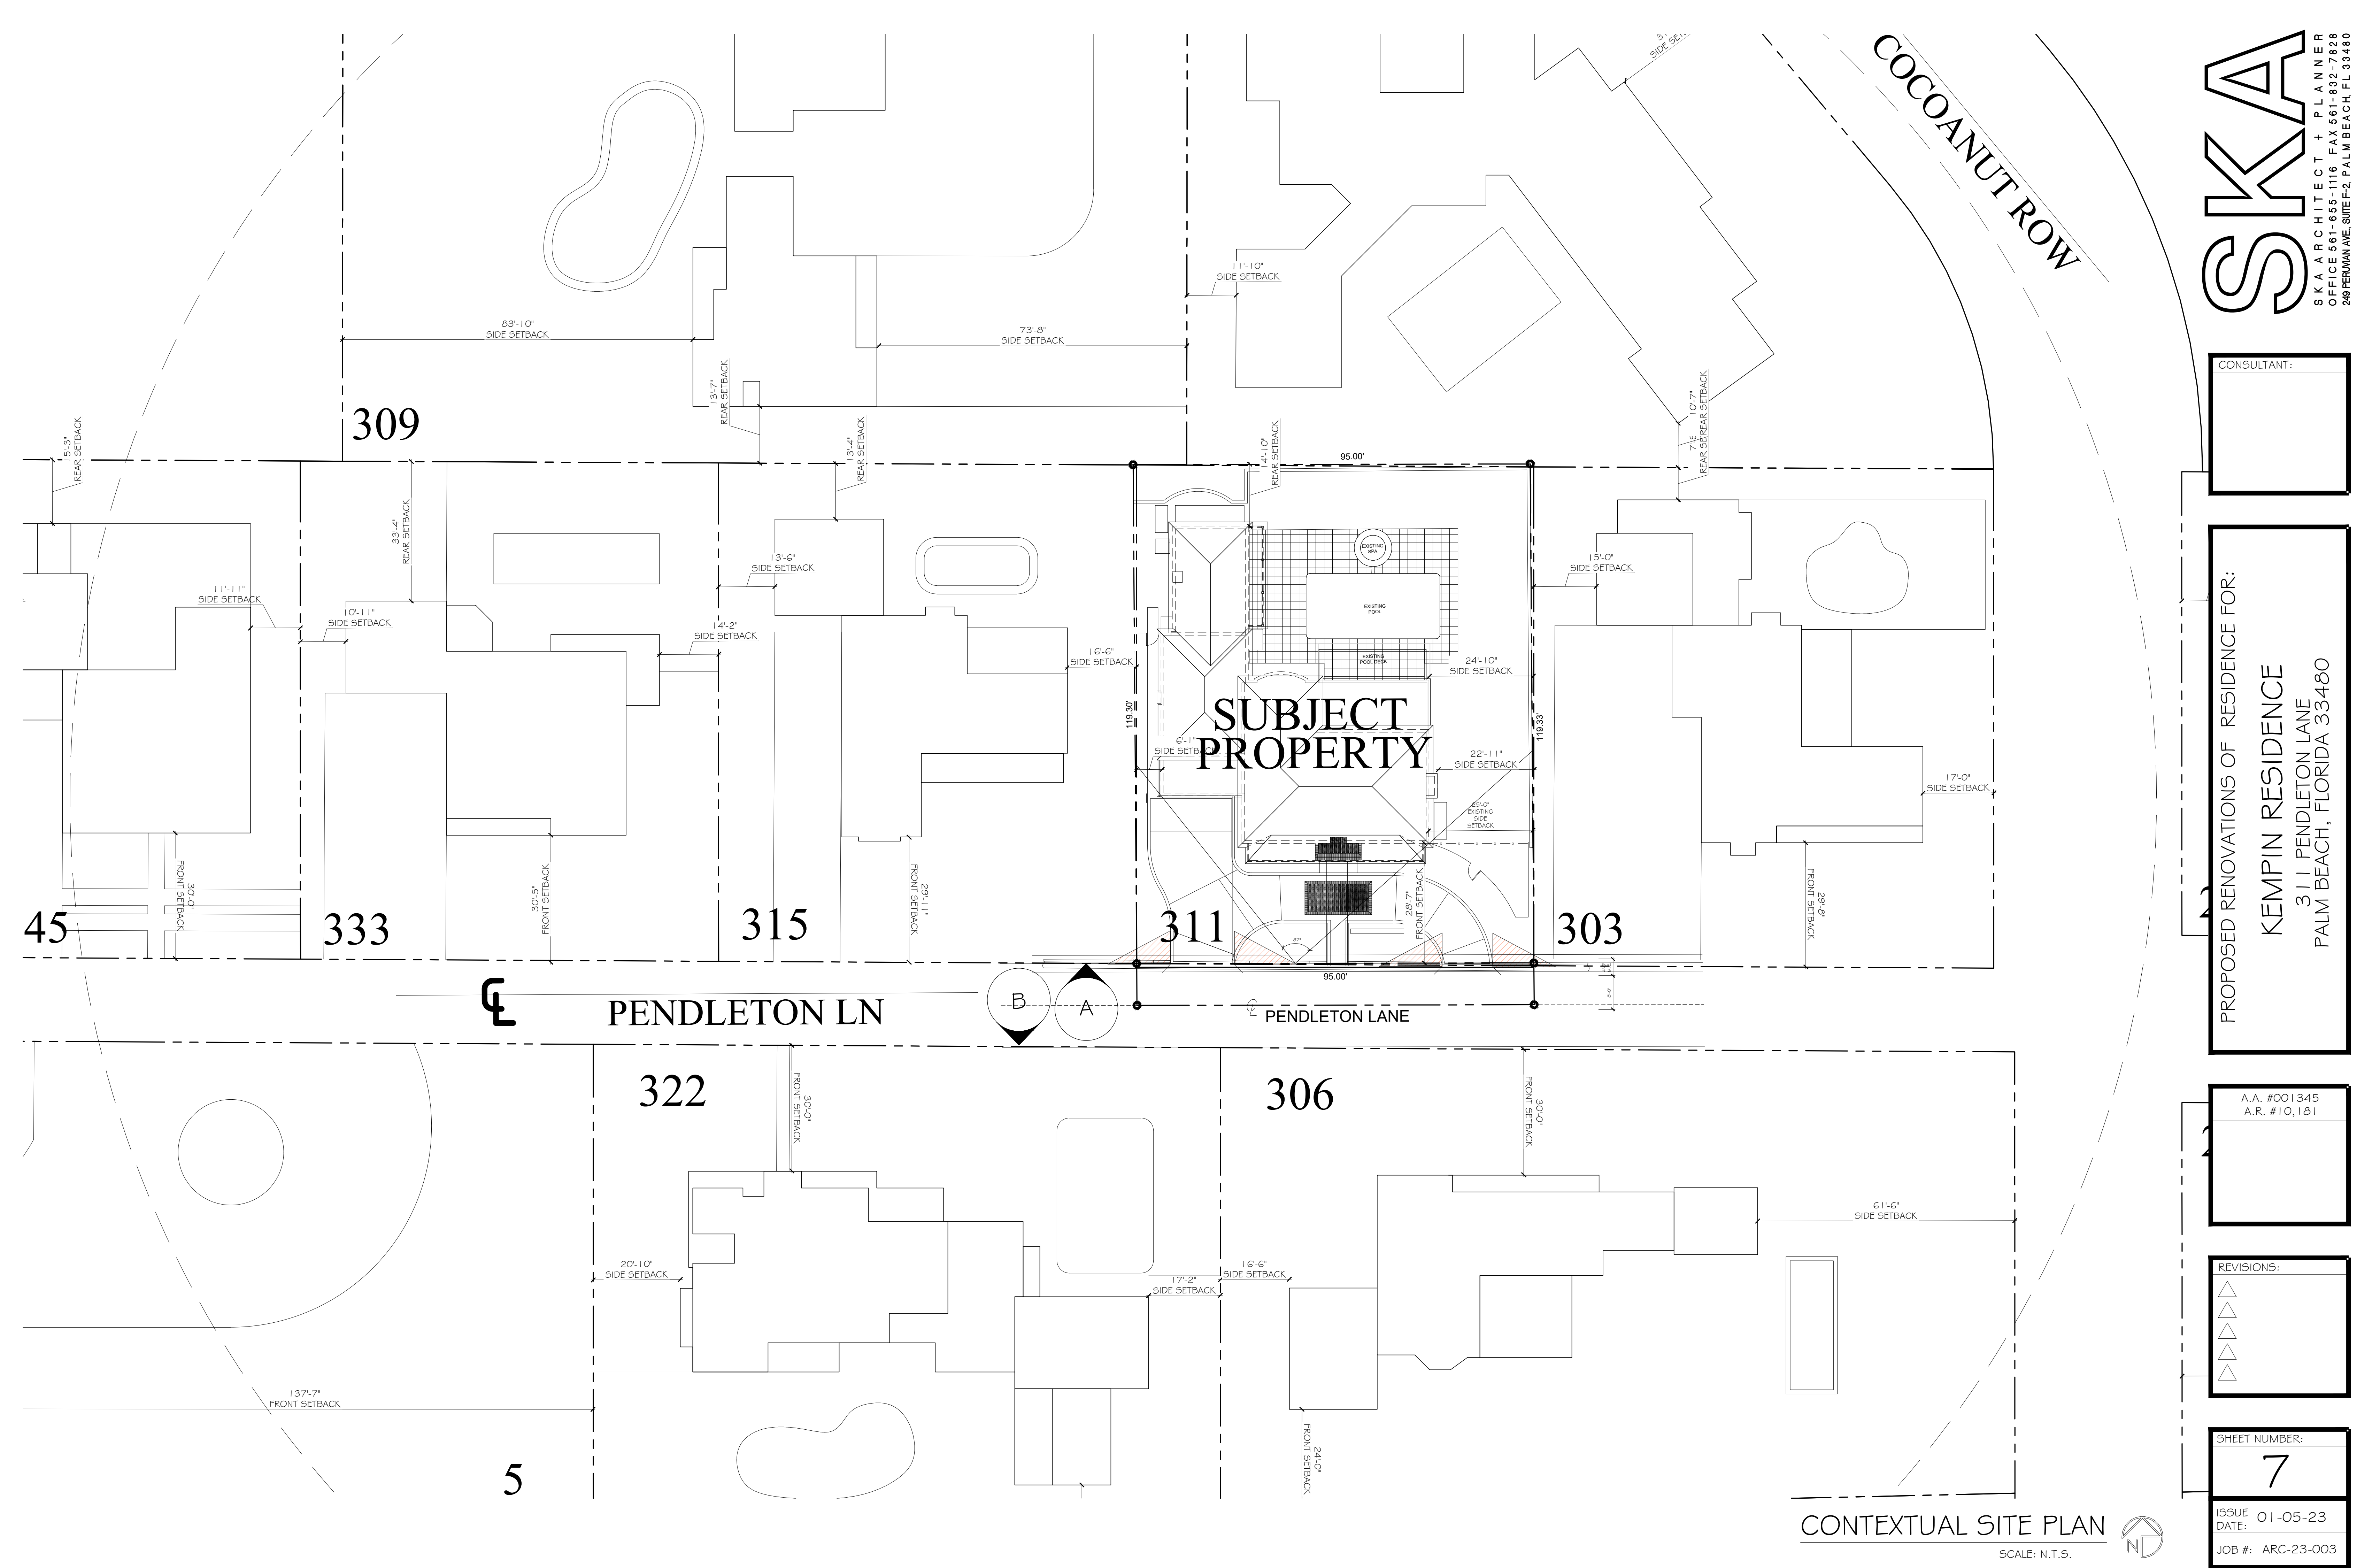

CONSULTANT:

PROPOSED RENOVATIONS OF RESIDENCE FOR:
KEMPIN RESIDENCE
311 PENDLETON LANE
PALM BEACH, FLORIDA 33480

A.A. #001345
A.R. #10,181

REVISIONS:

SHEET NUMBER:

7


ISSUE DATE: 01-05-23

JOB #: ARC-23-003



EXISTING SITE PLAN

SCALE: N.T.S.

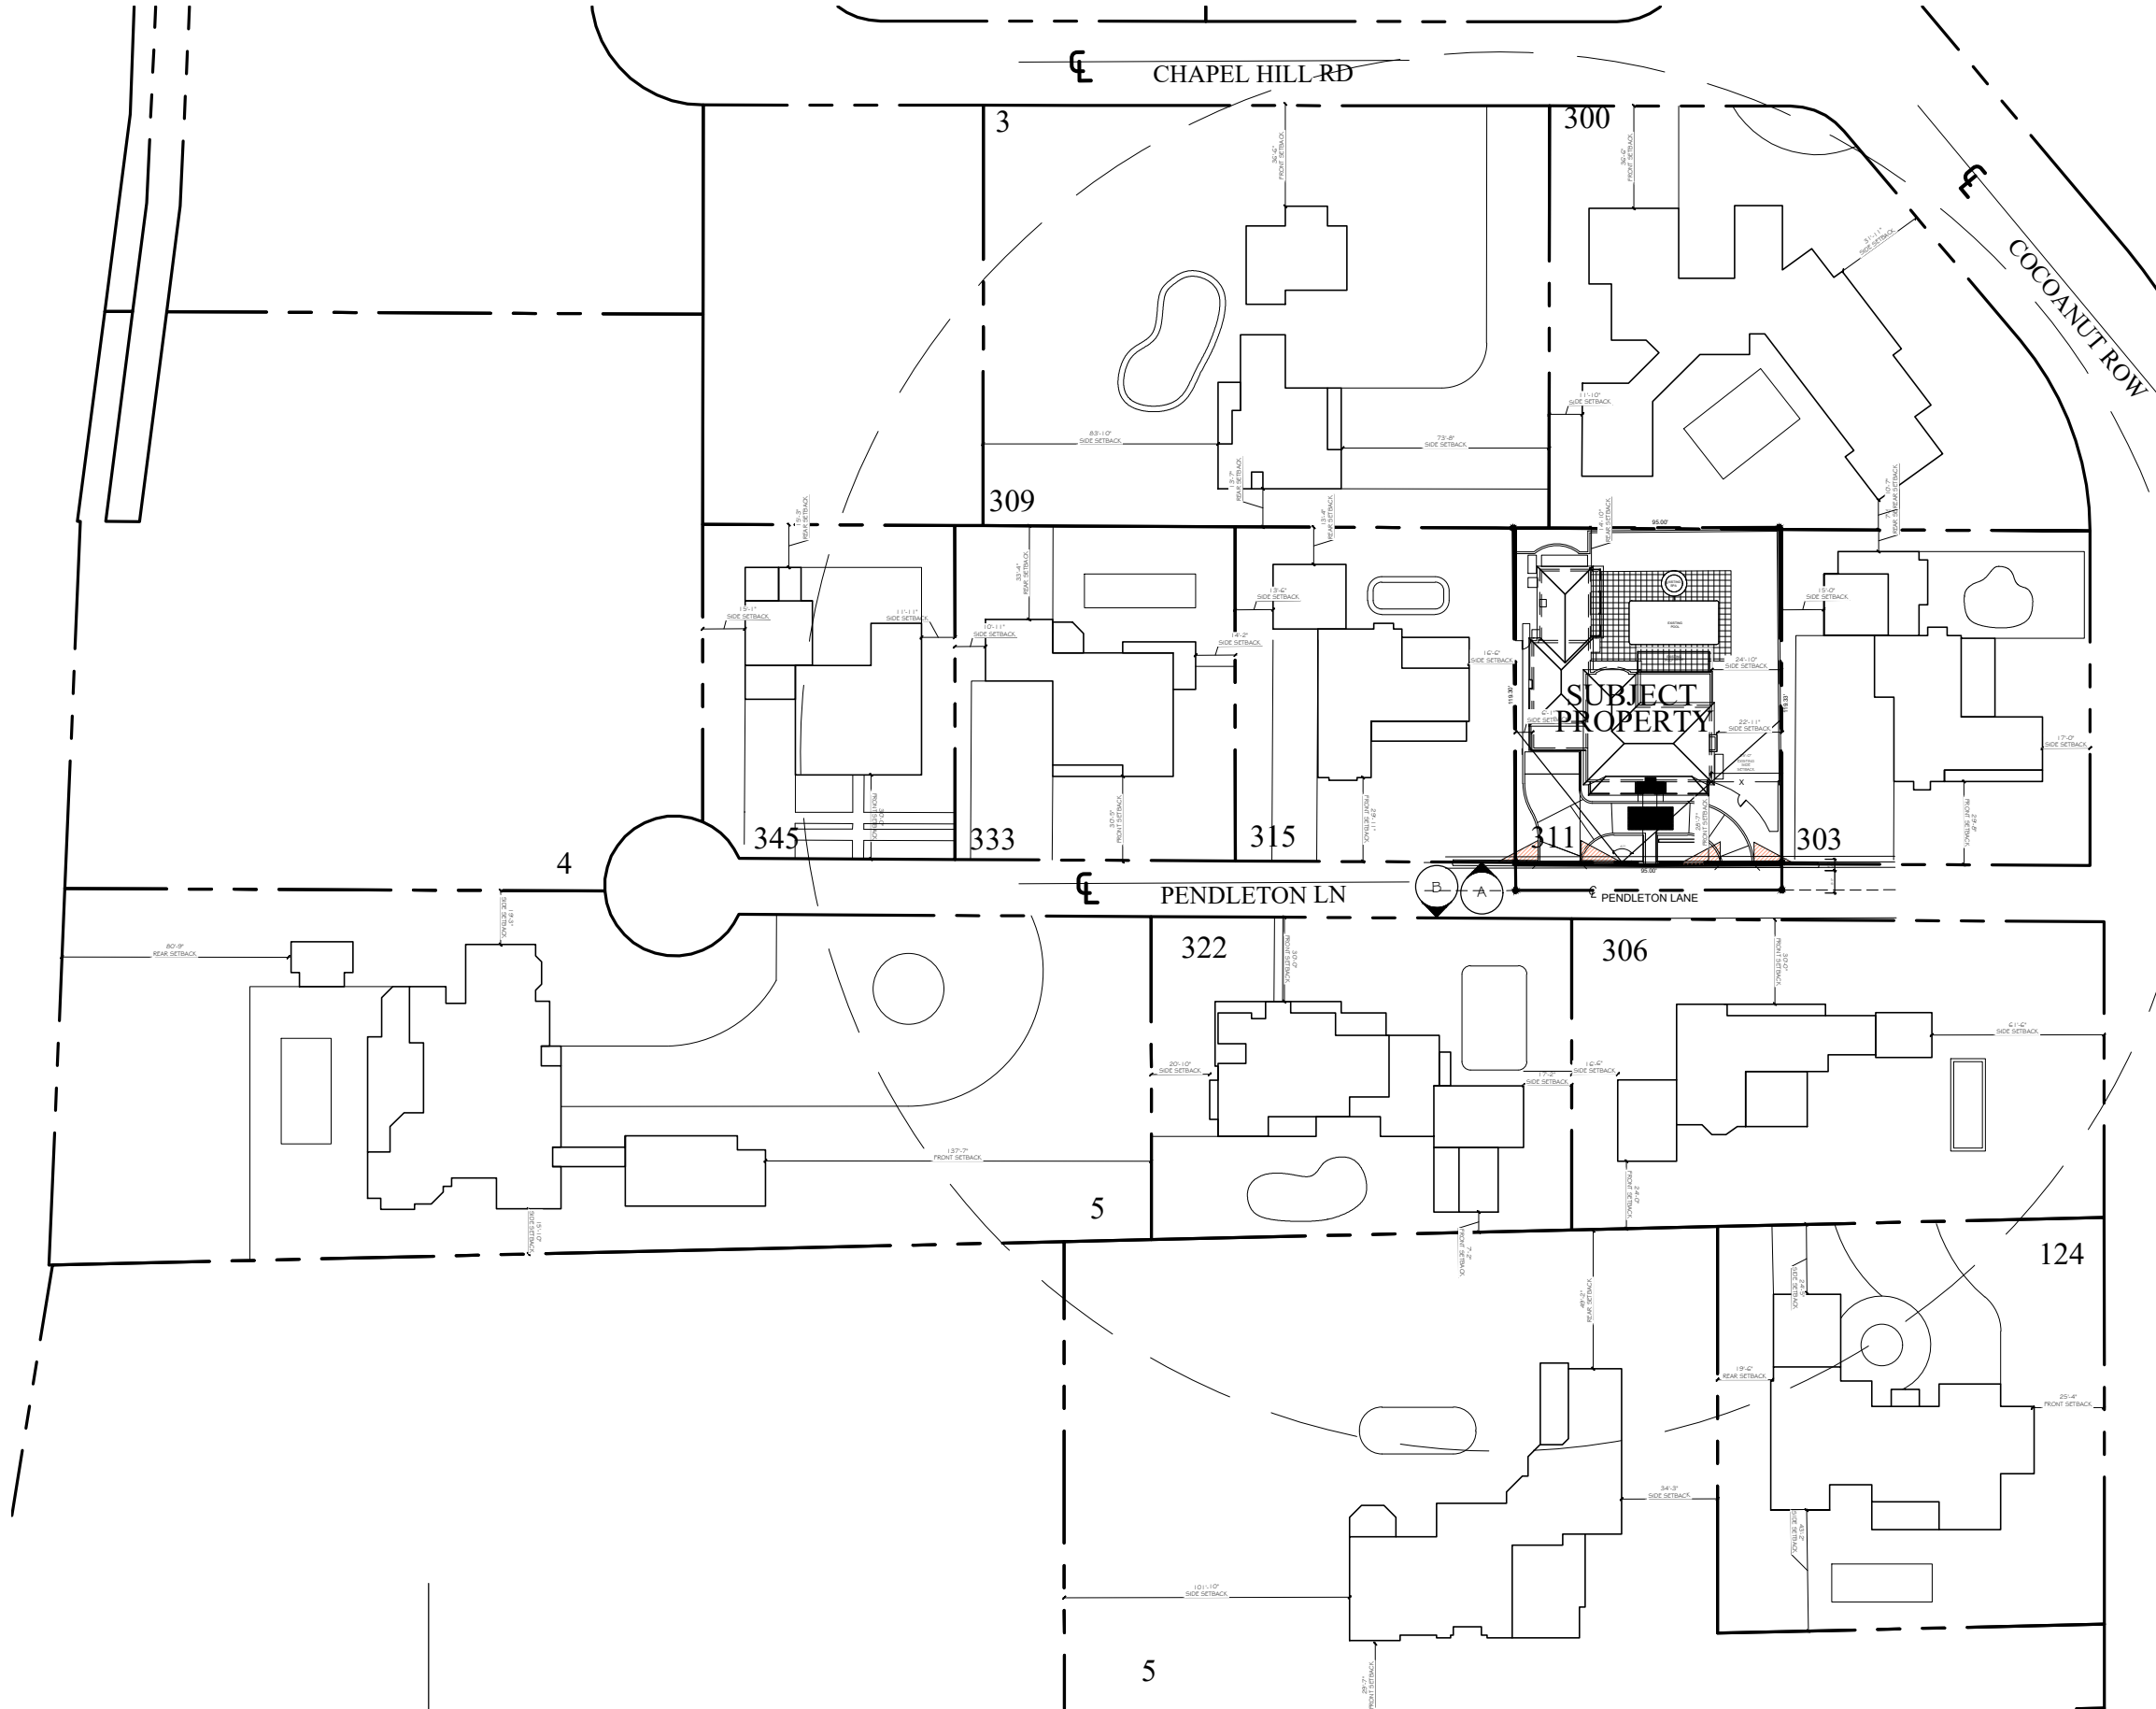

SITE PLAN

SCALE: N.T.S.



PROPOSED RENOVATIONS OF RESIDENCE FOR:

KEMPIN RESIDENCE
311 PENDLETON LANE
PALM BEACH, FLORIDA 33480

A.A. #001345
A.R. #10,181

REVISIONS:




SHEET NUMBER:

8



ISSUE DATE: 01-05-23

JOB #: ARC-23-003

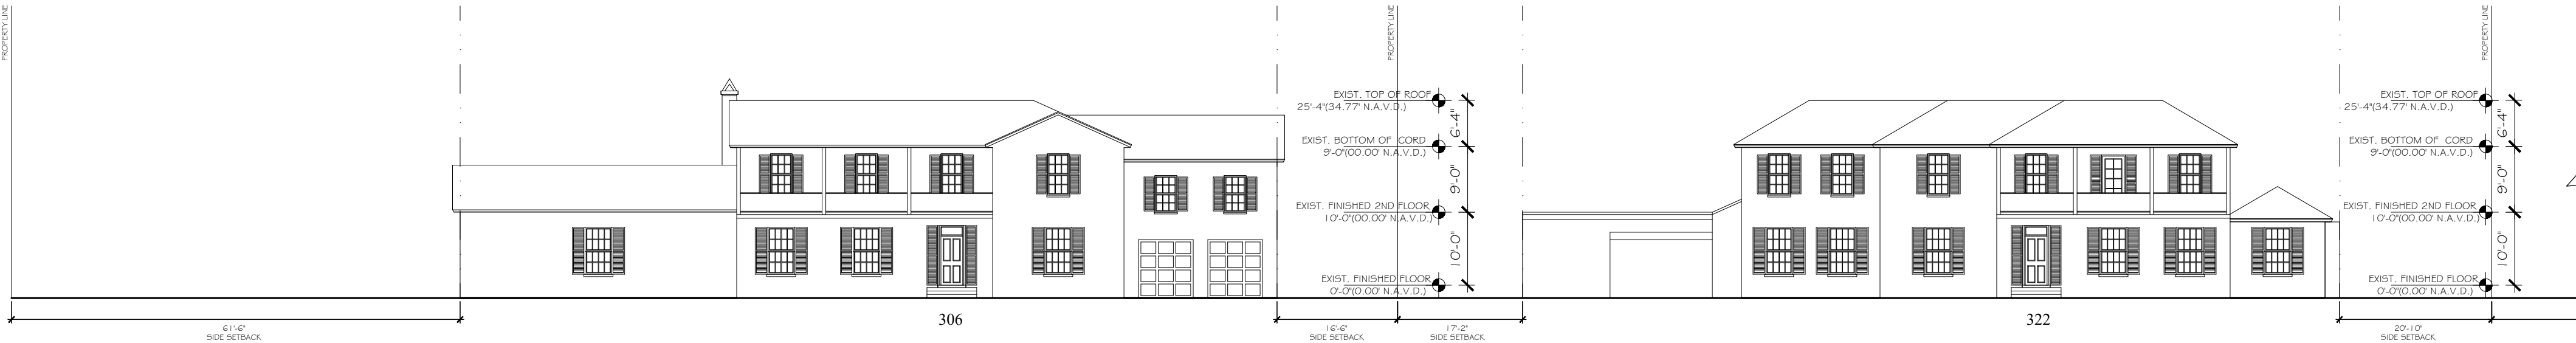

B. STREETSCAPE

SCALE: N.T.S.

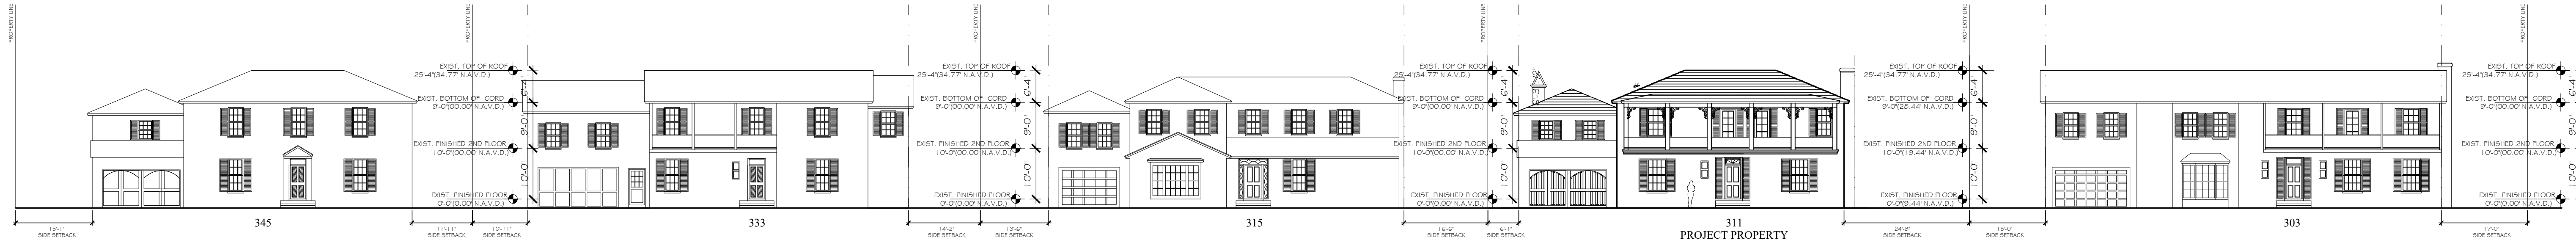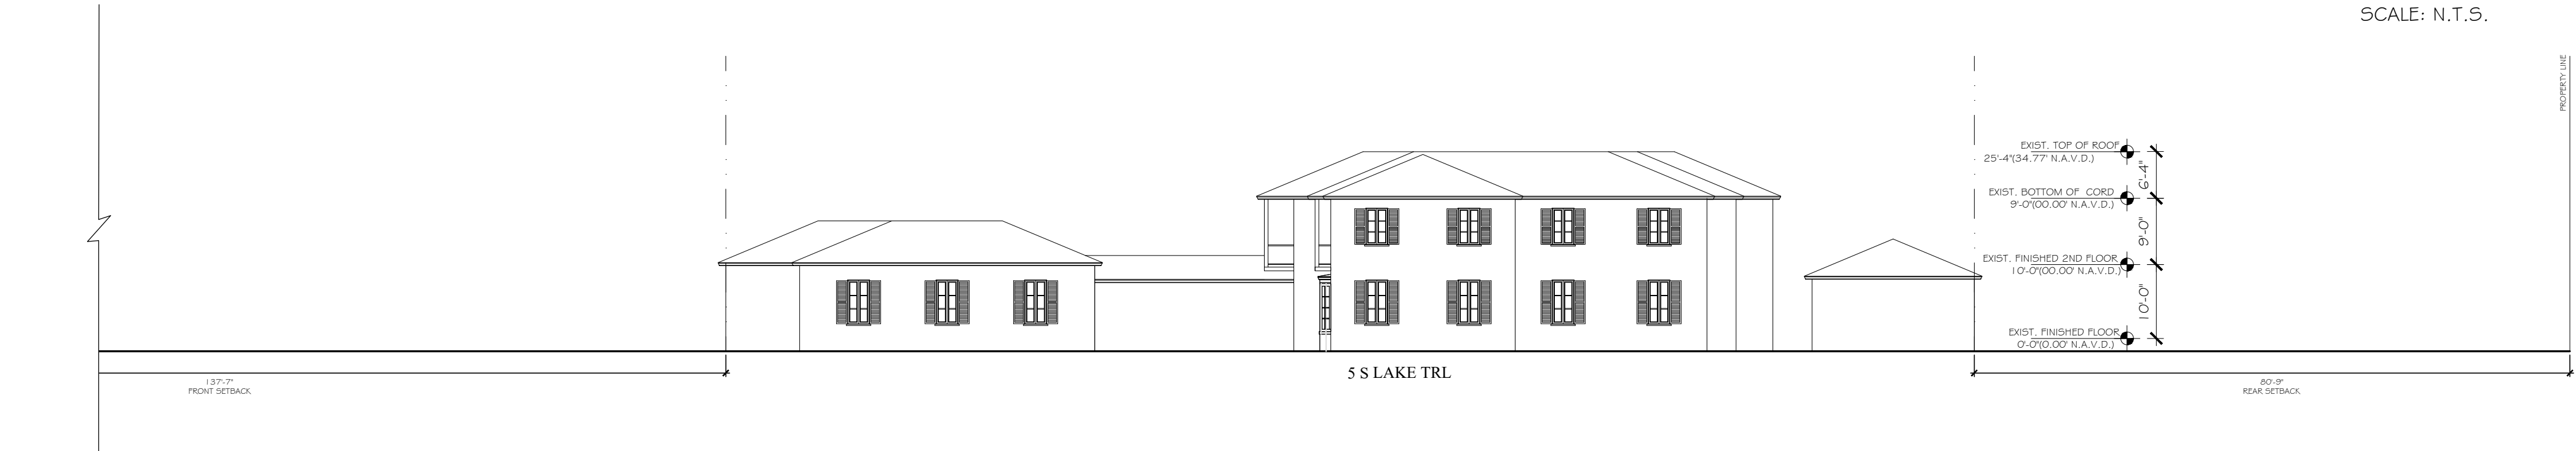

A. STREETSCAPE

SCALE: N.T.S.








































LOCATION MAP
SCALE: N.T.S.

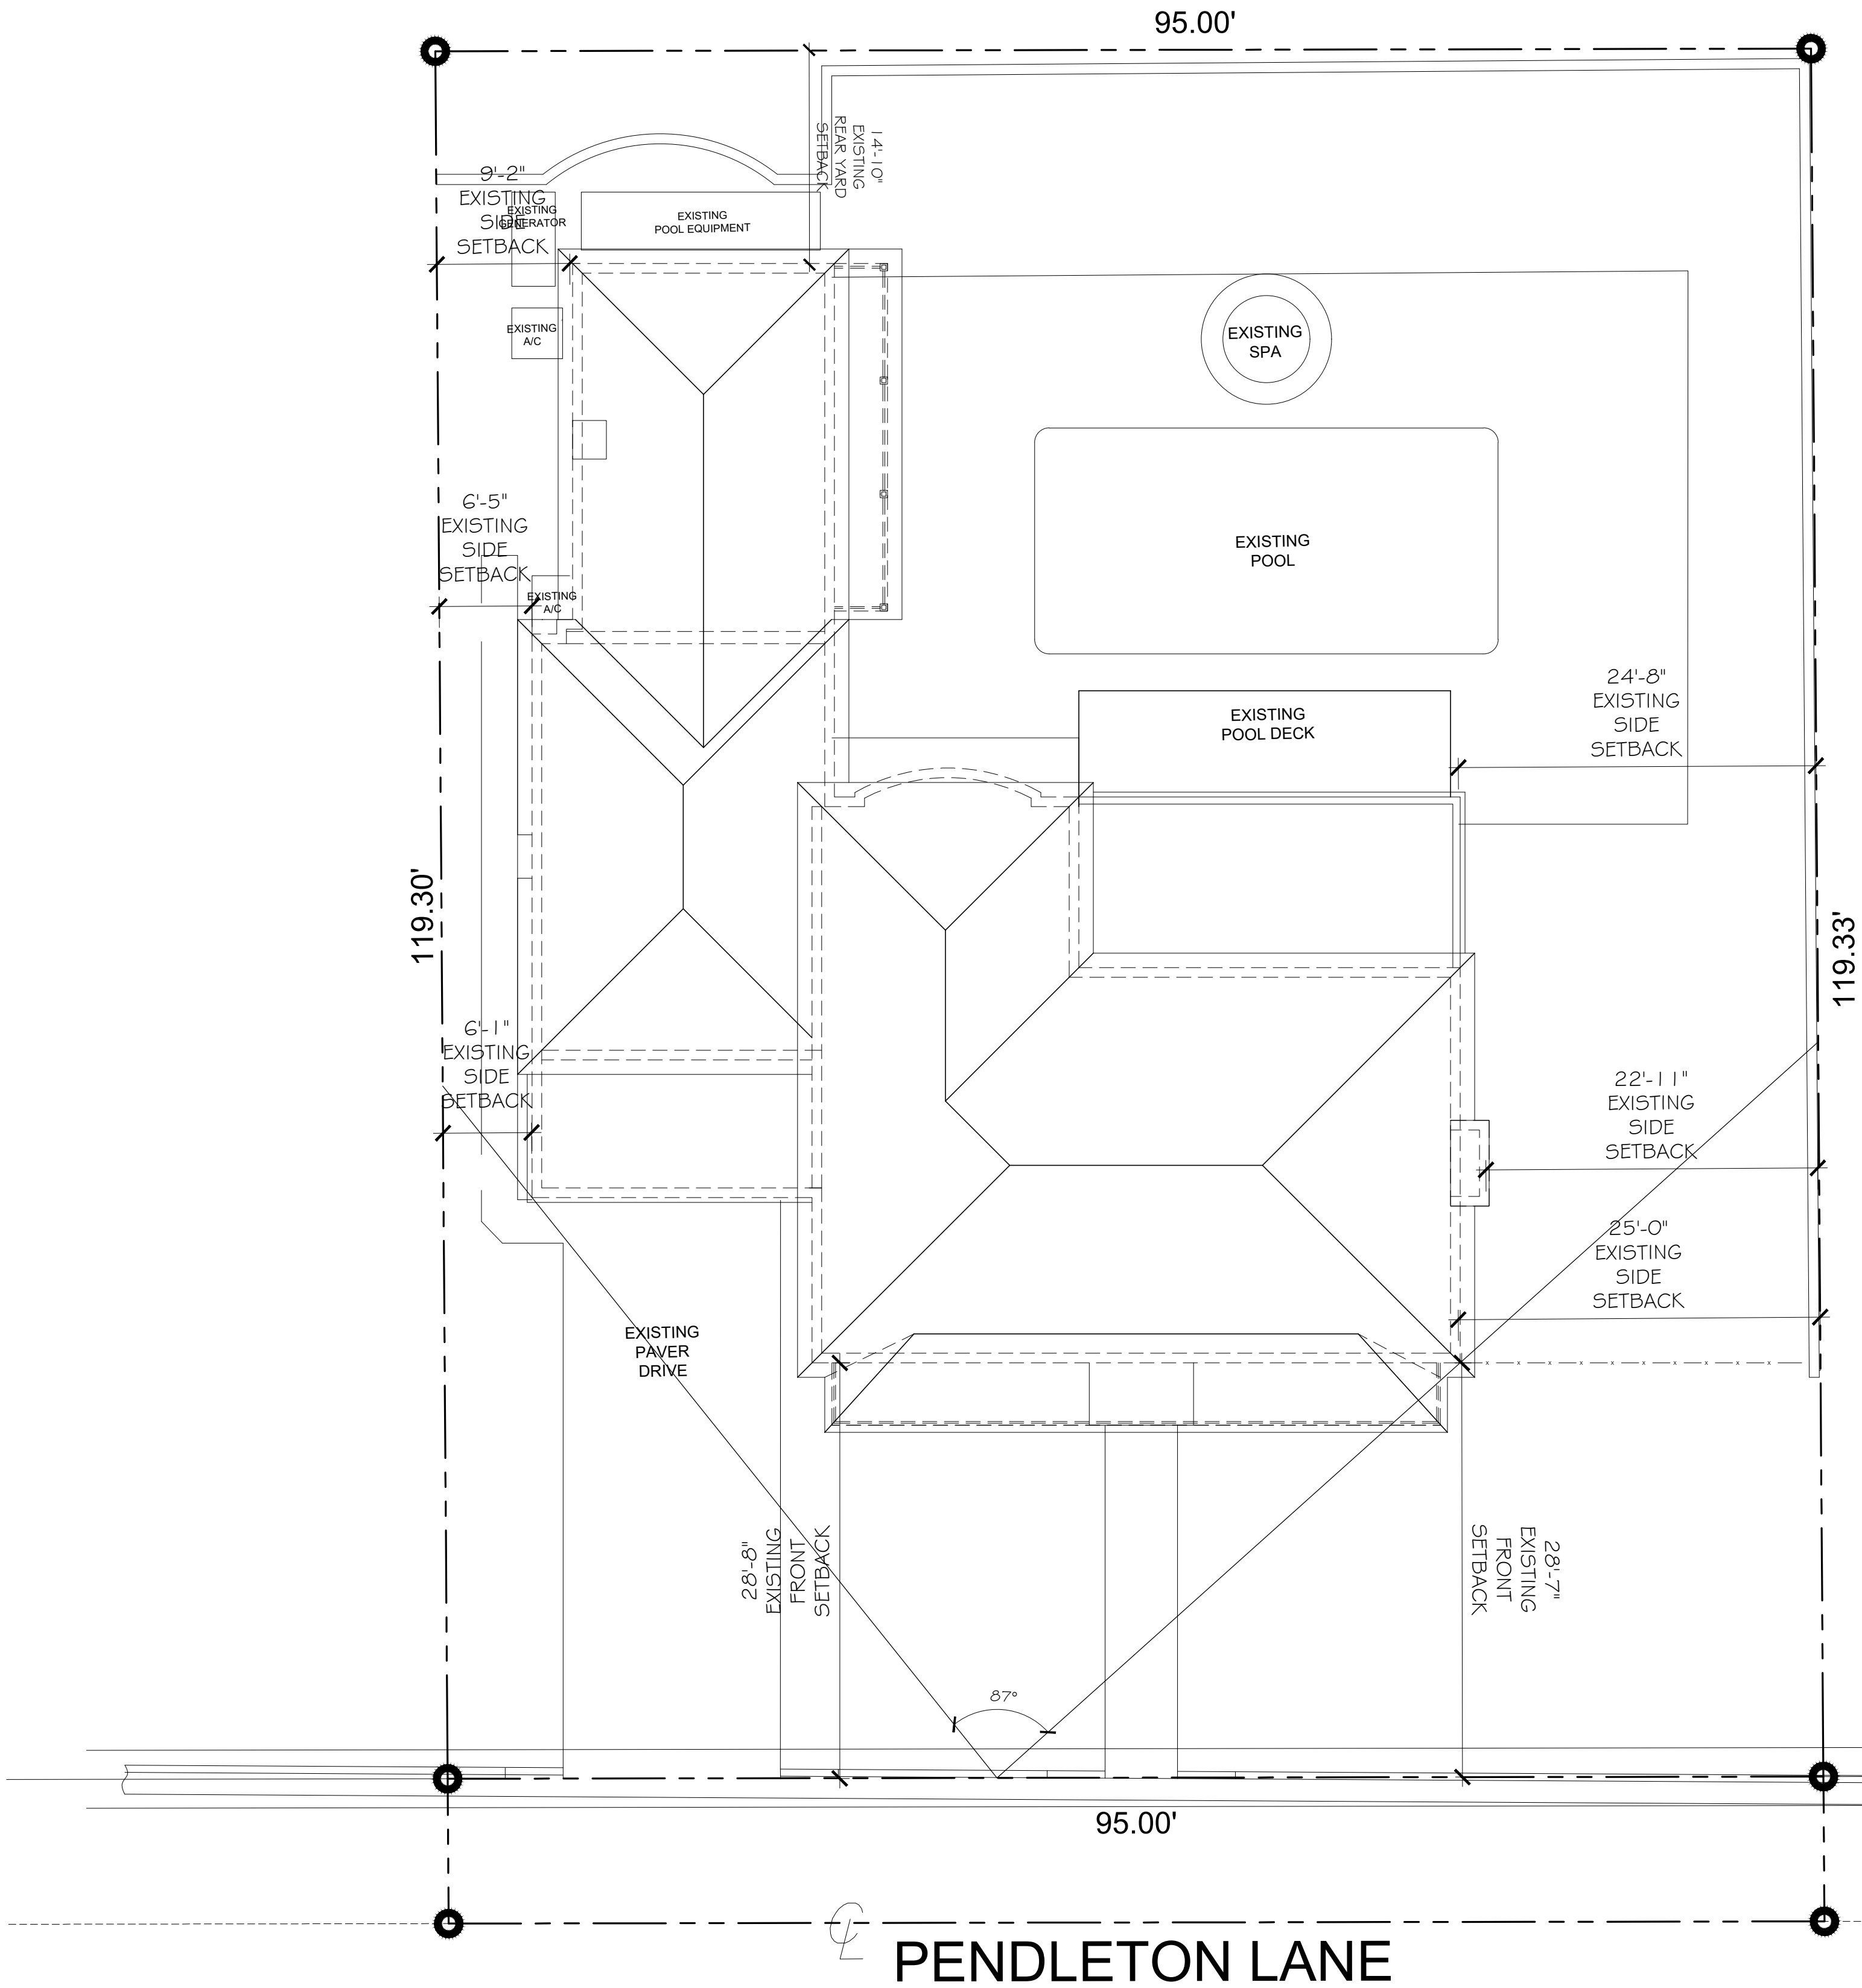

CONSULTANT:

PROPOSED RENOVATIONS OF RESIDENCE FOR:
KEMPIN RESIDENCE
311 PENDLETON LANE
PALM BEACH, FLORIDA 33480

A.A. #001345
A.R. #10,181

REVISIONS:

SHEET NUMBER:
27
ISSUE DATE: 01-05-23
JOB #: ARC-23-003

SKA
SKA ARCHITECT + PLANNER
OFFICE 561-655-1116 FAX 561-832-7828
249 PERMAN AVE, SUITE F-2, PALM BEACH, FL 33480


EXISTING SITE PLAN
SCALE: 1/8" = 1'-0"





LOCATION MAP

SCALE: N.T.S.

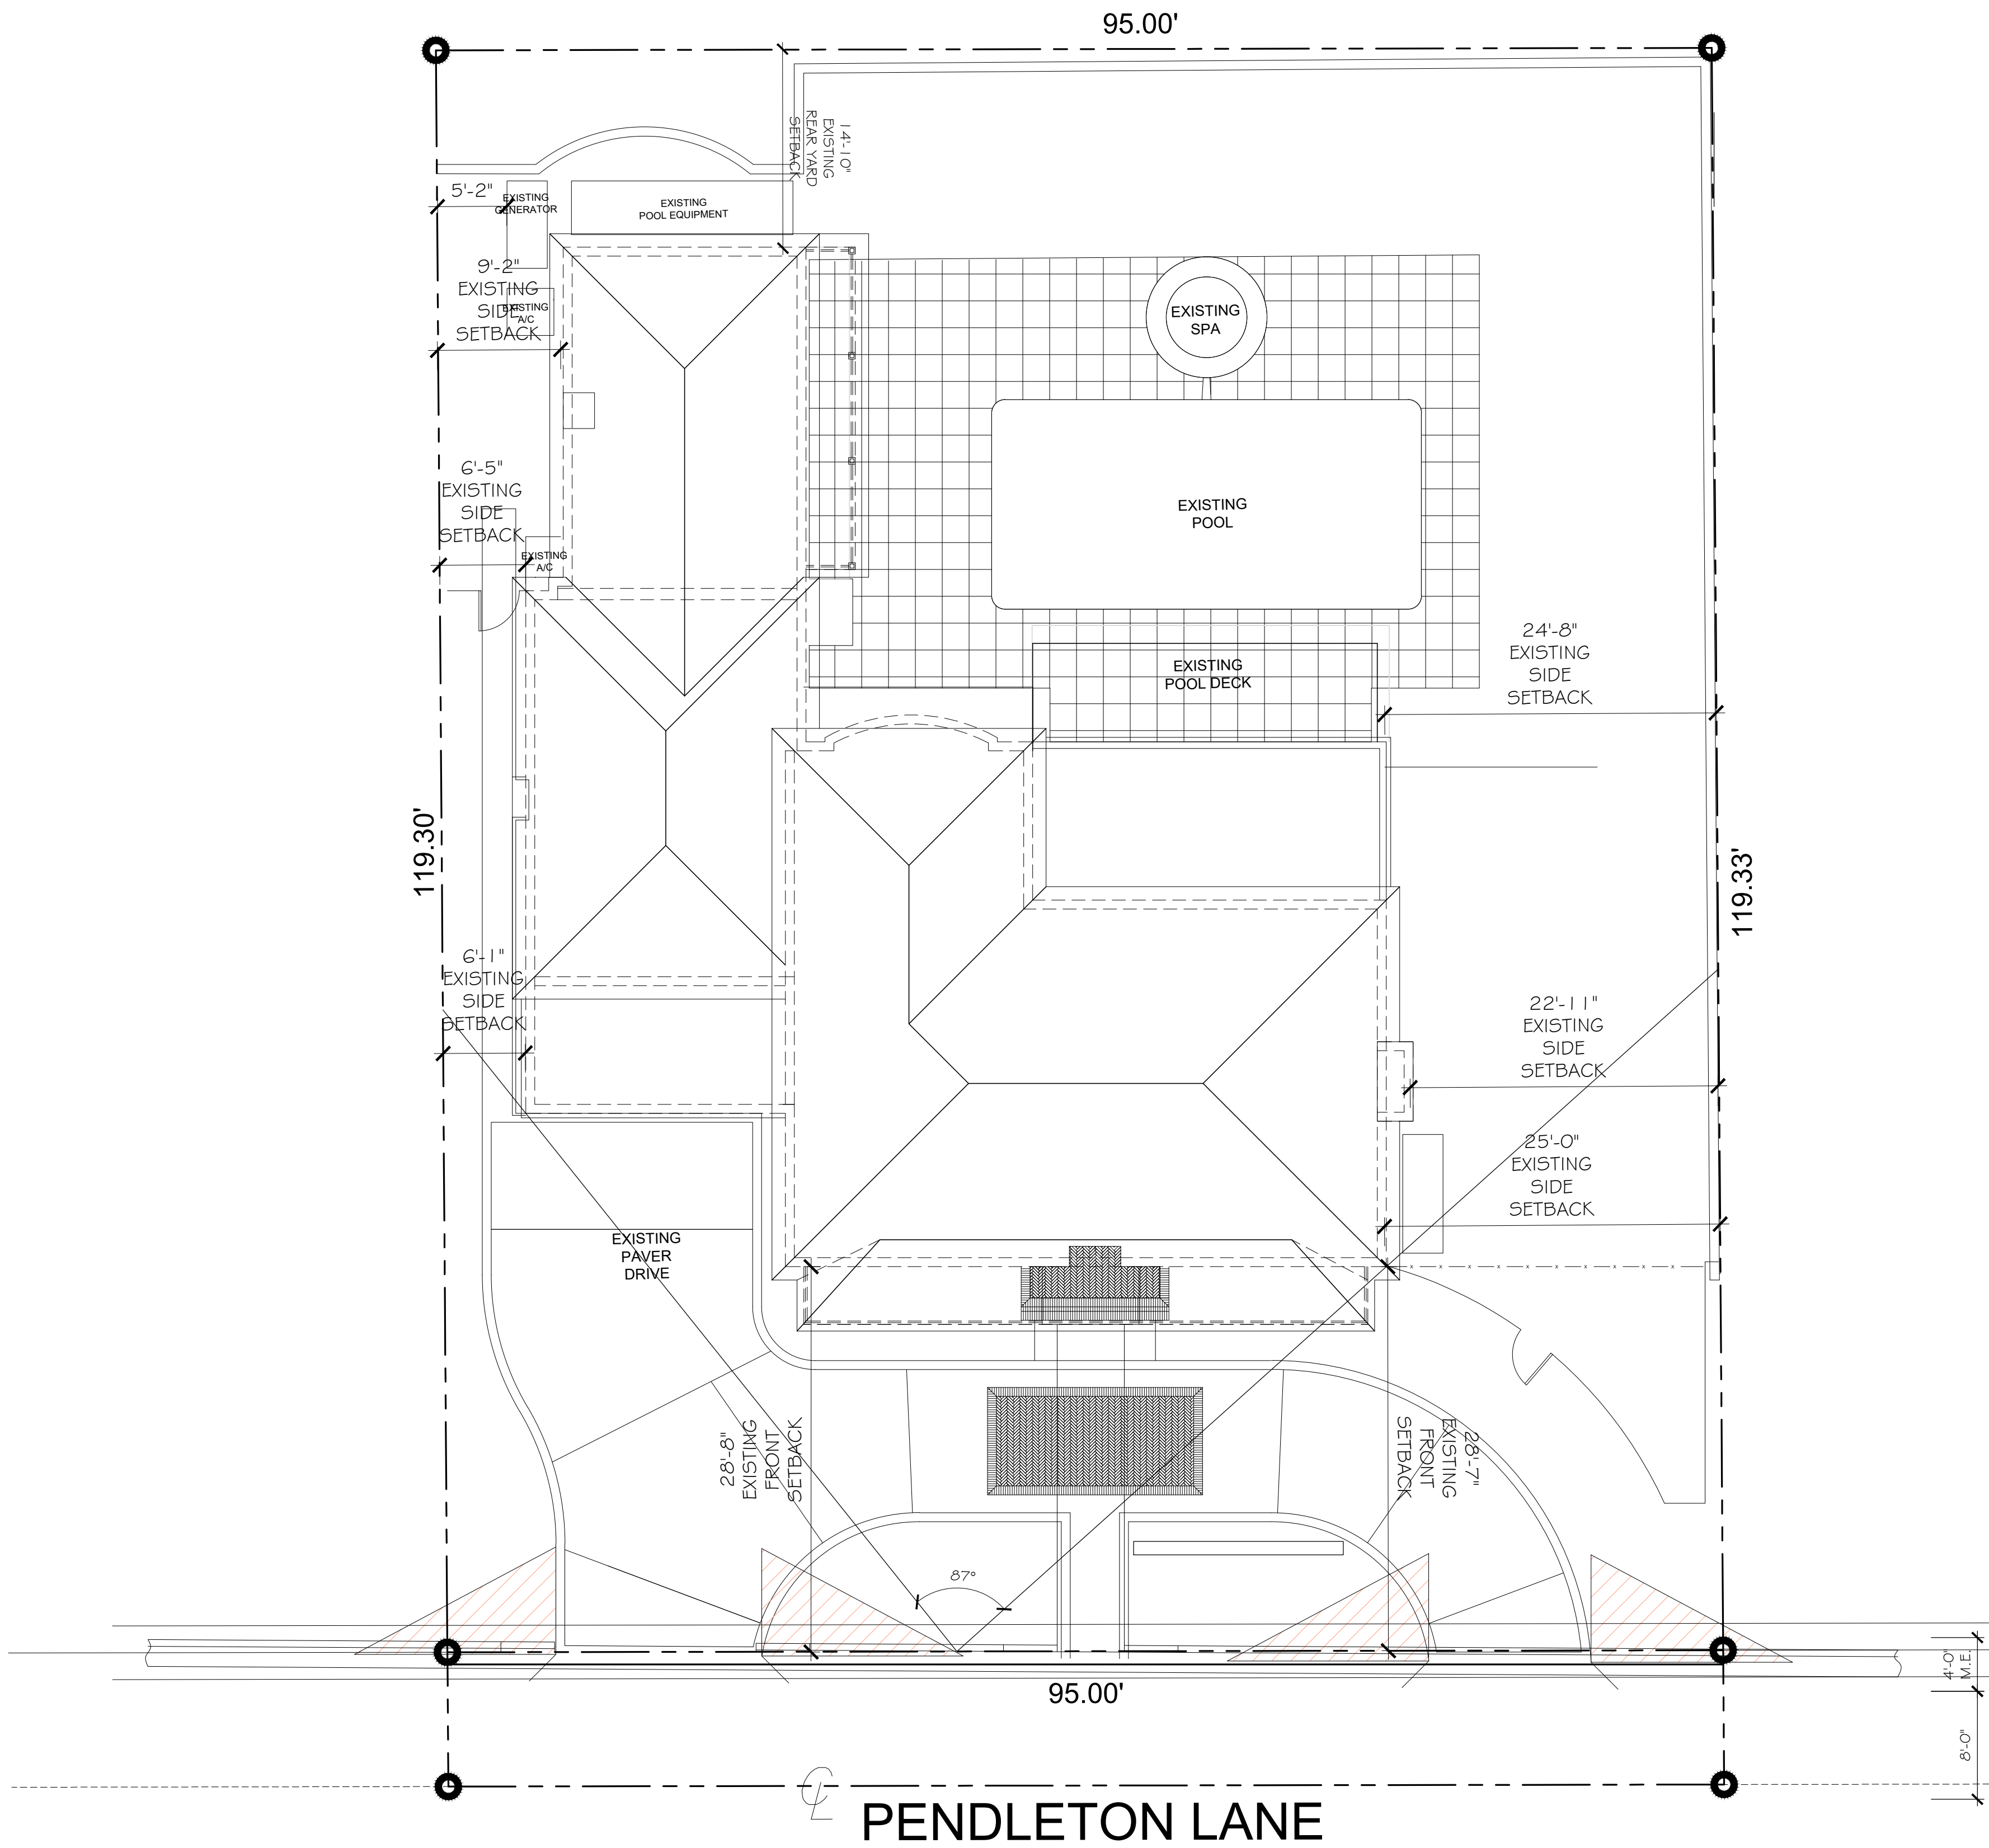


PROPOSED SITE PLAN

SCALE: 1/8" = 1'-0"





LOCATION MAP
SCALE: N.T.S.

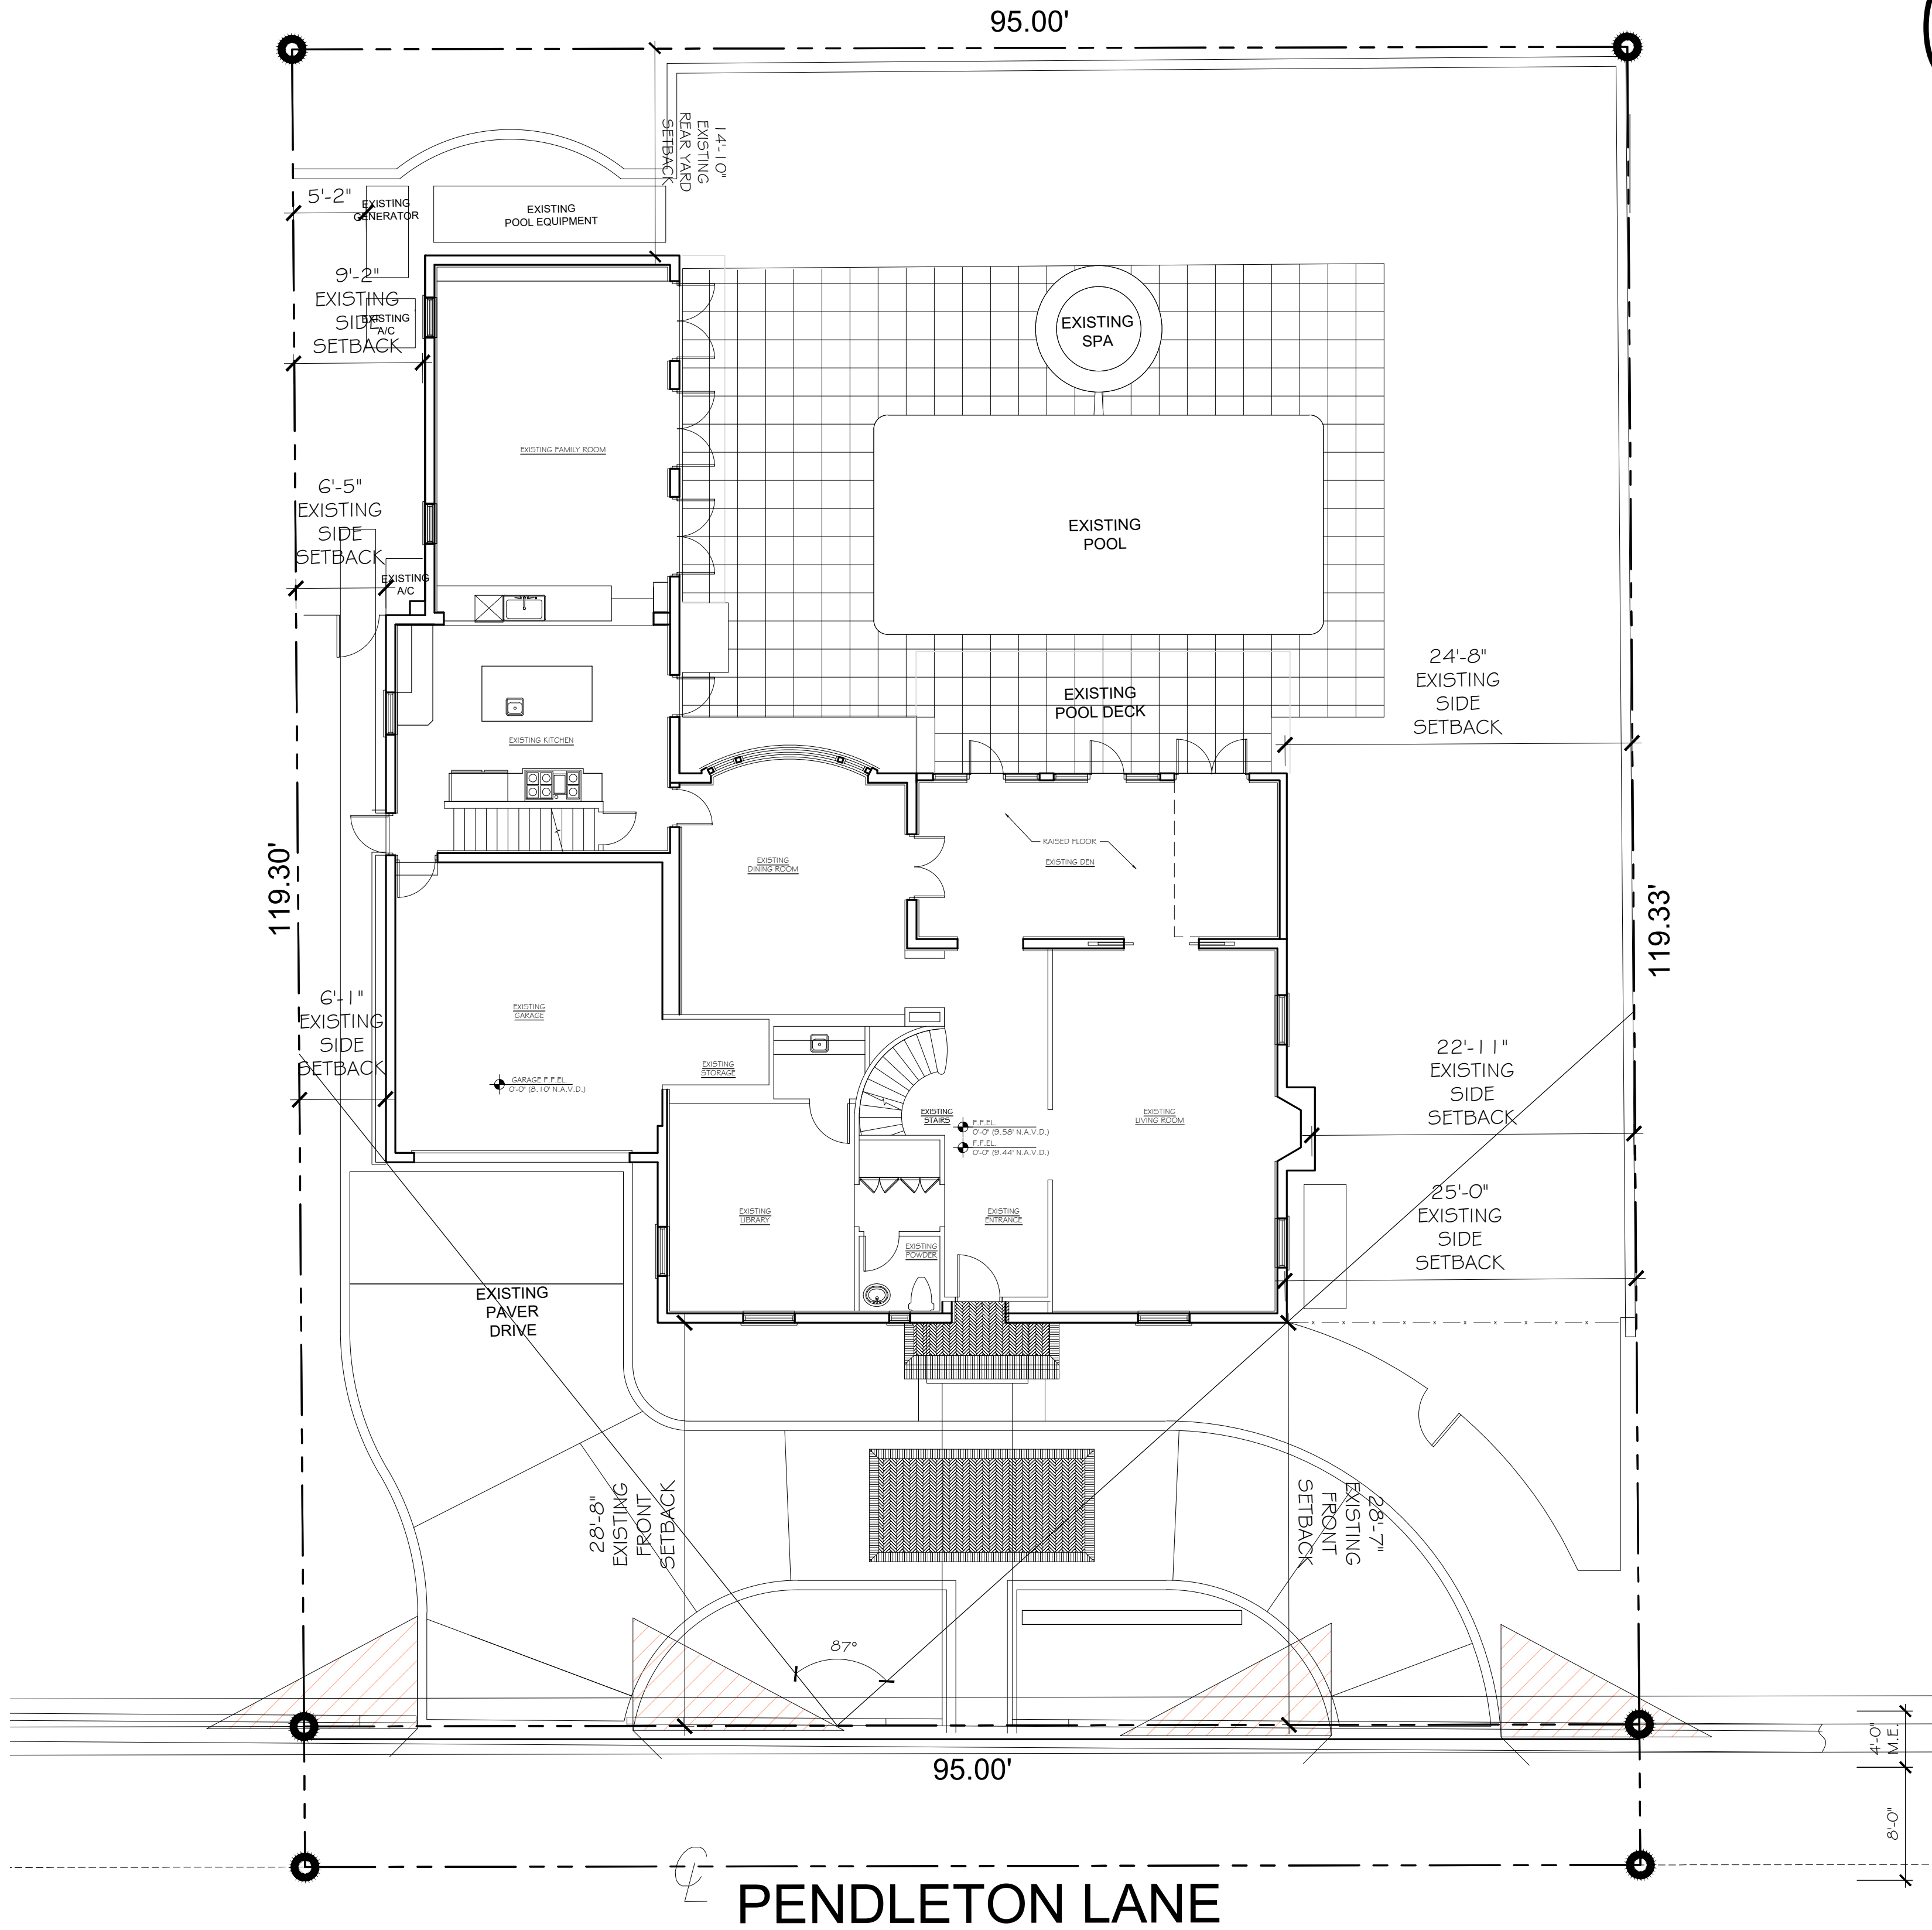

PROPOSED SITE PLAN
SCALE: 1/8" = 1'-0"



CONSULTANT:

PROPOSED RENOVATIONS OF RESIDENCE FOR:
KEMPIN RESIDENCE
311 PENDLETON LANE
PALM BEACH, FLORIDA 33480


A.A. #001345
A.R. #10,181

REVISIONS:

SHEET NUMBER:
29
ISSUE DATE: 01-05-23
JOB #: ARC-23-003



LOCATION MAP
SCALE: N.T.S.

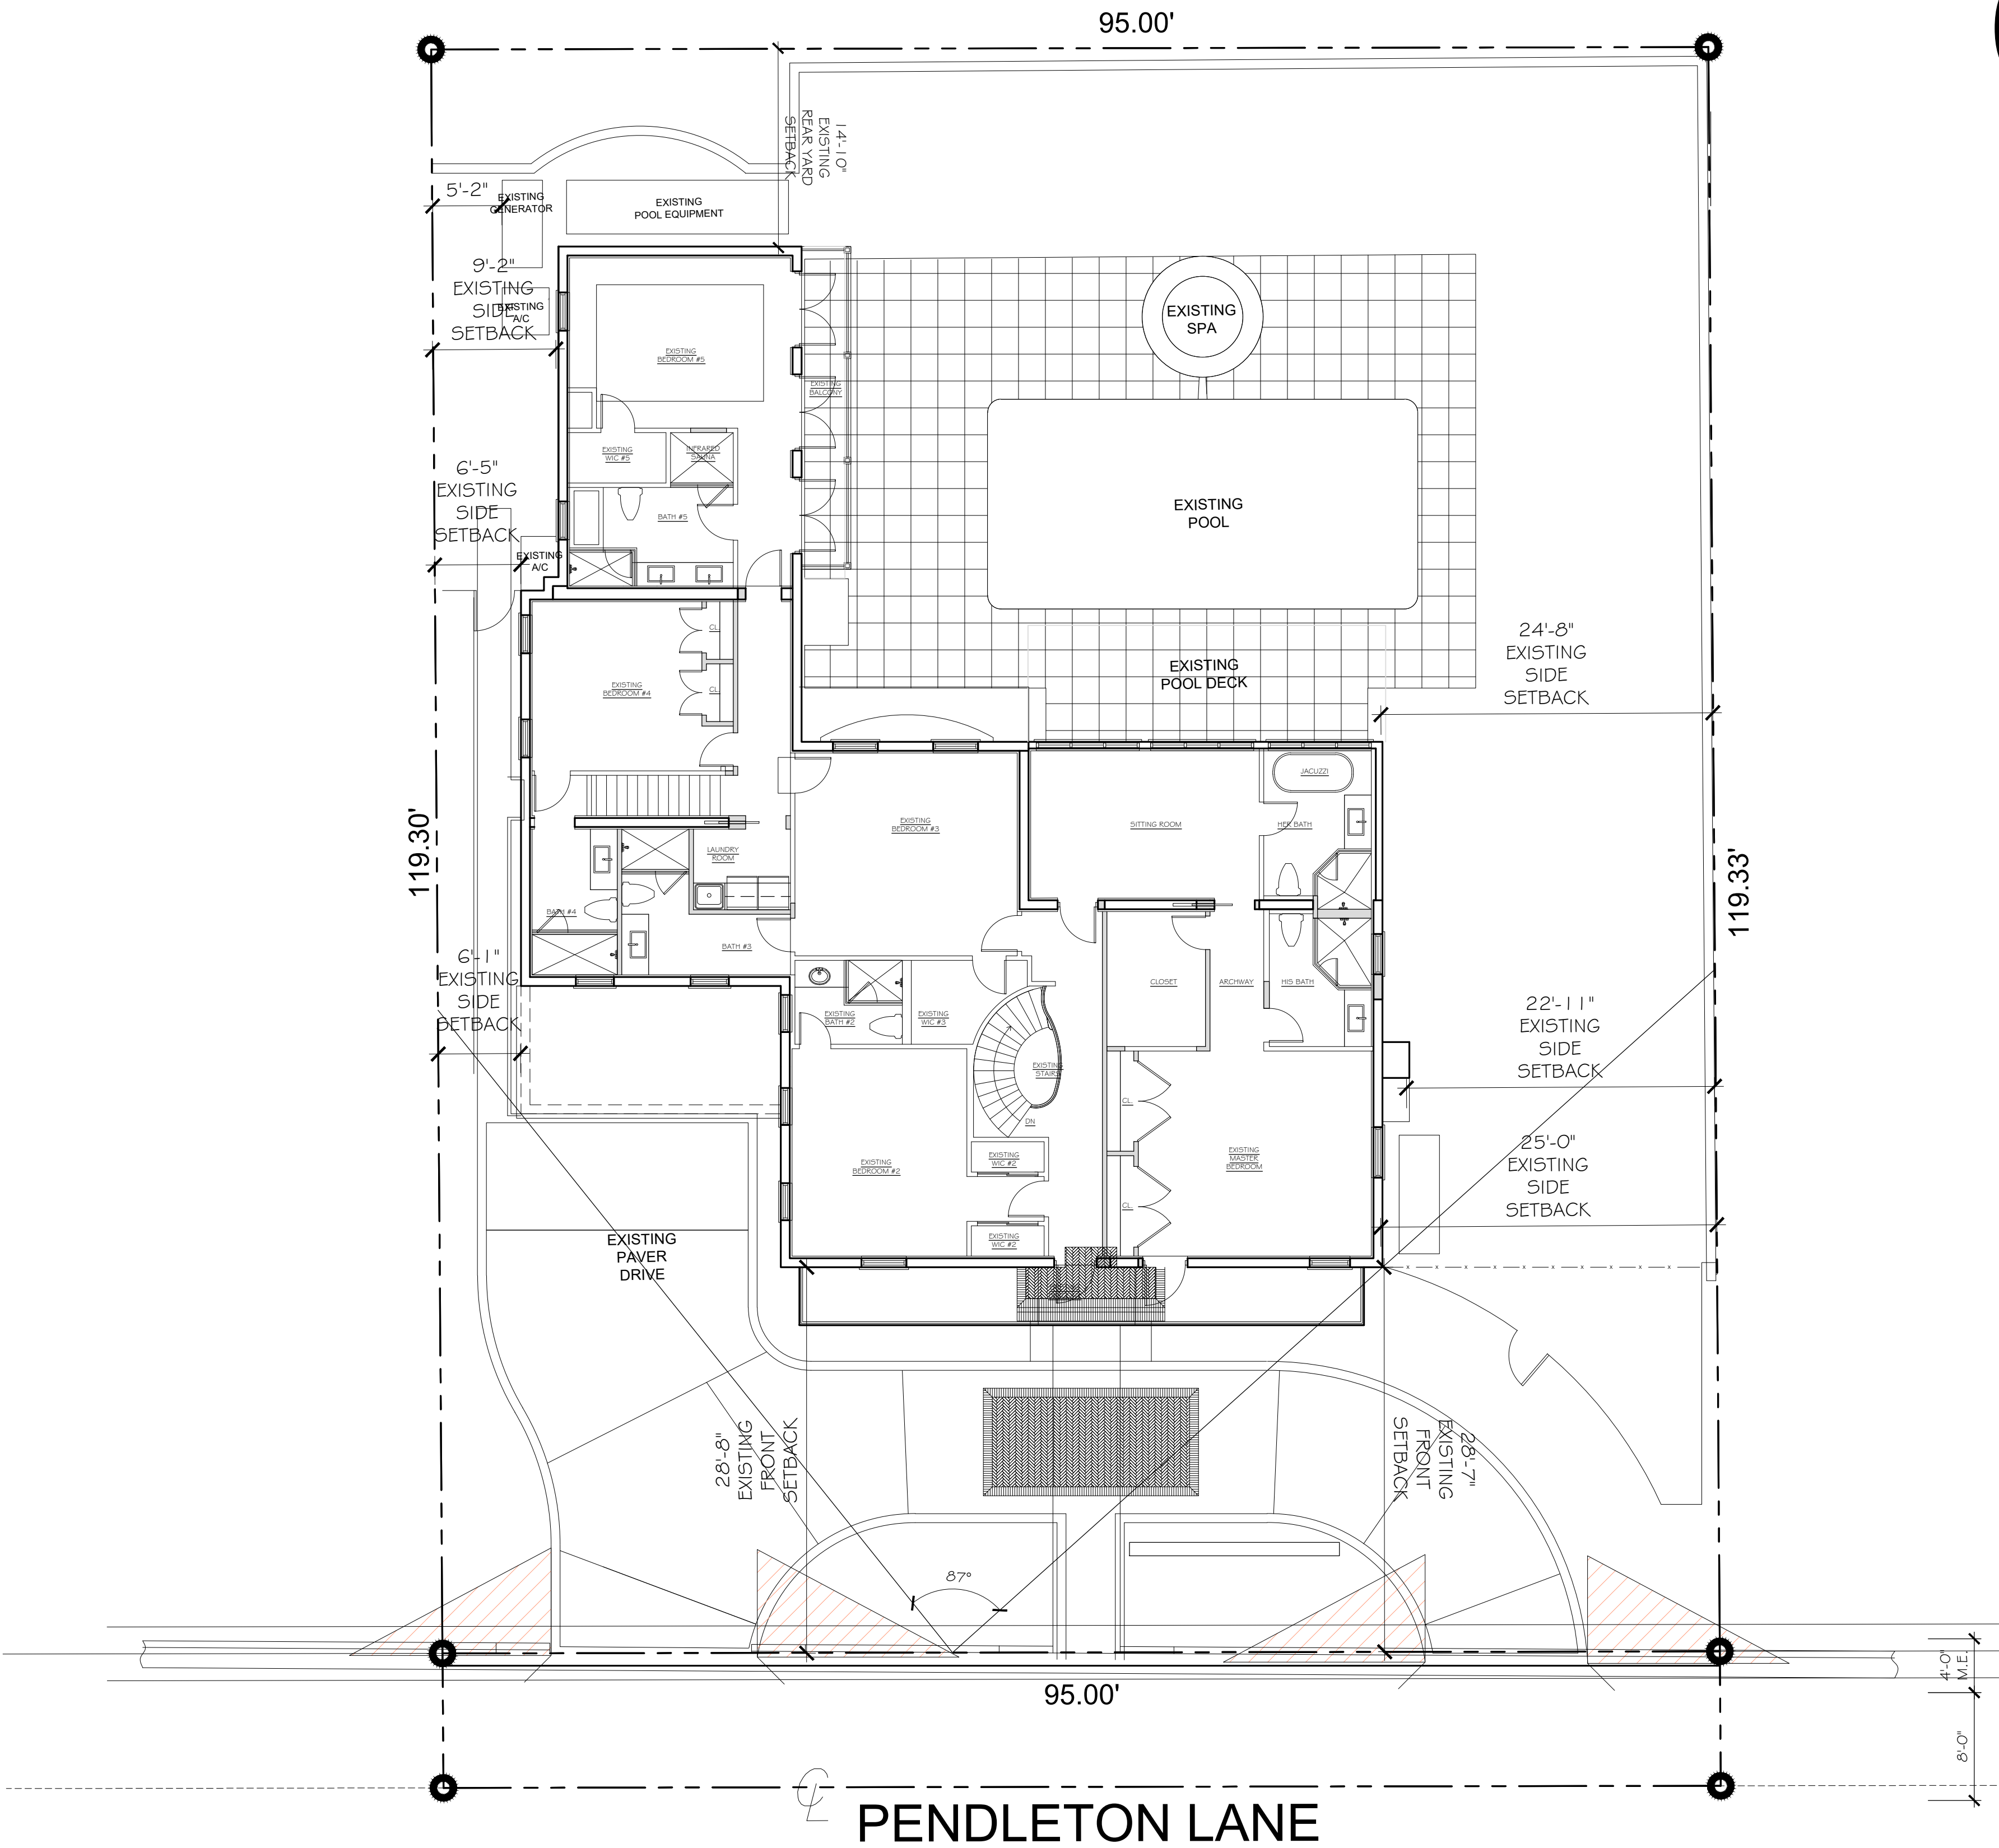

CONSULTANT:



PROPOSED RENOVATIONS OF RESIDENCE FOR:
KEMPIN RESIDENCE
311 PENDLETON LANE
PALM BEACH, FLORIDA 33480

A.A. #001345
A.R. #10,181

REVISIONS:

SHEET NUMBER:
30
ISSUE DATE: 01-05-23
JOB #: ARC-23-003



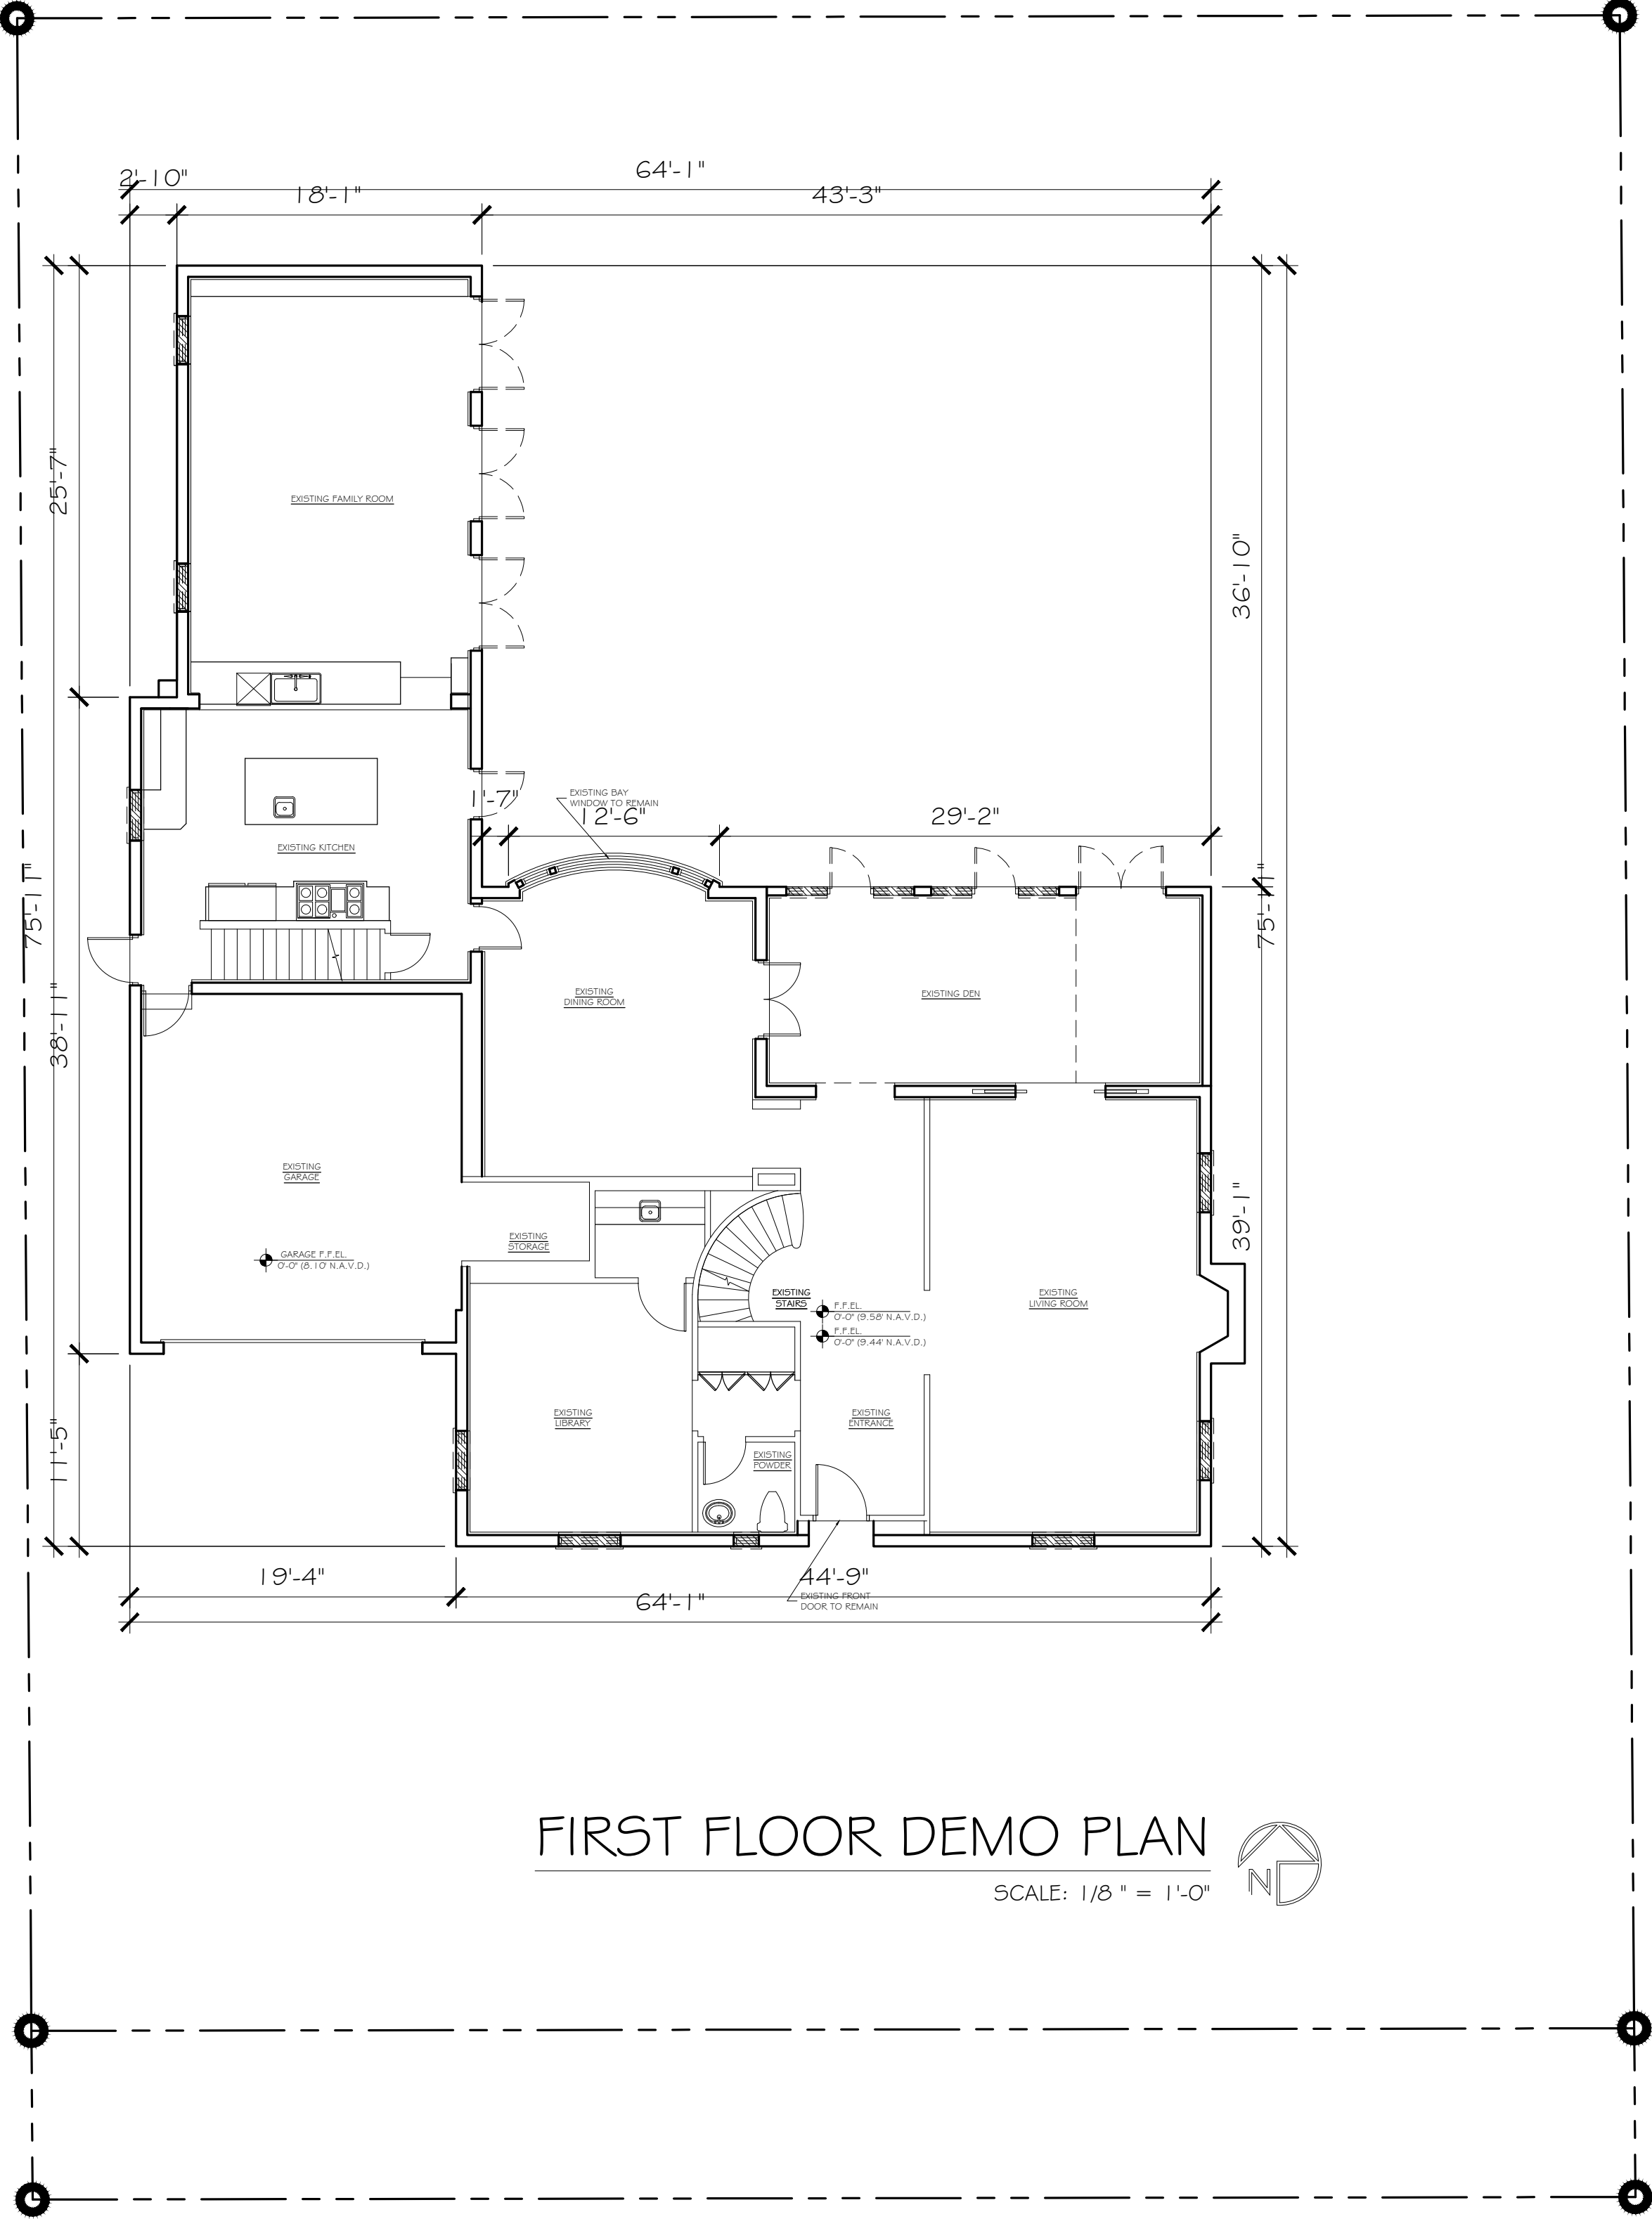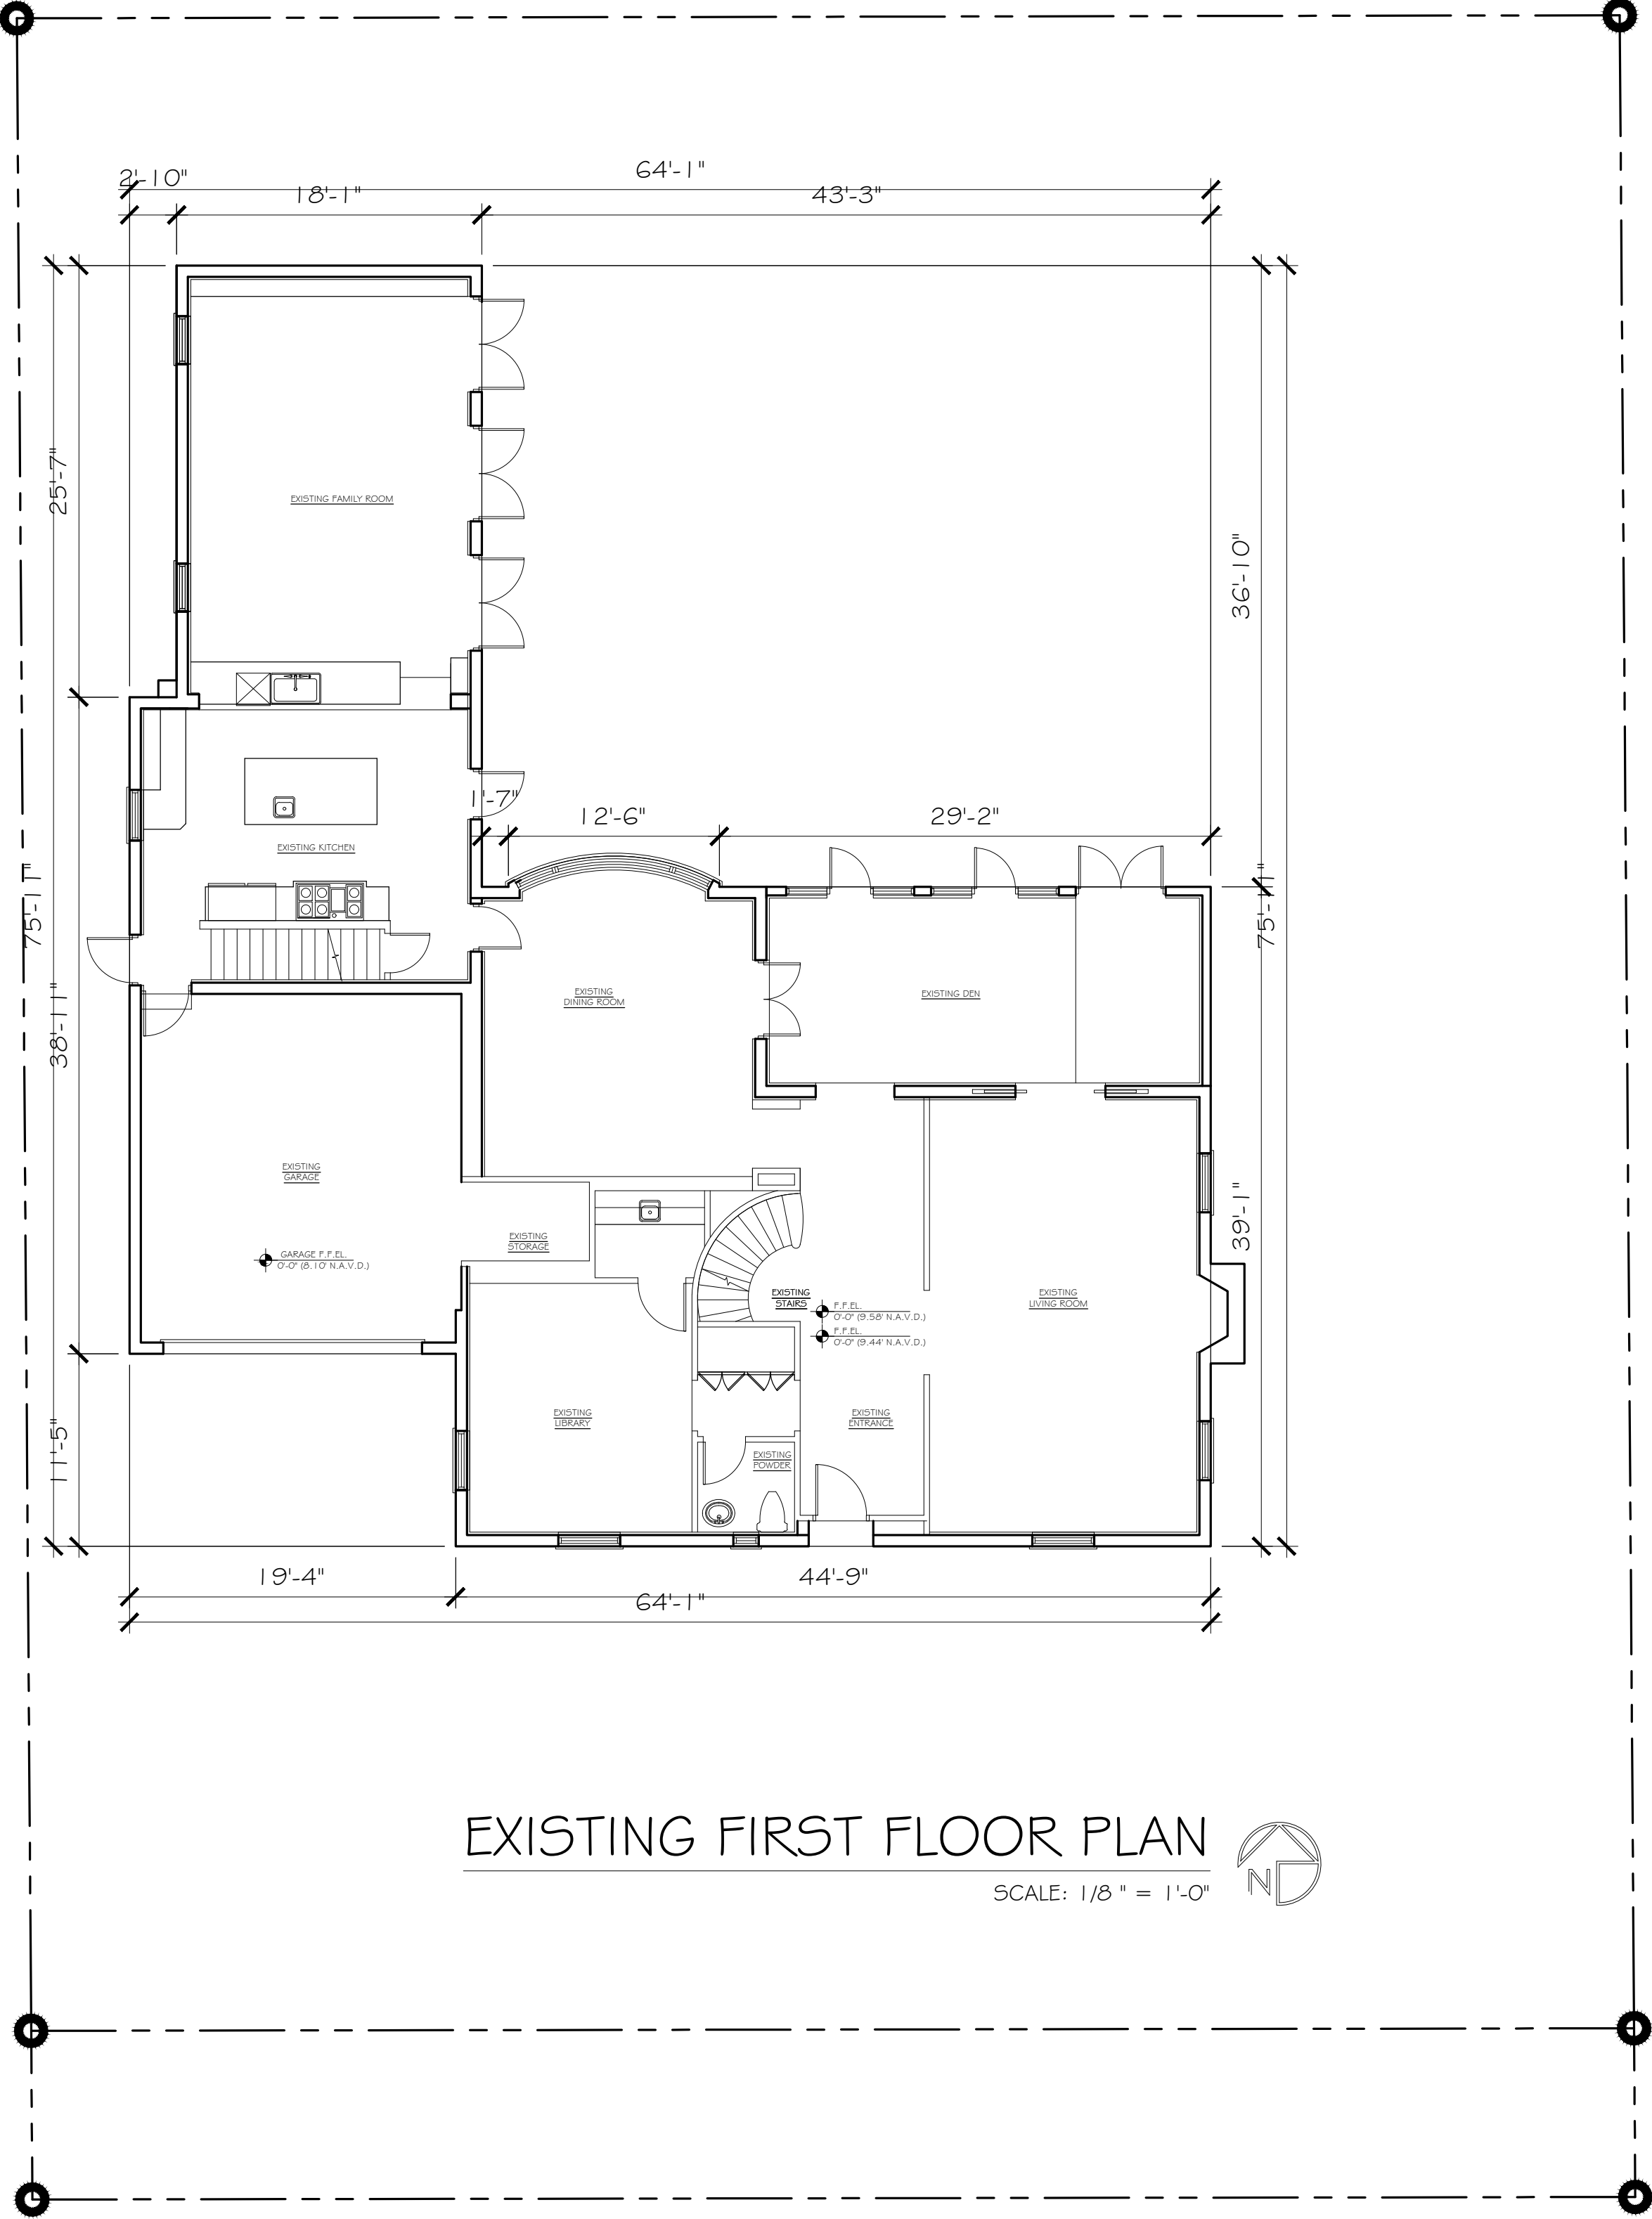

CONSULTANT:

PROPOSED RENOVATIONS OF RESIDENCE FOR:
KEMPIN RESIDENCE
311 PENDLETON LANE
PALM BEACH, FLORIDA 33480


A.A. #001345
A.R. #10,181

REVISIONS:

△
△
△
△
△


SHEET NUMBER:
31

ISSUE DATE: 01-05-23
JOB #: ARC-23-003

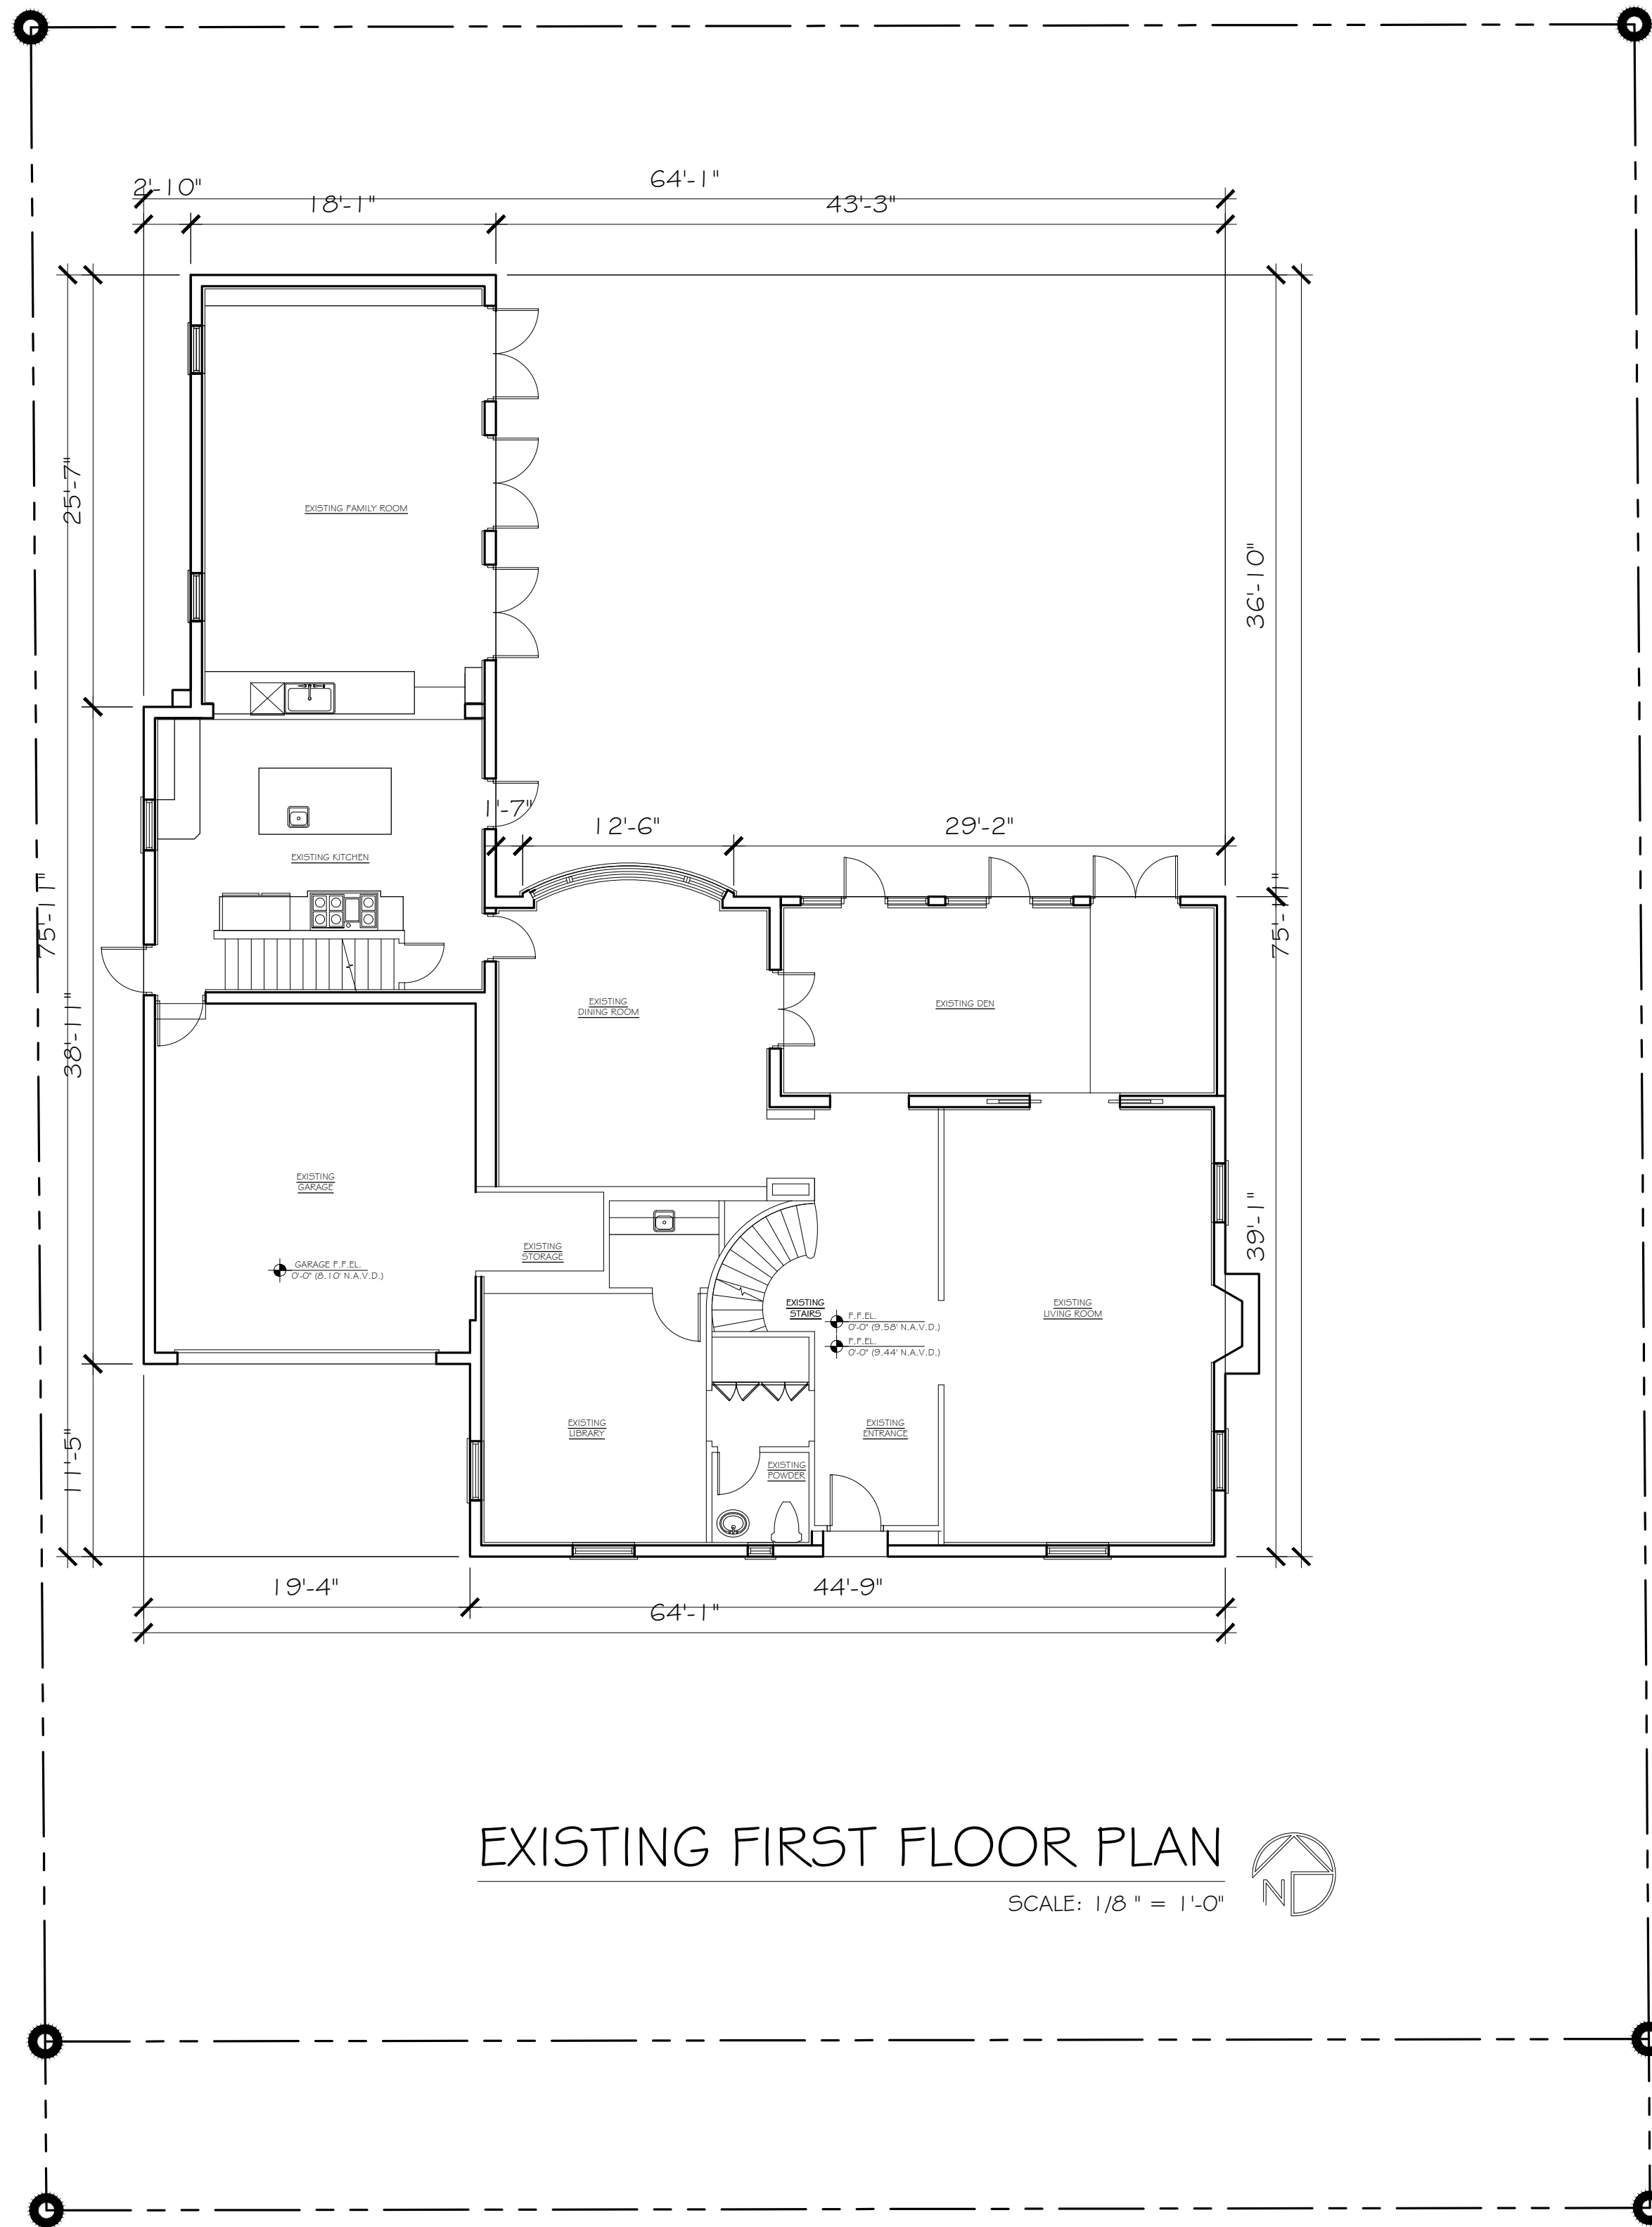

EXISTING FIRST FLOOR PLAN

SCALE: 1/8" = 1'-0"

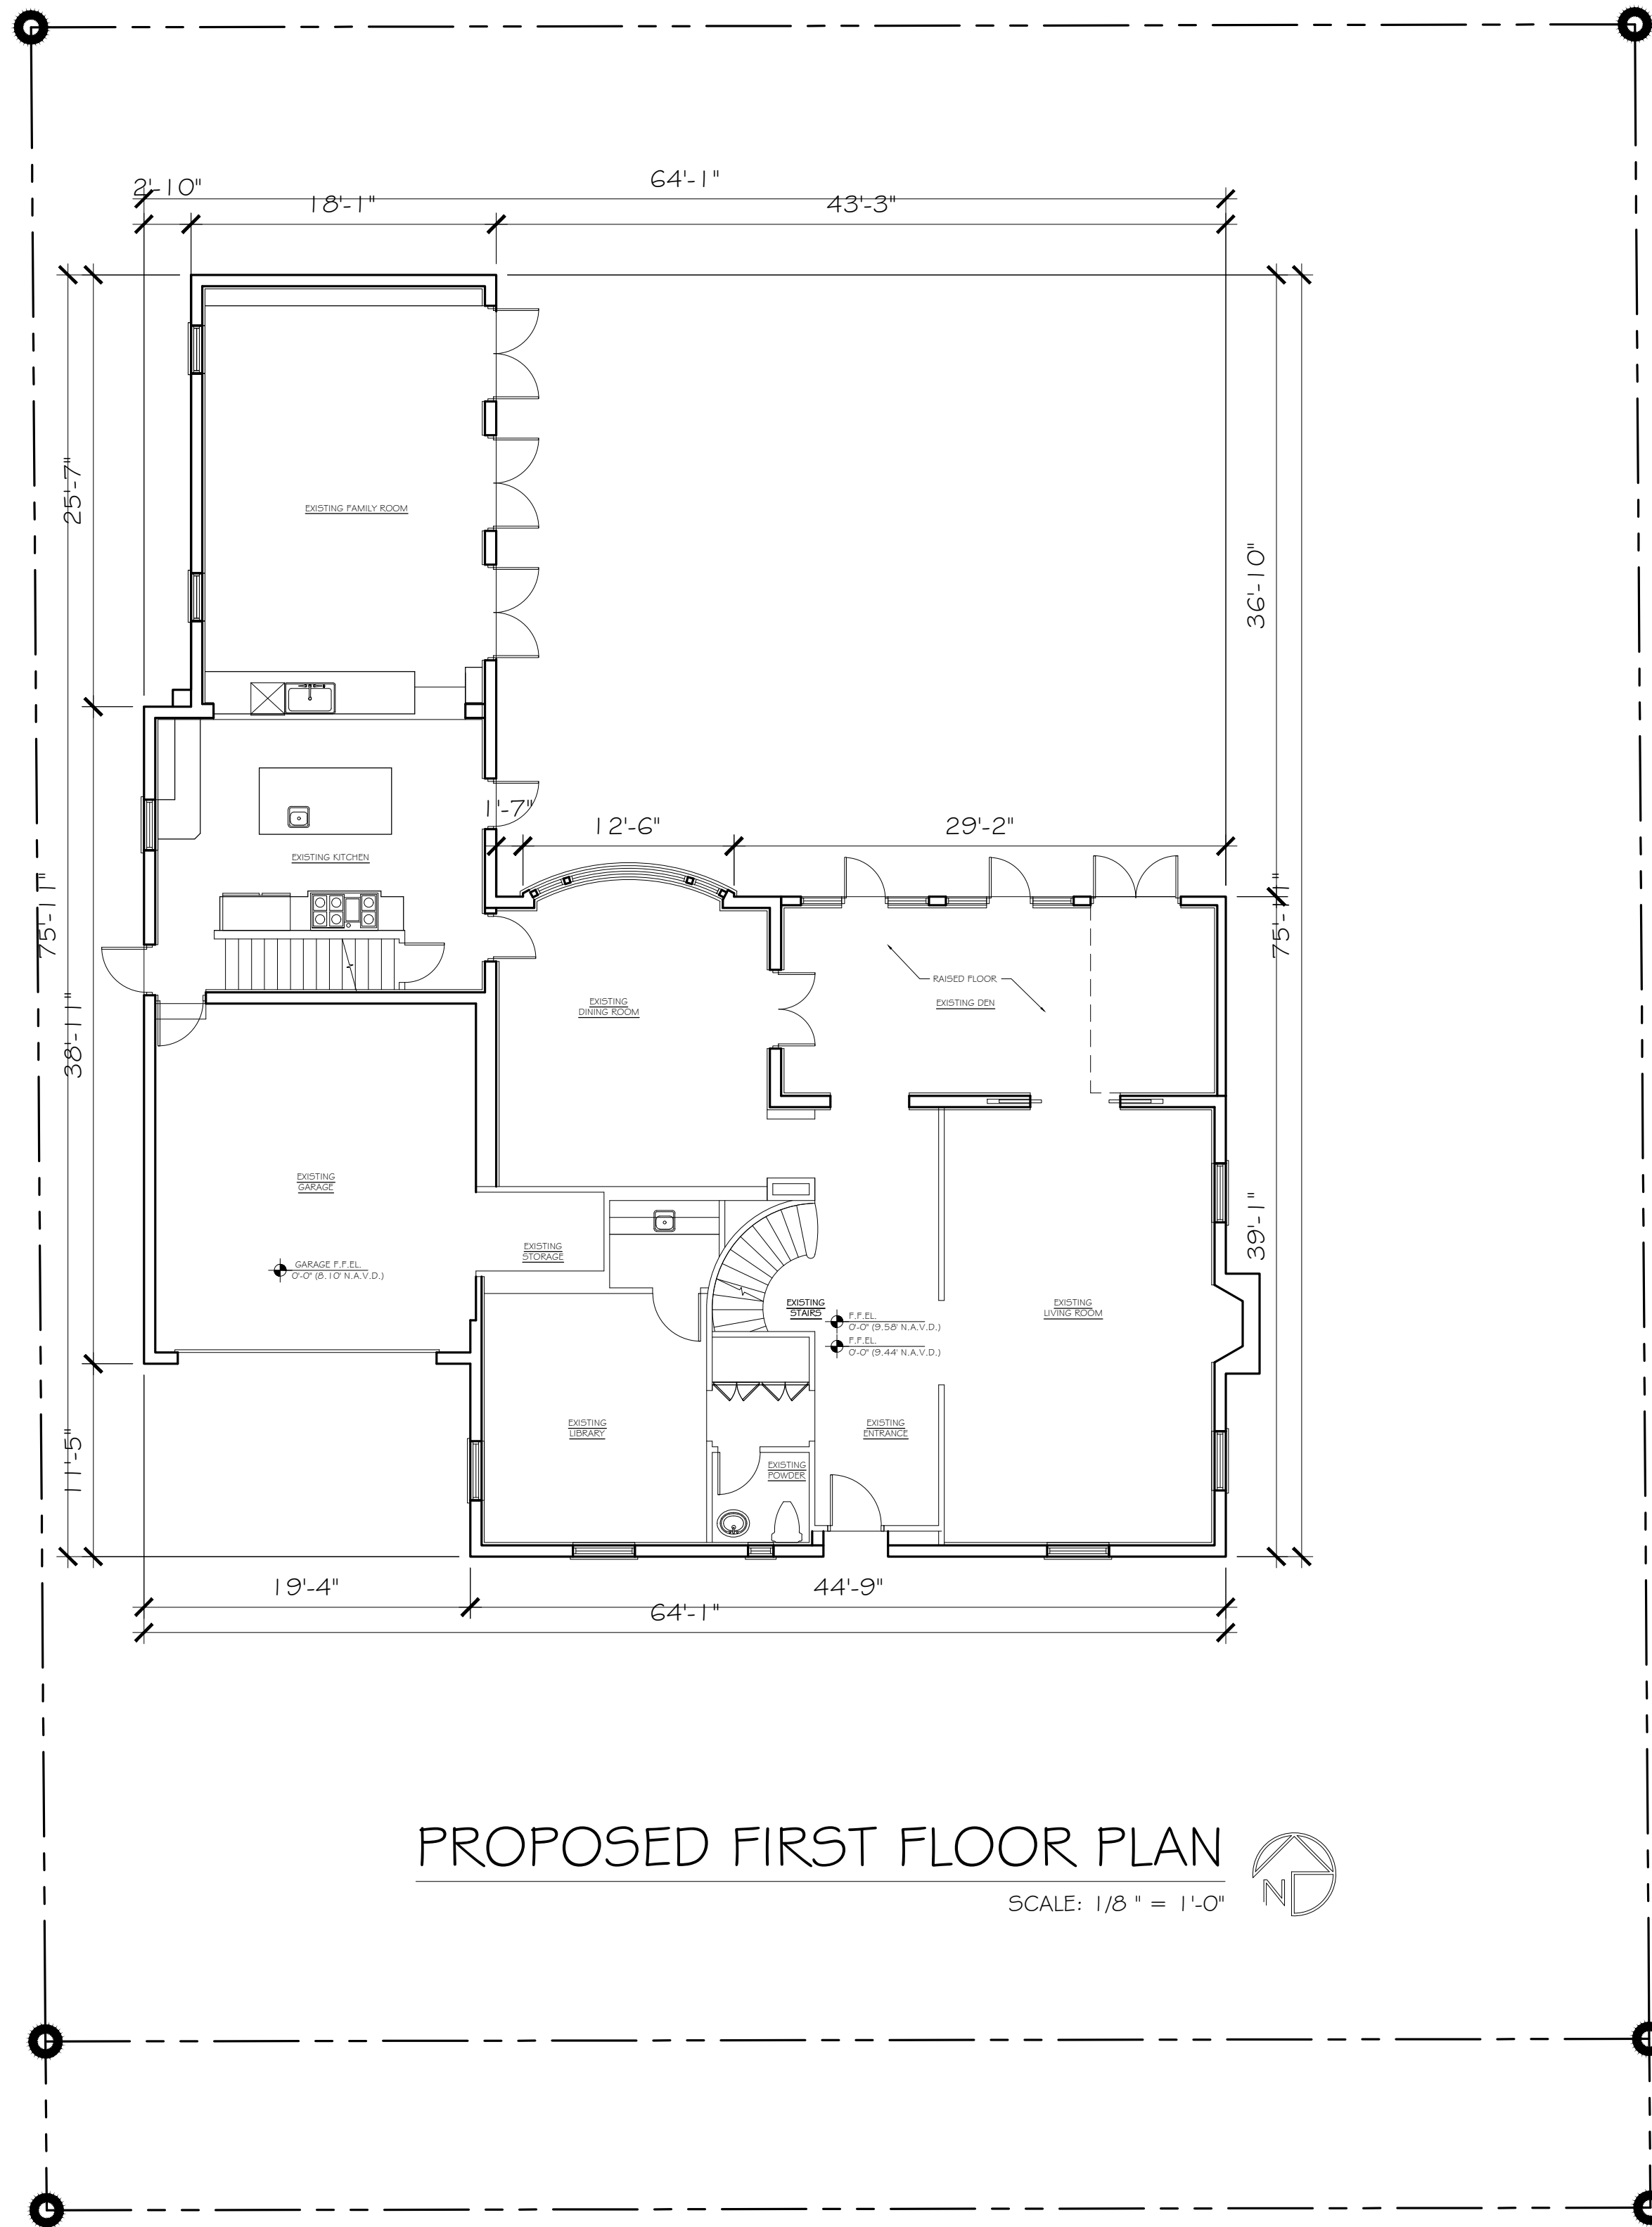

PROPOSED FIRST FLOOR PLAN

SCALE: 1/8" = 1'-0"



CONSULTANT:

PROPOSED RENOVATIONS OF RESIDENCE FOR:
KEMPIN RESIDENCE
311 PENDLETON LANE
PALM BEACH, FLORIDA 33480

A.A. #001345
A.R. #10,181

REVISIONS:




SHEET NUMBER:

32

ISSUE DATE: 01-05-23

JOB #: ARC-23-003

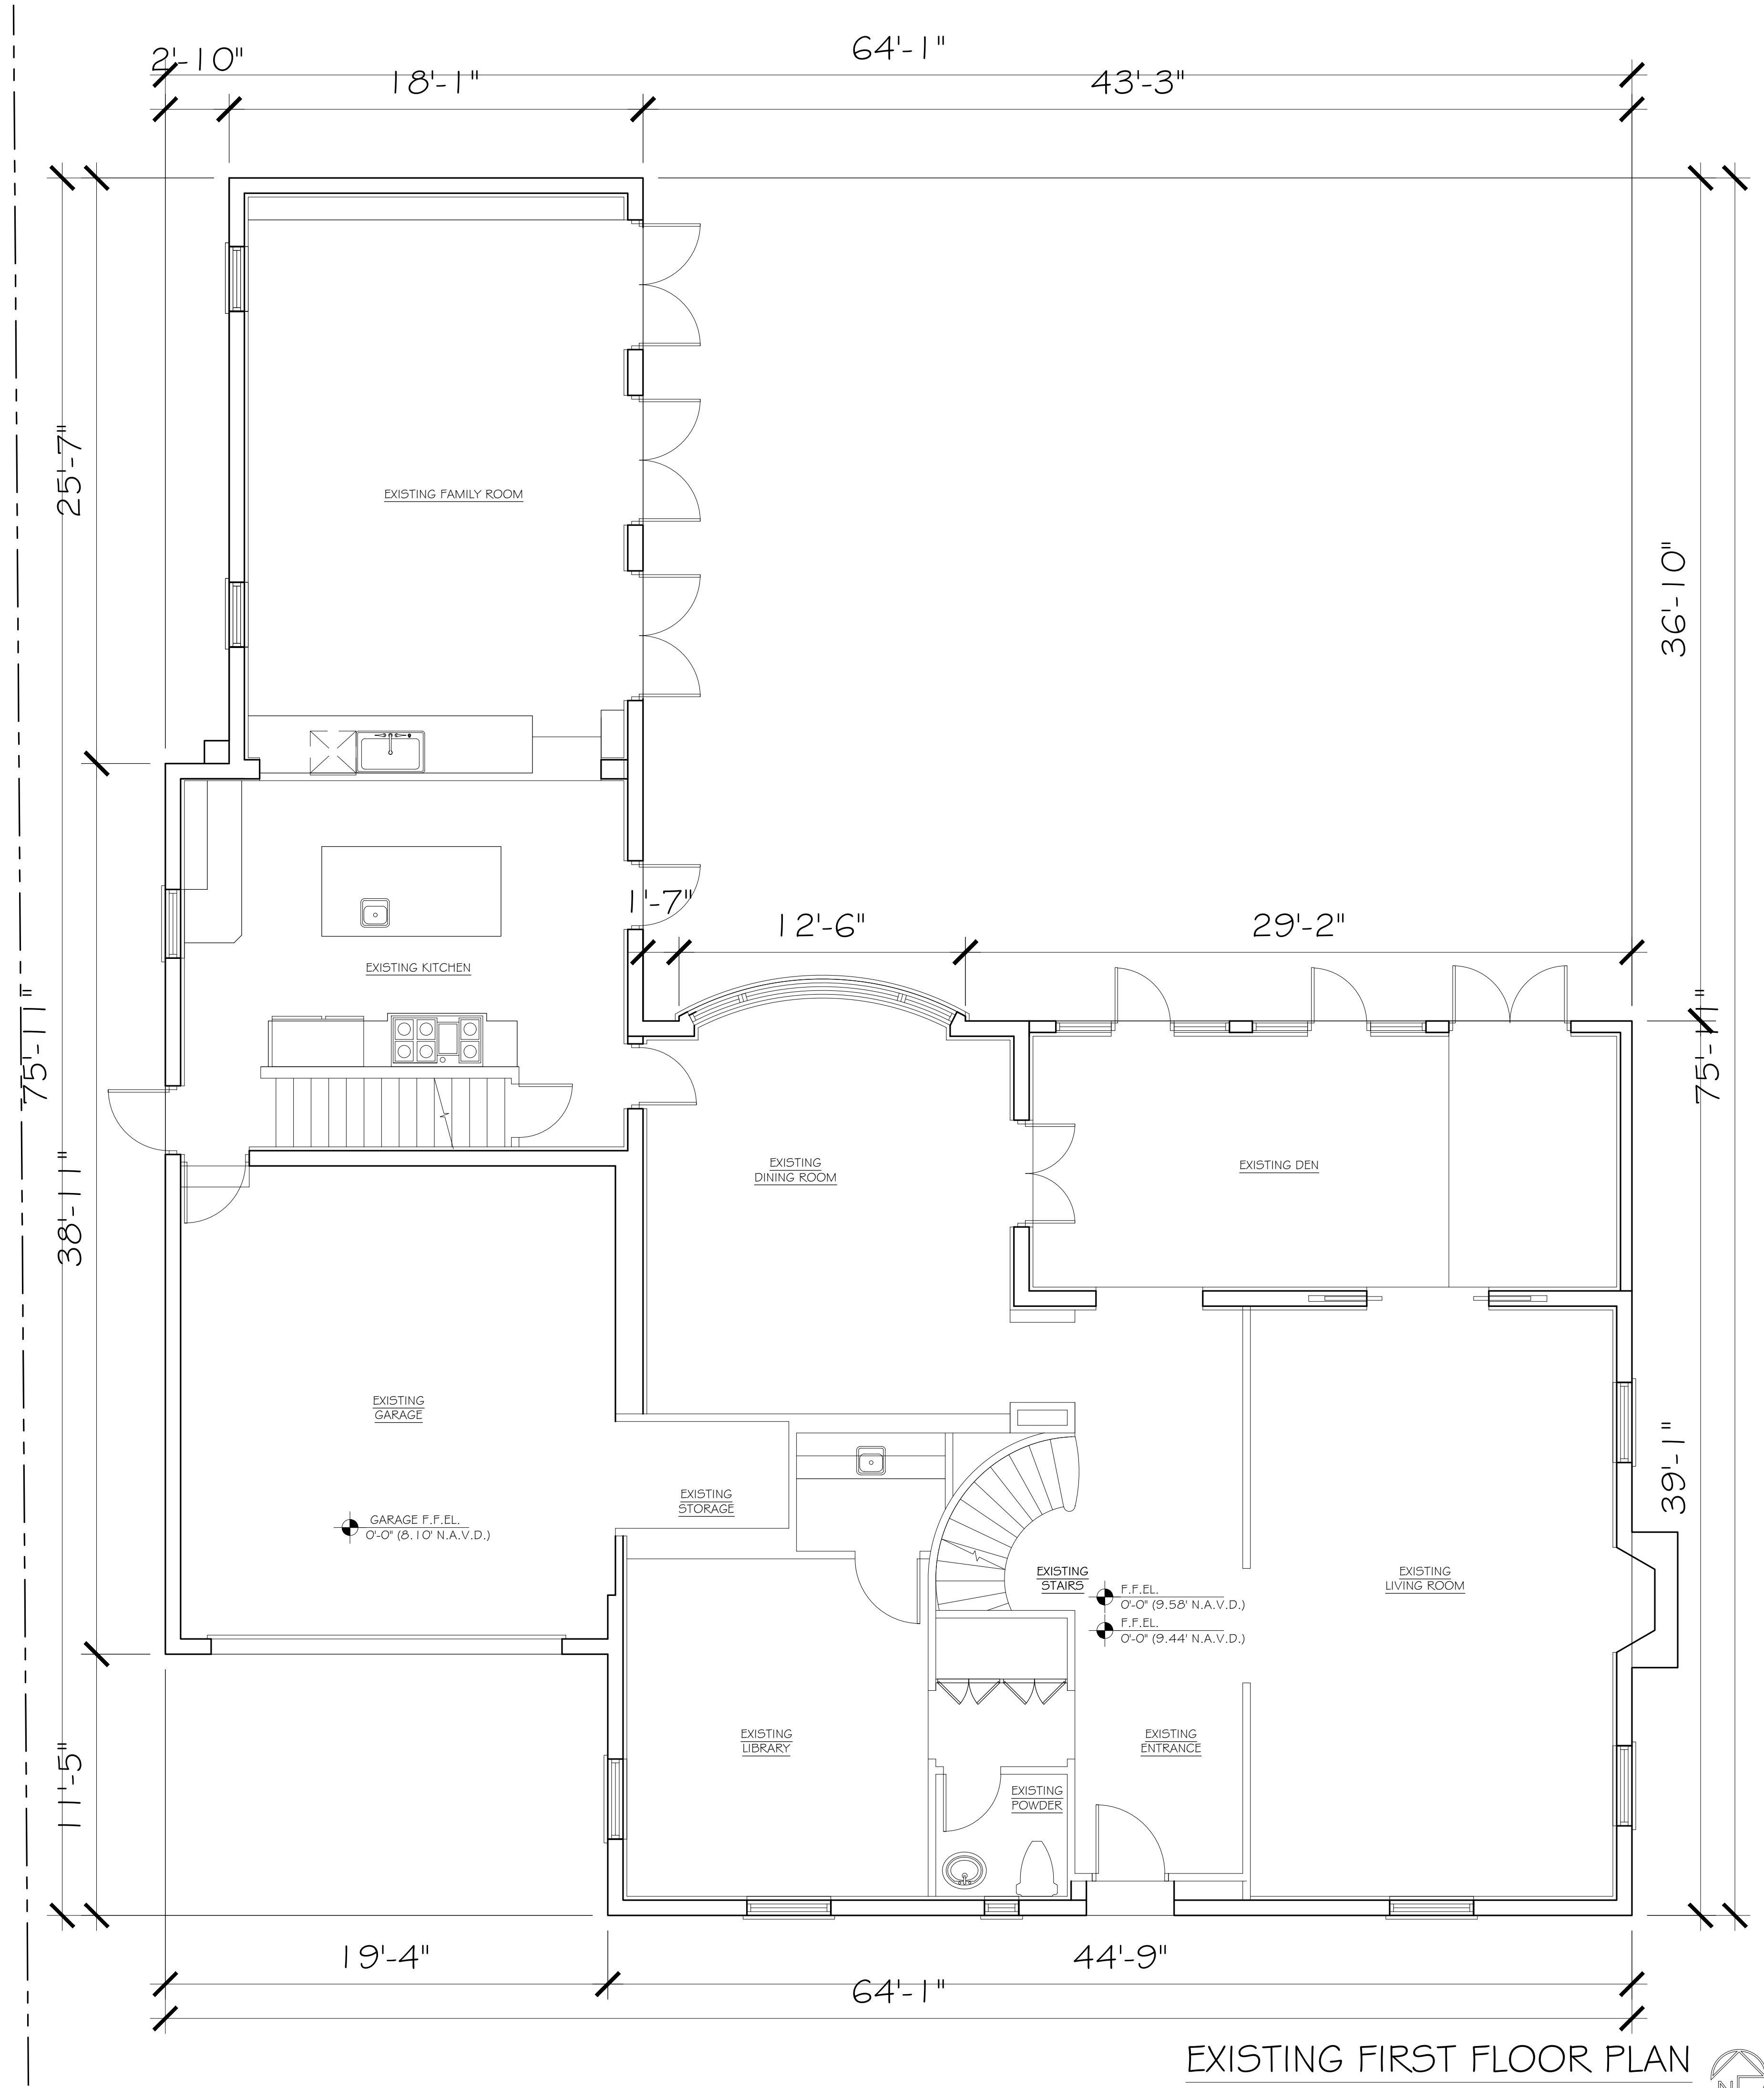

EXISTING FIRST FLOOR PLAN

SCALE: 1/4" = 1'-0"



CONSULTANT:


PROPOSED RENOVATIONS OF RESIDENCE FOR:
KEMPIN RESIDENCE
311 PENDLETON LANE
PALM BEACH, FLORIDA 33480

A.A. #001345
A.R. #10,181

REVISIONS:

- △
- △
- △
- △
- △

SHEET NUMBER:
33
ISSUE DATE: 01-05-23
JOB #: ARC-23-003

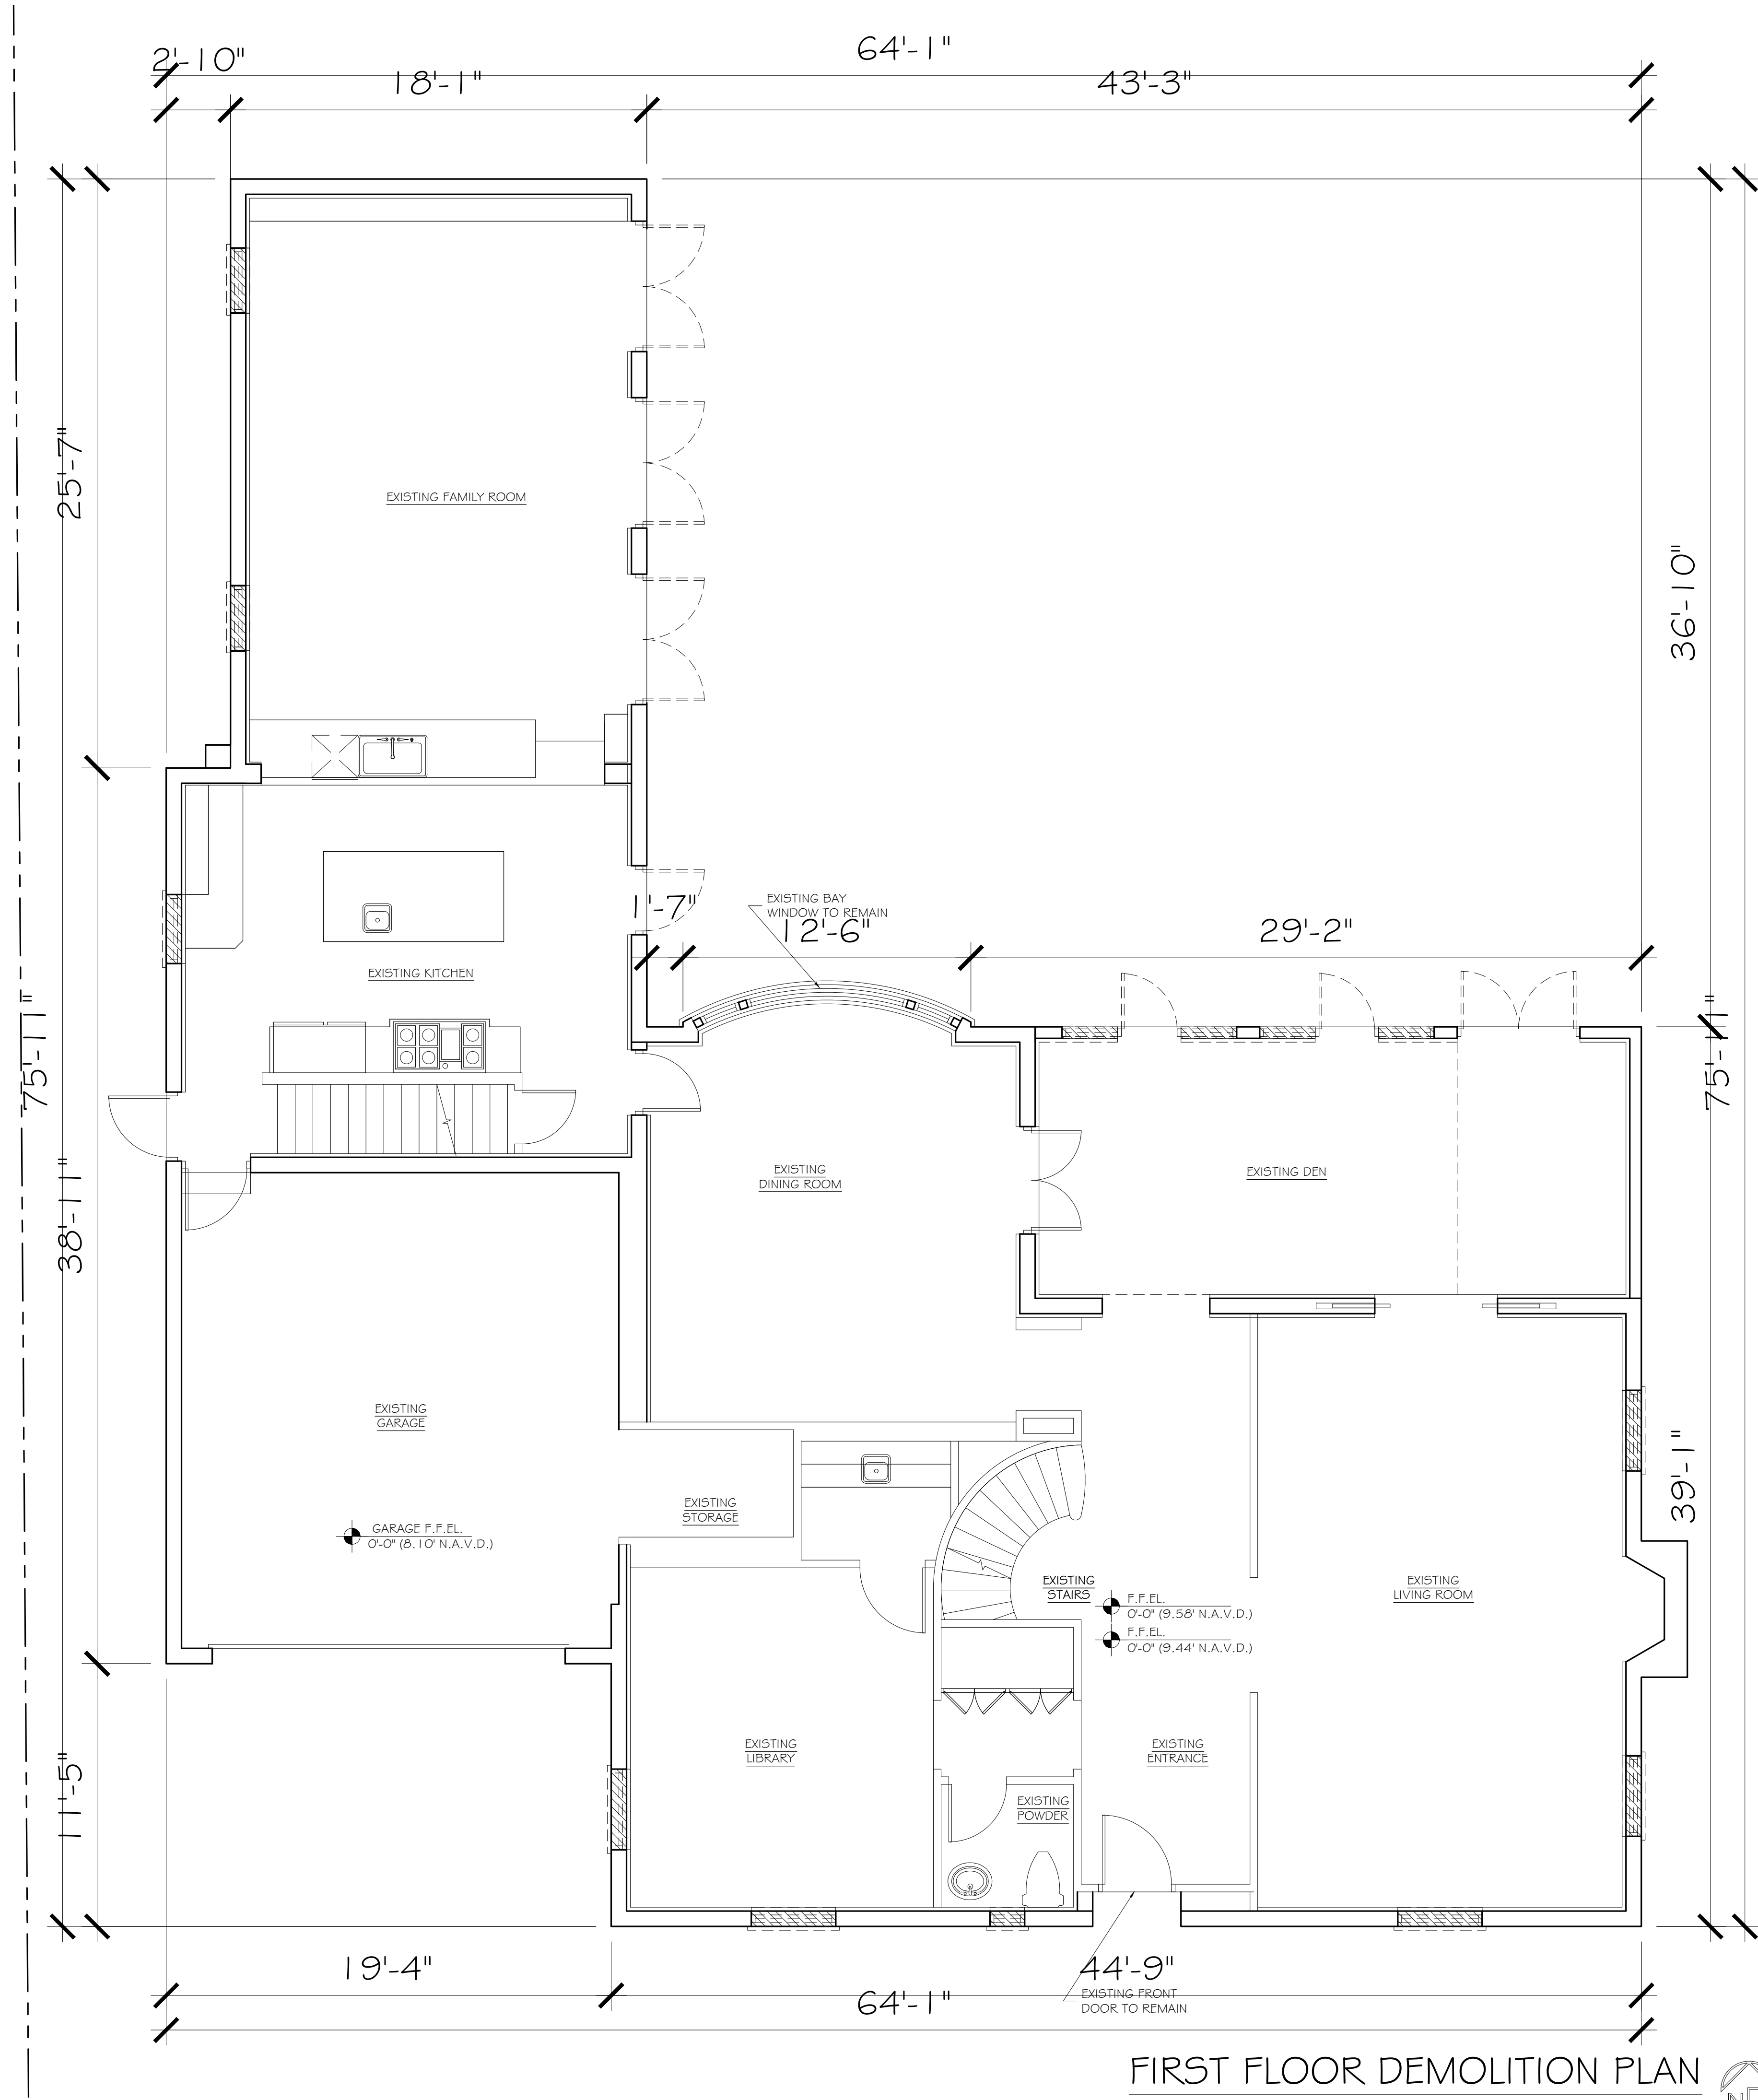

FIRST FLOOR DEMOLITION PLAN

SCALE: 1/4" = 1'-0"



CONSULTANT:

PROPOSED RENOVATIONS OF RESIDENCE FOR:
KEMPIN RESIDENCE
311 PENDLETON LANE
PALM BEACH, FLORIDA 33480

A.A. #001345
A.R. #10,181


REVISIONS:

- △
- △
- △
- △
- △

SHEET NUMBER:
34


ISSUE DATE: 01-05-23

JOB #: ARC-23-003

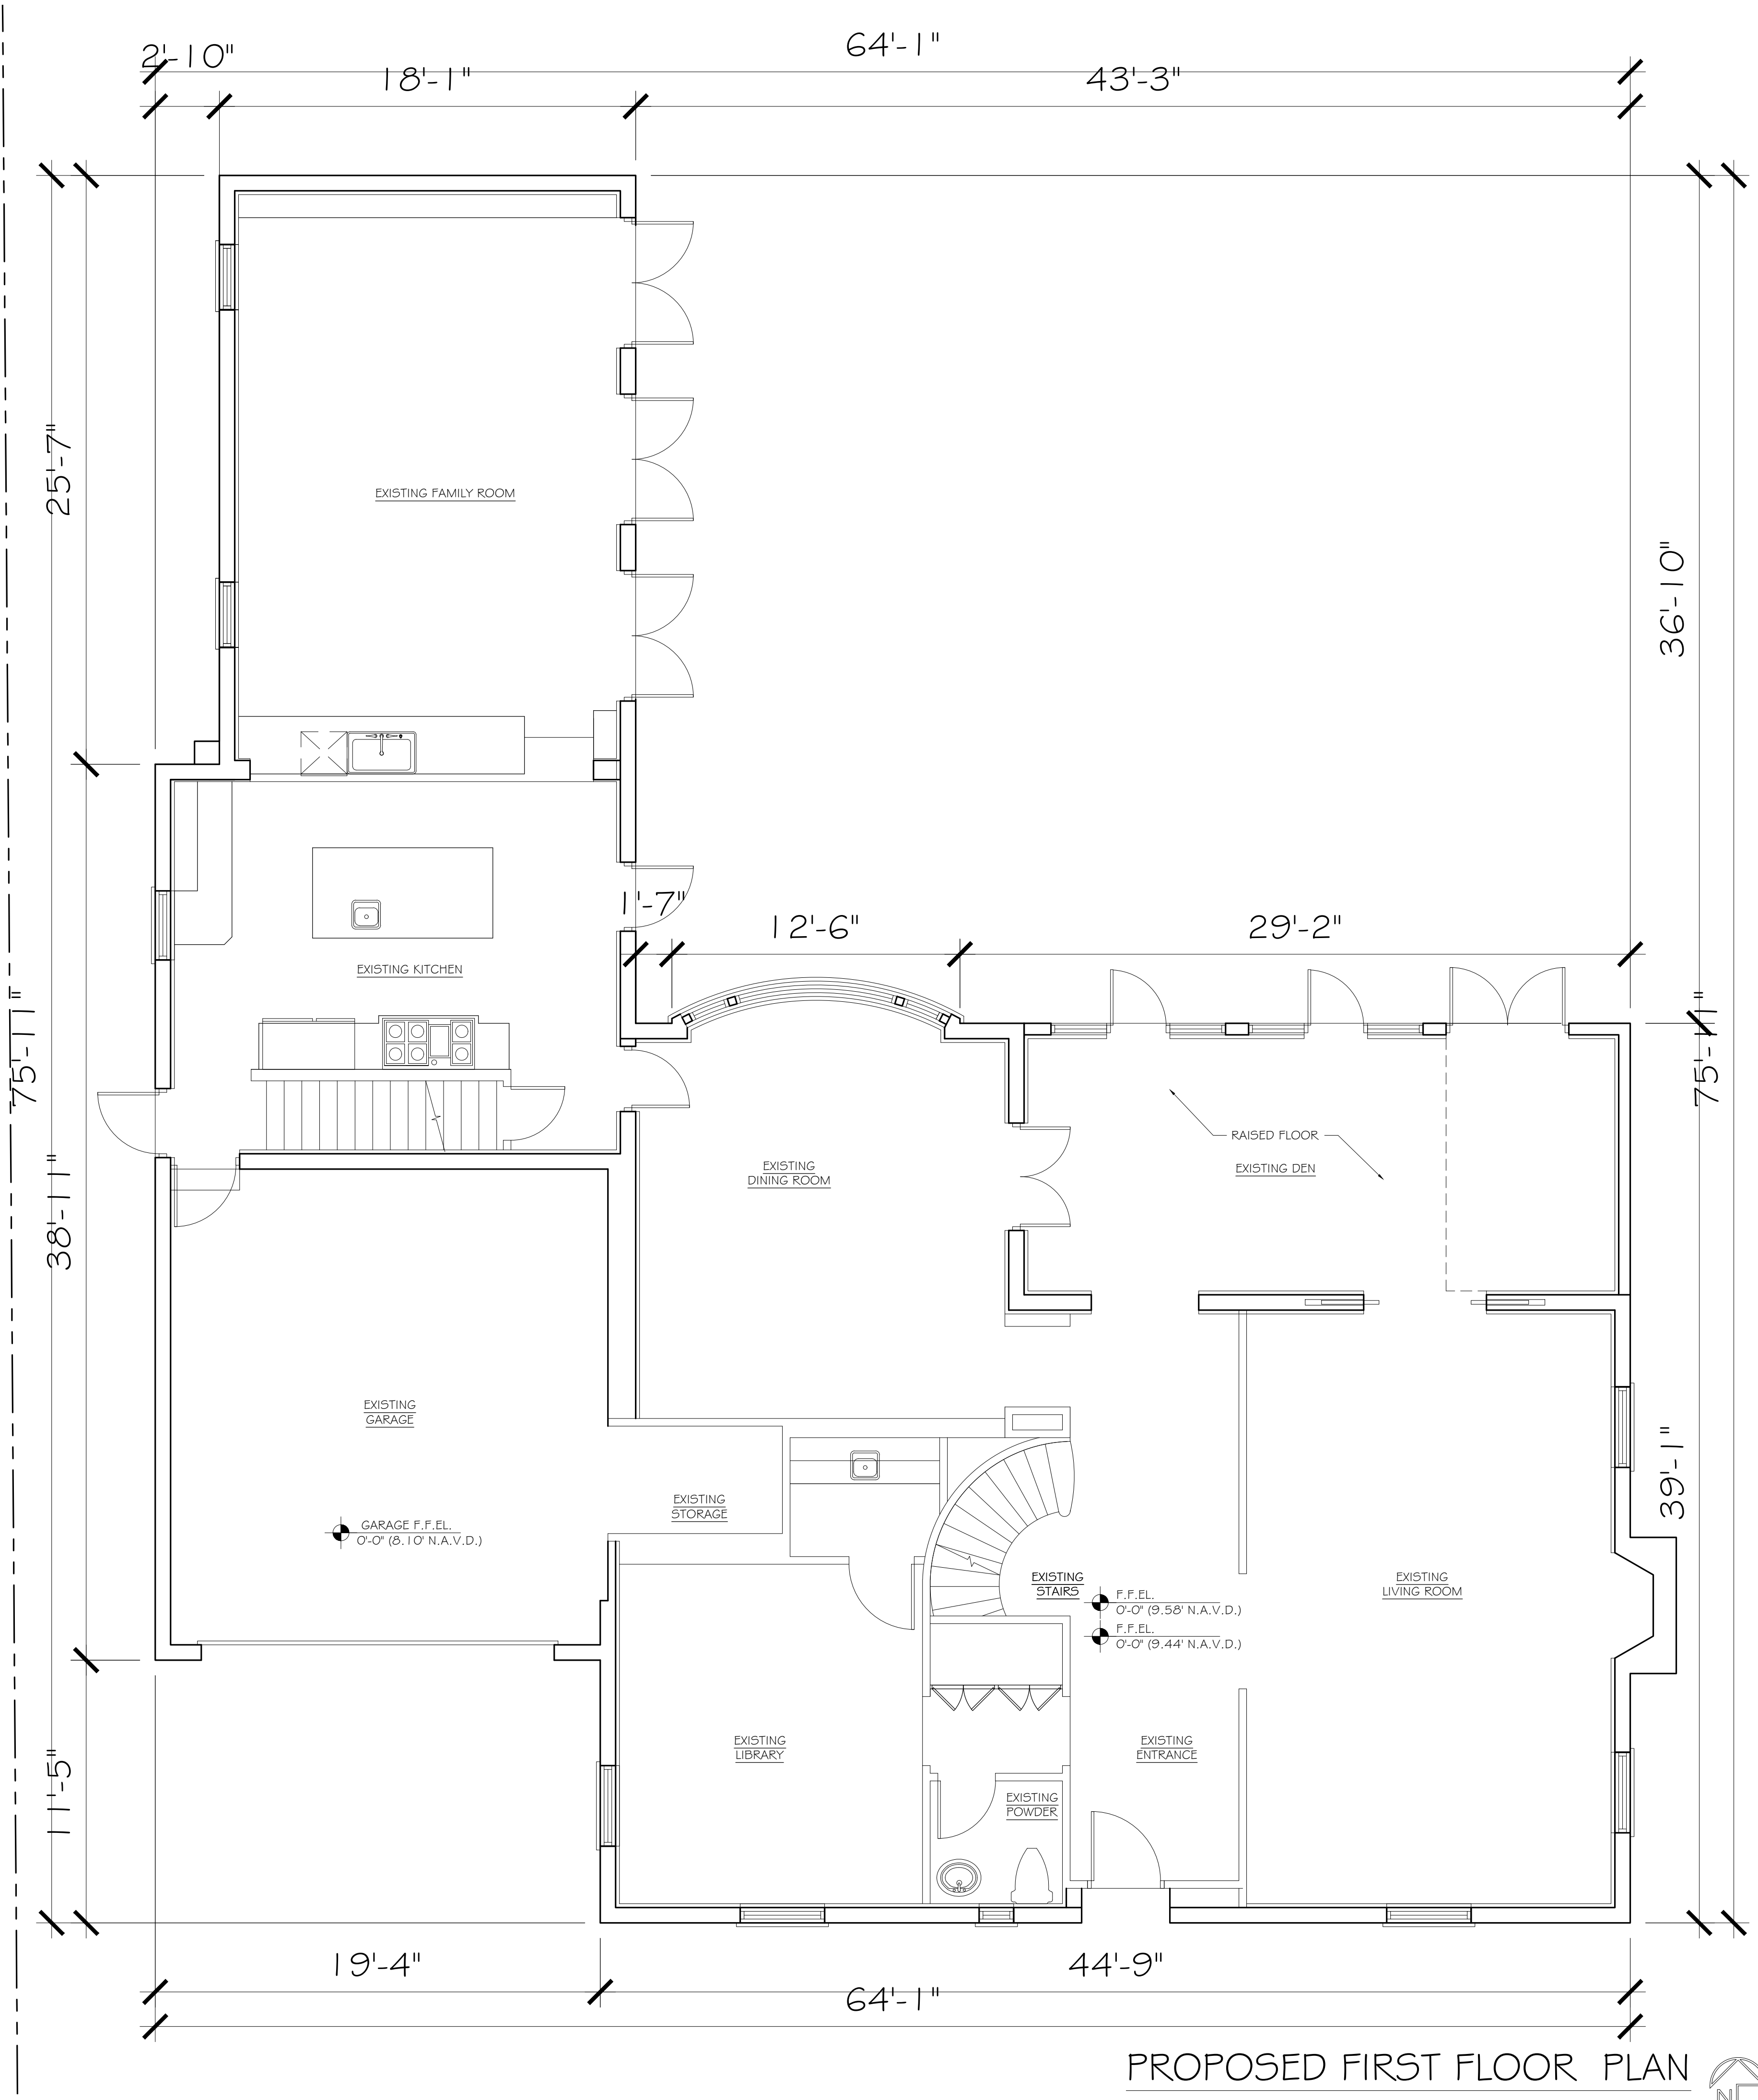

PROPOSED FIRST FLOOR PLAN

SCALE: 1/4" = 1'-0"

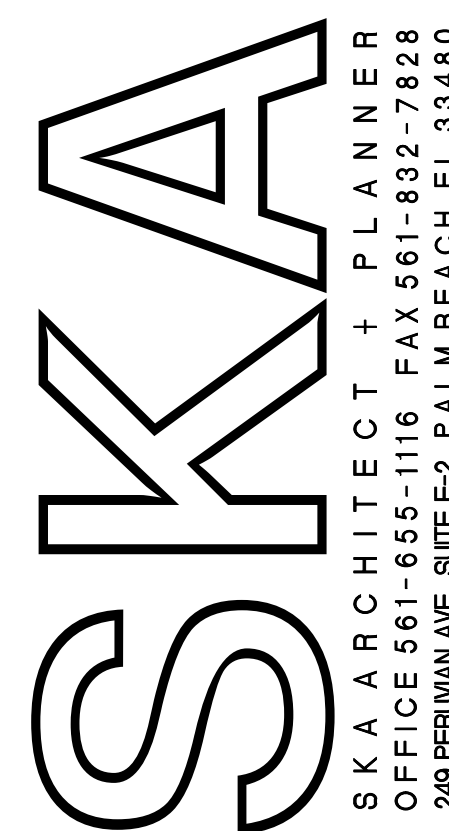

CONSULTANT:

PROPOSED RENOVATIONS OF RESIDENCE FOR:

KEMPIN RESIDENCE

311 PENDLETON LANE

PALM BEACH, FLORIDA 33480

A.A. #001345

A.R. #10,181

REVISIONS:

△

△

△

△

SHEET NUMBER:

35

ISSUE DATE: 01-05-23

JOB #: ARC-23-003



CONSULTANT:

PROPOSED RENOVATIONS OF RESIDENCE FOR:
KEMPIN RESIDENCE
311 PENDLETON LANE
PALM BEACH, FLORIDA 33480

A.A. #001345
A.R. #10,181


REVISIONS:
△
△
△
△
△

SHEET NUMBER:
36
ISSUE DATE: 01-05-23
JOB #: ARC-23-003



EXISTING SECOND FLOOR PLAN

SCALE: 1/8" = 1'-0"

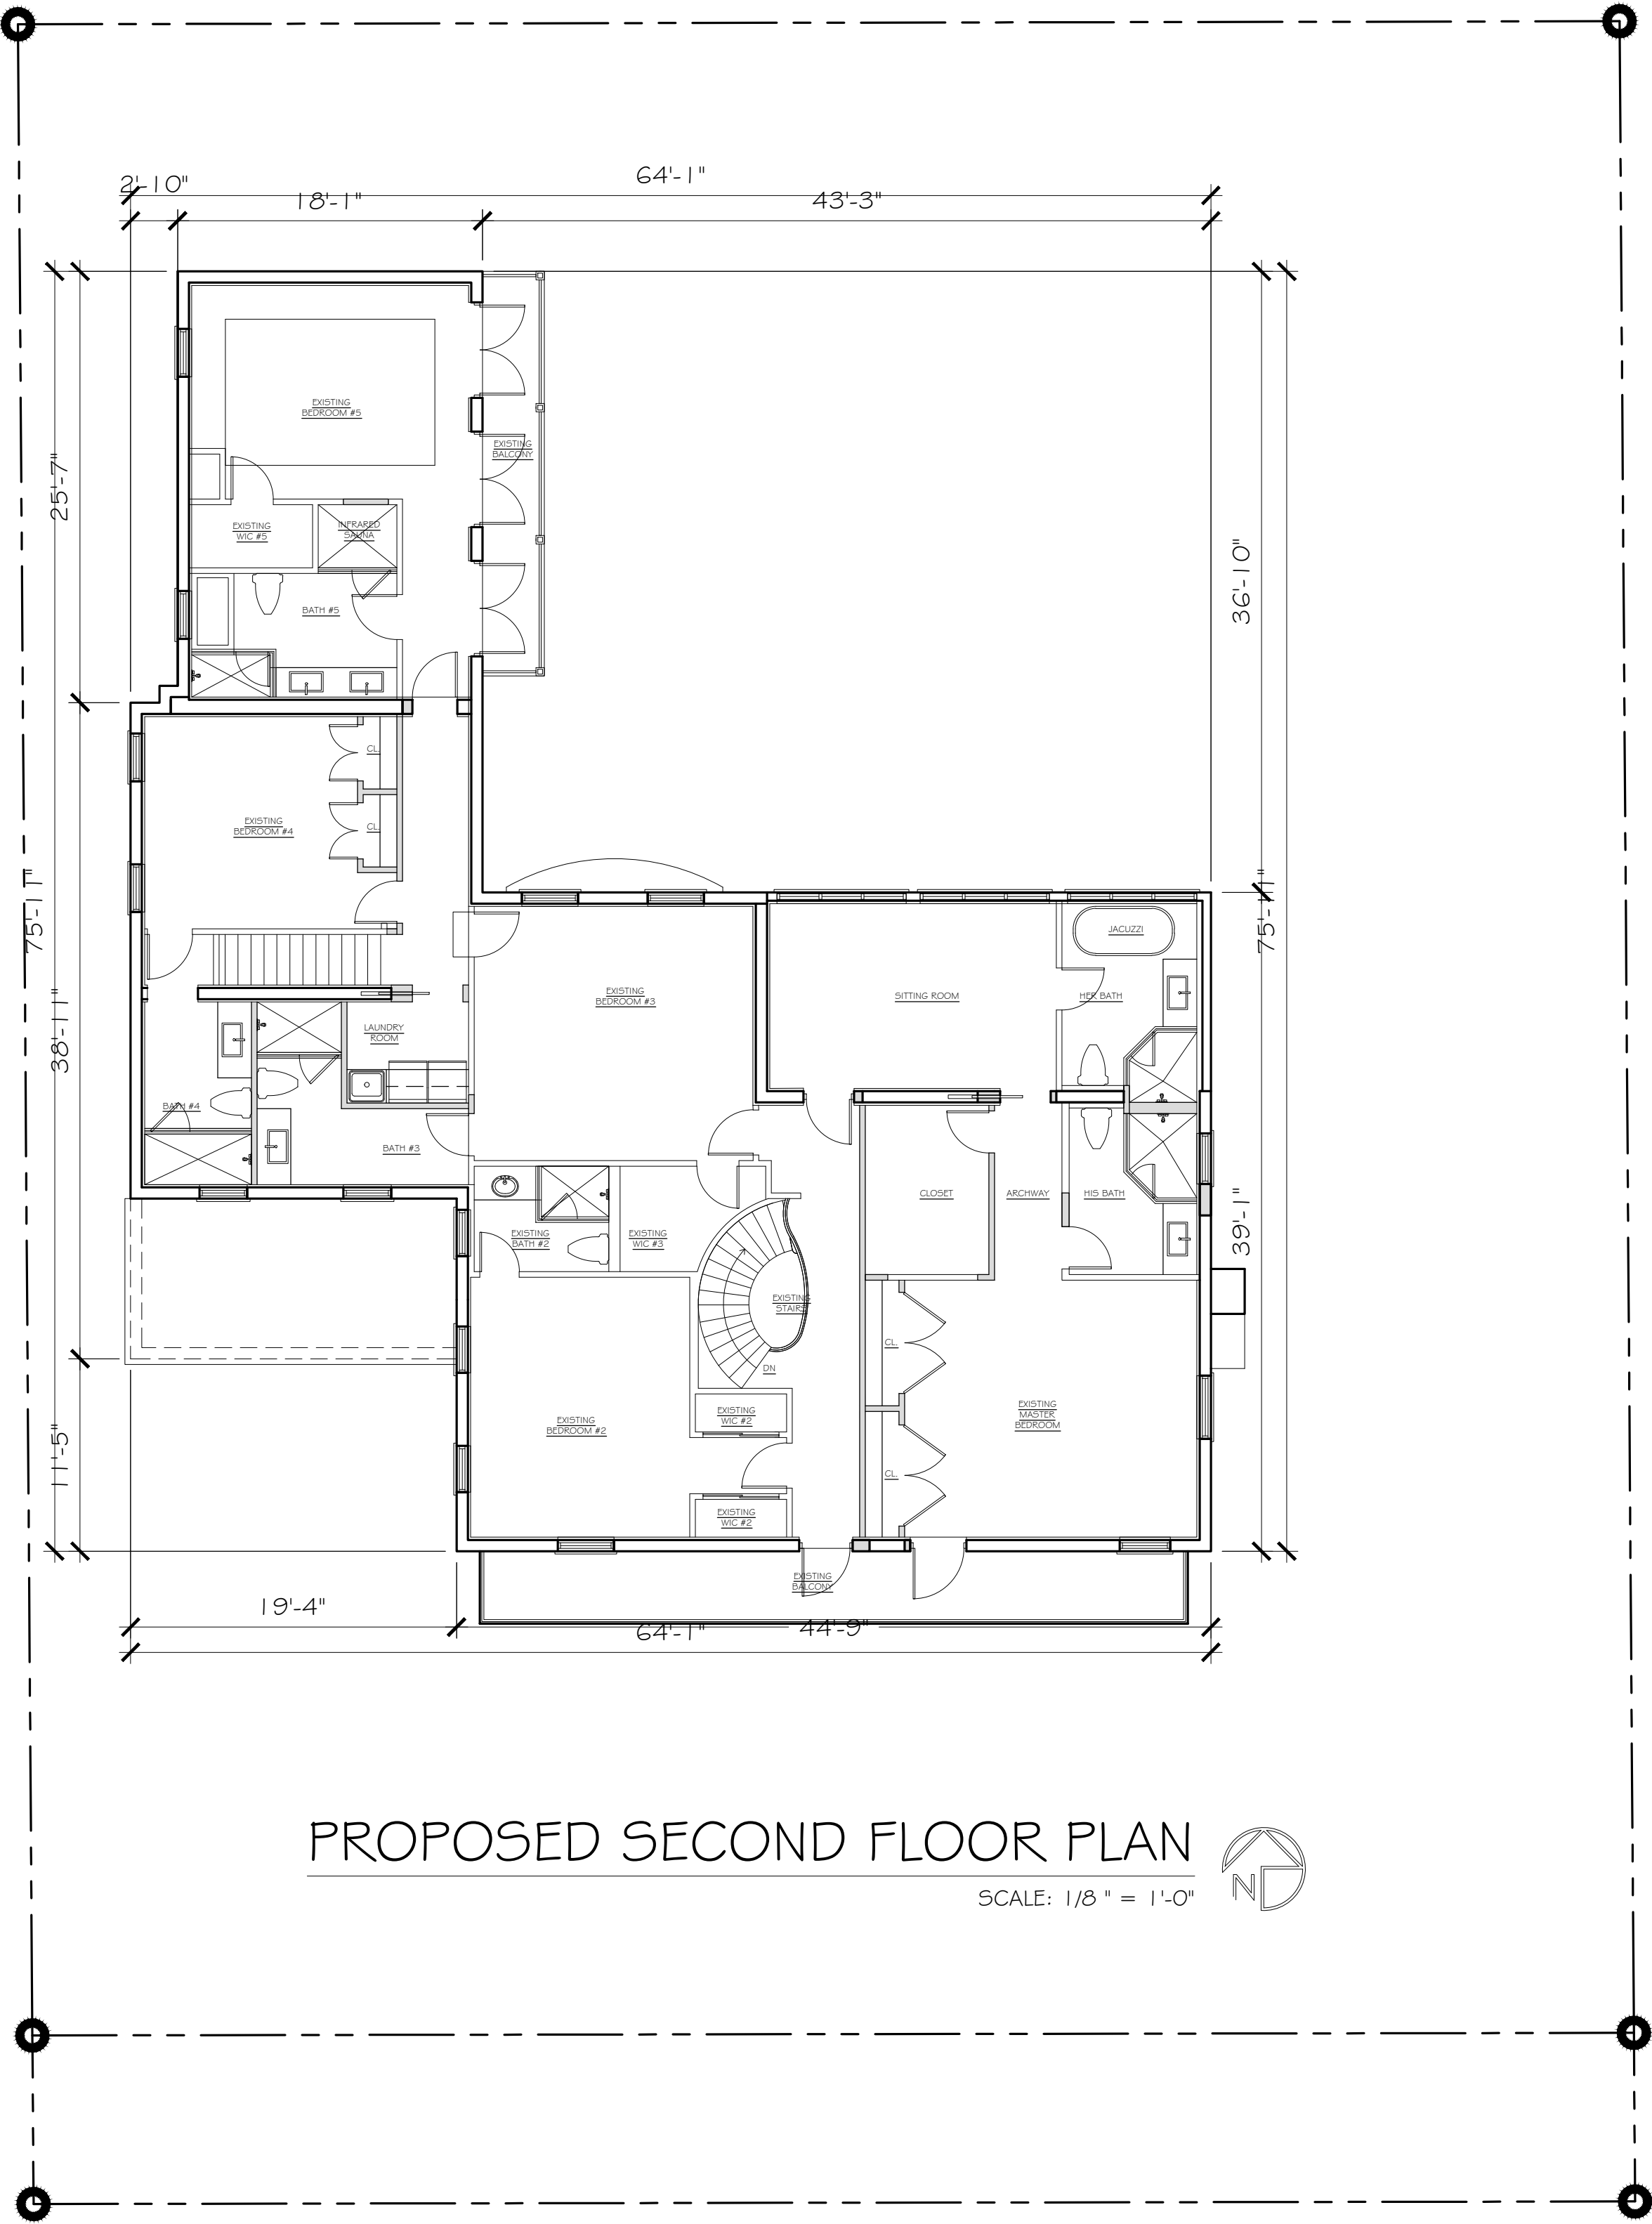

PROPOSED SECOND FLOOR PLAN

SCALE: 1/8" = 1'-0"



CONSULTANT:

PROPOSED RENOVATIONS OF RESIDENCE FOR:
KEMPIN RESIDENCE
311 PENDLETON LANE
PALM BEACH, FLORIDA 33480

A.A. #001345
A.R. #10,181


REVISIONS:

- △
- △
- △
- △
- △

SHEET NUMBER:
37

ISSUE DATE: 01-05-23

JOB #: ARC-23-003

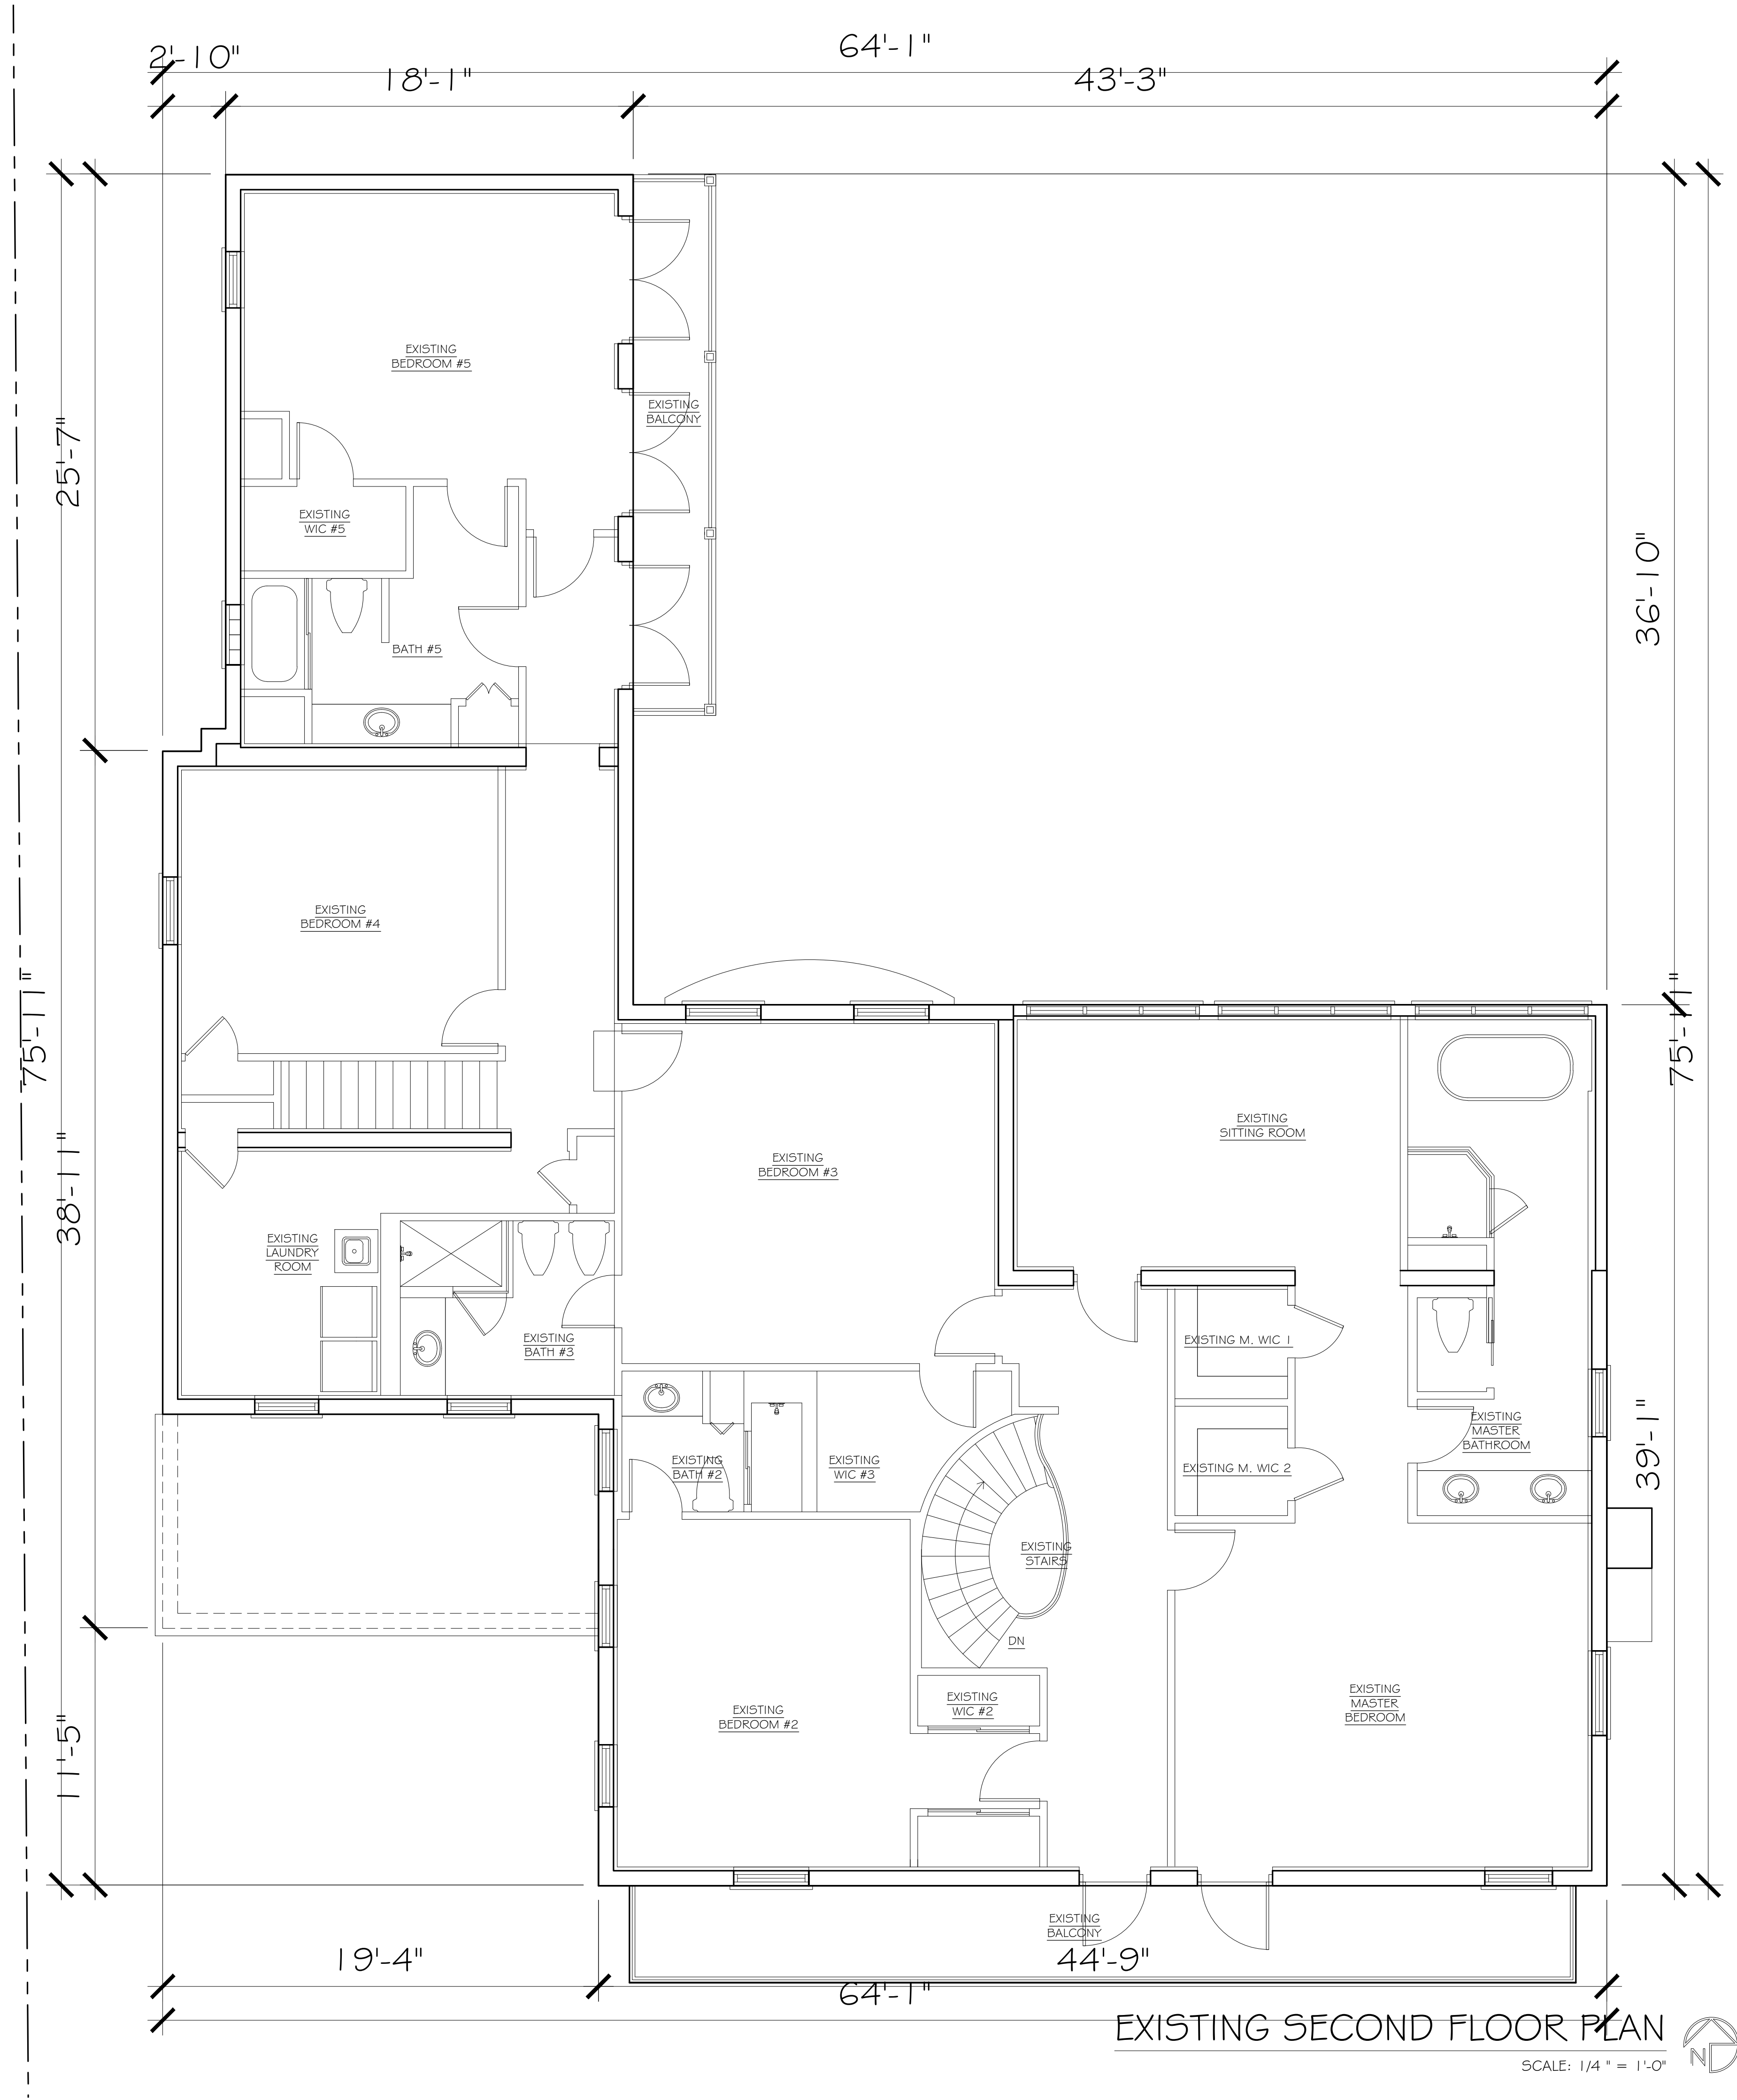


CONSULTANT:

PROPOSED RENOVATIONS OF RESIDENCE FOR:
KEMPIN RESIDENCE
311 PENDLETON LANE
PALM BEACH, FLORIDA 33480

A.A. #001345
A.R. #10,181

REVISIONS:
▲
▲
▲
▲
▲

SHEET NUMBER:
38
ISSUE DATE: 01-05-23
JOB #: ARC-23-003

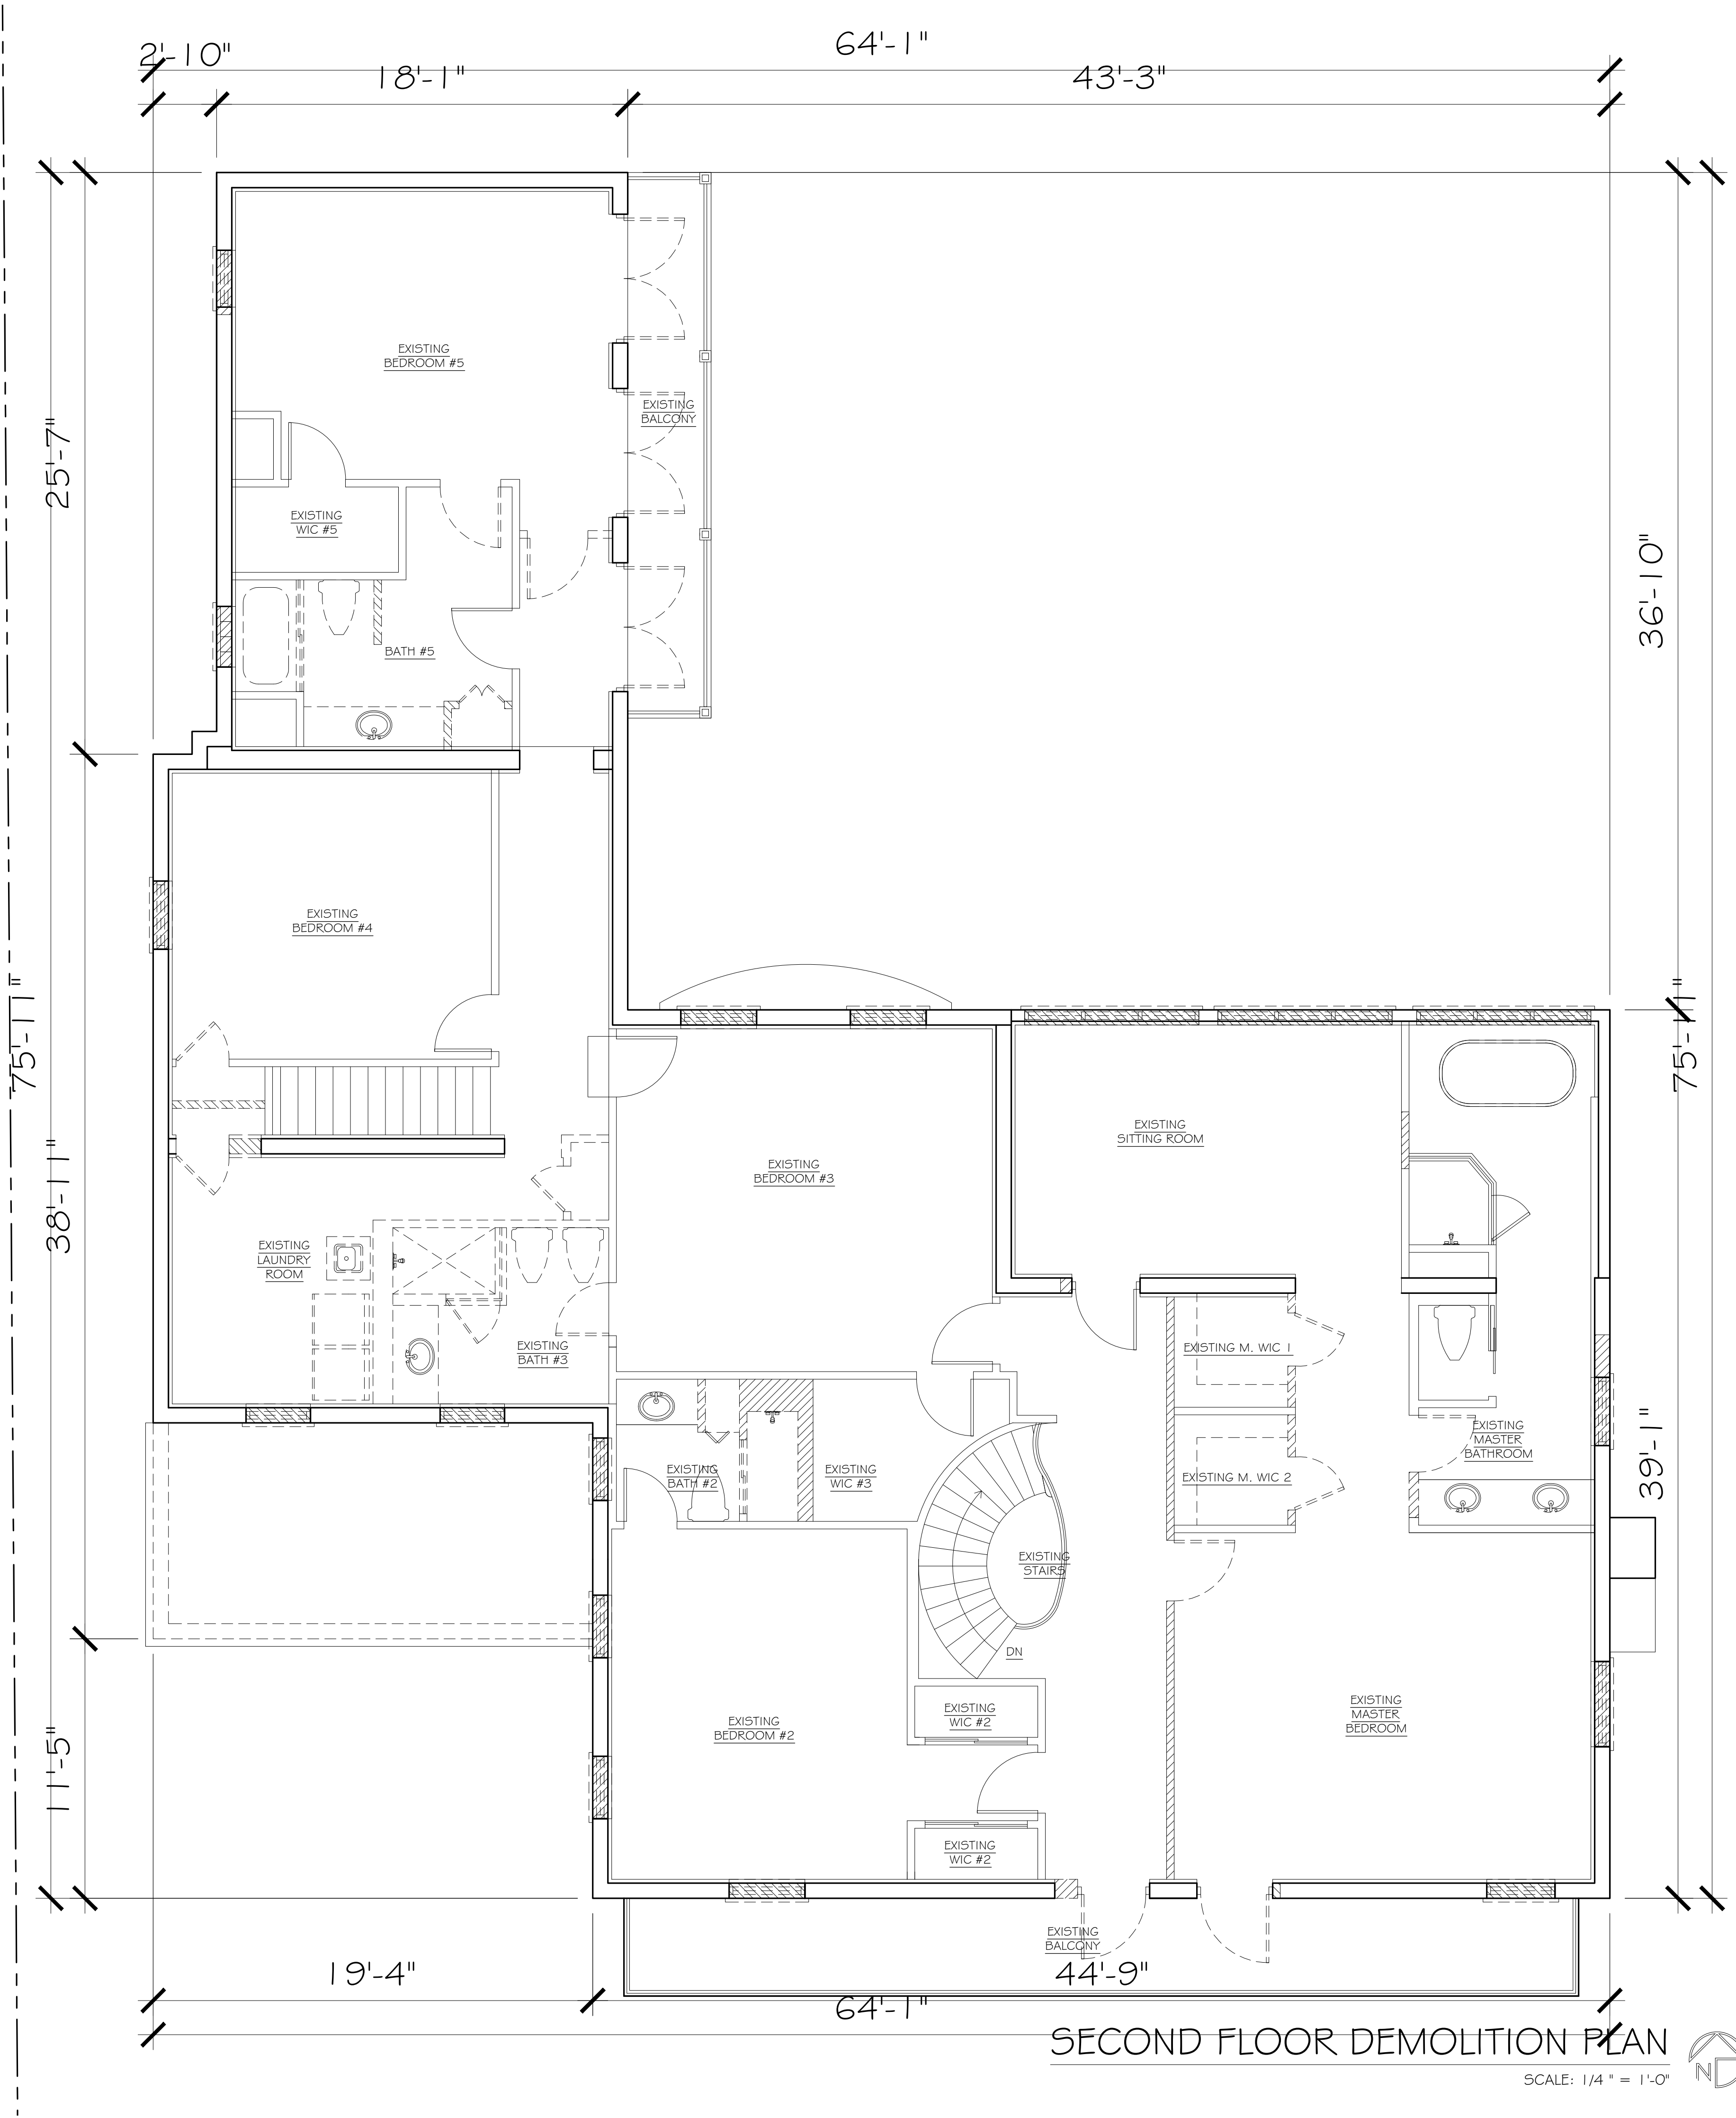

SECOND FLOOR DEMOLITION PLAN

SCALE: 1/4" = 1'-0"



CONSULTANT:



PROPOSED RENOVATIONS OF RESIDENCE FOR:
KEMPIN RESIDENCE
311 PENDLETON LANE
PALM BEACH, FLORIDA 33480

A.A. #001345
A.R. #10,181

REVISIONS:

- △
- △
- △
- △

SHEET NUMBER:
39
ISSUE DATE: 01-05-23
JOB #: ARC-23-003

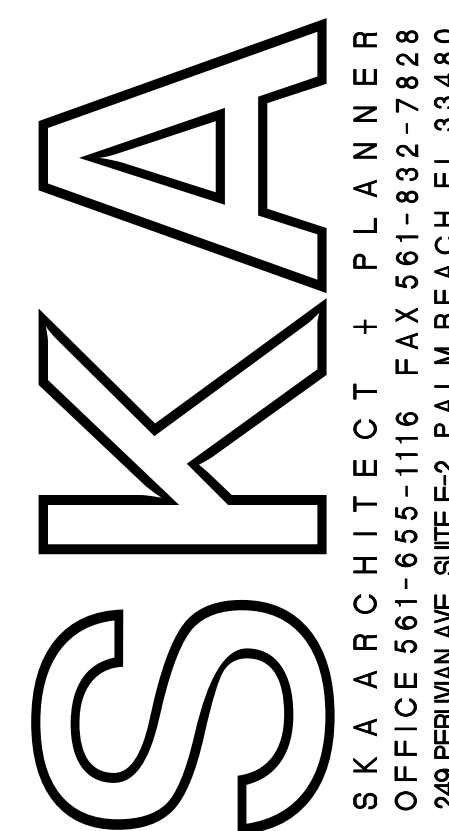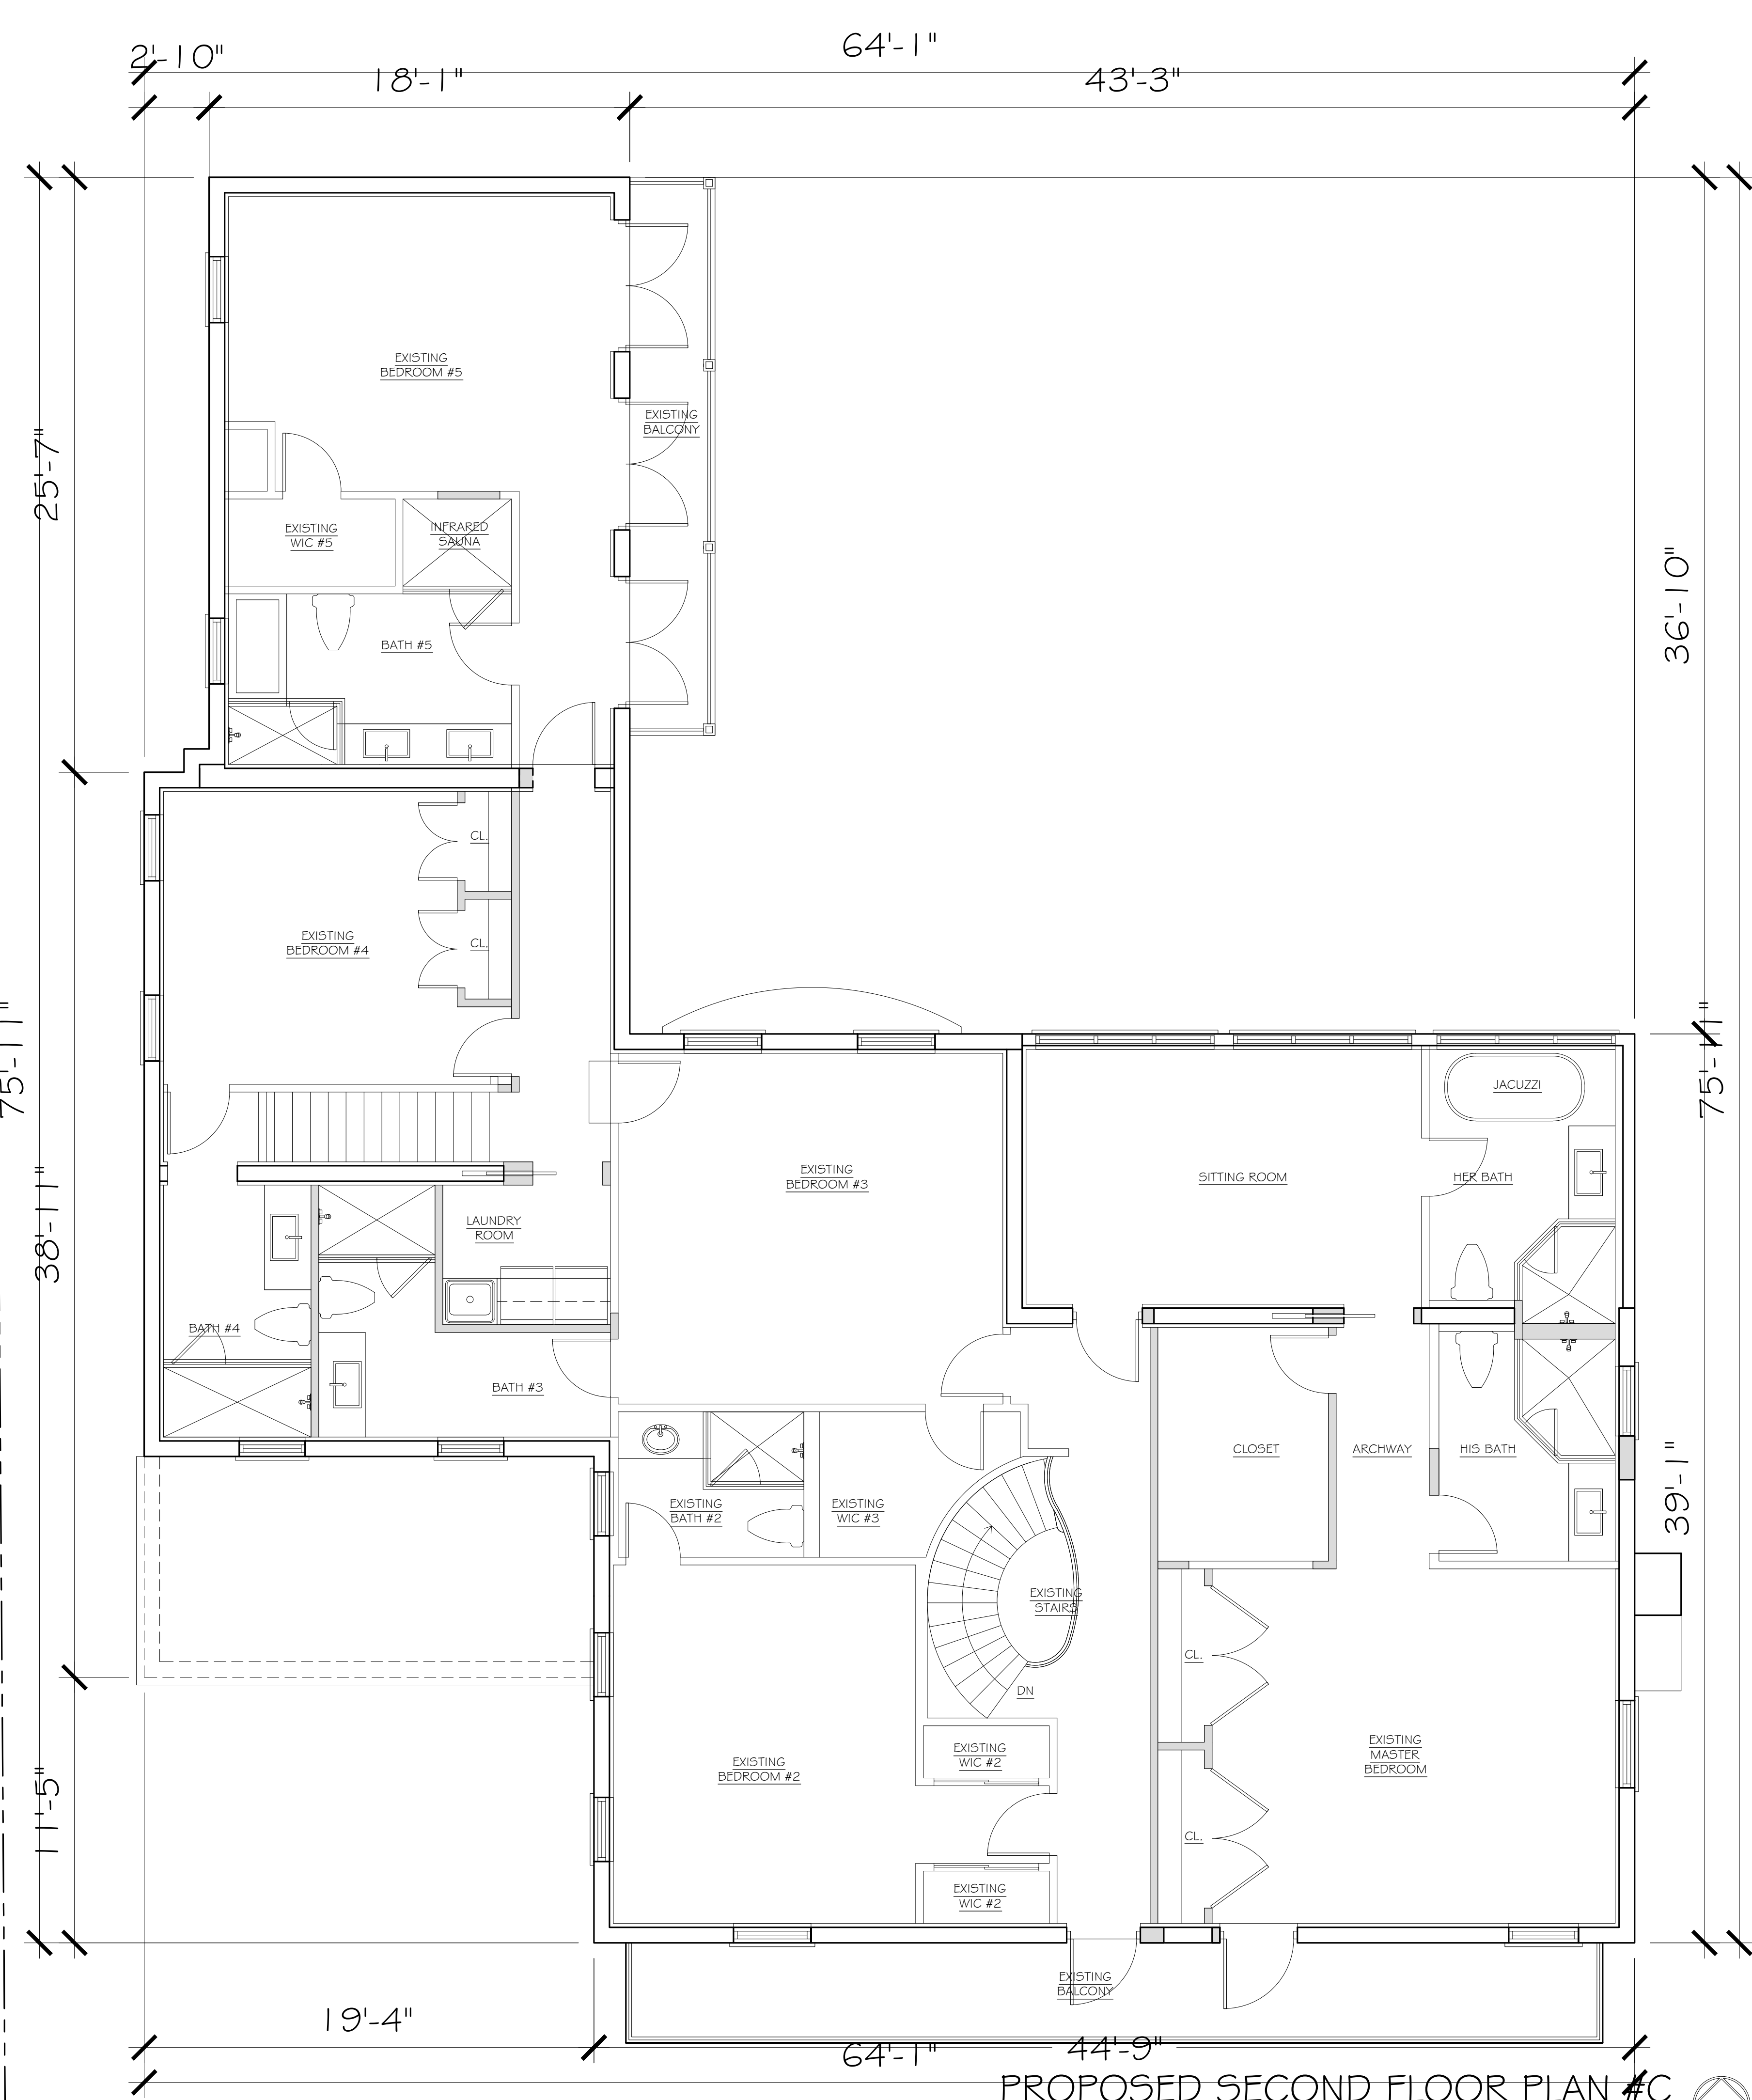

CONSULTANT:

PROPOSED RENOVATIONS OF RESIDENCE FOR:
KEMPIN RESIDENCE
311 PENDLETON LANE
PALM BEACH, FLORIDA 33480


A.A. #001345
A.R. #10,181



REVISIONS:

△
△
△
△

SHEET NUMBER:
40

ISSUE DATE: 01-05-23
JOB #: ARC-23-003

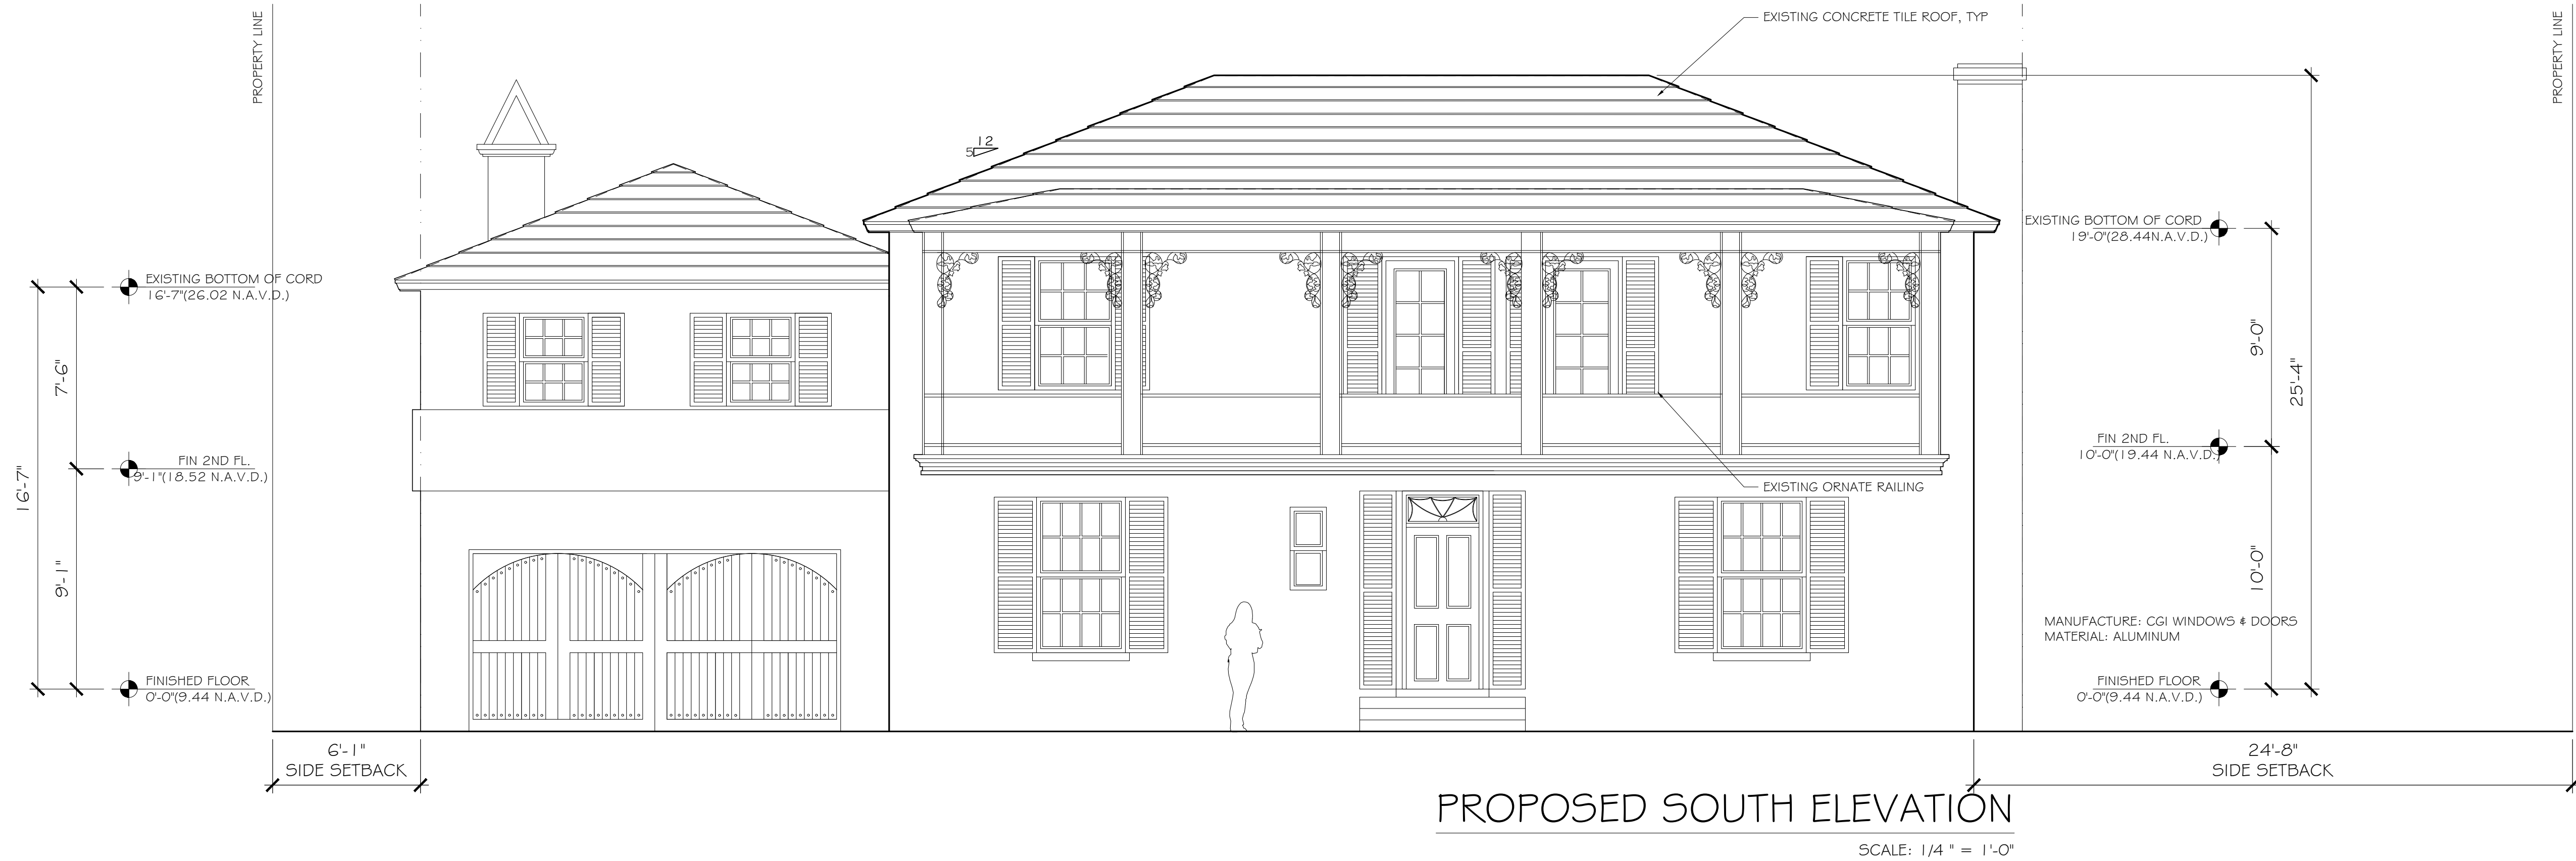

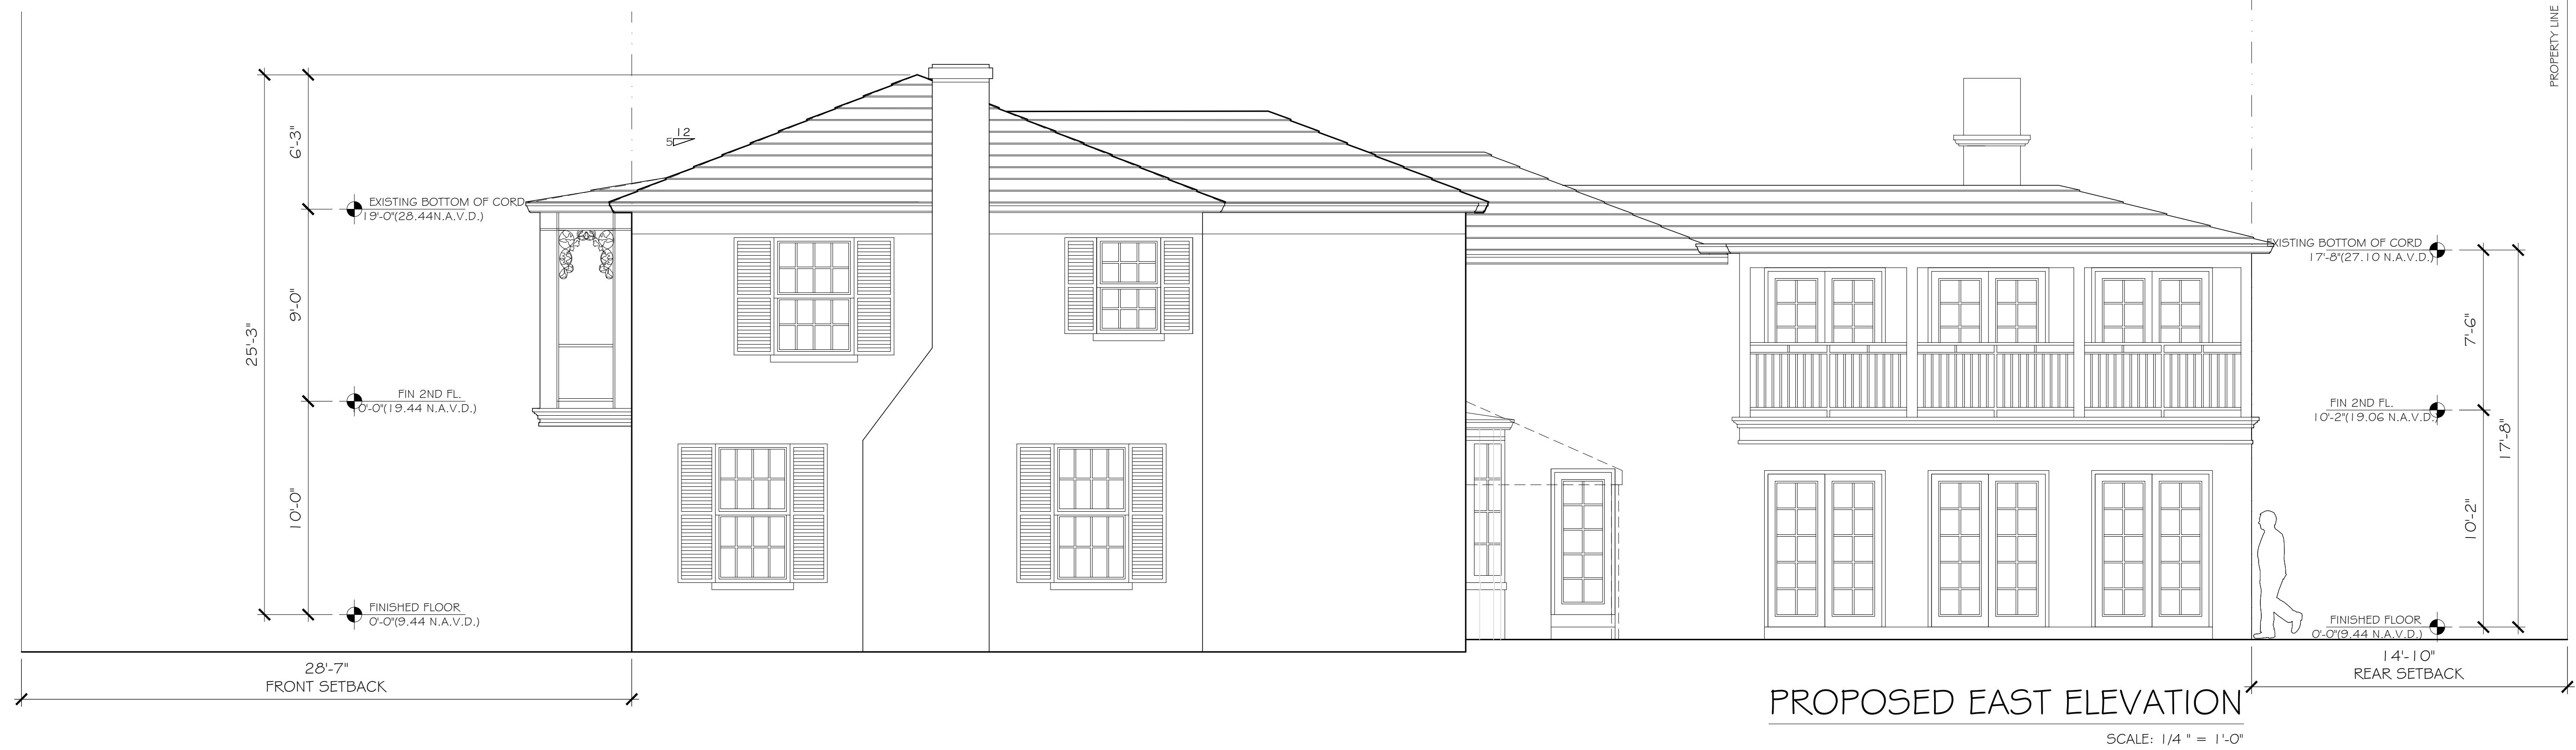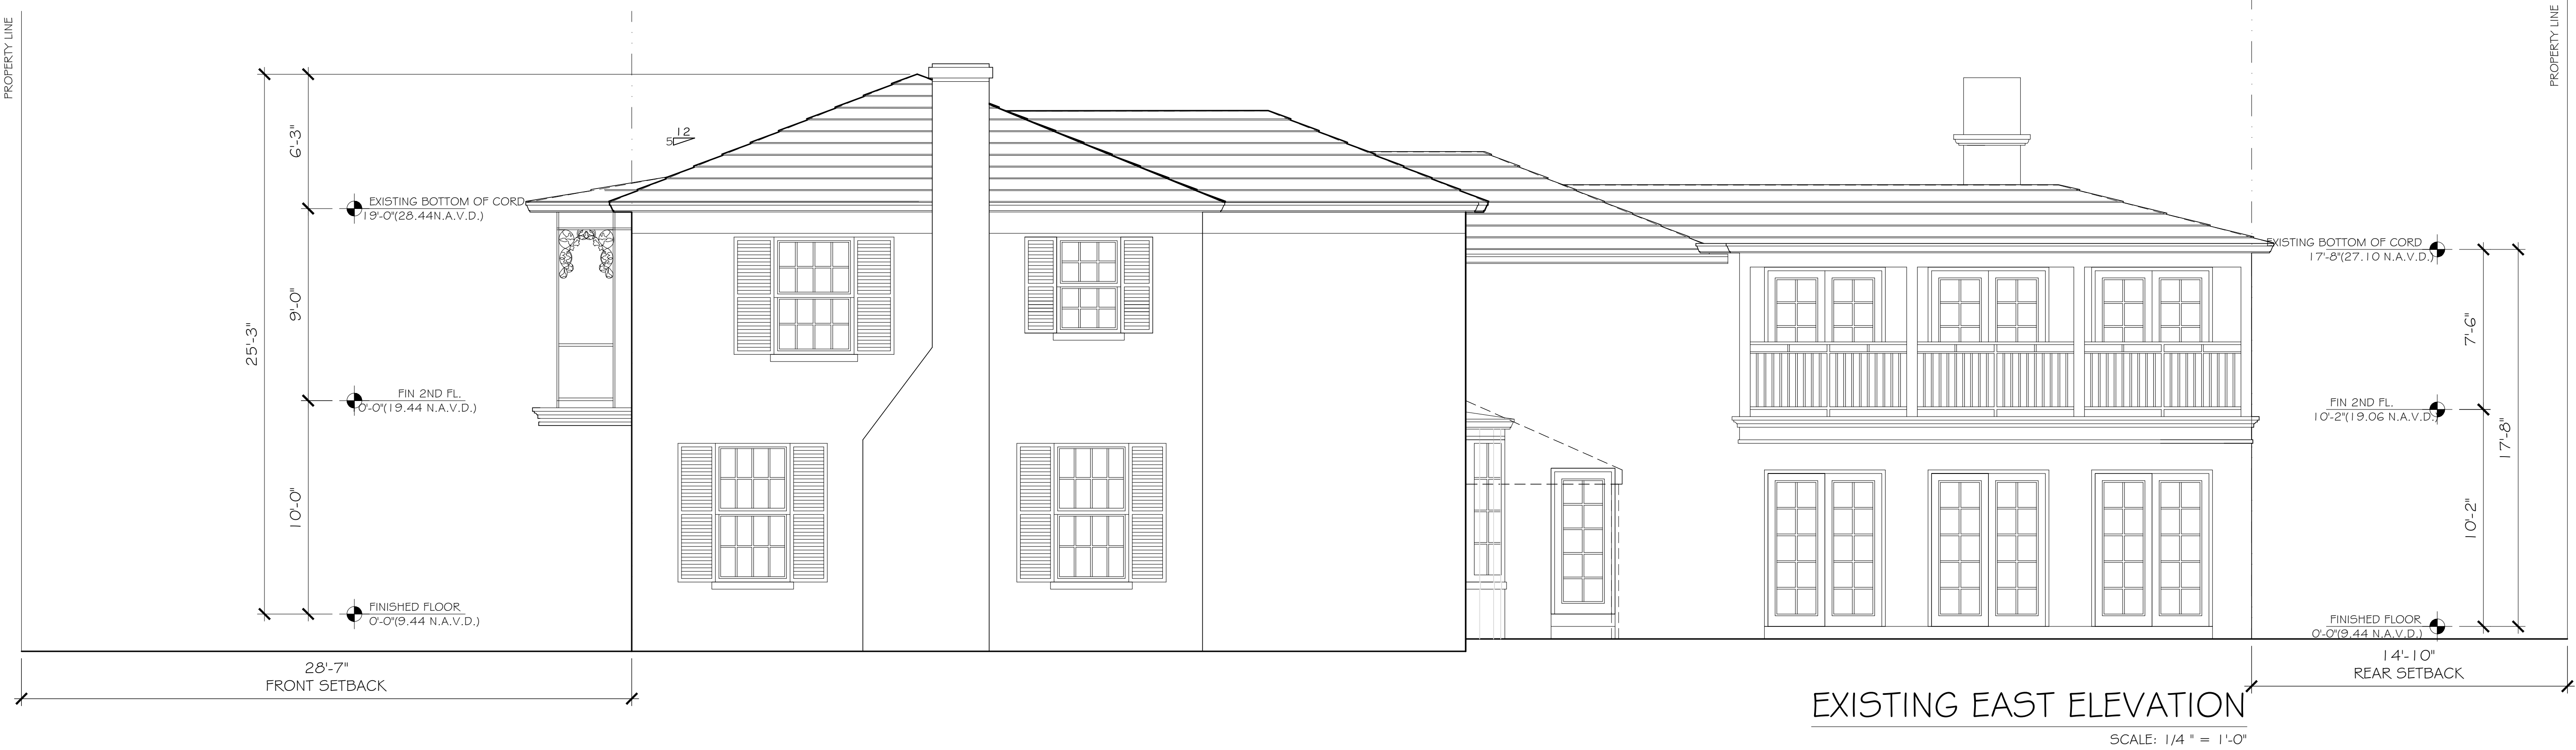

CONSULTANT:

PROPOSED RENOVATIONS OF RESIDENCE FOR:
KEMPIN RESIDENCE
311 PENDLETON LANE
PALM BEACH, FLORIDA 33480

A.A. #001345
A.R. #10,181



REVISIONS:

△
△
△
△
△

SHEET NUMBER:
42

ISSUE DATE: 01-05-23

JOB #: ARC-23-003

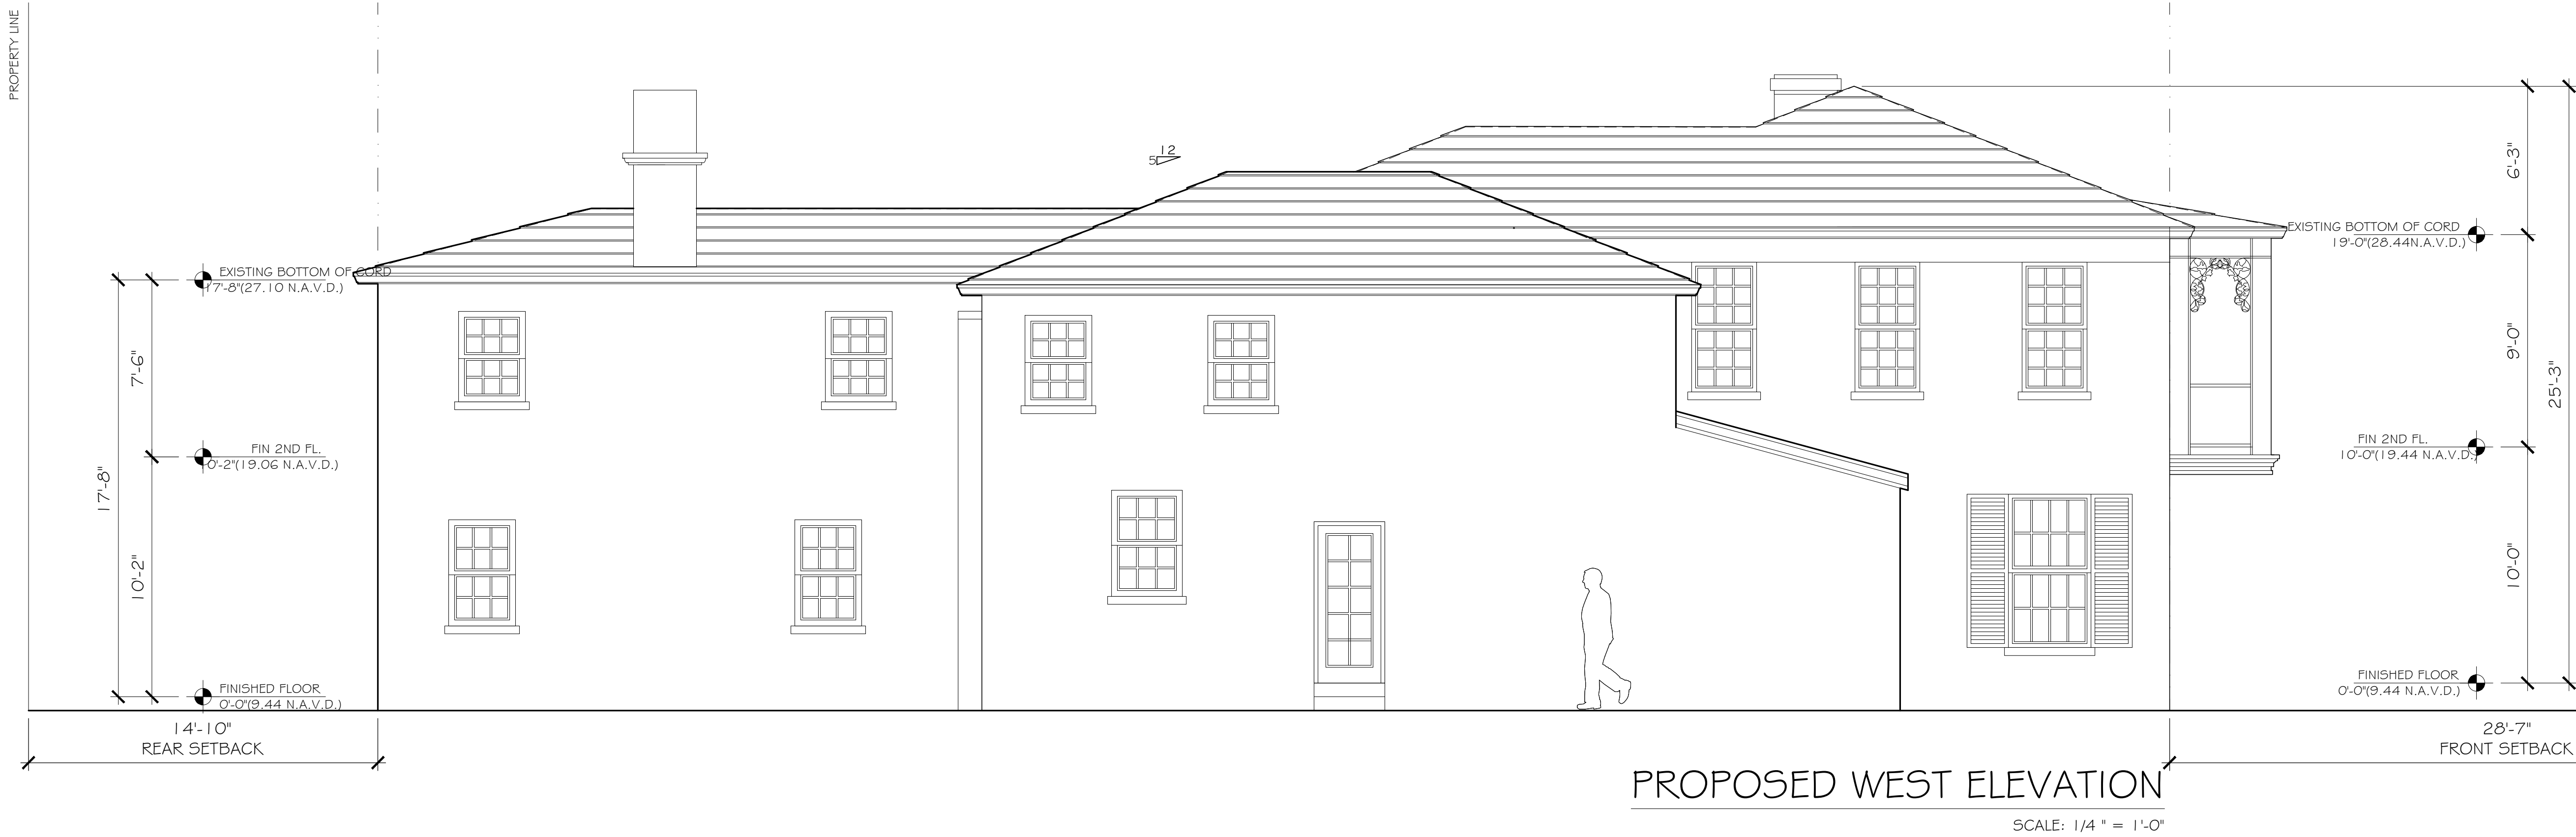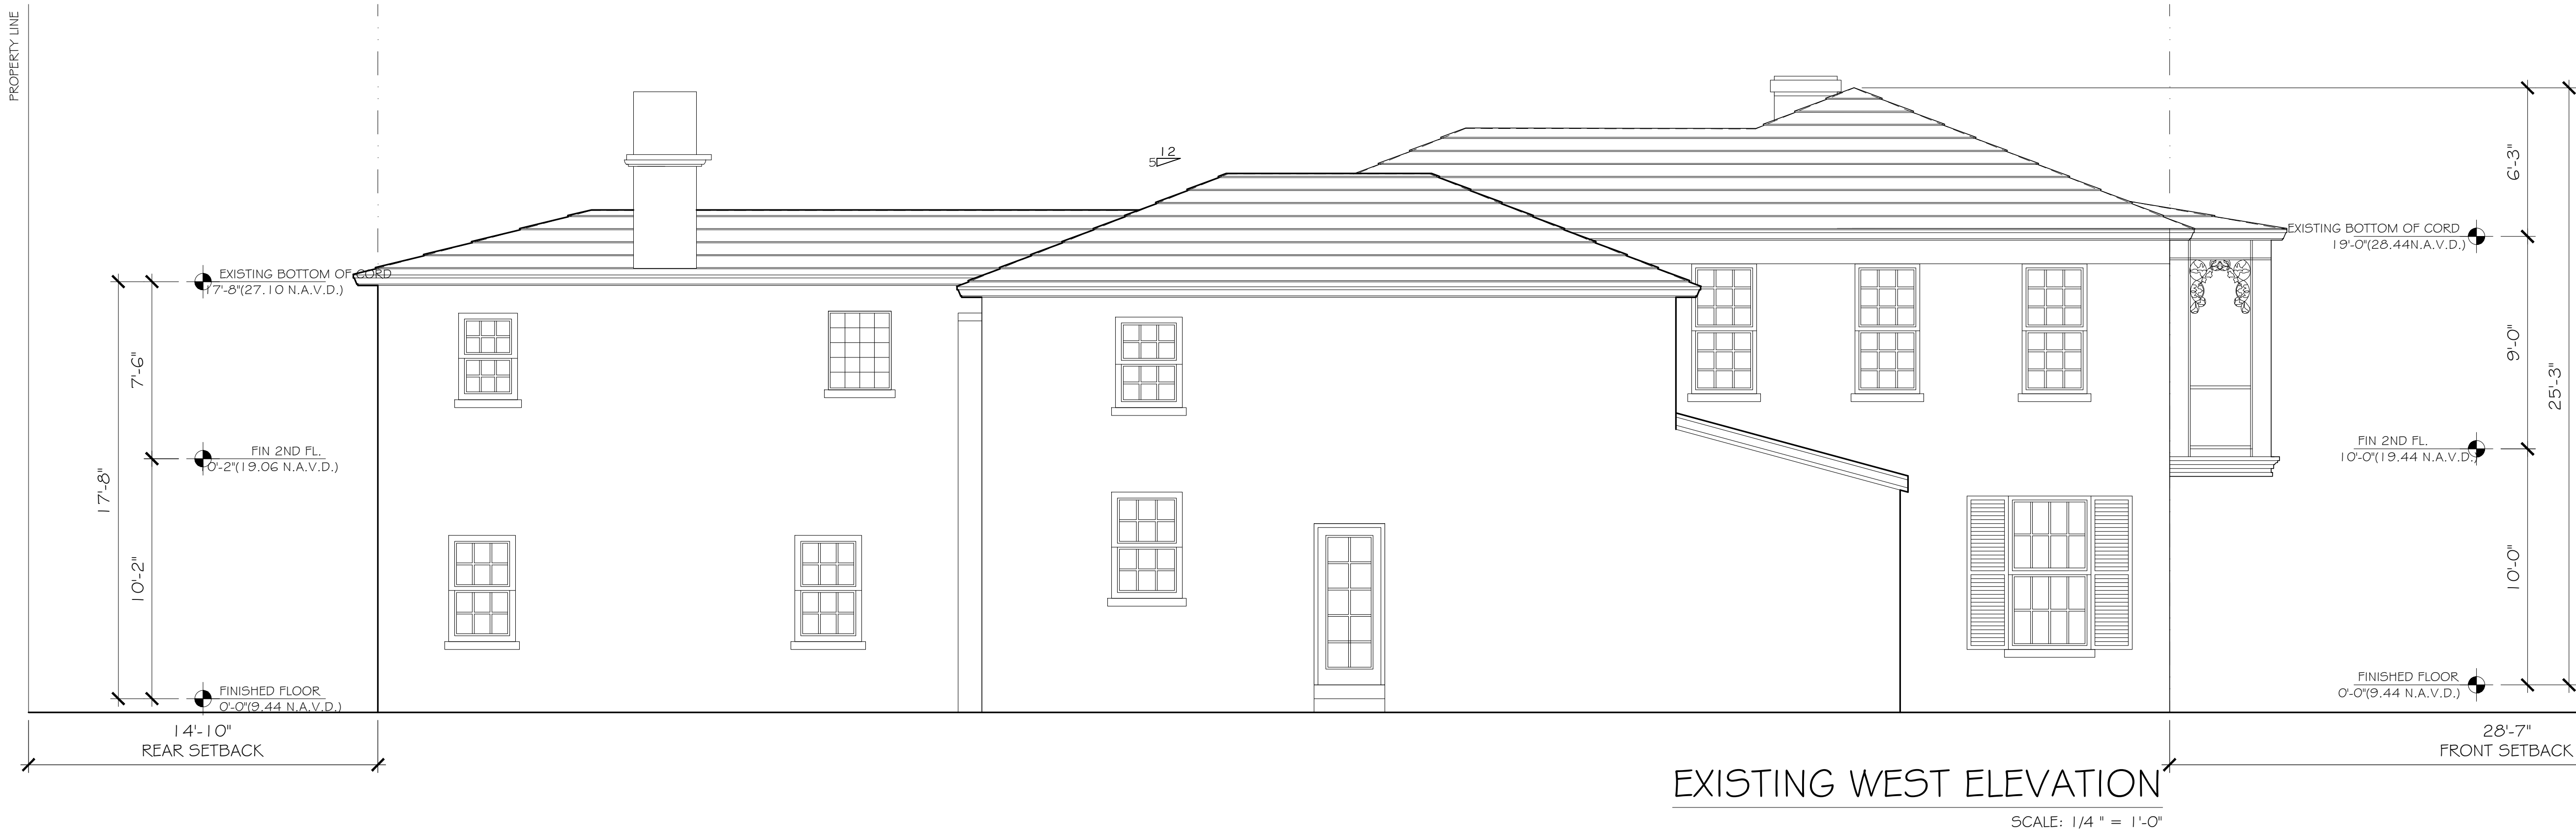

CONSULTANT:

PROPOSED RENOVATIONS OF RESIDENCE FOR:
KEMPIN RESIDENCE
311 PENDLETON LANE
PALM BEACH, FLORIDA 33480

A.A. #001345
A.R. #10,181

REVISIONS:

- △
- △
- △
- △
- △

SHEET NUMBER:
43
ISSUE DATE: 01-05-23
JOB #: ARC-23-003



SKA
SKA ARCHITECT + PLANNER
OFFICE 561-655-1116 FAX 561-832-7828
249 PERMAN AVE, SUITE F-2, PALM BEACH, FL 33480

CONSULTANT:

PROPOSED RENOVATIONS OF RESIDENCE FOR:
KEMPIN RESIDENCE
311 PENDLETON LANE
PALM BEACH, FLORIDA 33480

A.A. #001345
A.R. #10,181


REVISIONS:

△
△
△
△
△

SHEET NUMBER:
44


ISSUE DATE: 01-05-23

JOB #: ARC-23-003

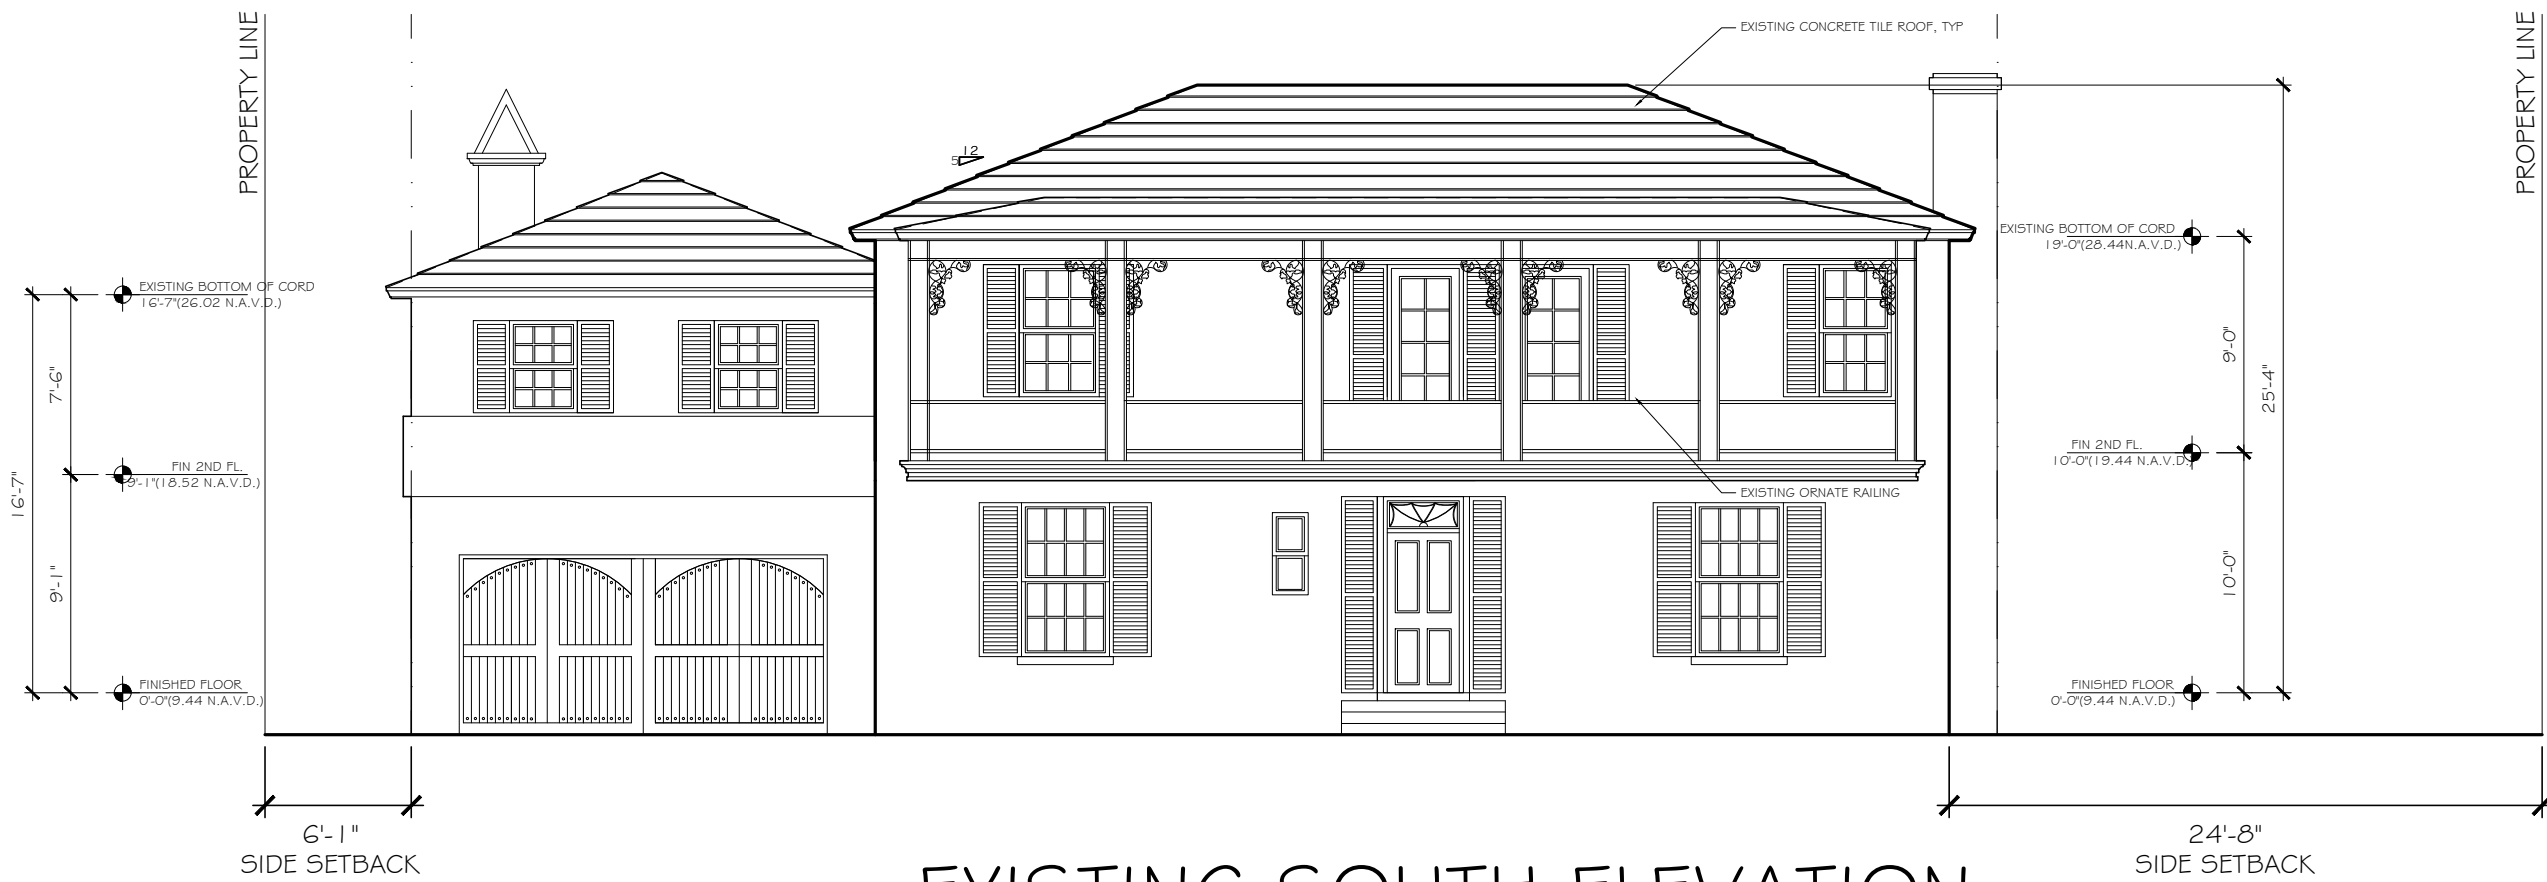


EXISTING SOUTH ELEVATION

SCALE: 1/4" = 1'-0"

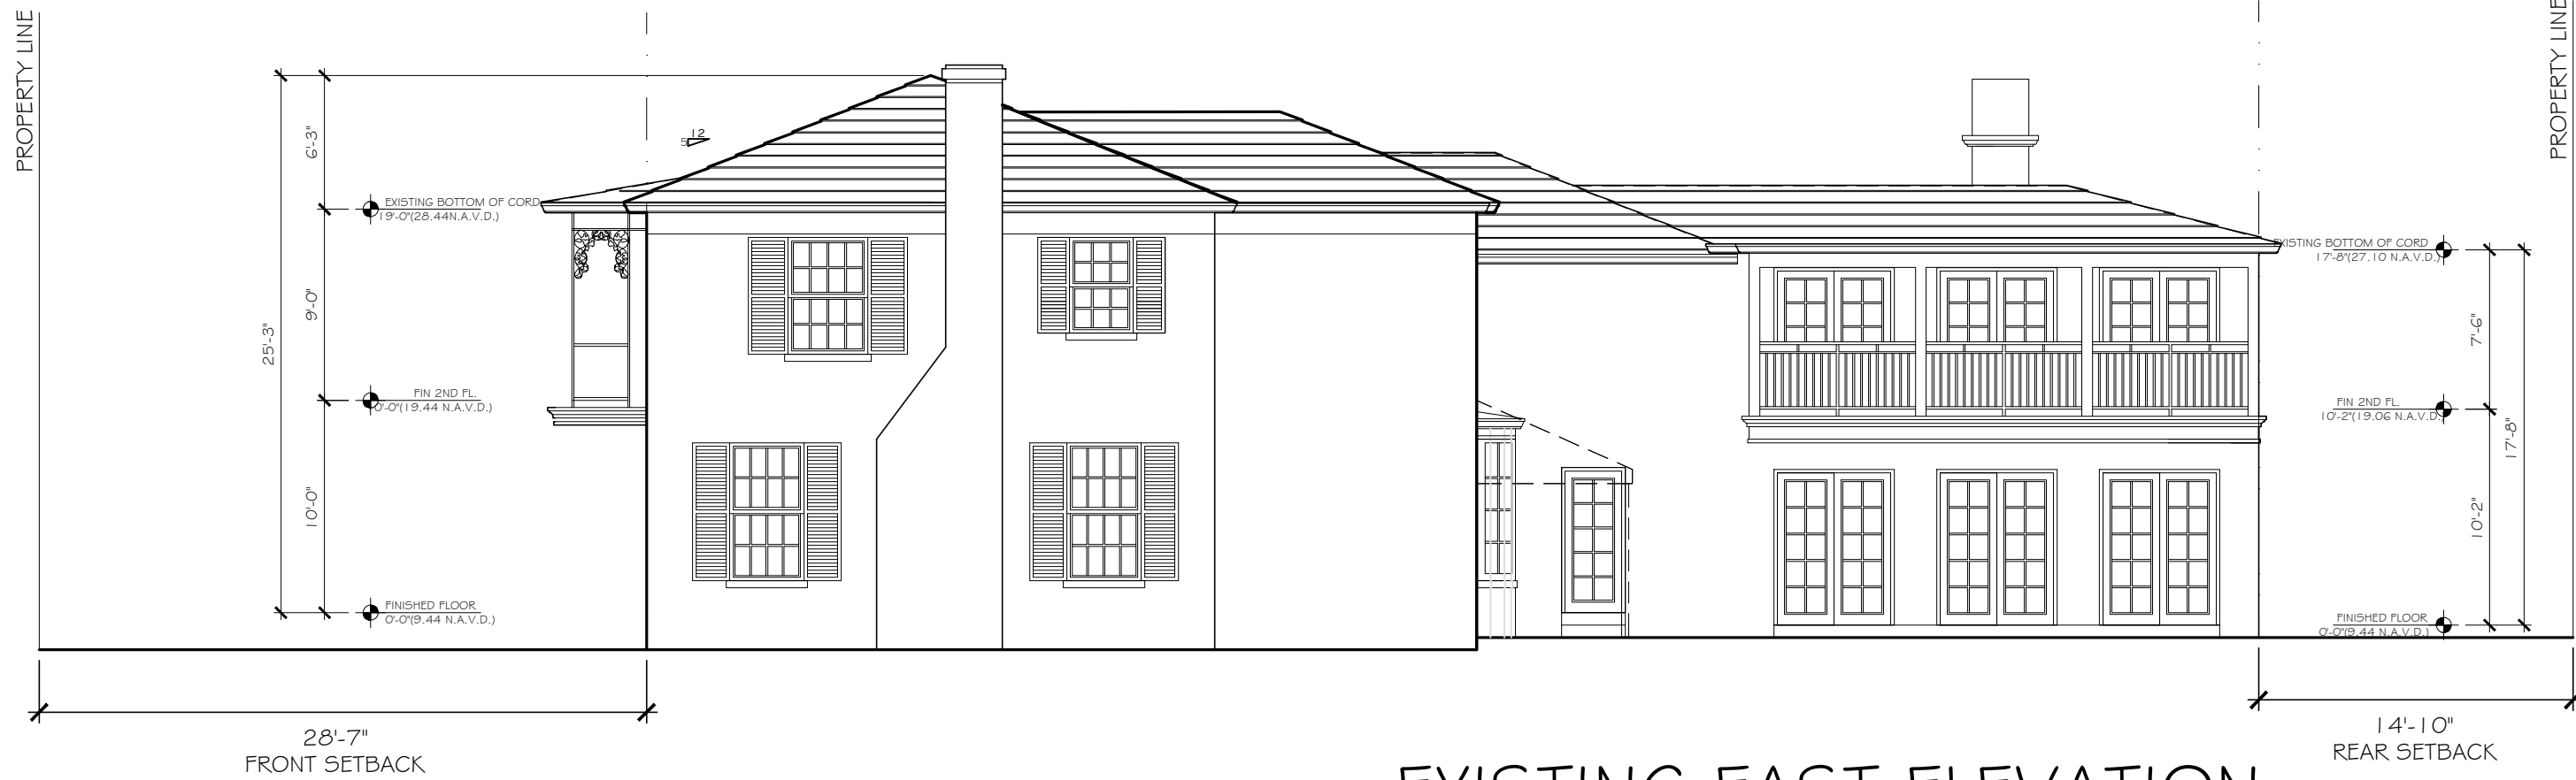


EXISTING EAST ELEVATION

SCALE: 1/4" = 1'-0"

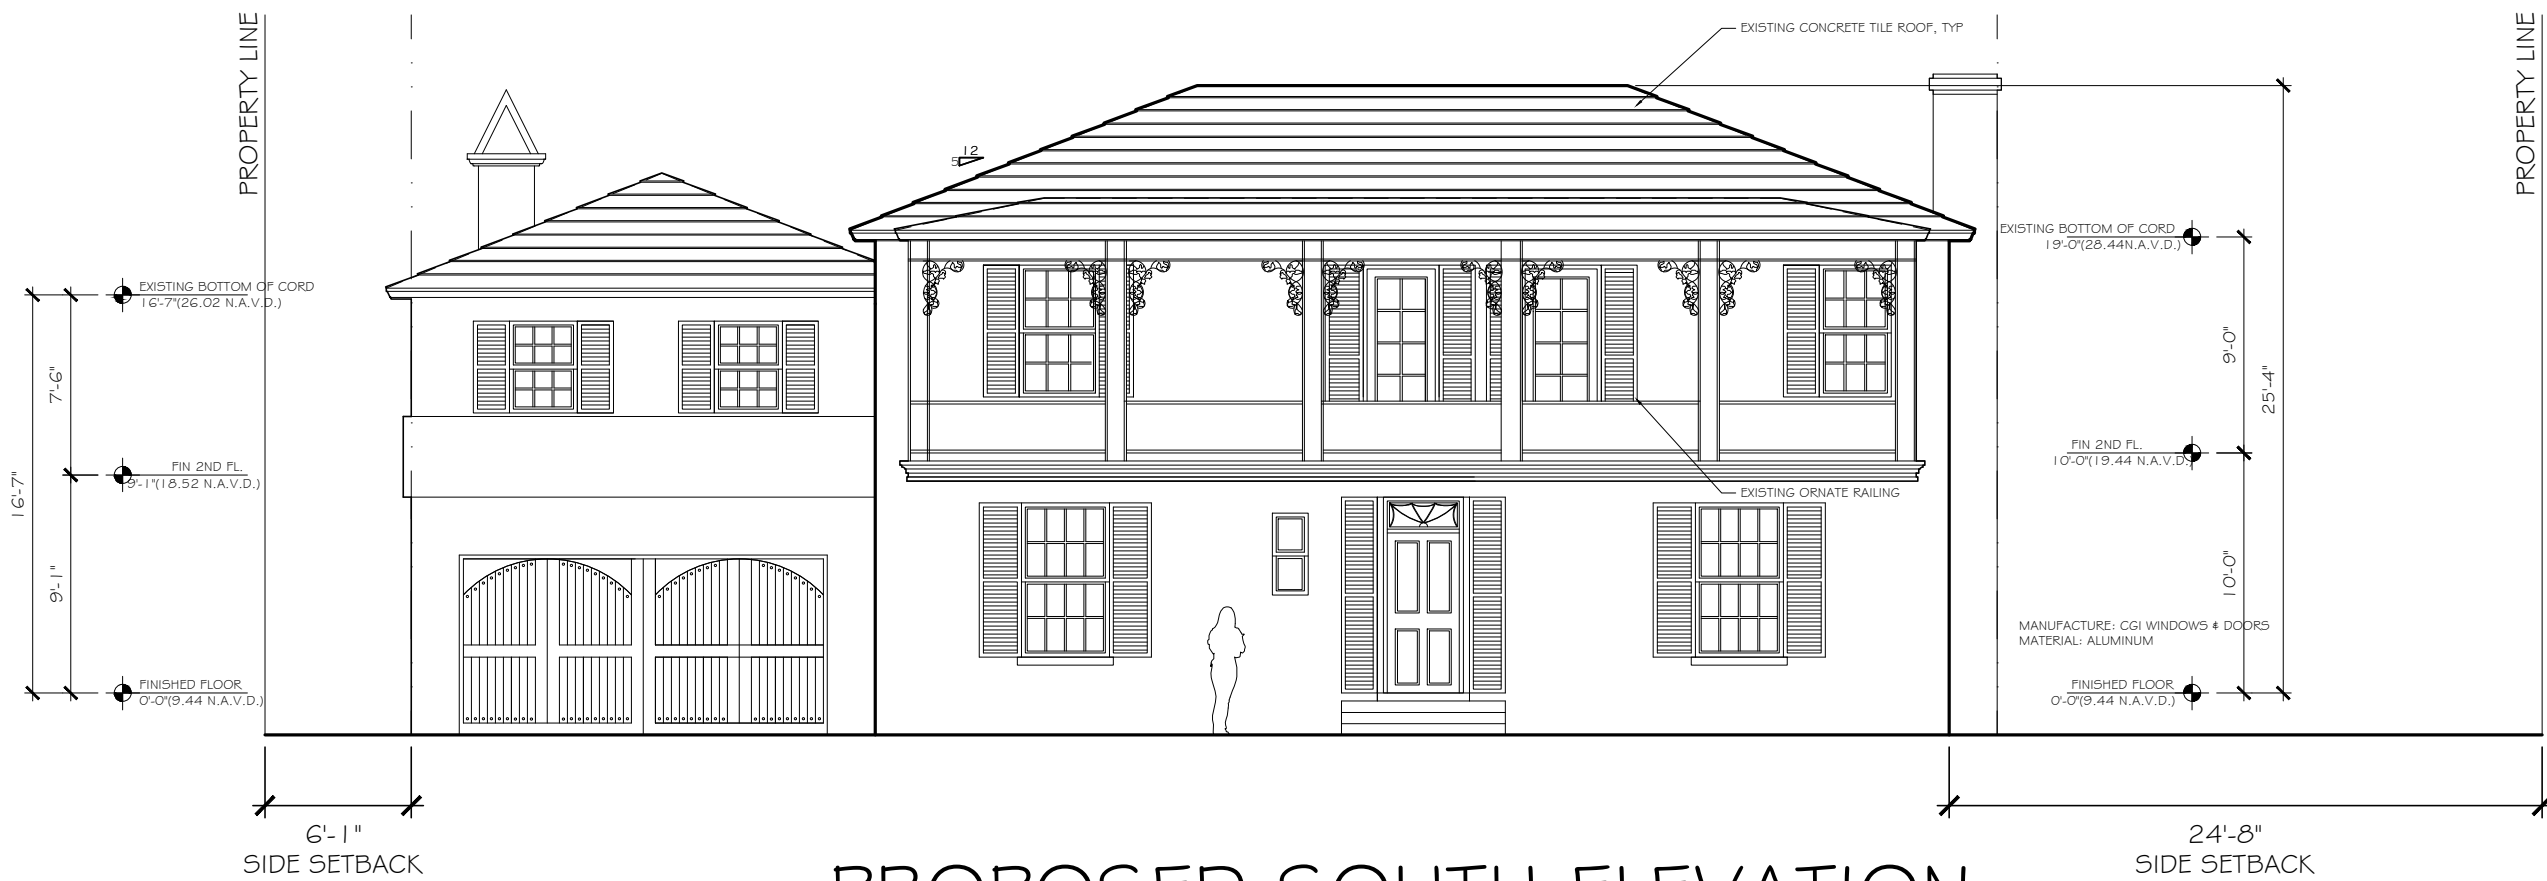

PROPOSED SOUTH ELEVATION

SCALE: 1/4" = 1'-0"

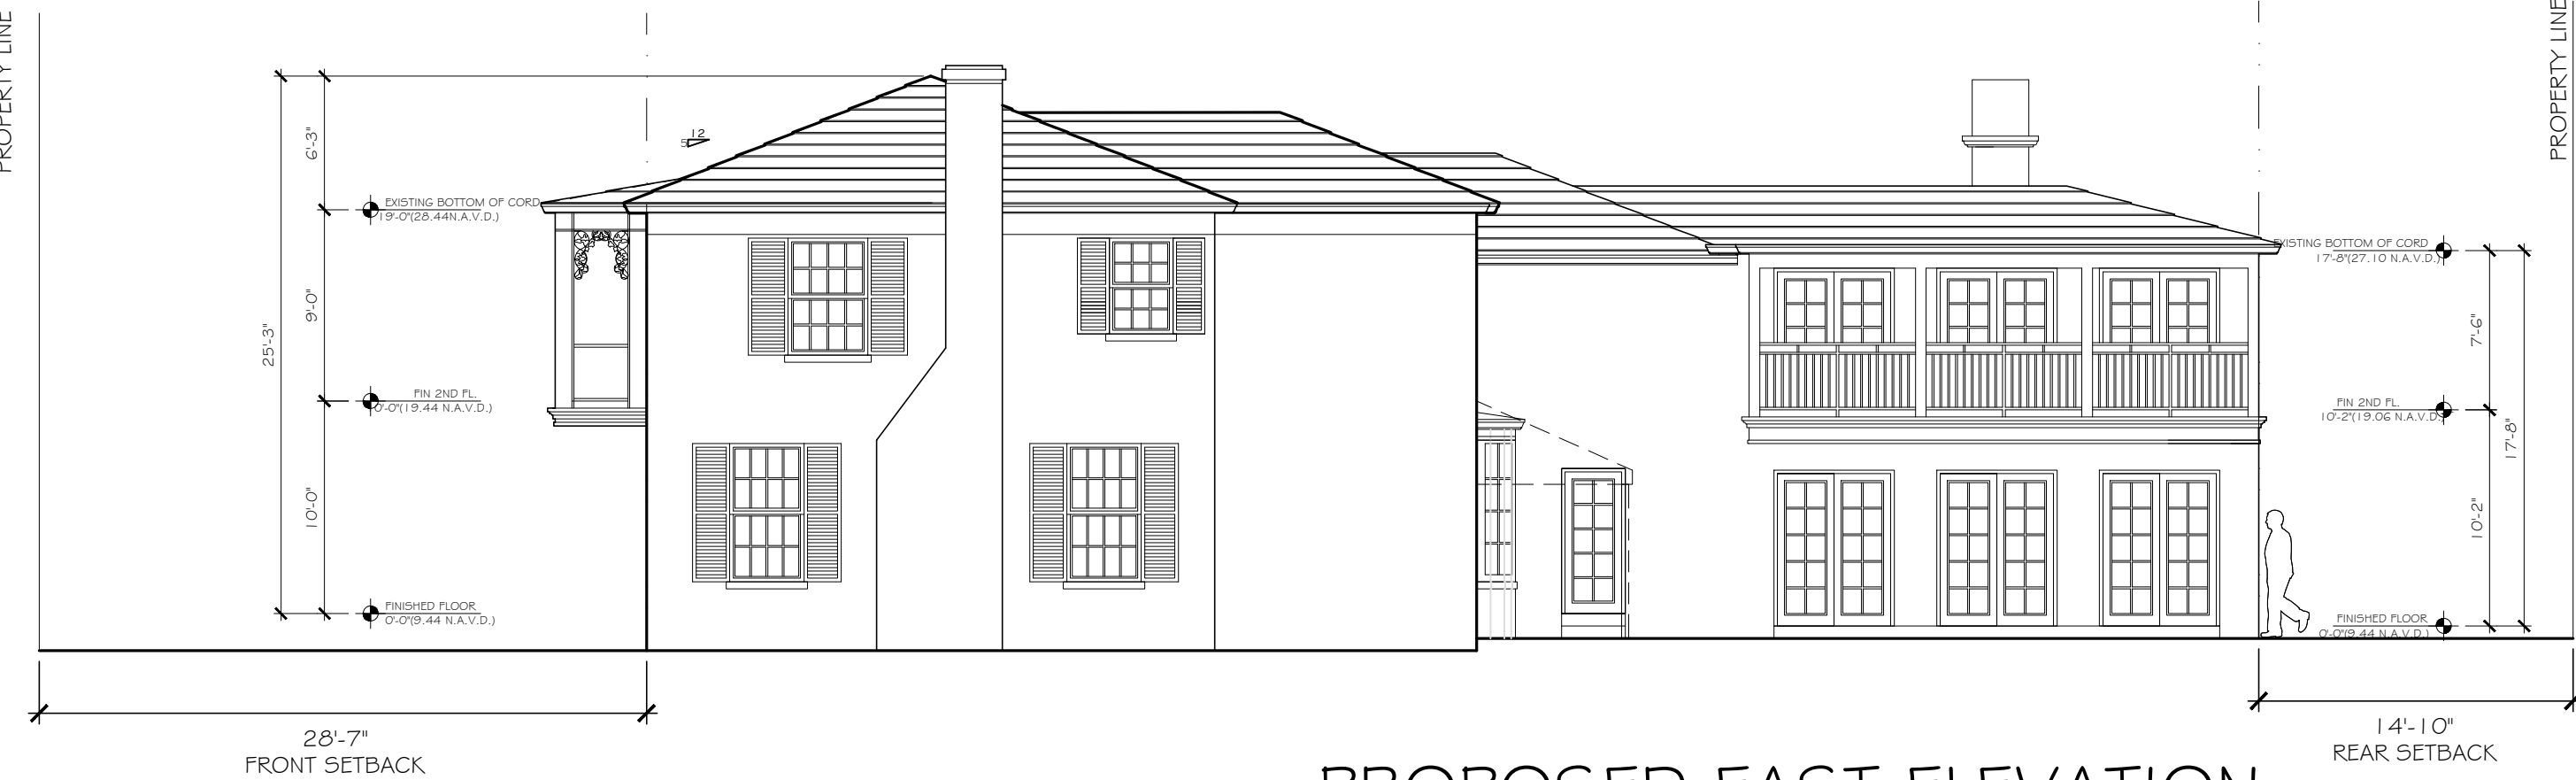

PROPOSED EAST ELEVATION

SCALE: 1/4" = 1'-0"

CONSULTANT:

PROPOSED RENOVATIONS OF RESIDENCE FOR:

KEMPIN RESIDENCE
311 PENDLETON LANE
PALM BEACH, FLORIDA 33480

A.A. #001345
A.R. #10,181

REVISIONS:


△
△
△
△
△

SHEET NUMBER:

45

ISSUE DATE: 01-05-23


JOB #: ARC-23-003

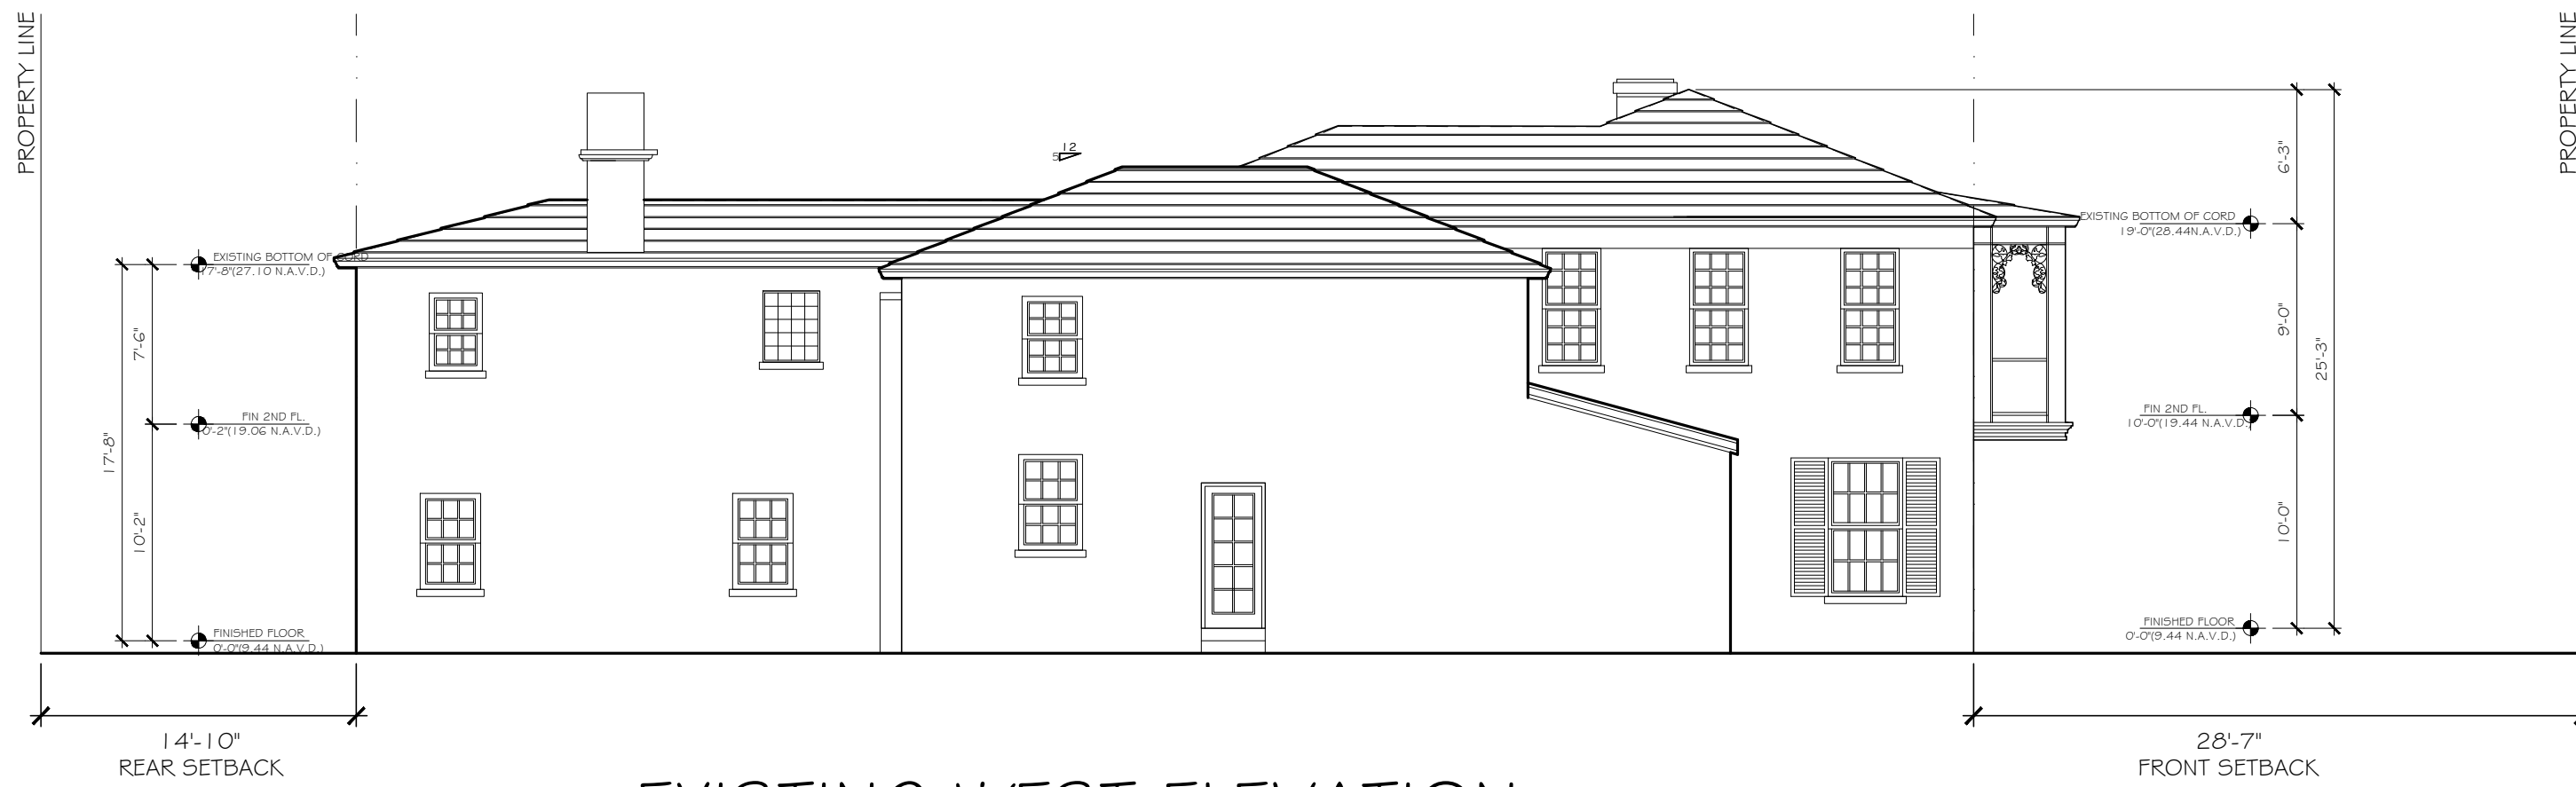

EXISTING WEST ELEVATION
SCALE: 1/4" = 1'-0"



EXISTING NORTH ELEVATION
SCALE: 1/4" = 1'-0"

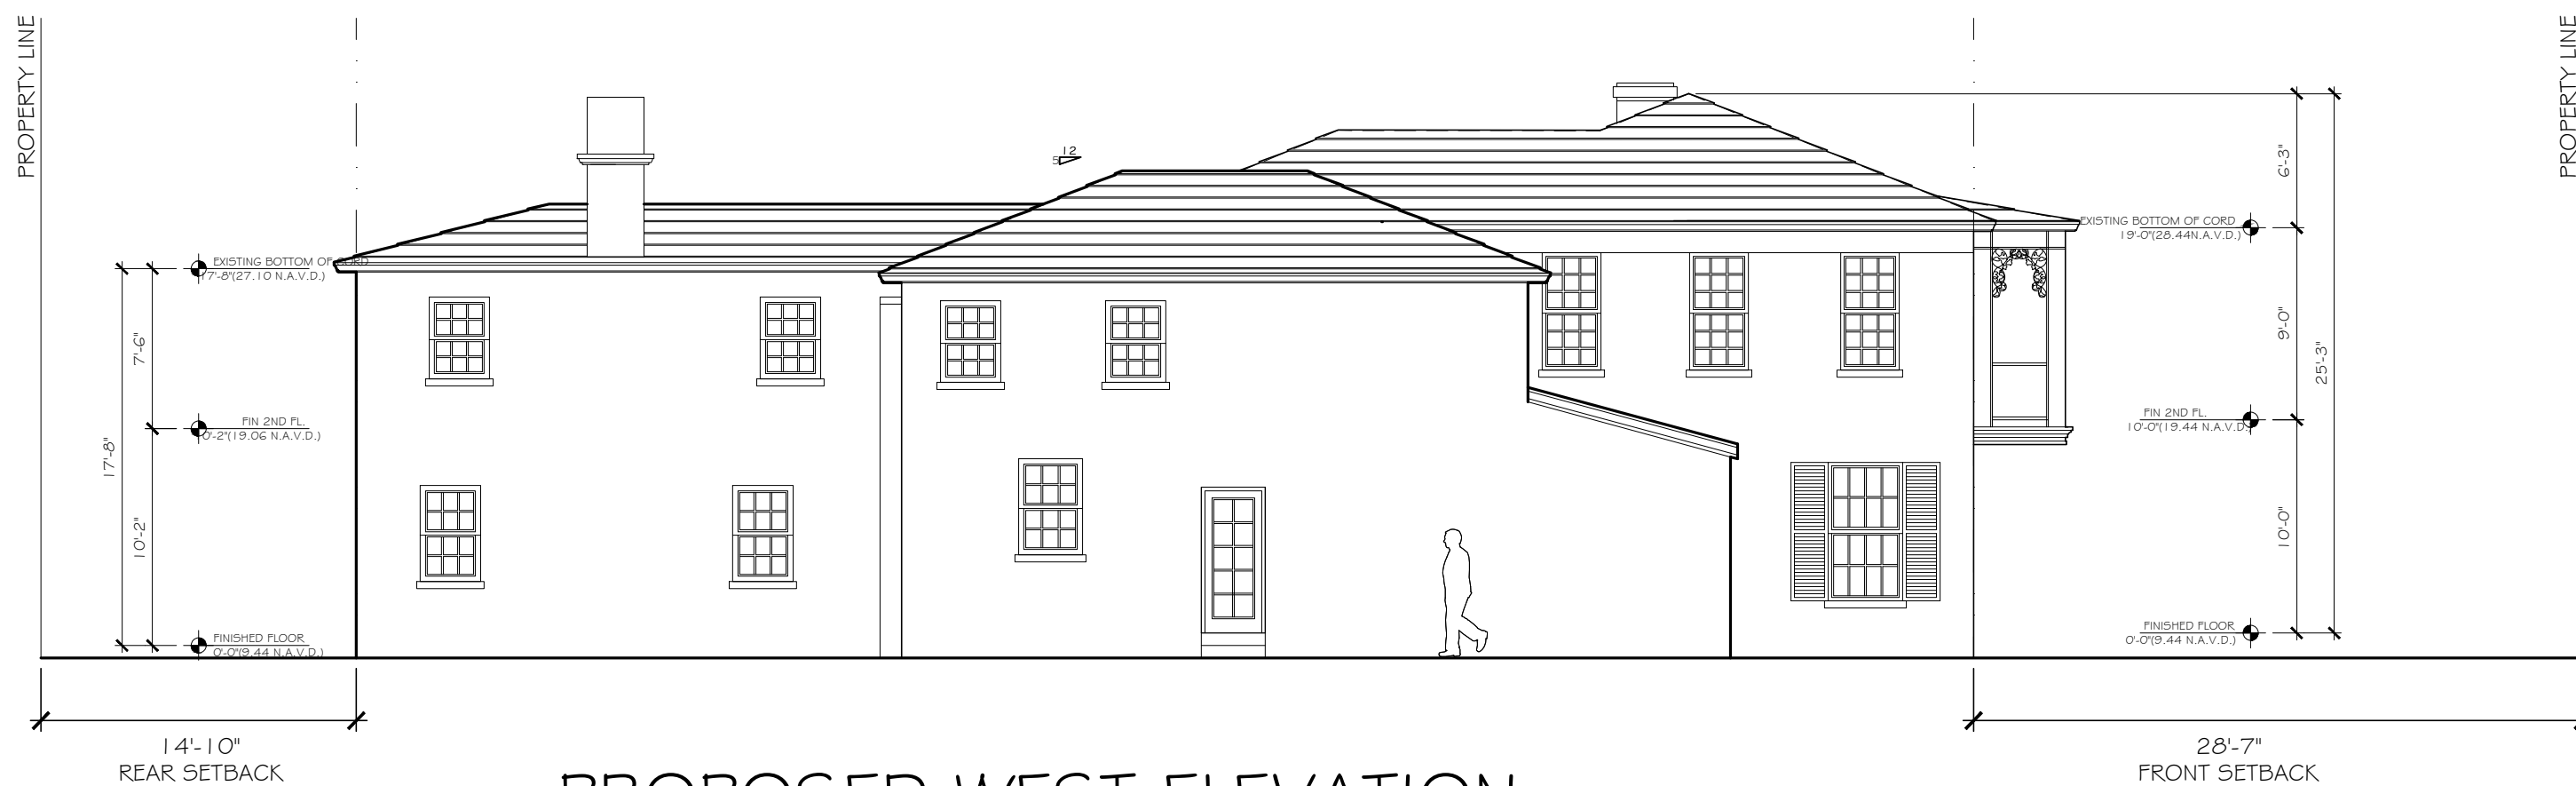

PROPOSED WEST ELEVATION
SCALE: 1/4" = 1'-0"



PROPOSED NORTH ELEVATION
SCALE: 1/4" = 1'-0"

CONSULTANT:


PROPOSED RENOVATIONS OF RESIDENCE FOR:
KEMPIN RESIDENCE
311 PENDLETON LANE
PALM BEACH, FLORIDA 33480

A.A. #001345
A.R. #10,181

REVISIONS:


△
△
△
△

SHEET NUMBER:
46
ISSUE DATE: 01-05-23
JOB #: ARC-23-003

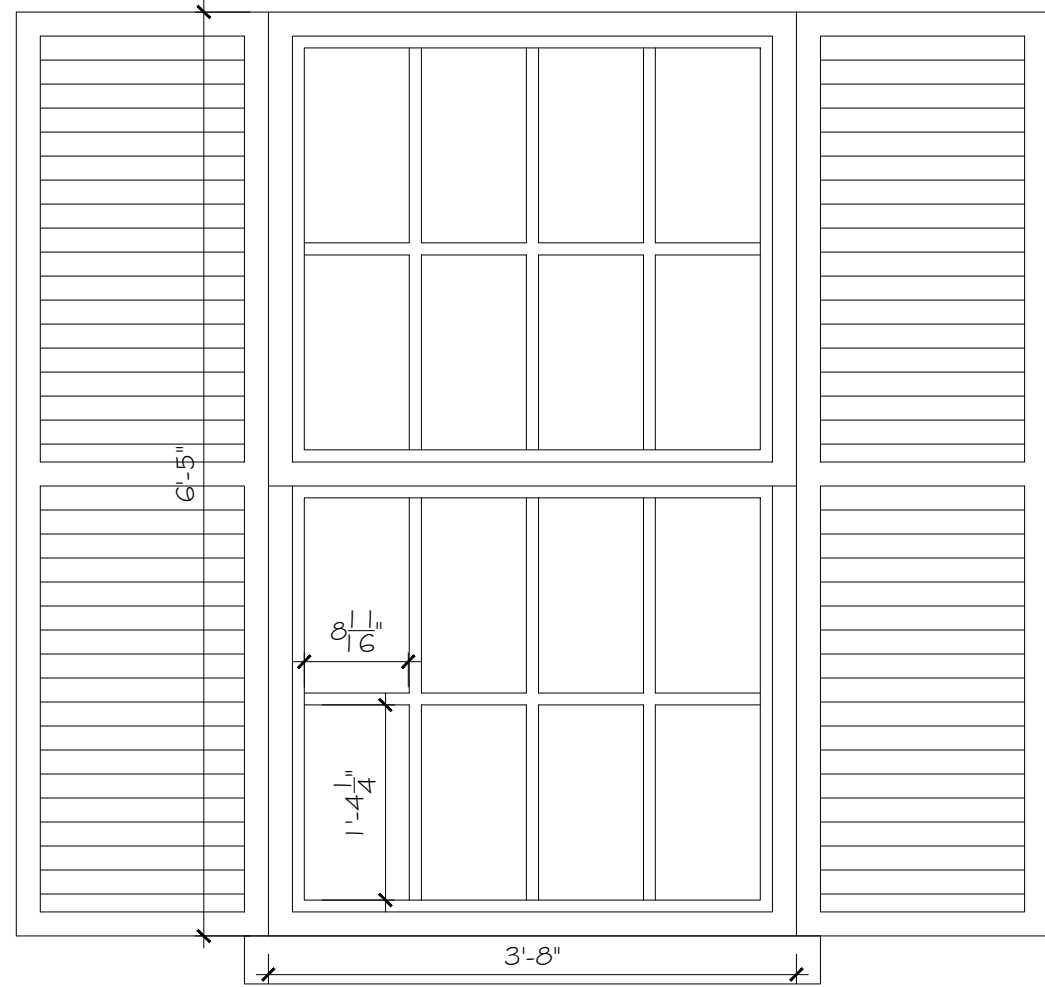


WINDOW
LIBRARY-SOUTH ELEVATION

SCALE: 3/4 " = 1'-0"

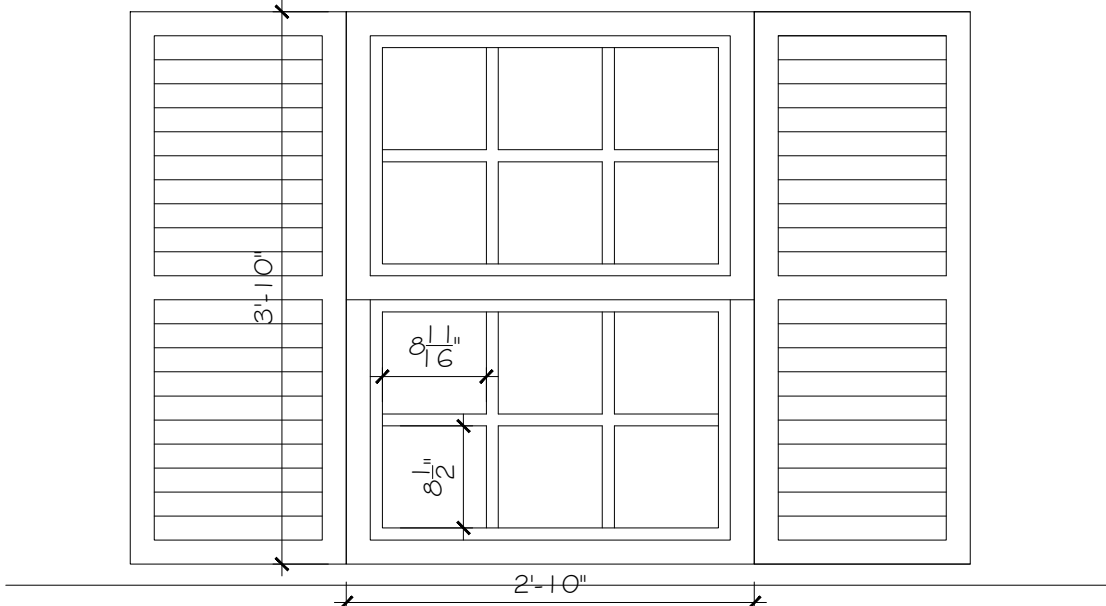


WINDOW
BATH#4-SOUTH ELEVATION

SCALE: 3/4 " = 1'-0"

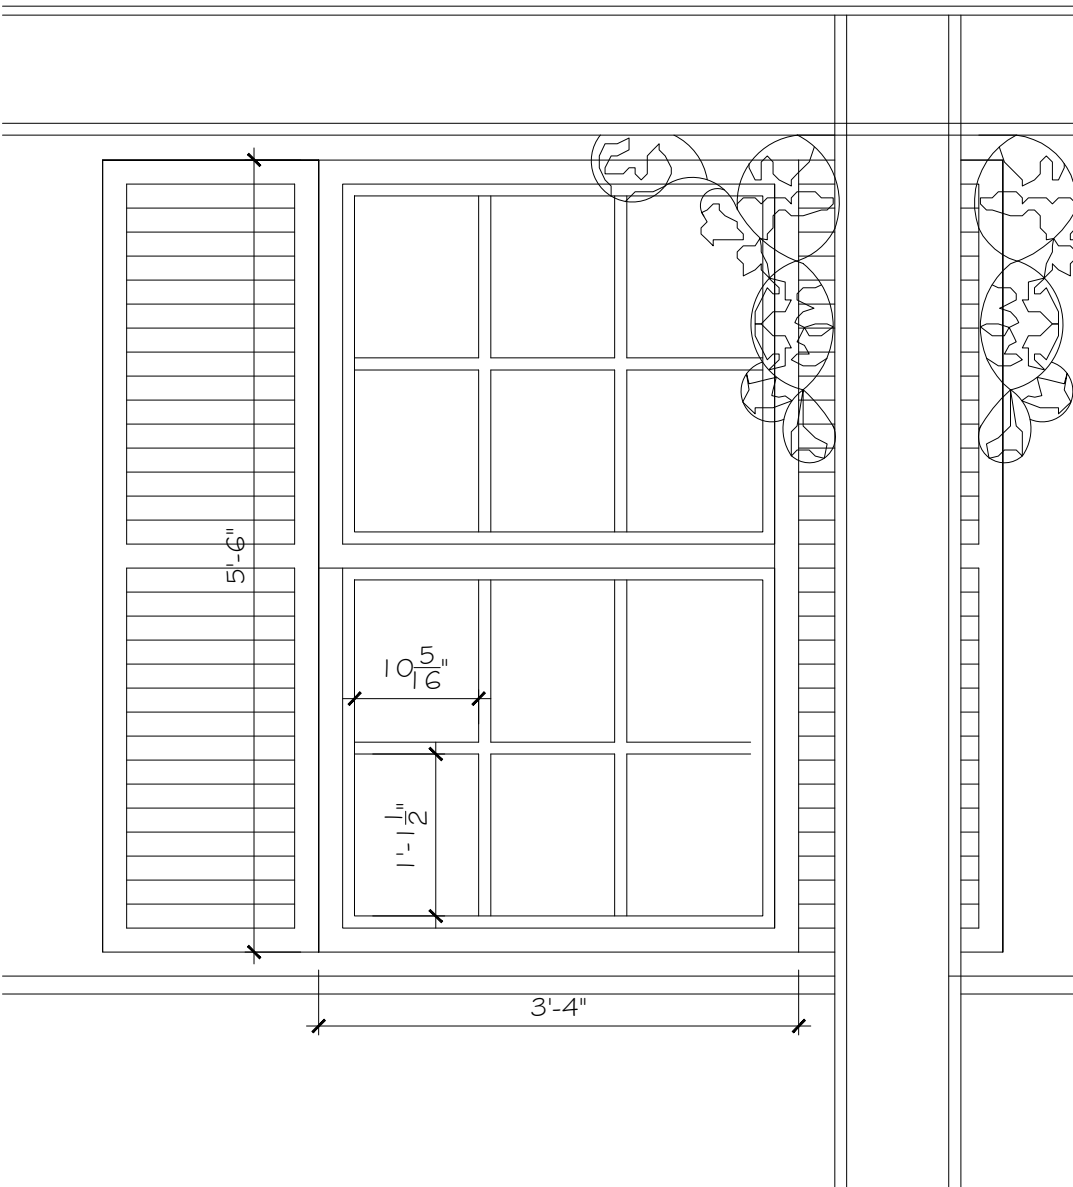


WINDOW
BEDROOM#2-SOUTH ELEVATION

SCALE: 3/4 " = 1'-0"

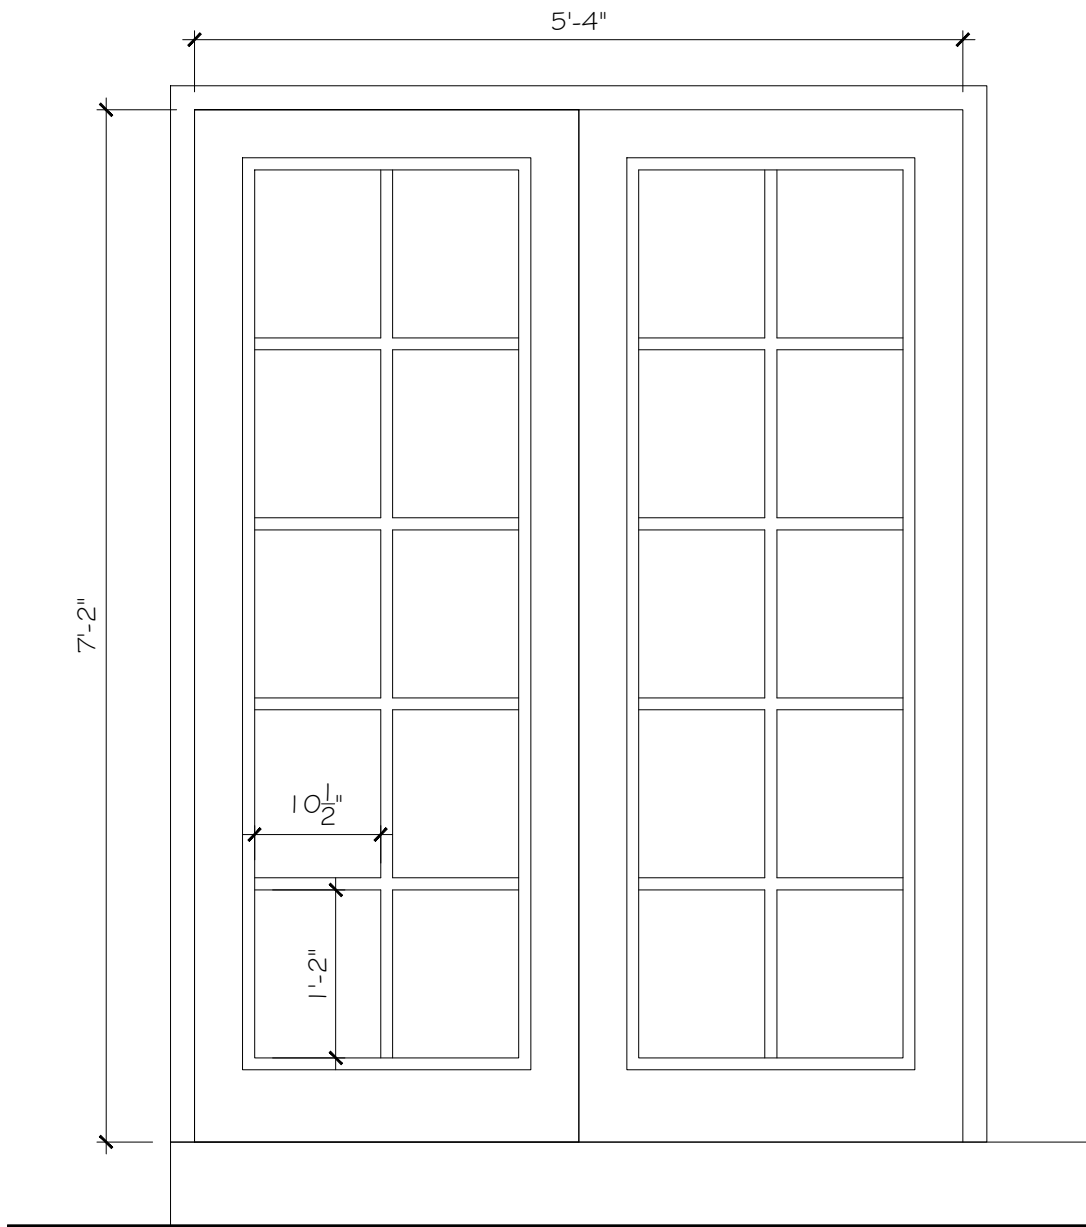


DOORS
FAMILY ROOM-EST ELEVATION

SCALE: 3/4 " = 1'-0"

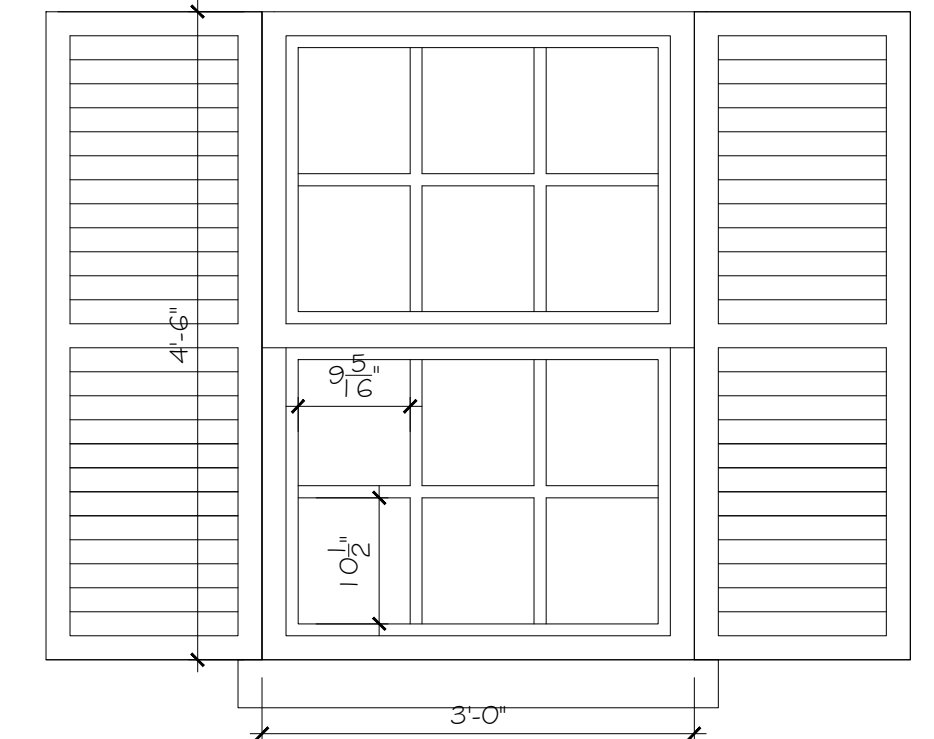


WINDOW
HIS BATH-EAST ELEVATION

SCALE: 3/4 " = 1'-0"

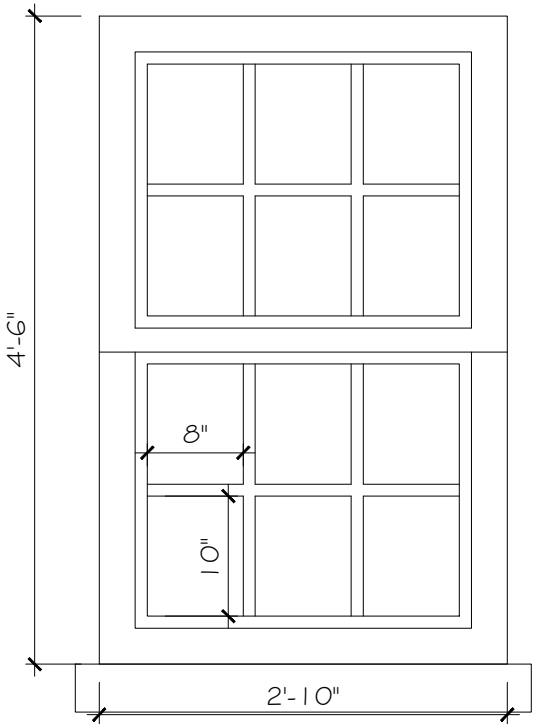


WINDOW
FAMILY RM-WEST ELEVATION

SCALE: 3/4 " = 1'-0"

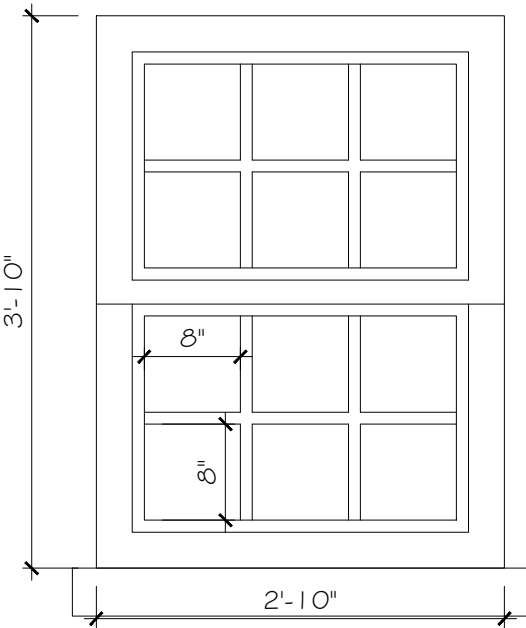


WINDOW
BEDROOM #4-WEST ELEVATION

SCALE: 3/4 " = 1'-0"

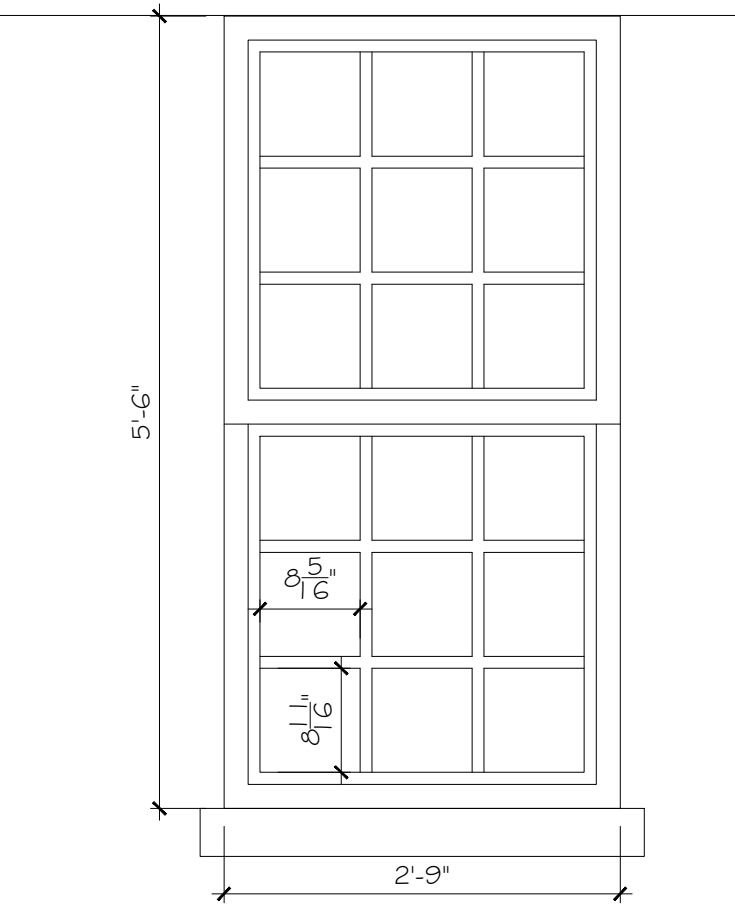

WINDOW
BEDROOM #2-WEST ELEVATION

SCALE: 3/4 " = 1'-0"

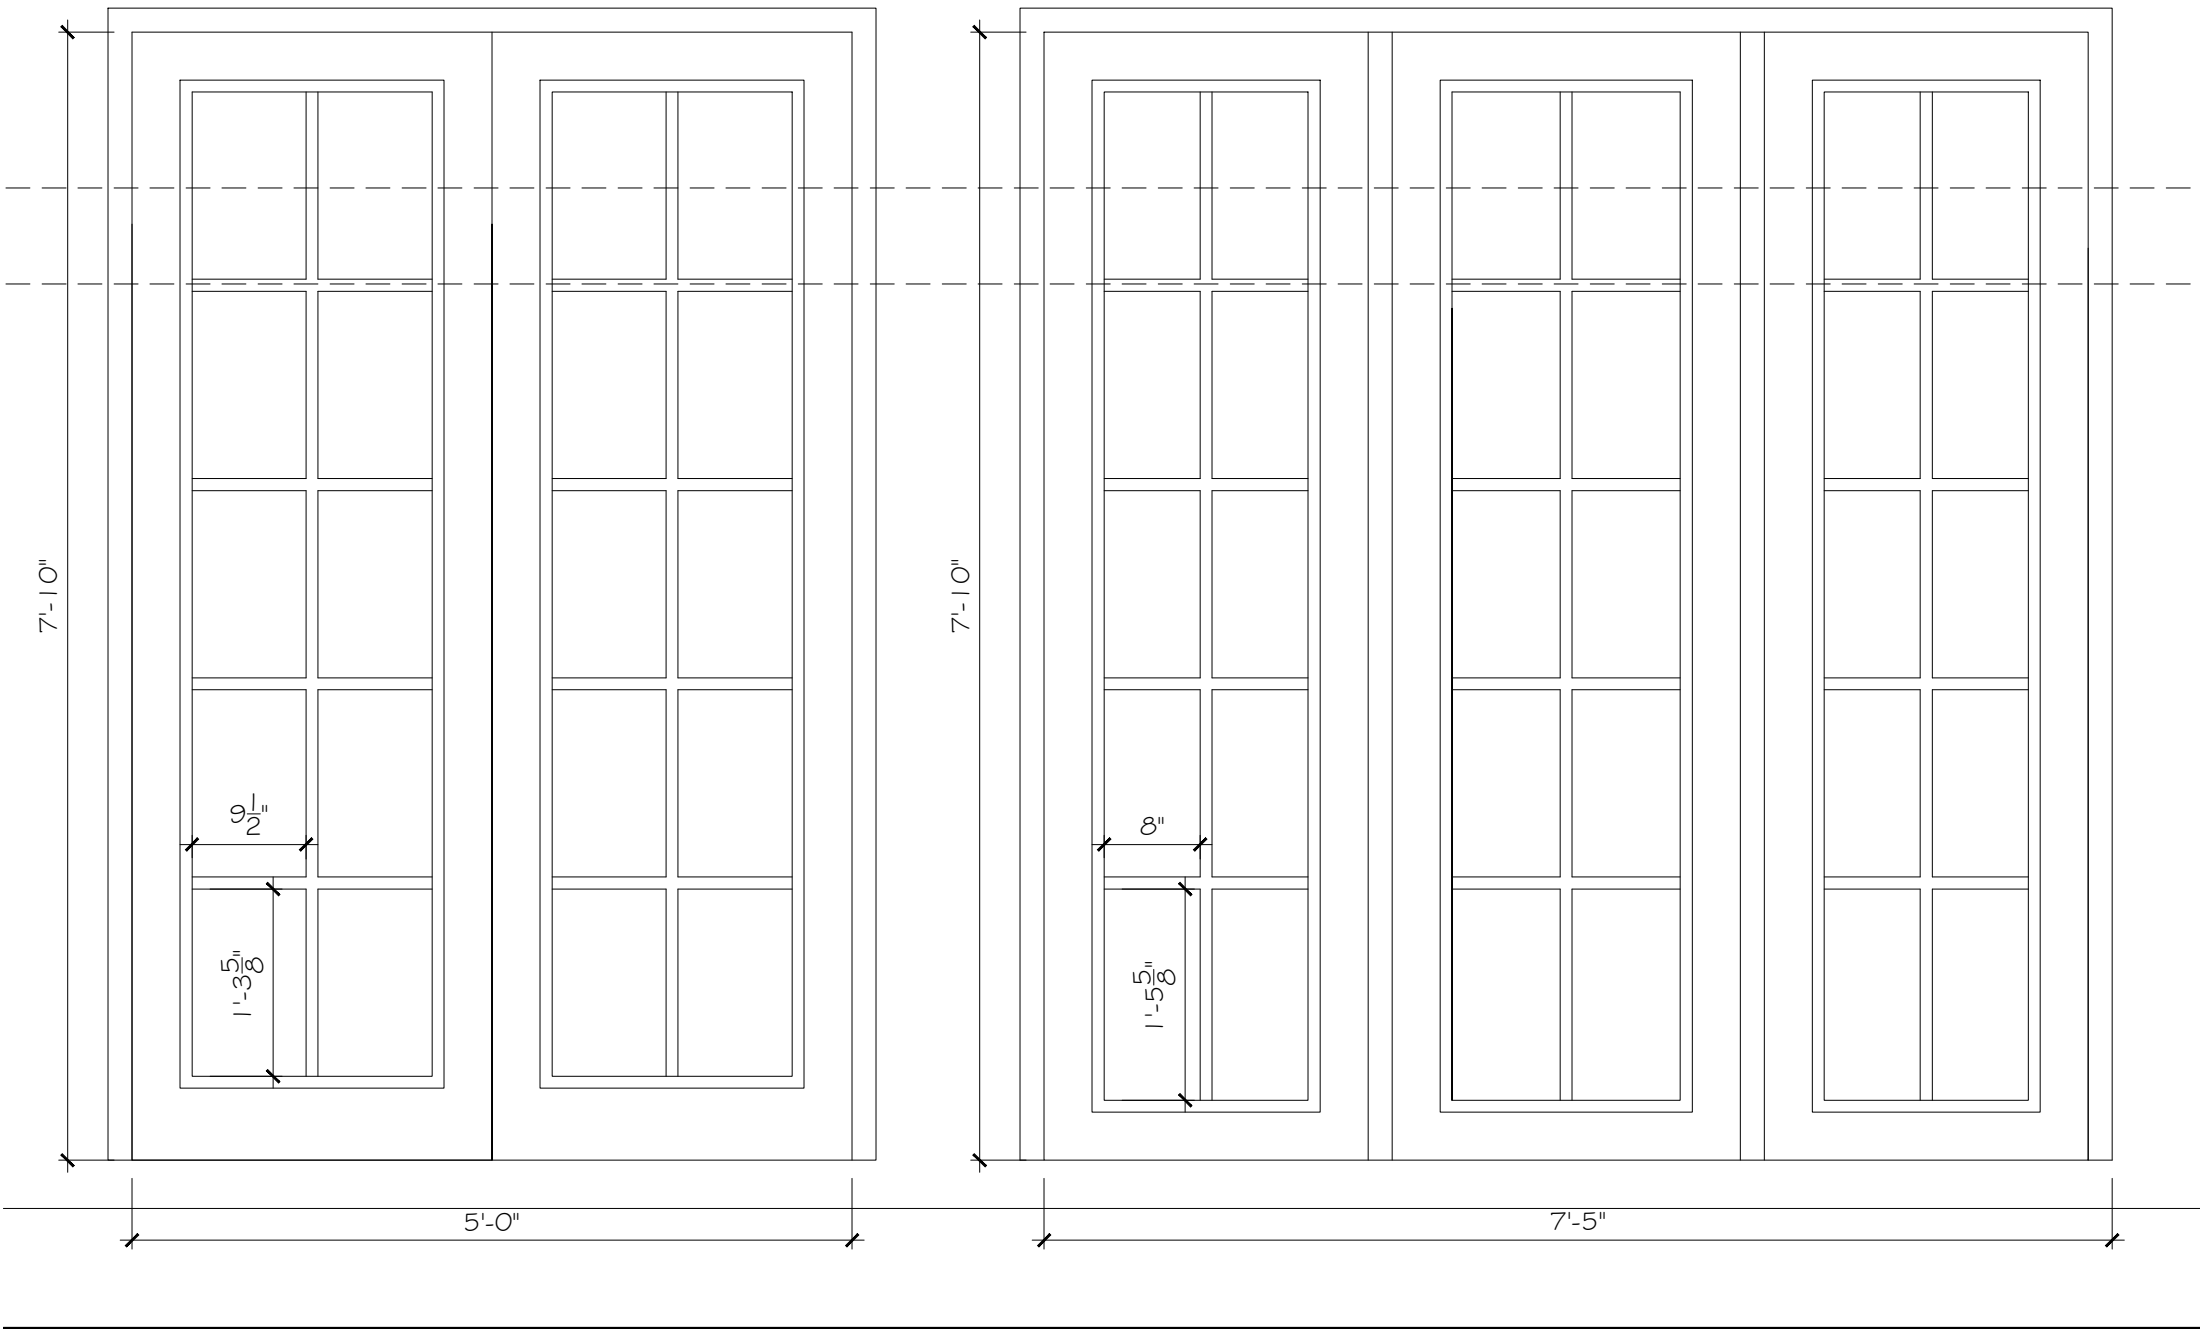

DOORS
DEN-NORTH ELEVATION

SCALE: 3/4 " = 1'-0"

MANUFACTURE: CGI WINDOWS & DOORS
MATERIAL: ALUMINUM

CONSULTANT:


PROPOSED RENOVATIONS OF RESIDENCE FOR:
KEMPIN RESIDENCE
311 PENDLETON LANE
PALM BEACH, FLORIDA 33480

A.A. #001345
A.R. #10,181


REVISIONS:


△
△
△
△
△

SHEET NUMBER:
47
ISSUE DATE: 01-05-23
JOB #: ARC-23-003

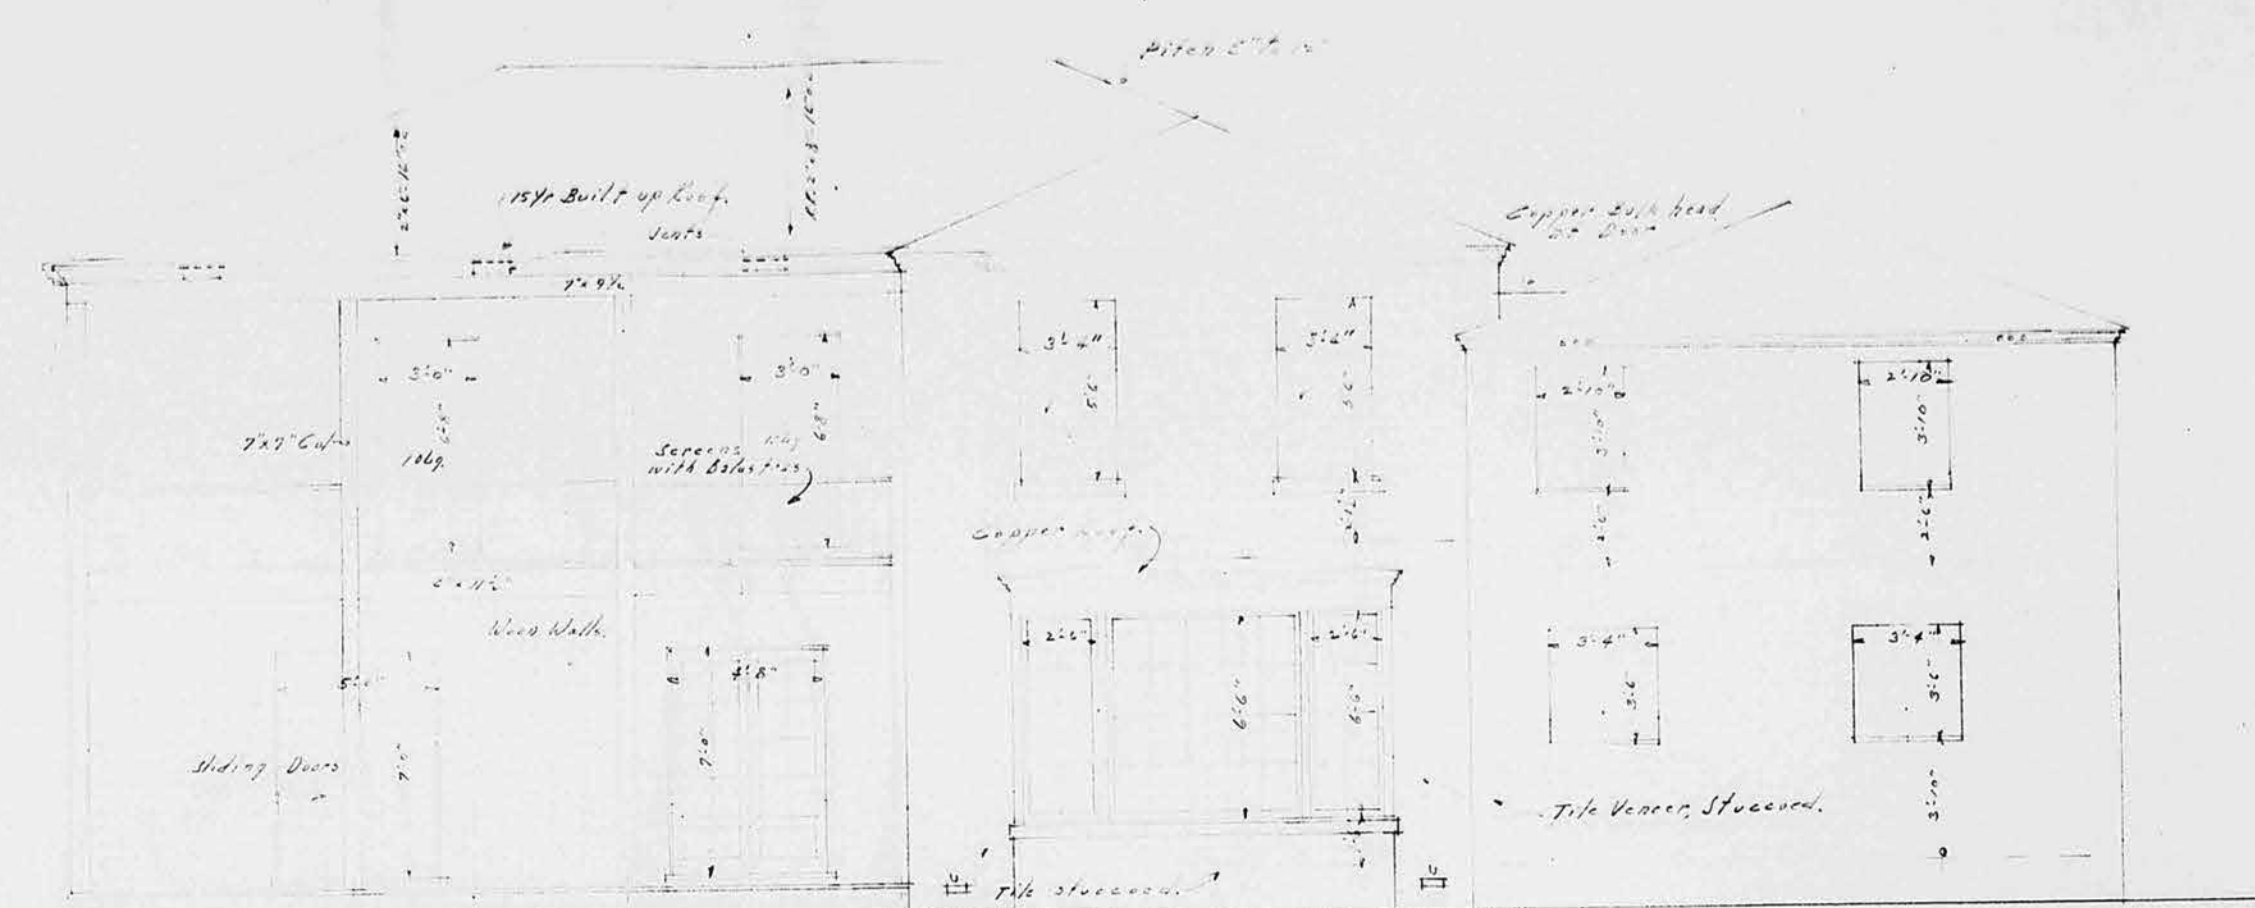

NORTH ELEVATION

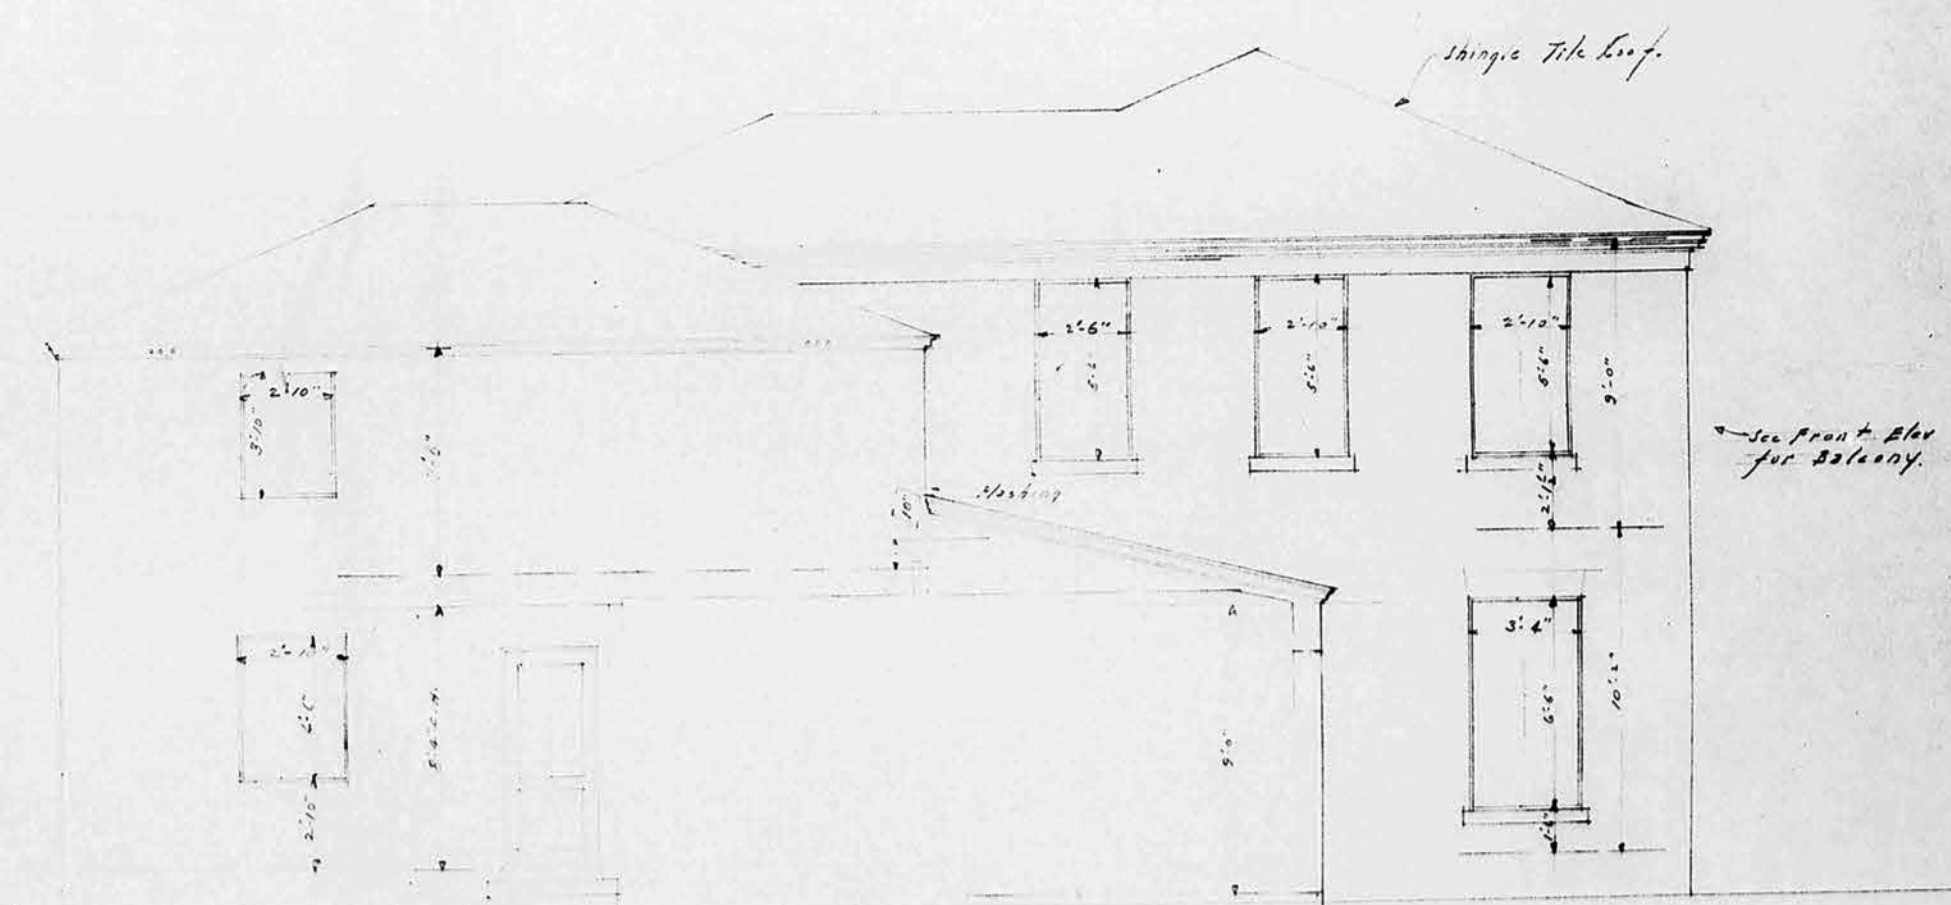

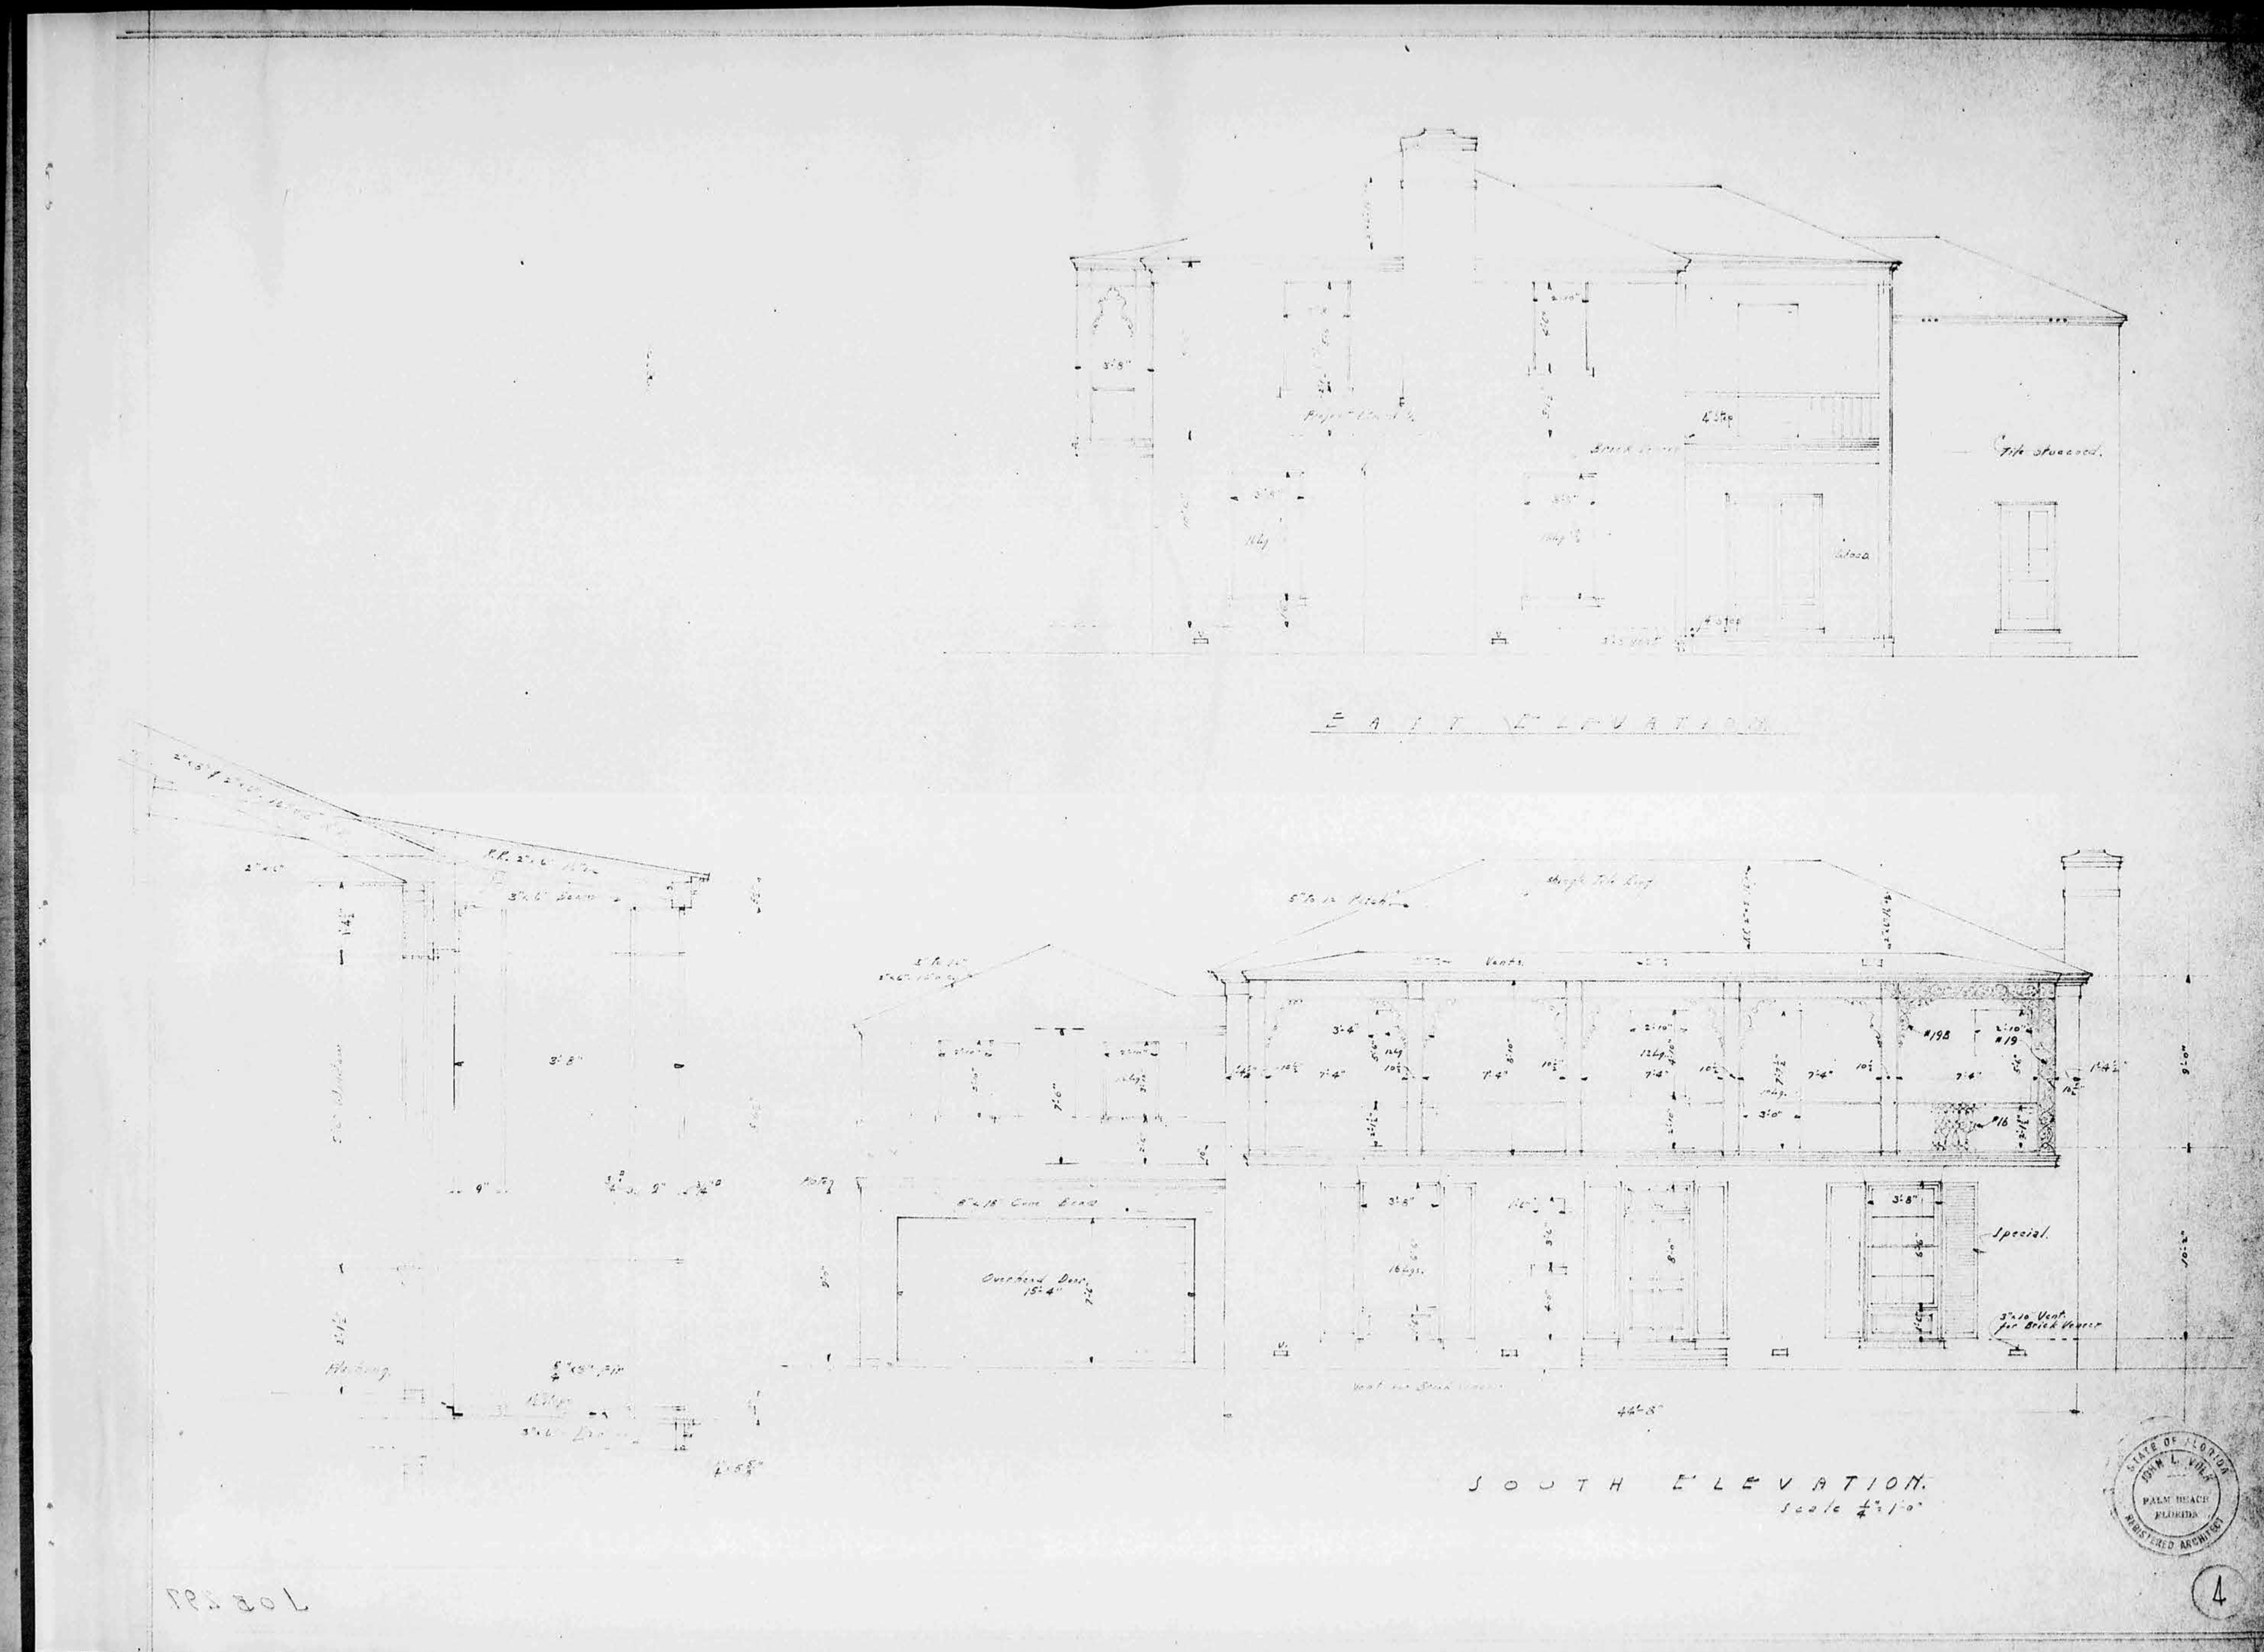

58


452



451


58

450

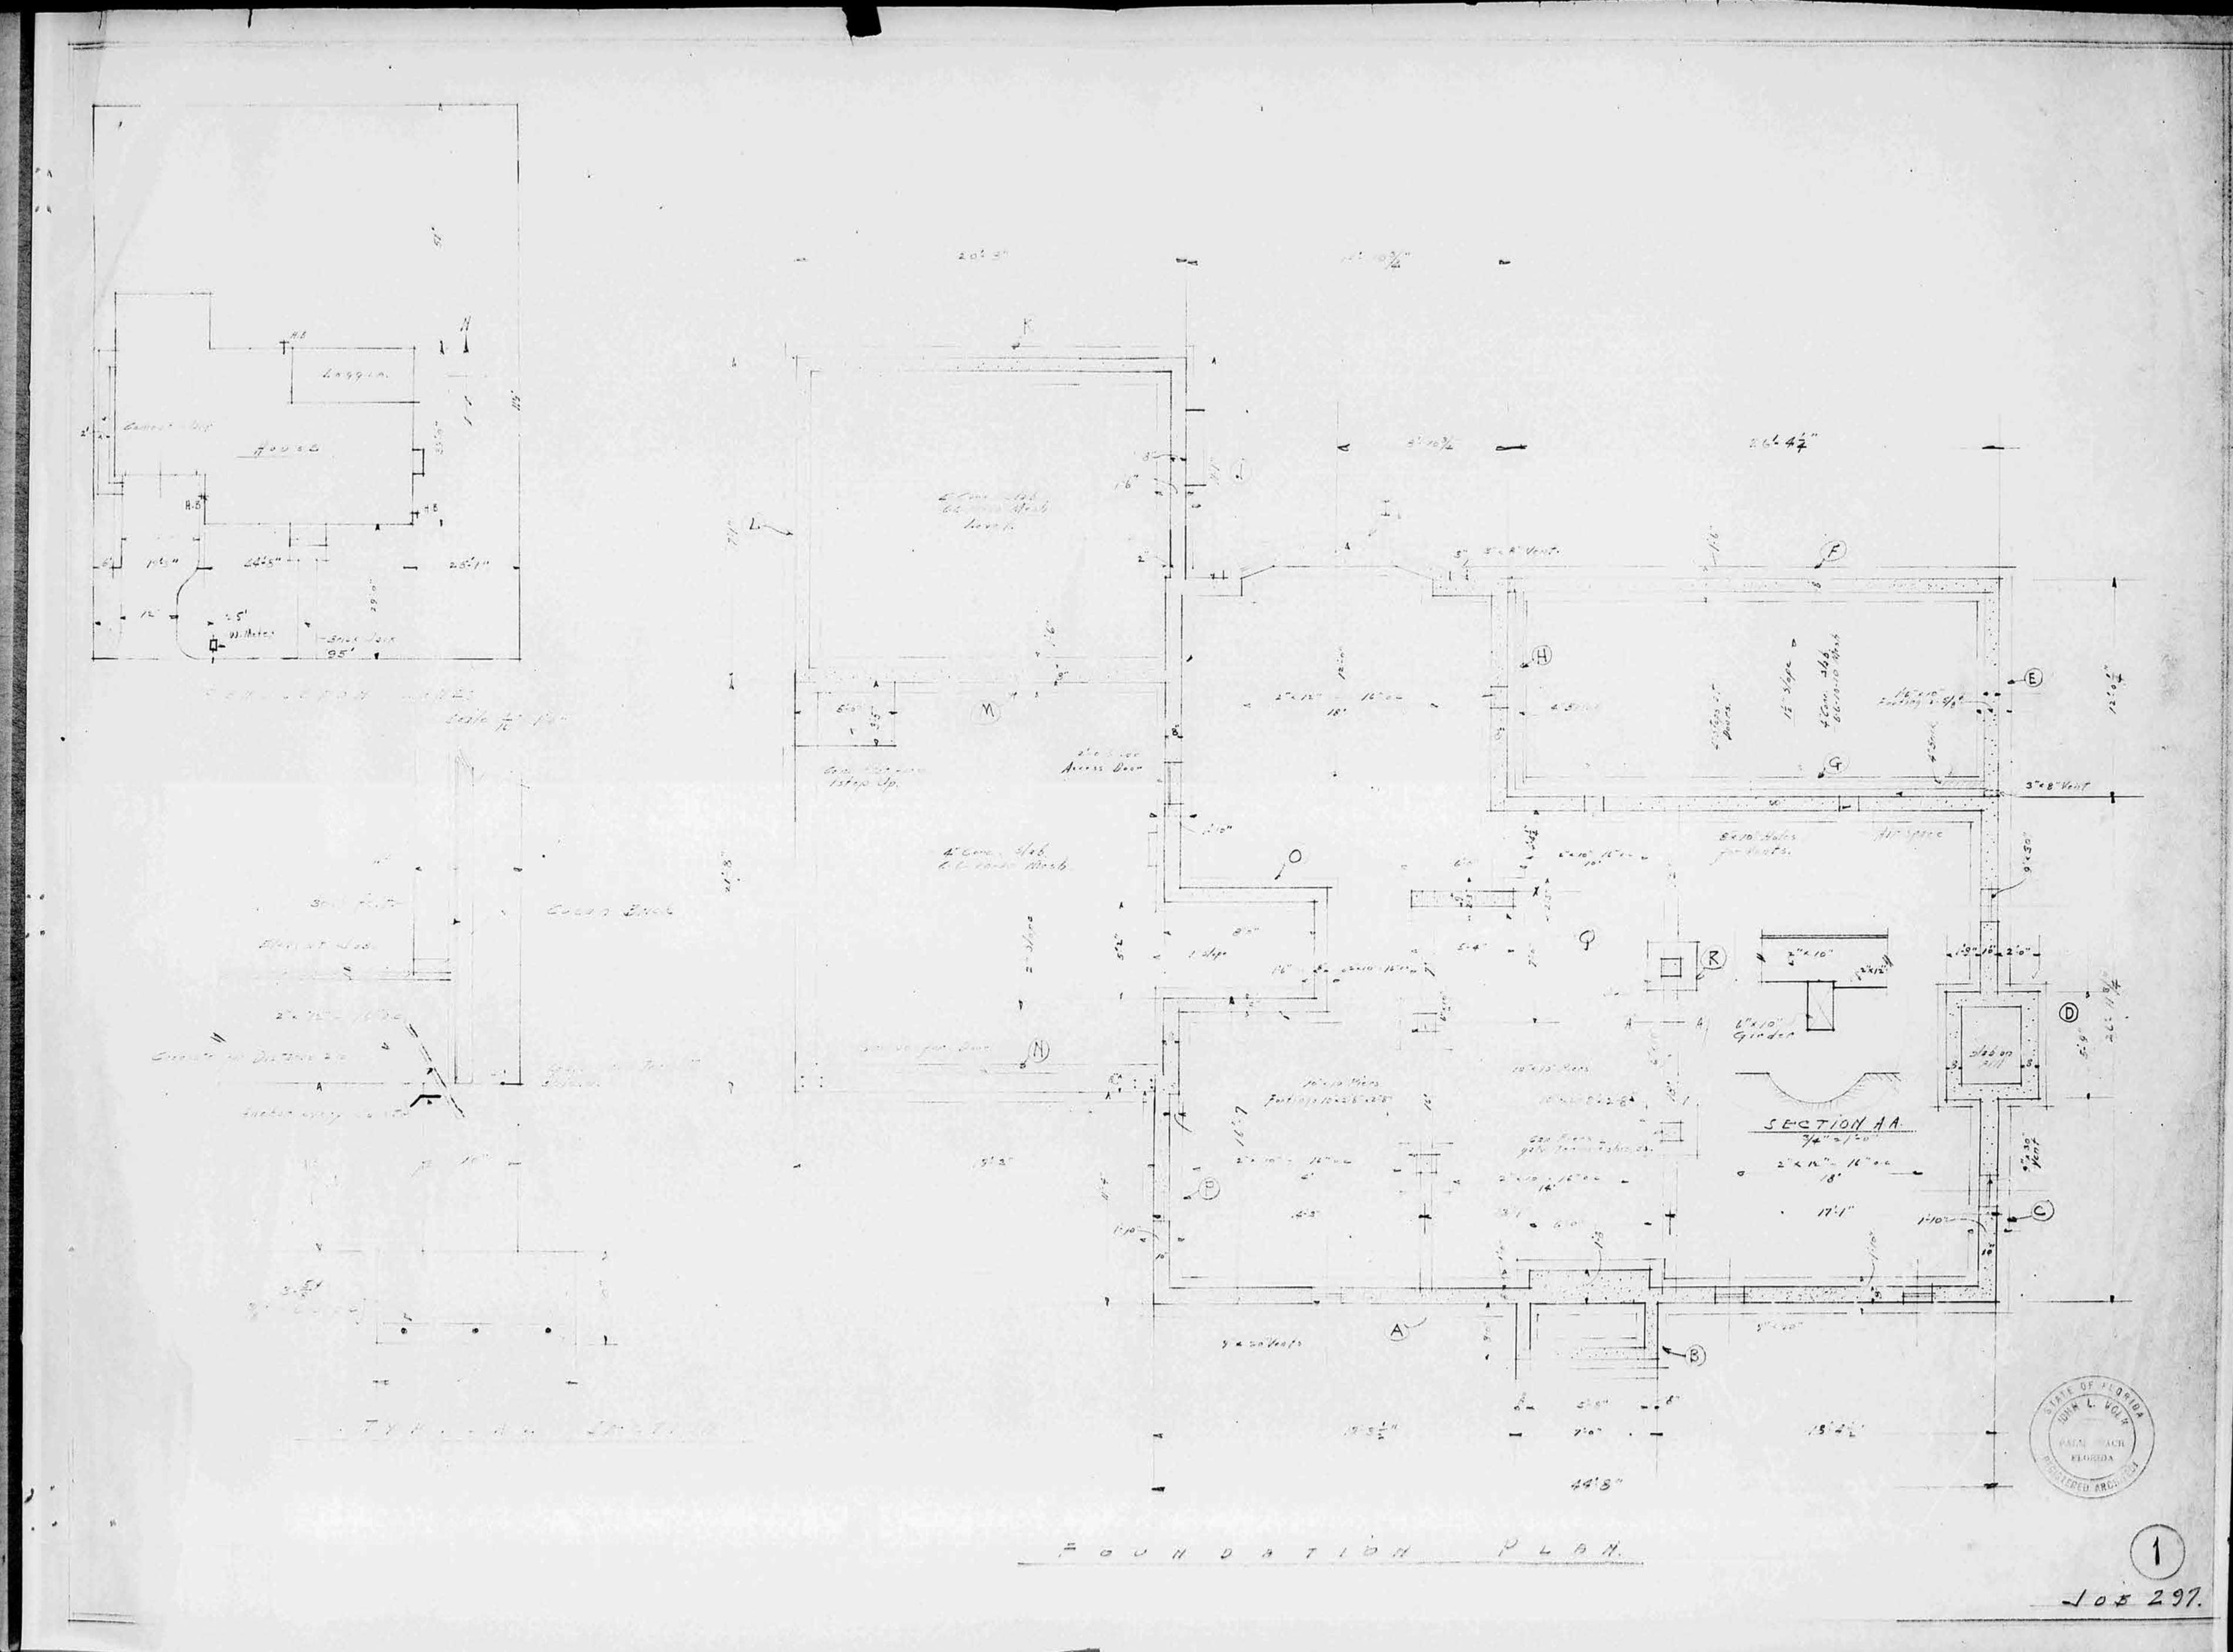


X 58

449

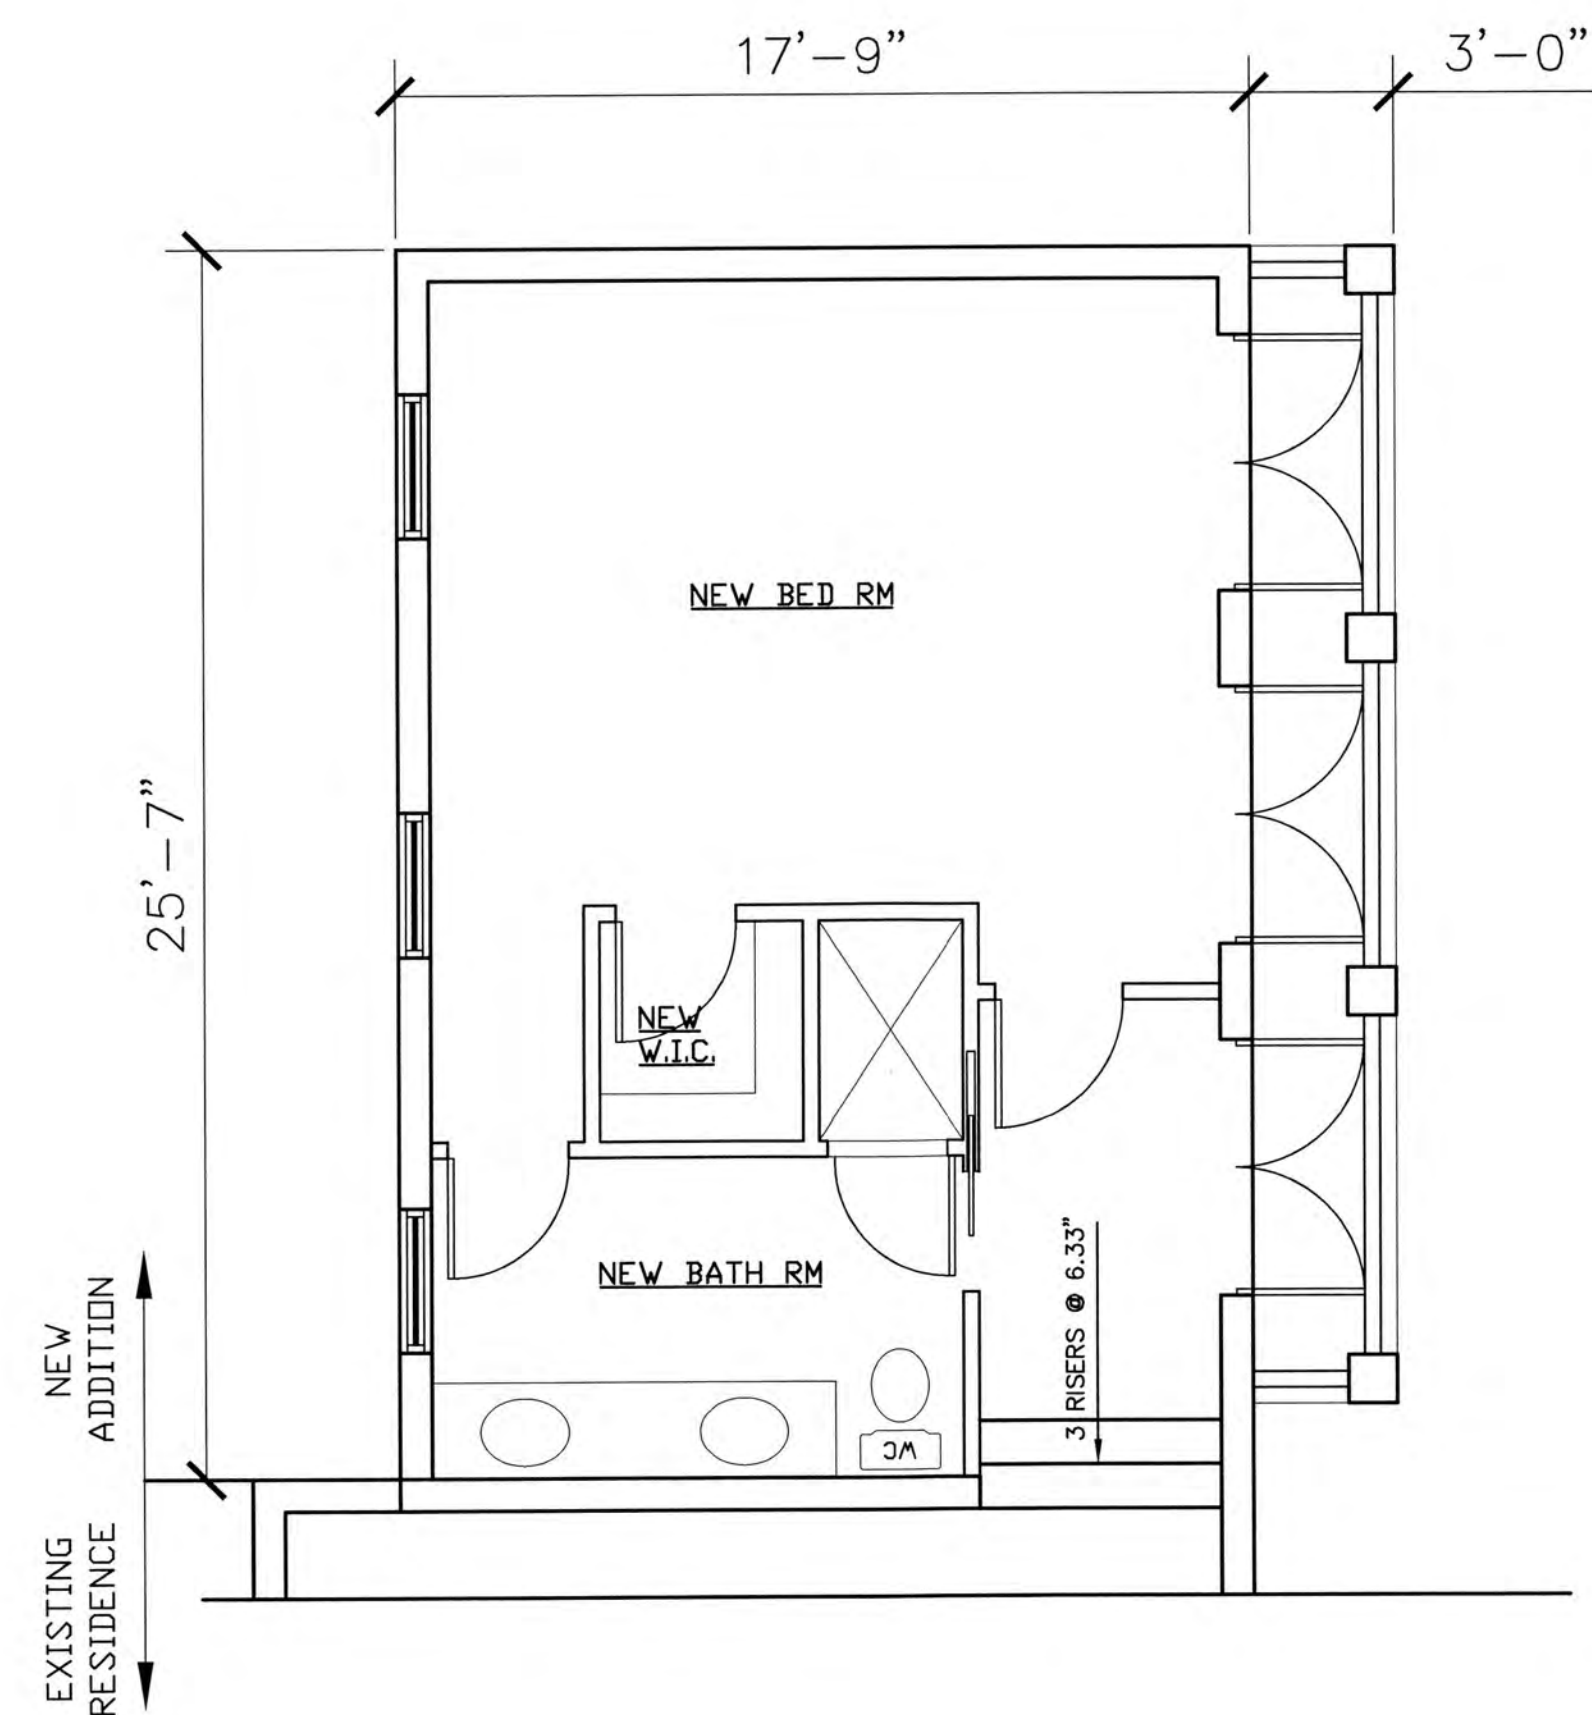

NEW 2ND FLOOR PLAN
SCALE: 1/4"=1'-0"

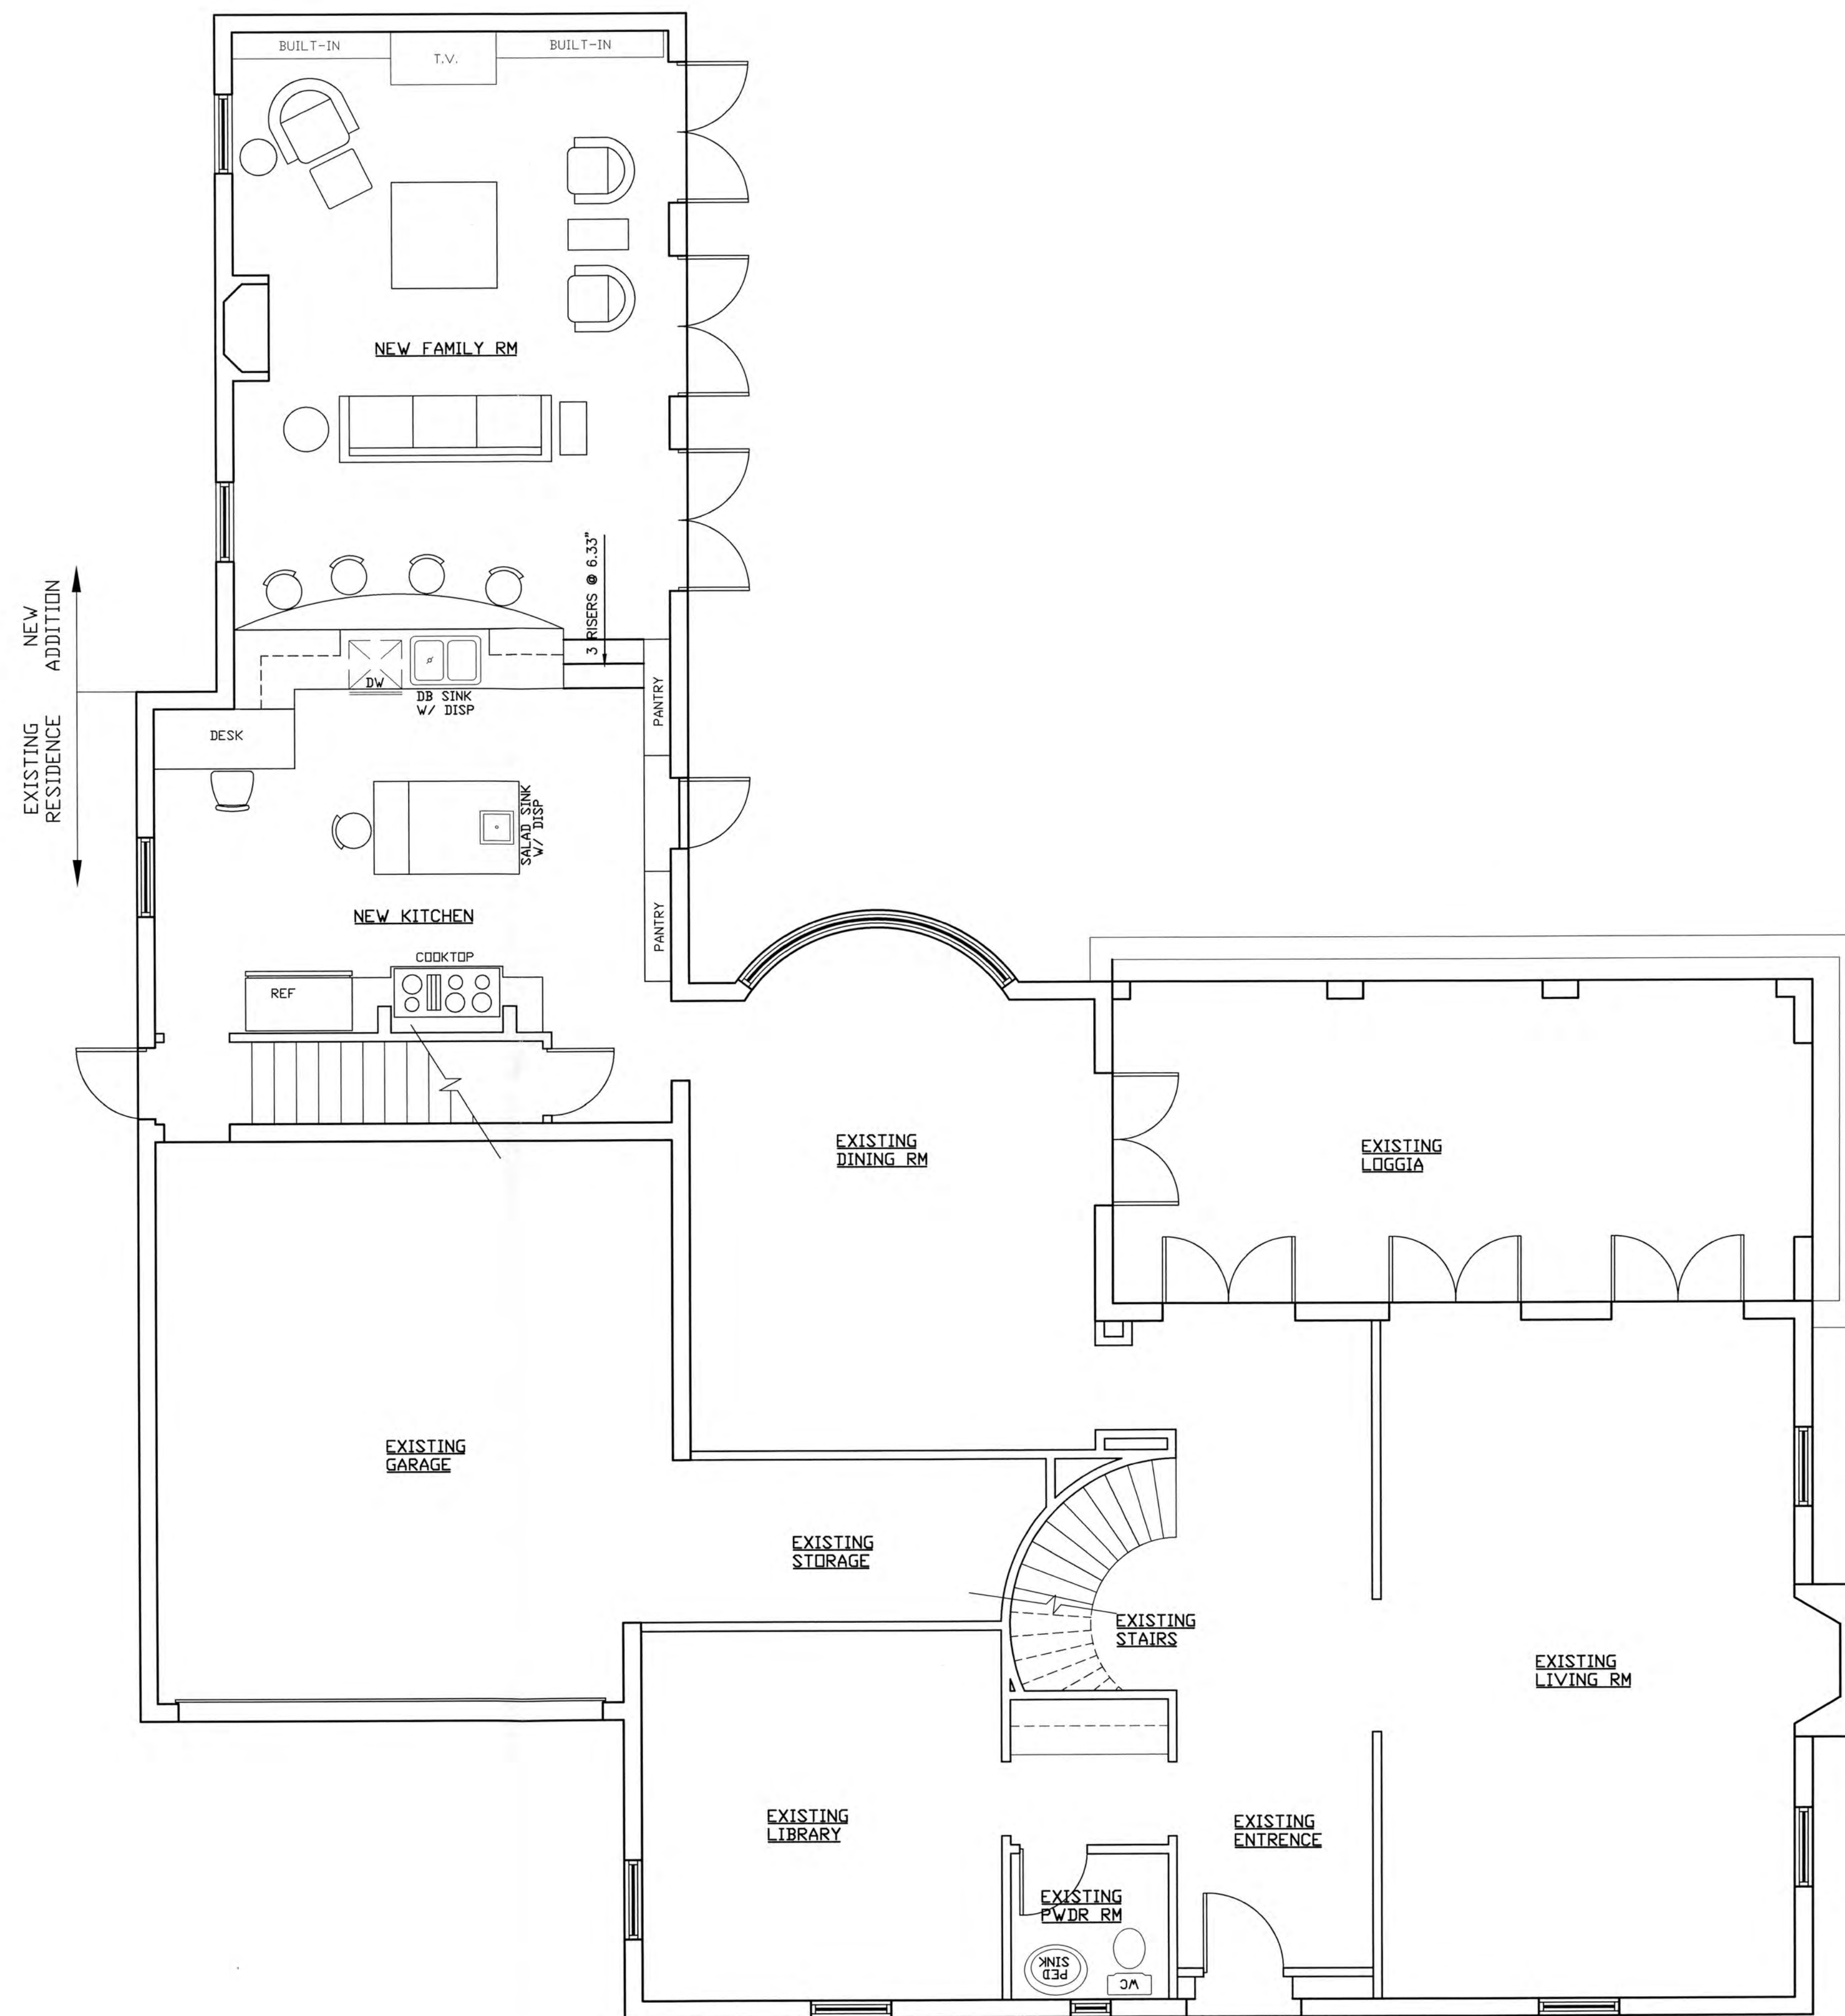

NEW 1ST FLOOR PLAN
SCALE: 1/4"=1'-0"

REX NICHOLS
A.L.A.
ARCHITECT

ARCHITECT SEAL
R0007415


A NEW ADDITION FOR
THE CROMPTON RESIDENCE
311 PENDLETON LANE
PALM BEACH, FL 33480
LOTS 8-9

REX NICHOLS ARCHITECT PA
2499 GLADES ROAD
Boca Raton, FL 33431
BOCA - 561.368.9445 BROWARD - 954.429.9733
FAX - 561.347.1170
EMAIL: RXNICHOLS@MSN.COM

**NEW
FLOOR
PLANS**

REV. 1-7-00

COPYRIGHT 1999

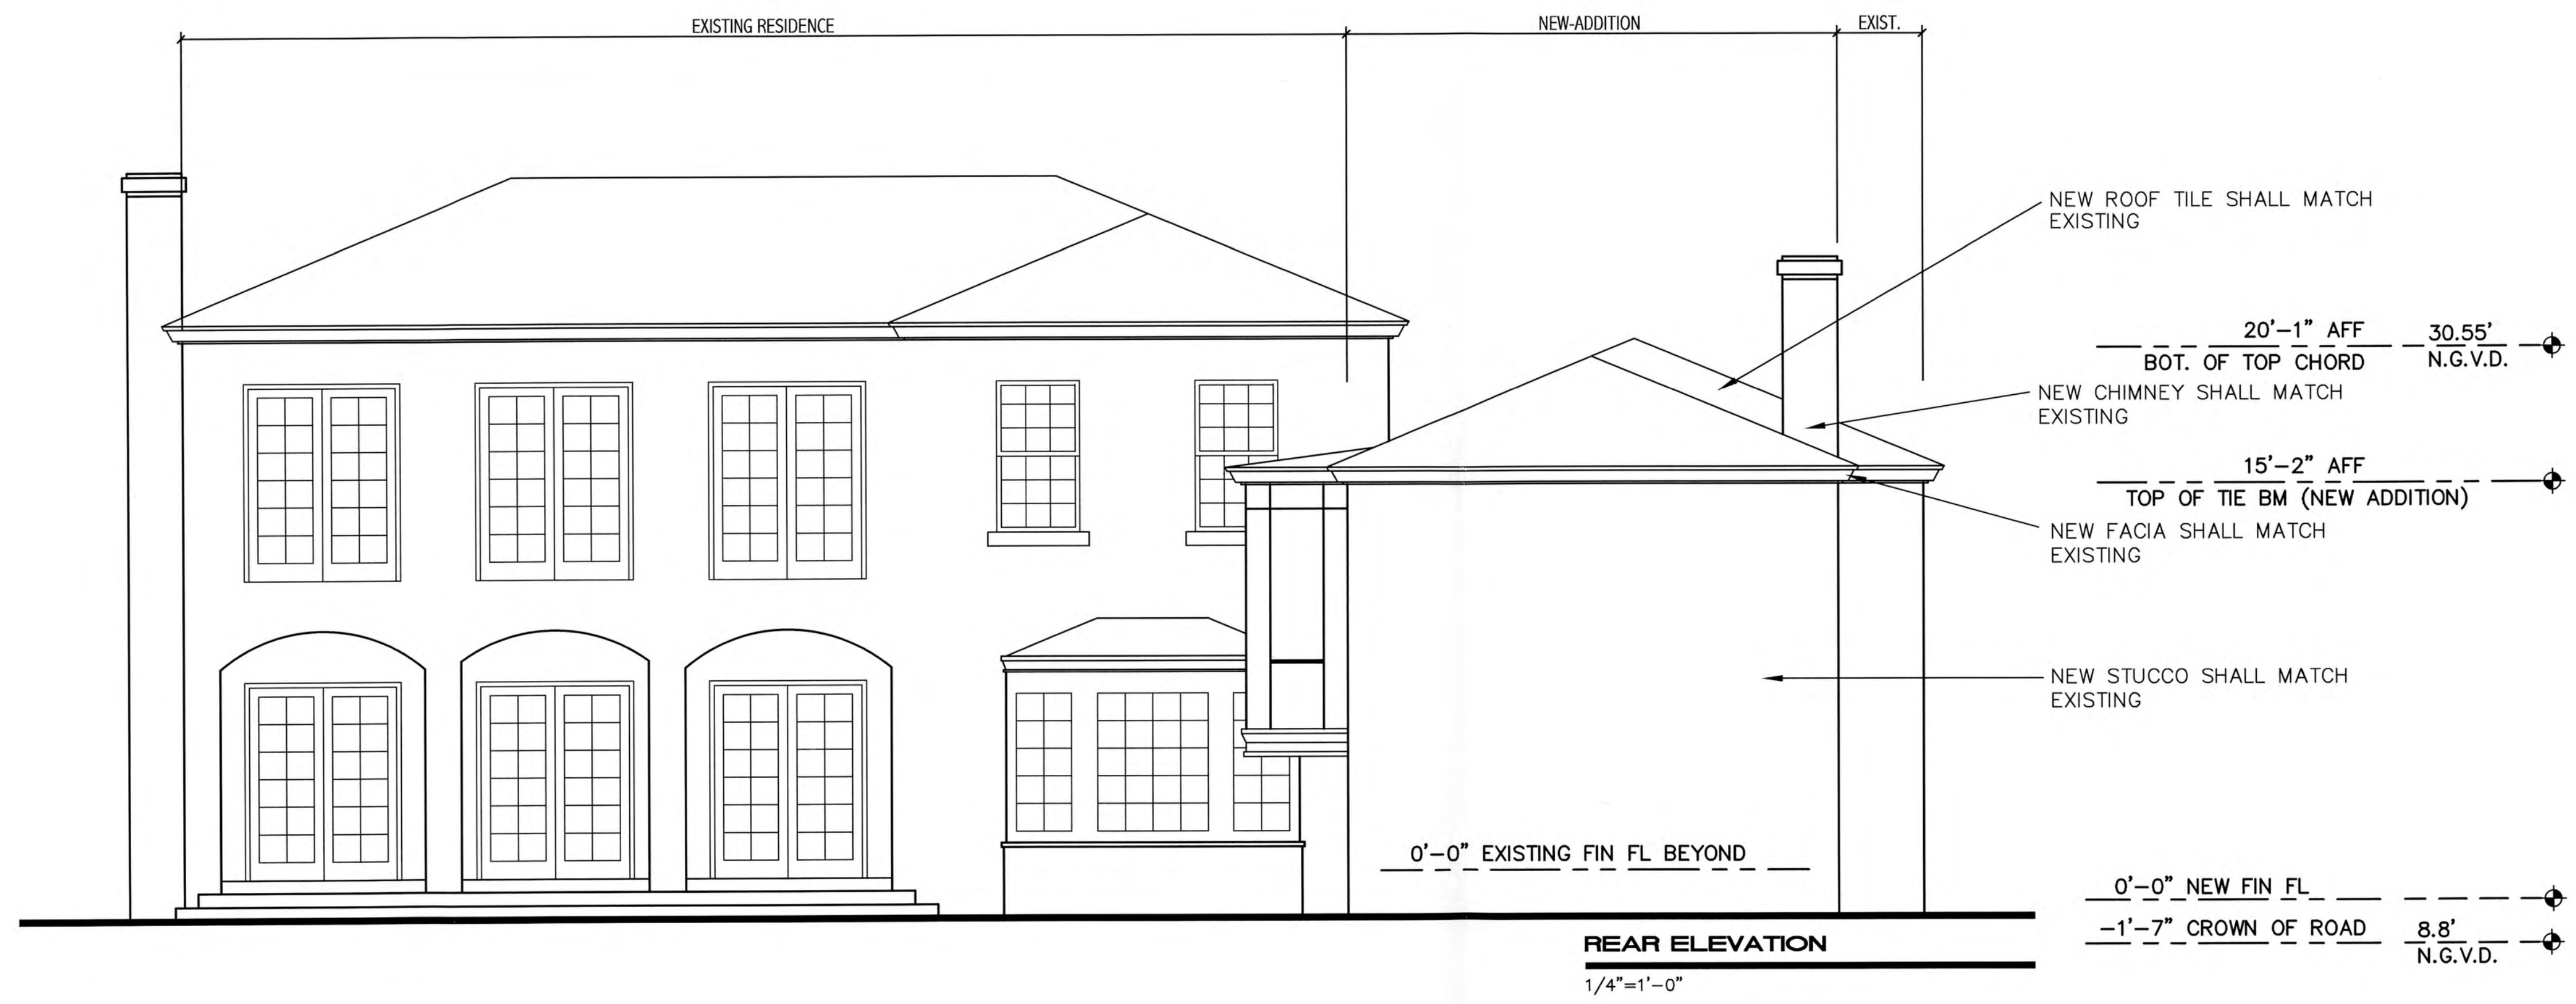

REX NICHOLS
A.L.A.
ARCHITECT

ARCHITECT SEAL
AR007415

A NEW ADDITION FOR
THE CROMPTON RESIDENCE
311 PENDLETON LANE
PALM BEACH, FL 33480
LOTS 8-9

REX NICHOLS ARCHITECT PA
2499 GLADES ROAD
Boca Raton, FL 33431
BOCA - 561.368.9445 BROWARD - 954.429.9733
FAX - 561.347.1170
EMAIL: RXNICHOLS@MSN.COM

ELEVATIONS

REV. 1-7-00

COPYRIGHT 1999