




- PROPOSING A NEW, TWO-STORY SINGLE FAMILY RESIDENCE WITH A POOL IN THE SOUTHWEST CORNER OF THE LOT.
- REQUESTING SPECIAL EXCEPTION (WITH SITE PLAN REVIEW) FOR A NON-CONFORMING LOT, DEFICIENT IN LOT DEPTH.
- REQUESTING A VARIANCE FOR THE PROPOSED ONE-CAR GARAGE IN LIEU OF THE REQUIRED TWO-CAR GARAGE FOR THE R-B ZONING DISTRICT

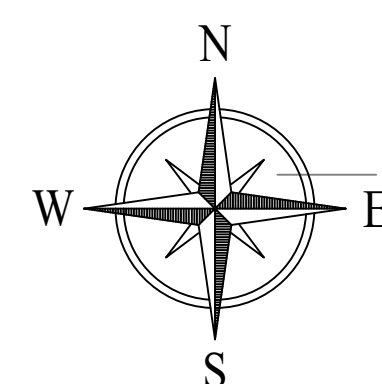

P:\Current\Drawings - 248 Colonial Lane\Drawings\248 - 000 Colonial Lane Site Plan.dwg
2/3/2023 12:14 PM




WADIA ASSOCIATES, LLC
375 S. COUNTY RD.
PALM BEACH
FLORIDA 33480



PHONE (561) 282-9449
WADIAASSOCIATES.COM

248
Colonial Lane
PALM BEACH,
FLORIDA 33480

Drawings and specifications, as Contract Documents, are the property of Wadia Associates, LLC. The documents are not to be used for any purpose beyond the contract without written permission from Wadia Associates, LLC. Copyright 1999-2021

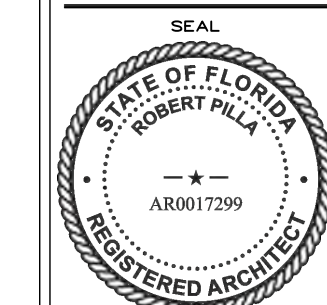

ROBERT PILLA
FLORIDA AR0017299

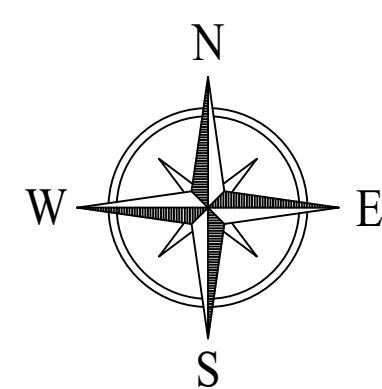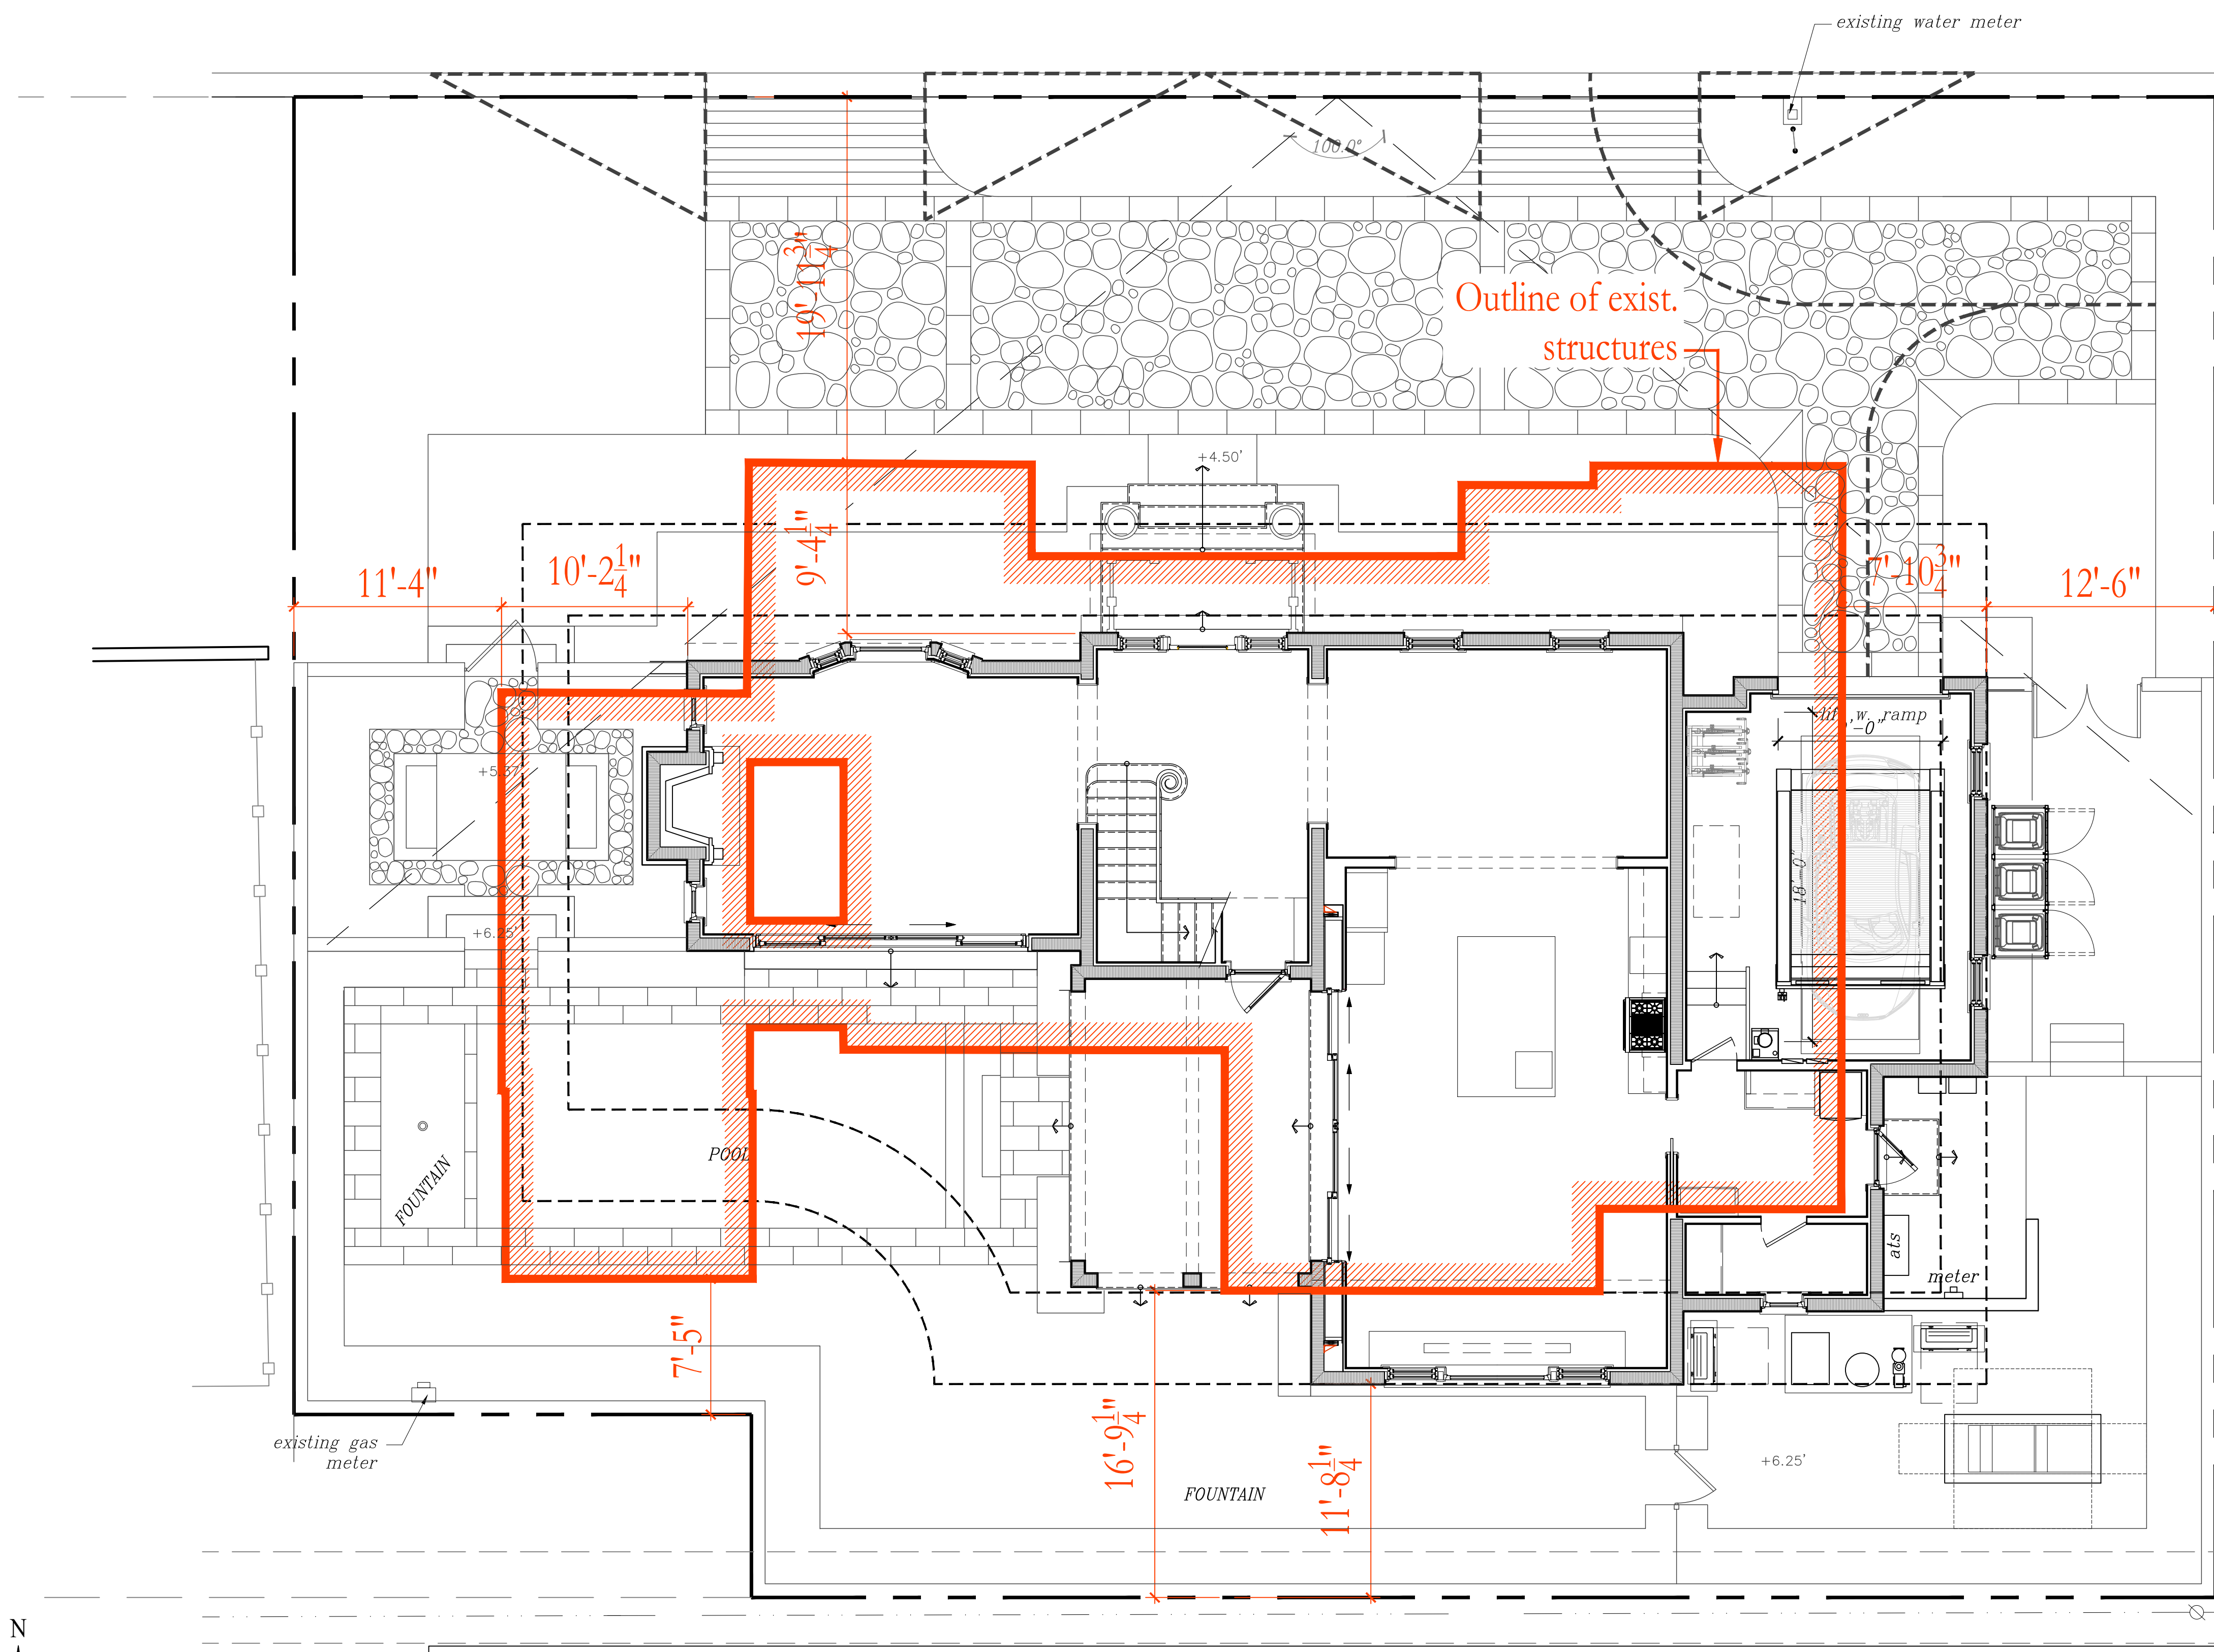

1 CURRENT SITE PLAN (W. EXISTING OVERLAY)
3/16" = 1'-0"

Existing Footprint= 2,553sf / Proposed Footprint= 2,148sf


ARC-22-216
ZON-22-140

CURRENT
SITE PLAN
(W/ EXIST.)

Revision:
Final Submittal to ARCOM
03-06-23
Drawn By:

A001b


P:\Current Release - 248 Colonial Lane\Drawings\248 - ARC\ARC Cover/Titlepage.dwg
2/2/2022 2:54 PM

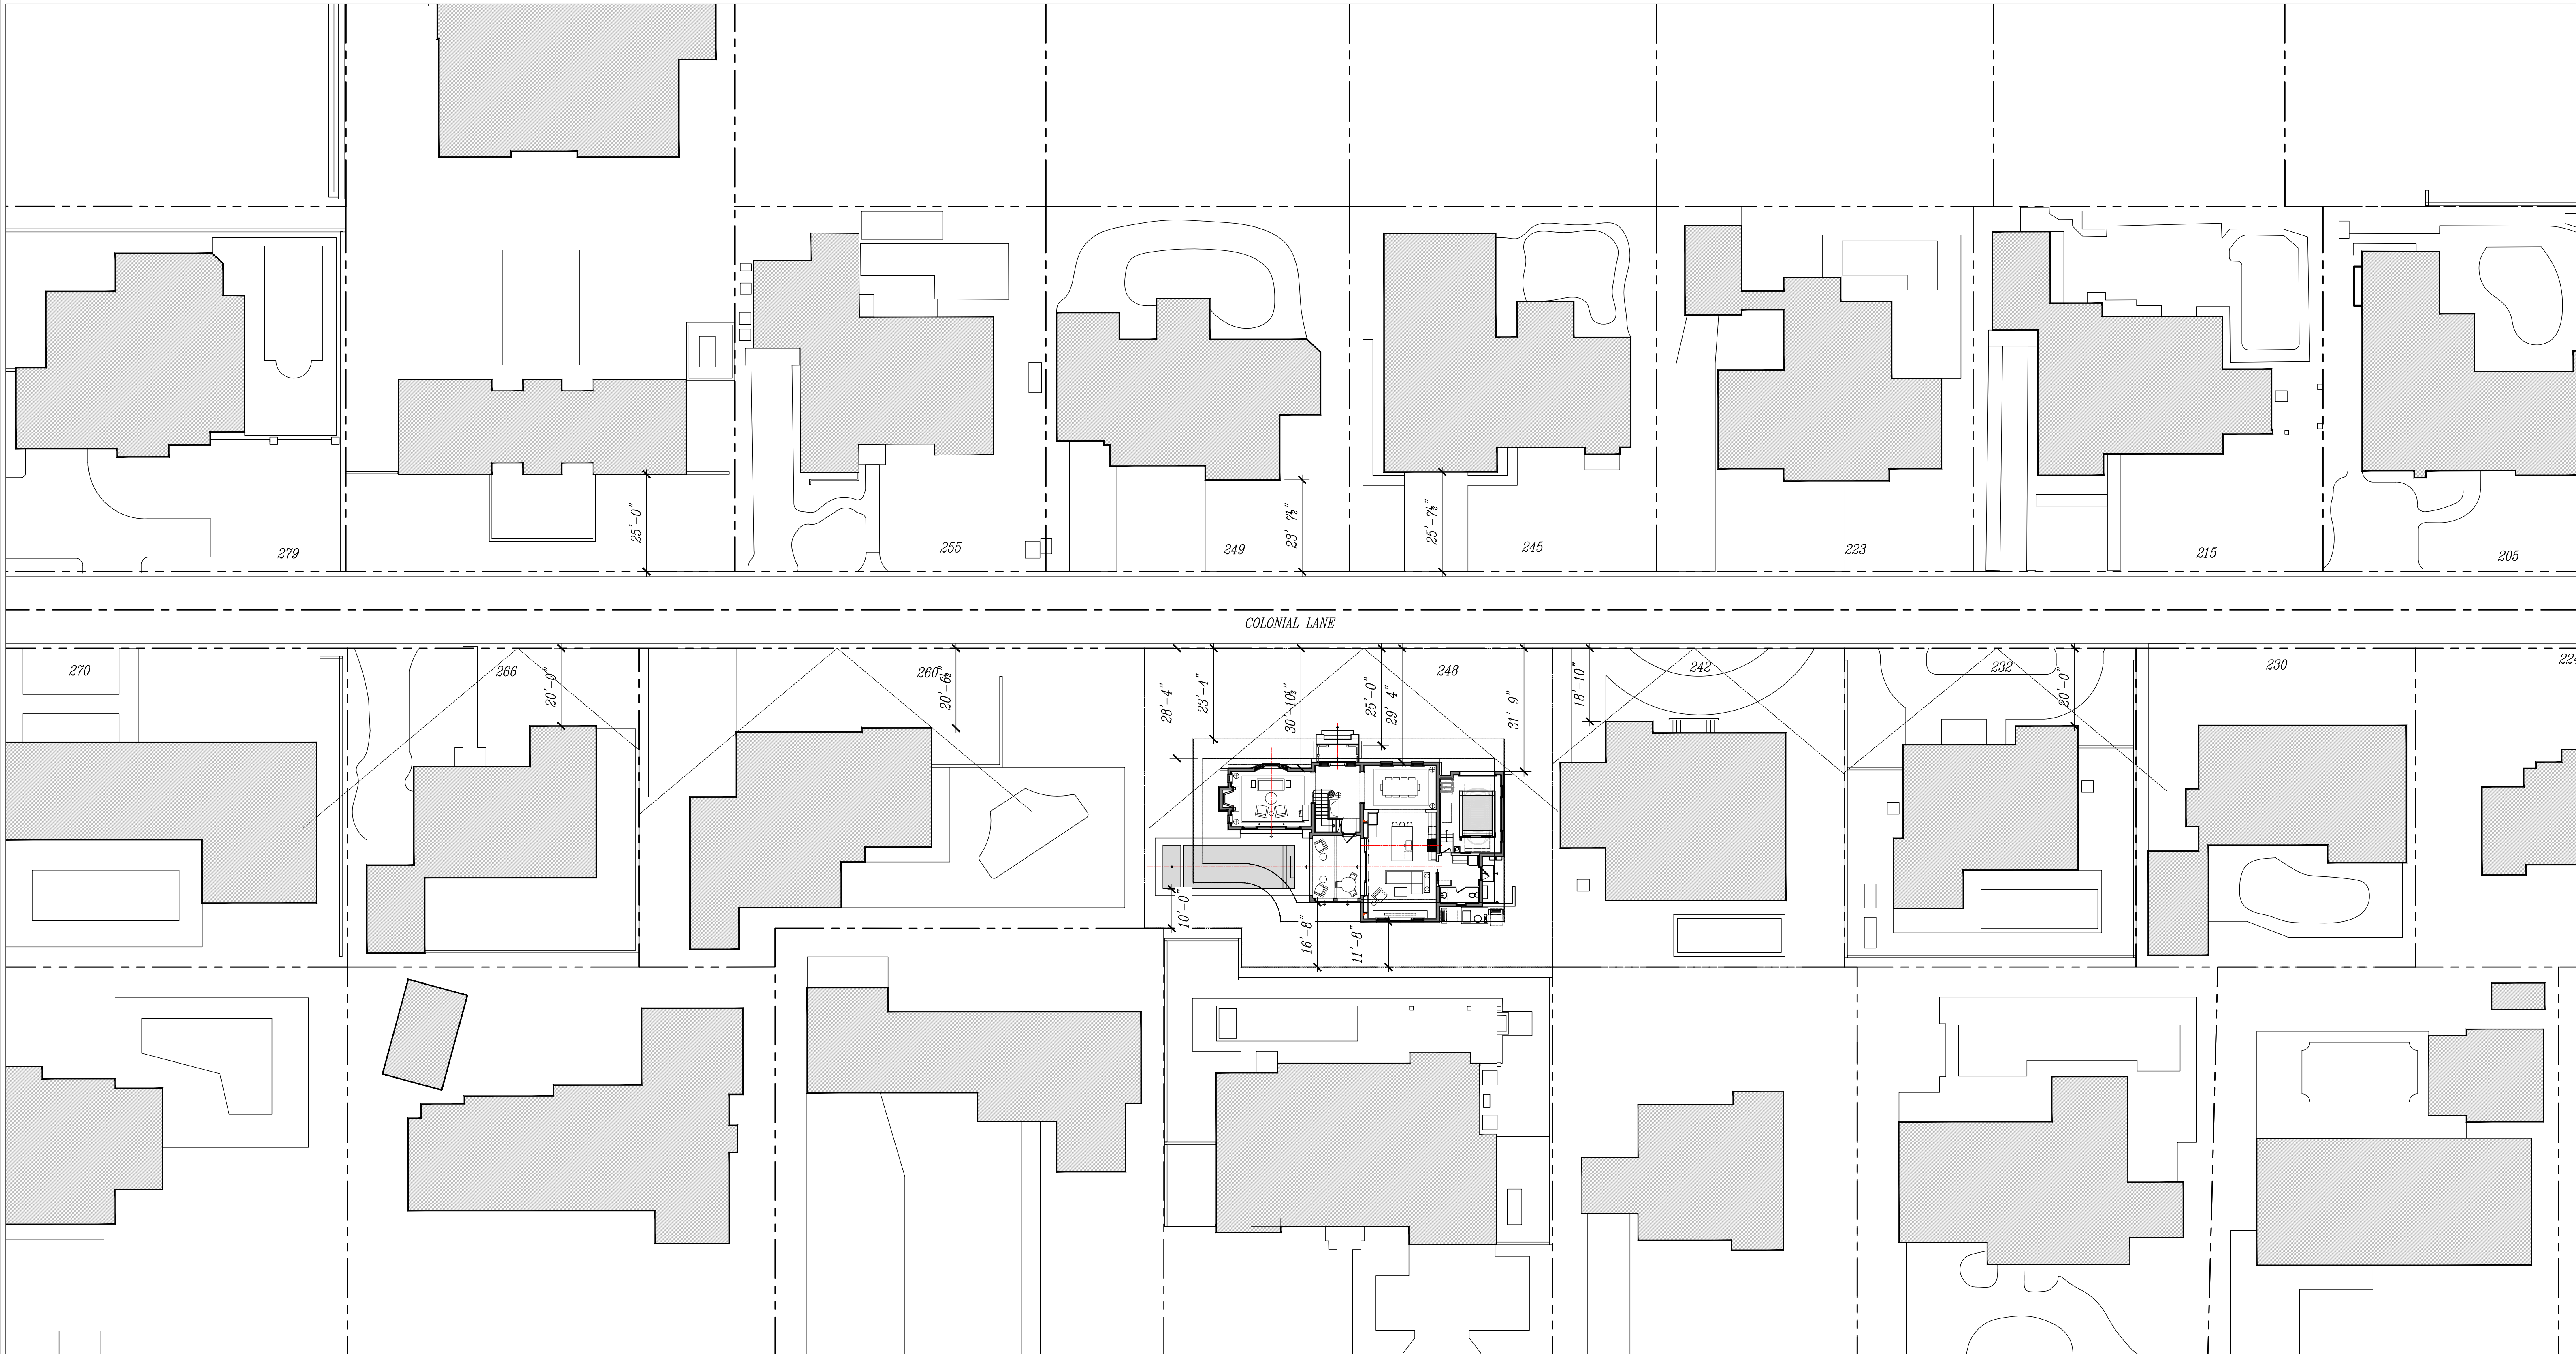

1

LOCATION PLAN

1" = 20.0'

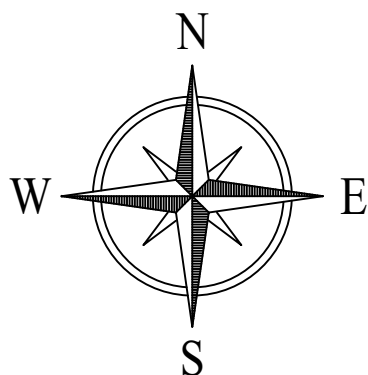

ARC-22-216
ZON-22-140




WADIA ASSOCIATES, LLC
375 S. COUNTY RD.
PALM BEACH
FLORIDA 33480

PHONE (561) 282-9449
WADIAASSOCIATES.COM

248
Colonial Lane
PALM BEACH,
FLORIDA 33480

Drawings and specifications, as Contract Documents, are the property of Wadia Associates, LLC. The documents are not to be used for any purpose beyond the contract without written permission from Wadia Associates, LLC. Copyright 1999-2021

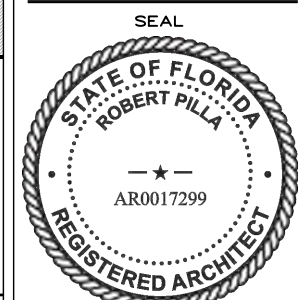

ROBERT PILLA
FLORIDA AB0017299


REV.	DATE	PURPOSE

LOCATION PLAN

Revision:
Final Submittal to ARCOM
03-06-23
Drawn By: -


A002

P:\Current Matters - 248 Colonial Lane\dwg\248 Colonial Lane Cubic Content.dwg
3/2/2023 10:00 AM

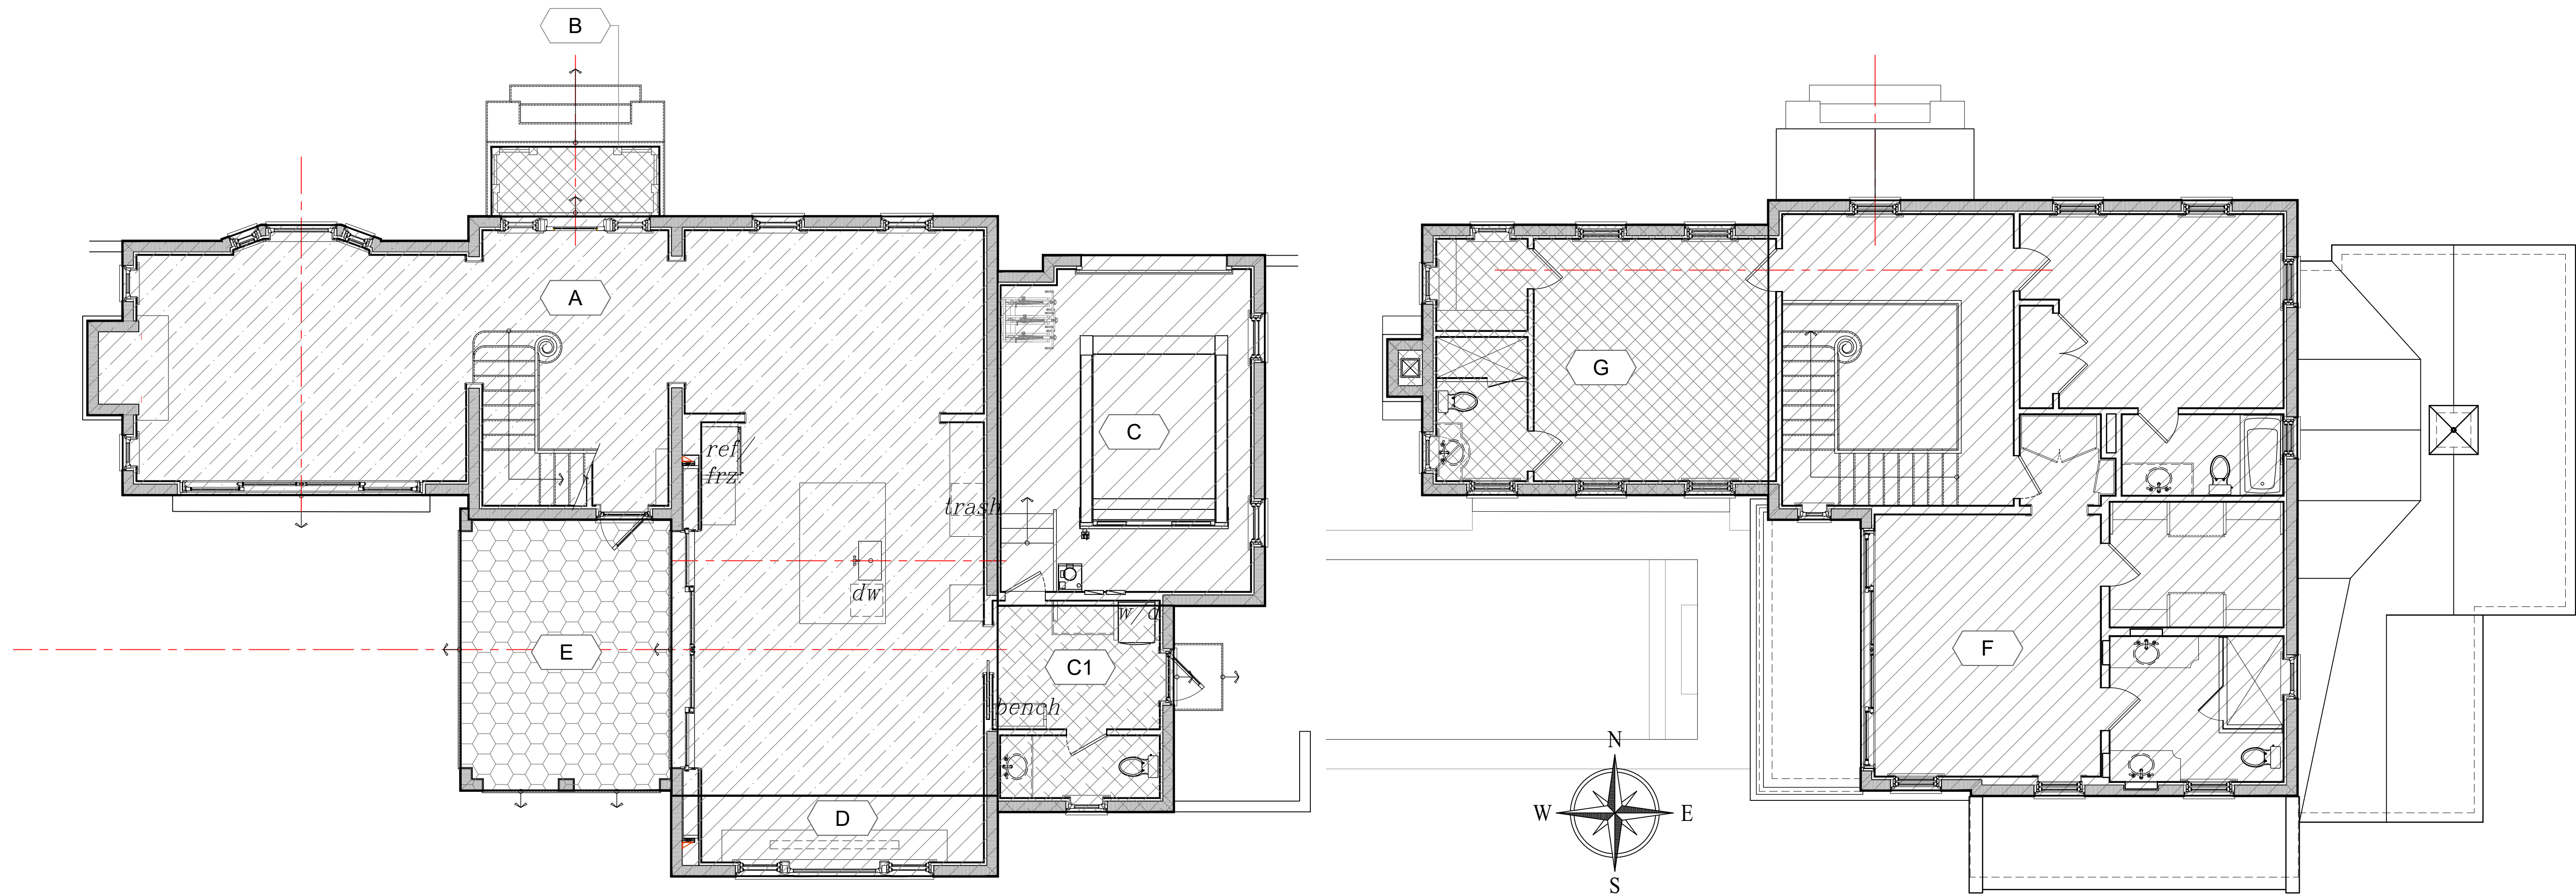

1 CUBIC CONTENT- FIRST FLOOR
3/16" = 1'-0"

2 CUBIC CONTENT- SECOND FLOOR
3/16" = 1'-0"

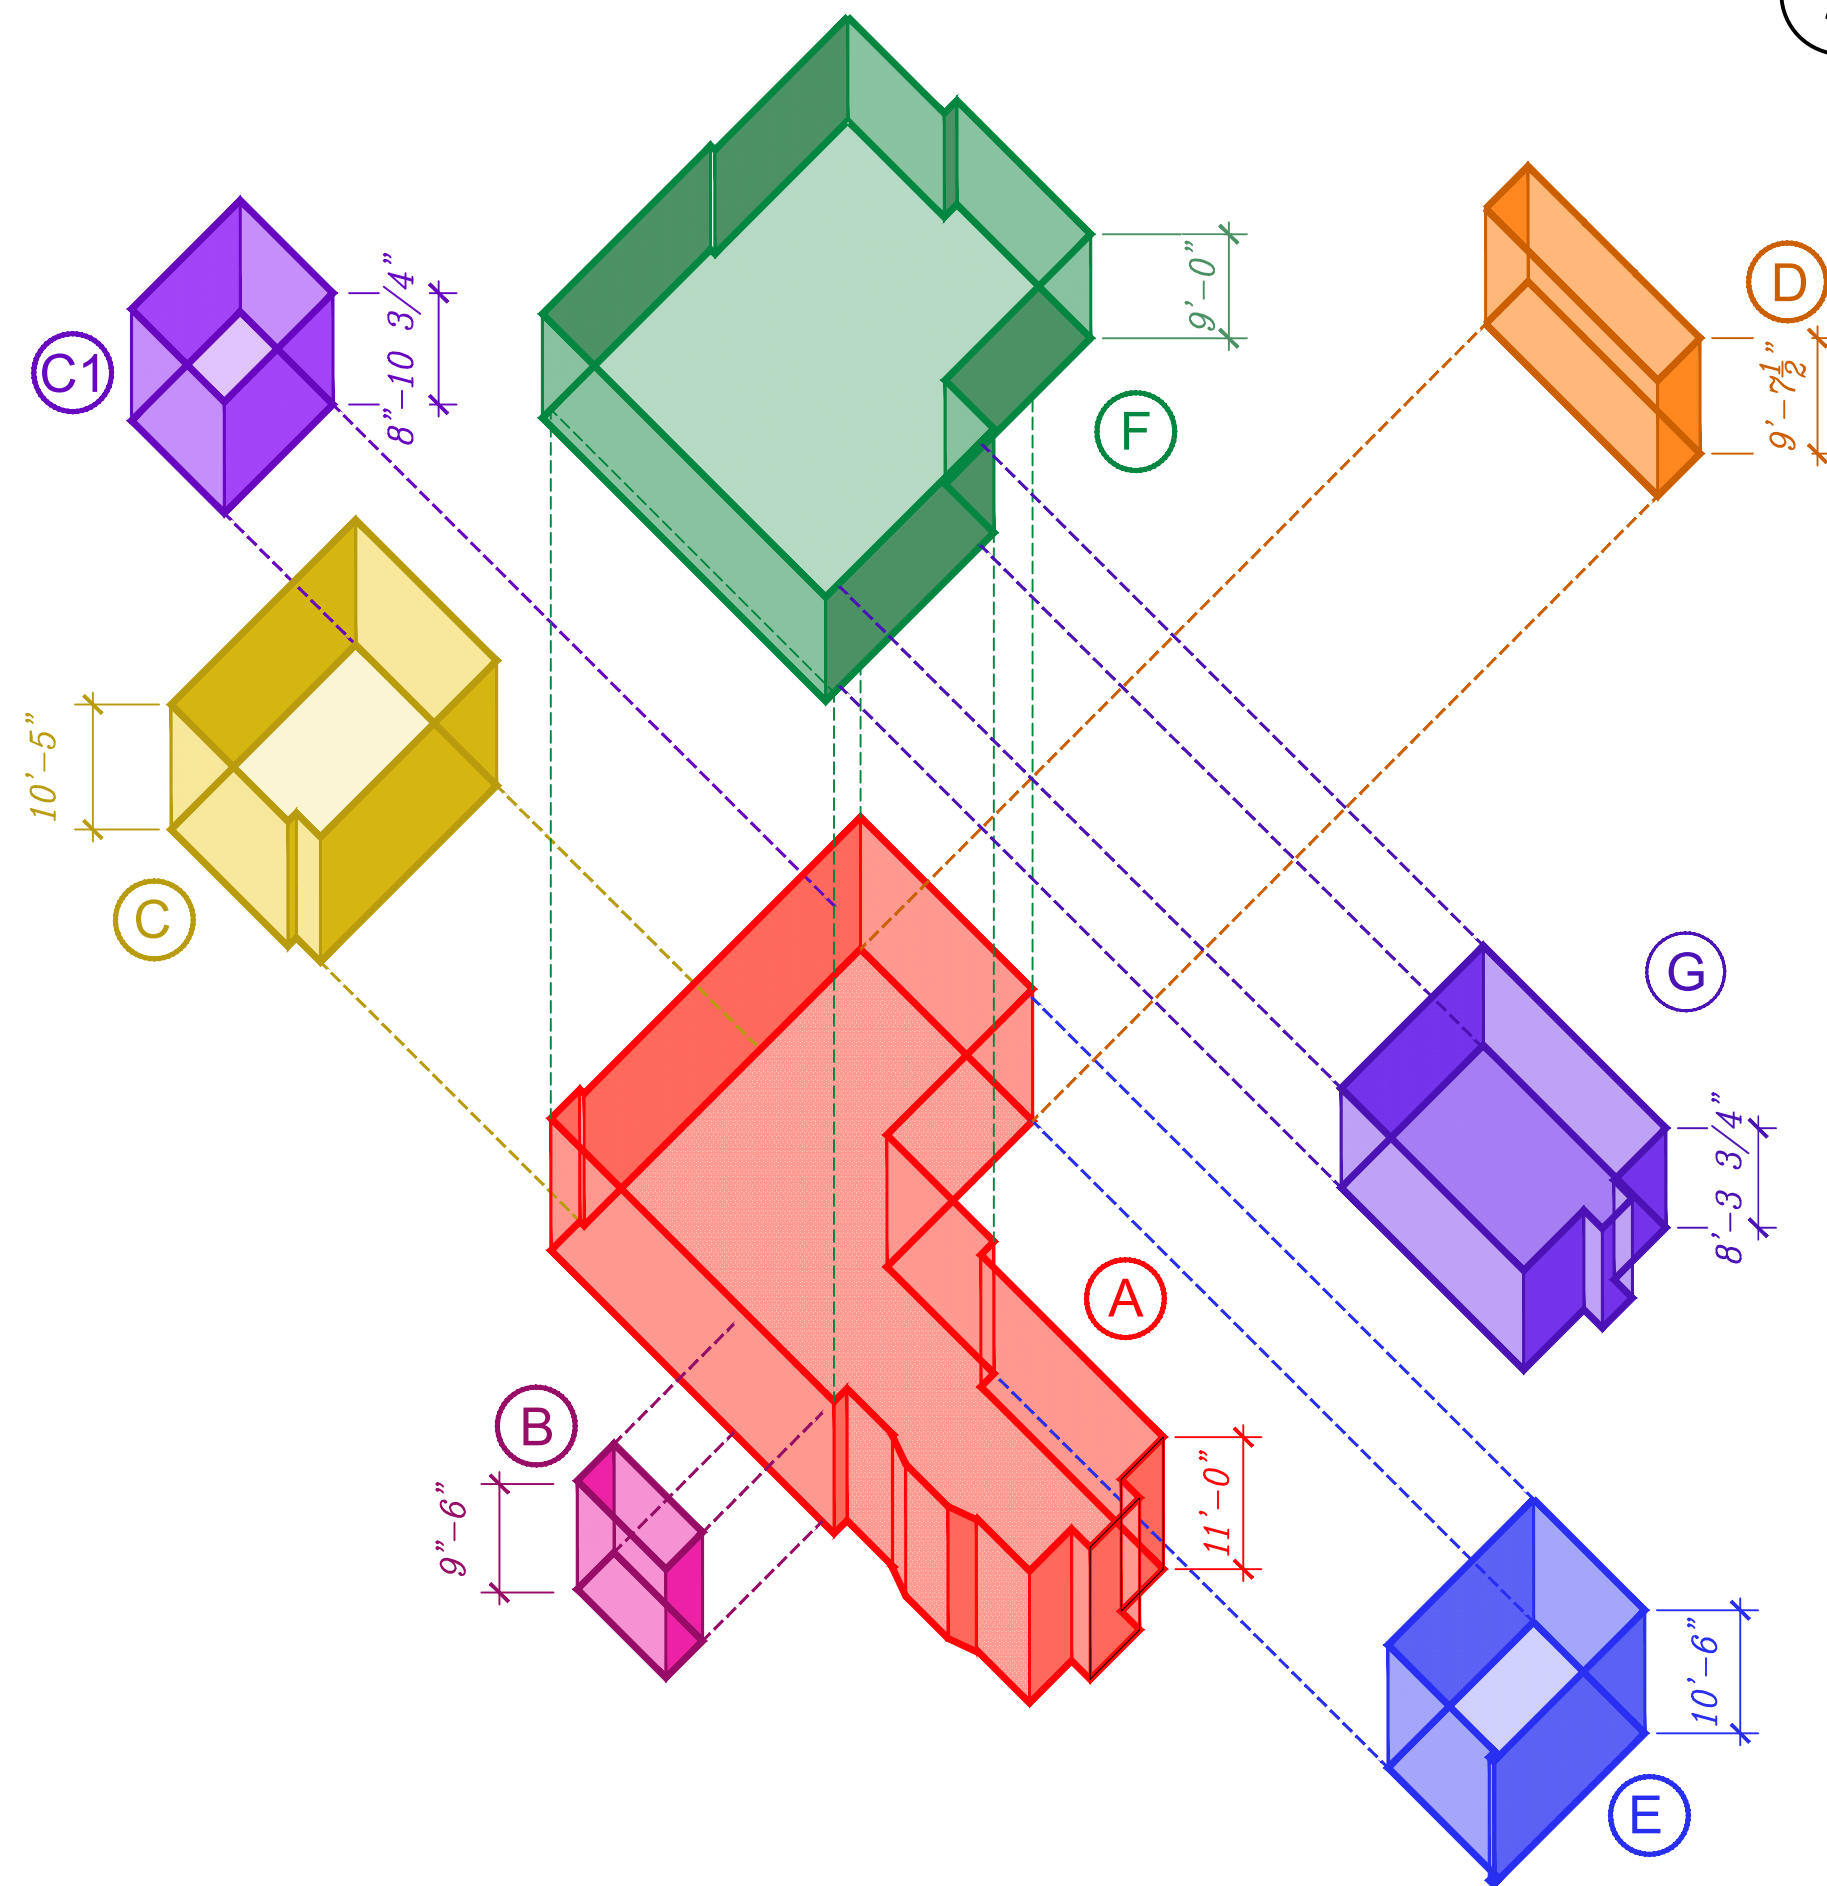

3 CUBIC CONTENT AXONOMETRIC
1/16" = 1'-0"

248 Colonial Lane
Palm Beach, FL

CUBIC VOLUME

MARK	AREA	HEIGHT	CUBIC VOLUME
A	1,327.00	11.00	14,597.00
B	45.00	9.50	427.50
C	359.00	10.42	3,740.78
C1	140.00	8.90	1,246.00
D	101.00	9.63	972.63
F	1,115.00	9.00	10,035.00
G	368.00	8.31	3,058.08
TOTAL A-G			34,076.99
COVERED LOGGIAS			
E	221.00	10.50	2,320.50
Allowed Loggia Space @ 5%			(1,747.20)
TOTAL LOGGIA W/ 5% Discount			573.30
TOTAL CUBIC CONTENT			34,650.29
TOTAL ALLOWED CUBIC CONTENT			34,944.00
CUBIC CONTENT OVER/(UNDER)			(293.71)

NOTE: Allowed Loggia space receives a
5% of TOTAL ALLOWED CUBIC CONTENT
reduction

3/2/2023


ARC-22-216
ZON-22-140



WADIA ASSOCIATES, LLC
375 S. COUNTY RD.
PALM BEACH
FLORIDA 33480
PHONE (561) 282-9449
WADIAASSOCIATES.COM

248
Colonial Lane
PALM BEACH,
FLORIDA 33480

Drawings and specifications, as Contract Documents,
are the property of Wadia Associates, LLC. The
documents are not to be used for any purpose
beyond the contract without written permission from
Wadia Associates, LLC. Copyright 1999-2021

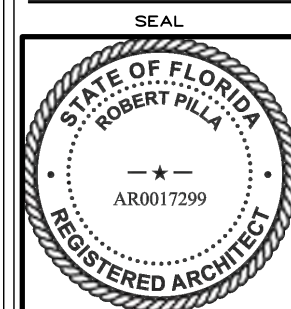

ROBERT PILLA
FLORIDA AR0017299


REV.	DATE	DESCRIPTION

CUBIC
CONTENT
DIAGRAM


Revision:
Final Submittal to ARCOM
03-06-23
Drawn By:

A004

P:\Current Mission - 248 Colonial Lane\dwg\dwg\248_A005 Truck Logistics Plan.dwg
2/2/2023 10:00 AM

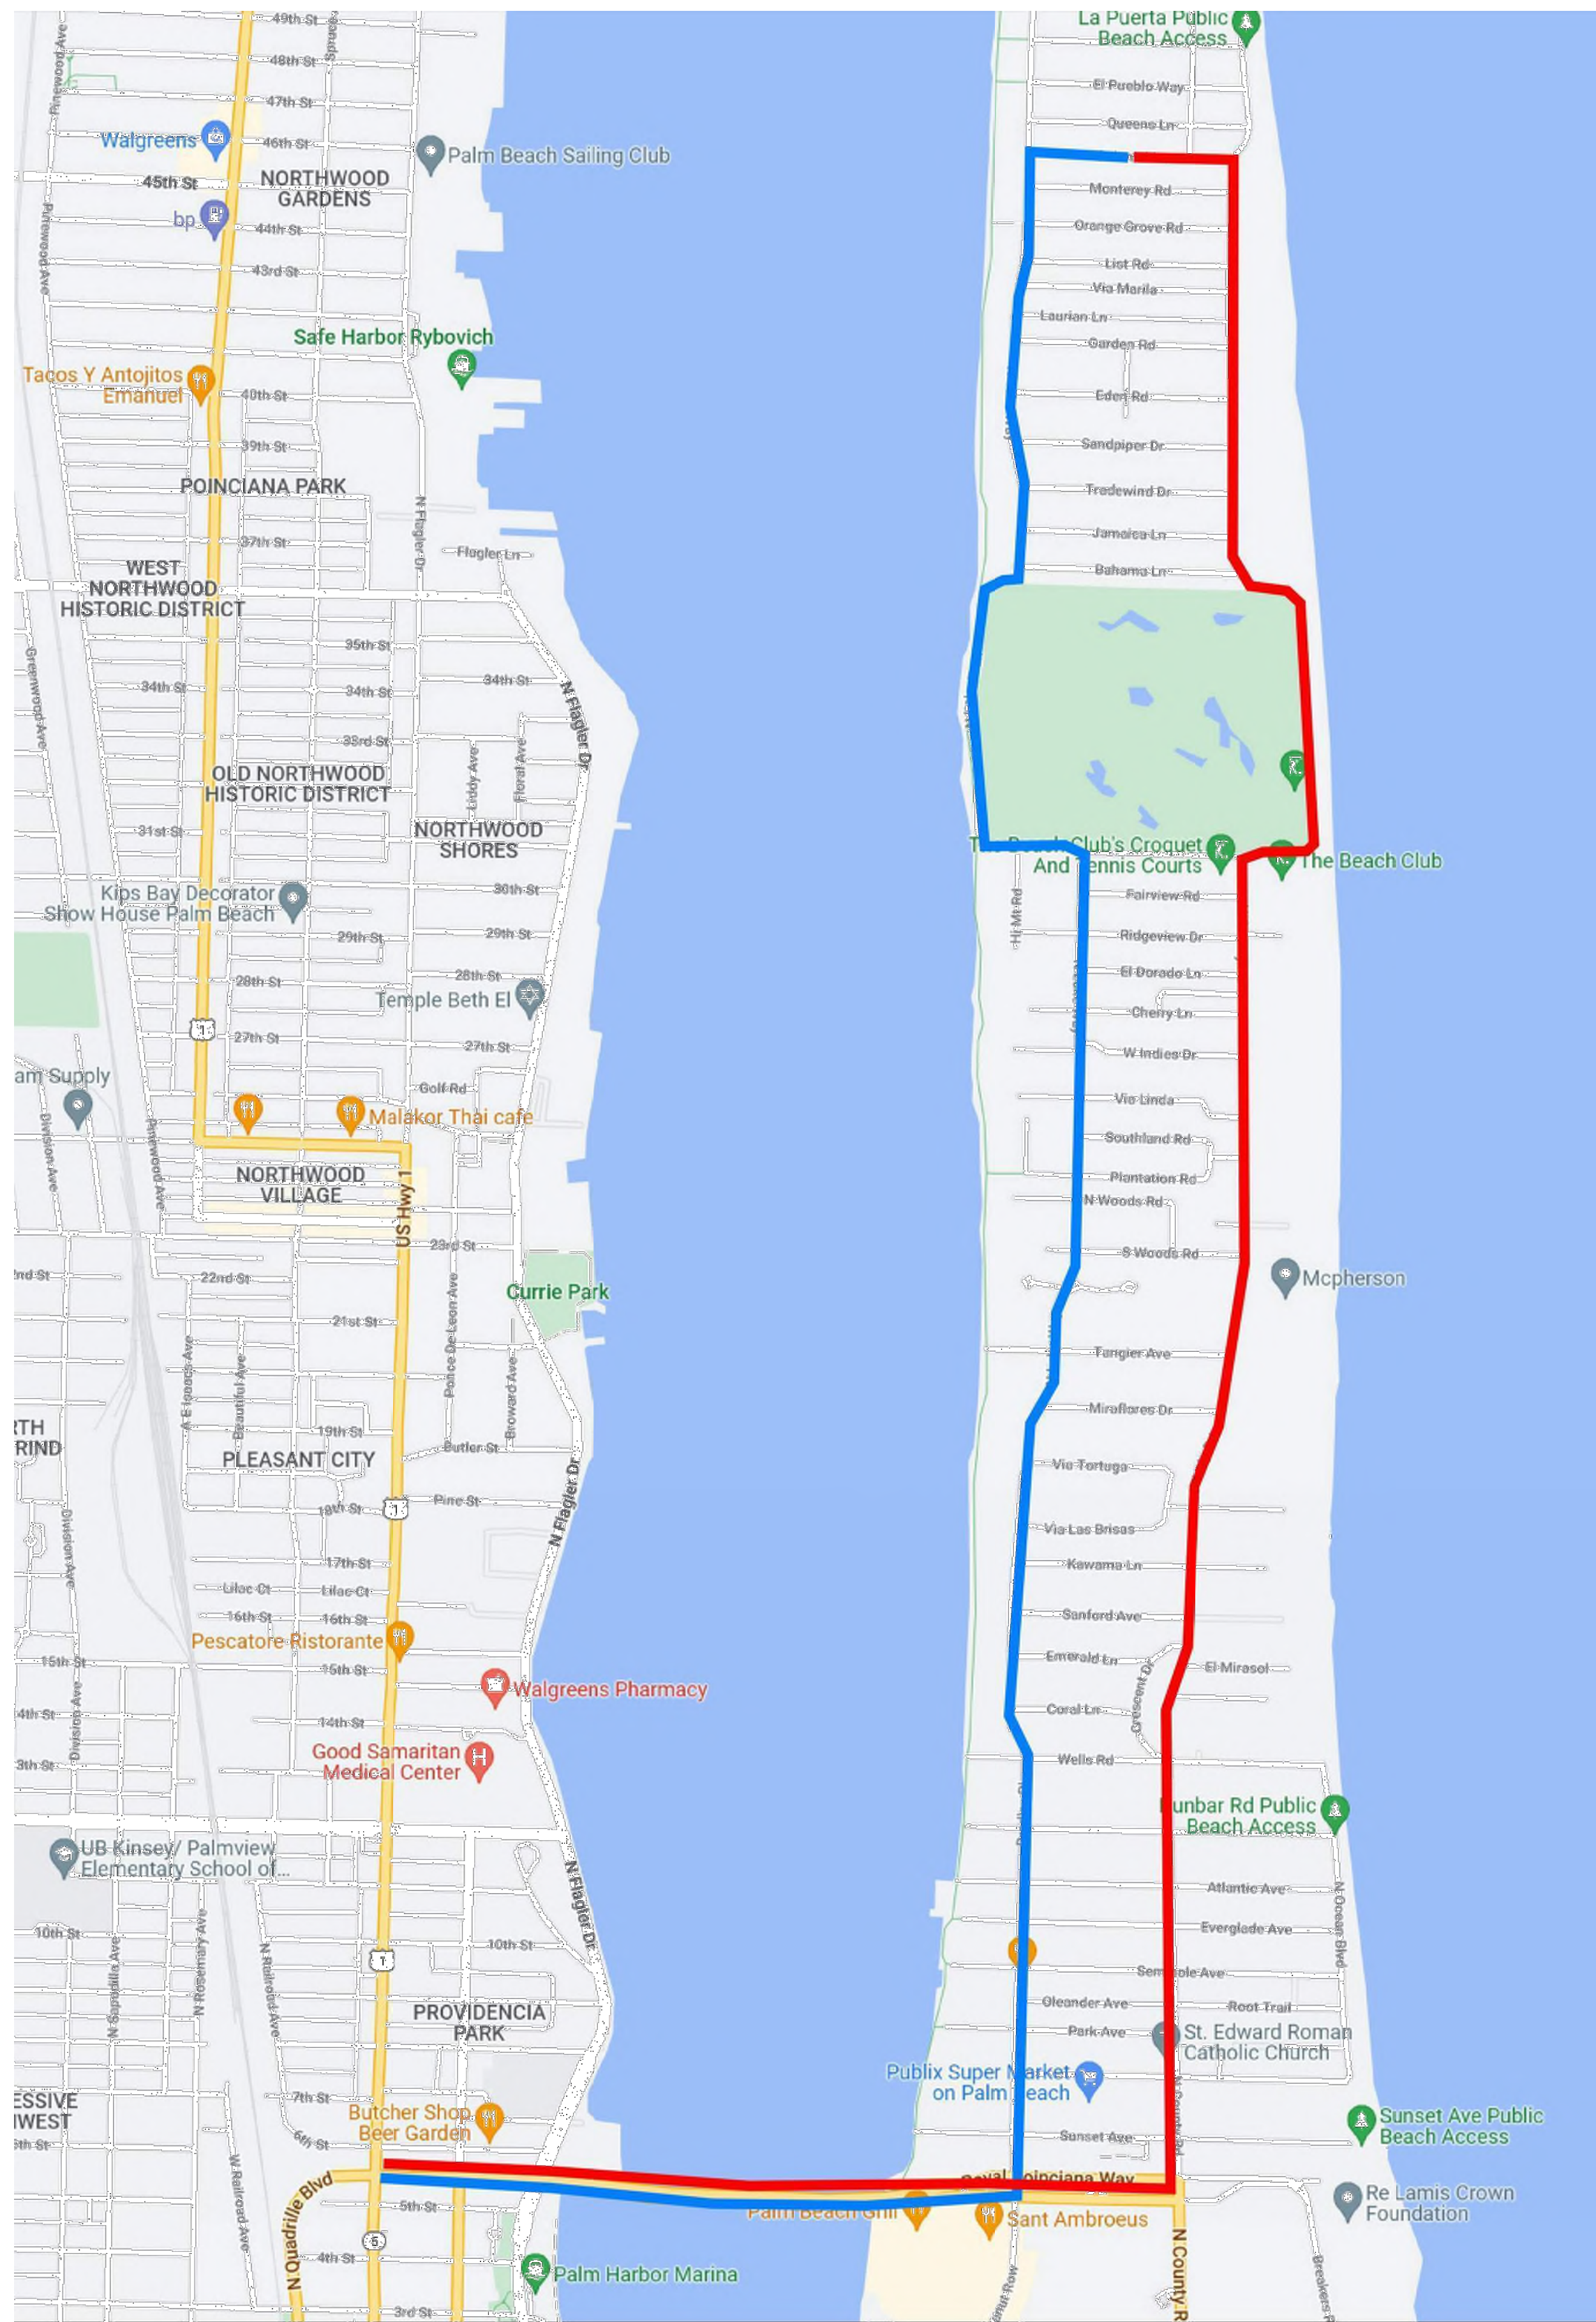

1 TRUCK ROUTING PLAN- DEMOLITION
NTS

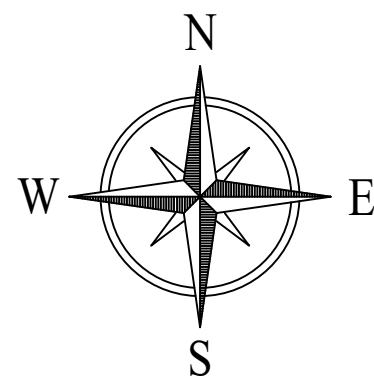

Proposed truck ingress route



Proposed truck egress route

Schedule:

16 months

Vehicles:

- A: 10–15 dump trucks for debris removal*
- B: delivery vehicles for fabricated items offsite such as roof trusses, roofing material, concrete block, & varies other items*
- C: Concrete trucks & pumps*
- D: Trailer for excavator/track hoe*
- E: Demolition landscape trucks*
- F: Sod & irrigation*

Note:


See separate construction staging plan L5.0 and construction screening plan L4.0



WADIA ASSOCIATES, LLC
375 S. COUNTY RD.
PALM BEACH
FLORIDA 33480
PHONE (561) 282-9449
WADIAASSOCIATES.COM

248
Colonial Lane
PALM BEACH,
FLORIDA 33480

Drawings and specifications, as Contract Documents, are the property of Wadia Associates, LLC. The documents are not to be used for any purpose beyond the contract without written permission from Wadia Associates, LLC. Copyright 1999-2021

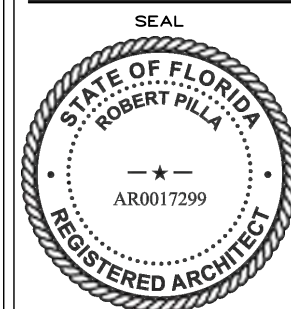

ROBERT PILLA
FLORIDA AR0017299


REV.	DATE	PURPOSE

TRUCK
LOGISTICS
PLAN


Revision:
Final Submittal to ARCOM
03-06-23
Drawn By:

A005

ARC-22-216
ZON-22-140

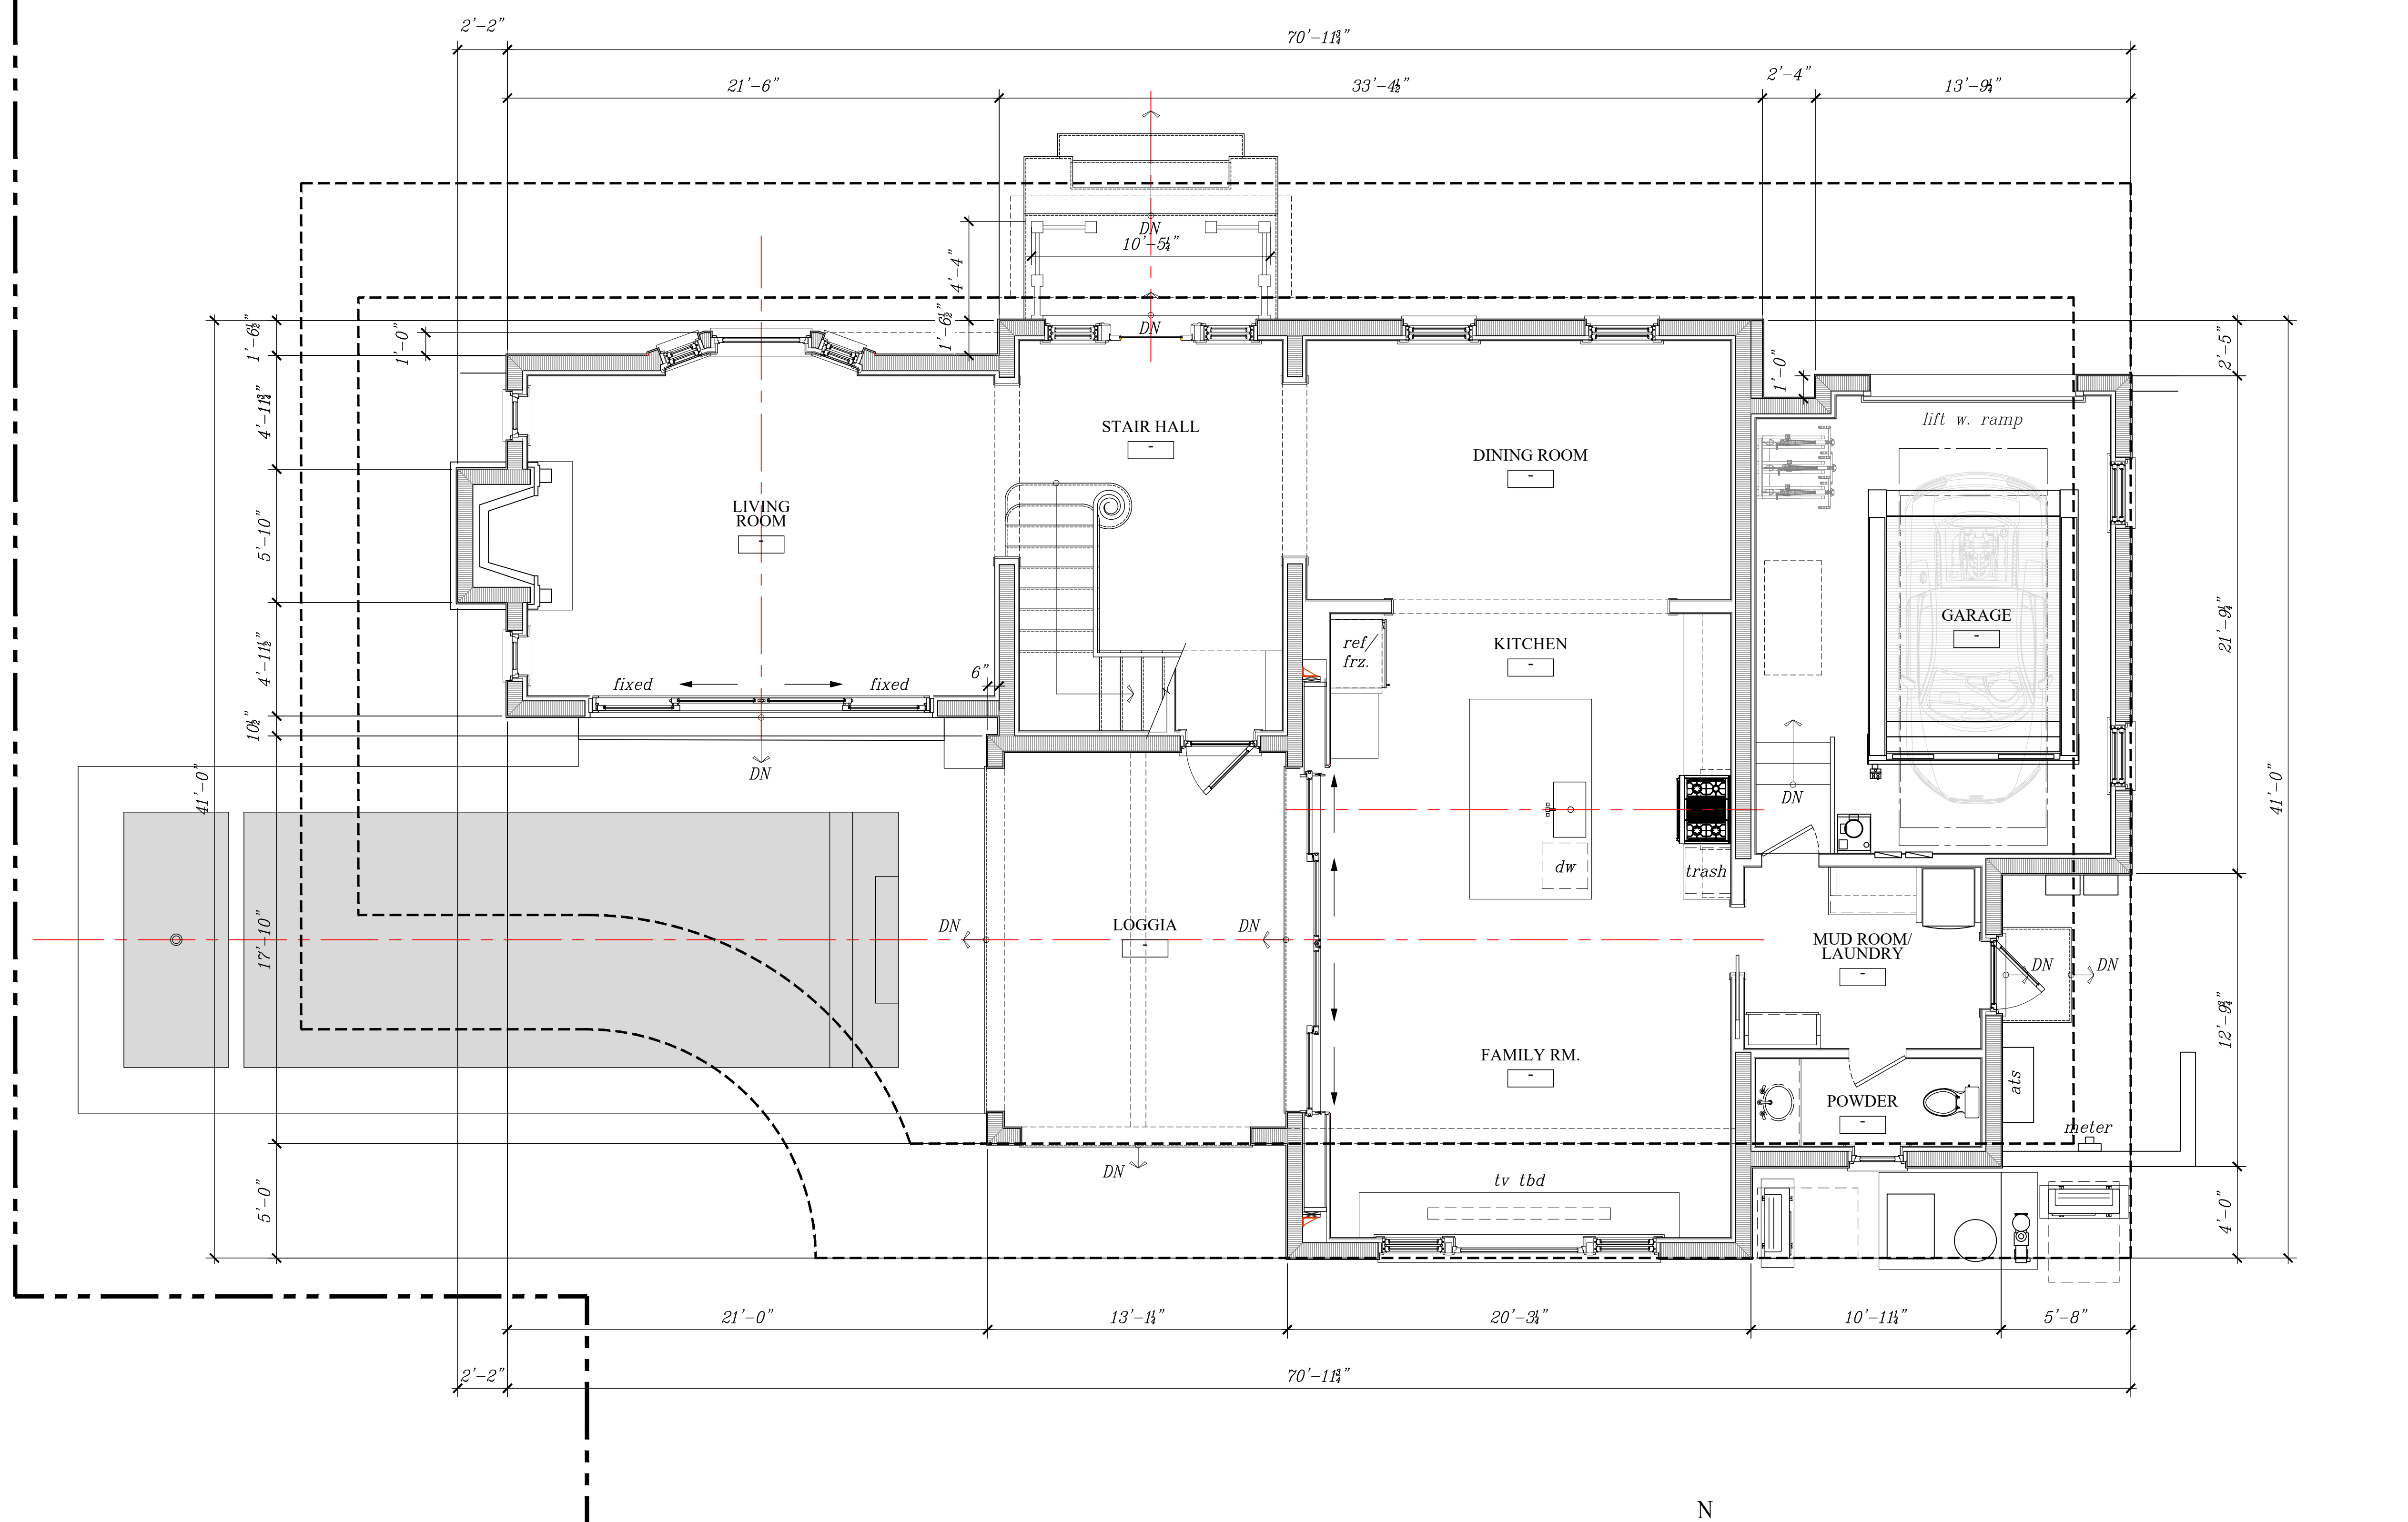

1 PREVIOUS FIRST FLOOR PLAN
1/4" = 1'-0"

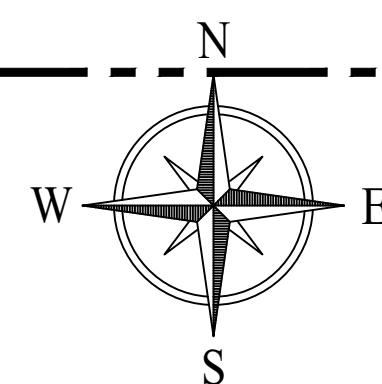

PREVIOUS
FIRST
FLOOR PLAN

Revision:
Final Submittal to ARCOM
03-06-23
Drawn By:

A110a

ARC-22-216
ZON-22-140

P:\Current Matters - 248 Colonial Lane\Project\248 Colonial Lane.dwg
P:\Current Matters - 248 Colonial Lane\Project\248 Colonial Lane.dwg
P:\Current Matters - 248 Colonial Lane\Project\248 Colonial Lane.dwg




WADIA ASSOCIATES, LLC
375 S. COUNTY RD.
PALM BEACH
FLORIDA 33480


PHONE (561) 282-9449
WADIAASSOCIATES.COM

248
Colonial Lane
PALM BEACH,
FLORIDA 33480

Drawings and specifications, as Contract Documents, are the property of Wadia Associates, LLC. The documents are not to be used for any purpose other than the contract without written permission from Wadia Associates, LLC. Copyright 1999-2021

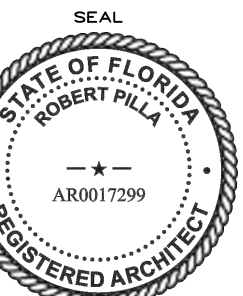

ROBERT PILLA
FLORIDA AR0017299

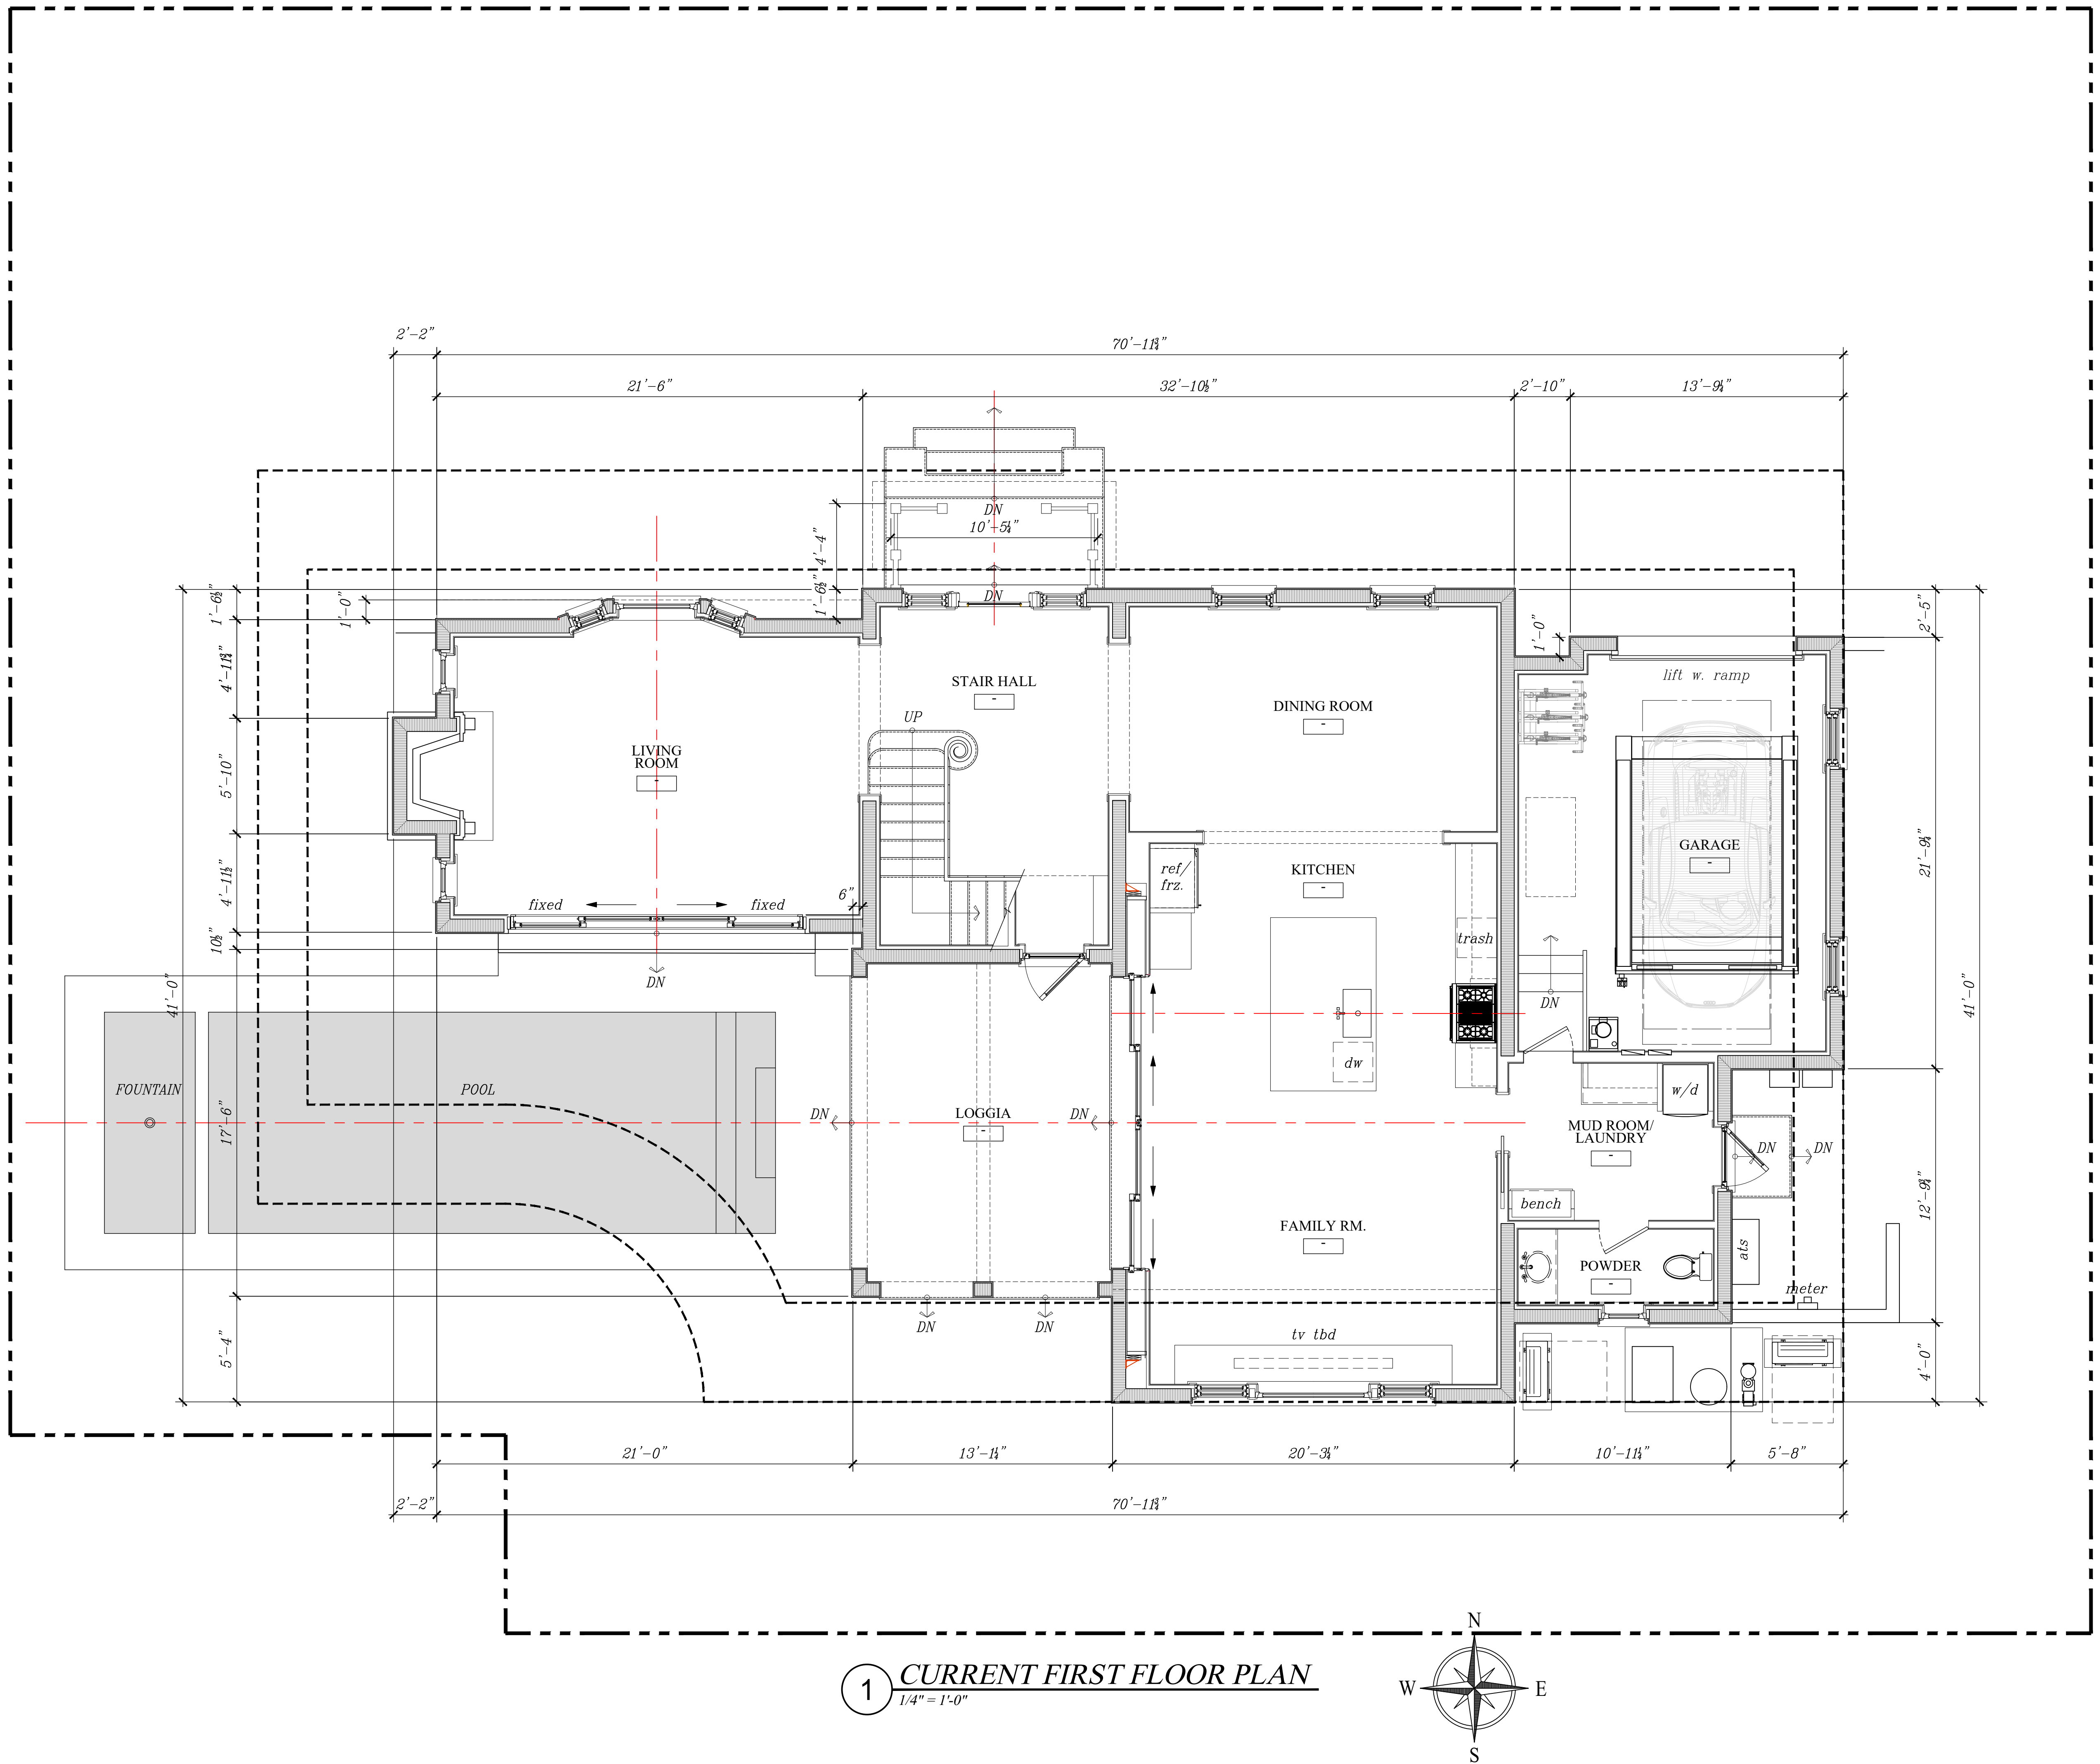


CURRENT
FIRST
FLOOR PLAN


Revision:
Final Submittal to ARCOM
03-06-23
Drawn By:

A110


ARC-22-216
ZON-22-140

ARC-22-216
ZON-22-140

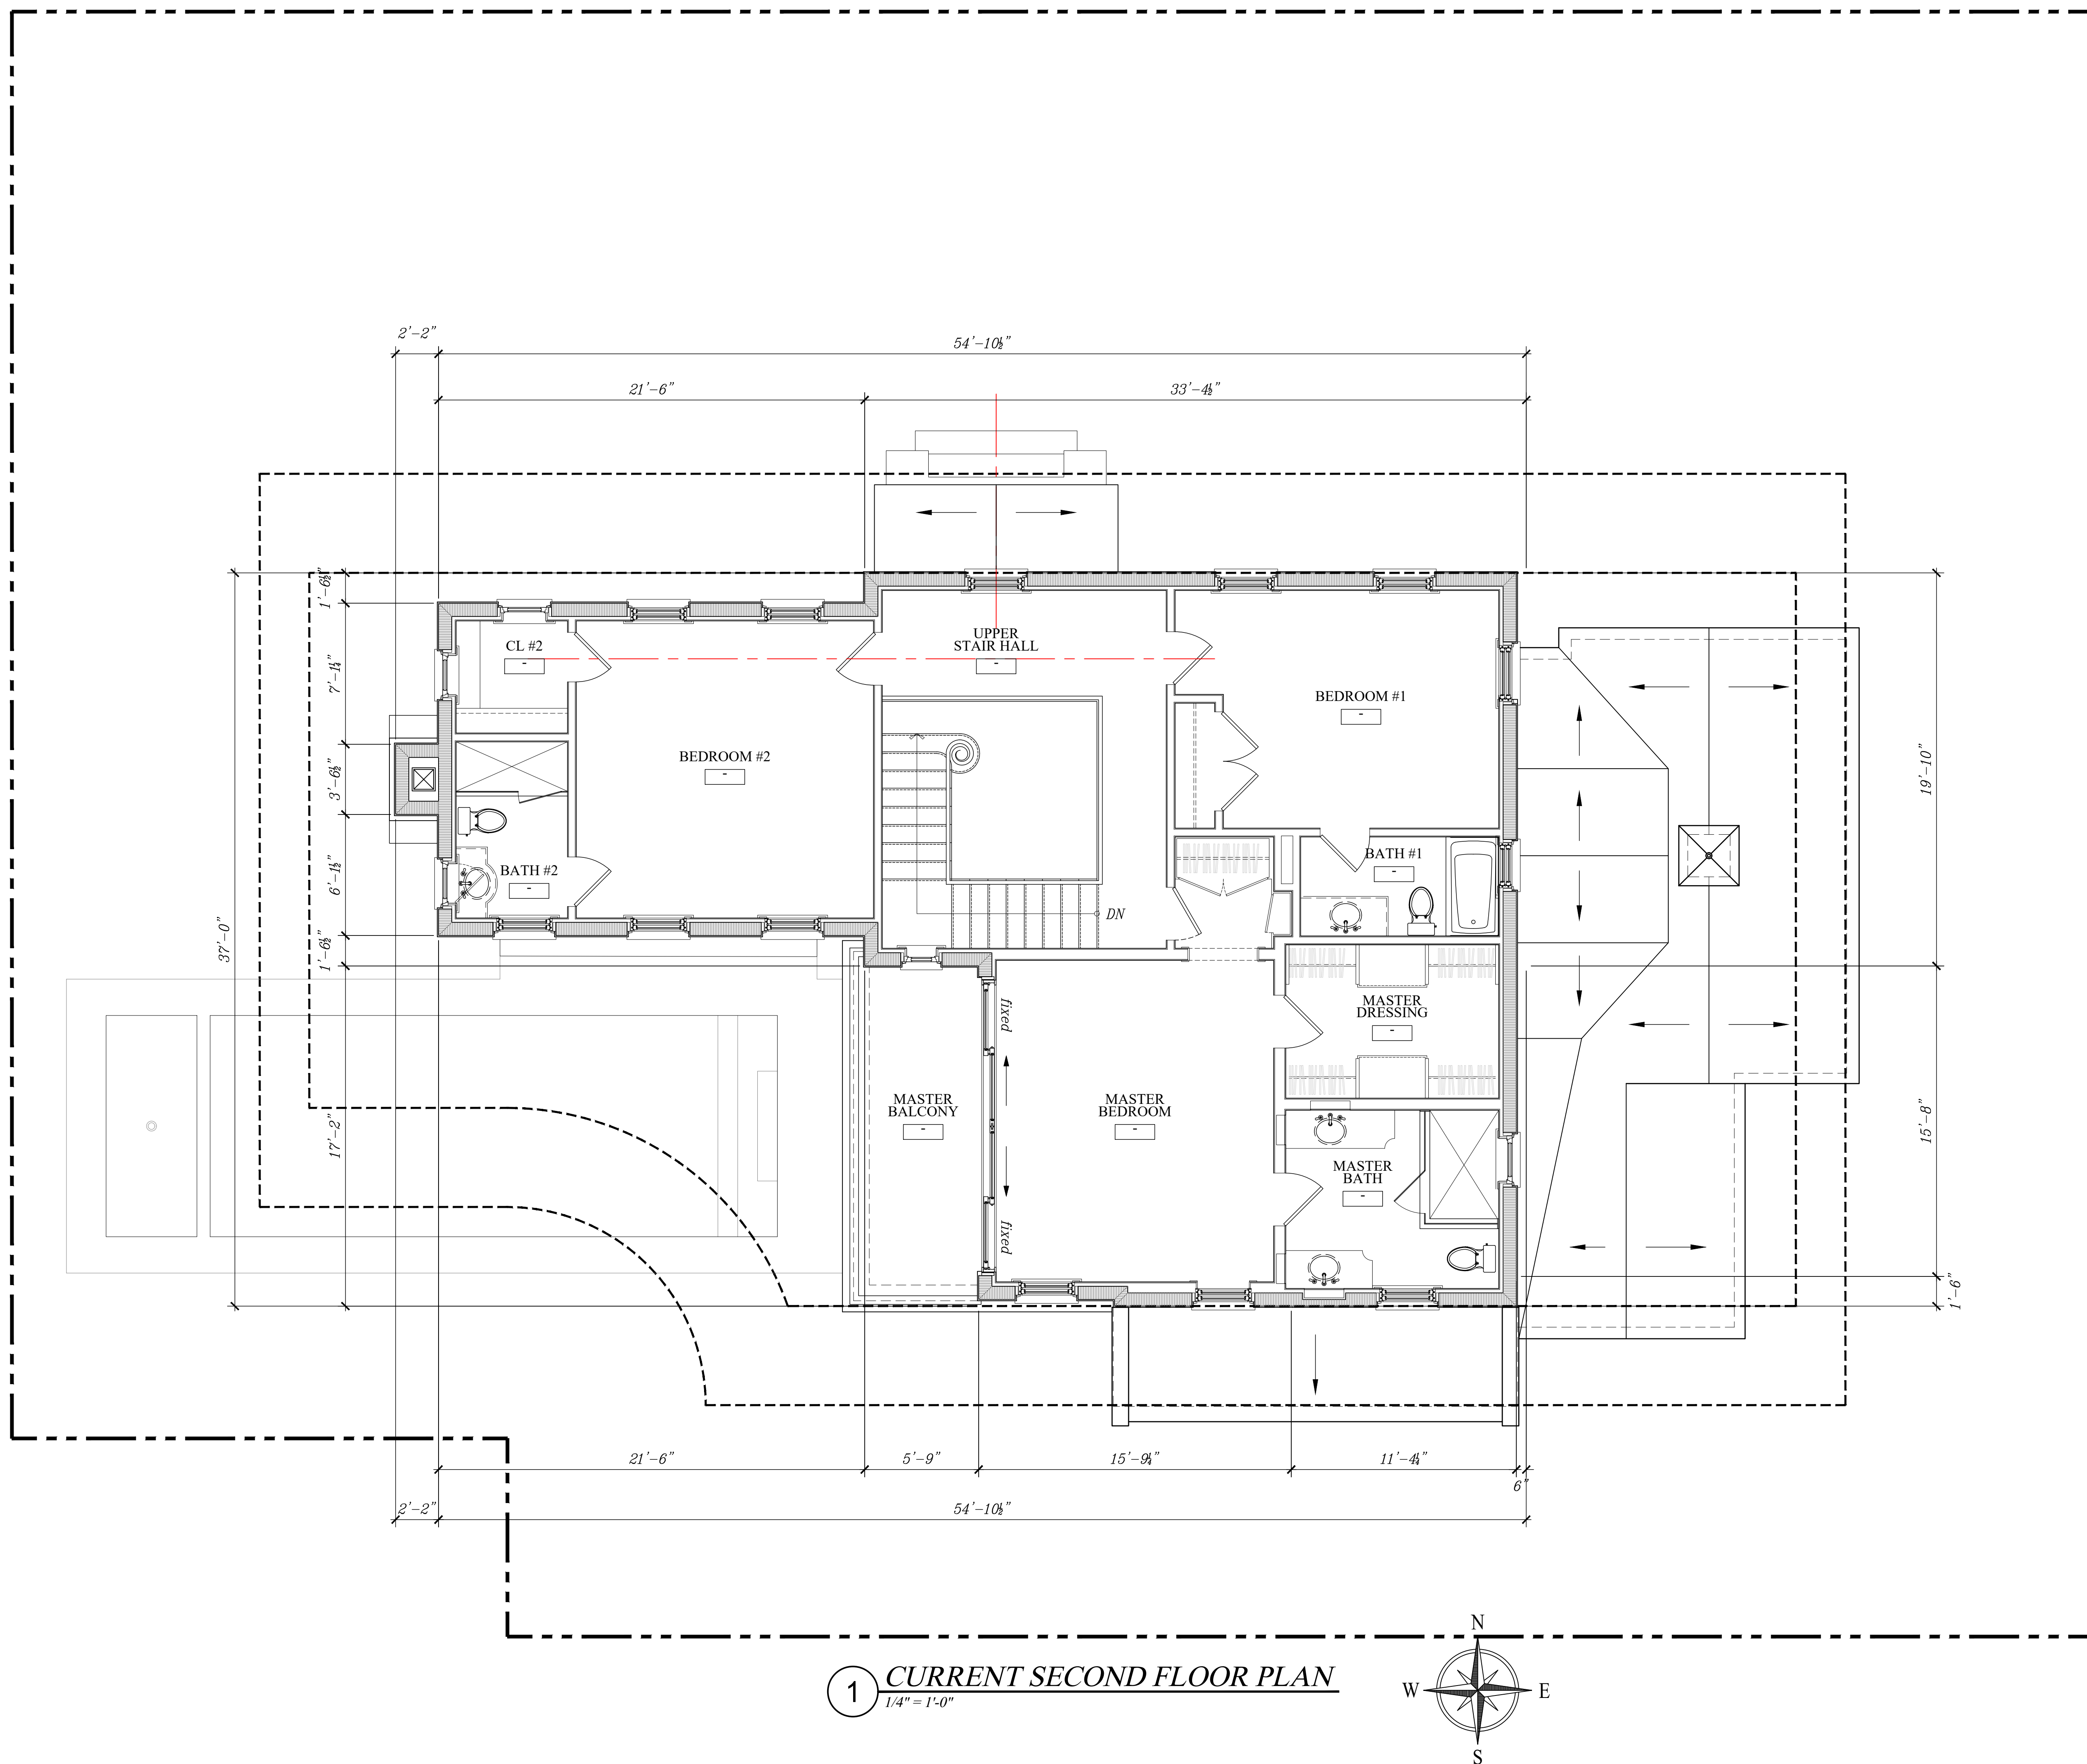


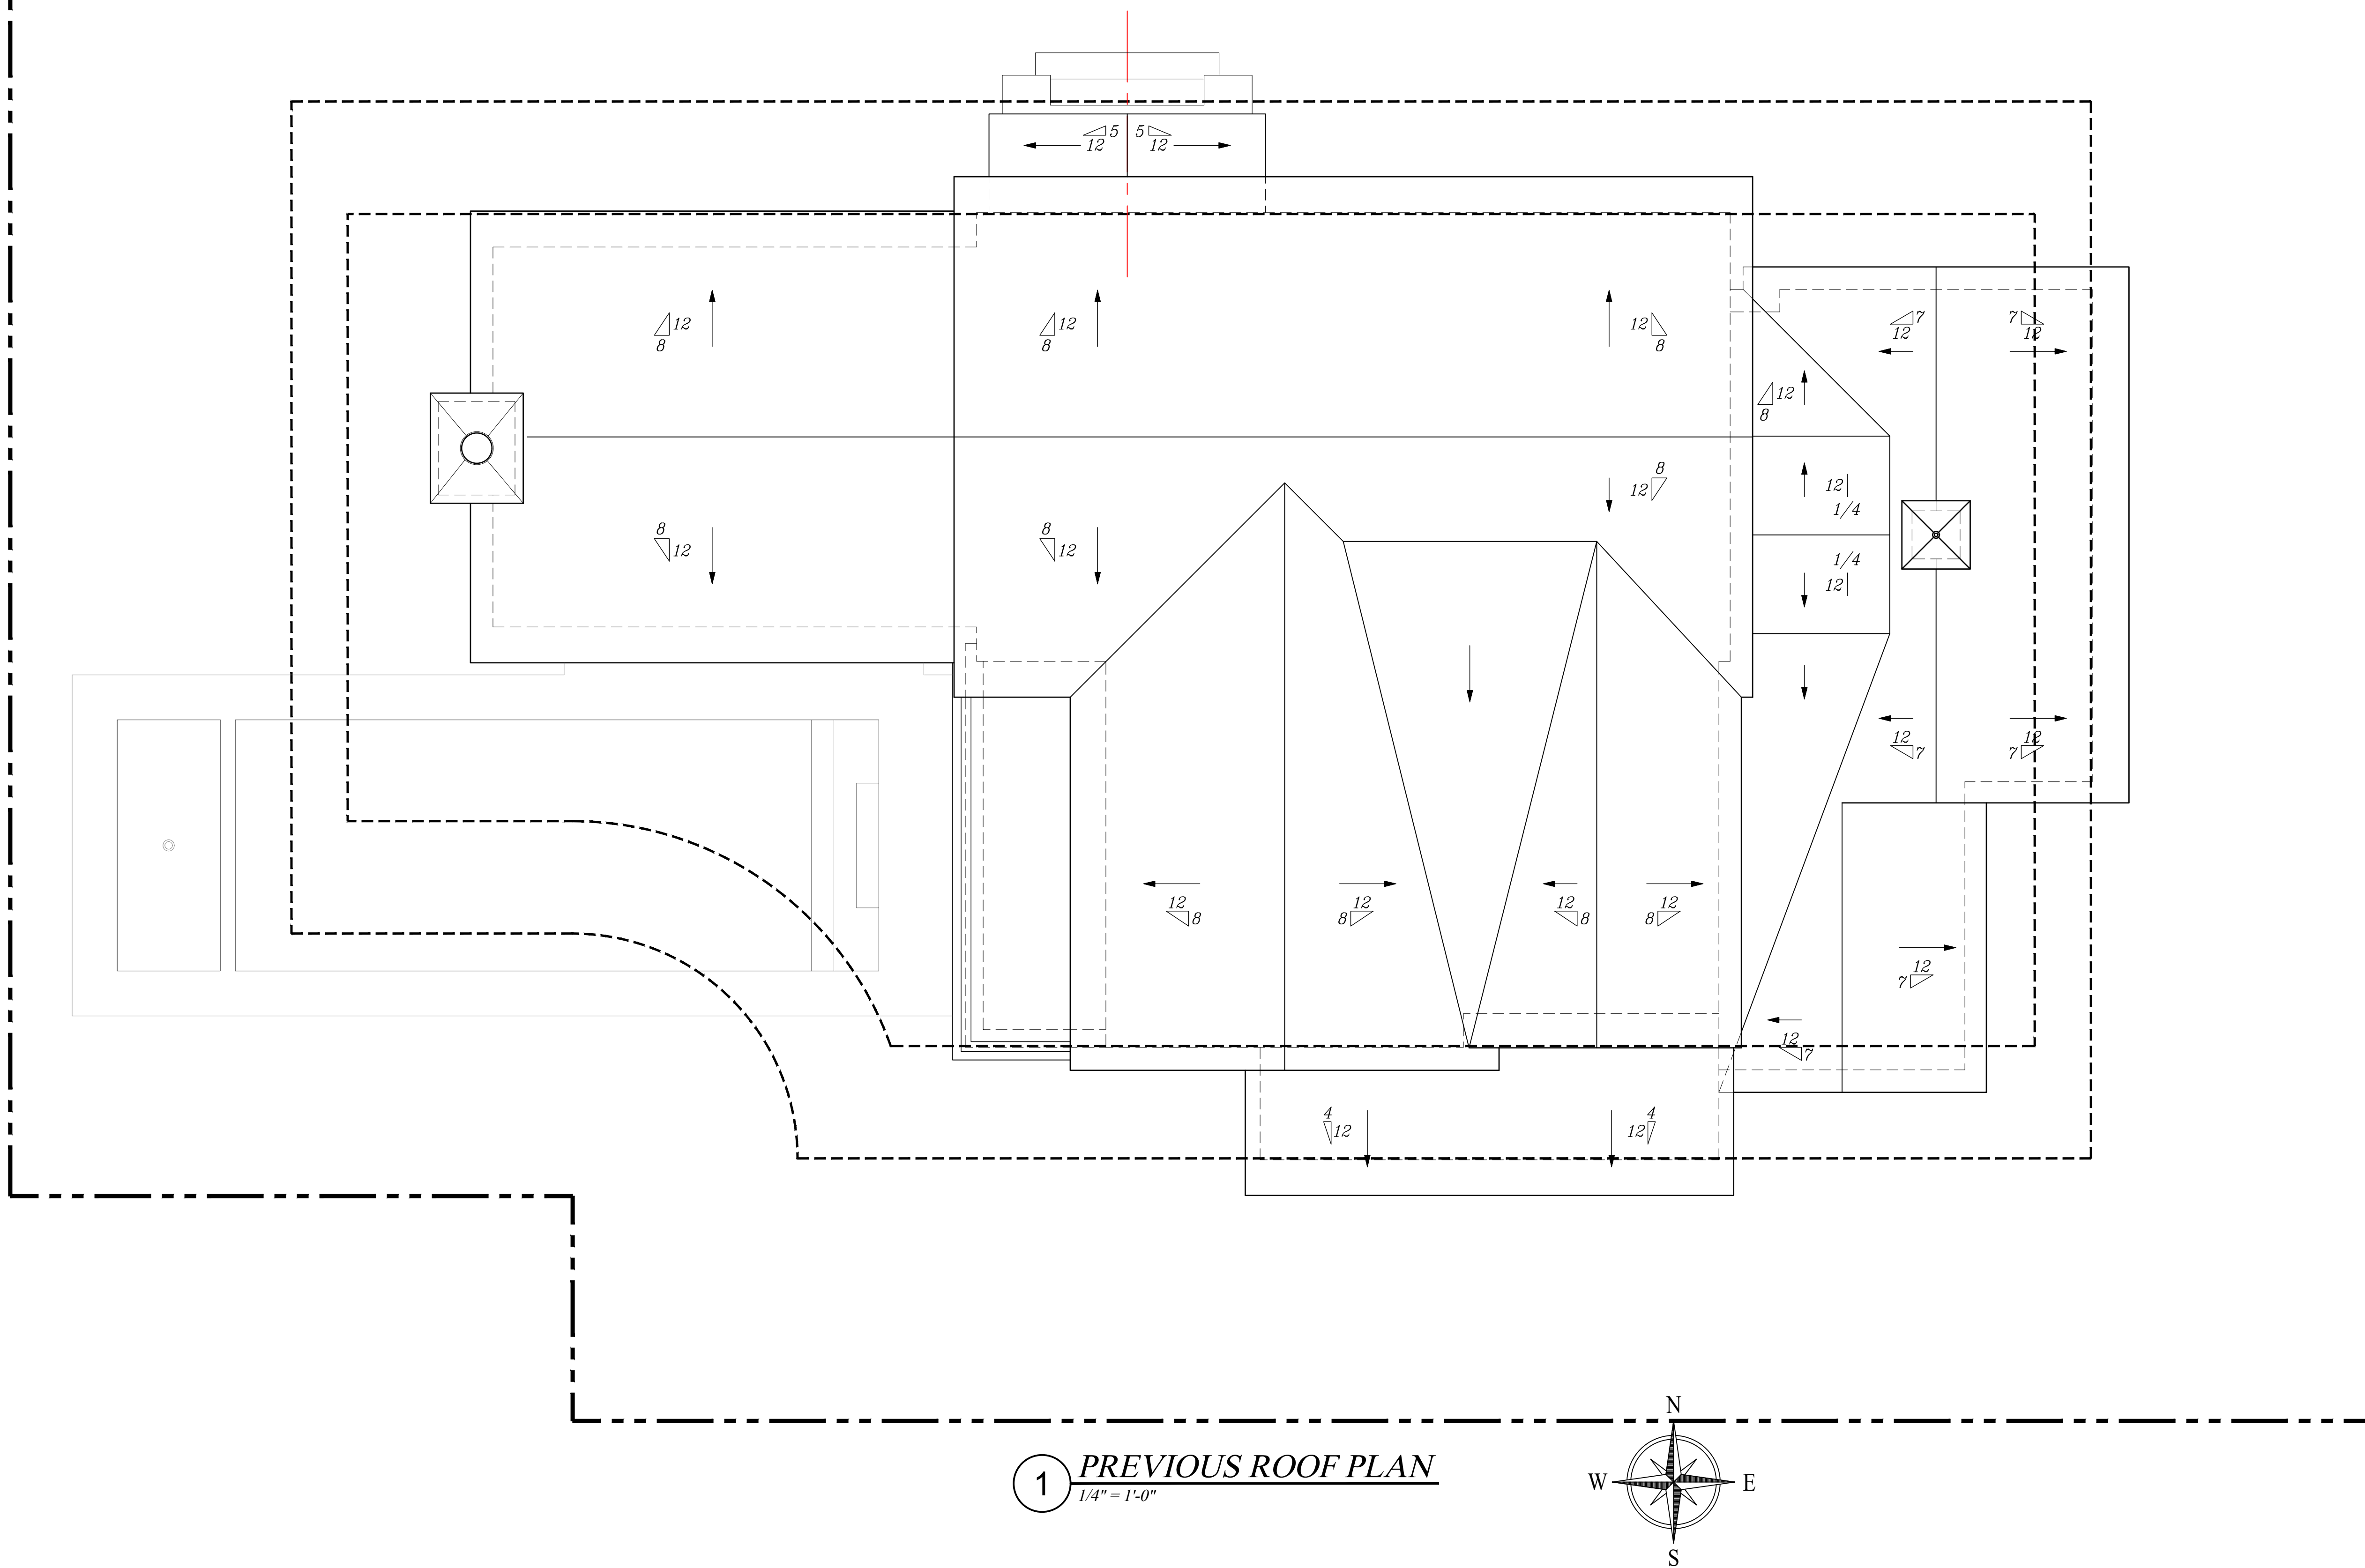

P:\Current Matters - 248 Colonial Lane\Project\248 Colonial Lane\Roofing\248 Colonial Lane\Roofing.dwg
2/2/2023 10:29 AM
P:\Current Matters - 248 Colonial Lane\Project\248 Colonial Lane\Roofing\248 Colonial Lane\Roofing.dwg

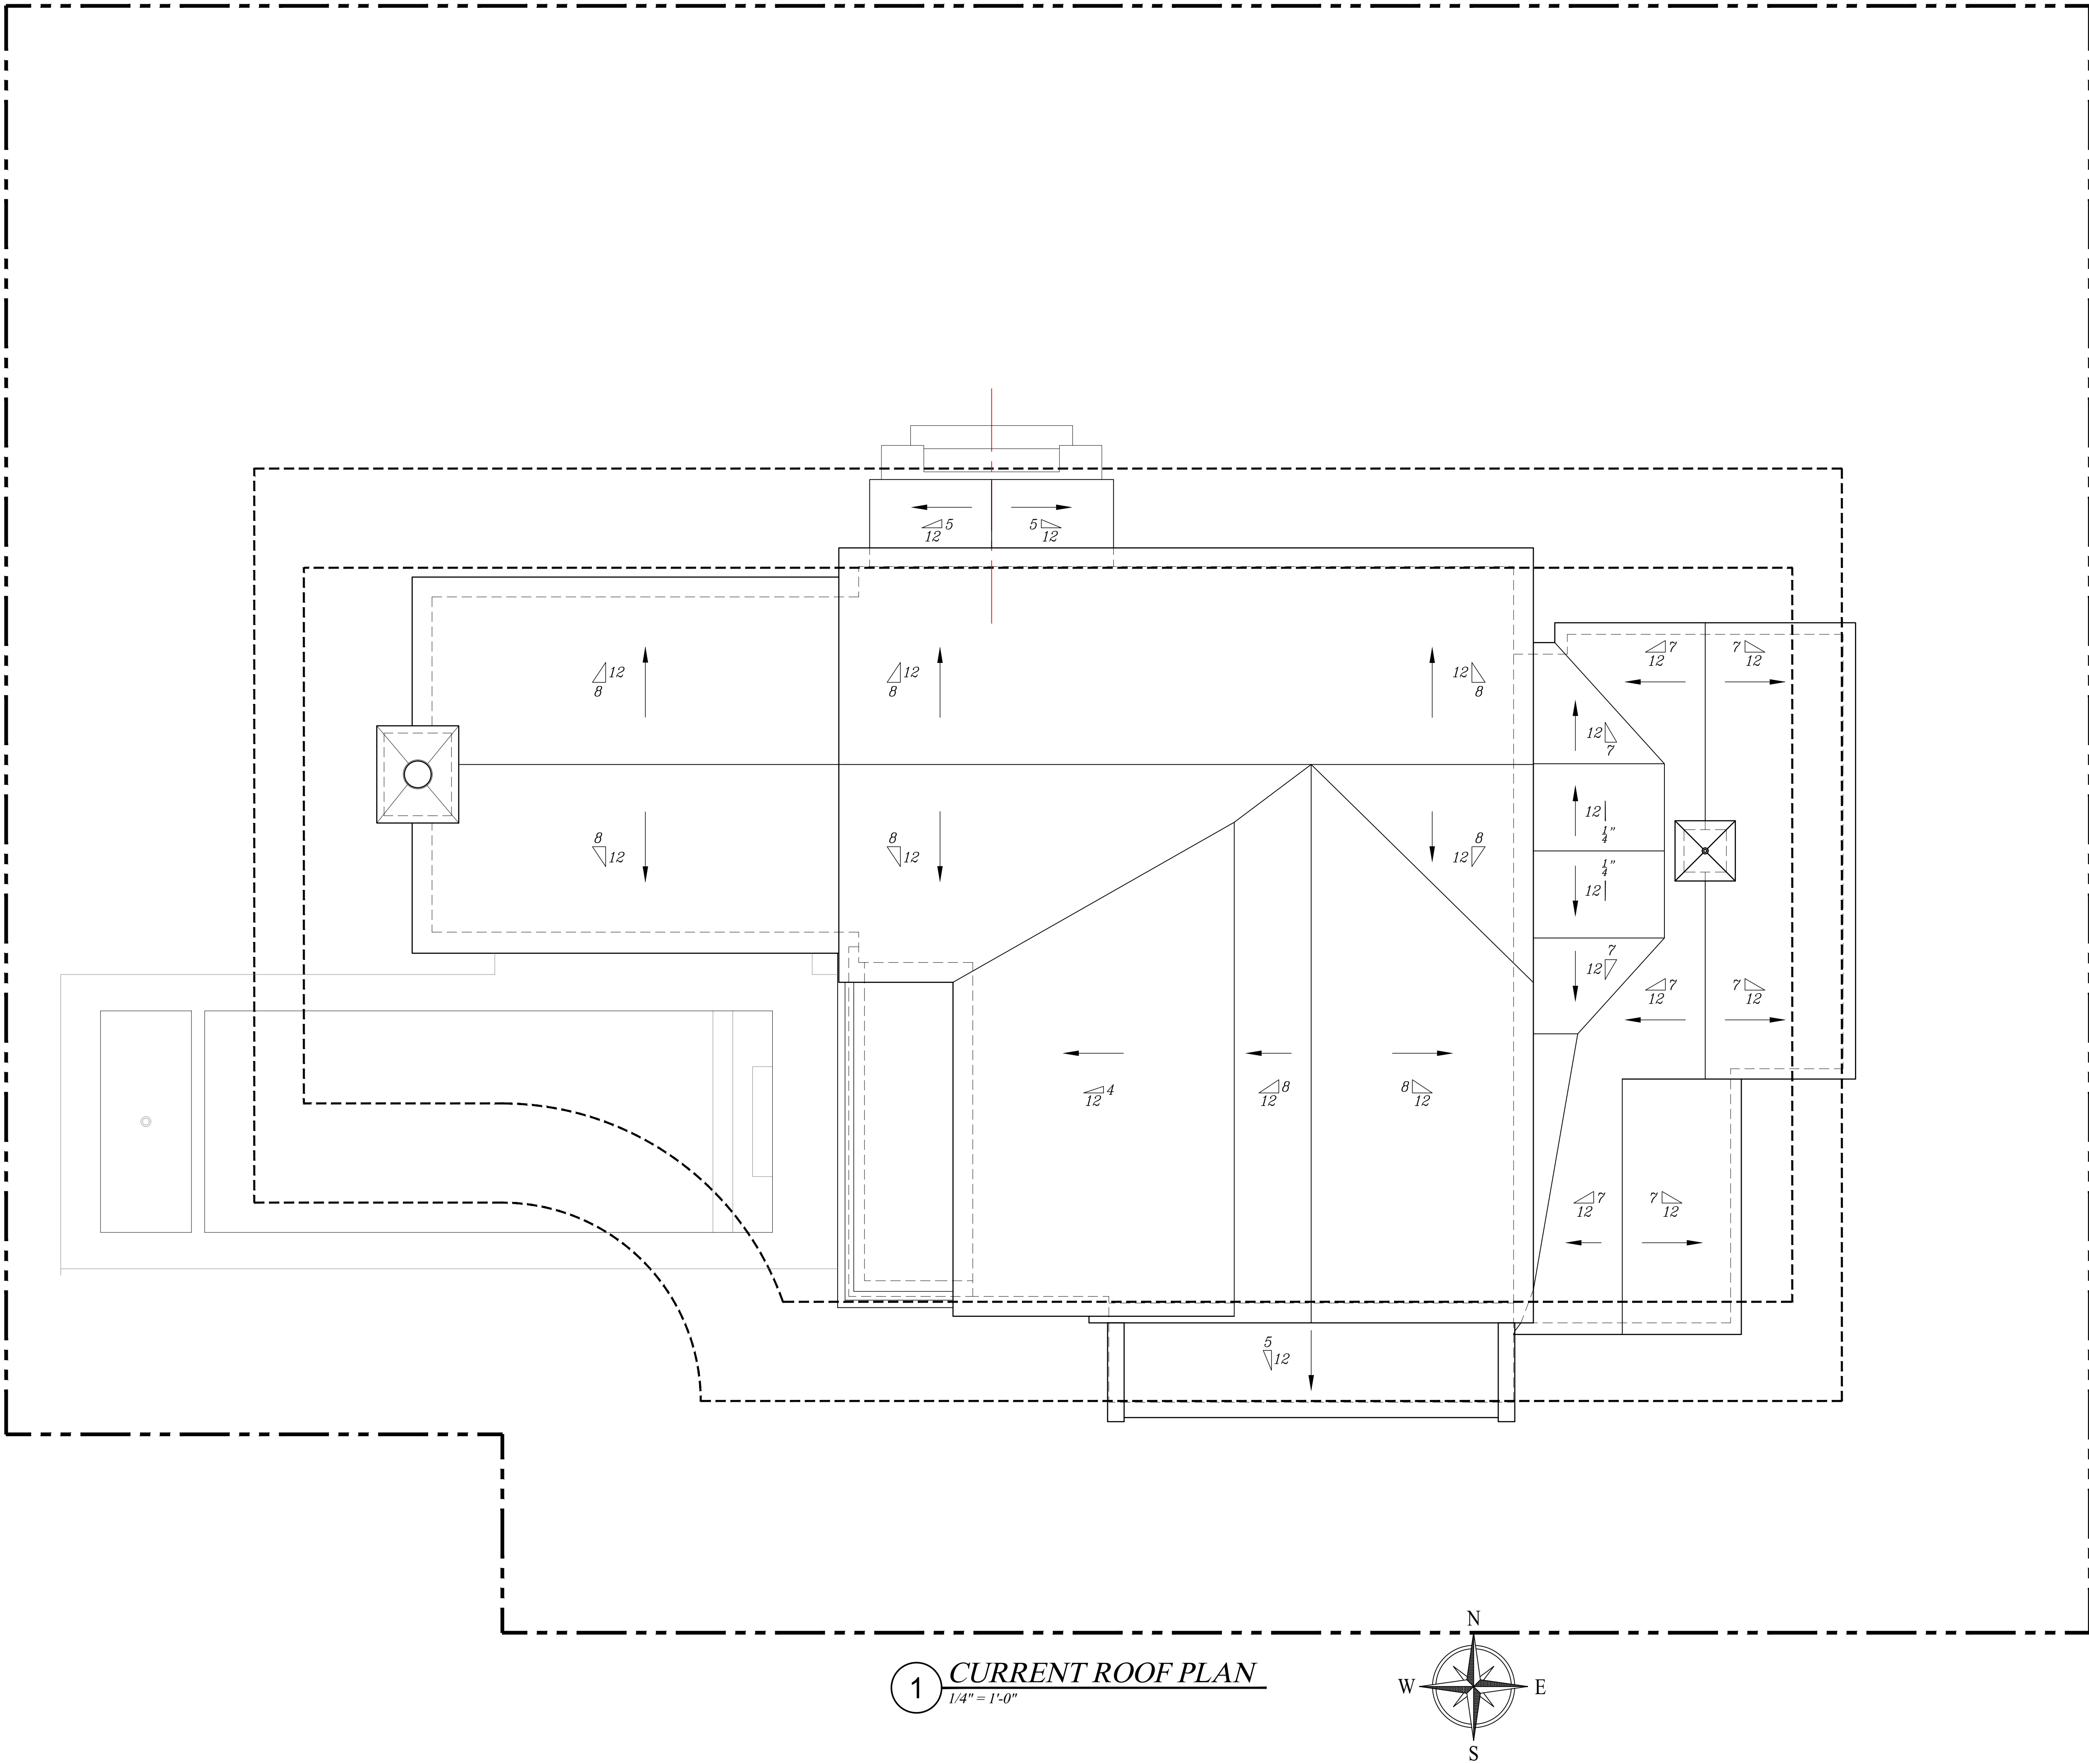

1 CURRENT ROOF PLAN
1/4" = 1'-0"

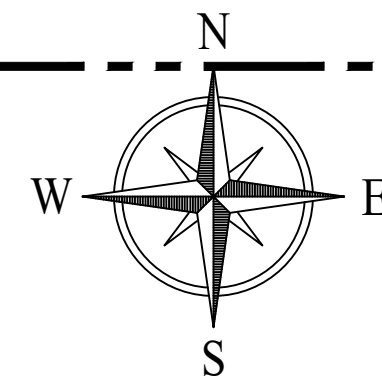


ARC-22-216
ZON-22-140

WADIA ASSOCIATES

WADIA ASSOCIATES, LLC
375 S. COUNTY RD.
PALM BEACH
FLORIDA 33480
PHONE (561) 282-9449
WADIAASSOCIATES.COM

248
Colonial Lane
PALM BEACH,
FLORIDA 33480

Drawings and specifications, as Contract Documents, are the property of Wadia Associates, LLC. The documents are not to be used for any purpose beyond the contract without written permission from Wadia Associates, LLC. Copyright 1999-2021

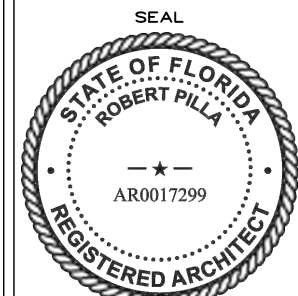

ROBERT PILLA
FLORIDA AR0017299

REV.	DATE	PURPOSE

CURRENT
ROOF PLAN

Revision:
Final Submittal to ARCOM
03-06-23
Drawn By:

A130



1 STREET VIEW FACING SOUTHWEST
N.T.S.

ARC-22-216
ZON-22-140

RENDERINGS

Revision:
al Submittal to ARCOM
03-06-23
Drawn By:

R-1




1 STREET VIEW FACING SOUTHWEST (WITHOUT LANDSCAPING)
N.T.S.

ARC-22-216
ZON-22-140

R-1a

248
Colonial Lane
PALM BEACH,
FLORIDA 33480

any and specifications, as Contract Documents, the property of Wadsworth Associates, LLC. The documents are not to be used for any purpose other than the contract without written permission from Wadsworth Associates, LLC. Copyright 1999-2023

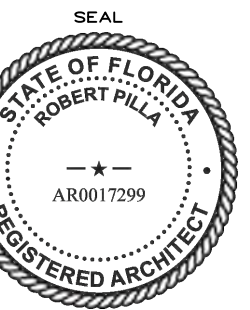

ROBERT PILLA
FLORIDA AR0017299



1 STREET VIEW FACING SOUTHEAST
N.T.S.

ARC-22-216
ZON-22-140


RENDERINGS

Revision:
al Submittal to ARCOM
03-06-23
Drawn By:

R-2

248
Colonial Lane
PALM BEACH,
FLORIDA 33480

any and specifications, as Contract Documents, the property of Wadco Associates, LLC. The documents are not to be used for any purpose other than the contract without written permission from Wadco Associates, LLC. Copyright 1999-2023

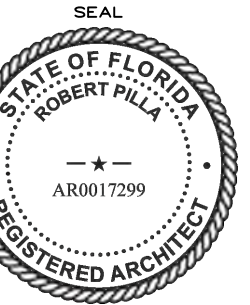

ROBERT PILLA
FLORIDA AR0017299



1 STREET VIEW FACING SOUTHEAST (WITHOUT LANDSCAPING)
N.T.S.

RENDERINGS

Revision:
al Submittal to ARCOM
03-06-23
Drawn By:

ARC-22-216	R-2a
ZON-22-140	




1 POOL VIEW OF WEST ELEVATION
N.T.S.

ARC-22-216
ZON-22-140

248
Colonial Lane
PALM BEACH,
FLORIDA 33480

any and specifications, as Contract Documents, the property of Wadco Associates, LLC. The documents are not to be used for any purpose other than the contract without written permission from Wadco Associates, LLC. Copyright 1999-2023

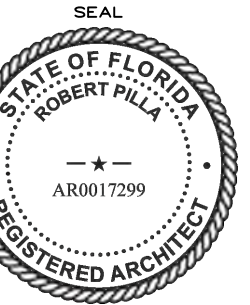

ROBERT PILLA
FLORIDA AR0017299



1 POOL VIEW OF WEST ELEVATION (WITHOUT LANDSCAPING)
N.T.S.

RENDERINGS

Revision:
al Submittal to ARCOM
03-06-23
Drawn By:

ARC-22-216	R-3a
ZON-22-140	



Revision:
Final Submittal to ARCOM
03-06-23
Drawn By:

ARC-22-216
ZON-22-140

R-4

A210


Architectural elevation drawing of a two-story house. The drawing includes the following elements:

- Property Lines and Setbacks:**
 - property line (left)
 - 1st story setback
 - 2nd story setback
 - 2nd story setback
 - 1st story setback
 - property line (right)
- Elevation Markers:**
 - 4.50' NAVD lin. grade (at the base of the house)
 - 11.00' NAVD top of wall (at the top of the house)
 - 6.25' NAVD lin. grade (at the base of the house)
- Dimensions:**
 - 7'-0" Max. (height of the house)
- Notes:**
 - proposed fill not to exceed 1'-9" (at the base of the house)

Architectural elevation drawing of a two-story house. The drawing includes the following elements:

- Property Lines:** Indicated by dashed lines on the left and right sides, labeled "property line".
- Setbacks:** Vertical dashed lines indicate setbacks: "1st story setback" and "2nd story setback" on both the left and right sides.
- Elevation Markers:**
 - On the left: "4.50' NAVD fin. grade" with a circle and crosshair symbol.
 - On the right: "6.25' NAVD fin. grade" and "11.00' NAVD top of wall" with circle and crosshair symbols.
- Dimensions:** A vertical dimension line on the right indicates a height of "7'-0" Max." between the 6.25' and 11.00' markers.
- Notes:** A note at the bottom right states "proposed fill not to exceed 1'-9" with a leader line pointing to the ground area.
- House Details:** The house features a central stone chimney, a balcony on the second floor, and various windows including a large arched window on the ground floor.



A close-up photograph of a stone wall, showing irregular, light-colored stones with dark, recessed mortar joints. The texture is rough and aged.



WADIA
ASSOCIATES

WADIA ASSOCIATES, LLC
375 S. COUNTY RD.
PALM BEACH
FLORIDA 33480

PHONE (561) 282-9449
WADIAASSOCIATES.COM

248
Colonial Lane
PALM BEACH,
FLORIDA 33480

Drawings and specifications, as Contract Documents, are the property of Wadja Associates, LLC. The documents are not to be used for any purpose beyond the contract without written permission from Wadja Associates, LLC. Copyright 1999-2002

SEAL

STATE OF FLORIDA
ROBERT PILLA
— ★ —
AR0017299
REGISTERED ARCHITECT

ROBERT PILLA
FLORIDA AR0017299

[illegible]

EXTERIOR ELEVATIONS

Revision: -
Final Submittal to ARCOM
03-06-23
Drawn By: -

ARC-22-216
ZON-22-140

A220

P:\Current\248 Colonial Lane\248 Colonial Lane.dwg
2/2/2023 10:14 AM
P:\Current\248 Colonial Lane\248 Colonial Lane.dwg
2/2/2023 10:14 AM



1 PREVIOUS EAST ELEVATION
1/4" = 1'-0"




2 CURRENT EAST ELEVATION
1/4" = 1'-0"

WALL SECTIONS

Revision: -
Final Submittal to ARCOM
03-06-23
Drawn By: -

ARC-22-216
ZON-22-140

A300

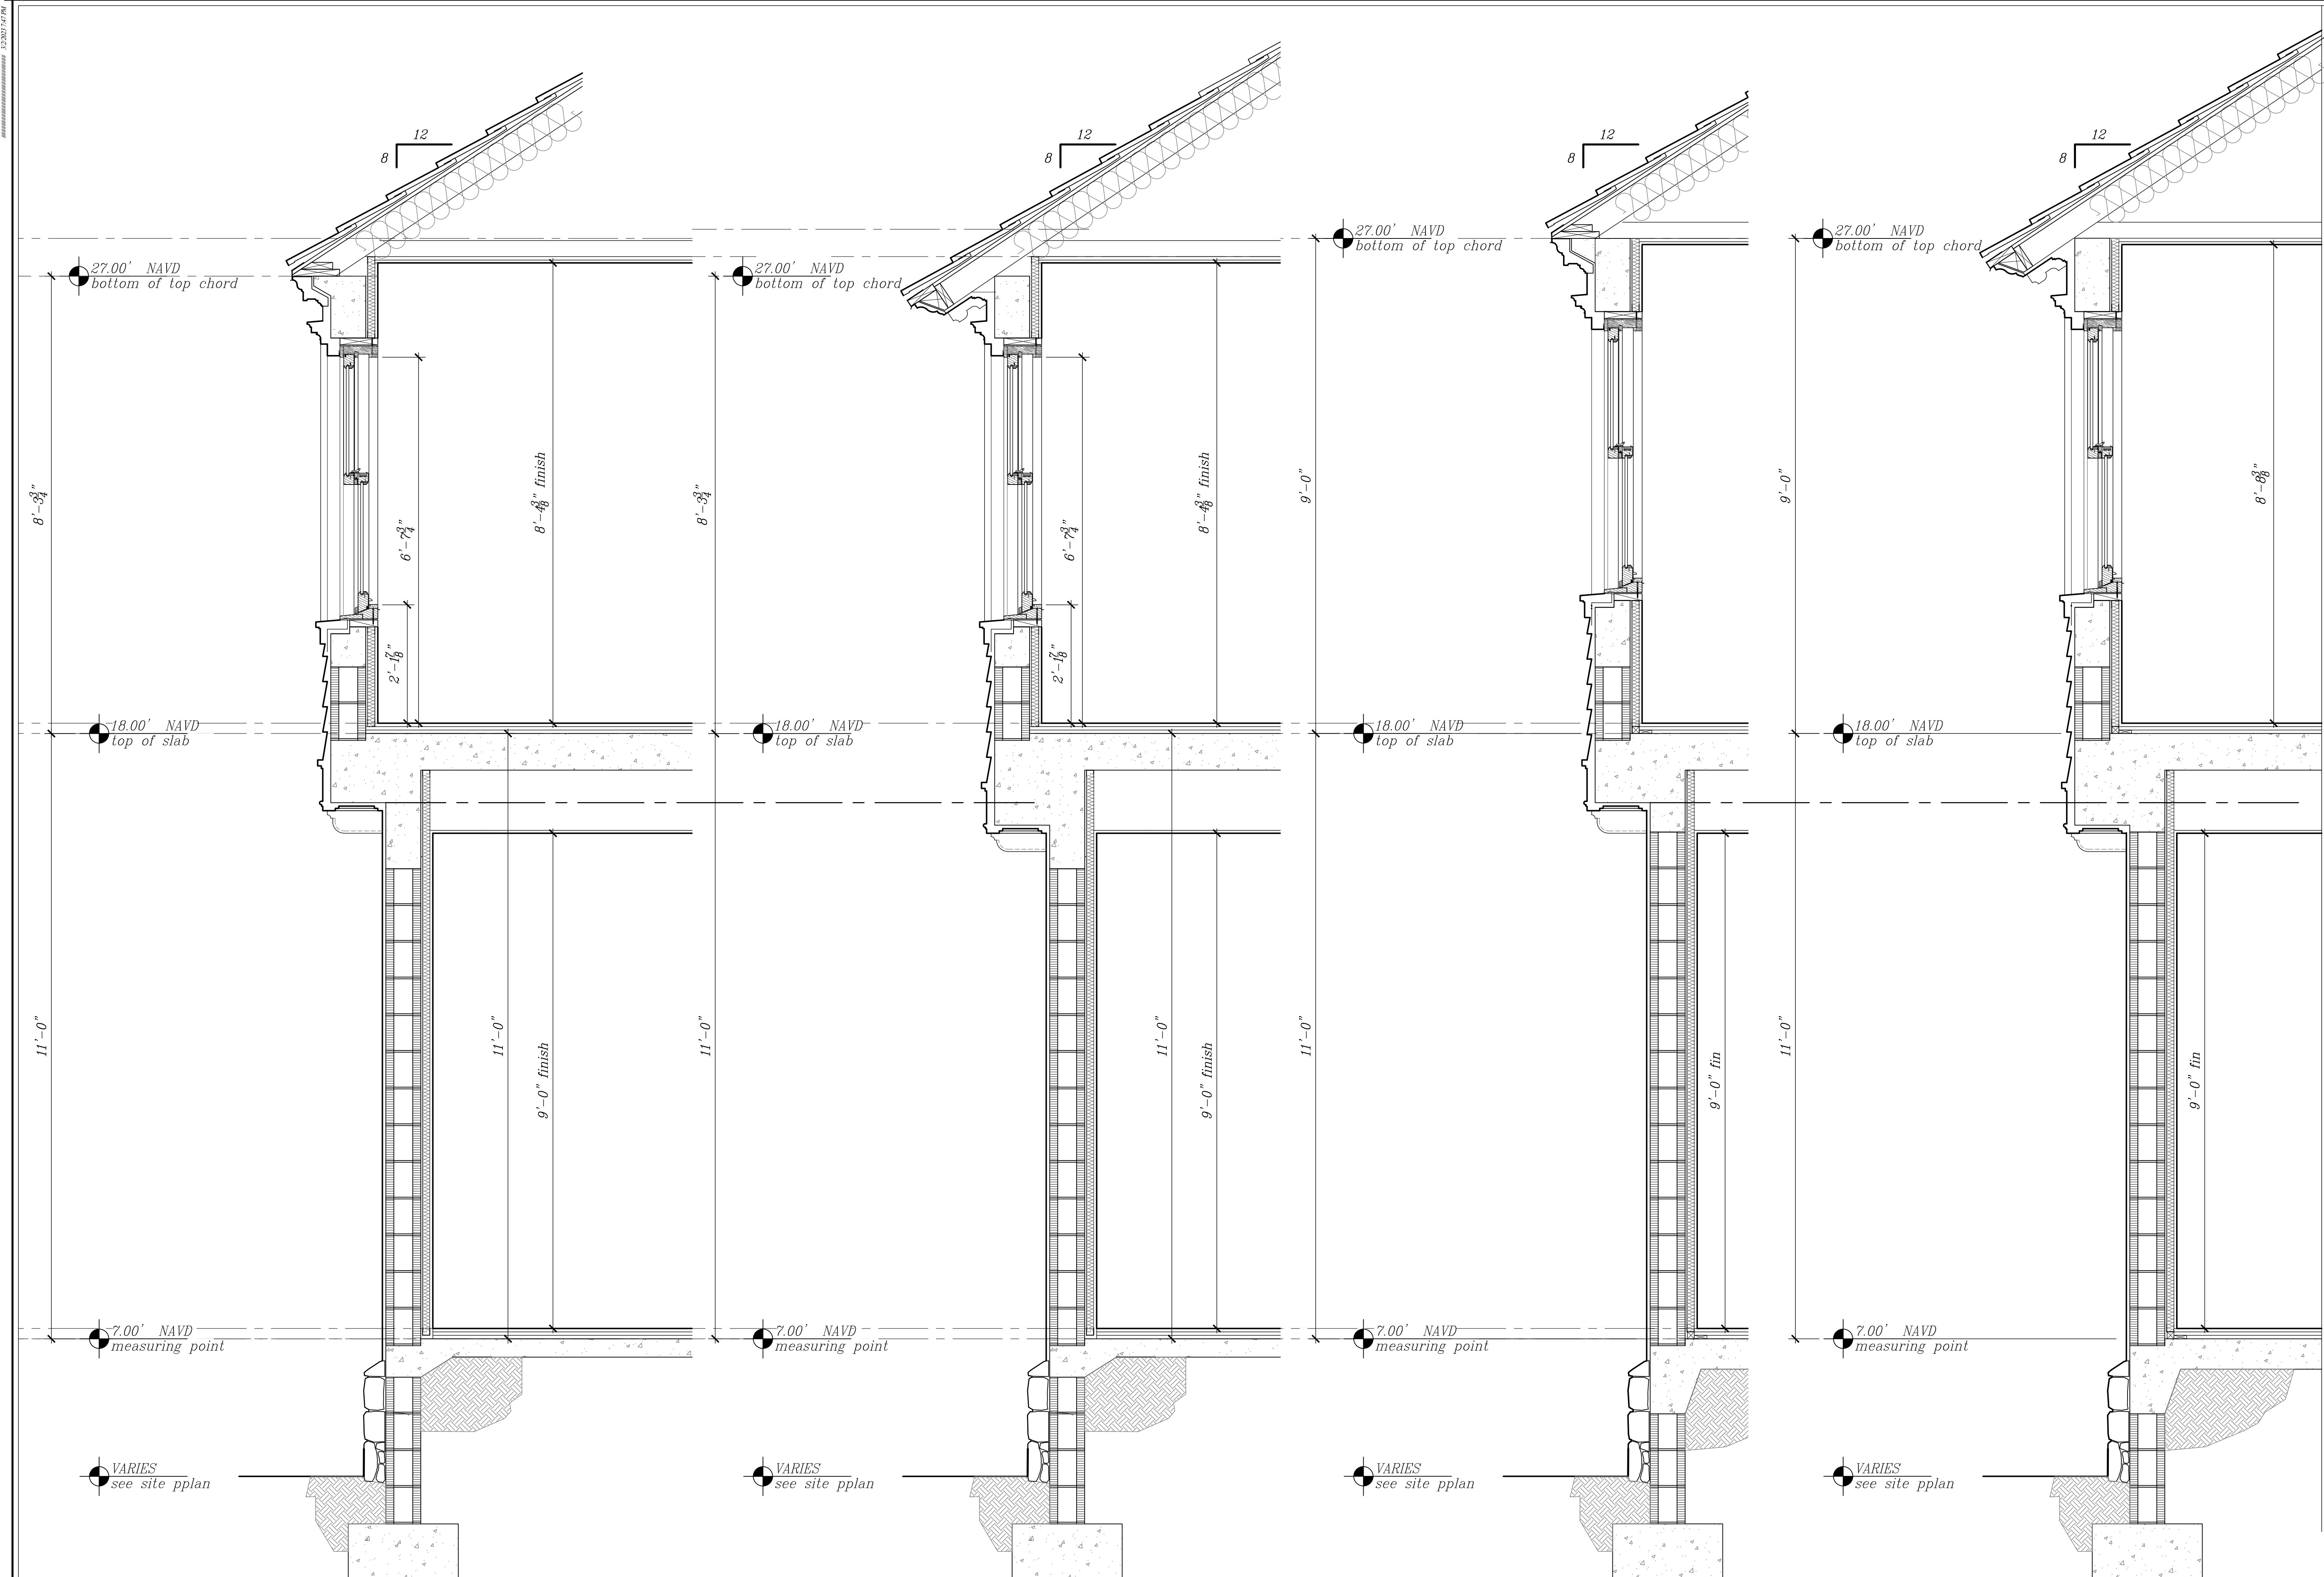

1 CURRENT FAMILY ROOM SECTION
3/4" = 1'-0"

2 PREVIOUS FAMILY ROOM SECTION
3/4" = 1'-0"

3 CURRENT MAIN HOUSE SECTION
3/4" = 1'-0"

4 PREVIOUS MAIN HOUSE SECTION
3/4" = 1'-0" ARC-2


P:\Current\Measures - 248 Colonial Lane\Agreement-248 - ARCOM Colonial Lane - Elevation (ARCOM) Walling
2023-06-23 10:17:19




WADIA ASSOCIATES, LLC
375 S. COUNTY RD.
PALM BEACH
FLORIDA 33480
PHONE (561) 282-9449
WADIAASSOCIATES.COM

248
Colonial Lane
PALM BEACH,
FLORIDA 33480

Drawings and specifications, as Contract Documents, are the property of Wadia Associates, LLC. The documents are not to be used for any purpose beyond the contract without written permission from Wadia Associates, LLC. Copyright 1999-2021

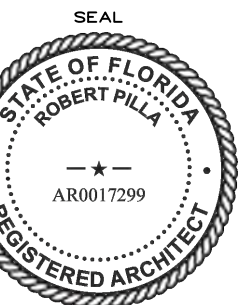

ROBERT PILLA
FLORIDA AR00017299

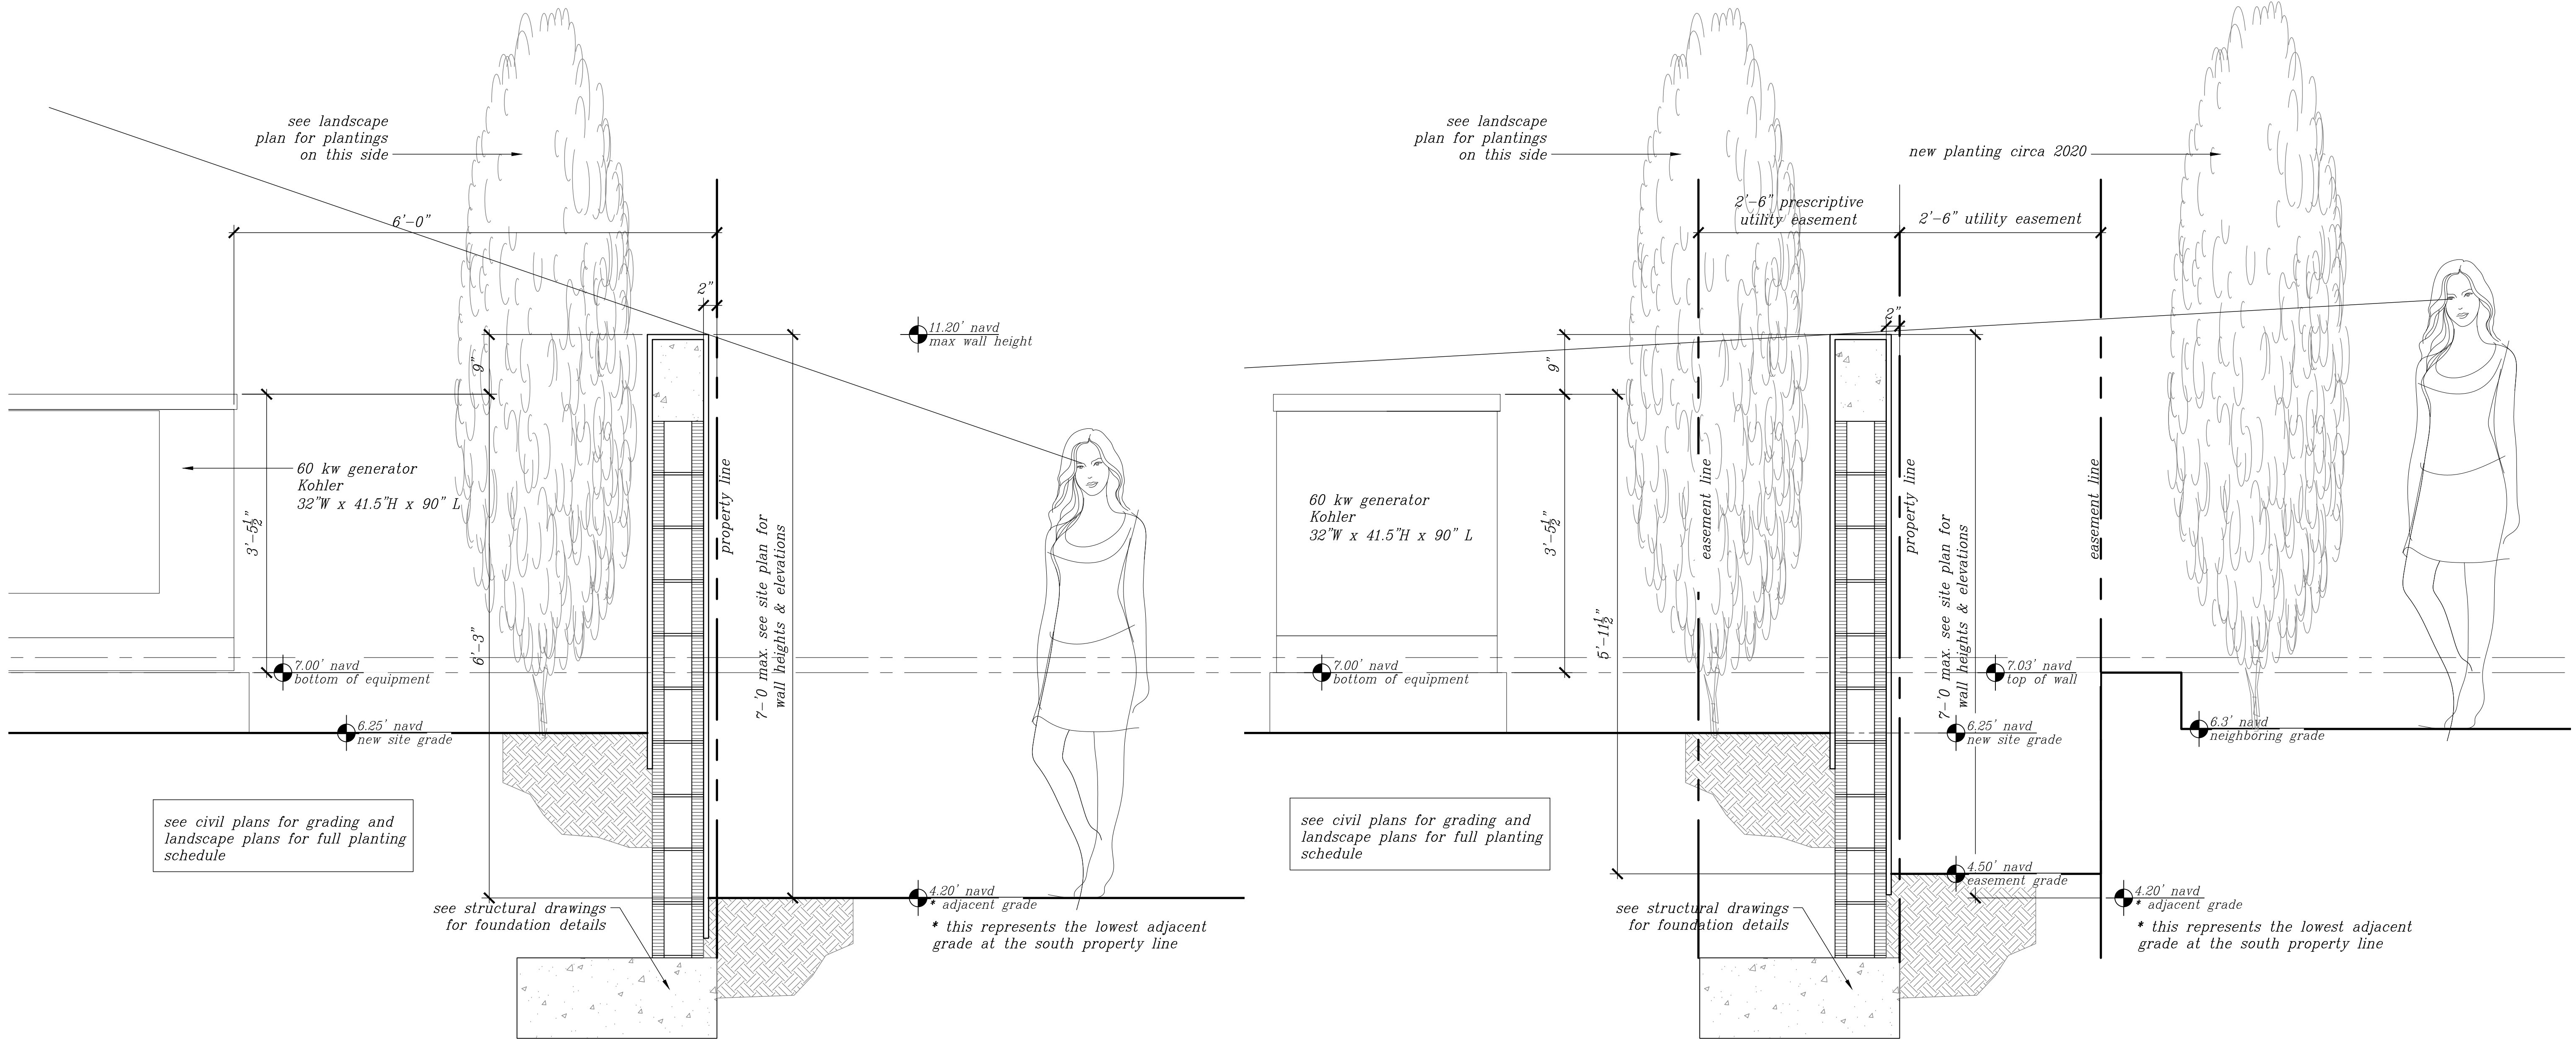

1 SITE WALL ON EAST PROPERTY LINE & EQUIPMENT AREA
1" = 1'-0"

2 SITE WALL ON SOUTH PROPERTY LINE & EQUIPMENT AREA
1" = 1'-0"

REV.	DATE	PURPOSE

WALL
SECTIONS
(CONT.)


Revision: -
Final Submittal to ARCOM
03-06-23
Drawn By: -

ARC-22-216
ZON-22-140

A310



230 Colonial Lane

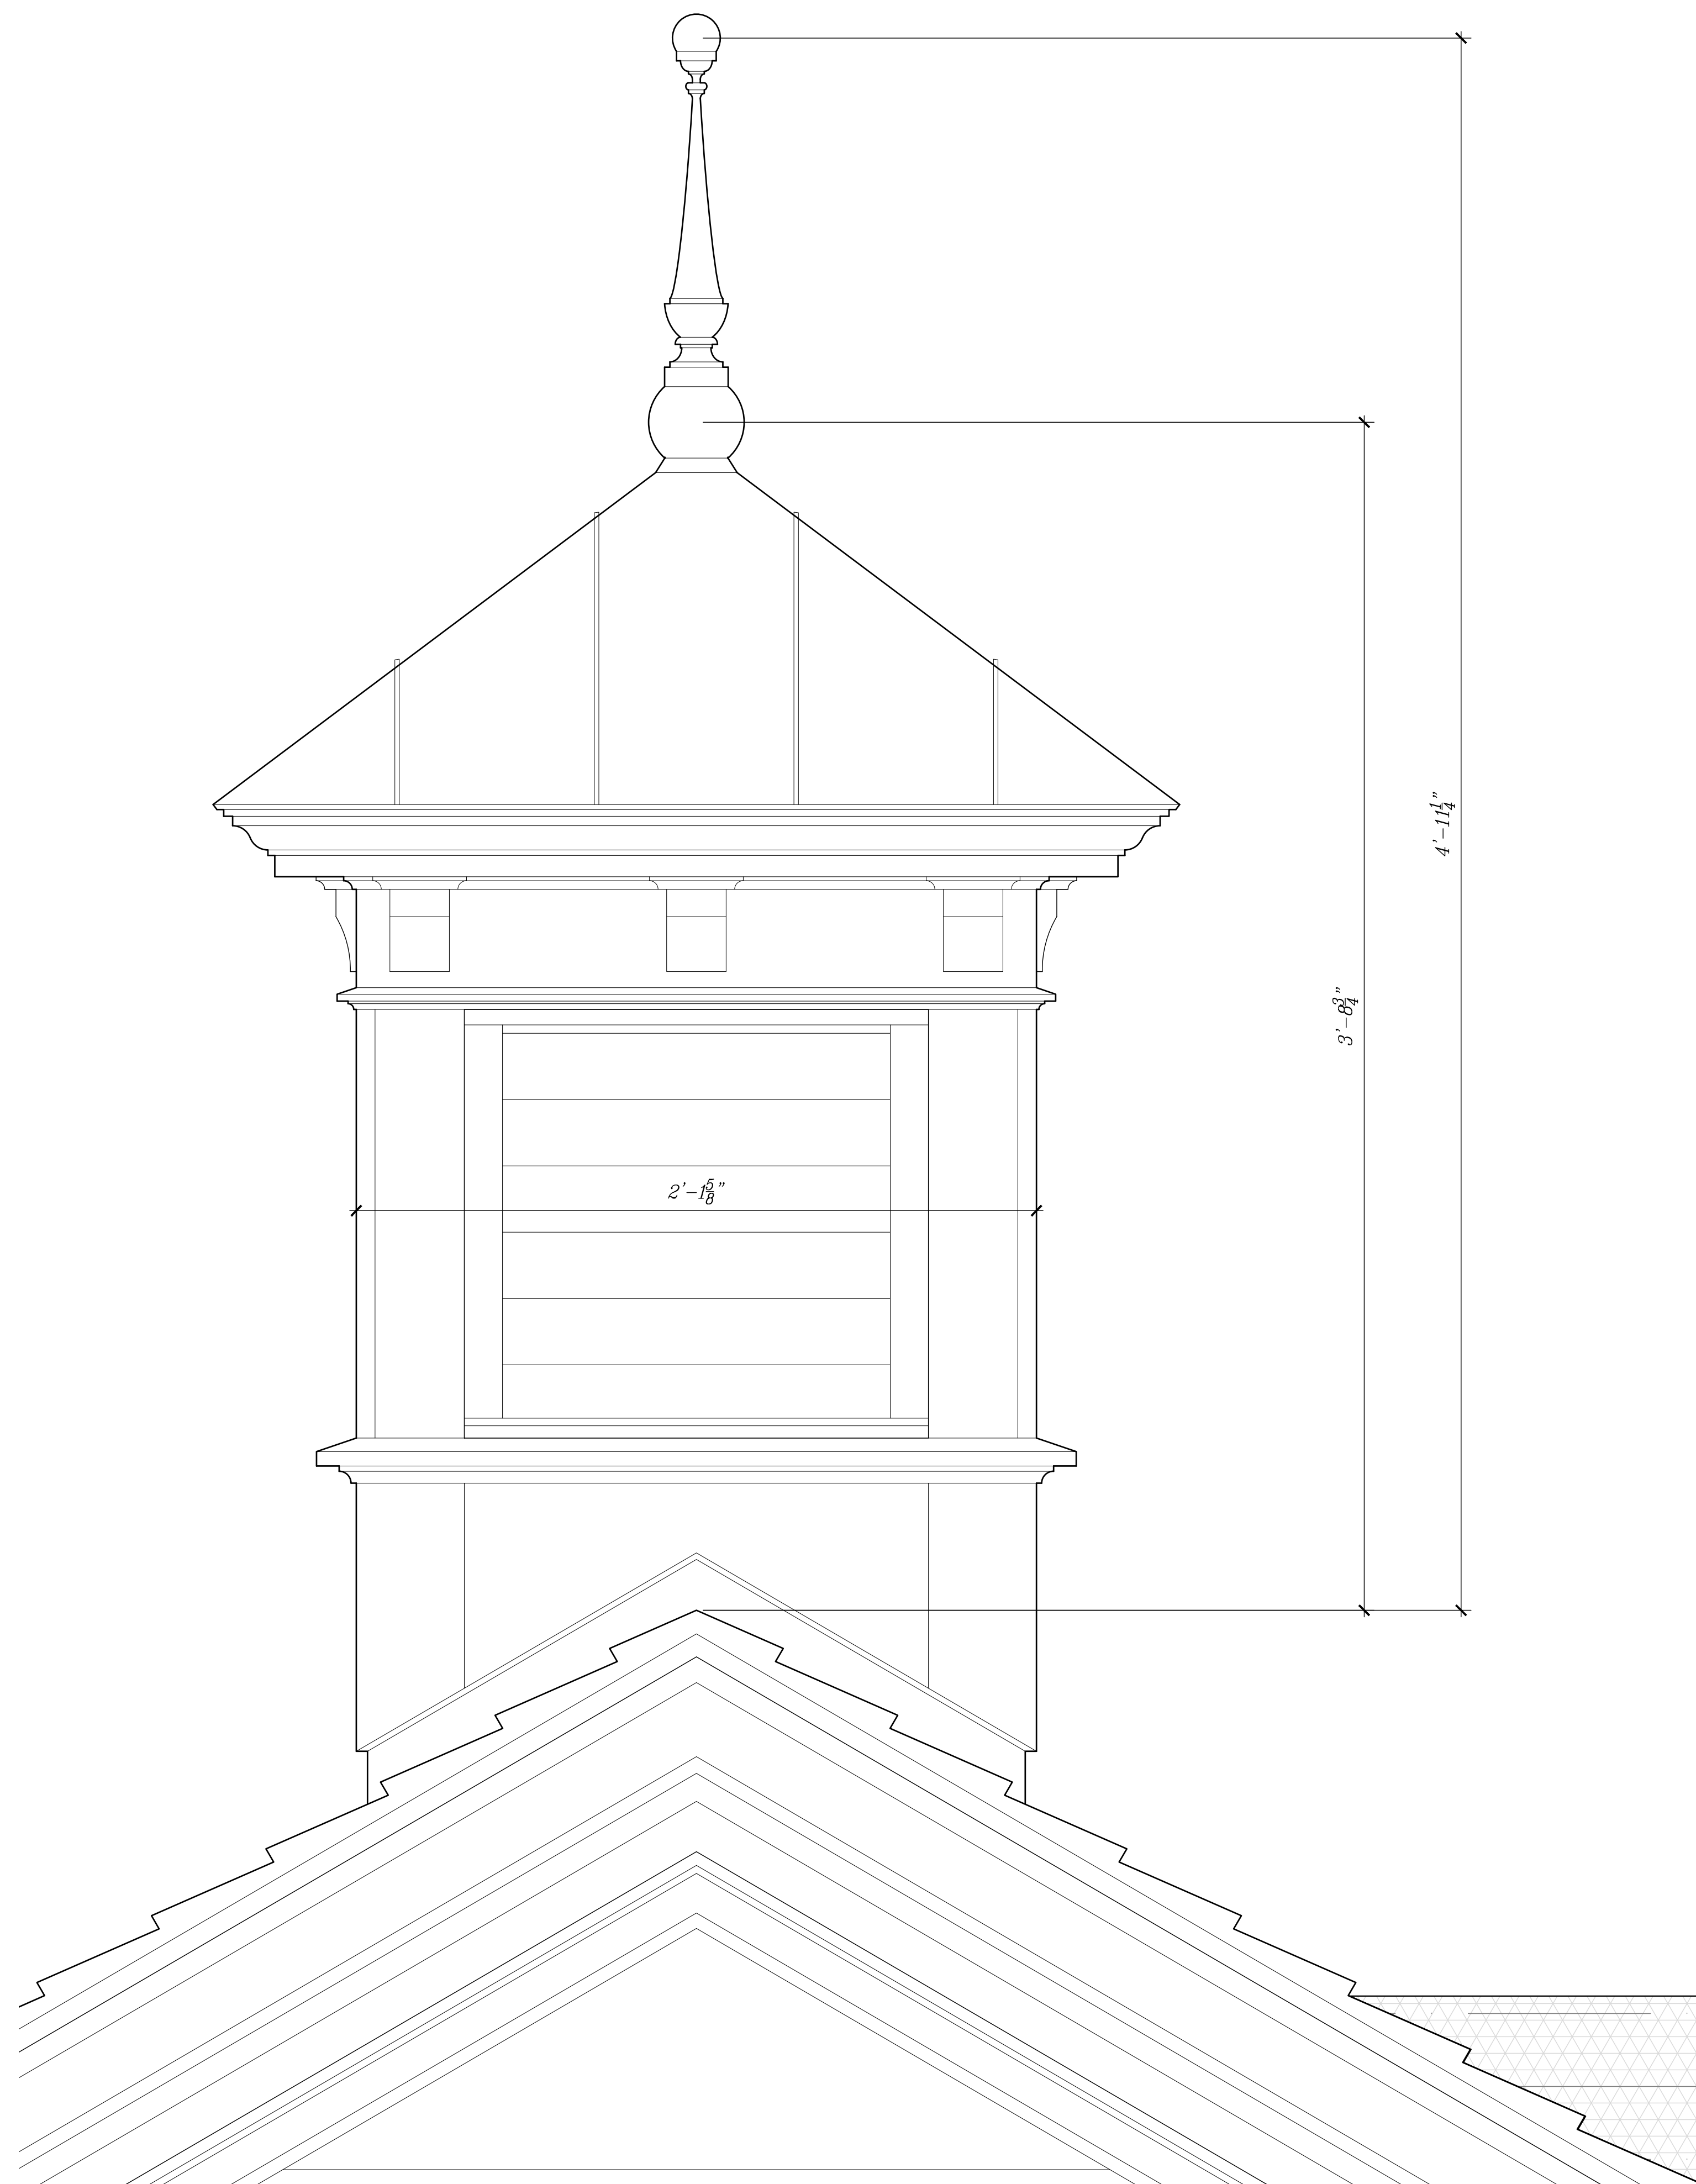

2 CUPOLA DETAIL
3" = 1'-0"

ARC-22-216
ZON-22-140

P:\Current\Memoirs - 248 Colonial Lane\Agreement-248 - ARCOM Colonial Ex - Elevations (ARCOM)dwg
2/2/2022 2:29 PM



223 Colonial Lane



248 Colonial Lane (Existing) – Subject Property

1 EXT. WOOD DETAILING PRECEDENTS



2 ENTRY PORTICO DETAIL
1 1/2" = 1'-0"

ARC-22-216
ZON-22-140




WADIA ASSOCIATES, LLC
375 S. COUNTY RD.
PALM BEACH
FLORIDA 33480

PHONE (561) 282-9449
WADIAASSOCIATES.COM

248
Colonial Lane
PALM BEACH,
FLORIDA 33480

Drawings and specifications, as Contract Documents, are the property of Wadia Associates, LLC. The documents are not to be used for any purpose beyond the contract without written permission from Wadia Associates, LLC. Copyright 1999-2021

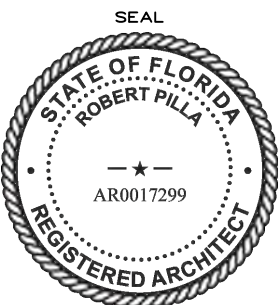

ROBERT PILLA
FLORIDA AR0017299


REV.	DATE	PURPOSE

ENLARGED
DETAILS
(CONT.)

Revision: -
Final Submittal to ARCOM
03-06-23
Drawn By: -

A401

P:\Current\Miami - 248 Colonial Lane\Project\248 Colonial Lane.dwg
2/2/2023 10:29 AM

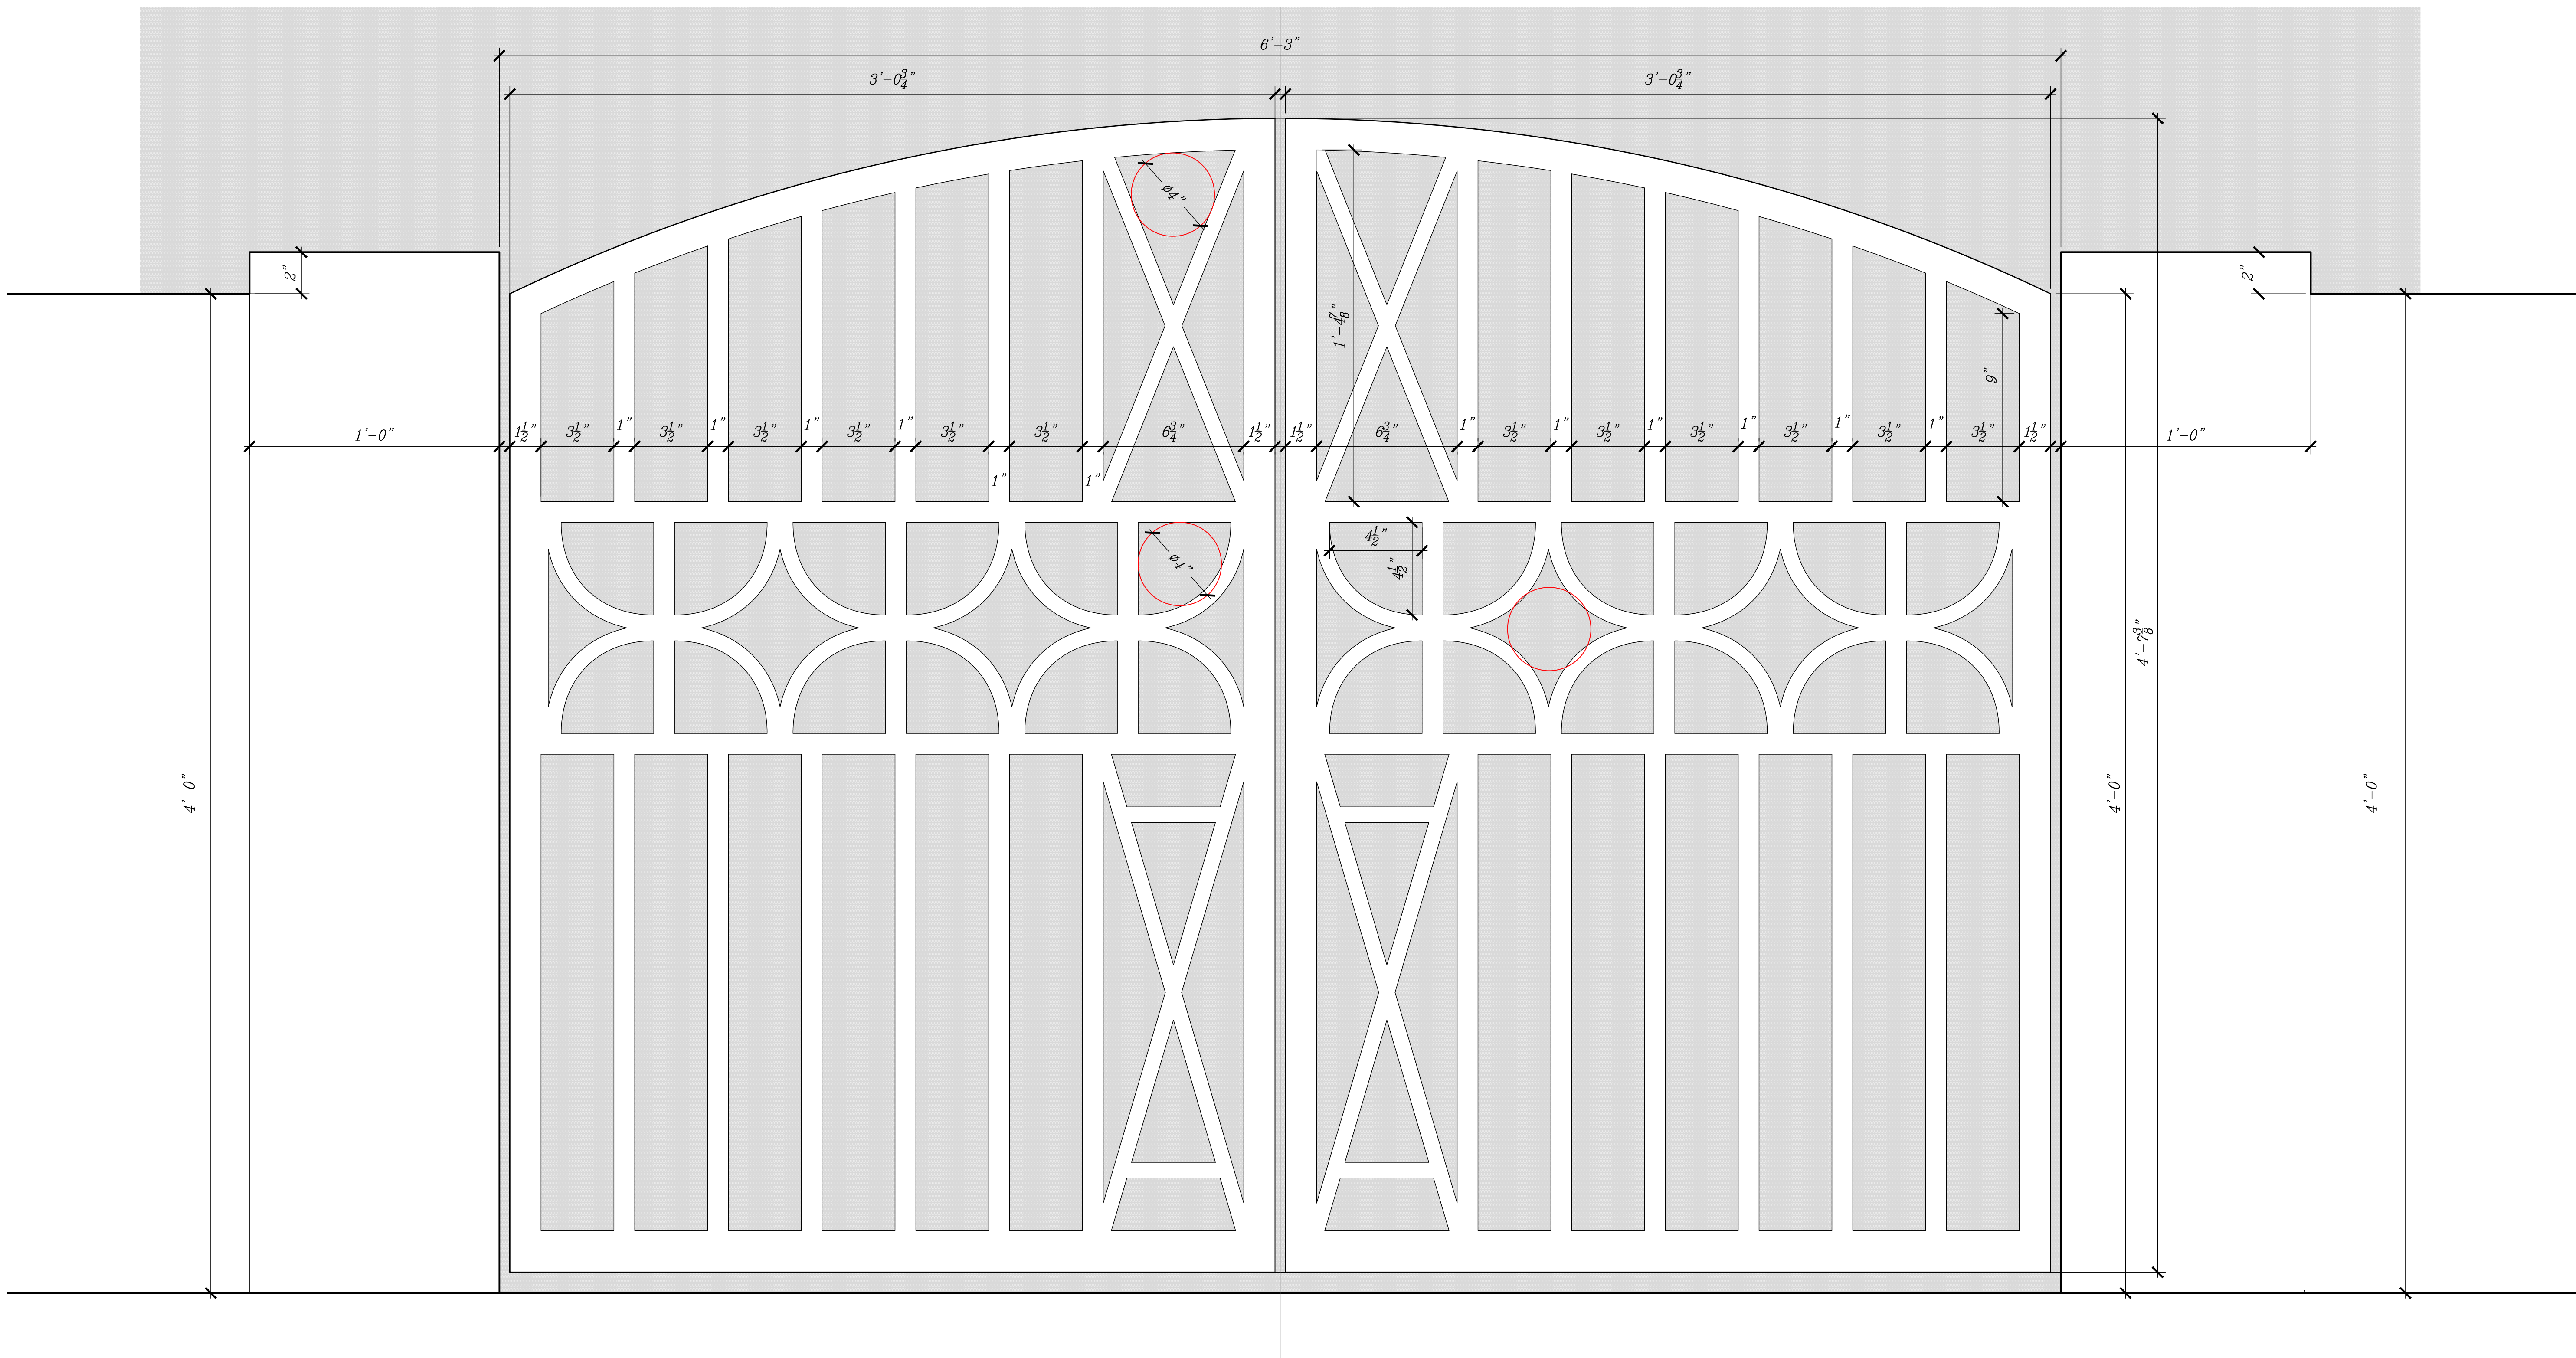


1 EAST SIDE GATE DETAILS
3" = 1'-0"



WADIA ASSOCIATES, LLC
375 S. COUNTY RD.
PALM BEACH
FLORIDA 33480
PHONE (561) 282-9449
WADIAASSOCIATES.COM

248
Colonial Lane
PALM BEACH,
FLORIDA 33480

Drawings and specifications, as Contract Documents,
are the property of Wadia Associates, LLC. The
documents are not to be used for any purpose
beyond the contract without written permission from
Wadia Associates, LLC. Copyright 1999-2021

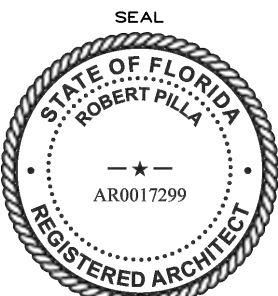


ROBERT PILLA
FLORIDA AR0017299

REV.	DATE	DESCRIPTION


ENLARGED
DETAILS
(CONT.)

Revision: -
Final Submittal to ARCOM
03-06-23
Drawn By: -

ARC-22-216
ZON-22-140
A403

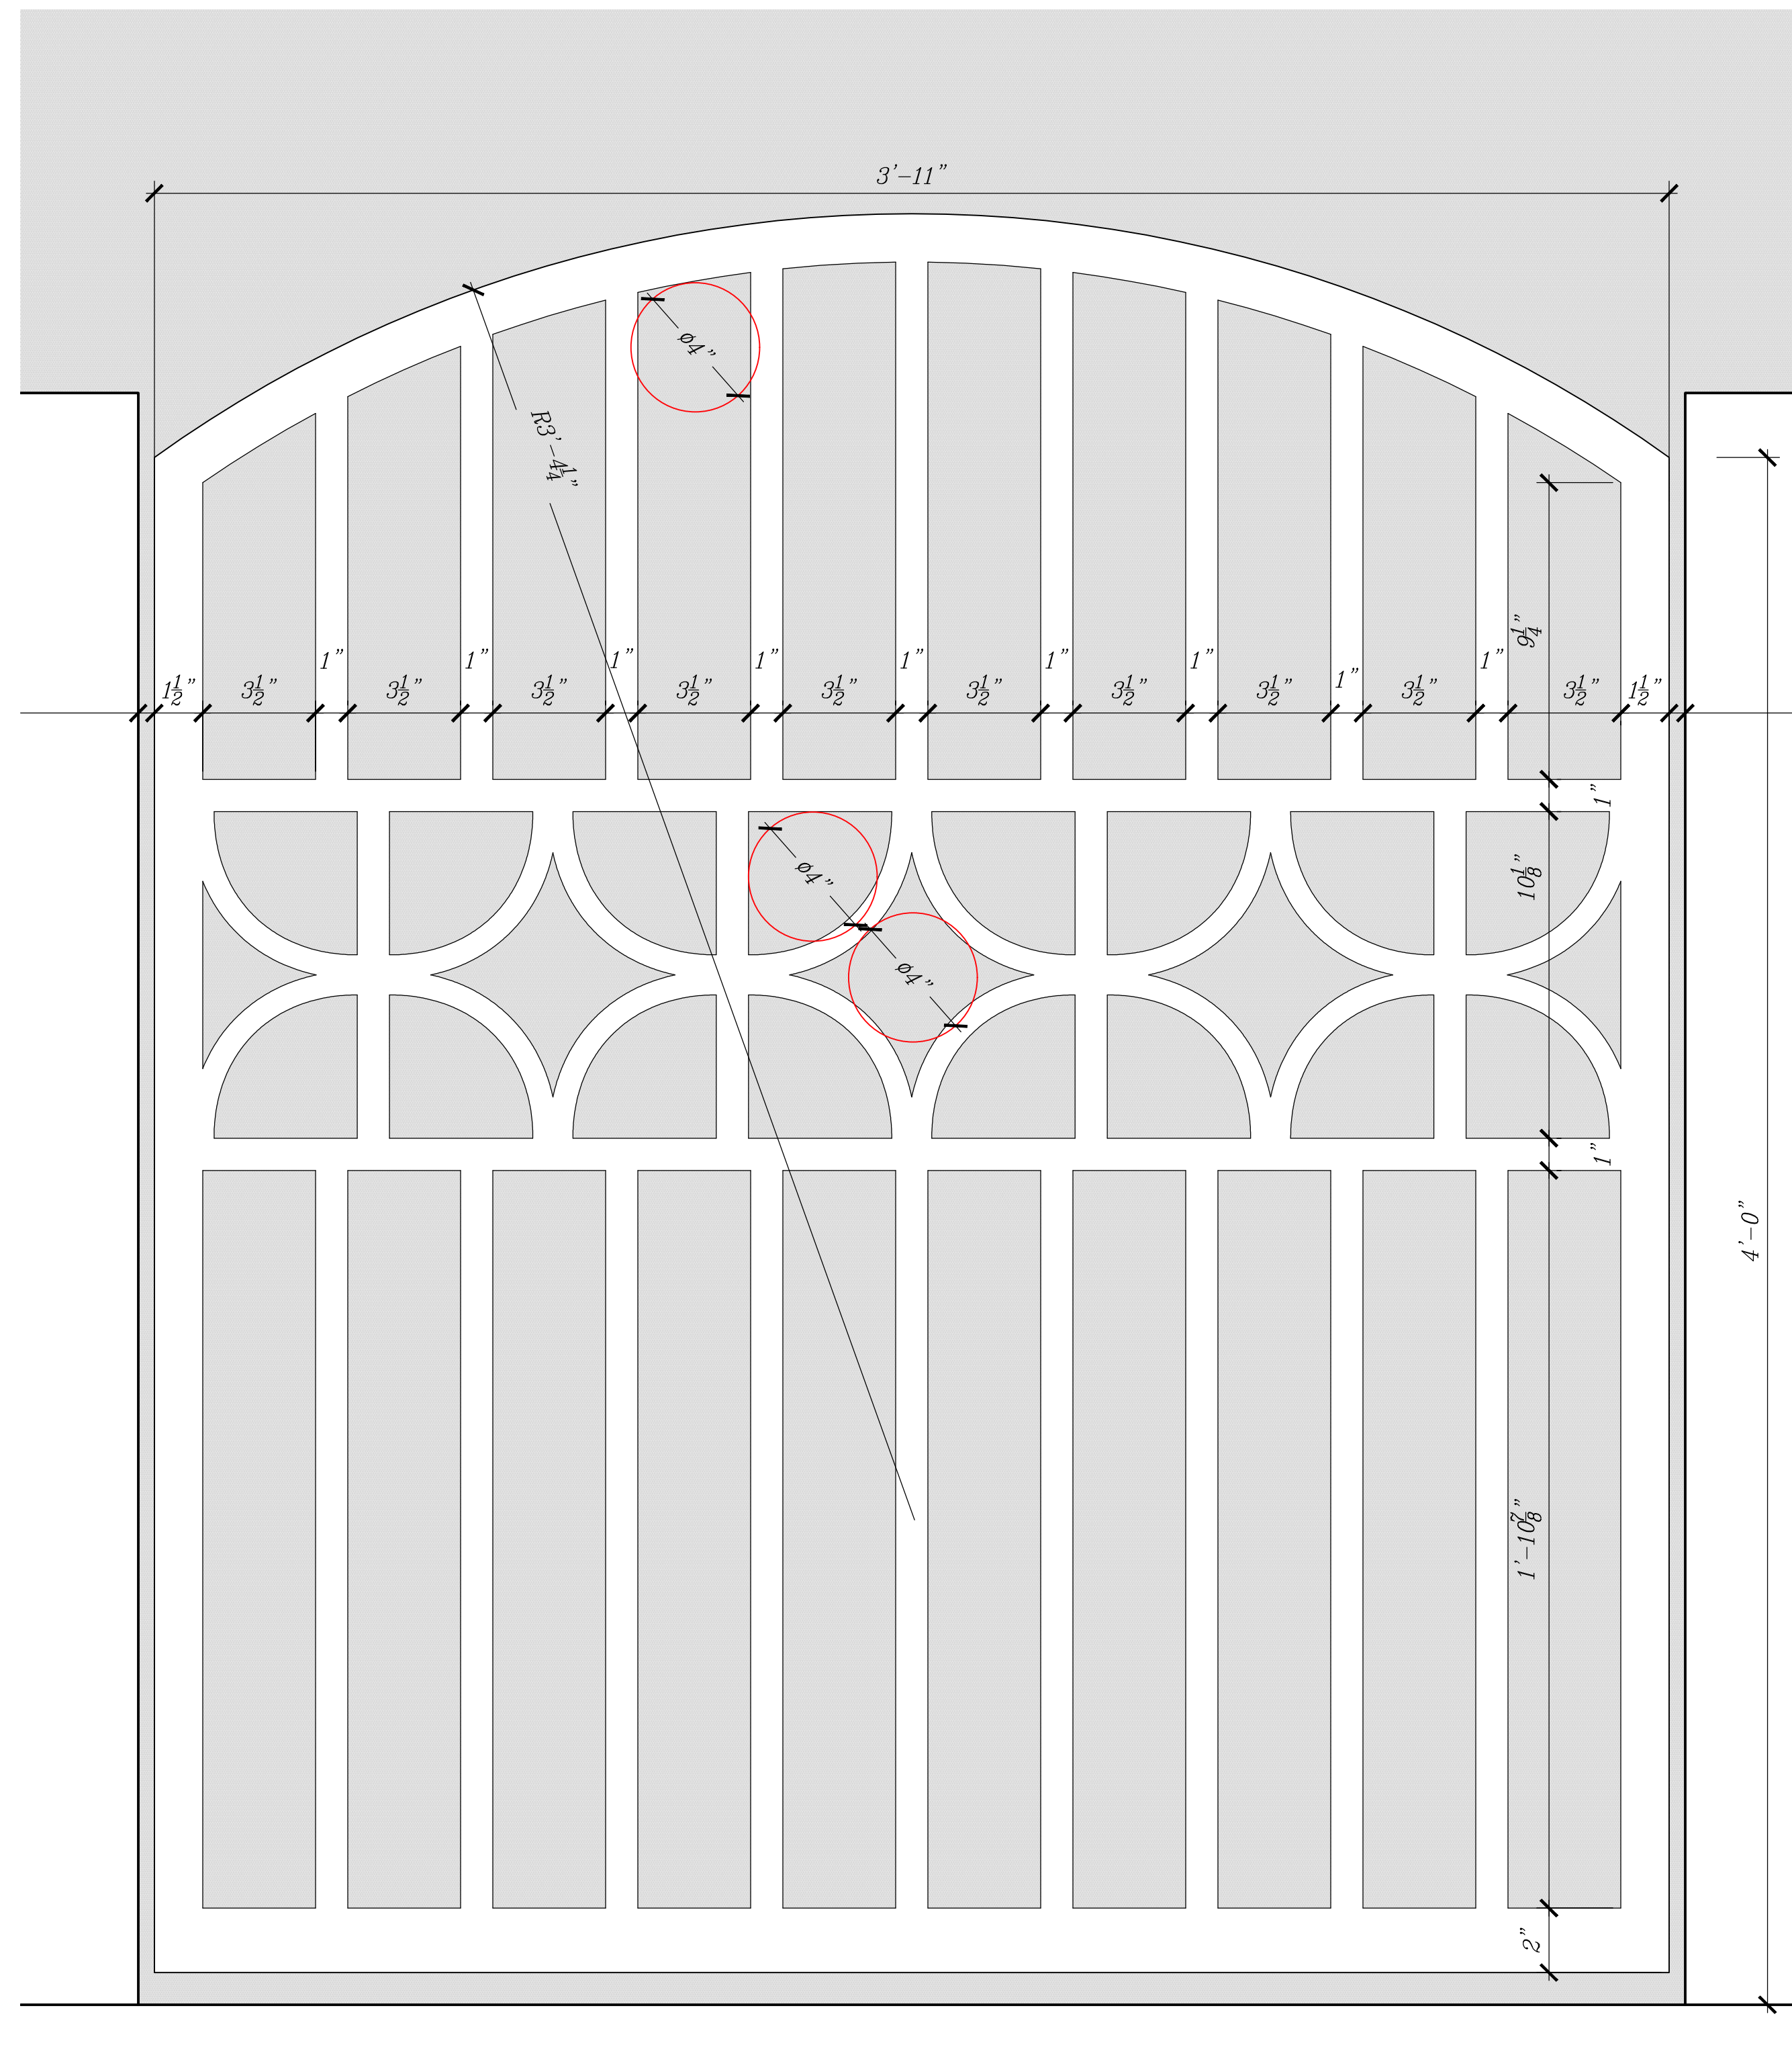


1 WEST SIDE GATE DETAIL
3" = 1'-0"

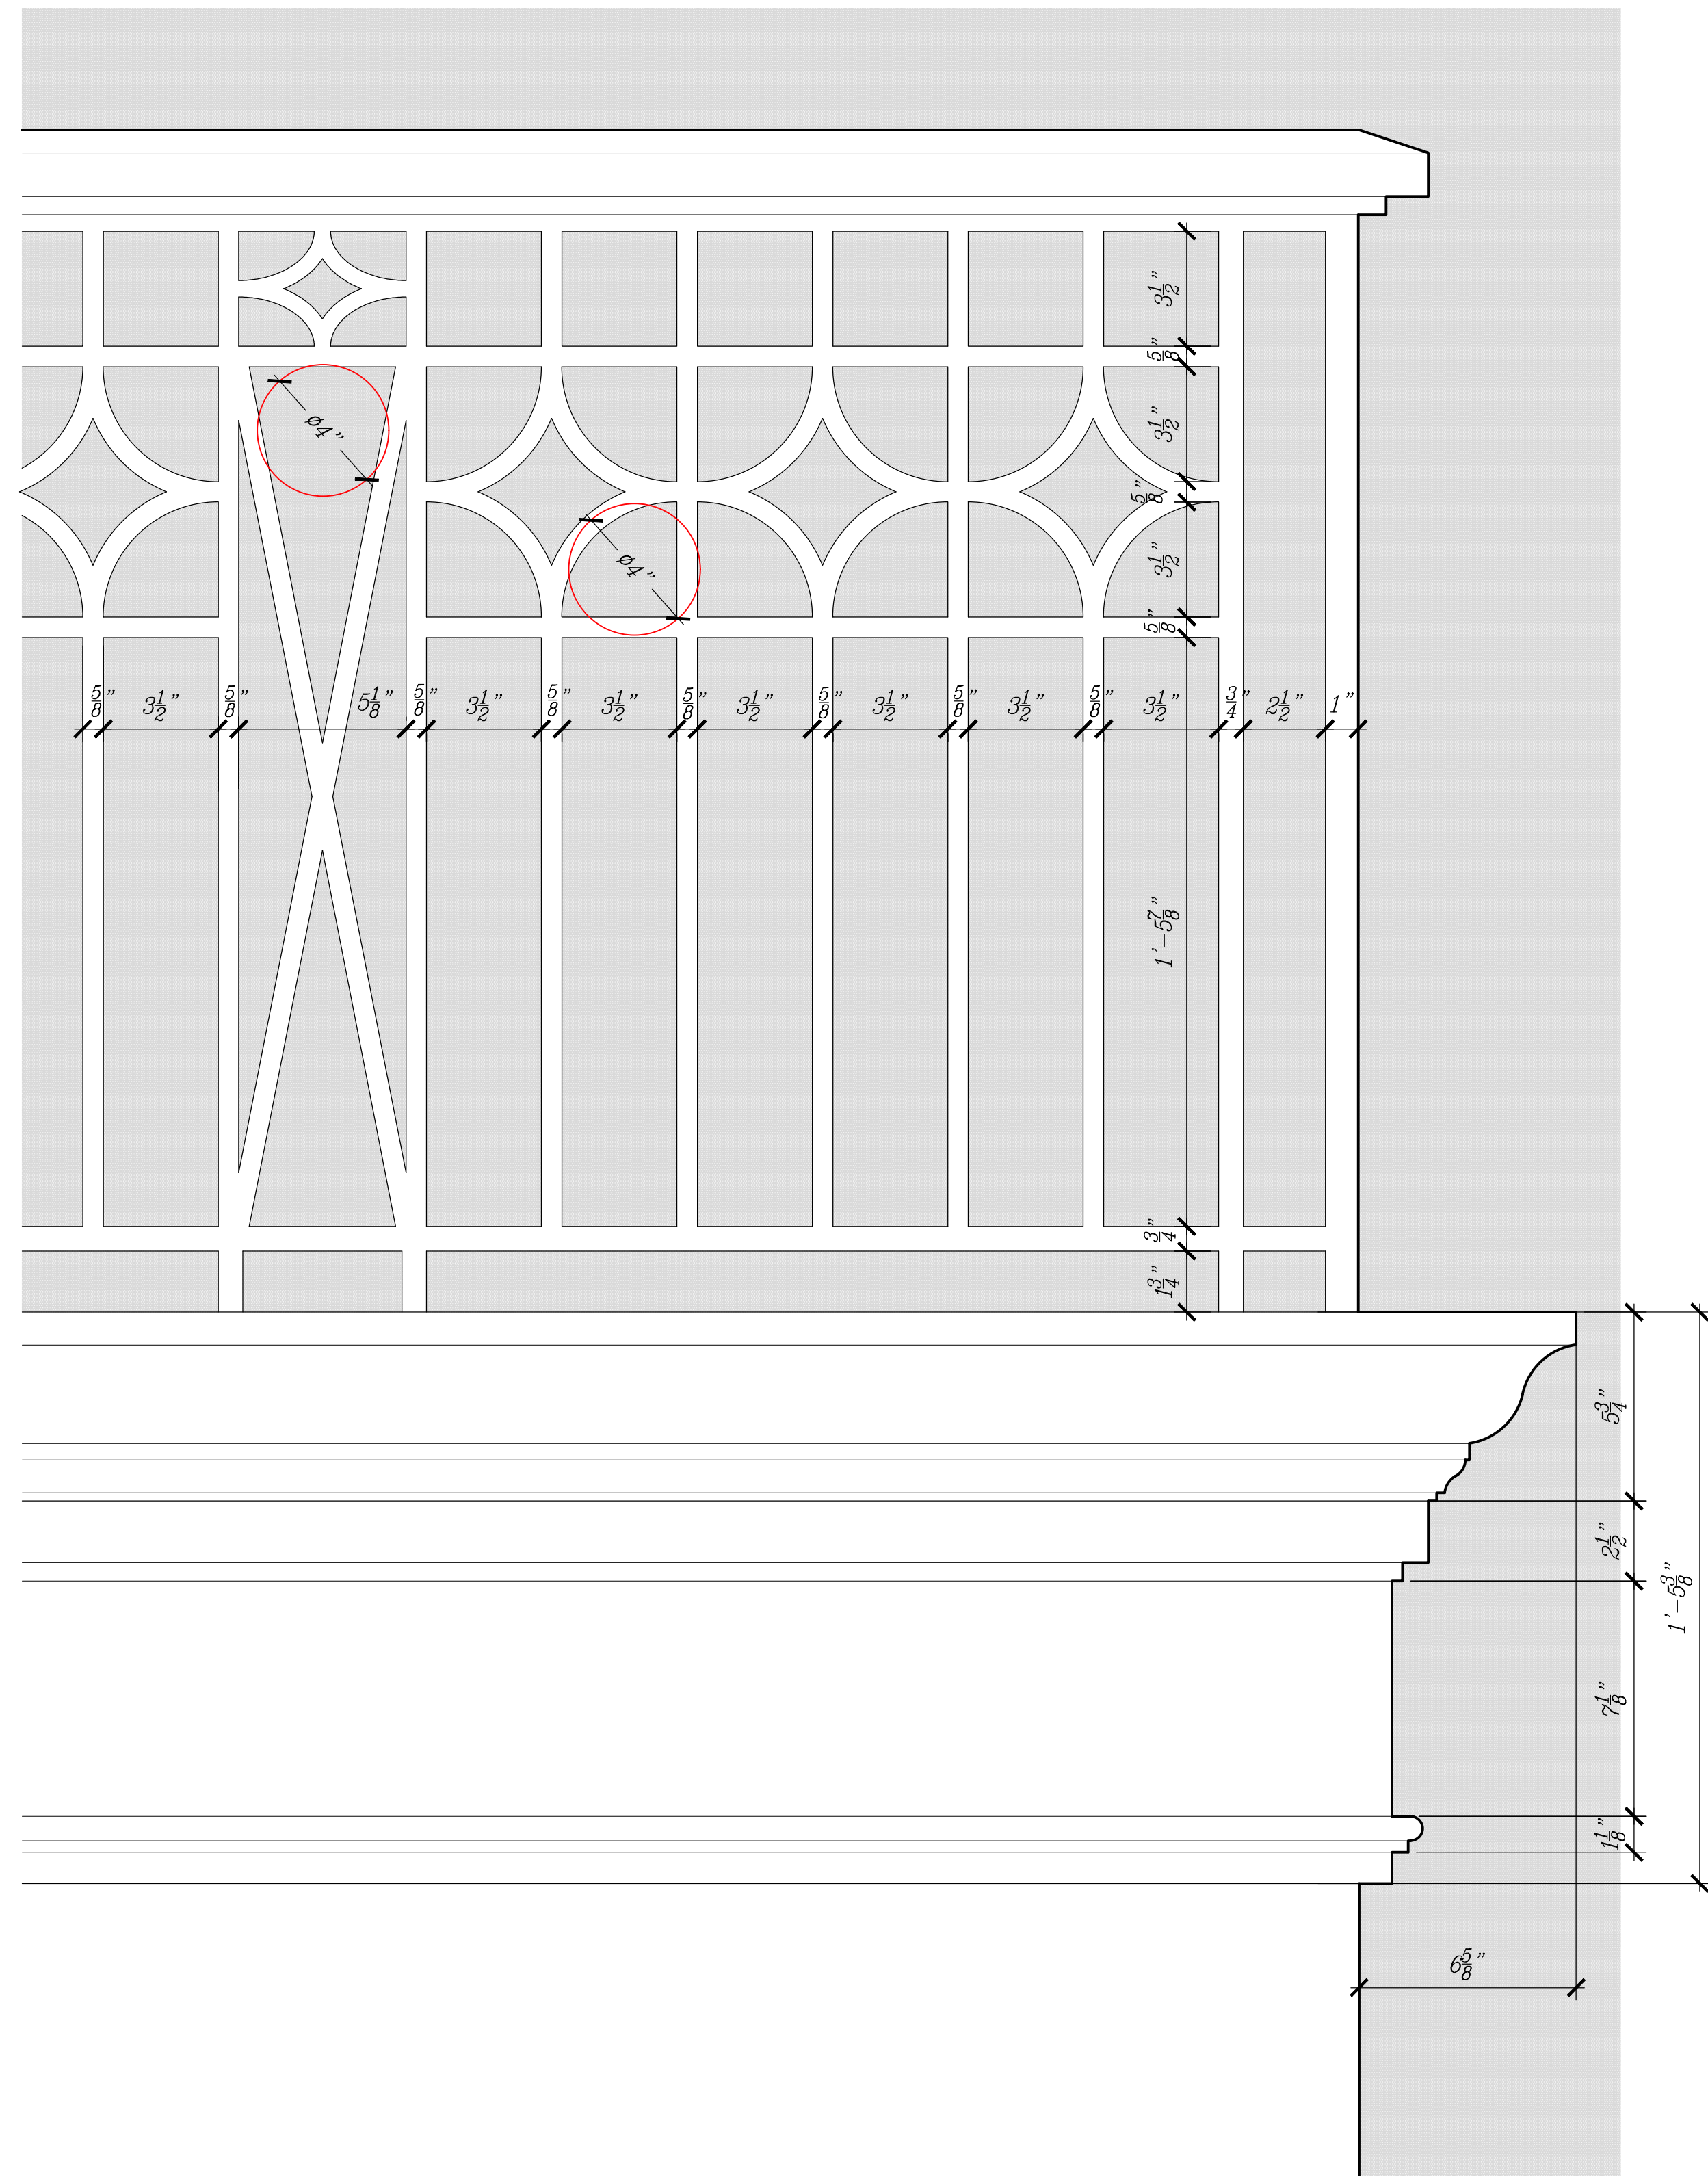


2 REAR BALCONY DETAILS
3" = 1'-0"

ARC-22-216
ZON-22-140


P:\Current\Menu - 248 Colonial Lane\project\248 - ARCOM Colonial Lane - Elevations (A406) Drawing
248 Colonial Lane\project\248 - ARCOM Colonial Lane - Elevations (A406) Drawing
248 Colonial Lane\project\248 - ARCOM Colonial Lane - Elevations (A406) Drawing

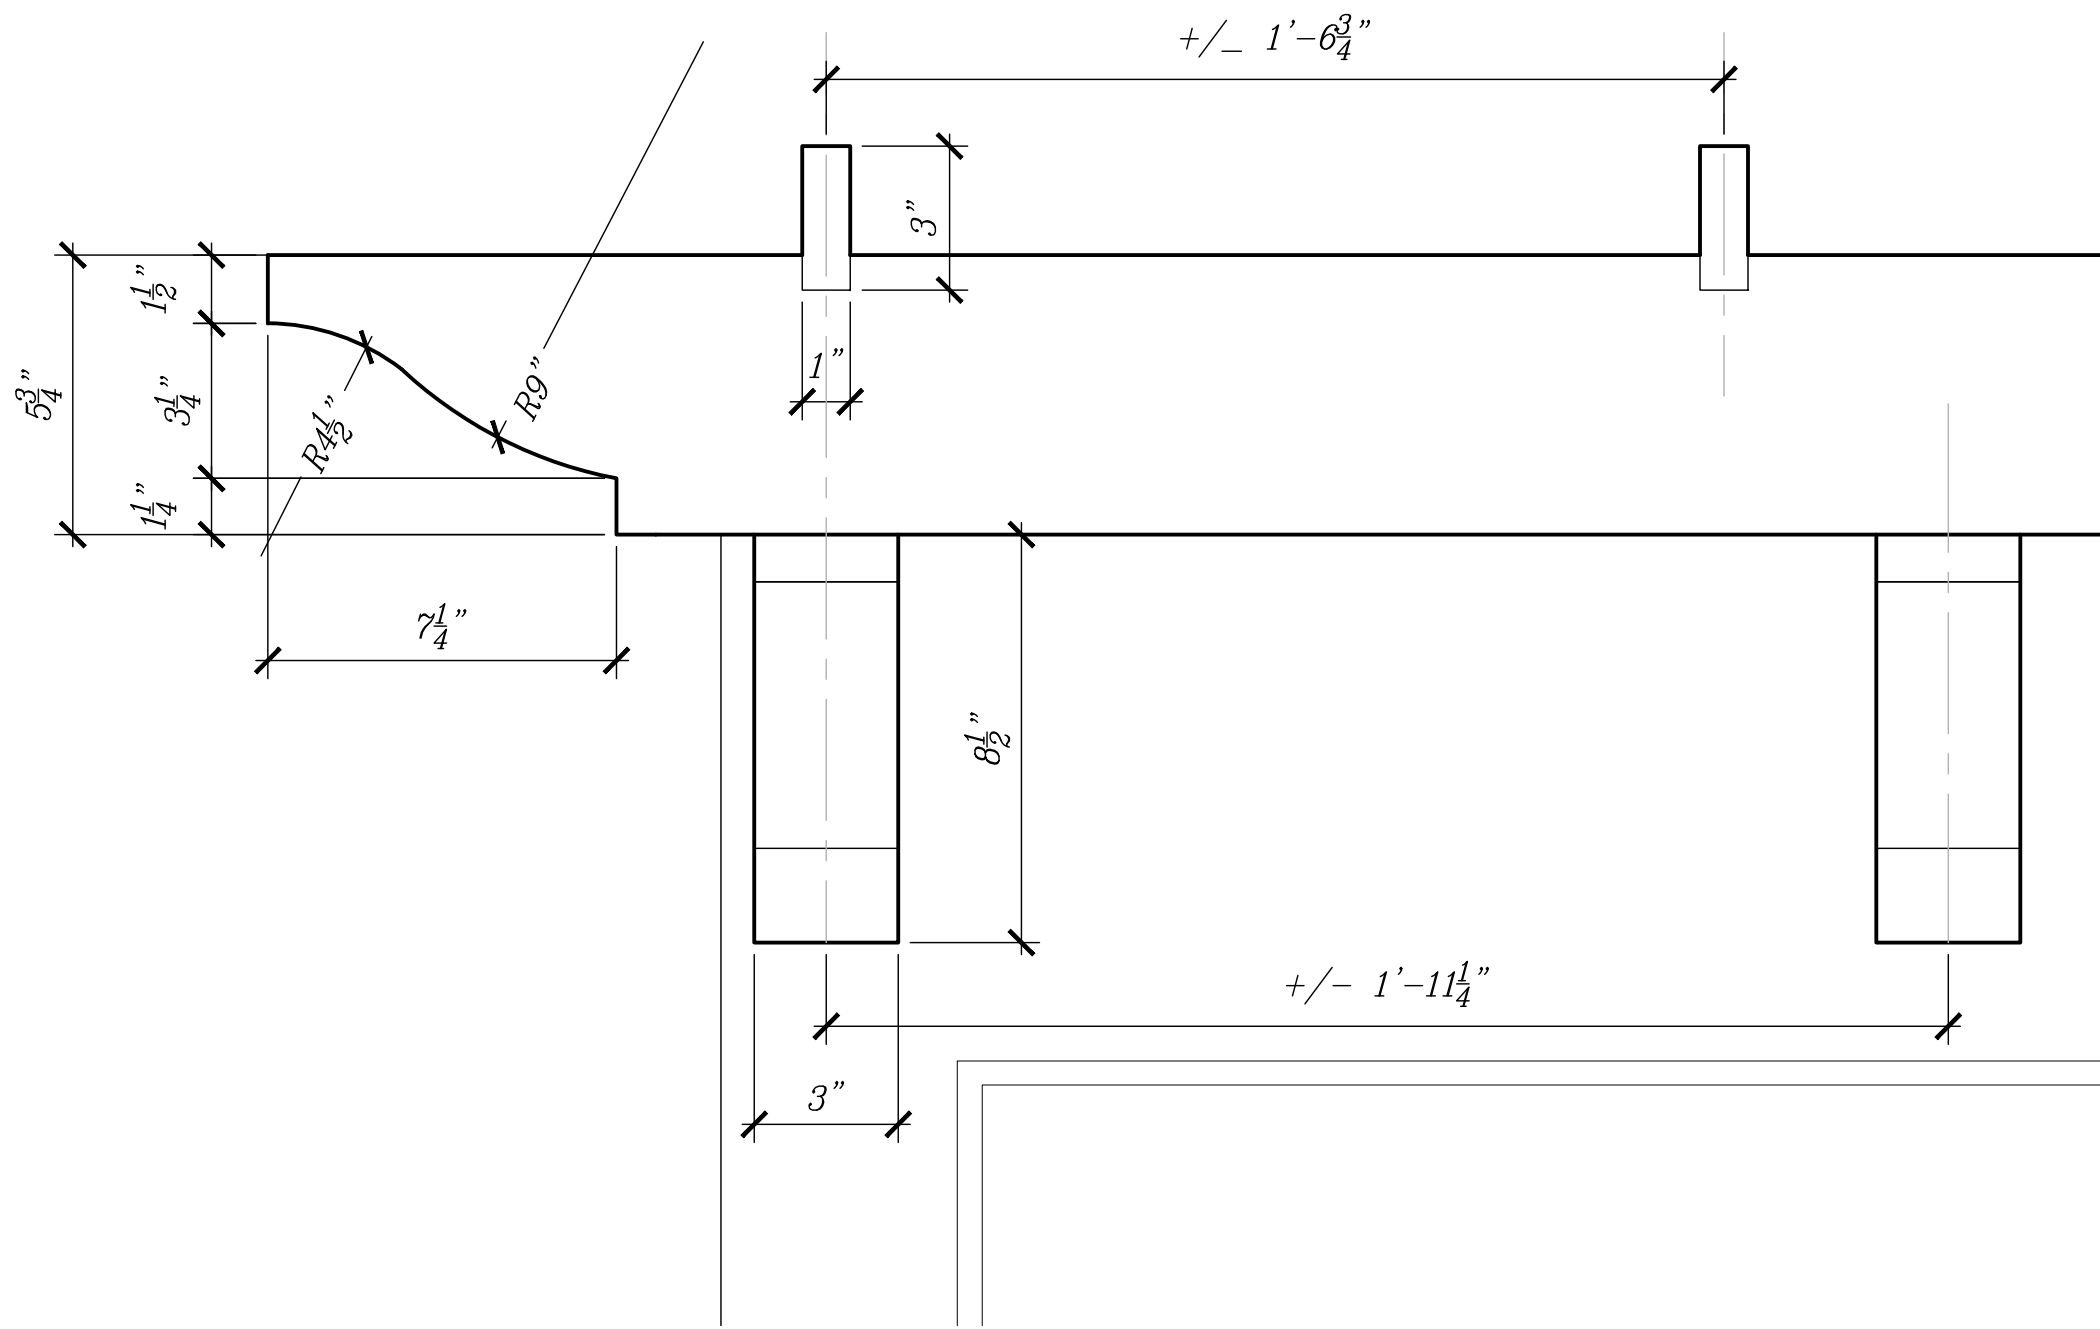


1 LIVING ROOM REAR DOOR TRELLIS
3" = 1'-0"

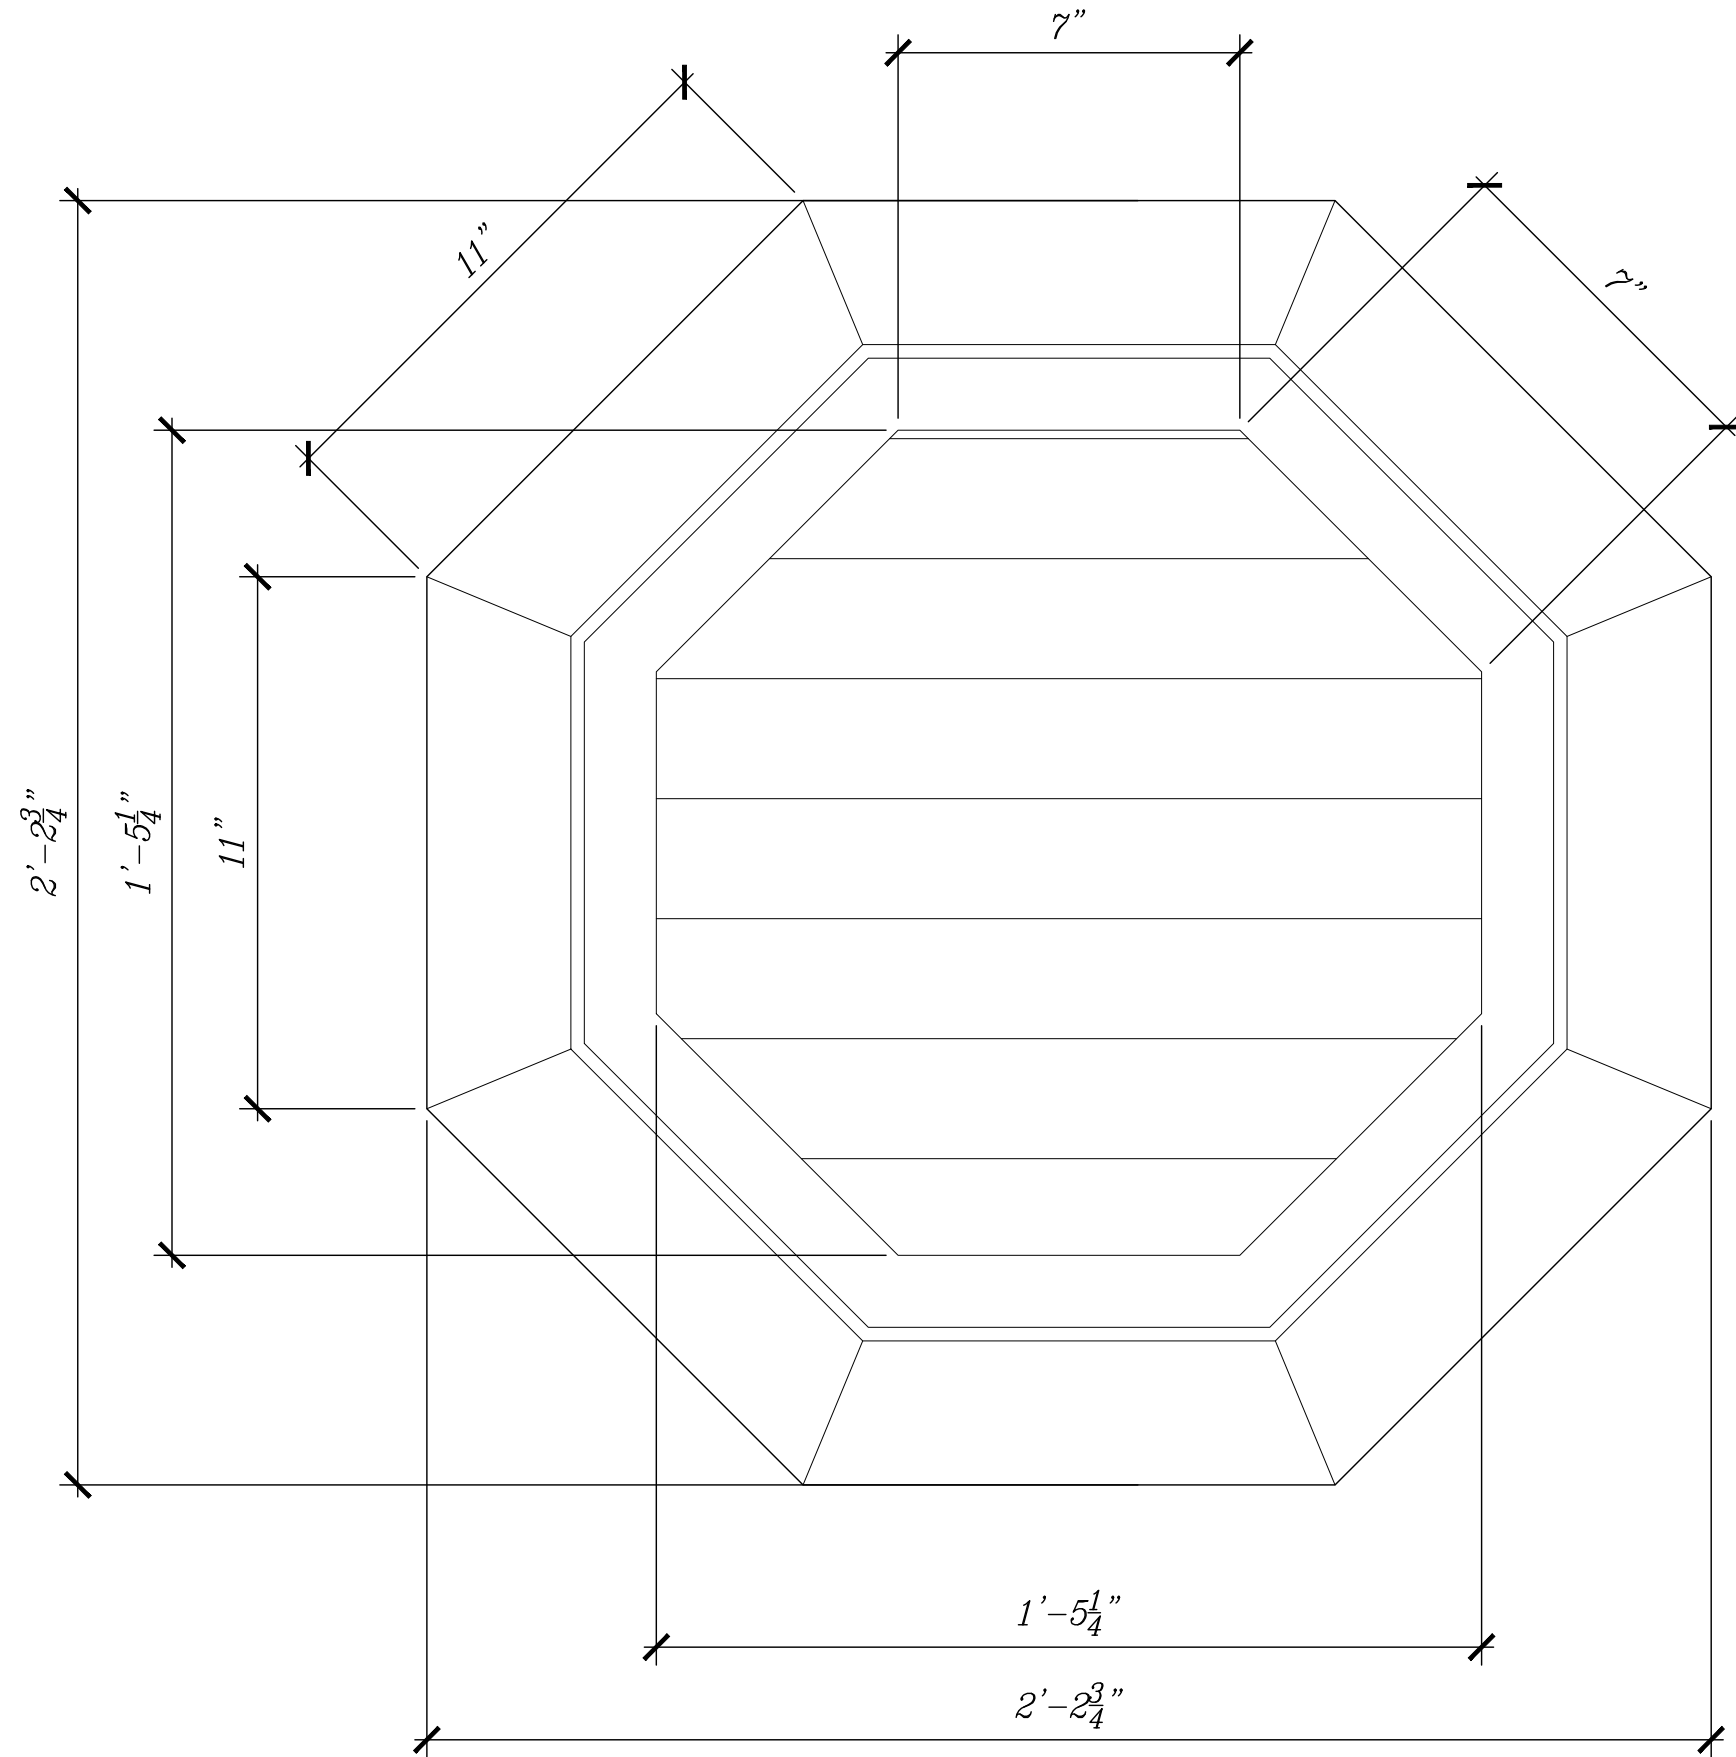

2 ATTIC VENT
3" = 1'-0"

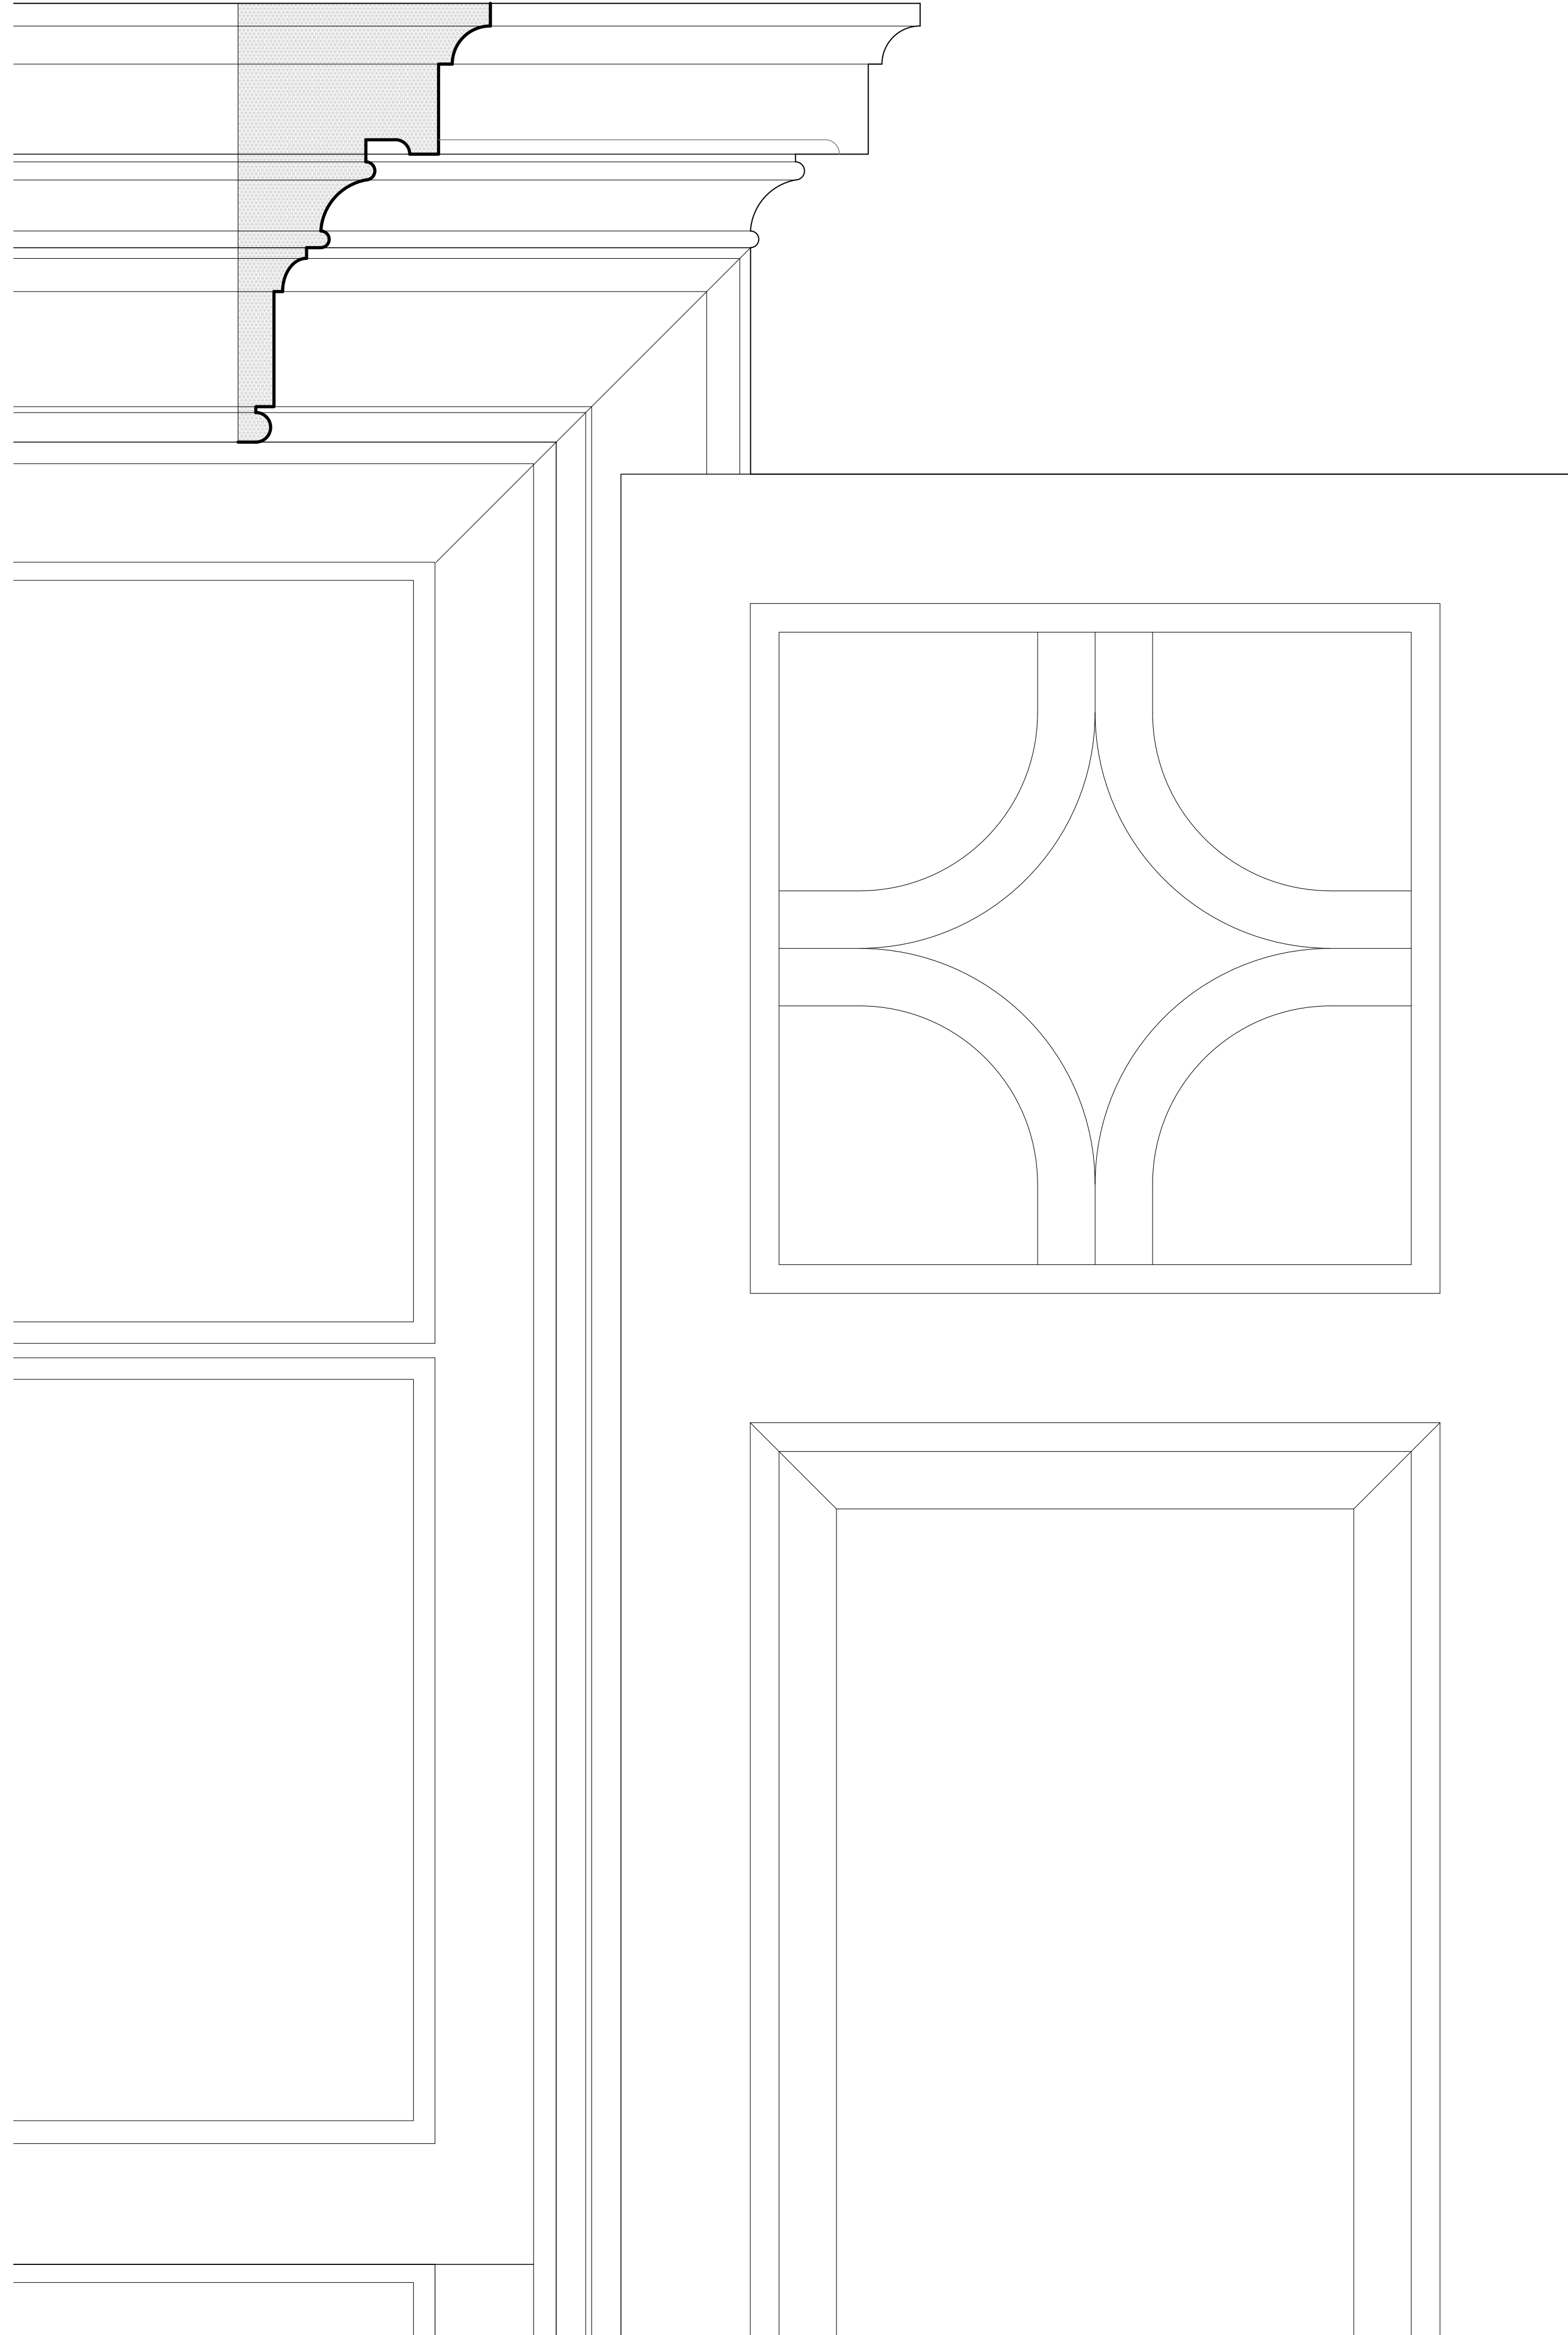

3 EXTERIOR WINDOW TRIM
6" = 1'-0"

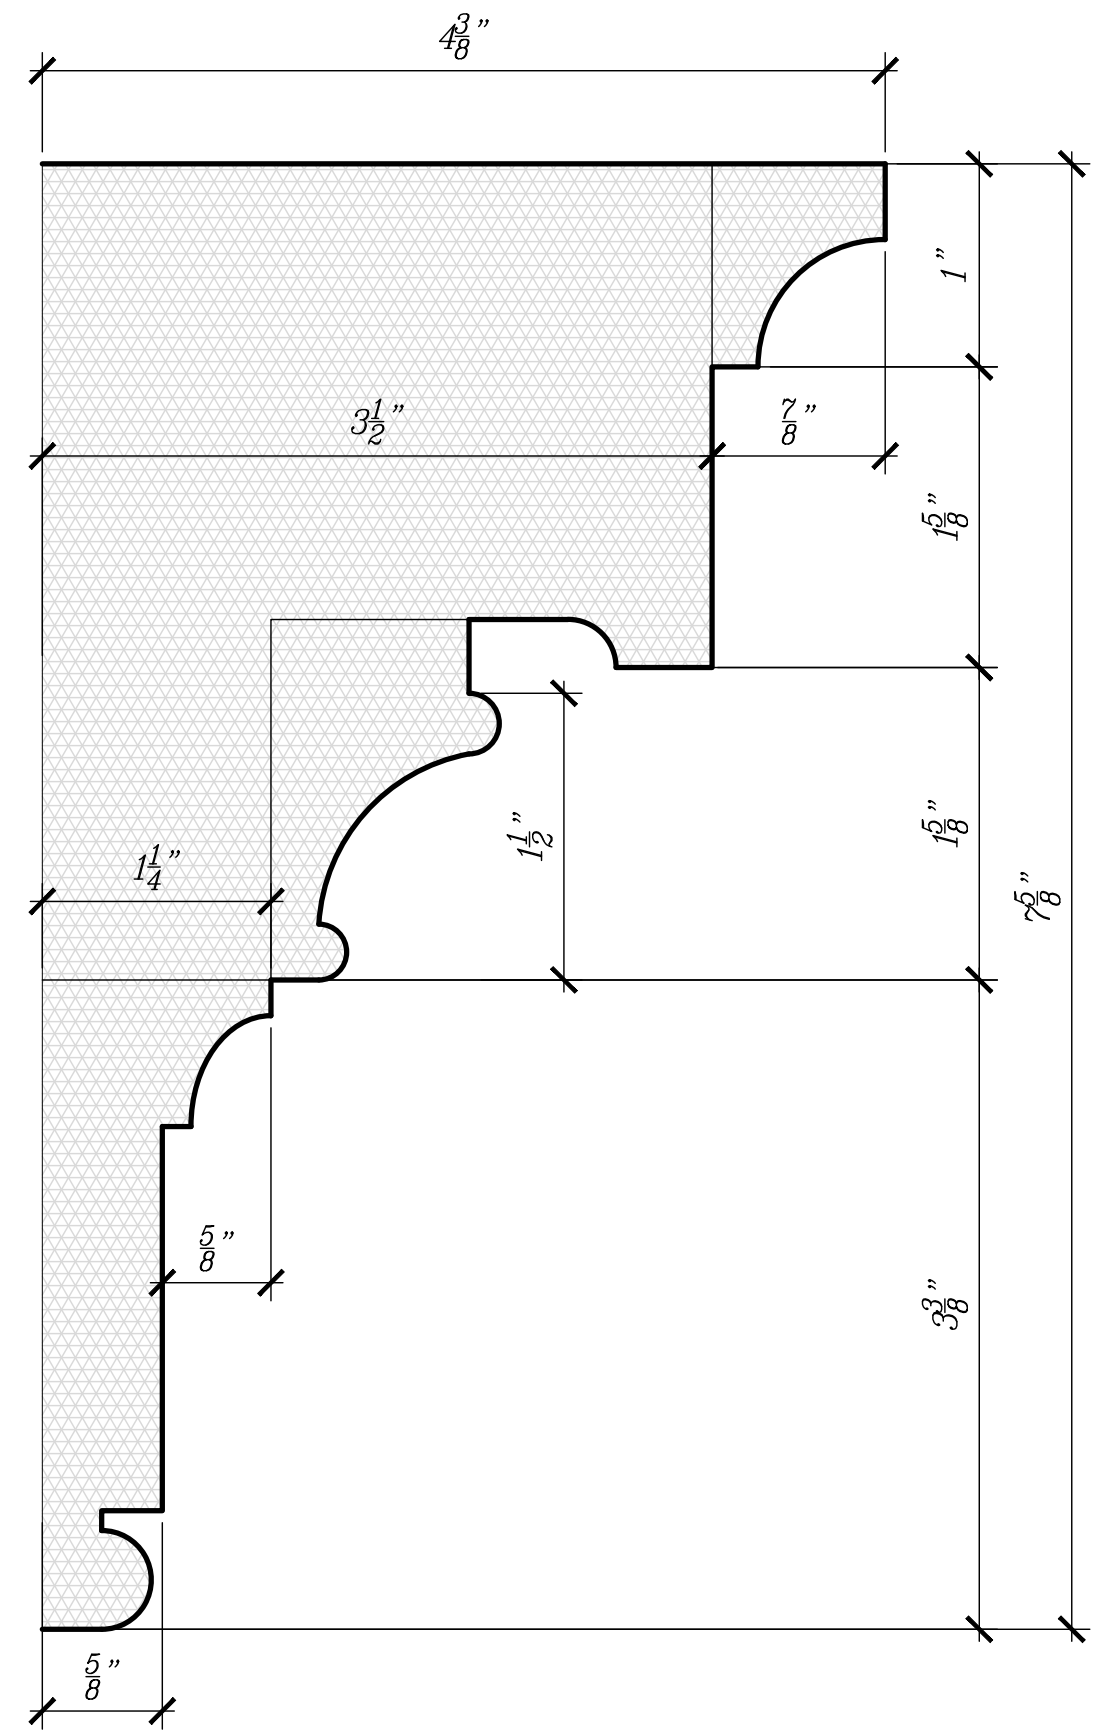

3 EXTERIOR WINDOW TRIM
FULL SCALE