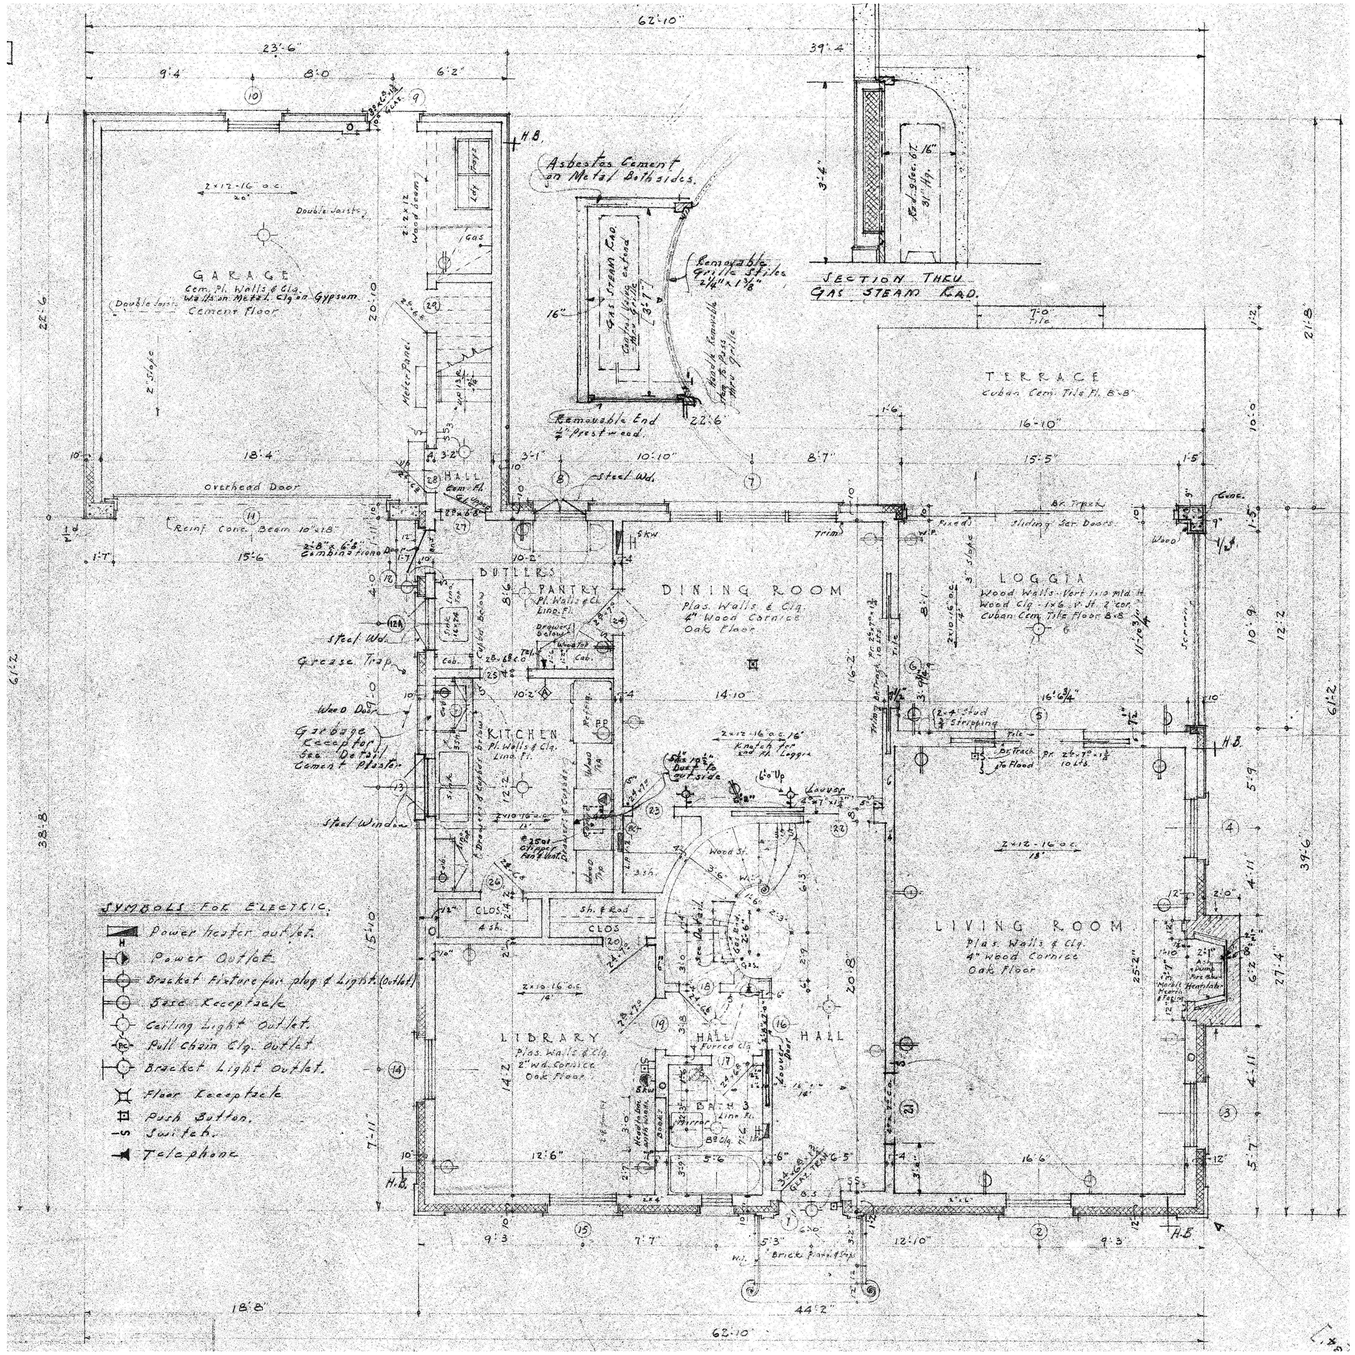

ORIGINAL FIRST FLOOR PLAN
SCALE: 1/4" = 1'-0"

SKA
SKA ARCHITECT + PLANNER
324 ROYAL PALM WAY, SUITE 227, PALM BEACH, FLORIDA
TEL: 561.655.7676 FAX: 561.655.5533

KRAKOFF RESIDENCE
345 PENDLETON LANE
PALM BEACH, FLORIDA

REVISIONS:
1

SHEET NUMBER: A3.1
DATE: 03-03-25
JOB # 0502

Jacqueline Albarran
Digitally signed by Jacqueline Albarran
Date: 2025.02.27 14:48:41 -05'00'