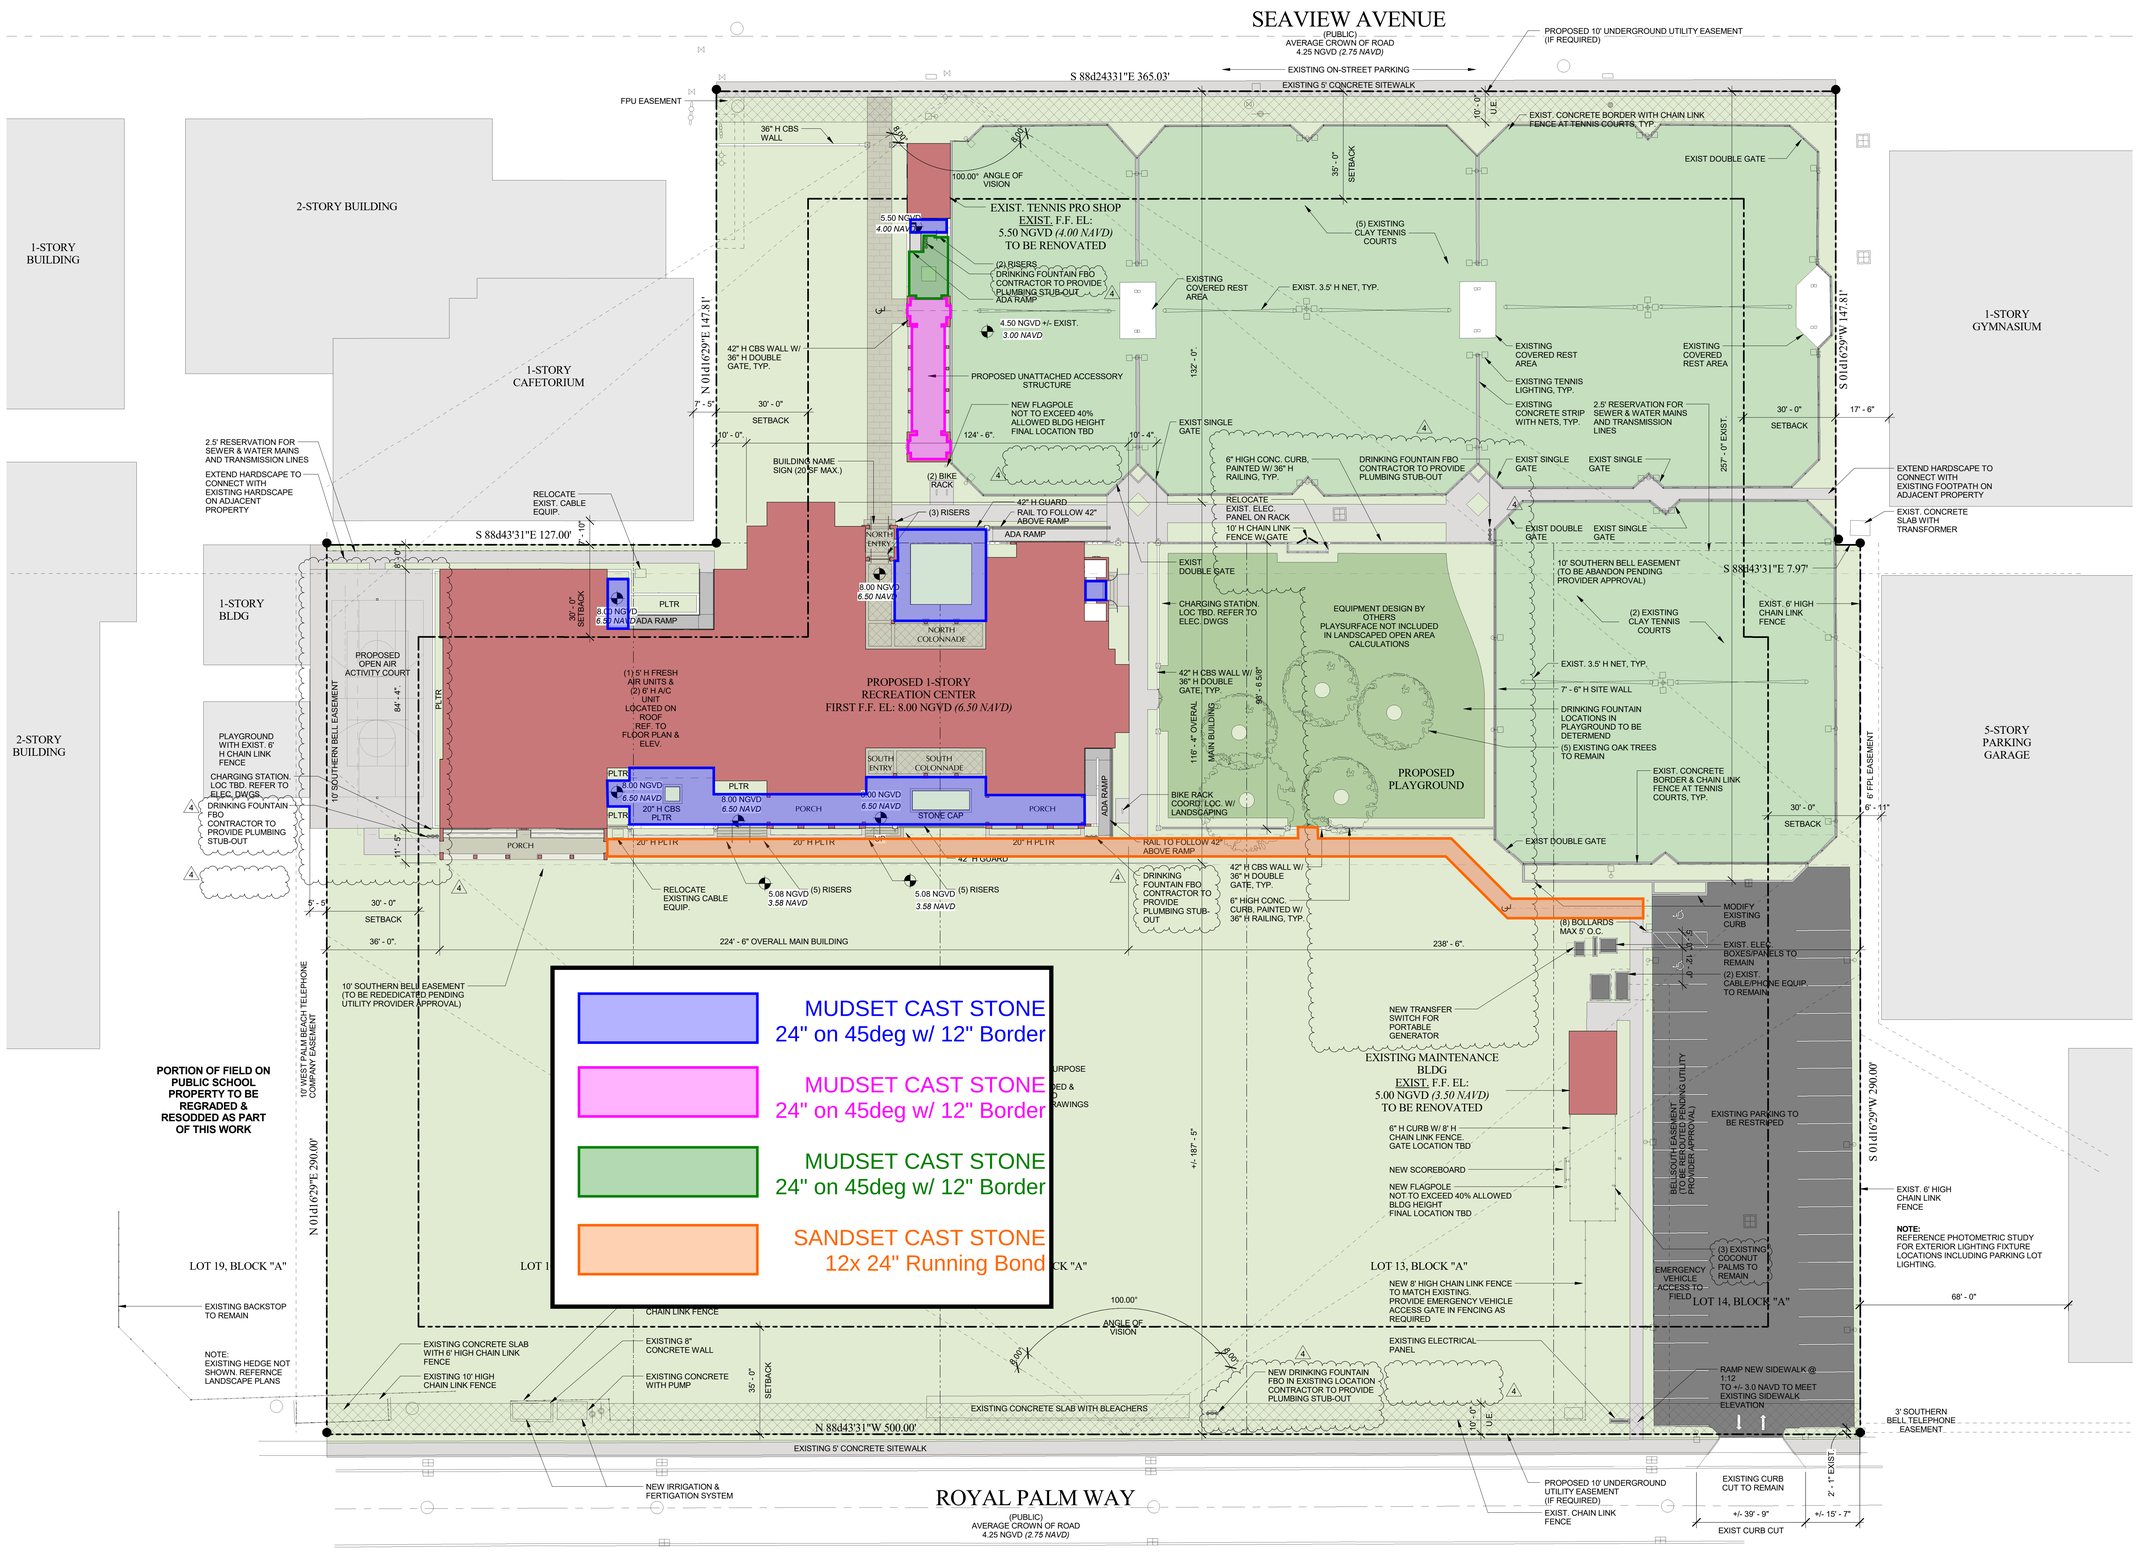


1 ARCHITECTURAL SITE PLAN
ASP-1.1 SCALE: 1" = 20'-0"

NAVD ELEVATION BENCHMARK ADDED IN ADDITION TO NGVD

Stephen Boruff, AIA
Architects + Planners, Inc.
AAC 002226

Architecture
Planning
Interior Architecture

901
Northpoint Parkway
Suite 101
West Palm Beach
Florida 33407

Stephen Boruff AR007995
Architect of Record

New Construction for:

# Town of Palm Beach

# Morton and Barbara Mandel Recreation Center

340 Seaview Avenue, Palm Beach FL 33480

CONSTRUCTION DRAWINGS
Architect's Project # 16.024
ARCOM Case #: B-089-2017
Zoning Case #: Z-17-00032
11 July 2018
REVISIONS
4 Construction Set
24 August 2018

**ASP-1.1**

of X