SAFTEY ON THIS JOB DEPENDS ON YOU

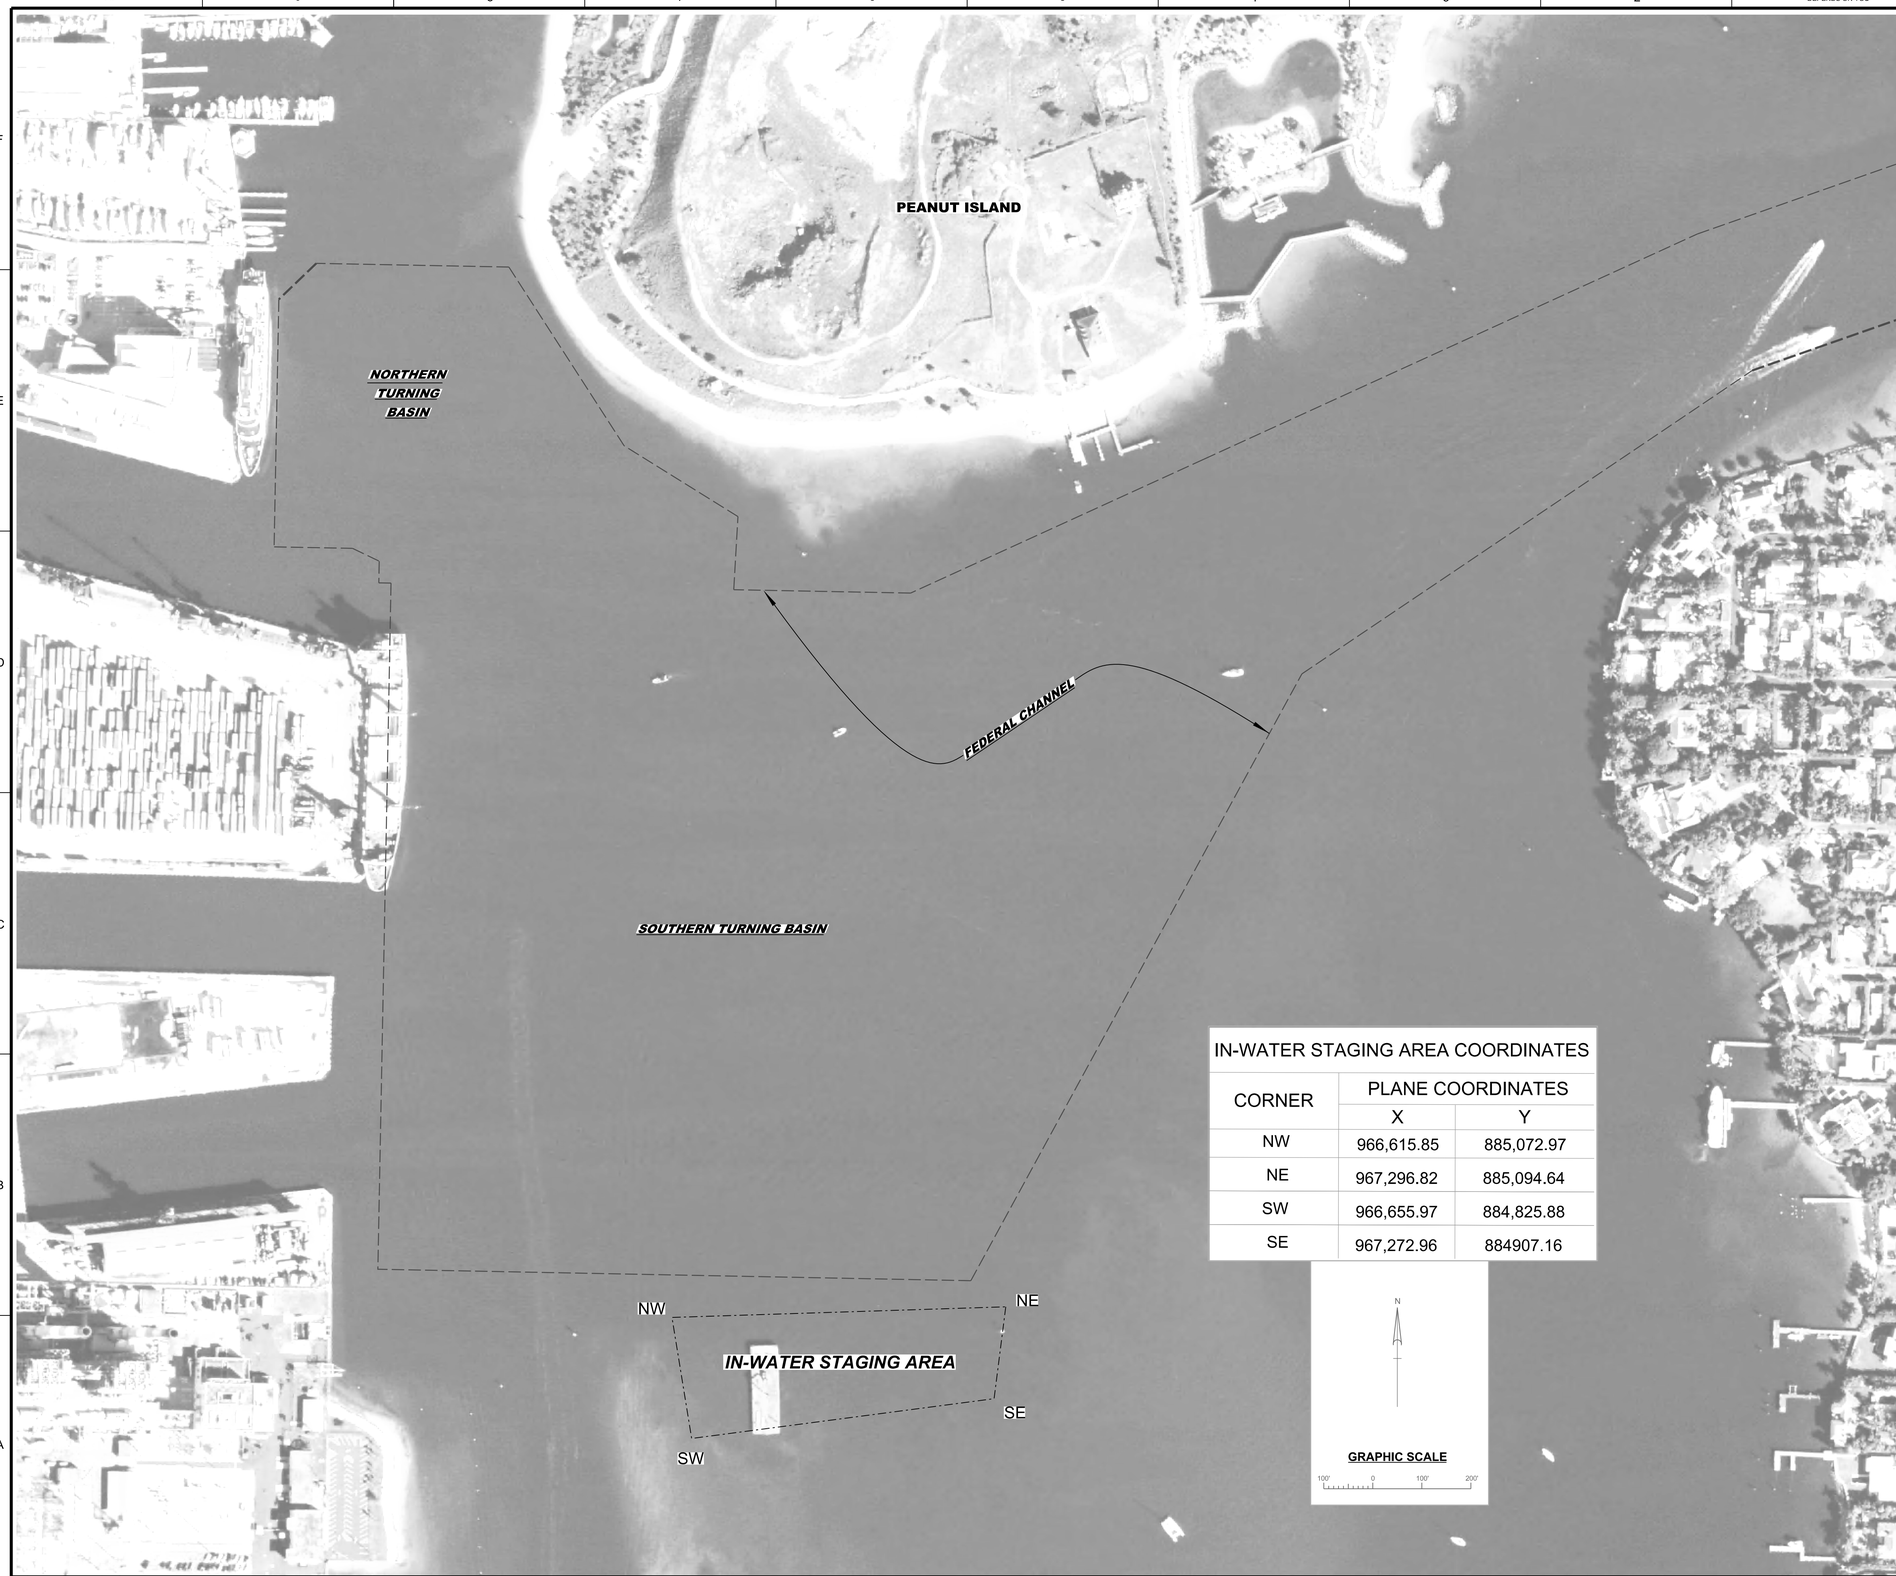

IN-WATER STAGING AREA COORDINATES

CORNER	PLANE COORDINATES	
	X	Y
NW	966,615.85	885,072.97
NE	967,296.82	885,094.64
SW	966,655.97	884,825.88
SE	967,272.96	884907.16

US Army Corps of Engineers
Jacksonville Disfrict

NO.	SYM.	ZONE	DESCRIPTION

DESIGNED BY: M.L.C.
DATE: MAY 2017
DWN BY: M.R.JORDAN
CKD BY: J.E.B.
SOLICITATION NO.:
SUBMITTED BY:
CONTRACT NO.:
PLOT SCALE: 1:5TES
PLOT DATE:
FILE NUMBER:
FILE NAME:

DEPARTMENT OF THE ARMY
CORPS OF ENGINEERS
JACKSONVILLE DISTRICT
JACKSONVILLE, FLORIDA

PALM BEACH HARBOR, FLORIDA

MAINTENANCE DREDGING
33-FOOT PROJECT

IN-WATER STAGING AREA

CIVIL
CUT-2 STA. 86+00 THRU T.B. STA. 22+50

PRELIMINARY
DO NOT USE FOR CONSTRUCTION