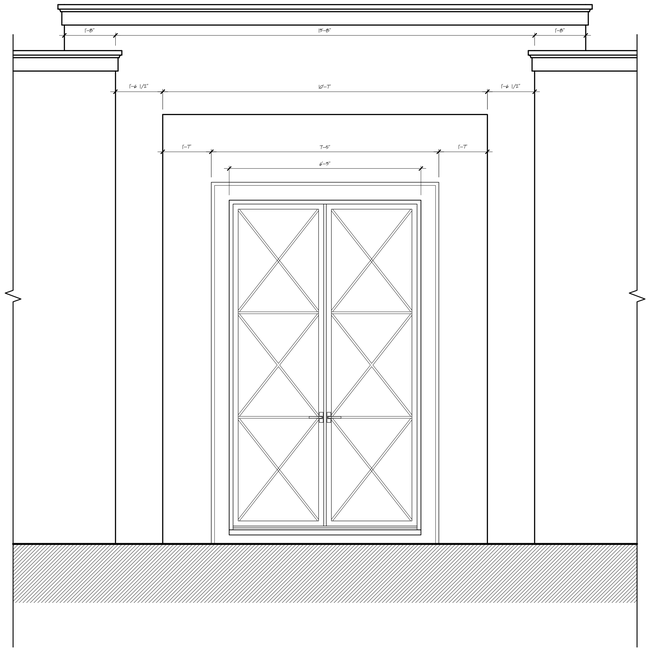


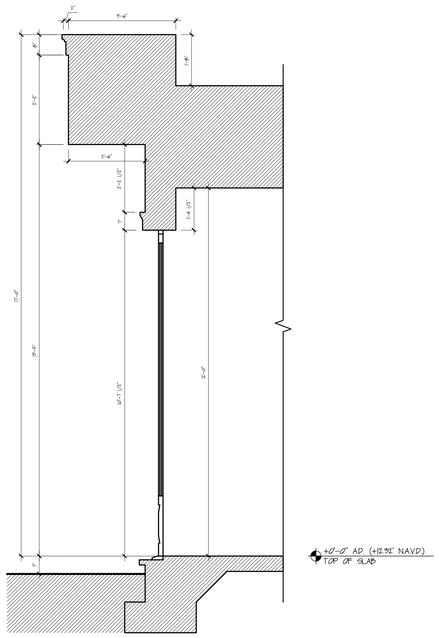


## FRONT ENTRY

SCALE: 1/2"=1'-0"

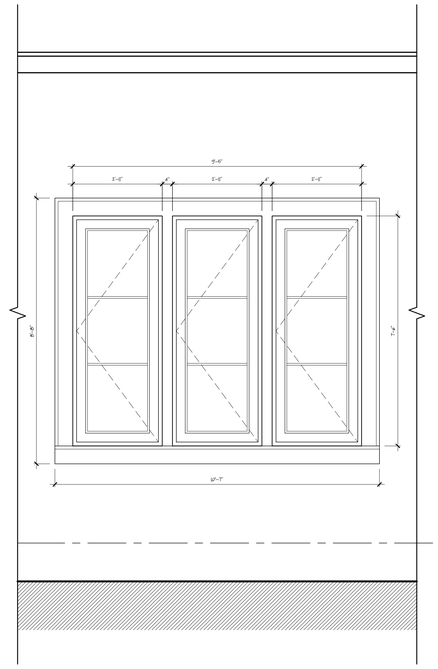


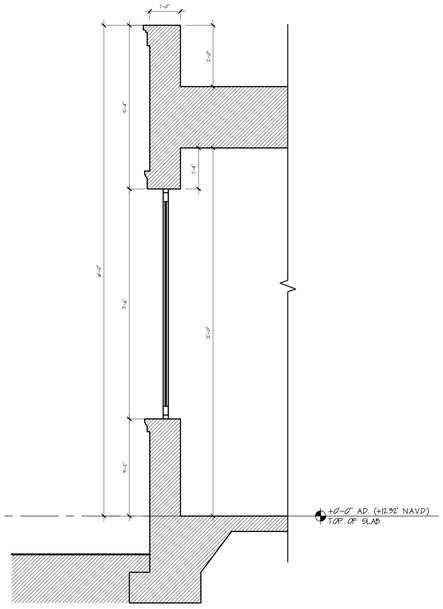


## KITCHEN WINDOW

SCALE: 1/2"=1'-0"




## TYPICAL DOOR DETAIL

SCALE: 3"=1'-0"




## KITCHEN WINDOW DETAIL

SCALE: 3"=1'-0"

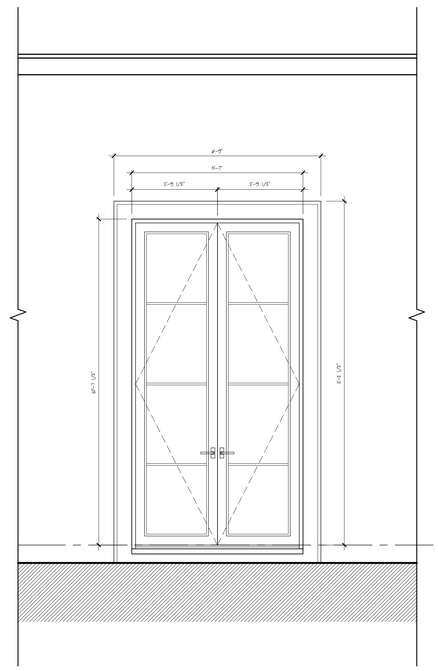


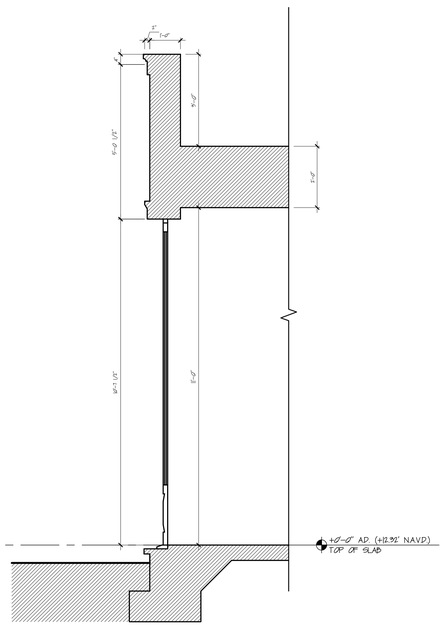


## TYPICAL DOOR SECTION

SCALE: 1/2"=1'-0"


S·M

SMITH AND MOORE ARCHITECTS, INC.

• 1500 SOUTH OLIVE AVENUE WEST PALM BEACH, FLORIDA 33401 • TEL (561) 835-1888 FAX (561) 832-7015 •


NEW RESIDENCE FOR
164 SEMINOLE AVE
PALM BEACH, FLORIDA, 33480


THE PROPERTY OF SMITH AND MOORE ARCHITECTS, INC. AND IS NOT TO BE USED IN WHOLE OR IN PART FOR ANY PURPOSE WITHOUT THE WRITTEN PERMISSION OF SMITH AND MOORE ARCHITECTS, INC. ALL RIGHTS RESERVED. © COPYRIGHT SMITH AND MOORE ARCHITECTS, INC. 2022

THIS DRAWING IS IN INSTRUMENT OF SERVICE, AND AS SUCH SHALL REMAIN THE PROPERTY OF SMITH AND MOORE ARCHITECTS, INC. IS PROHIBITED. THIS DRAWING IS FOR USE IN CONNECTION


FLORIDA AAC

NO. 001285


HAROLD J. SMITH
REGISTERED ARCHITECT 8742

JONATHAN C. MOORE
REGISTERED ARCHITECT 13541

PETER G. PAPADOPOULOS
REGISTERED ARCHITECT 92952

DANIEL KAHAN
REGISTERED ARCHITECT 94757


| | |
|---|---|
| PRE-APP | 2022-04-25 |
| FIRST SUBMITTAL | 2022-05-09 |

NO: -
DWG. BY: -
SHEET:

DT-2

ARC: 22-144 / ZON: 22-103

## OPENINGS

SCALE: 1"=1'-0"


S·M

NEW RESIDENCE FOR
164 SEMINOLE AVE
PALM BEACH, FLORIDA, 33480

SMITH AND MOORE ARCHITECTS, INC.
• 1500 SOUTH OLIVE AVENUE WEST PALM BEACH, FLORIDA 33401 • TEL (561) 835-1888 FAX (561) 832-7015 •



THIS DRAWING IS AN INSTRUMENT OF SERVICE AND AS SUCH REMAINS THE PROPERTY OF SMITH AND MOORE ARCHITECTS, INC. AS PROVIDED THIS DRAWING IS FOR USE IN CONNECTION WITH THE PROJECT AS SHOWN AND NOT TO BE USED IN WHOLE OR IN PART FOR ANY OTHER PROJECT WITHOUT THE WRITTEN AUTHORIZATION OF SMITH AND MOORE ARCHITECTS, INC. © COPYRIGHT 2022 SMITH AND MOORE ARCHITECTS, INC.



FLORIDA AAC
NO. 001285

HAROLD J. SMITH
REGISTERED ARCHITECT 8742

JONATHAN C. MOORE
REGISTERED ARCHITECT 13541

PETER G. PAPADOPOULOS
REGISTERED ARCHITECT 92952

DANIEL KAHAN
REGISTERED ARCHITECT 94757


| | |
|---|---|
| PRE-APP | 2022-04-25 |
| FIRST SUBMITTAL | 2022-05-09 |

ARC: 22-144 / ZON: 22-103

NO: -
DWG. BY: -
SHEET:

DT-3

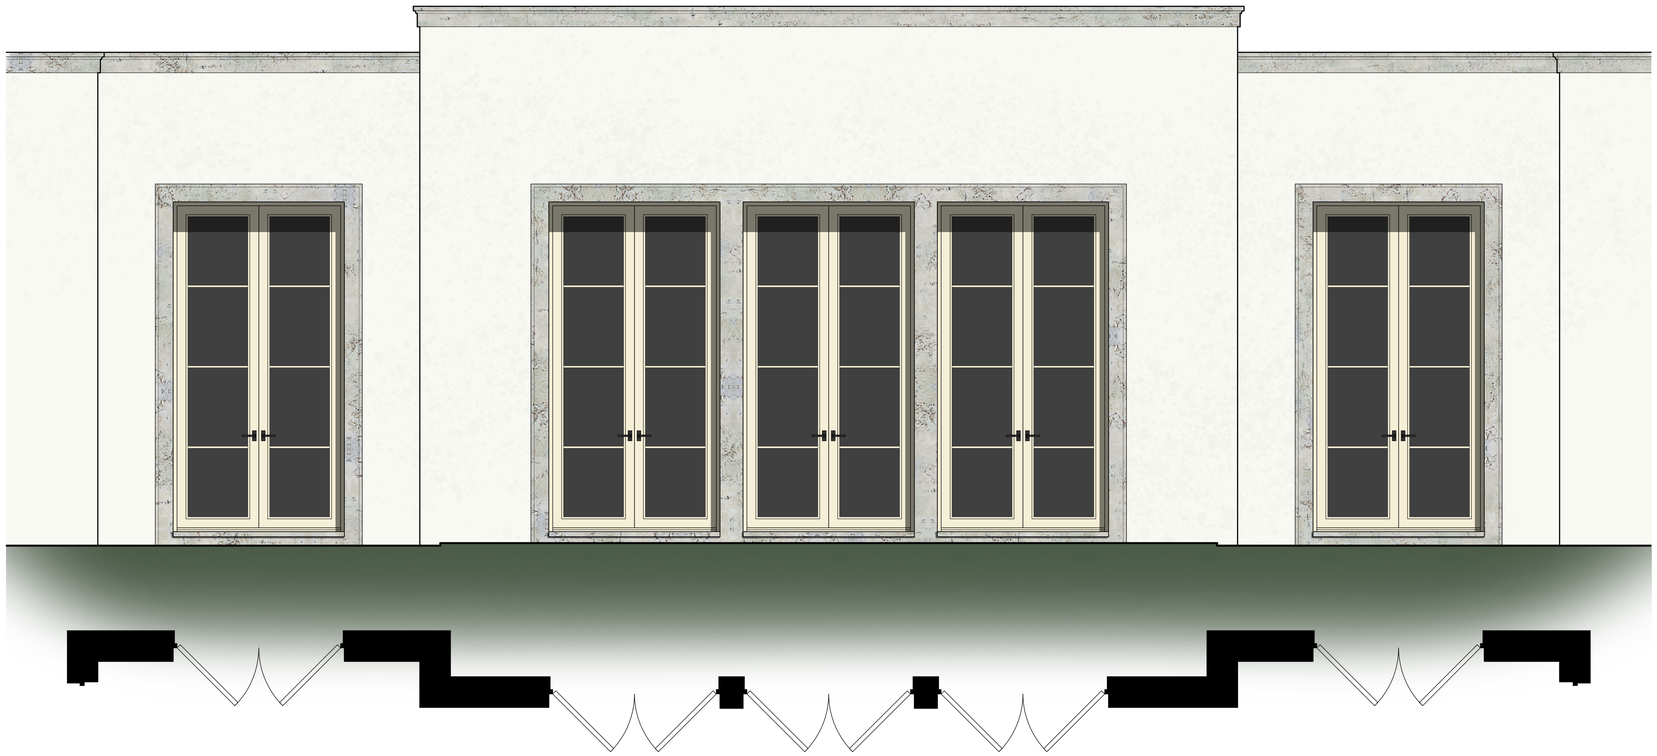

SOUTH FACADE
SCALE: 1/2"=1'-0"

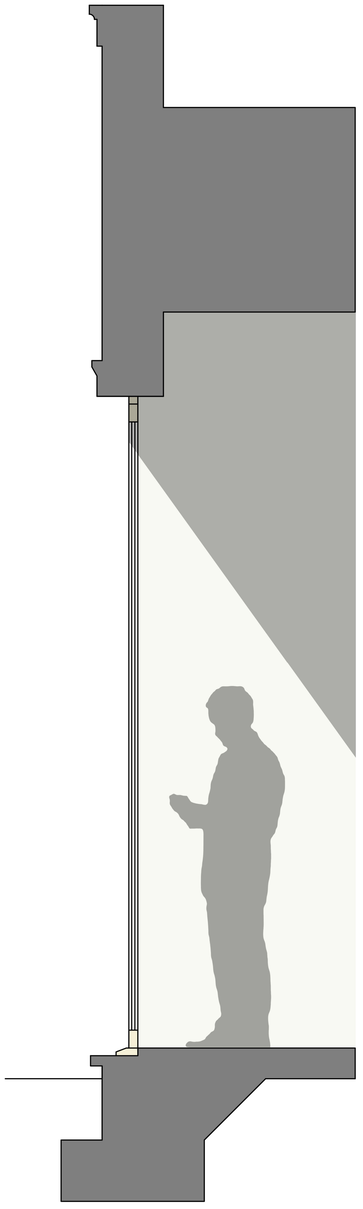

DOOR SECTION
SCALE: 1"=1'-0"

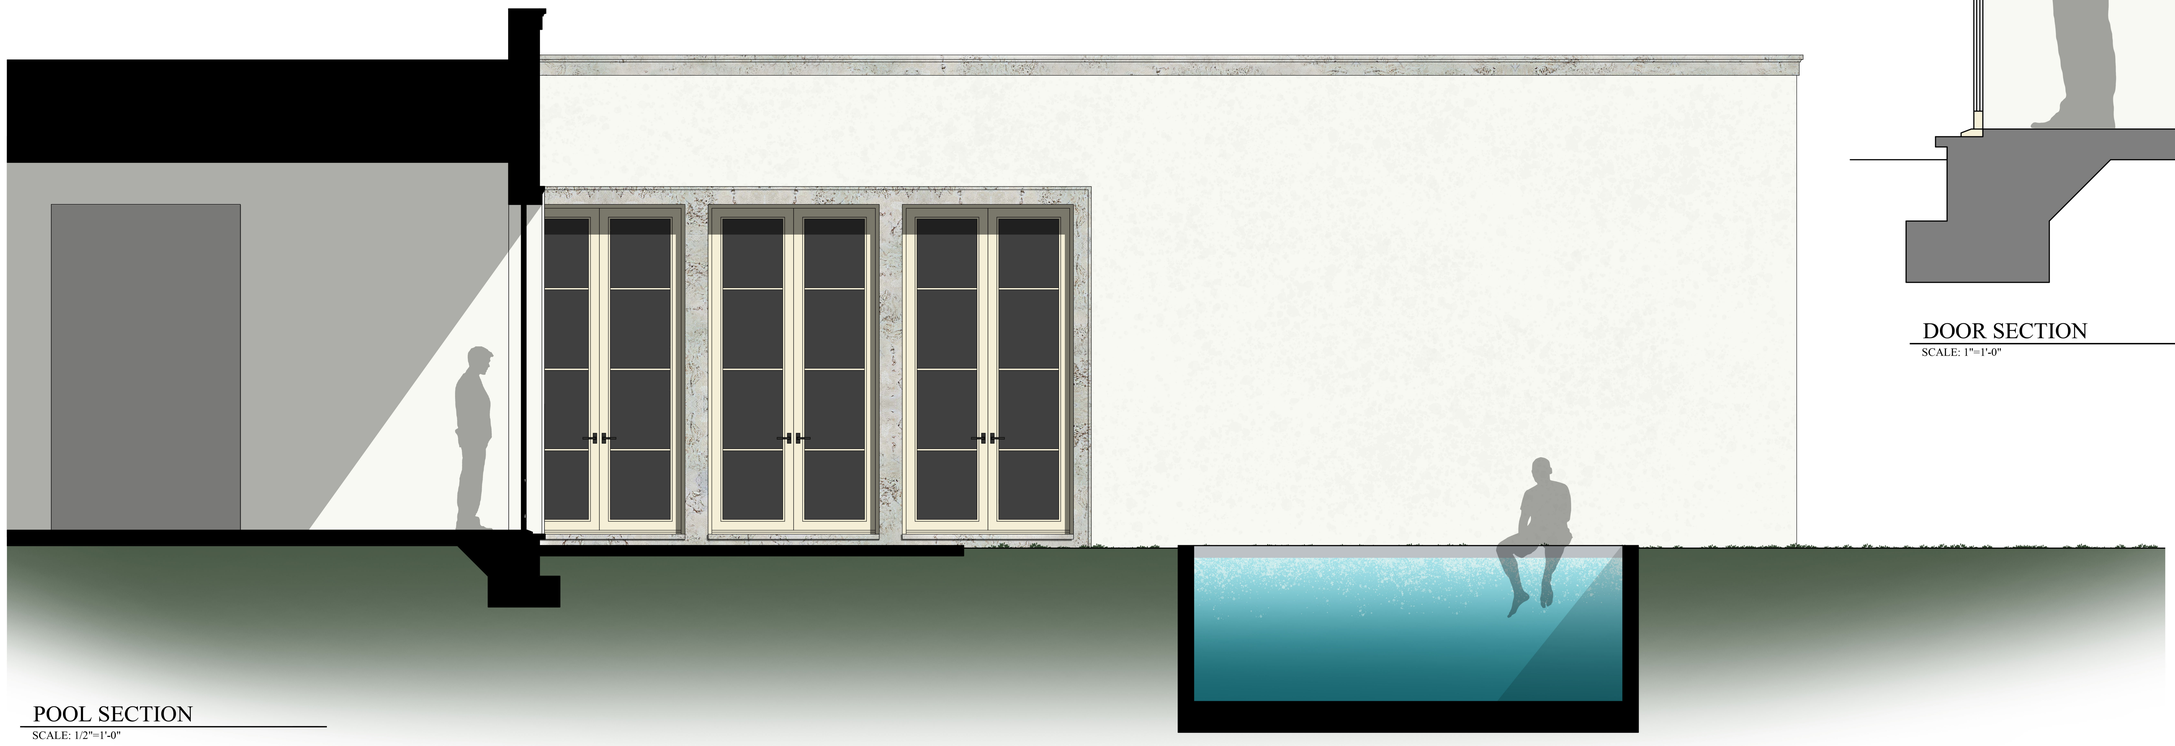

POOL SECTION
SCALE: 1/2"=1'-0"

S·M

NEW RESIDENCE FOR
164 SEMINOLE AVE
PALM BEACH, FLORIDA, 33480


SMITH AND MOORE ARCHITECTS, INC.
• 1300 SOUTH OLIVE AVENUE WEST PALM BEACH, FLORIDA 33401 • TEL (561) 835-1888 FAX (561) 832-7015 •



THIS DRAWING IS AN INSTRUMENT OF SERVICE AND AS SUCH SHALL REMAIN THE PROPERTY OF SMITH AND MOORE ARCHITECTS, INC. IN THE EVENT OF PUBLICATION OF THIS DRAWING A FOR USE IN CONNECTION WITH ANY WORK OTHER THAN THE SPECIFIED PROJECT WITHOUT THE WRITTEN PERMISSION OF SMITH AND MOORE ARCHITECTS, INC. IS PROHIBITED. THIS DRAWING IS FOR USE IN CONNECTION


FLORIDA AAC
NO. 001285


HAROLD J. SMITH
REGISTERED ARCHITECT 8742

JONATHAN C. MOORE
REGISTERED ARCHITECT 13541

PETER G. PAPADOPOULOS
REGISTERED ARCHITECT 92952

DANIEL KAHAN
REGISTERED ARCHITECT 94757


| | |
|---|---|
| PRE-APP | 2022-04-25 |
| FIRST SUBMITTAL | 2022-05-09 |

NO: -
DWG. BY: -
SHEET:

DT-4

ARC: 22-144 / ZON: 22-103

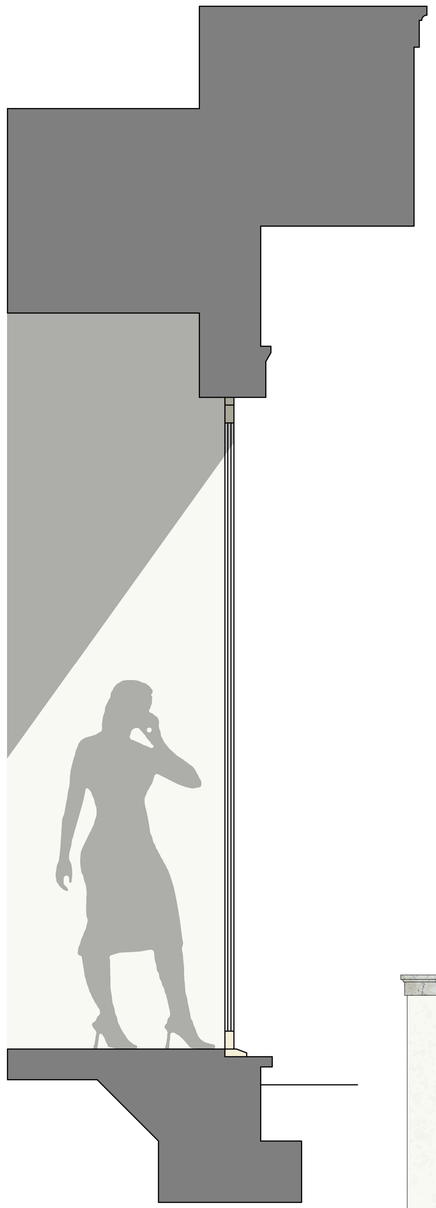

ENTRY SECTION
SCALE: 1"=1'-0"

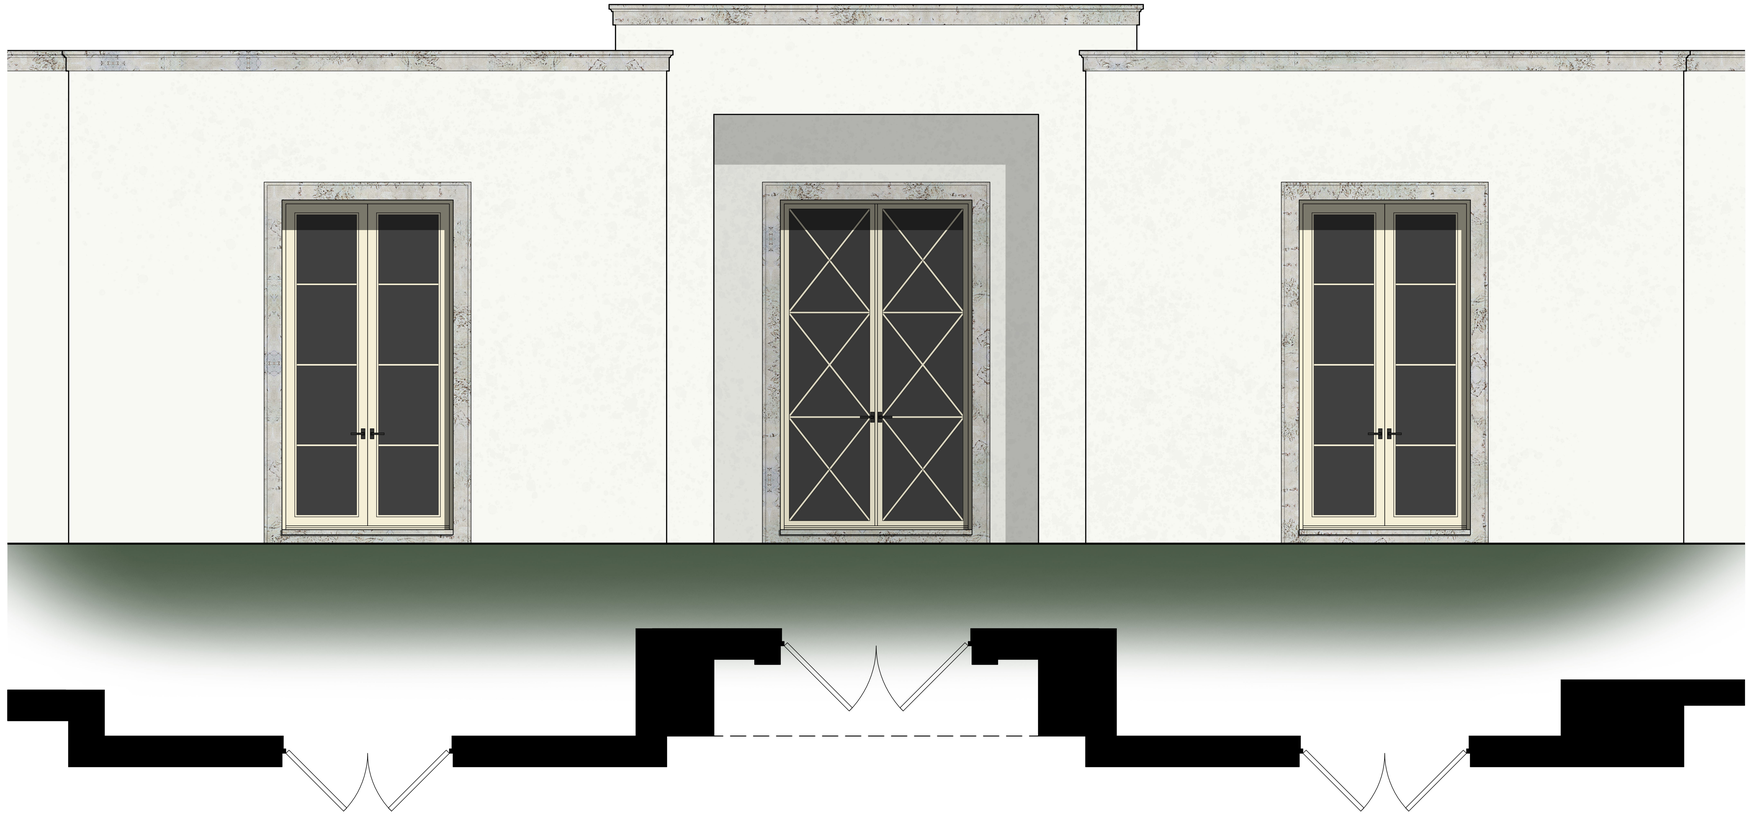

FRONT ENTRY
SCALE: 1/2"=1'-0"

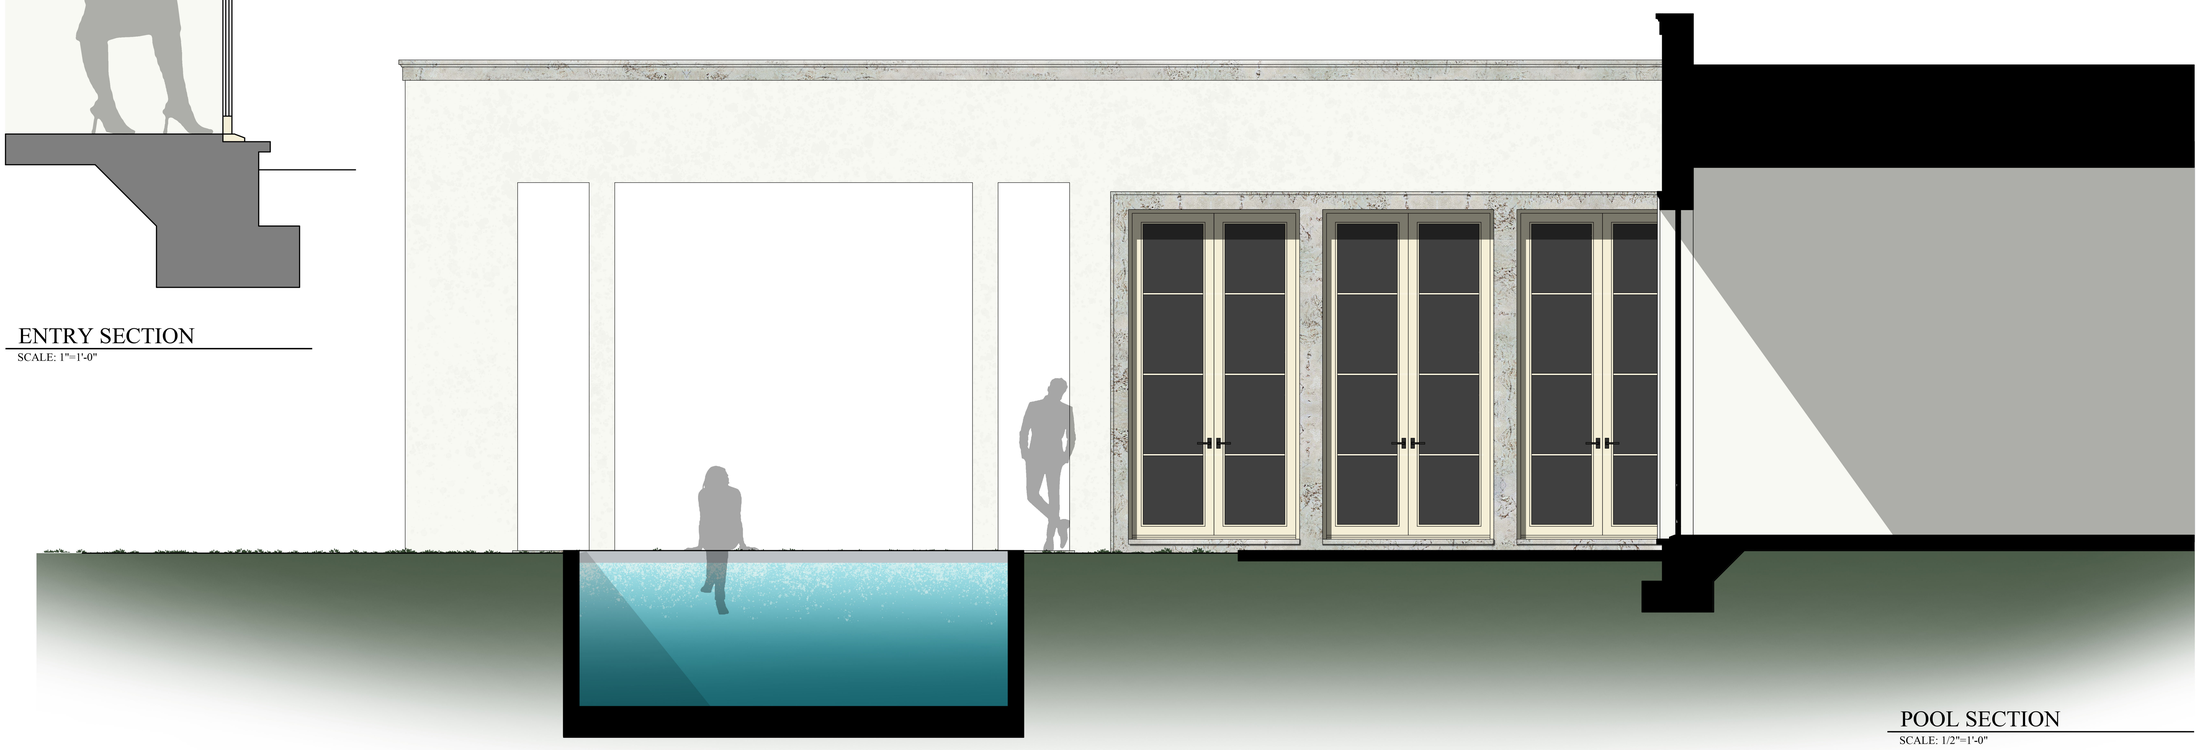

POOL SECTION
SCALE: 1/2"=1'-0"

S·M

NEW RESIDENCE FOR
164 SEMINOLE AVE
PALM BEACH, FLORIDA, 33480


SMITH AND MOORE ARCHITECTS, INC.
• 1500 SOUTH OLIVE AVENUE WEST PALM BEACH, FLORIDA 33401 • TEL (561) 835-1888 FAX (561) 832-7015 •



THIS DRAWING IS AN INSTRUMENT OF SERVICE AND AS SUCH SHALL REMAIN THE PROPERTY OF SMITH AND MOORE ARCHITECTS, INC. AS PROVIDED. THIS DRAWING IS FOR USE IN CONNECTION WITH THE PROJECT AS SHOWN AND NOT FOR ANY OTHER PURPOSE. ANY REPRODUCTION OR ALTERATION OF THIS DRAWING WITHOUT THE WRITTEN PERMISSION OF SMITH AND MOORE ARCHITECTS, INC. IS PROHIBITED. THIS DRAWING IS FOR USE IN CONNECTION WITH THE PROJECT AS SHOWN AND NOT FOR ANY OTHER PURPOSE.


FLORIDA AAC
NO. 001285


HAROLD J. SMITH
REGISTERED ARCHITECT 8742

JONATHAN C. MOORE
REGISTERED ARCHITECT 13541

PETER G. PAPADOPOULOS
REGISTERED ARCHITECT 92952

DANIEL KAHAN
REGISTERED ARCHITECT 94757


| | |
|---|---|
| PRE-APP | 2022-04-25 |
| FIRST SUBMITTAL | 2022-05-09 |

ARC: 22-144 / ZON: 22-103

NO: -
DWG. BY: -
SHEET:

DT-5

LOGGIA MECHANICAL

SCALE: 3/4"=1'-0"

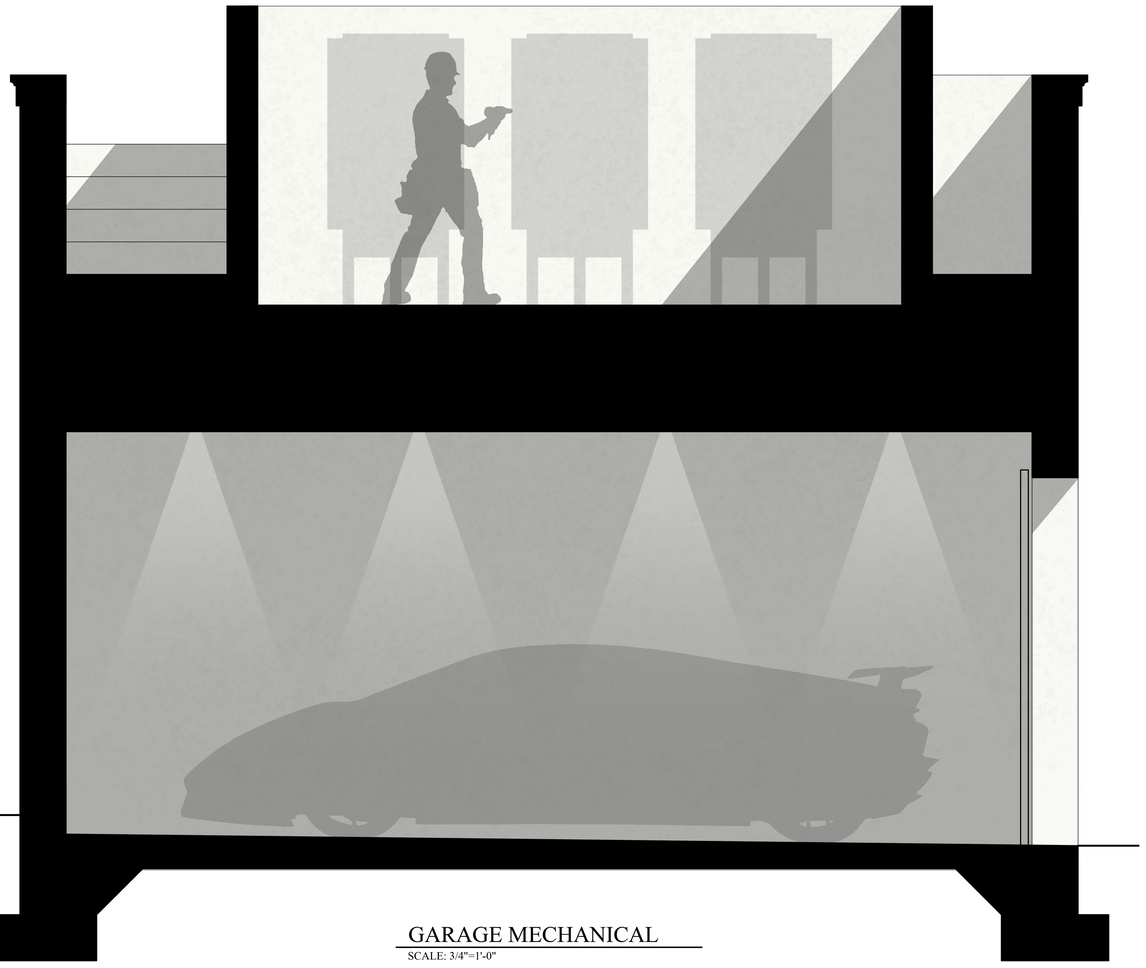

GARAGE MECHANICAL

SCALE: 3/4"=1'-0"

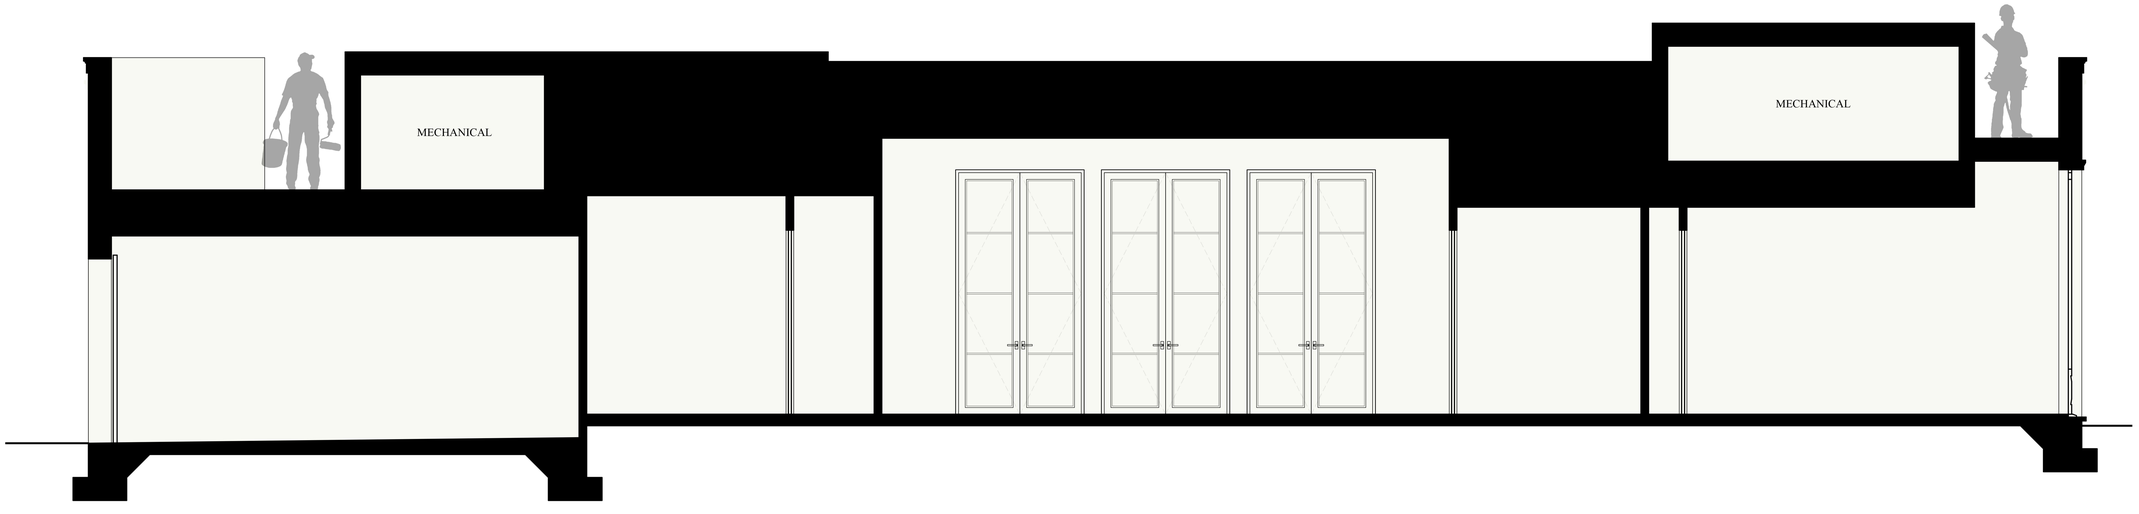


MECHANICAL / BUILDING SECTION

SCALE: 3/8"=1'-0"

S·M

NEW RESIDENCE FOR
164 SEMINOLE AVE
PALM BEACH, FLORIDA, 33480

SMITH AND MOORE ARCHITECTS, INC.
• 1500 SOUTH OLIVE AVENUE WEST PALM BEACH, FLORIDA 33401 • TEL (561) 835-1888 FAX (561) 832-7015 •

This drawing is an instrument of service and is property of Smith and Moore Architects, Inc. It is protected by the copyright laws of the United States and may not be used in whole or in part without the written permission of Smith and Moore Architects, Inc. Visual contact with these plans shall constitute prima facie evidence of acceptance of these restrictions.

FLORIDA AAC

NO. 001285

HAROLD J. SMITH
REGISTERED ARCHITECT 8742

JONATHAN C. MOORE
REGISTERED ARCHITECT 13541

PETER G. PAPADOPOULOS
REGISTERED ARCHITECT 92952

DANIEL KAHAN
REGISTERED ARCHITECT 94757

| | |
|---|---|
| PRE-APP | 2022-04-25 |
| FIRST SUBMITTAL | 2022-05-09 |

ARC: 22-144 / ZON: 22-103

NO: -
DWG. BY: -
SHEET:

DT-6