




1 COLOR EXISTING ELEVATION - SOUTH WITH LANDSCAPE

SCALE: 3/16" = 1'-0"




2 COLOR PROPOSED ELEVATION - SOUTH WITH LANDSCAPE


SCALE: 3/16" = 1'-0"

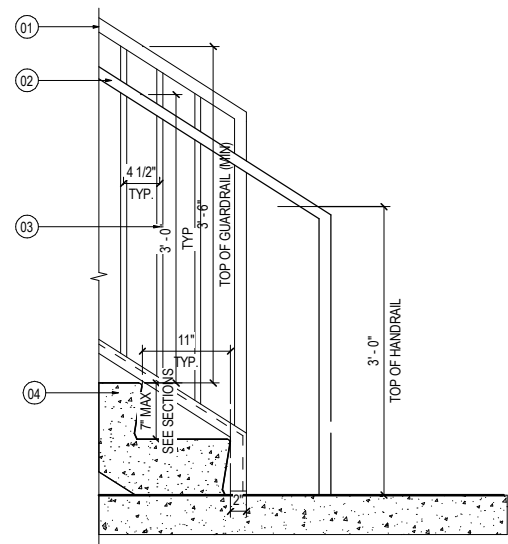


1 STAIR SECTION - BOT. LANDING @ INT. RAIL1
SCALE: 1" = 1'-0"

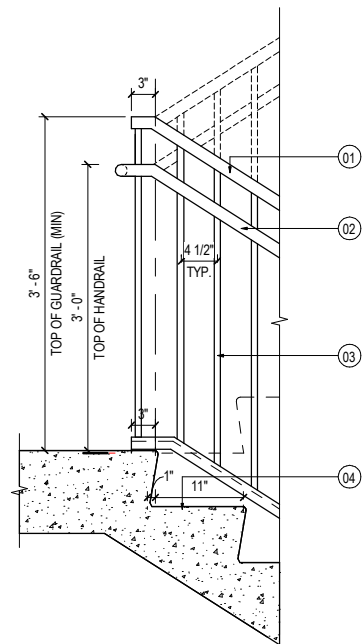


2 STAIR SECTION - LANDING @ INT. RAIL1
SCALE: 1" = 1'-0"

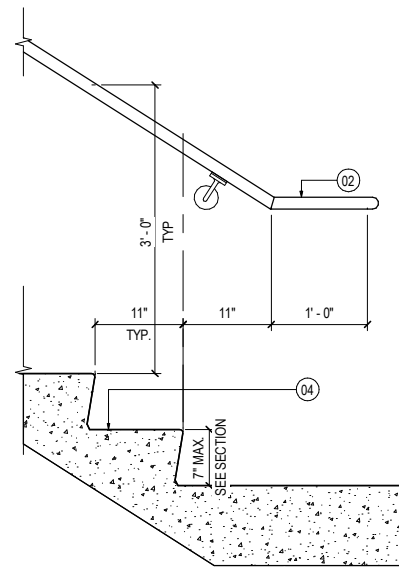



3 STAIR SECTION - LANDING @ SIDE RAIL1
SCALE: 1" = 1'-0"

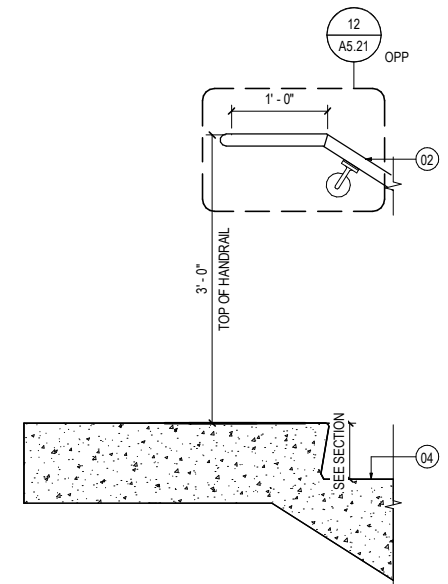

4 STAIR SECTION - TOP LANDING @ SIDE RAIL1
SCALE: 1" = 1'-0"

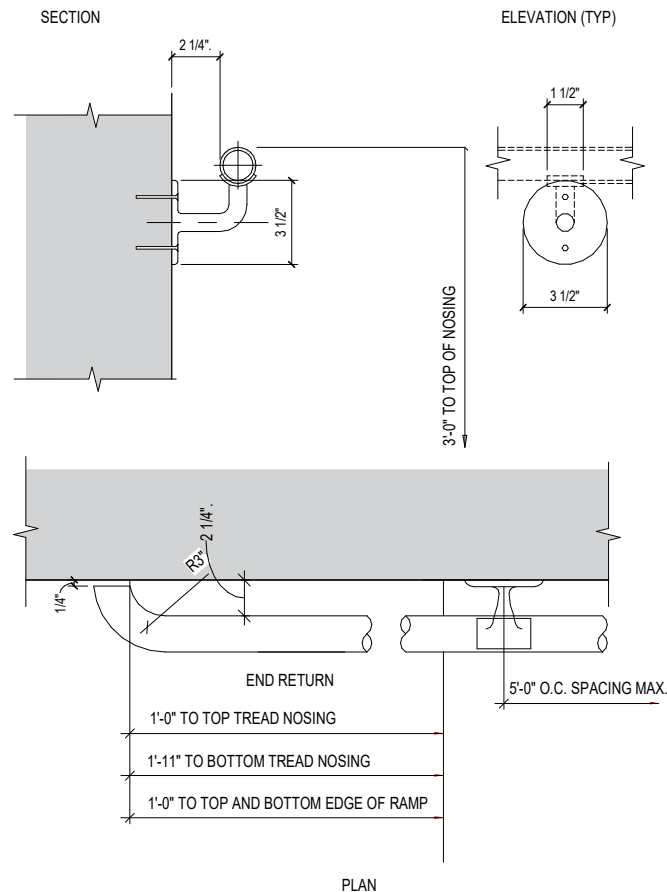


5 HANDRAIL DETAILS
SCALE: 3\"/>

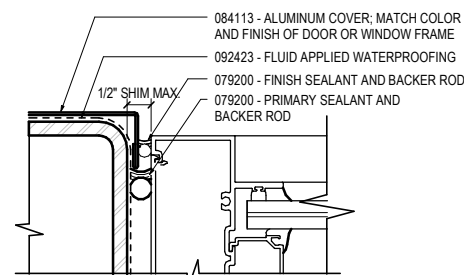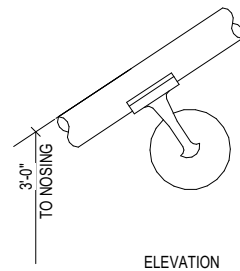


NOTE: ALL ALUMINUM COVERS SHALL HAVE CAULK STOPS AT TOP AND BOTTOM TO ALLOW FOR WATERTIGHT SEAL OF FULL PERIMETER OF COVER.


ALUMINUM COVER OVER STEEL SUPPORT

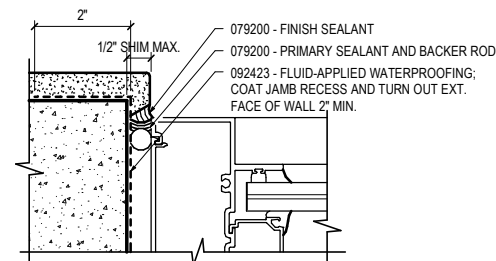


CEMENT PLASTER OVER CONCRETE

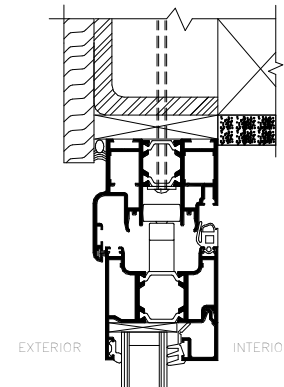


7 FOLDING DOOR - HEAD
SCALE: 6\"/>

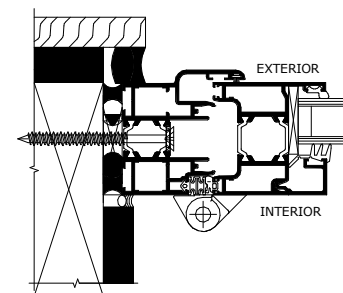


8 FOLDING DOOR - JAMB
SCALE: 6\"/>

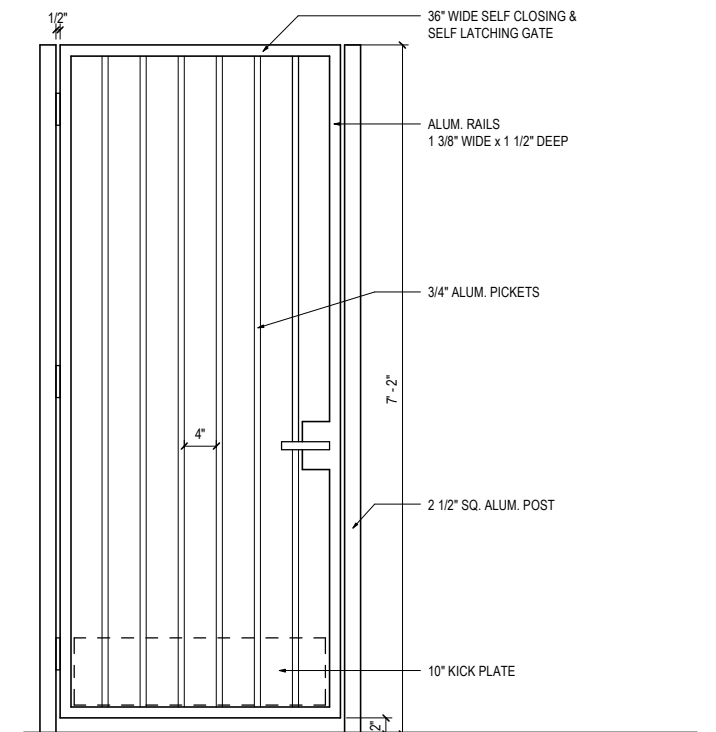

9 NEW ALUMINUM PICKET GATE
SCALE: 1\"/>

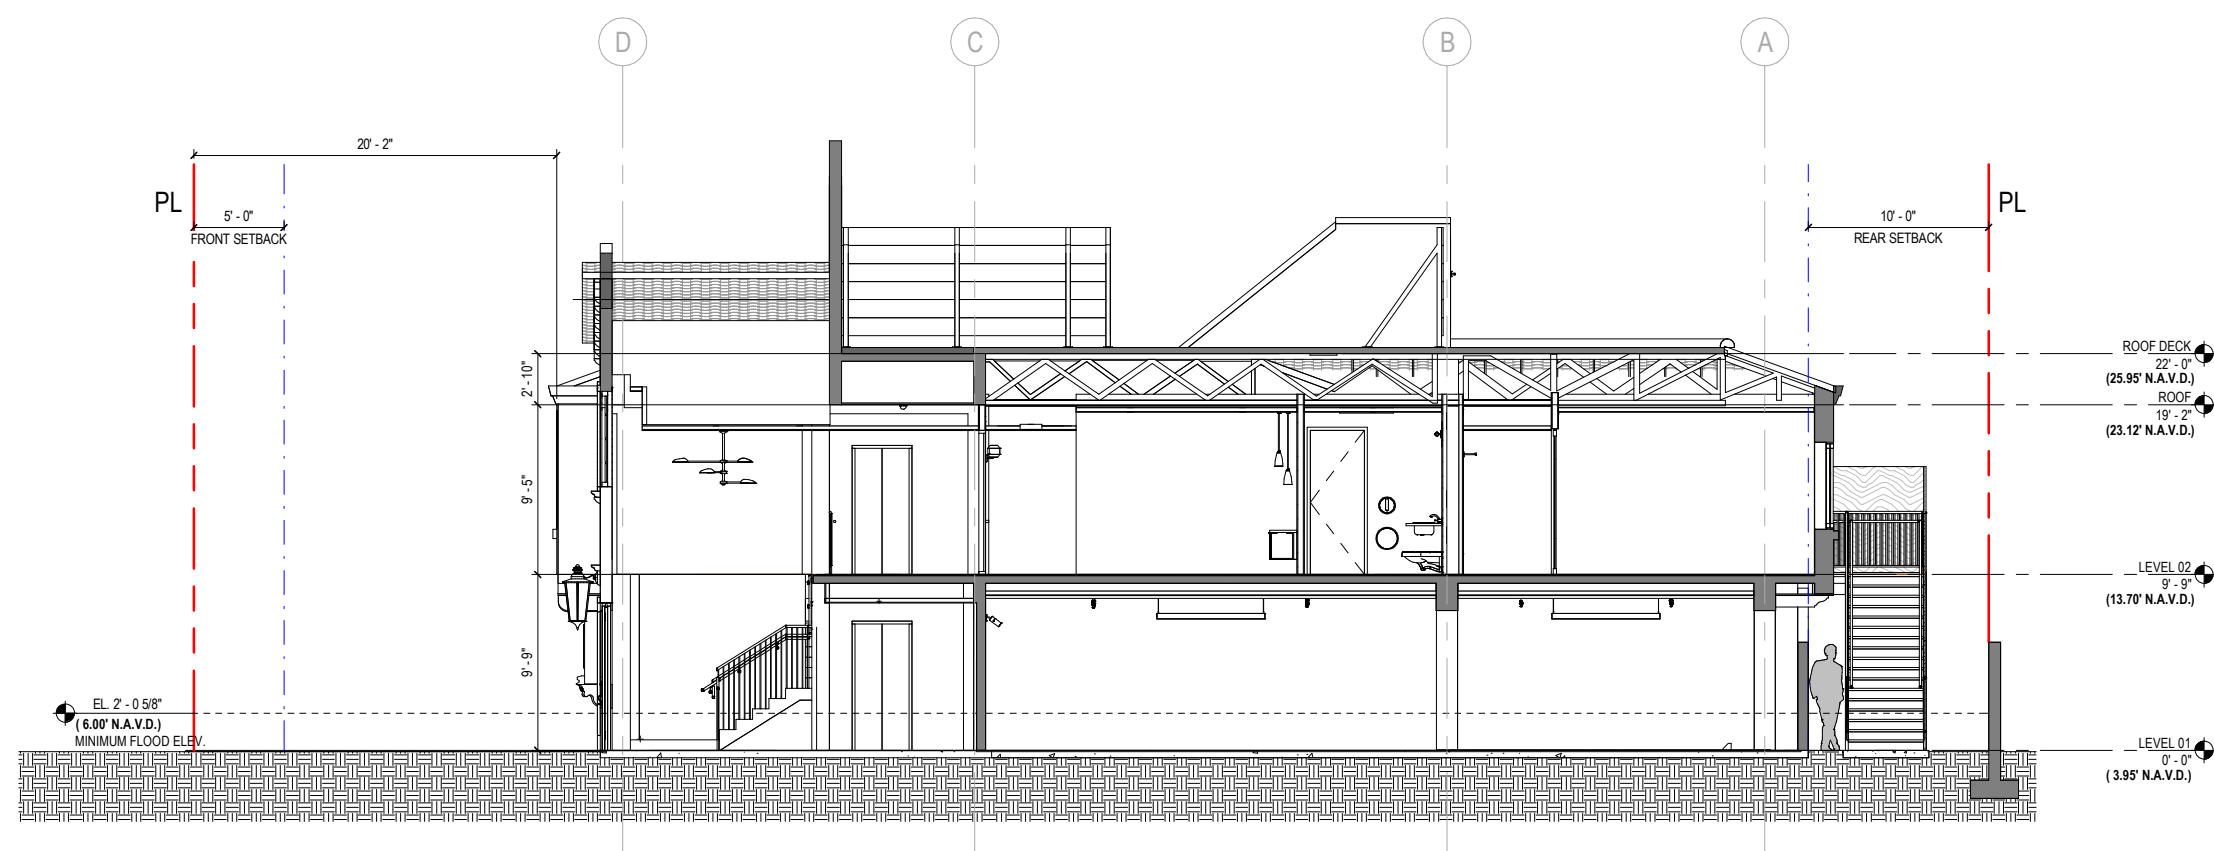

1 SECTION E-W
SCALE: 3/16" = 1'-0"

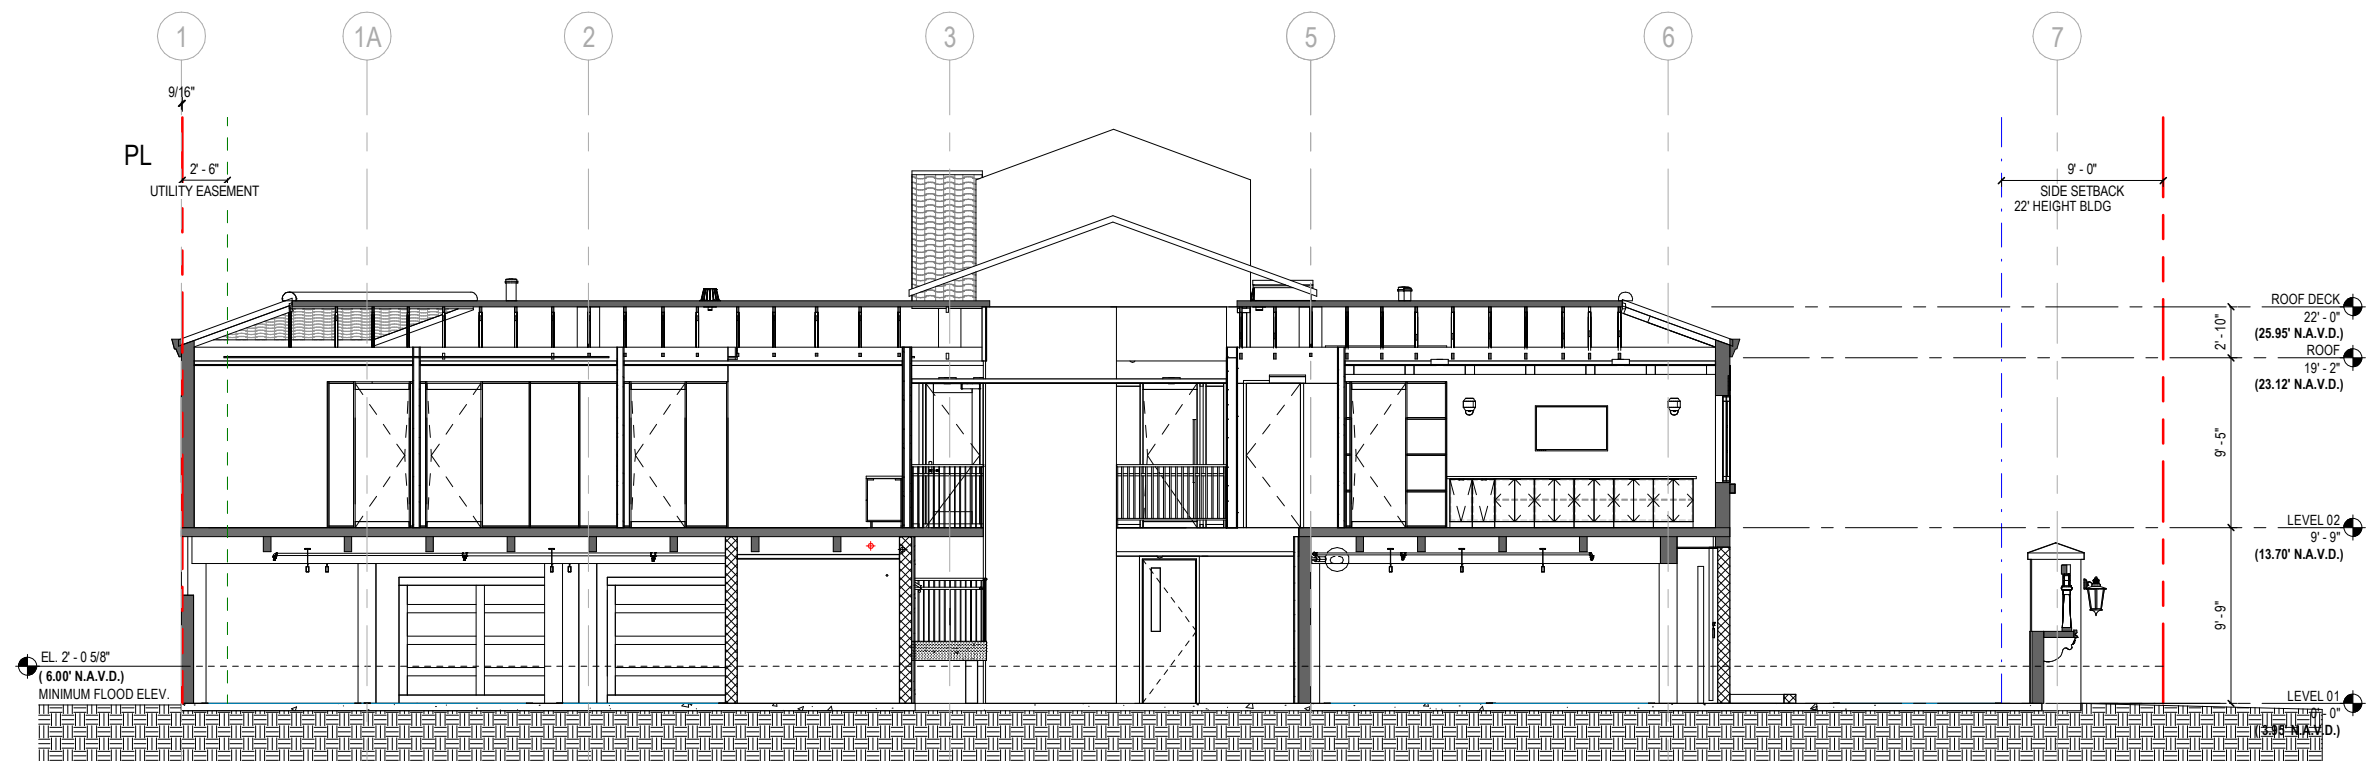

2 SECTION N-S
SCALE: 3/16" = 1'-0"



WEST FACADE RENDERING



SOUTH FACADE RENDERING



EXISTING WEST FACADE



EXISTING SOUTH FACADE

PROPOSED MATERIALS

- NEW EXTERIOR PAINT
SHERWIN WILLIAMS COLORS: PURE WHITE SW7005
- NEW PAVERS
ARTISTIC PAVER STEPLOCK SHELLOCK SILVER SAM
- NEW WOOD GATE
DARK STAINED TEAK
- NEW TERRACOTTA TILE ROOF
TO MATCH EXISTING
- NEW ACCENT METAL ON WINDOWS AND CURTAIN WALL
BLACK



WEST FACADE RENDERING



EXISTING WEST FACADE



EXISTING SOUTH FACADE



SOUTH FACADE RENDERING

PROPOSED MATERIALS

- NEW EXTERIOR PAINT
SHERWIN WILLIAMS COLORS: PURE WHITE SW7005
- NEW PAVERS
ARTISTIC PAVER STEPLOCK SHELLOCK SILVER SAM
- NEW WOOD GATE
DARK STAINED TEAK
- NEW TERRACOTTA TILE ROOF
TO MATCH EXISTING
- NEW ACCENT METAL ON WINDOWS AND CURTAIN WALL
BLACK