



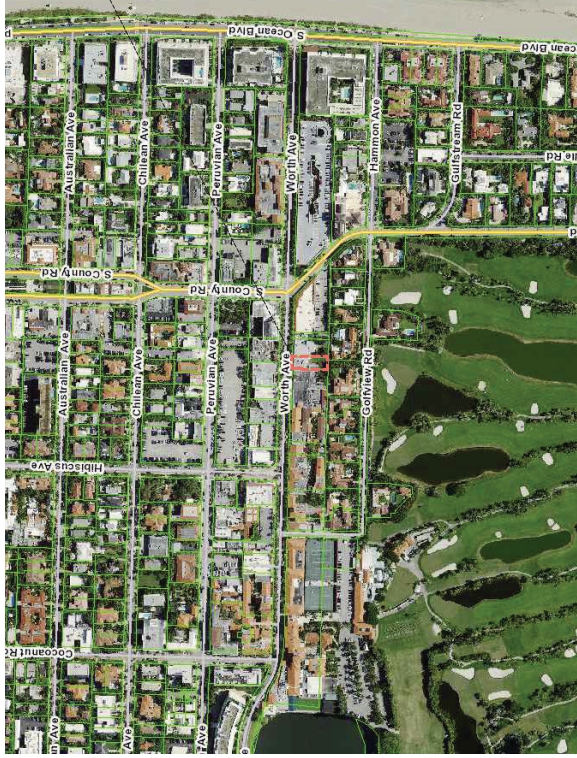



1 VICINITY MAP

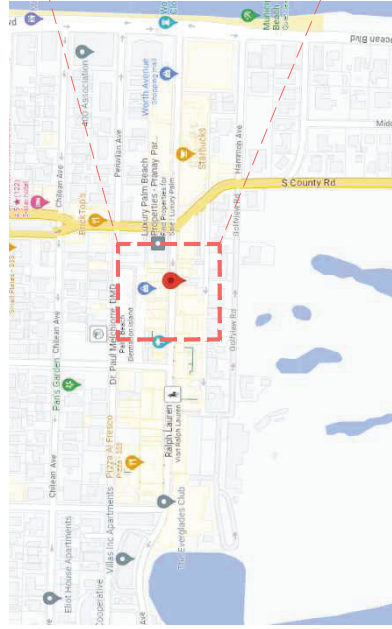

3 AREA LOCATION PLAN

2 RADIUS MAP

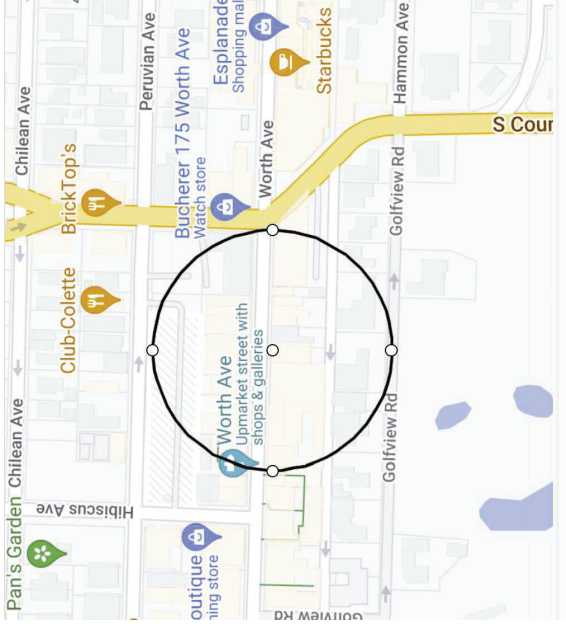


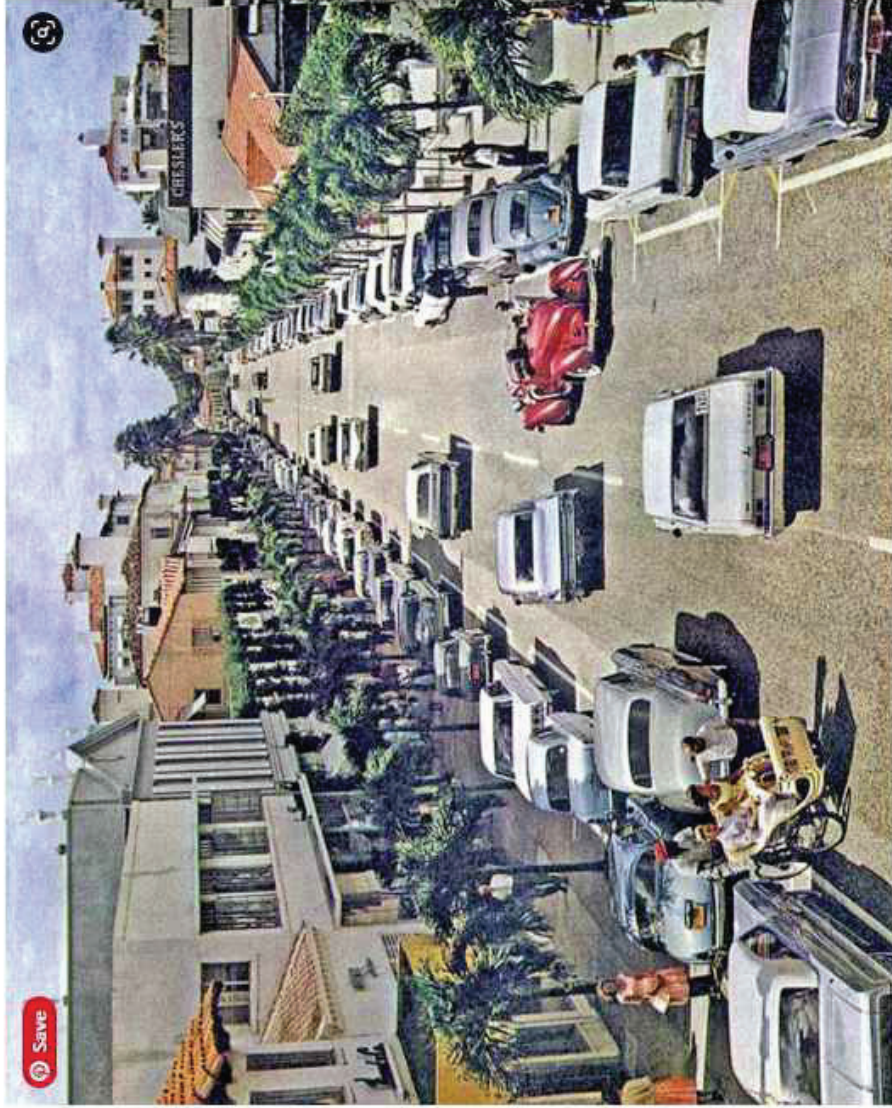


Worth Avenue. The Mink Mile. Channing Hare's building, 222 Worth Avenue, is the 4th building on the left with the finials along the roofline. Hare's apartment was above Martha's salon, his tenant. *[Historical Society of Palm Beach County]*



ATMOSPHERE
DESIGN & ARCHITECTURE, PLLC
465 Columbus Ave., Valhalla NY 10595
(T) 914-747-2344
www.atmosphere-dg.com

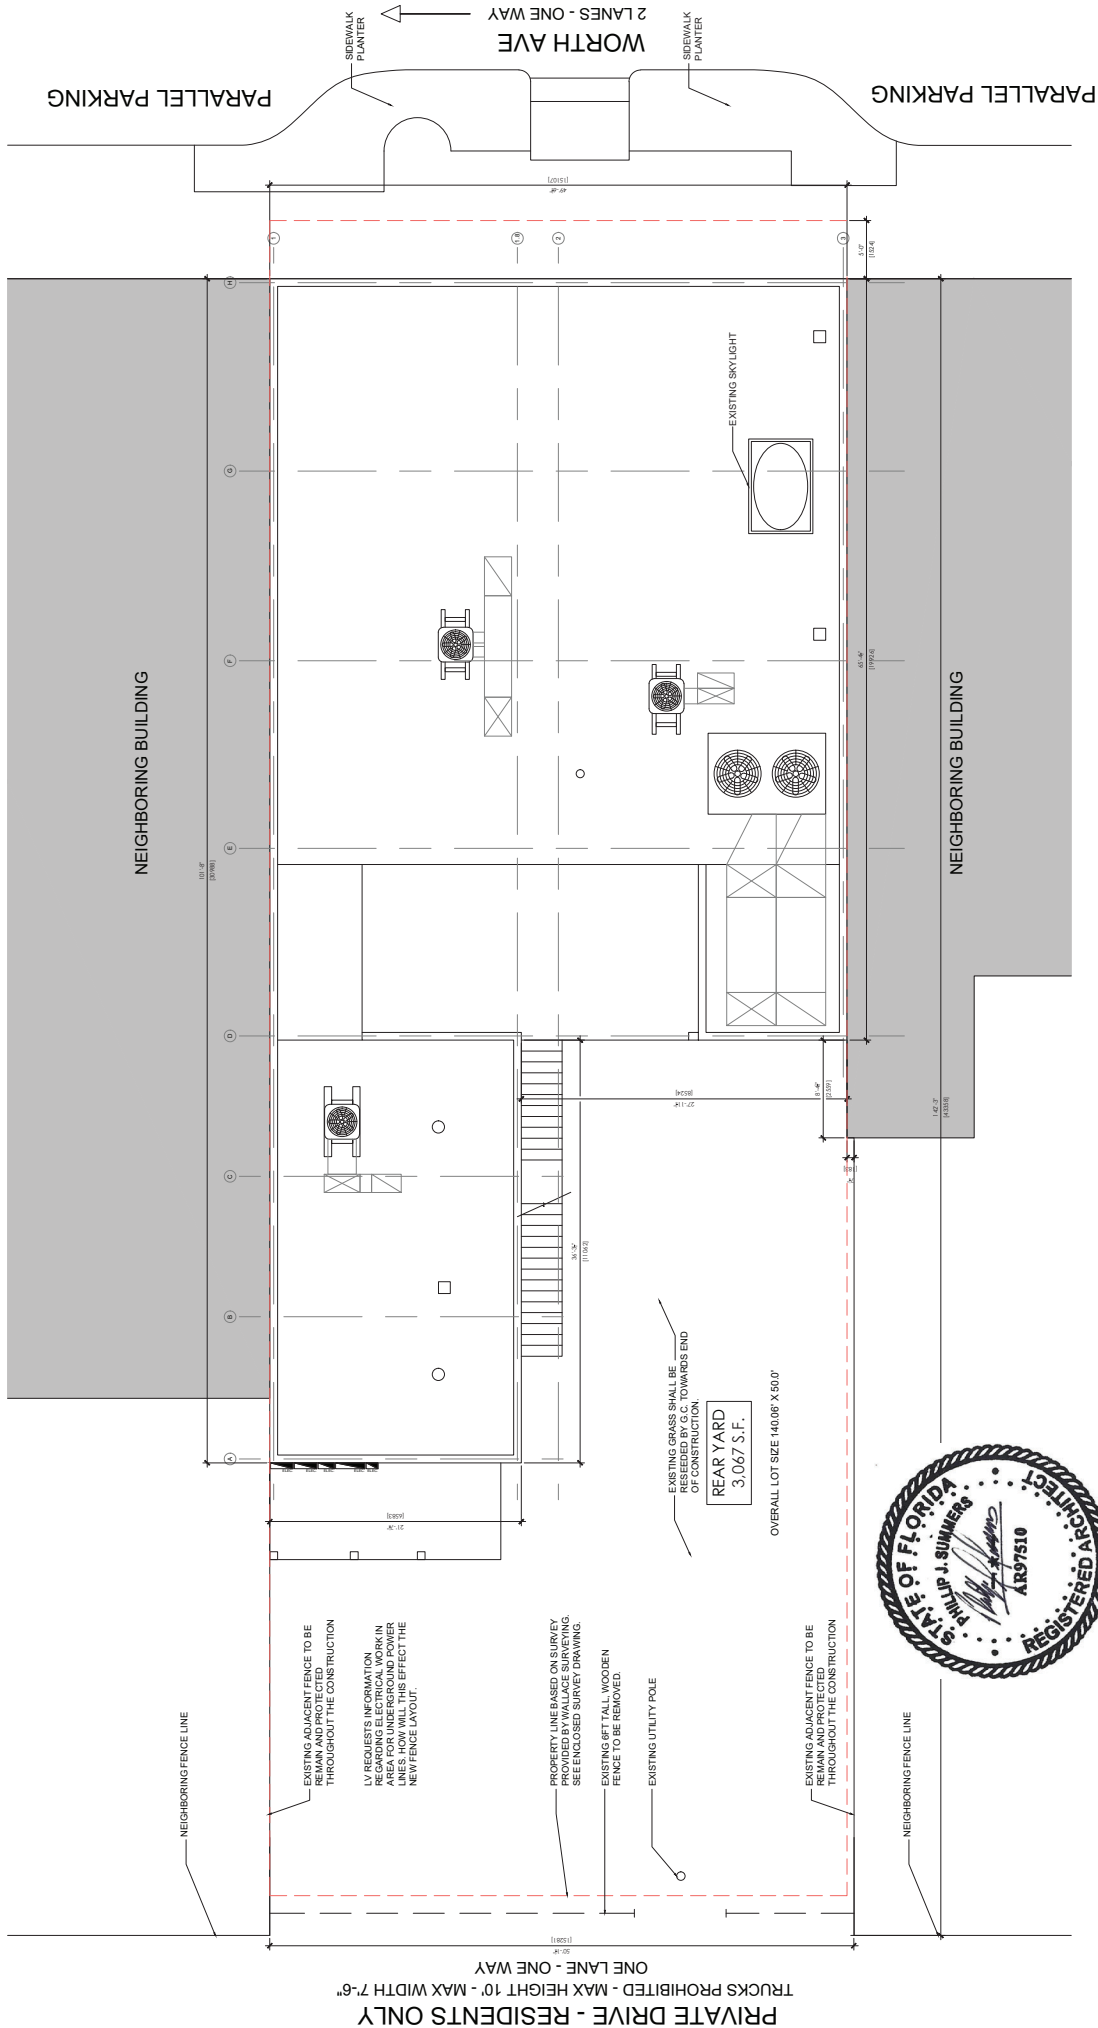


T SITE PLAN 3/32" = 1'-0"

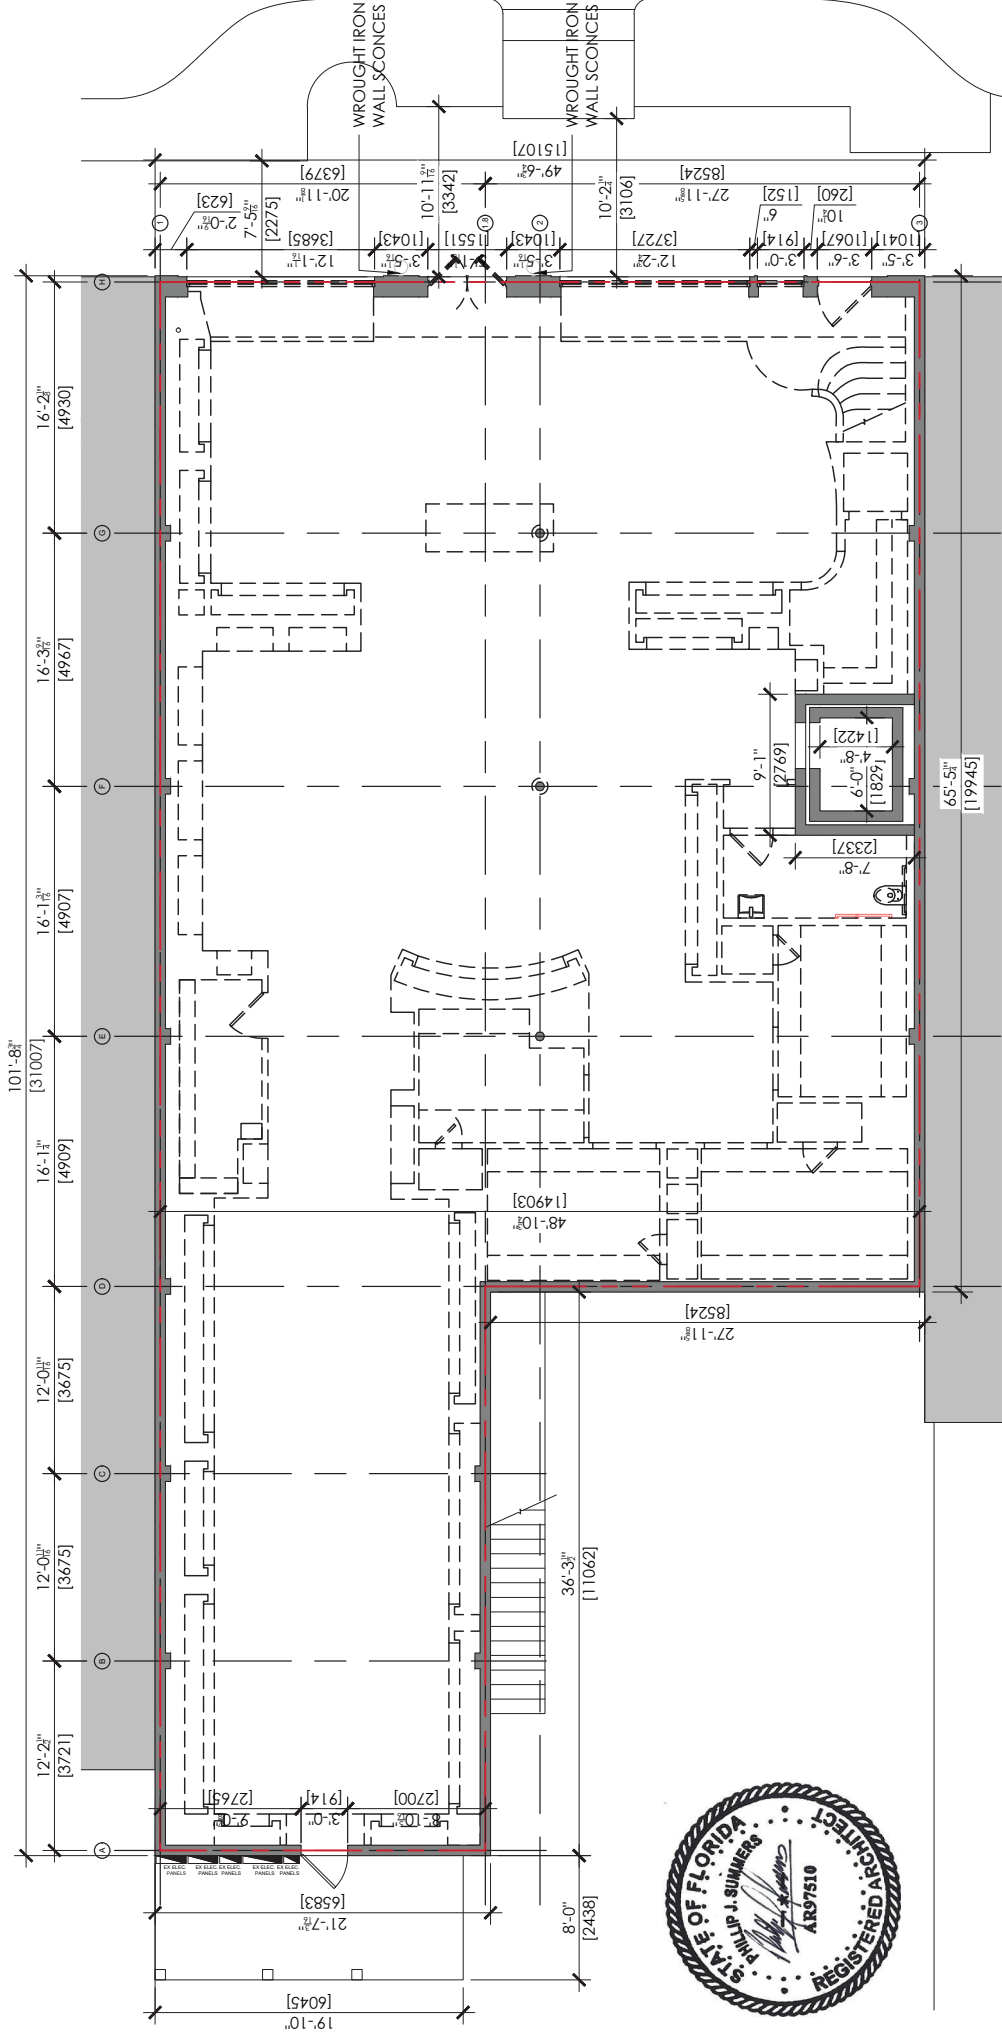

1 EXISTING FIRST FLOOR LAYOUT

SCALE: 1/8" = 1'-0"

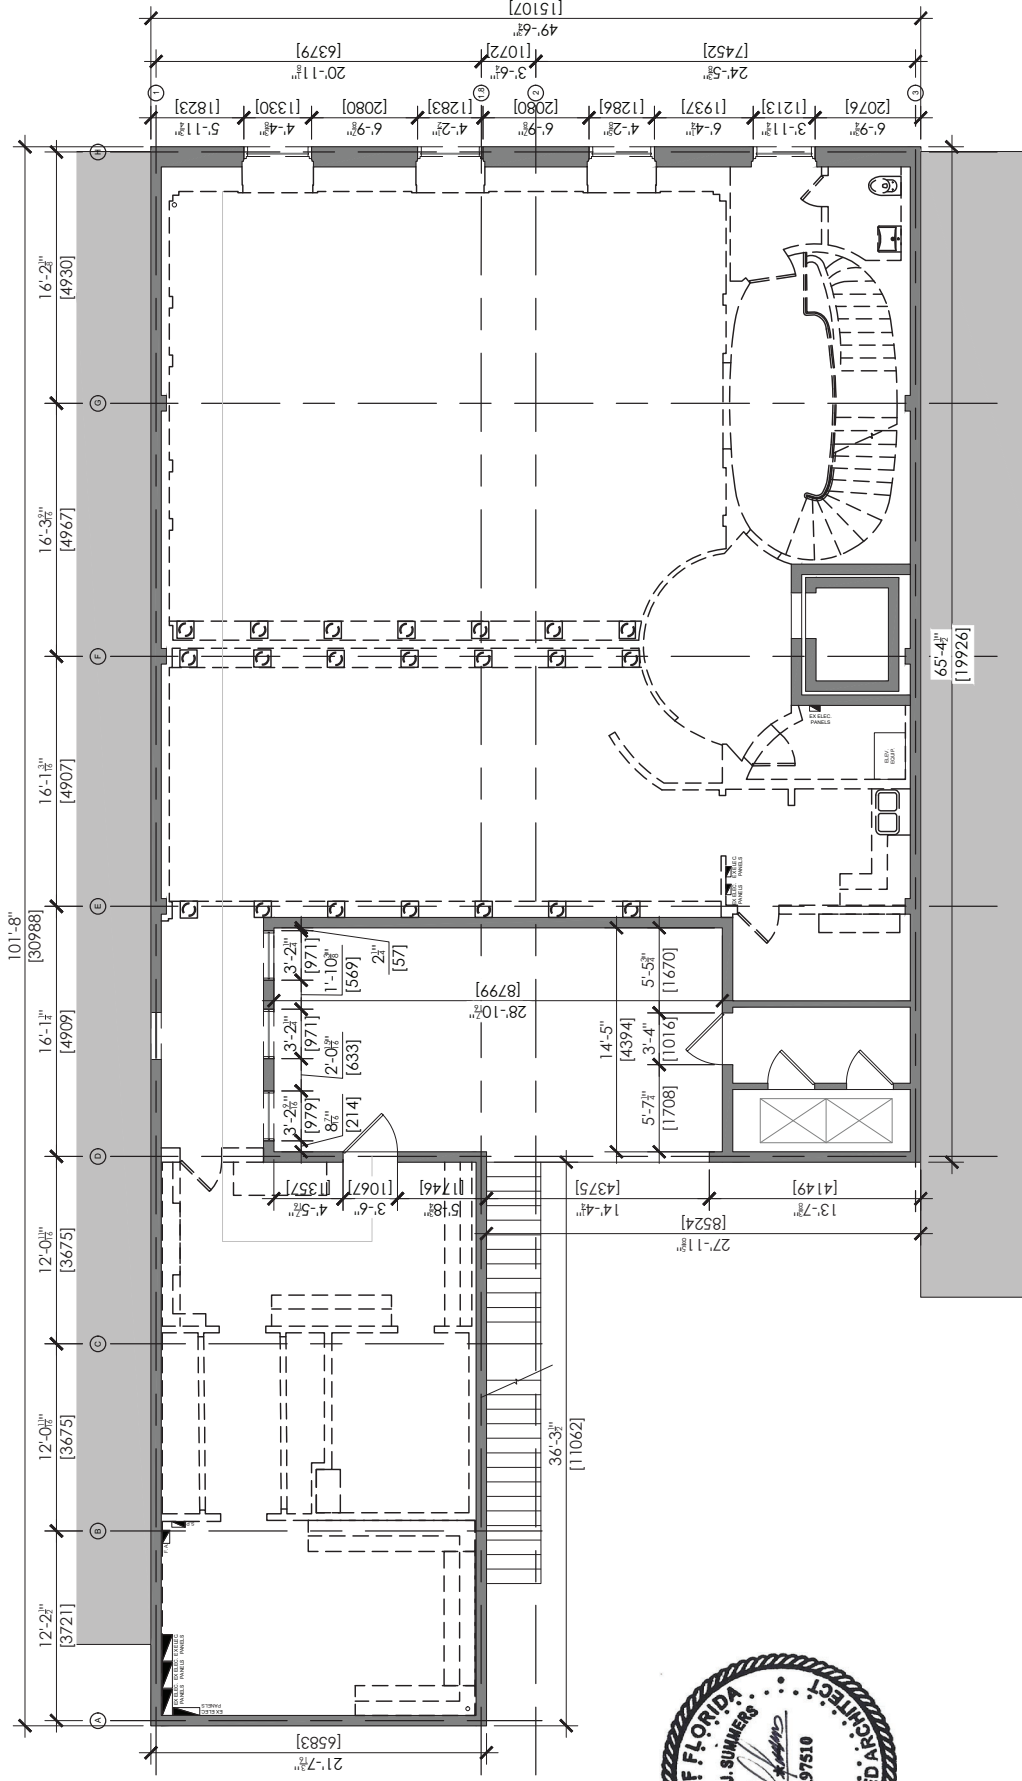

EXISTING SECOND FLOOR LAYOUT


SCALE: 1/8" = 1'-0"

ATMOSPHERE
DESIGN & ARCHITECTURE, PLLC
465 Columbus Ave., Valhalla NY 10595
(T) 914-747-2344
www.atmosphere-dg.com

LOUIS VUITTON
2223 WORTH AVE.
PALM BEACH, FL 33480

EXISTING SECOND FLOOR
LAYOUT

A-101

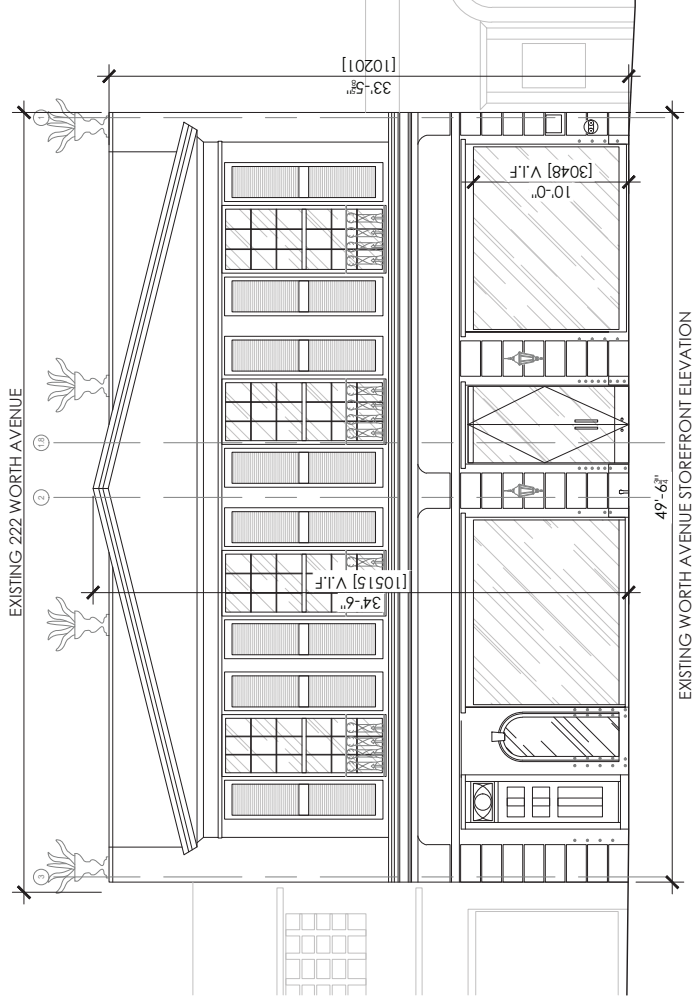

SCALE: 1/8" = 1'-0"

1 EXISTING FACADE

LOUIS VUITTON
222 WORTH AVE.
PALM BEACH, FL 33480

ATMOSPHERE
DESIGN & ARCHITECTURE, PLLC
465 Columbus Ave., Valhalla NY 10595
(T) 914-747-2344
www.atmosphere-dg.com


A-110

EXISTING FACADE







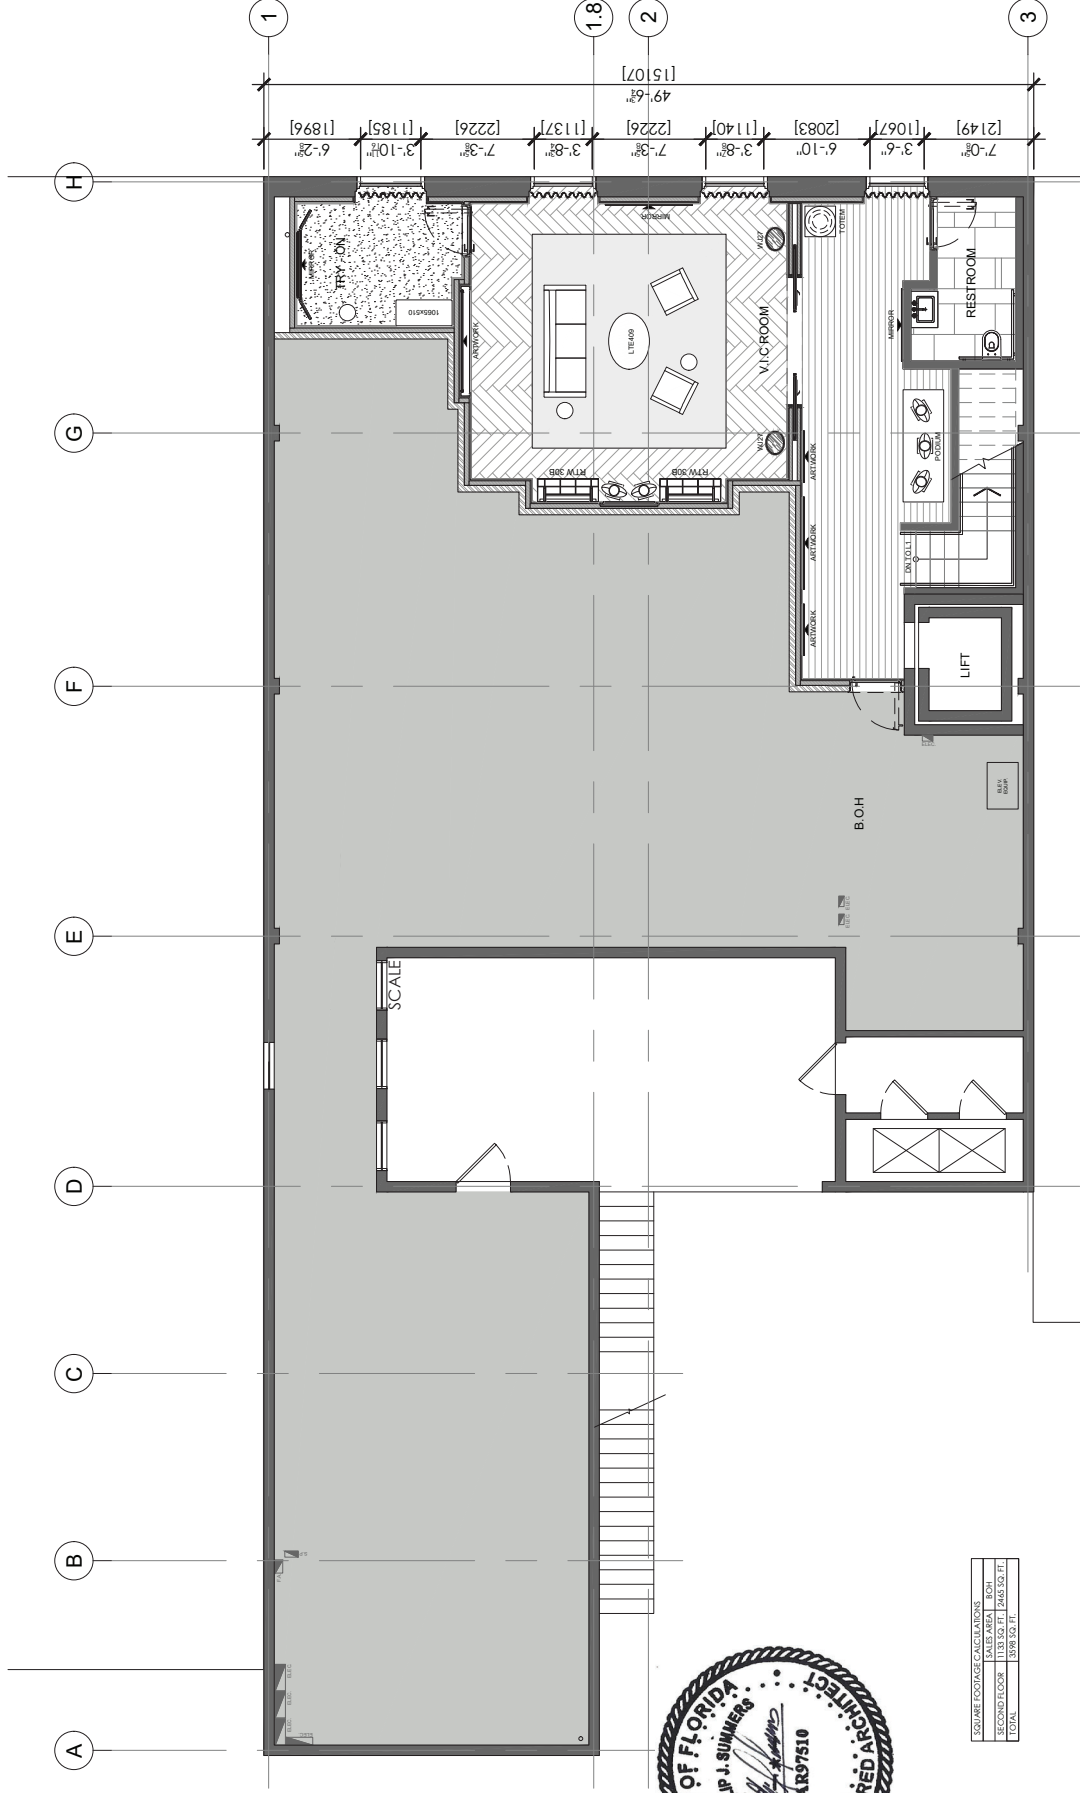


PROPOSED SECOND FLOOR PLAN LAYOUT

SCALE: 1/8" = 1'-0"

SQUARE FOOTAGE CALCULATIONS	
SALES AREA	BOH
SECOND FLOOR	1,245.53 SQ. FT.
TOTAL	3,038.53 SQ. FT.



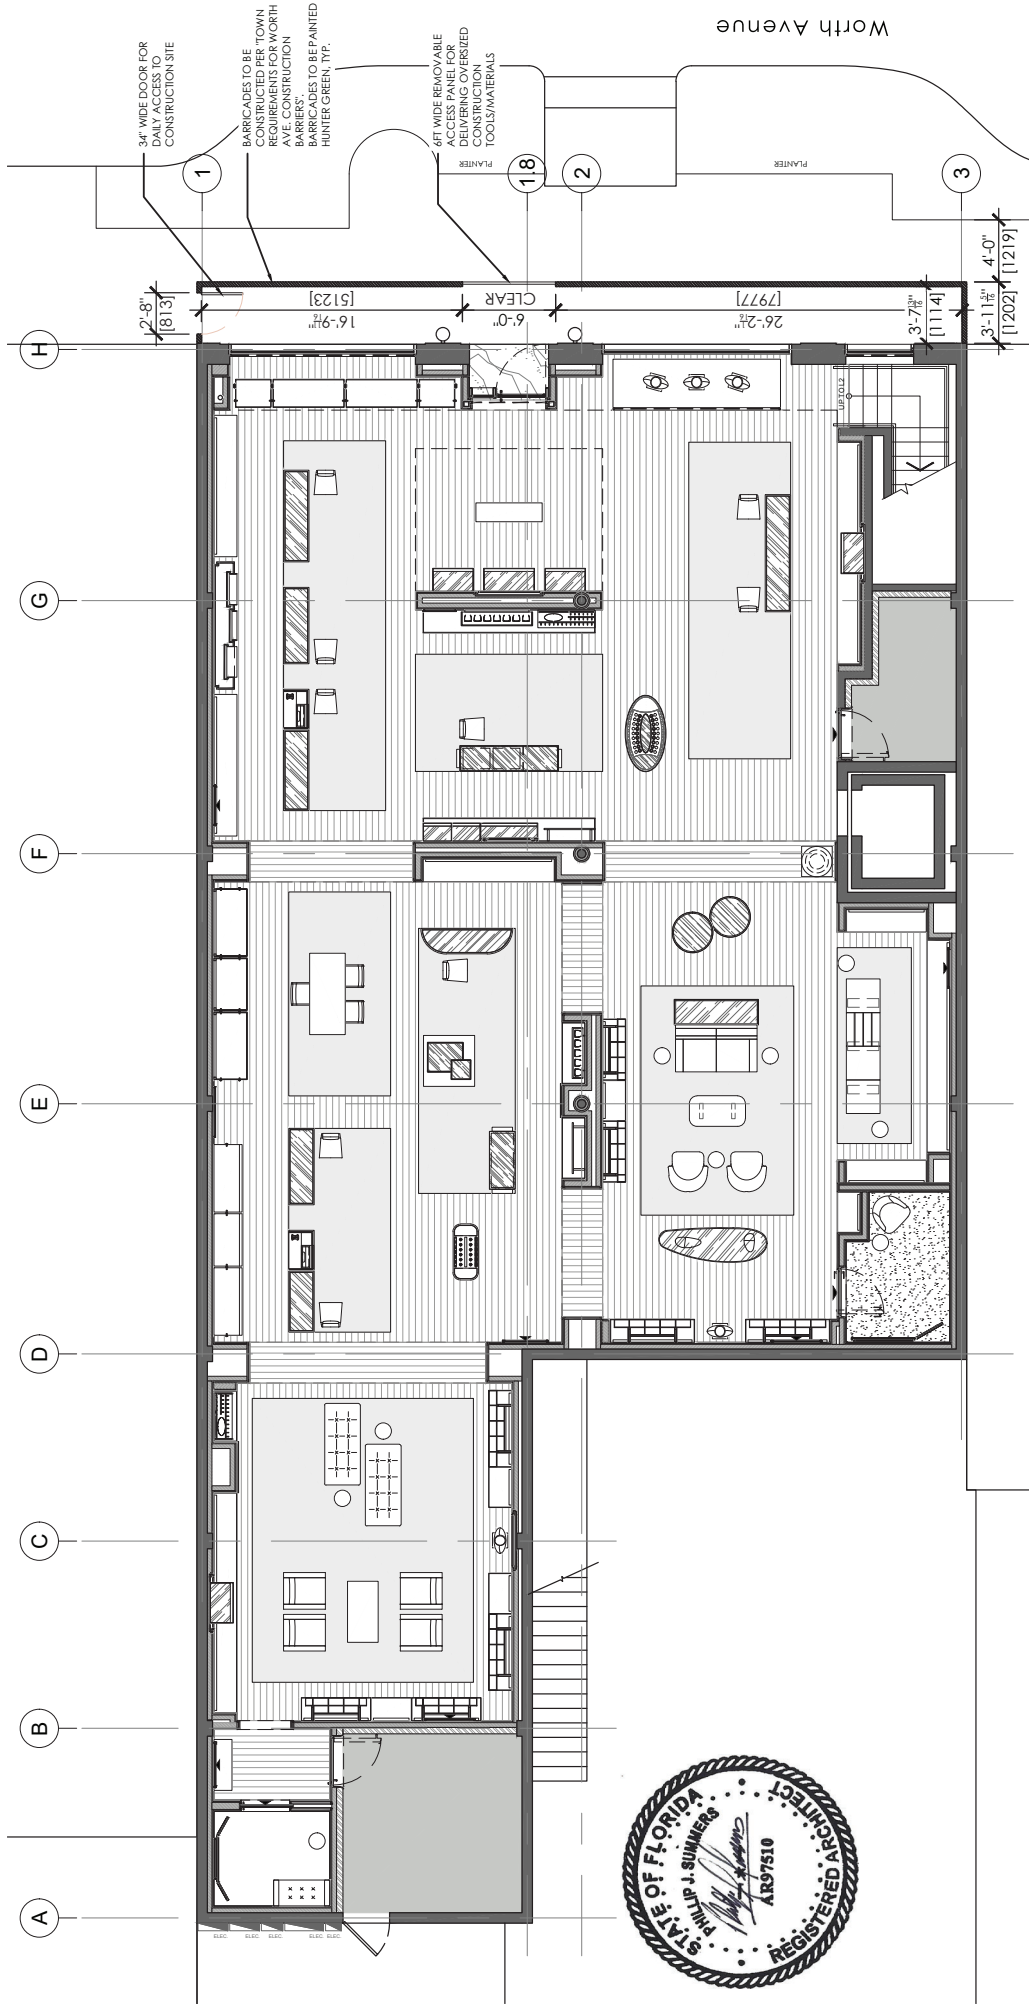

1 PROPOSED FIRST FLOOR PLAN LAYOUT


ATMOSPHERE
DESIGN & ARCHITECTURE, PLLC
465 Columbus Ave., Valhalla NY 10595
(T) 914-747-2344
www.atmosphere-dg.com

LOUIS VUITTON
2223 WORTH AVE.
PALM BEACH, FL 33480


PROPOSED
CONSTRUCTION FENCE

A-132

SCALE: 1/8" = 1'-0"

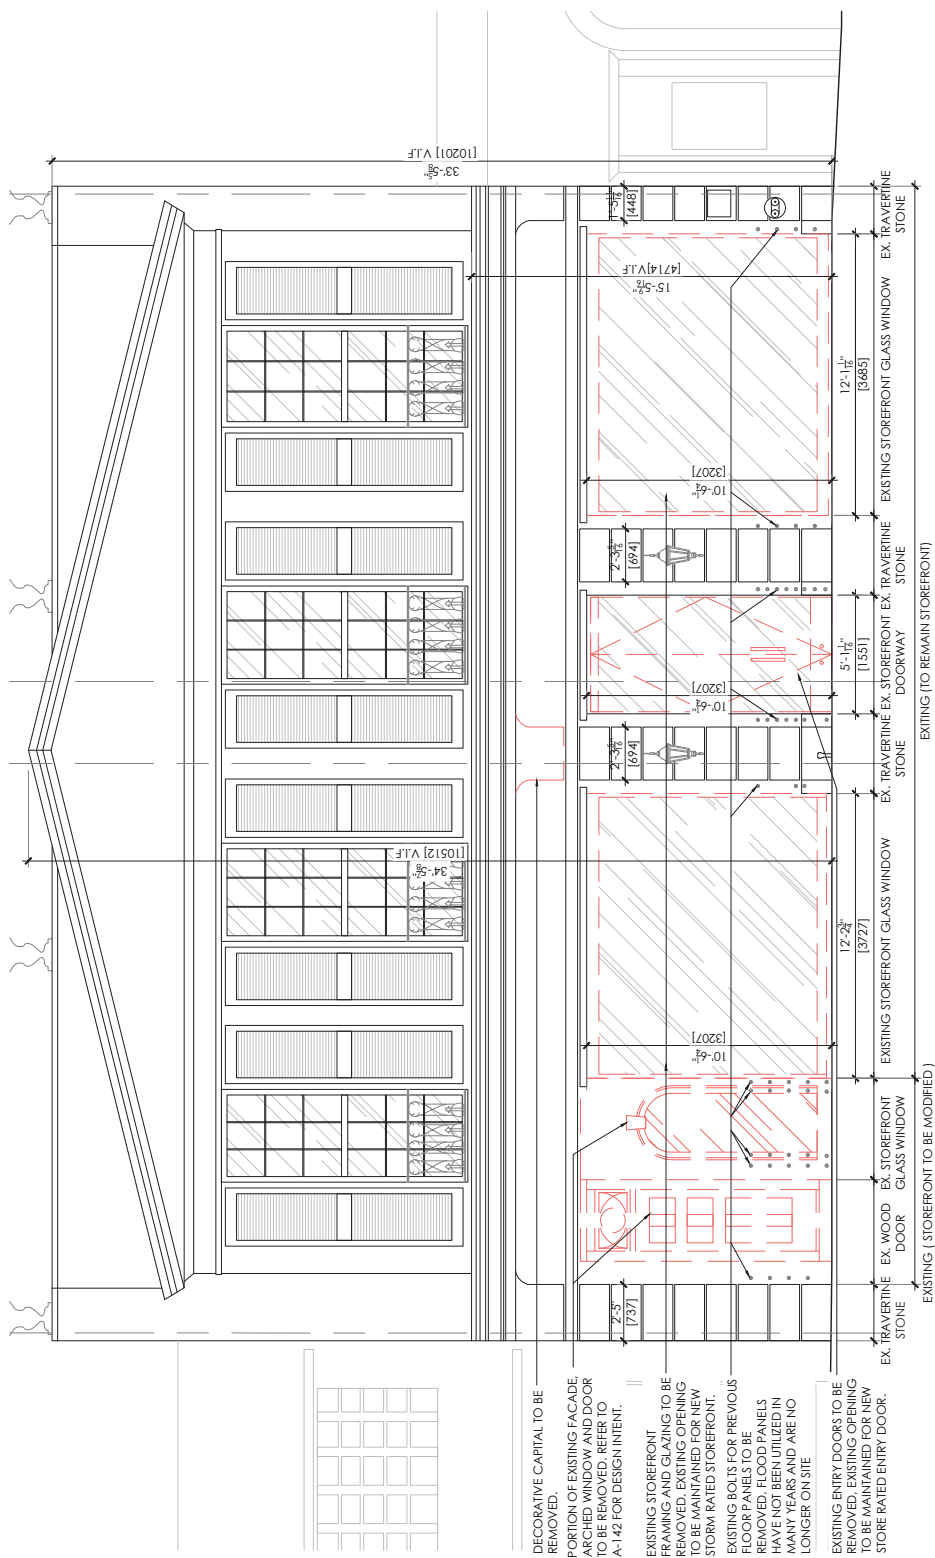

SCALE: 1/4" = 1'-0"

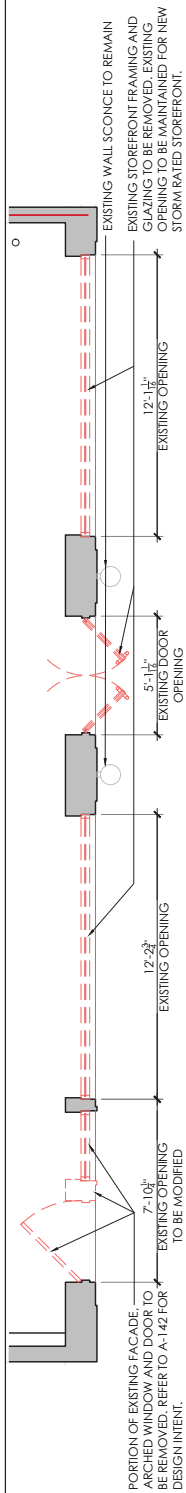

SCALE: 1/4" = 1'-0"




01 EXISTING FACADE PHOTO



ATMOSPHERE
DESIGN & ARCHITECTURE, PLLC
465 Columbus Ave., Valhalla NY 10595
(7) 914-747-2344
www.atmosphere-dg.com

LOUIS VUITTON
222 WORTH AVE.
PALM BEACH, FL 33480

SCALE: 1/4" = 1'-0"

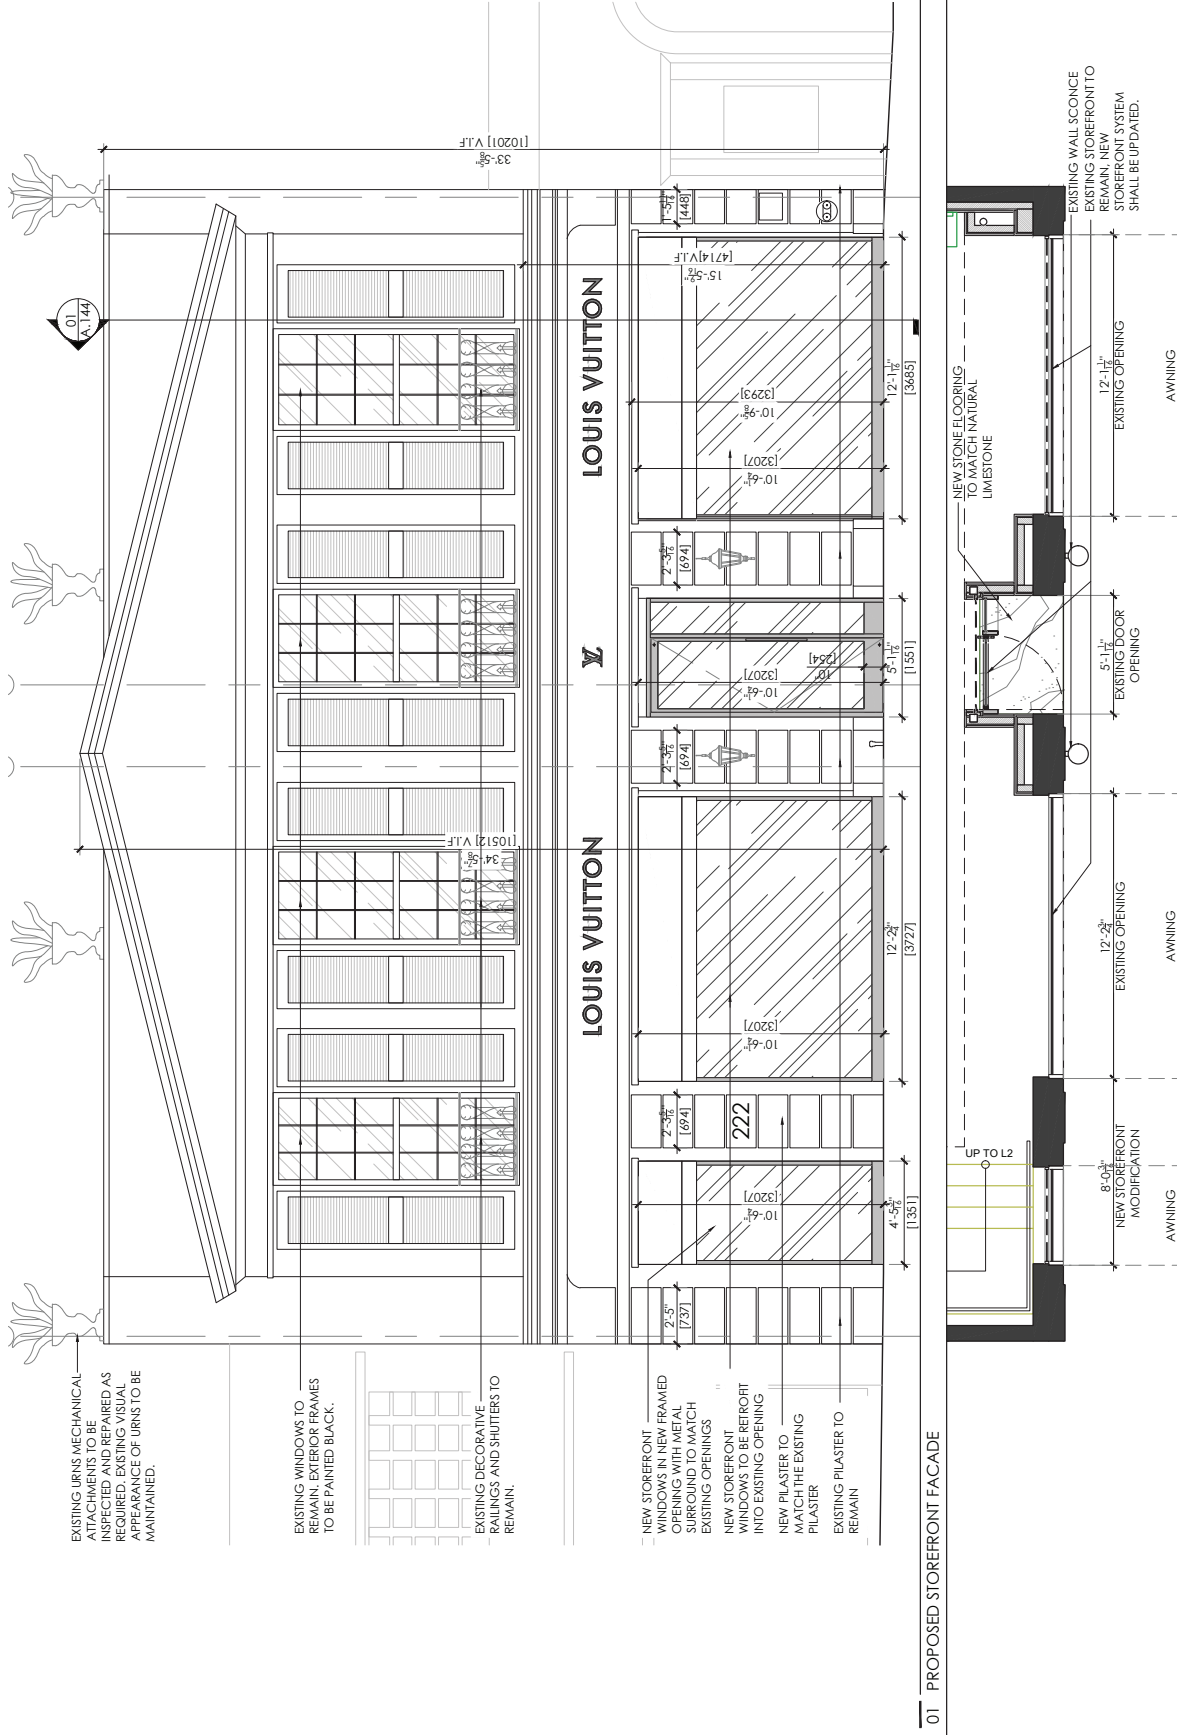



01 PROPOSED FACADE RENDERING


NIS

ATMOSPHERE
DESIGN & ARCHITECTURE, PLLC
465 Columbus Ave., Valhalla NY 10595
(T) 914-747-2344
www.atmosphere-dg.com

LOUIS VUITTON
222 WORTH AVE.
PALM BEACH, FL 33480

PROPOSED FACADE
RENDERING

A-143

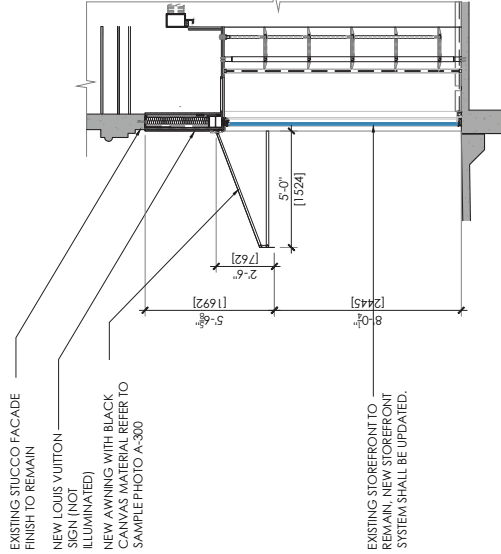

01 PROPOSED STOREFRONT SECTION

SCALE: 3/16" = 1'-0"



SIGNAGE SQUARE FOOTAGE CALCULATIONS	
	SQUARE FOOTAGE
LOUIS VUITTON	6.8 SQ. FT.
LOUIS VUITTON	6.8 SQ. FT.
LV	0.7 SQ. FT.
TOTAL	14.3 SQ. FT.

NOTE:
REFER TO A146 FOR
SIGNAGE DETAILS.

SCALE: 1/4" = 1'-0"


ATMOSPHERE
DESIGN & ARCHITECTURE, PLLC

465 Columbus Ave., Valhalla NY 10595
(T) 914-747-2344
www.atmosphere-dg.com

PROPOSED FACADE
SIGANGE


A-145

SIGNAGE SQUARE FOOTAGE CALCULATIONS	
LOUIS VUITTON	4.8 SQ. FT.
LOUIS VUITTON	6.9 SQ. FT.
LV	0.7 SQ. FT.
TOTAL	14.3 SQ. FT.

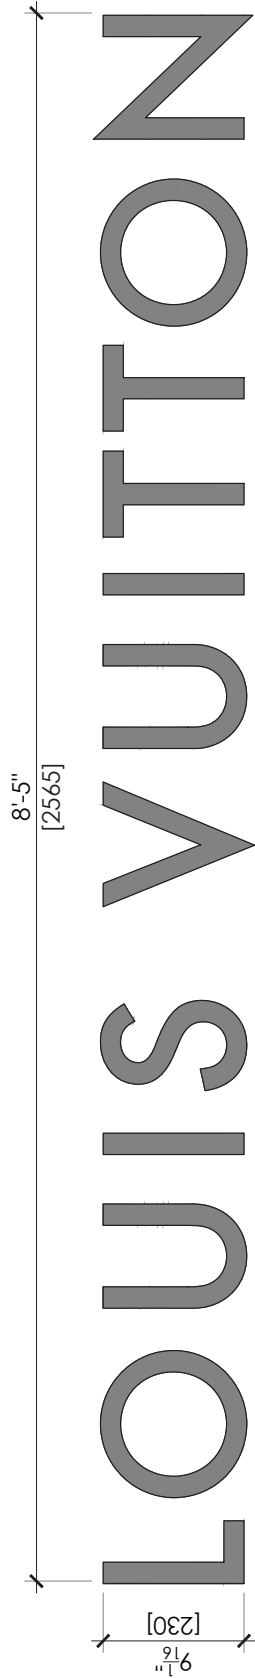

SCALE: 1 1/2" = 1'-0"


EACH "LOUIS VUITTON" NEW BLACK METAL PIN MOUNTED LOGO SIGNAGE
6.8 SQ. FT.

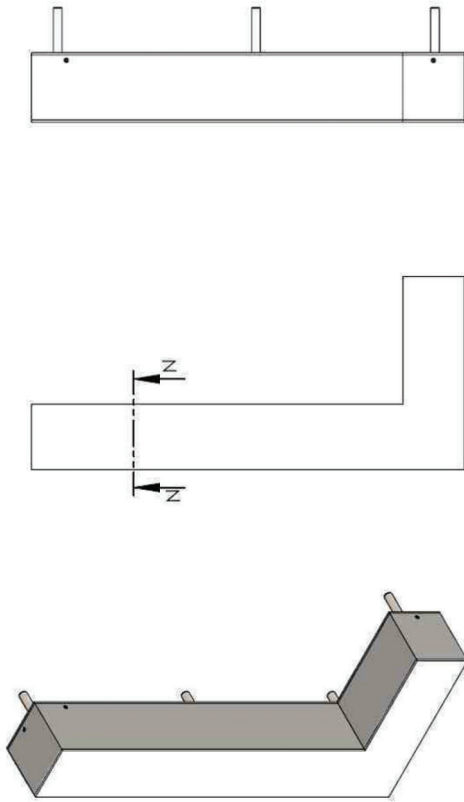

"L" LATERAL

"L" ELEVATION

"L" ISOMETRIC EMAIL

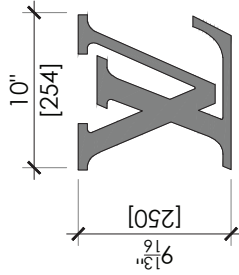


"LV" NEW BLACK METAL PIN MOUNTED LOGO SIGNAGE
0.7 SQ. FT.

01 PROPOSED "LOUIS VUITTON" SIGNAGE DETAIL

NIS


02 PROPOSED "LV" SIGNAGE DETAIL

SCALE: 1 1/2" = 1'-0"

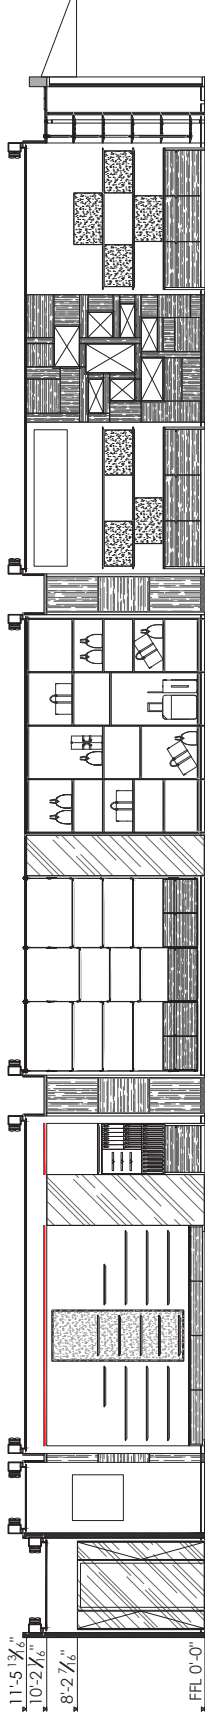


01 INTERIOR ELEVATION

SCALE: 1/8" = 1'-0"

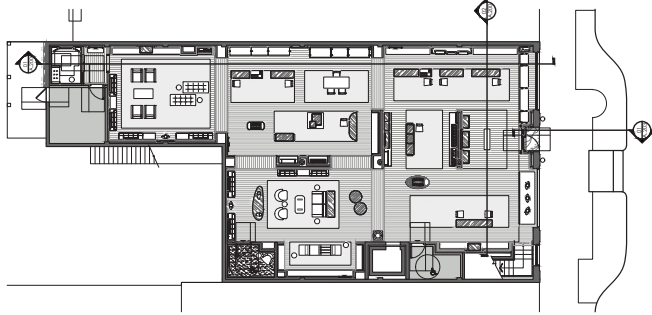

A KEY PLAN


N.T.S.

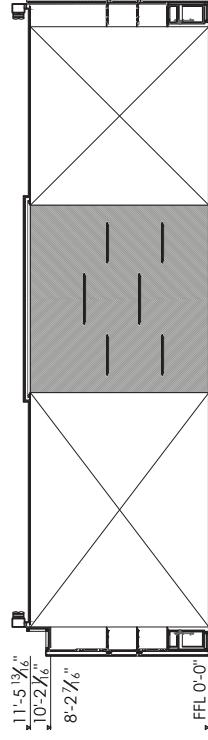

02 INTERIOR ELEVATION


SCALE: 1/8" = 1'-0"



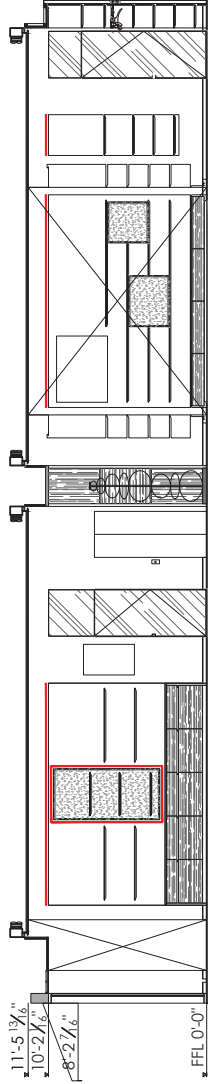


01 INTERIOR ELEVATION

SCALE: 1/8" = 1'-0"

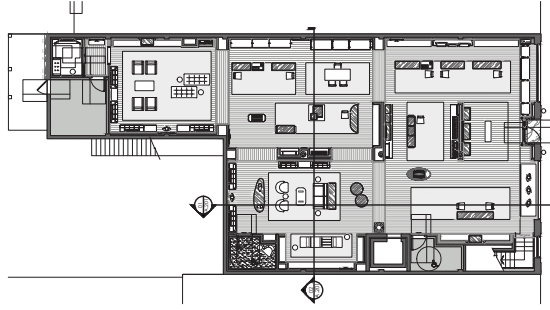

A KEY PLAN

N.T.S.

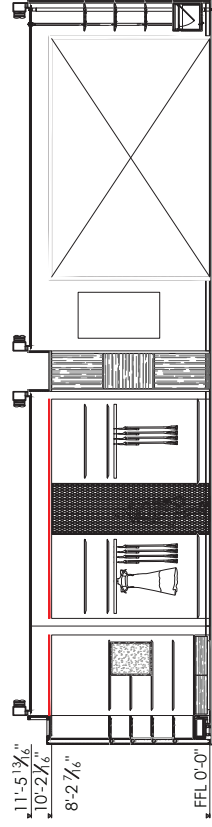

02 INTERIOR ELEVATION

SCALE: 1/8" = 1'-0"




465 Columbus Ave., Valhalla NY 10595
(T) 914-747-2344
www.atmosphere-dg.com

LOUIS VUITTON
2223 WORTH AVE.
PALM BEACH, FL 33480


PROPOSED INTERIOR
ELEVATIONS

A-201

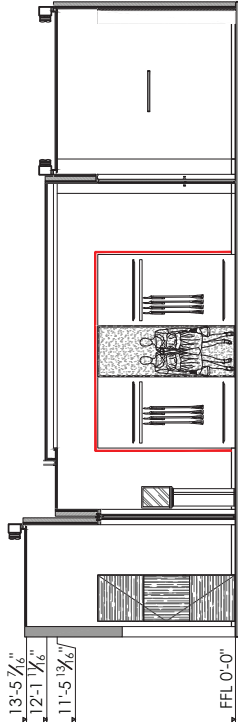


01 INTERIOR ELEVATION

SCALE: 1/8" = 1'-0"

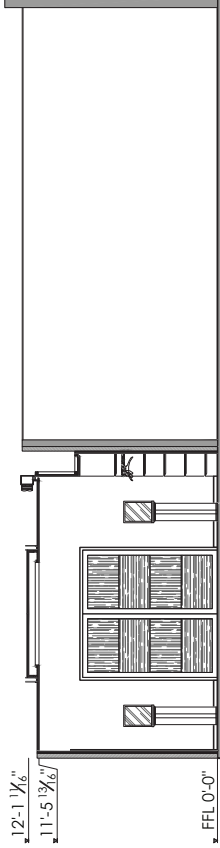


02 INTERIOR ELEVATION

SCALE: 1/8" = 1'-0"

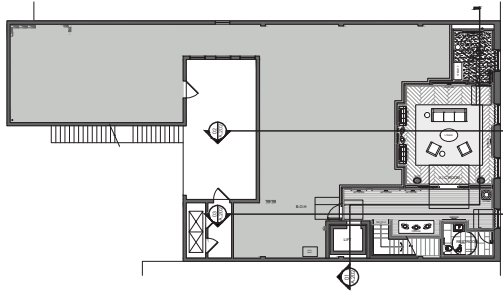

A KEY PLAN

N.T.S.

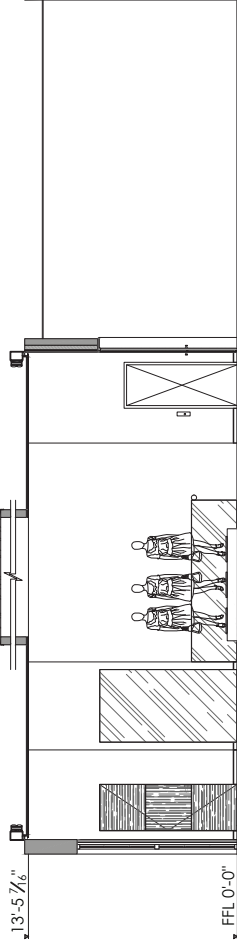

03 INTERIOR ELEVATION

SCALE: 1/8" = 1'-0"















RAL 8022 Metal (Storefront Frame)




ST-14 Natural Limestone Stone (Vestibule Flooring)

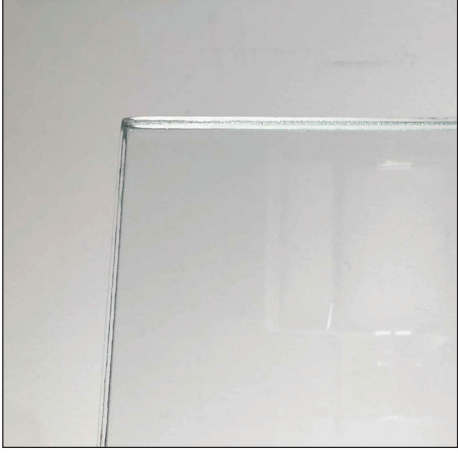

Ultra Clear Low Iron (Storefront Windows Glazing)

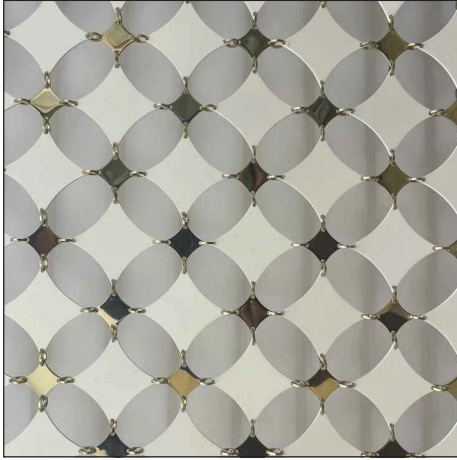

INTERIOR METAL AND LEATHER MESH,
VISIBLE THROUGH GLAZING. ATTACHED TO
MILLWORK BEYOND

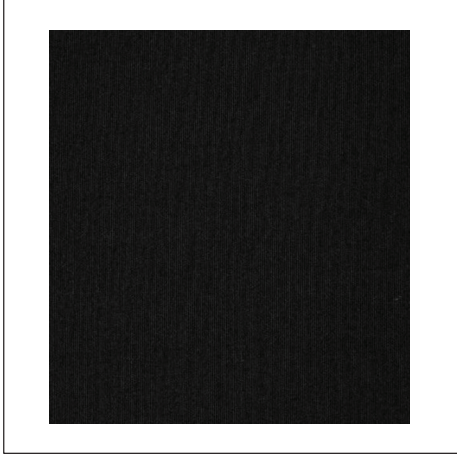

Awning Canvas



AP: SECURITY SHUTTER
4 - OVERHEAD SHUTTER (OH)

SHUTTER



GATE AND BOTTOM BAR

GRILLE CURTAIN
V9 2" SPACING

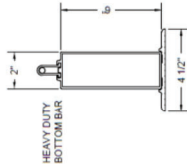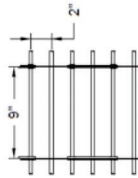

MASTER CONTROLLER
(REMOTE)



BATTERY



MOTOR



BATTERY INDICATOR
(REMOTE)



KEYED SWITCHES AND
EM BUTTON




OVERHEAD SHUTTER (OH)

- Standard motor spec with Autolock
- Standard call spacing of 9"x2"
- Standard finish Clear Anodized Aluminum.
- Max width and height:
 - Cornell = 40' wide x 20' high
 - Alumatec = 28' wide x 15' high
- No lock on the bottom bar. Bottom cap can be finished to match ceiling by GC.
- Exterior and interior keyed switches
 - Outside keyed station not required as base design. Consult local team for needs.
- Battery backup, battery indicator and control unit to be remote to BOH. Battery indicator at eye level for easy staff monitoring.
- Steel columns provided by GC.
- For window gates, these can all be keyed together via master control (x1 key turns all). Must be in sight line to shutters.
- For gates in front of doors, this can be independently controlled with emergency button. Must be in sight line to shutter.
- See wiring diagram provided for clarity.




SECURITY GATE DETAILS

A-500

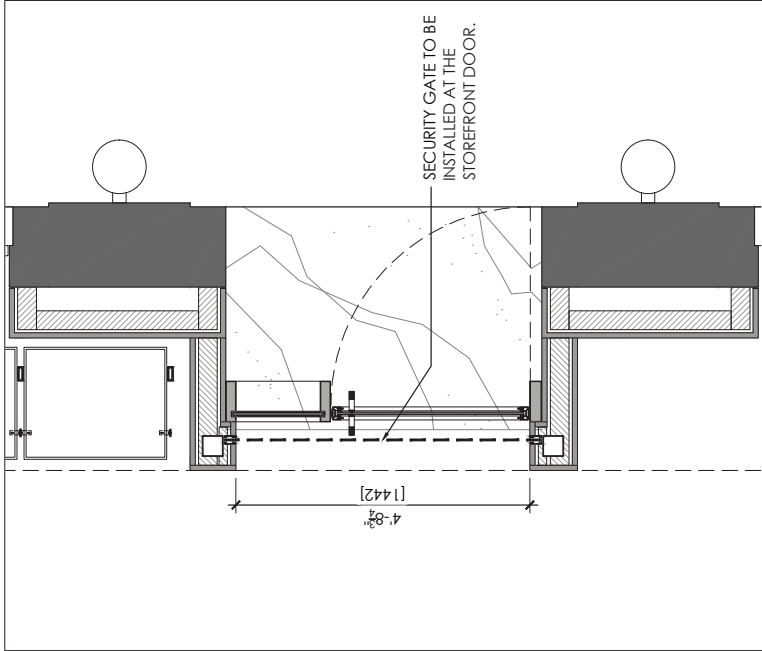

ENLARGED STOREFRONT DOOR PLAN WITH SECURITY GATE
SCALE: 1/2" = 1'-0"

NOTE:
SECURITY GATE SHALL BE OF
CORNELL AND BLACK IN COLOR

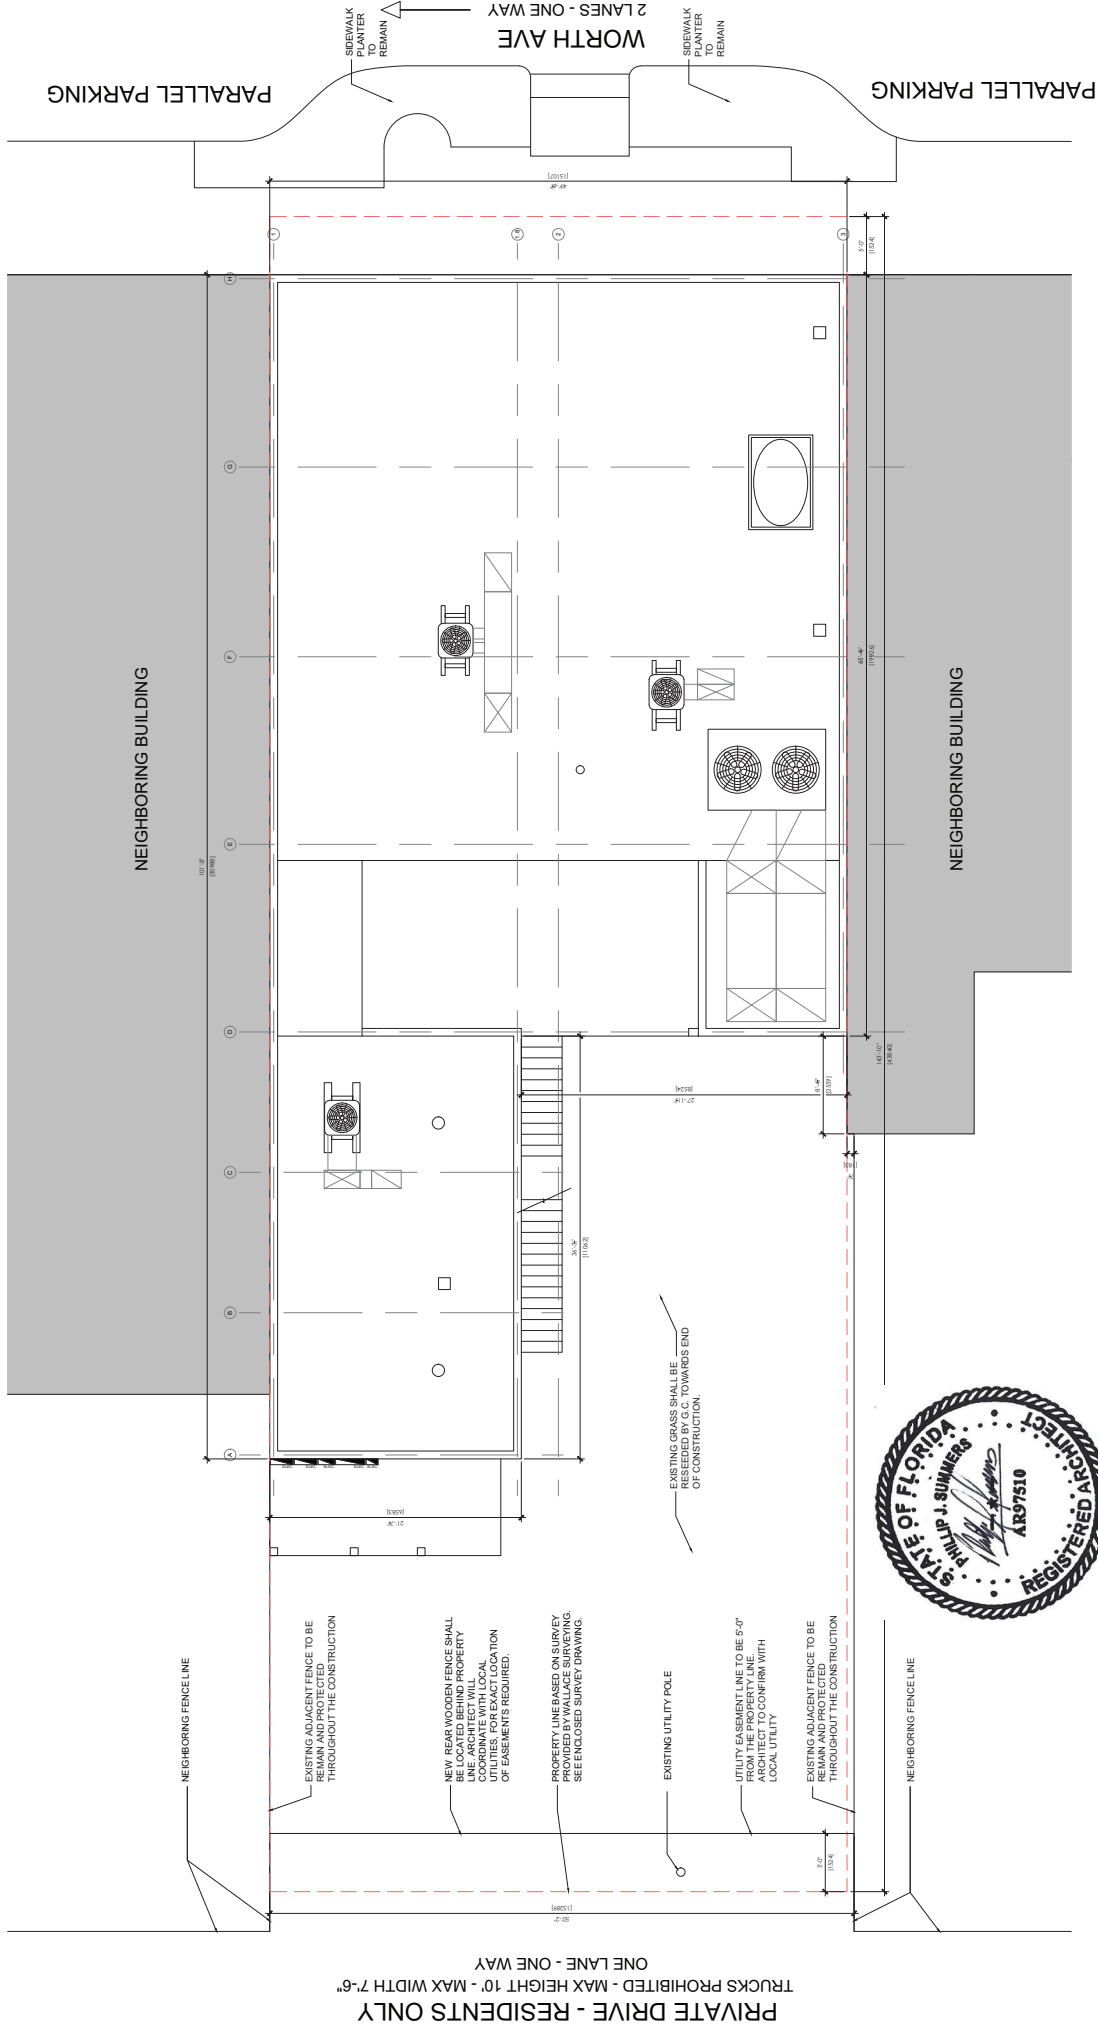

T SITE PLAN


3/32" = 1'-0"



LANDSCAPE PLAN

L-100



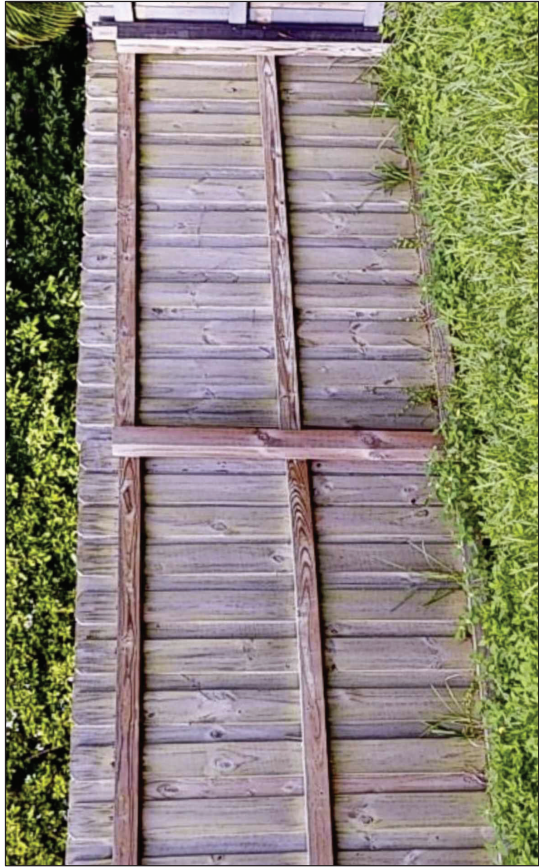

1 EXISTING FENCE PHOTOS

2 PROPOSED FENCE PHOTOS

