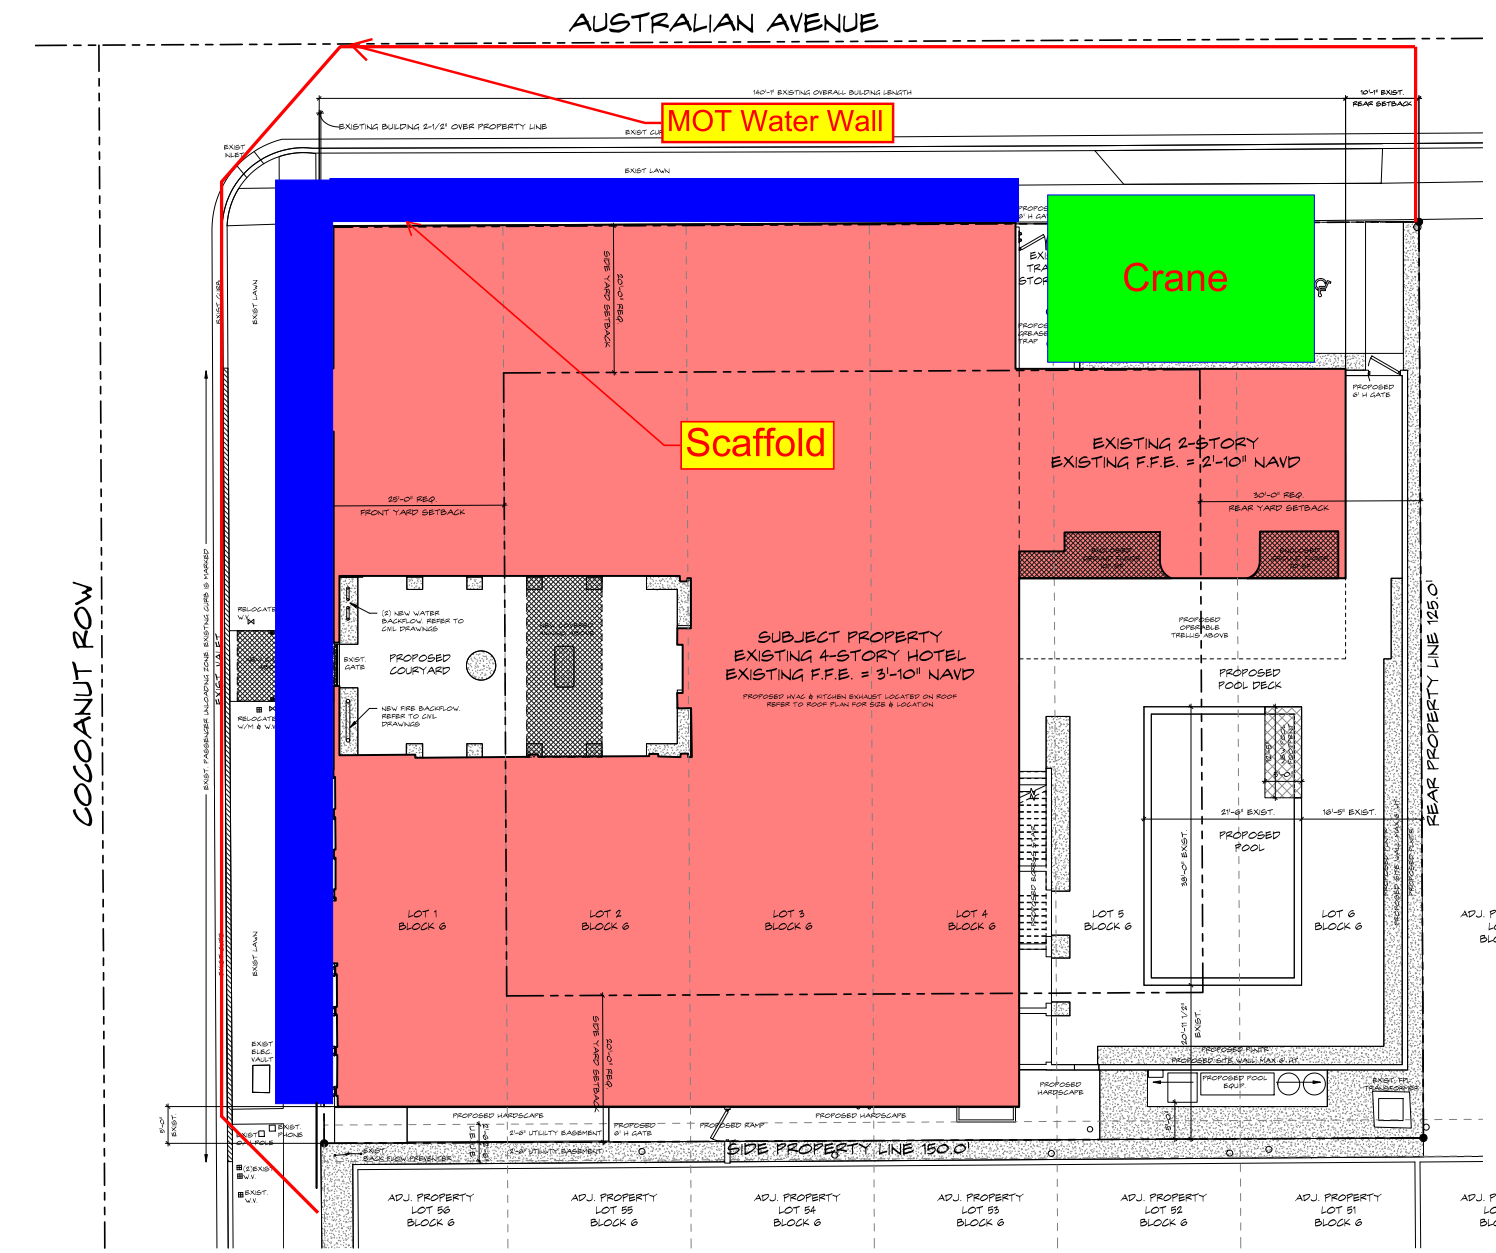

1 A1.1.0 **SITE PLAN - PROPOSED**
SCALE: 1/8" = 1'-0"

285 Banyan Blvd
West Palm Beach Florida 33401
561.684.6844 • Fax 561.684.5994
www.spinaorourke.com
FL Lic.# AA26002299

SPINAOROURKE + PARTNERS
Architecture • Interior Design
Keith M. Spina FL# AR13919

RENOVATION OF
The Vineta Hotel
363 Cocoanut Row, Palm Beach, FL 33480

THESE DRAWINGS ARE FOR THE EXCLUSIVE USE OF SPINA OROURKE + PARTNERS, INC. AND MAY NOT BE DUPLICATED, REPRODUCED OR USED IN ANY MANNER WITHOUT THE EXPRESS WRITTEN CONSENT OF SPINA OROURKE + PARTNERS, INC. ALL RIGHTS RESERVED.

Revisions:

Project no: 22028
Date: 05.23.2023
Drawn by: Author
Project Manager: NF

OVERALL SITE PLAN

A1.1.0

CONSTRUCTION DOCUMENTS

Autodesk Docs://The Vineta/The Vineta.rvt
5/23/2023 2:14:04 PM