


PRIVATE RESIDENCE
1247 SOUTH OCEAN BLVD (FKA 60 BLOSSOM WAY)
 PALM BEACH, FLORIDA 33480

STOEVE
design group
505 BRIDGEWAY, #107 SAUSALITO CA 94965
TEL 415 944 1475 EMAIL
INFO@STOEVEDESIGNGROUP.COM

NO	DATE	ISSUE
1	09/10/2024	ARCON PRE-APP
2	10/03/2024	PREP SUBMITTAL
3	10/21/2024	SECOND SUBMITTAL
4	12/04/2024	FINAL SUBMITTAL

SHRUB AND GROUNDCOVER PLANTING PLAN

PROJECT #: 19-014
DRAWN BY: CS.AB, WL.LT
CHECKED BY: CS.SS
DRAWING NO: L4.06

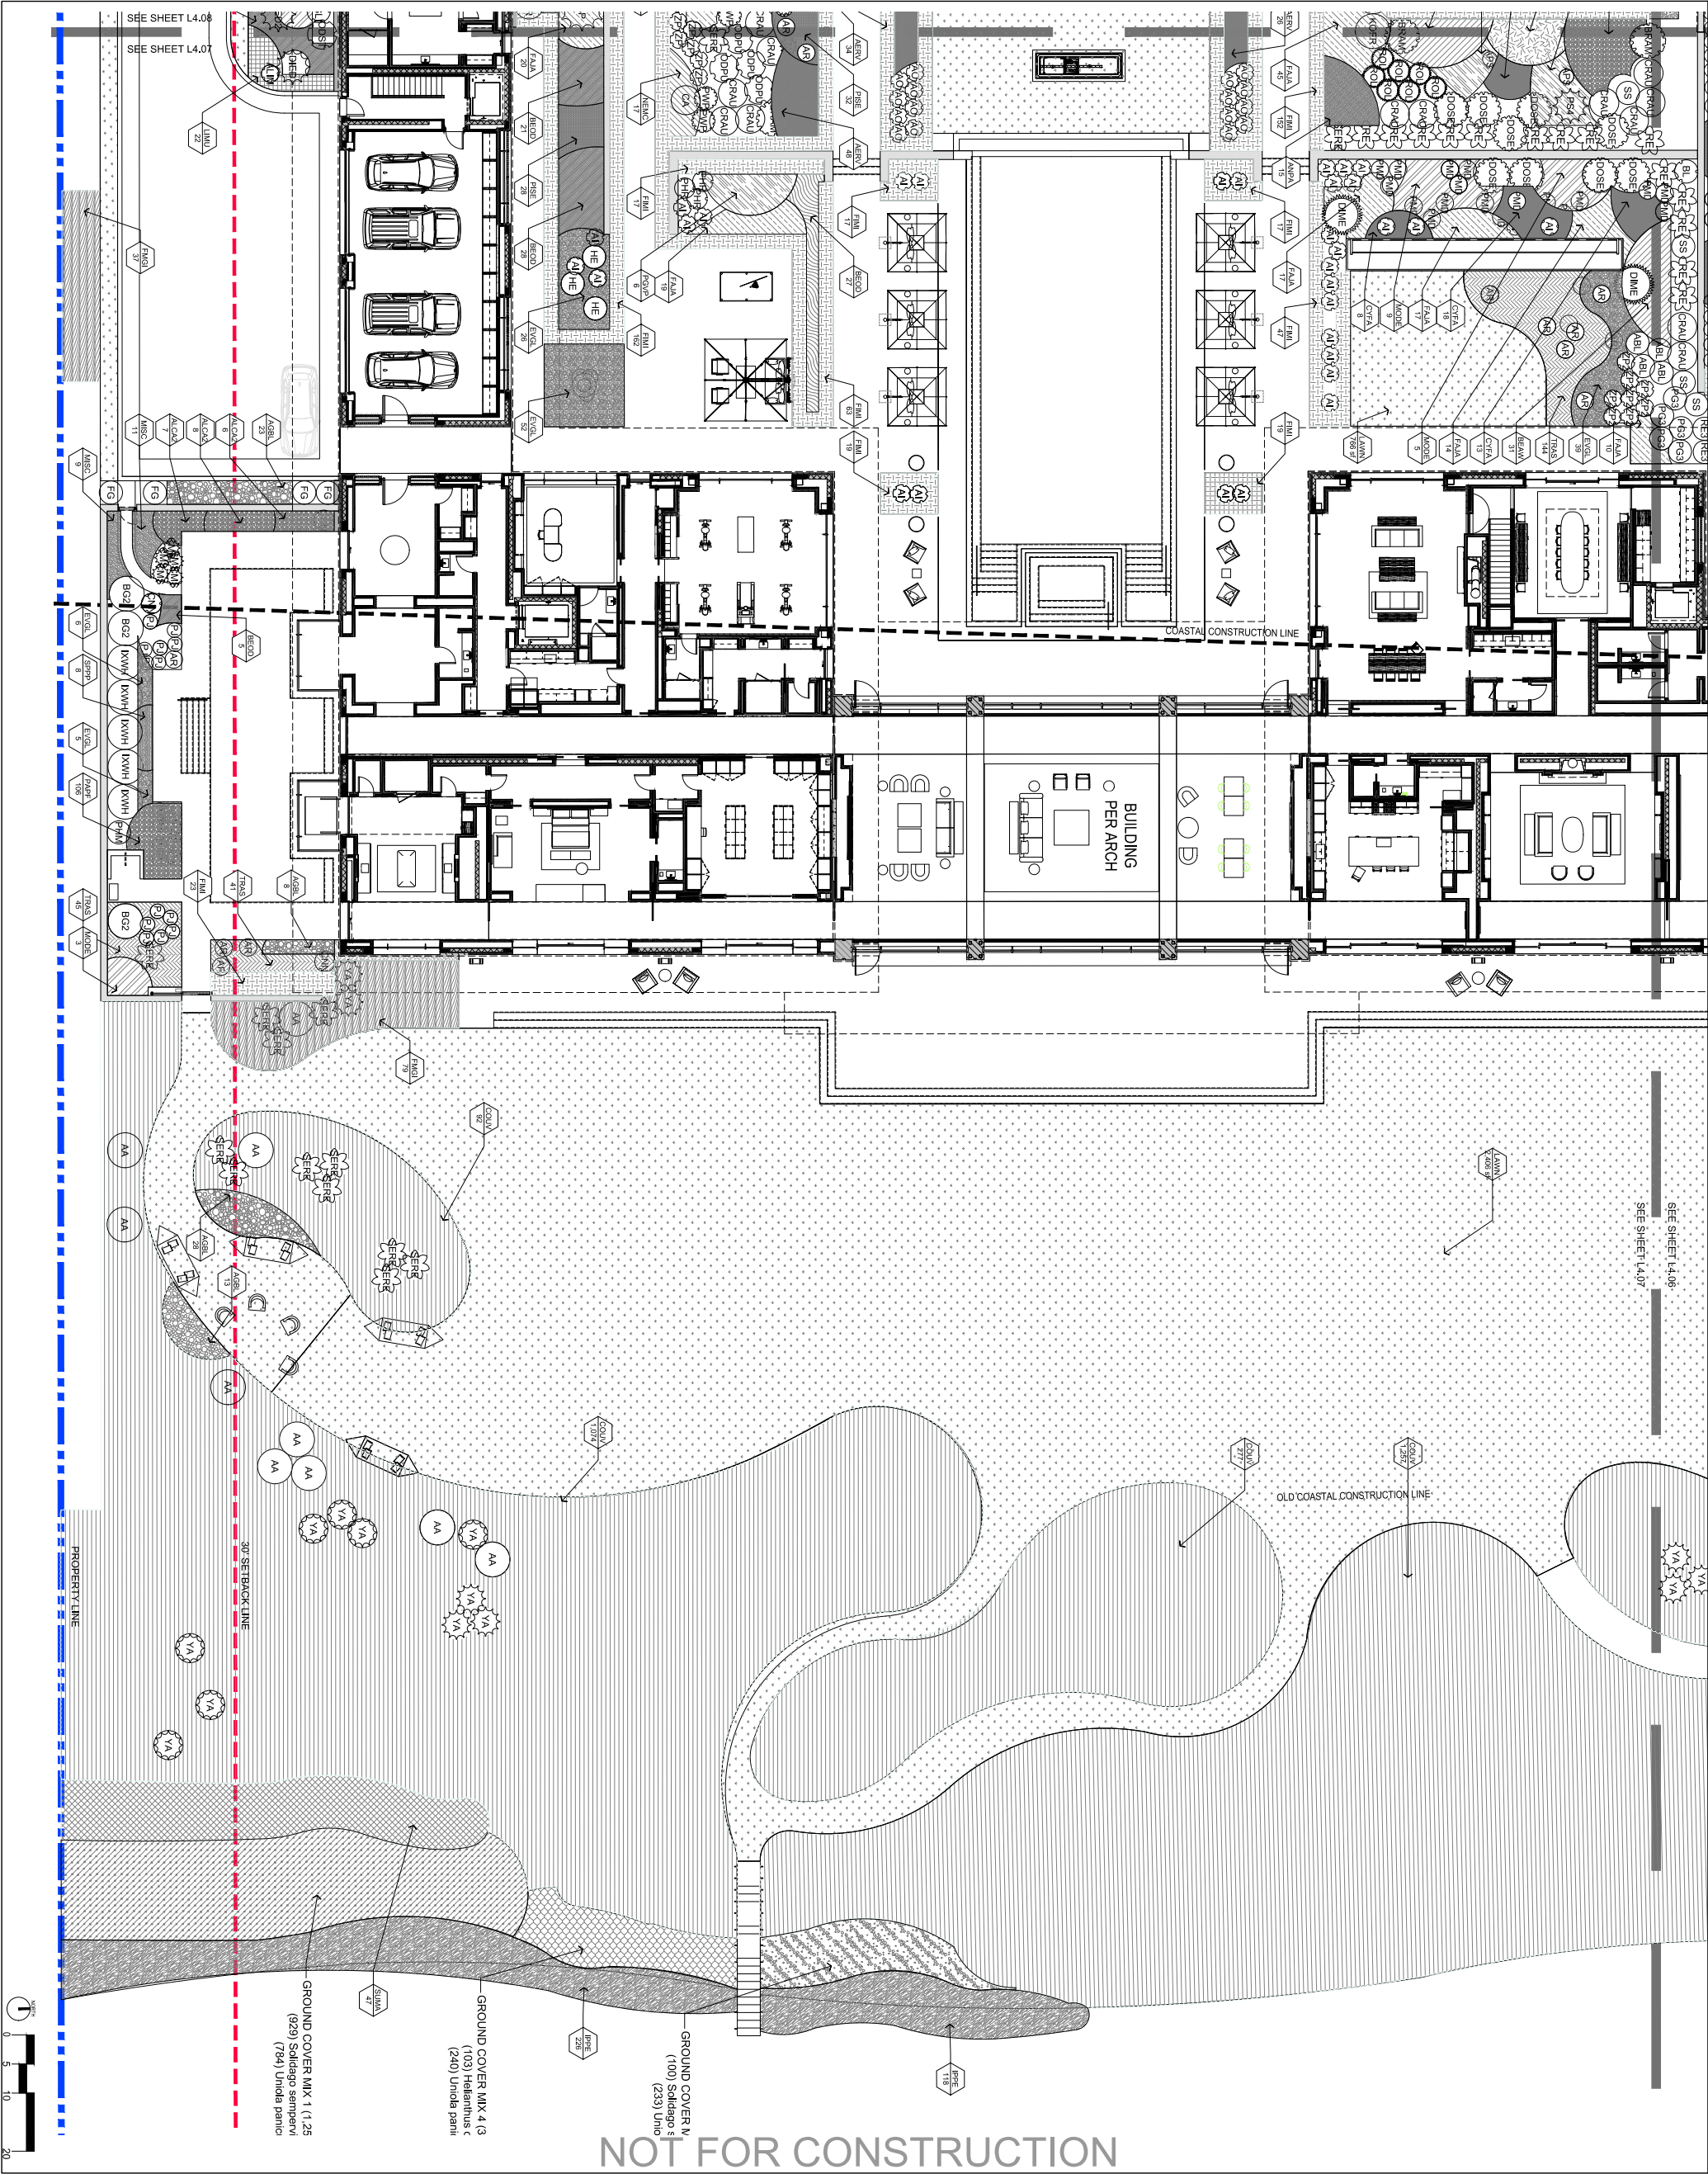

PROJECT #:
19014

DRAWN BY:
CS ABWILTY

CHECKED BY:
CS

DRAWING NO.
L4.07

SHRUB AND GROUNDCOVER
PLANTING PLAN

1. 60' BLOSSOM CADARCOM SET L4.07 PLANTING PLAN.dwg
2. 100% BLOSSOM CADARCOM SET L4.07 PLANTING PLAN.dwg
3. 100% BLOSSOM CADARCOM SET L4.07 PLANTING PLAN.dwg
4. 100% BLOSSOM CADARCOM SET L4.07 PLANTING PLAN.dwg

REVISIONS

1. 100% BLOSSOM CADARCOM SET L4.07 PLANTING PLAN.dwg
2. 100% BLOSSOM CADARCOM SET L4.07 PLANTING PLAN.dwg
3. 100% BLOSSOM CADARCOM SET L4.07 PLANTING PLAN.dwg
4. 100% BLOSSOM CADARCOM SET L4.07 PLANTING PLAN.dwg

DATE: 12/2/2024
BY: CS

SCALE: 1/8" = 1'-0"

ARCOM ARC-24-0103
(2024-24-0061)

PRIVATE RESIDENCE


1247 SOUTH OCEAN BLVD (FKA 60 BLOSSOM WAY)

PALM BEACH, FLORIDA 33480

STOEY

design group

1505 BRIDGEWAY, #107 SAUSALITO CA 94965
TEL 415 944 1475 EMAIL
INFO@STOEYDESIGNGROUP.COM

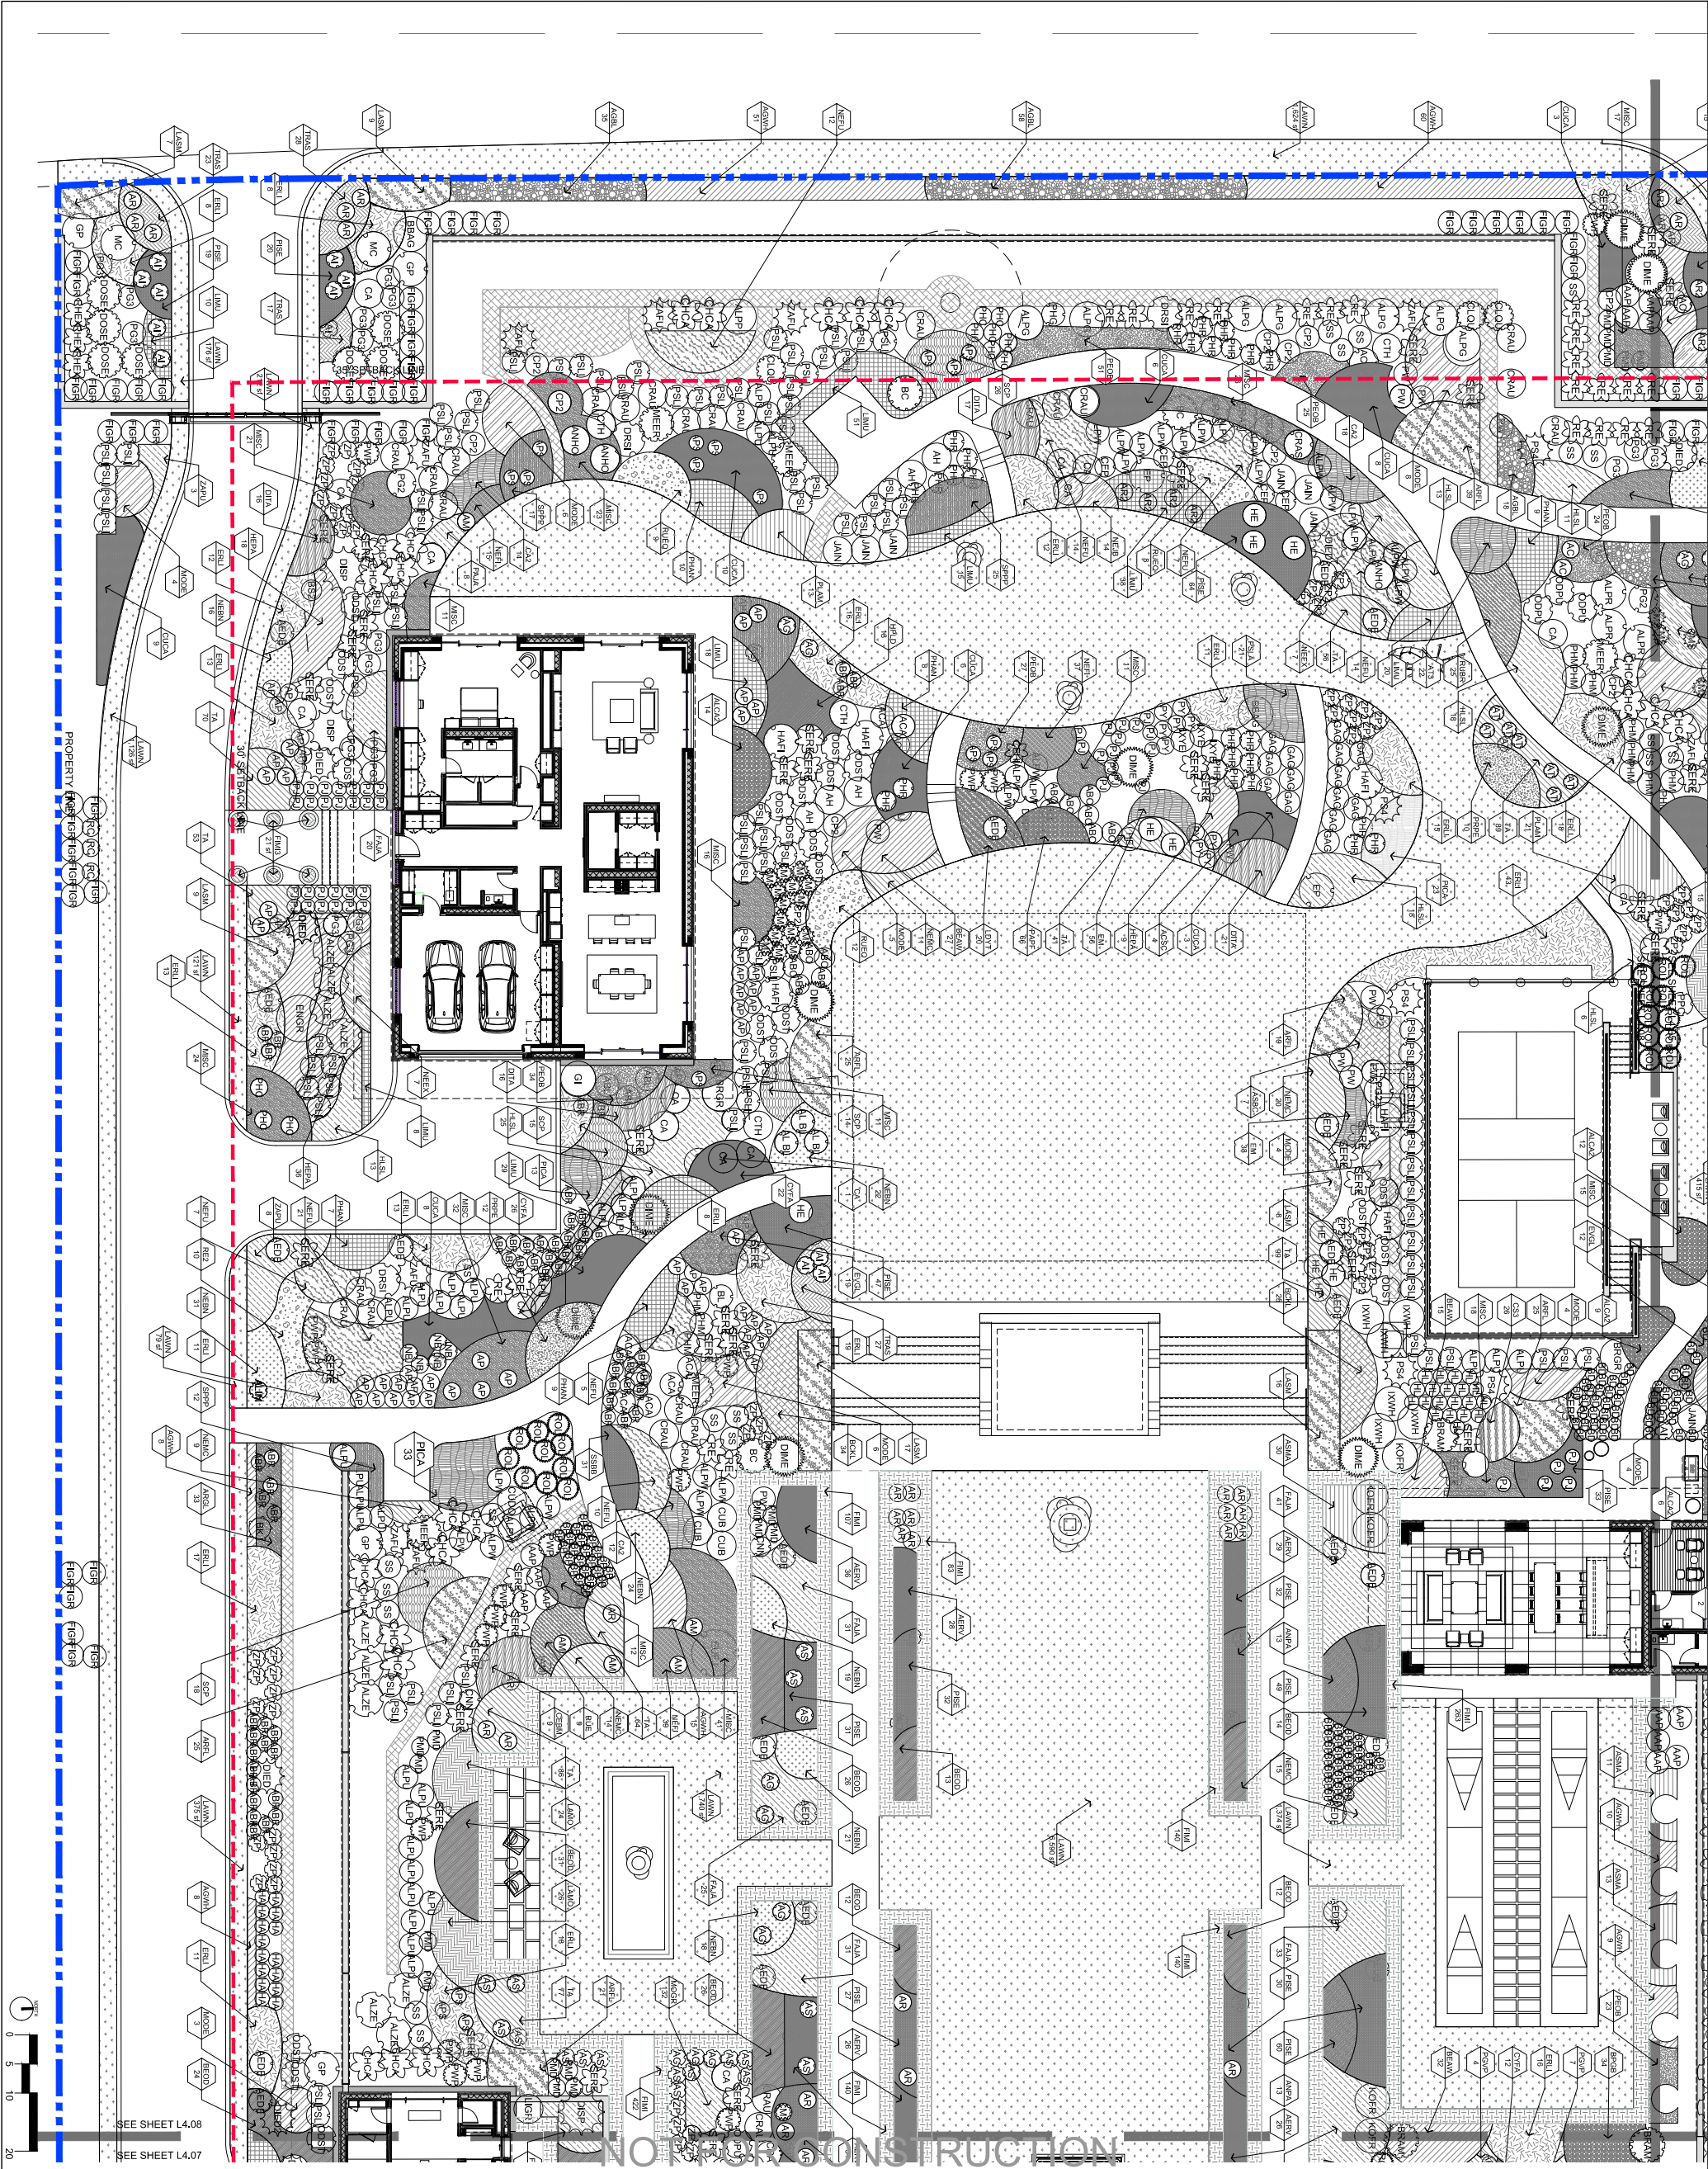

PROJECT #:

15014

DRAWN BY:

CS/ABW/WT

CHECKED BY:

CS/ABW/WT

DRAWING NO.

L4.08

SHRUB AND GROUNDCOVER
PLANTING PLAN

ARCOM/ARC-24-0103
(ZON-24-0061)

REVISIONS

NO.	DATE	REVISION
1	01/02/2024	ARCOM/ARC-24-0103
2	01/02/2024	ARCOM/ARC-24-0103
3	01/02/2024	ARCOM/ARC-24-0103
4	01/02/2024	ARCOM/ARC-24-0103

PRIVATE RESIDENCE

1247 SOUTH OCEAN BLVD (FKA 60 BLOSSOM WAY)

PALM BEACH, FLORIDA 33480

STOE EV

design group

1505 BRIDGEWAY, #107 SAUSALITO CA 94965
TEL 415 944 1475 EMAIL
INFO@STOEVEDSIGNGROUP.COM


PLANT SCHEDULE

CODE	QTY	BOTANICAL / COMMON NAME	CONTAINER SIZE	SIZE ON INSTAL / HEIGHT X SPREAD	SPACING (MAINTAINED)	HEIGHT	REMARKS
TREES							
AD	1	ADANSONIA DIGITATA / BAOBAB	FIELD GROWN	CHARACTER, COLLECTED SPECIMEN, 18' -20' CT, 36" - 40" HEIGHT X 25' - 30' SPREAD	AS SHOWN ON PLAN	NATURAL HEI	
BM	1	BAUHINIA MONANDRA / BUTTERFLY FLOWER	65 GAL	12'-14' HT, 6' WIDE, 6' CLEAR TRUNK	AS SHOWN ON PLAN	NATURAL HEIGHT	
BAB	3	BULNESIA ARBOREA / VERAWOOD	FIELD GROWN	25' OVERALL SPREADX25' HEIGHT	AS SHOWN ON PLAN	NATURAL HEIGHT	
CG	2	CAESALPINIA GRANADILLO / BRIDAL VEIL TREE	100G	HEAVY SPECIMEN, SINGLE LEADER, MIN 6' CLEAR TRUNK, 22'-24' OA HT	AS SHOWN ON PLAN	22' - 24' OA HT	
CS4	1	CALLANDRA SURINAMENSIS / PINK POWDERPUFF TREE	FIELD GROWN	SPECIMAN, 10' WIDE, 10' HT, 4' MIN. CLR TRNK	AS SHOWN ON PLAN	NATURAL HEIGHT	
CB4	33	CALOPHYLLUM BRASILIENSE / BRAZILIAN BEAUTYLEAF	FIELD GROWN		AS SHOWN ON PLAN	NATURAL HEIGHT	
CB	57	CALOPHYLLUM BRASILIENSE / BRAZILIAN BEAUTYLEAF	FIELD GROWN	6' CAL, 18' TO 20' OA HT X 10' SPREAD, 2' CT	AS SHOWN ON PLAN	NATURAL HEIGHT	
CW	12	CANELLA WINTERANA / WILD CINNAMON	FIELD GROWN	3' CAL, 12' HEIGHT X 6' SPREAD, STANDARD, MATCHING	AS SHOWN ON PLAN	NATURAL HEIGHT	HISTORICAL TREE
CF3	1	CASSIA FISTULA / GOLDEN SHOWER TREE	FIELD GROWN	CHARACTER SPECIMAN TBD	AS SHOWN ON PLAN	NATURAL HEIGHT	
CS	1	CEIBA SPECIOSA / FLOSS SILK TREE	FIELD GROWN	COLLECTED SPECIMEN, 30' HEIGHT X 20' - 25' SPREAD	AS SHOWN ON PLAN	NATURAL HEIGHT	
CH	1	CHLOROLEUCON TORTUM / JUREMA	FIELD GROWN	CHARACTER TRUNK, 15' X 15' CHARACTER SPECIMAN HEAVY	AS SHOWN ON PLAN	NATURAL HEIGHT	
OR	2	CLUSIA ROSEA / PITCH APPLE	FIELD GROWN	SPECIMEN, 30' HEIGHT X 20'-25' SPREAD, MULTI OR SINGLE TRUNK	AS SHOWN ON PLAN	NATURAL HEIGHT	
COSG	112	COCOLOBIA UVEFERA / SEA GRAPE (TREE FORM)	200 GAL	CHARACTER, 25' HEIGHT X 25' SPREAD	AS SHOWN ON PLAN	14'-16'	NATIVE TO ZIP CODE 33480
COST	1	COCOLOBIA UVEFERA / SEA GRAPE (TREE FORM)	FIELD GROWN	14' TO 16' OVERALL HEIGHT X 8' SPREAD, 2' CT	AS SHOWN ON PLAN	NATURAL HEIGHT	
CE	4	CONOCARPUS ERECTUS / GREEN BUTTWOOD	FIELD GROWN	CHARACTER, 25' HEIGHT X 25' SPREAD	AS SHOWN ON PLAN	NATURAL HEIGHT	
FA	11	FICUS AUREA / STRANGLER FIG	FIELD GROWN	24'-26' HT, 18'-20' WIDTH, MIN 7CLR TRUNK LUSH TREE FORM	AS SHOWN ON PLAN	NATURAL HEIGHT	NATIVE TO ZIP CODE 33480
GS	12	GUACAJUM SANCTUM / LIGNUM VITAE	FIELD GROWN	SPECIMEN, 30' HEIGHT X 20' - 25' SPREAD	AS SHOWN ON PLAN	NATURAL HEIGHT	
KA	1	KIGELIA AFRICANA / SAUSAGE TREE	FIELD GROWN	CONTAINER SPECIMEN, 24' OA HEIGHT X 24' SPREAD, 8' CT	AS SHOWN ON PLAN	NATURAL HEIGHT	
LS	1	LAGERSTROEMIA SPECIOSA / QUEEN'S GRAPE MYRTLE	FIELD GROWN	COLLECTED SPECIMEN, 20' HT, 18" DIA	AS SHOWN ON PLAN	NATURAL HEIGHT	
MF	13	MYRSANTHES FRAGRANS / SIMPSON'S STOPPER	100G/36"	4' TO 5' CAL, MULTI TRUNK, 10' HEIGHT X 10' SPREAD	AS SHOWN ON PLAN	NATURAL HEIGHT	NATIVE TO ZIP CODE 33480
PIR	19	PIRMENTA RACEMOSA / BAY RUM	FIELD GROWN	STANDARD, 5' TO 6' CAL, 16" OA HT X 8' SPREAD, CT LESS THAN 24 INCHES	AS SHOWN ON PLAN	NATURAL HEIGHT	
PT2	2	PITHECELLOBIUM TORTUM / BRAZILIAN RAINTREE	FIELD GROWN	COLLECTED SPECIMEN 15' X 15' MIN, 4'-0" CLEAR TRUNK	AS SHOWN ON PLAN	NATURAL HEIGHT	
PO	1	PLUMERIA OBTRUSA SINGAPORE / FRANGIPANI SINGAPORE	FIELD GROWN	SPECIMEN, CHARACTER, 10' HEIGHT X 10' SPREAD, MATCHING	AS SHOWN ON PLAN	NATURAL HEIGHT	

PALM TREES							
PAL	3	ARCHONTOPHOENIX ALEXANDRAE / KING ALEXANDRA PALM	FIELD GROWN	12' CLEAR TRUNK, 24' OVERALL HEIGHT, MATCHING	AS SHOWN ON PLAN	NATURAL HEIGHT	
AE	2	ARENGA ENGLEI / ARENGA PALM	45G / 28"	60' OA HEIGHT	AS SHOWN ON PLAN	NATURAL HEIGHT	
ATCO2	1	ATTALEA COHUNE / AMERICAN OIL PALM	125G	SPECIMEN, SINGLE, HEAVY, 24'-28' HT AS SHOWN ON PLAN, NATURAL HEIGHT	AS SHOWN ON PLAN	NATURAL HEIGHT	
ATCO	2	ATTALEA COHUNE / AMERICAN OIL PALM	125GAL OR FIELD GROWN	SPECIMEN, SINGLE, HEAVY, 24'-28' HT AS SHOWN ON PLAN, NATURAL HEIG	AS SHOWN ON PLAN	NATURAL HEIG	
BR	1	BEAUCAURNEA RECURVATA / PONTIAC PALM	FIELD GROWN	COLLECTED SPECIMAN, HEAVY, 16'-20' HT	AS SHOWN ON PLAN	NATURAL HEIGHT	
BN	11	BISMARCKIA NOBILIS / BISMARCK PALM - SINGLE	FIELD GROWN	14' -16' GRAY WOOD, 24'-28' OA HEIGHT, 18" DBH	AS SHOWN ON PLAN	NATURAL HEIGHT	
BNS	2	BISMARCKIA NOBILIS / SILVER / SILVER BISMARCK PALM	FIELD GROWN	45G 8' - 9' HT, NOTE: AT BISMARCKS AT PALM COURT WILL REMAIN IN BELOW GRADE CONTAINERS, REPLACEMENTS AS NEE			AT PALM COURT BISMARCK WILL OUT WHEN THEY EXCEED THAT H
BA3	1	BORASSUS AETHIOPUM / AFRICAN FAN PALM	FIELD GROWN	SINGLE, SPECIMEN, 5FT CT, 7FT GW, 16FT HT	AS SHOWN ON PLAN	NATURAL HEIGHT	
CM	10	CARPOXYLON MACROSPERUM / CARPOXYLON PALM	FIELD GROWN	14' - 16' OA HEIGHT, 16" - 18" SPREAD, CHARACTER, MATCHING	AS SHOWN ON PLAN	NATURAL HEIGHT	
CHM	6	CHAMBEYRONIA MACROCARPA / RED FEATHER PALM	FIELD GROWN	14' TO 16' OA HEIGHT X 8' TO 10' SPREAD	AS SHOWN ON PLAN	NATURAL HEIGHT	
CBO	4	COCOTHRINAX BORHIDIANA / BORHIOS GUANO PALM	30G	6FT OA HEIGHT, FULLY THATCHED, MATCHING	AS SHOWN ON PLAN	NATURAL HEIGHT	
CB02	5	COCOTHRINAX BORHIDIANA / BORHIOS GUANO PALM	30G	6FT OA HEIGHT, FULLY THATCHED, MATCHING	AS SHOWN ON PLAN	NATURAL HEIGHT	
COC4	5	COCOTHRINAX CRINITA / OLD MAN PALM	CHARACTER, SPECIMEN	10' - 15' OV HT (VARYING HEIGHTS) BEARD FROM GROUND TO FRONDS	AS SHOWN ON PLAN	NATURAL HEIGHT	
OC	18	COCOTHRINAX CRINITA SP BREVICRINUS / SHORT HAIR OLD MAN PALM	45G / 28"	48' OA HEIGHT X 48" WIDE	AS SHOWN ON PLAN	NATURAL HEIGHT	
COM	25	COCOTHRINAX MIRAGUAMA / CUBAN SILVER PALM	FIELD GROWN	12' TO 14' OA HEIGHT X 8' SPREAD, THATCH TO GROUND	AS SHOWN ON PLAN	NATURAL HEIGHT	
CN	113	COCOS NUCIFERA GREEN MALAYAN / COCONUT PALM	FIELD GROWN	CHARACTER TREE AVERAGE 12' - 14' GRAY WOOD, 24' - 30' OA HEIGHT, JAMAICAN SEED CERTIFIED	AS SHOWN ON PLAN	N	
CB2	6	COBERNICA BALIYANA / BAILEY PALM	FIELD GROWN OR 400 GAL	SPECIMEN, 22'-24' CALIPER 14'-15' GW 18'-20' OA	AS SHOWN ON PLAN	NATURAL HEIGHT	
CF2	3	COBERNICA FALAENSIS / COBERNICA PALM	400G	SPECIMEN, HEAVY, 12'-14' OA HT, BOOTED	AS SHOWN ON PLAN	NATURAL HEIGHT	
CF	4	COBERNICA FALAENSIS / COBERNICA PALM	FIELD GROWN	COLLECTED SPECIMEN, HEAVY, 16'-20' HT, BOOTED	AS SHOWN ON PLAN	NATURAL HEIGHT	
CPM	14	COBERNICA MACROGLOSSA / CUBAN PETICOAT PALM	200G/48"	7' TO 8' OA HEIGHT, 8' SPREAD, THATCH TO GROUND, MATCHING	AS SHOWN ON PLAN	NATURAL HEIGHT	
CP	4	COBERNICA PRUNIFERA / CARUBA WAX PALM	FIELD GROWN	SPECIMAN, 12'-14' OVERAL HT, BOOTED	AS SHOWN ON PLAN	NATURAL HEIGHT	
DC	27	DIPSIS CABADAE / CABADA PALM	FIELD GROWN	16' TO 18' OA HEIGHT, 12' SPREAD, HEAVY, MULTI TRUNK	AS SHOWN ON PLAN	NATURAL HEIGHT	
DL	12	DIPSIS LASTELLIANA / TEDDY BEAR PALM	FIELD GROWN	14' TO 16' OA HEIGHT, 18' SPREAD, MATCHING	AS SHOWN ON PLAN	NATURAL HEIGHT	
GP4	2	GAUSSIA PRINCERS / SIERRA PALM	FIELD GROWN	200 GALLON/48" SPECIMEN 5'-7' HT CT	AS SHOWN ON PLAN	NATURAL HEIGHT	
GP2	1	GAUSSIA PRINCERS / SIERRA PALM	FIELD GROWN	HEAVY, 8'-10FT	AS SHOWN ON PLAN	NATURAL HEIGHT	
GP	2	GAUSSIA PRINCERS / SIERRA PALM	FIELD GROWN	HEAVY, 12'-16FT HT	AS SHOWN ON PLAN	NATURAL HEIGHT	
GP3	1	GAUSSIA PRINCERS / SIERRA PALM	FIELD GROWN	HEAVY, 8'-9' O.A	AS SHOWN ON PLAN	NATURAL HEIGHT	
HV	3	HYOPHORE VERSCHAFFELTII / MASCARENA PALM	FIELD GROWN	14'-16' OA HEIGHT, 6' - 8' SPREAD, MATCHING	AS SHOWN ON PLAN	NATURAL HEIGHT	
KO	4	KENTOPSIS OLIVIFORMIS / CANALIA PALM	FIELD GROWN	16' TO 18' OA HEIGHT OA HEIGHT X 8' SPREAD	AS SHOWN ON PLAN	NATURAL HEIGHT	
KE	21	KERRIDOOXA ELEGANS / WHITE ELEPHANT PALM	45G / 28"	SPECIMAN, MIN. 4' HT, AND 6' DIA	AS SHOWN ON PLAN	NATURAL HEIGHT	
LG	17	LICUALA GRANDIS / LICUALA PALM	15G/17"	60' OA HEIGHT	AS SHOWN ON PLAN	NATURAL HEIGHT	
PC	4	PHOENIX CANARIENSIS / CANARY ISLAND DATE PALM	FIELD GROWN	SPECIMEN, MATCHING, 12' CT, 24' OA HEIGHT, FULL, NO ADVANTAGEOUS ROOTS	AS SHOWN ON PLAN	NATURAL HEIGHT	
PM	16	PHOENIX DACTYLIFERA MEDJOL / MEDJOL DATE PALM	FIELD GROWN	SPECIMEN, MATCHING, 14' GRAY WOOD, 18' CT, 30' OA HEIGHT, FULL, NO ADVANTAGEOUS ROOTS	AS SHOWN ON PLAN	NATUR	
PR2	4	PHOENIX ROEBELENI - DOUBLE / PYGMY DATE PALM - DOUBLETRUNK	100G/36"	BALLED AND BURLAPPED, 10'-12FT OA HT, 10' TO 12' SPREAD	AS SHOWN ON PLAN	NATURAL HEIGHT	
PR3	3	PHOENIX ROEBELENI - TRIPLE / PYGMY DATE PALM - TRIPLETRUNK	FIELD GROWN	BALLED AND BURLAPPED, SPECIMEN, TRIPLE TRUNK, 9' TO 10' OA HT, 18' OA SPREAD	AS SHOWN ON PLAN	NATURAL HEIGHT	
PSA	3	PSEUDOPHOENIX SARGENTI / BUTCHER PALM	45G / 28"	FLORIDA FANCY, 6IN CAL, 7FT HT	AS SHOWN ON PLAN	NATURAL HEIGHT	
PS	29	PTYCHOSPERMA SCHEFFERI / SCHEFFERS PALM	FIELD GROWN	MULTI TRUNK, 14' TO 16' OA HEIGHT, 12' SPREAD, HEAVY	AS SHOWN ON PLAN	NATURAL HEIGHT	
RM	5	RAVENALA MADAGASCARIENSIS / TRAVELERS TREE	100G	18' OA HEIGHT FULL, SPECIMEN MULTI TRUNK	AS SHOWN ON PLAN	NATURAL HEIGHT	
RR	18	ROYSTONEA REGIA / ROYAL PALM	FIELD GROWN	SPECIMEN, 18' GRAY WOOD, 30' OA HEIGHT.	AS SHOWN ON PLAN	NATURAL HEIGHT	
SI	2	SABAL DOMINGENSIS / DOMINGCAN SABAL PALM	FIELD GROWN	16' CLEAR TRUNK, 28' OVERALL HEIGHT, 20' SPREAD	AS SHOWN ON PLAN	NATURAL HEIGHT	
SP2	6	SABAL PALMETTO - DOUBLE TRUNK / CABBAGE PALMETTO - DOUBLE TRUNK	FIELD GROWN	BOOTED, REGENERATED, 15' TO 16' OA HEIGHT, SLIGHTLY CURVED TRUNKS, DOUBLE TRUNK	AS SHOWN ON PLAN	NATURAL HEI	NATIVE TO ZIP CODE 33480
SP	8	SABAL PALMETTO - SINGLE TRUNK / CABBAGE PALMETTO - SINGLE TRUNK	FIELD GROWN	BOOTED, REGENERATED, 15' TO 16' OA HEIGHT, SLIGHTLY CURVED TRUNK, SINGLE TRUNK	AS SHOWN ON PLAN	NATURAL HEIG	NATIVE TO ZIP CODE 33480
SL	32	SATAKENTIA LUKUENSIS / SATAKE PALM	FIELD GROWN	SPECIMEN, 9'-10' GRAY WOOD, 24' OA HEIGHT, MATCHING	AS SHOWN ON PLAN	NATURAL HEIGHT	
SC	3	SYAGRUS CORAYATA / AURICURY PALM	FIELD GROWN				
TS	1	TAHINA SPECTABILIS / TAHINA PALM	FIELD GROWN	SPECIMAN, 26'-30' OA			
TR	5	THRINAX RADATA / FLORIDA THATCH PALM	FIELD GROWN	BOOTED, 8' TO 10' OA HEIGHT, NO ADVANTAGEOUS ROOTS	AS SHOWN ON PLAN	NATURAL HEIGHT	
TR2	10	THRINAX RADATA / FLORIDA THATCH PALM	FIELD GROWN	DOUBLE TRUNK, 14' OVERALL, BOOTED AS SHOWN IN PLAN	AS SHOWN ON PLAN	NATURAL HEIGHT	
TR3	2	THRINAX RADATA / FLORIDA THATCH PALM	FIELD GROWN	SINGLE TRUNK, 12' OVERALL HEIGHT, BOOTED, MATCHING	AS SHOWN ON PLAN	NATURAL HEIGHT	
TR1	4	THRINAX RADATA / FLORIDA THATCH PALM	FIELD GROWN	SINGLE TRUNK, 16' OVERALL HEIGHT, BOOTED	AS SHOWN ON PLAN	NATURAL HEIGHT	

LEGEND

ARPC	AIR ROOT PRUNING CONTAINER	PLANT CODE → 	PLANT CALL OUT SYMBOL
B&B	BALLED AND BURLAPPED	QUANTITY → 	
FG	FIELD GROWN		
OA HT	OVERALL HEIGHT		
CAL	CALIPER		PLANT SYMBOLS AND HATCHES
DBH	DIAMETER AT BREAST HEIGHT		SEE PLANT LEGEND
CT	CLEAR TRUNK		SEE SHEET LS.01 TO LS.05
GW	GRAY WOOD		EXISTING TREE AND PALM SYMBOLS
3PPP	THREE PLANTS PER POT		TREE AND PALM NUMBER CORRESPONDS
MULTI	MULTIPLE TRUNKS		TO THE DEMOLITION TREE AND PALM LISTS

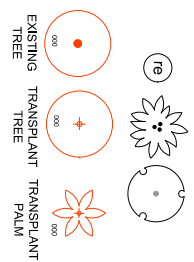

EXISTING TREE AND PALM SYMBOLS
TREE AND PALM NUMBER CORRESPONDS
TO THE DEMOLITION TREE AND PALM LISTS

PROPERTY ADDRESS		LANDSCAPE LEGEND	
60 BLOSSOM WAY, PALM BEACH			
REQUIRED		PROPOSED	
LOT SIZE (SQ FT)	363,662 SQ FT (100%)		363,662 SQ FT
LANDSCAPE OPEN SPACE (LOS) (SQ FT AND %)	163,661 SQ FT (45%)		256,971 SQ FT (71.2%)
PERIMETER LOS (SQ AND %)	N.A.		N.A.
FRONT YARD LOS (SQ AND %)	7,609 SQ FT (45%)		14,152 SQ FT (83.7%)
NATIVE TREES %	35%		47.3%
NATIVE PALMS %	35%		2.8%
NATIVE SHRUBS %	35%		42.6%
NATIVE VINES/GROUNDCOVER %	35%		36.7%

LANDSCAPE NOTES:
ALL PLANT MATERIAL TO BE FLORIDA NO. 1 OR BETTER, UNLESS OTHERWISE NOTED, AS PER FLORIDA DEPT. OF AGRICULTURE GRADES AND STANDARDS, LATEST EDITION. ALL SCOPE OF WORK SHALL CONFORM TO THE MOST RECENT EDITION OF THE AMERICAN NATIONAL STANDARDS INSTITUTE (ANSI) A300 STANDARDS FOR TREE CARE OPERATIONS.
PLANTS JUDGED TO BE NOT IN ACCORDANCE WITH SAID STANDARDS WILL BE REJECTED. CALIPER MEASUREMENT, HEIGHT MEASUREMENT, HEIGHT RELATIONTO CALIPER, SPREAD, BARE ROOT AND ROOT BALL DIMENSIONS, NUMBER OF CANES AND RELATED REQUIREMENTS SHALL CONFORM TO THE APPLICABLE STANDARDS ABOVE.
FOR ADDITIONAL NOTES, SEE PLANTING DETAILS SHEET.

NOT FOR CONSTRUCTION

PRIVATE RESIDENCE
1247 SOUTH OCEAN BLVD (FKA 60 BLOSSOM WAY)
PALM BEACH, FLORIDA 33480

STOEY
design group
1505 BRIDGEWAY, #107 SAUSALITO CA 94965
TEL 415 944 1475 EMAIL
INFO@STOEYDESIGNGROUP.COM

OVERALL PLANTING
SCHEDULE SUMMARY

PROJECT #:

DRAWN BY:

CS ABW/LLT

CHECKED BY:

CS

DRAWING NO.

LS.01

REVISIONS

NO	DATE	REVISION
1		REVISED ARCHIT FLOORPLAN
2		REVISED ARCHIT FLOORPLAN
3		REVISED ARCHIT FLOORPLAN
4		REVISED ARCHIT FLOORPLAN

ARCOM ARB-24-0103
(20N-24-0061)

SCALE:
1" = 10'-0" (1:120)
DO NOT SCALE DRAWING

THIS DRAWING AND ALL INFORMATION HEREON ARE THE PROPERTY OF STOEY DESIGN GROUP, INC. AND ARE NOT TO BE REPRODUCED OR TRANSMITTED IN ANY FORM OR BY ANY MEANS, ELECTRONIC OR MECHANICAL, WITHOUT PERMISSION IN WRITING FROM STOEY DESIGN GROUP, INC.

PLANT SCHEDULE

CODE	QTY	BOTANICAL / COMMON NAME	CONTAINER SIZE	SIZE ON INSTALL	SPACING	HEIGHT	REMARKS
SHRUBS							
ACDA	1	ACROSTICHUM DANAEIFOLIUM / GIANT LEATHERFERN	7G/14"	36"X36", FULL	60"	60"	NATIVE
ABO	12	AECHMEA BLANCHETIANA 'ORANGE' / ORANGE AECHMEA BLANCHETIANA	3G/10"	30"X30", FULL	AS SHOWN IN PLAN	NATURAL HEIGHT	
ABR	60	AECHMEA BLANCHETIANA RUBRA / RUBRA AECHMEA BLANCHETIANA	3G/10"	24"X24", FULL	AS SHOWN IN PLAN	NATURAL HEIGHT	
AT	8	AECHMEA X BLUE TANGO / BLUE TANGO BROMELIAD	3G/10"	24" X 24", FULL, SLEEVED	24"	30"	
AEDE	31	AECHMEA X DEAN / DEAN'S BROMELIAD	3G/10"	17" POT SIZE, 48" X 48"			
AP	55	AECHMEA X PINOT NOIR / PINOT NOIR BROMELIAD	9"	9" POT, 36" HEIGHT X 36" WIDTH ON DAY OF INSTALL		36"	
AM	7	AGAVE ANGUSTIFOLIA 'MARGINATA' / VARIEGATED CARIBBEAN AGAVE	7G/14"	GRADE#1, HEAVY 2 HT AND 2 SPR	AS SHOWN IN PLAN	NATURAL HEIGHT	
AC	3	AGLAONEMA COMMUTATUM 'SILVER BAY' / SILVER BAY CHINESE EVERGREEN	3G GAL.	AS SHOWN IN PLAN			
ALIM	14	ALCANTAREA IMPERIALIS / IMPERIAL BROMELIAD	7G/14"	30"X30", FULL, SLEEVED	36"	36"	
AR2	43	ALCANTAREA IMPERIALIS 'RUBRA' / RED IMPERIAL BROMELIAD	15G/17"	32" X 36"	3, -0" O.C.	36"	
AR	79	ALCANTAREA REGINA / REGINA BROMELIAD	30 GAL.	14" POT	36"	30"	
AA	18	ALLAGOPTERA ARENARIA / SEASHORE PALM	30 GAL.	48"X48", FULL	72"	NATURAL HEIGHT	
ALCL	8	ALOCASIA GAGEANA 'CALIFORNIA' / CALIFORNIA TARO	3G/10"	30"X24", FULL, 3 PLANTS PER POT	36"	36"	
ACA	8	ALOCASIA GAGEANA 'CALIFORNIA' / CALIFORNIA TARO	7G/14"	48" HT, MULTI, TRUNK, SLEEVED	48"	36"	
APS	25	ALOCASIA LAUTERBACHIANA, PURPLE SWORD / THE PURPLE SWORD LAUTERBACHIANA	3G / 10"	FULL 4" HT	2, -6" O.C.	NATURAL HEIGHT	
ABL	10	ALOCASIA MACRORHIZOS BLACK STEM / BLACK STEM GIANT ELEPHANT'S EAR	7G/14"	48" HT, MULTI, TRUNK, SLEEVED	48"	60"	
AL BL	3	ALOCASIA MACRORHIZOS BLACK STEM / BLACK STEM GIANT ELEPHANT'S EAR	7G/14"	48", SLEEVED	48"	60"	
ALU	1	ALOCASIA MACRORHIZOS 'LUTEA' / GOLDEN ELEPHANT'S EAR	7G/14"		AS SHOWN IN PLAN	NATURAL HEIGHT	
ALPR	3	ALPINIA PURPURATA / RED GINGER	15G	6" HT X 6" SPREAD	72"	72"	
ALPP	1	ALPINIA PURPURATA 'PINK' / PINK GINGER	15G	6" HT X 6" SPREAD	72"	72"	
ALPU	56	ALPINIA PURPURATA 'PINK' / PINK GINGER	7G/14"	36"X36", FULL	60"	72"	
ALPG	7	ALPINIA PURPURATA 'PUREST WHITE' / PUREST WHITE GINGER	7G/14"	36"X36", FULL	80"	80"	
ALPW	31	ALPINIA PURPURATA 'WHITE' / WHITE GINGER	7G/14"	36"X36", FULL	60"	72"	
ALZE	25	ALPINIA ZERUMBET 'SHELL GINGER' / SHELL GINGER (GREEN LEAF)	7G/14"	36"X36", FULL	60"	8	
AAP	44	ANTHURIUM ANDRAEANUM 'PINK CHAMPION' / PINK CHAMPION ANTHURIUM	3G/10"		AS SHOWN IN PLAN	NATURAL HEIGHT	
ANHO	25	ANTHURIUM HOOKERI / BIRDS NEST ANTHURIUM	7G/14"	24" X 24", FULL, SLEEVED	60"	60"	
AH	5	ARENGA HOOKERIANA / HOOKERS SUGAR PALM	FIELD GROWN	BALLED AND BURLAPPED, 60" X 60", FULL	AS SHOWN ON PLAN	NATURAL HEIGHT	
BD	54	BEGONIA X GARDEN ANGEL PLUM / GARDEN ANGEL PLUM BEGONIA	3G/10"	18"X18", FULL	24"	36"	
BP	67	BEGONIA X PLUM GORGEOUS / PLUM BEGONIA	3G/10"	18"X18", FULL	24"	36"	
BK	1	BOUGAINVILLEA X BARBARA KARST / BARBARA KARST BOUGAINVILLEA	45G/28"	48" X 96", FULL TO GROUND, WOOD TRELLIS	AS SHOWN ON PLAN	96"	
BS2	1	BOUGAINVILLEA X SINGAPORE WHITE / MS. ALICE - BOUGAINVILLEA	15G/17"	60" X 36", FULL TO GROUND, WOOD TRELLIS		60"	
BBAG	2	BOUGAINVILLEA X BUTTANA 'AFTERGLOW' / AFTERGLOW BOUGAINVILLEA	CONTRACT GROW	CONTRACT GROW TO 6' HEIGHT WITH HORIZONTAL LEADER AT 6' TO TRAIL ACROSS A WALL, SUPTER STUMP			
BC	5	BRUGANSIA X CHARLES GIMMALD / CHARLES GIMMALD ANGELS' TRUMPET	15G/17"	48" X 48", LOW BRANCHED, FULL, SPACED 60" O.C., NATURAL HEIGHT			
BRAM	4	BRUNFELSIA AMERICANA / LADY OF THE NIGHT	15G/17"	FULL, LOW BRANCHED	60"		
BG2	3	BRUNFELSIA GRANDIFLORA / YESTERDAY, TODAY, AND TOMORROW	25G/14"	FULL, LOW BRANCHED, FULL / LOW BRANCHED, 5-6FT HT, 4-5FT SPR	60"		
BRGR	2	BRUNFELSIA GRANDIFLORA / YESTERDAY, TODAY, AND TOMORROW	25G/21"	60"X60", FULL, LOW BRANCHED	72"	NATURAL HEIGHT	
BL	2	BRUNFELSIA LACTEA / LADY OF THE NIGHT	15G/17"	48"X48", FULL, LOW BRANCH	60"	NATURAL HEIGHT	
CMS	32	CALATHEA MAESTICA STAR WHITE / STAR WHITE MAESTICA CALATHEA	3G/24"	36"X36", FULL	36"	NATURAL HEIGHT	
CEP	4	CALLANDRA EMARGINATA / PINK POWDER PUFF	7G/14"	36" X 36", FULL, LOW BRANCHED	60"	NATURAL HEIGHT	
CA	20	CALLANDRA AMERICANA / AMERICAN BEAUTYBERRY	7G/14"	36"X36", FULL	AS SHOWN IN PLAN	NATURAL HEIGHT	
CEHI	1	CERATOPHYLLUM MIOJELANUM / BAMBOO CYCAD	25G/21"	5-6FT HT FULL	AS SHOWN IN PLAN	NATURAL HEIGHT	
CNN	5	CESTRUM NOCTURNUM / NIGHT BLOOMING JASMINE	7G/14"	36" X 36", FULL, LOW BRANCHED	AS SHOWN IN PLAN	NATURAL HEIGHT	
CHCA	63	CHAMAEDOREA CATARACTARUM / CAT PALM	15G/17"	60"X60", FULL	60"	72"	
CP2	17	CLERODENDRUM PANICULATUM / PAGODA FLOWER	25G/21"	60"X60", FULL	60"	NATURAL HEIGHT	
COU	16	CLERODENDRUM QUADRILOCULARE / STRABURST CLERODENDRUM	15G/17"	48"X48", FULL, LOW BRANCHED	AS SHOWN ON PLAN	NATURAL HEIGHT	
CTH	5	CLERODENDRUM TRICHOLOMUM / HARLEQUIN GLOBEFLOWER	15G/17"	48"X48", FULL, HEAVY	AS SHOWN IN PLAN	NATURAL HEIGHT	
CUB	3	CLERODENDRUM UGANDENSE / BLUE BUTTERFLY BUSH	15G/17"	36"X36", FULL, HEAVY	AS SHOWN IN PLAN	NATURAL HEIGHT	
CRAS	44	CRINIUM ASIATICUM / GREEN LEAF CRINIUM LILY	25G/14"	60"X60", FULL, 3 PLANTS PER POT	60"		
CRAU	47	CRINIUM AUGUSTUM / QUEEN EMMA / PURPLE LEAF CRINIUM LILY	25G/14"	60"X60", FULL, 3 PLANTS PER POT	60"		
CUDO	1	CUBANDIA DOMINGENSIS / CAMPANITA	15G/17"	48" X 46", LOW BRANCHED, FULL, SPACED 60" O.C., NATURAL HEIGHT	AS SHOWN IN PLAN	NATURAL HEIGHT	
DIED	7	DIOON EDULE / CYCAD	25G/21"	72"X72", FULL	72"	72"	
DIED2	1	DIOON EDULE / CYCAD	45G/28"	4-6FT HT, 6-7FT SPR, MULTI HEAD 4'-5" X 4'-5"	72"	NATURAL HEIGHT	
DMIE	23	DIOON MEJAE / MEXCAN FERN PALM	45G/28"	84" X 84", FULL	72"	NATURAL HEIGHT	
DS	2	DIOON SPINULOSUM / MEXCAN CYCAD	100G	SPECIMEN, 1-2FT CT, 6-7 FT OA HT X 6' OA SPREAD	AS SHOWN IN PLAN	NATURAL HEIGHT	
DISP	6	DIOON SPINULOSUM / MEXCAN CYCAD	100G	SPECIMEN, 2-3 FT CT, 8 - 9' OA HT X 8' OA SPREAD	AS SHOWN ON PLAN	NATURAL HEIGHT	
DOSE	19	DOMBEYA X SEMINOLE / PINK DOMBEYA	15G/17"	48"X48", FULL, LOW BRANCHED	72"	NATURAL HEIGHT	
DRSI	4	DRACAENA HEFLEXA SONG OF INDIA / PLEOMELE	25G/21"	FULL, 6' TO 7' OA HEIGHT X 48" SPREAD	72"	NATURAL HEIGHT	
ENGR	1	ENCEPHALARTOS GRATULUS / GIANT ENCEPHALARTOS	FIELD GROWN	8' - 10' HEIGHT X 8' - 10' SPREAD	8' -0" O.C.	NATURAL HEIGHT	
EUFJ	2	EUPHORBIA PUNICEA / FLAME OF JAMAICA	45G/28"	SPECIMEN, 60"X60", FULL	72"	8'	
EP	2	EUPHORBIA PUNICEA / JAMAICAN PONSSETIA	50G	6' HT X 6" SPREAD	AS SHOWN IN PLAN	72"	
FG	4	FICUS MICROCARPA GREEN ISLAND / GREEN ISL AND INDIAN LAUREL FIG	25G/21"	6' HEIGHT X 4' SPREAD, FULL TO GROUND	AS SHOWN ON PLAN	NATURAL HEIGHT	
GI	1	FICUS MICROCARPA GREEN ISLAND / GREEN ISLAND INDIAN LAUREL FIG	65G/32"	BUSH, 6' HEIGHT X 6' SPREAD, NATURAL FORM, FULL	AS SHOWN ON PLAN	NATURAL HEIGHT	
FIGR	72	FICUS MICROCARPA GREEN ISLAND / GREEN ISLAND FIG	FIELD GROWN	10' HEIGHT X 3' SPREAD, FULL	AS SHOWN ON PLAN	72"	
GAG	14	GALPHIMIA GLAUCA / THYRAUS	7G/14"	36"X36", FULL	48"	60"	
GP	5	GRAPTOPHYLLUM PICTUM 'CHOCOLATE QUEEN' / CHOCOLATE QUEEN JAMAICAN CROTON	7G/14"	36"X36", FULL	AS SHOWN IN PLAN	MAINTAINED HIEGHT 6'-0"	
HAF1	10	HAMELIA PATENS / FIREBUSH	7G/14"	36"X36", FULL	48"	48"	
HAF2	36	HEDYCHILUM COCCINEUM / WHITE GINGER	3G/10"	24"X18", FULL	AS SHOWN ON PLAN	24"-30" HT	
HG3	40	HEDYCHILUM CORONARUM / WHITE GINGER	3 GAL, 16"X16"	36" HEIGHT X 24" SPREAD, FULL	AS SHOWN IN PLAN	NATURAL HEIGHT	
HA	40	HELICONIA PSITTACORUM ANDROMEDA / ANDROMEDA PARROT HELICONIA	7G/14"	36" HEIGHT X 24" SPREAD, FULL	30"		
HL	51	HELICONIA PSITTACORUM / LADY D' / LADY D' PARROT HELICONIA	7G	4 FT HT, 1.5FT SPR	30"	NATURAL H	
HE	16	HEMITHIRINAX EKMANIANA / JMWAGUA PALM	FIELD GROWN	25GAL/21" 2" WIDE X 3' HT	AS SHOWN ON PLAN		
IXWH	11	IKORA X SNOWBALL / HYBRID IKORA WHITE	7G/14"	36"X36", FULL	48"	60"	
IXYE	3	IKORA X 'YELLOW' / HYBRID IKORA YELLOW	7G/14"	36"X36", FULL	48"	60"	
JAIN	8	JATROPHA INTEGRIRIMA / SPICY JATROPHA	45G/28"	MULTI TRUNK, FULL, 6' X6'	72"	72"	6'X6'
KOFR	5	KOPSIA FRUTICOSA / SHRUB VINCA	FIELD GROWN	SPECIMEN, 6' OA HEIGHT X 6' OA SPREAD	72"	12'	
LIGR	7	LICUALA GRANDIS / LICUALA PALM	7G/14"	FULL, 48"HEIGHT X 36"SPREAD	60"	NATURAL HEIGHT	
MEER	12	MEGASKEPASMIA ERYTHROCHLAMY'S / BRAZILIAN RED CLOAK	7G/14"	36"X36", FULL	72"	96"	
MC	2	MICROCYCAS CALOCCOMA / MICROCYCOS	FIELD GROWN	SPECIMEN, MN, 3 HEADS, MN, 6' HT OVERALL, FULL HEAD	AS SHOWN IN PLAN	NATURAL HEIGHT	
NB	5	NEPHROLEPIS BISERRATA / GIANT SWOPE FERN	25G/14"	36"X36", FULL	AS SHOWN IN PLAN	NATURAL HEIGHT	
ODPU	11	ODONTONEIMA CALISTACHYUM / PURPLE FIRESPRKE	7G/14"	36"X36", FULL	60"	60"	
ODCA	6	ODONTONEIMA CALISTACHYUM / PURPLE FIRESPRKE	7G/14"	36"X36", FULL	60"	60"	
ODST	22	ODONTONEIMA STRICTUM 'RED' / RED FIRESPRKE	7G/14"	36"X36", FULL	60"	60"	
PG2	10	PHILODENDRON GIGANTEUM / GIANT PHILODENDRON	7G/14"	36" HEIGHT X 36" SPREAD, FULL, MAINTAIN 36" HEIGHT, SPACE 48" O.C.	3, -0" O.C.	60"	
PG3	36	PHILODENDRON GLOIOSUM / GLOIOUS PHILODENDRON	7G/14"	36"X36", FULL	48"	60"	
PGC	1	PHILODENDRON PINNATIFOLIUM / COMB LEAF PHILODENDRON	7G/14"	36"X36", FULL	48"	60"	
PS2	20	PHILODENDRON SELLOUM / TREE PHILODENDRON	7G/14"	48"X48", FULL	AS SHOWN IN PLAN	NATURAL HEIGHT	
PS4	7	PHILODENDRON SPECIOSUM / IMPERIAL PHILODENDRON	7G/14"	36"X36", FULL, HEAVY	AS SHOWN IN PLAN	NATURAL HEIGHT	
PMP	22	PHILODENDRON WILSONII / WILSONI PHILODENDRON	7G/14"	24"X24", FULL	36"	36"	
PHC	10	PHILODENDRON X CONGO / CONGO PHILODENDRON	3G/10"	24"X24", FULL	36"	36"	
PHM	23	PHILODENDRON X MCCOLLIS FINALE / MCCOLLIS FINALE PHILODENDRON	3G/10"	24"X24", FULL	36"	36"	
PMD	70	PHILODENDRON X MCDOWELL ' / MCDOWELL PHILODENDRON	3G/10"	24"X24", FULL	36"	36"	
RC	3	PHILODENDRON X ROJO CONGO / ROJO CONGO PHILODENDRON	3G/10"	24"X24", FULL	36"	36"	
PHR	42	PHILODENDRON X WEEKS RED HYBRID / WEEKS RED PHILODENDRON	7G/14"	24"X36", FULL	48"	60"	
PW	13	PHILODENDRON X WEEKS RED HYBRID / WEEKS RED PHILODENDRON	7G/14"	16"X16", FULL	36"	36"	
PY	10	PHYLANTHUS MIRTIFOLIUS CASCADE / MOUSETAIL SHRUB	3G/10"	24"X24", FULL	30"	36"	
PSJ	80	PORTERA PETROPOLITANA JUNGLES / BROWELIAD JUNGLES	3G/10"	FULL, LOW BRANCHED, 18-24FT HT, 1.5FT SPR, NICE AND FULLFEE	18"		
PK2	166	PSYCHOTRIA UGUSTRIFOIDA / BAYAMA COFFEE	7G/14"	6' HEIGHT X 6' SPREAD, FULL	6' -0" O.C.	MAINTAIN 8' HT	
RK2	9	RADERMACHIERA X 'KUNNING' / KUNNING DWARF TREE JASMINE	45G/28"	48"X48", FULL	48"	8'	
RE	70	RHAPIS EXCELSA / LADY PALM	15G/17"	48"X48", FULL	48"	8'	
RHEX	3	RHAPIS EXCELSA / LADY PALM	15G/17"	HEAVY, 6-7FT HT, 4" WIDTH SHADE GROWN	AS SHOWN IN PLAN	8'	
RES	11	RHAPIS MULTIFIDA / LADY PALM MULTIFIDA	25G/21"				

PROJECT #:
16014

DRAWN BY:
CS ABWILT

CHECKED BY:
CS

DRAWING NO:
L5.02

OVERALL PLANTING
SCHEDULE SUMMARY

1. 36"X36" JAWA Ficus
2. 36"X36" JAWA Ficus
3. 36"X36" JAWA Ficus
4. 36"X36" JAWA Ficus

NO DATE REVISION

REVISIONS

ARCOM ARC-24-1013
(ZON-24-0061)

NOT FOR CONSTRUCTION

PRIVATE RESIDENCE
1247 SOUTH OCEAN BLVD (FKA 60 BLOSSOM WAY)
PALM BEACH, FLORIDA 33480

STOEY
design group

1505 BRIDGEWAY, #107 SAUSALITO CA 94965
TEL 415 944 1475 EMAIL
INFO@STOEYDESIGNGROUP.COM

PLANT SCHEDULE

CODE	QTY	BOTANICAL / COMMON NAME	CONTAINER SIZE	SIZE ON INSTALL	SPACING	HEIGHT	REMARKS
ROL	28	RONDEL ETIA LEUCOPHYLLA / PANAMA ROSE	7G/14"	30'X30" FULL, LOW BRANCHED	36"	48"	
SS	45	SANCHEZIA SPECIOSA / SANCHEZIA	7G/14"	30'X30" FULL	60"	72"	
SF	5	SANSEVERIA MASONIANA WHALE FIN / SNAKE PLANT	7G/14"	36'X36" FULL, MIN 5 FINS PER POT	AS SHOWN ON PLAN	42"	
SERE	93	SERENOA REPENS CINIEREA / SILVER SAW PALMETTO	25G/21"	36'X36" FULL, HEAVY	60"	60"	
STRE	1	STRELTIZIA REGINAE / ORANGE BIRD OF PARADISE	25G/14"	48" X 48", FULL, 3 PLANTER PER POT	60"	60"	
YA	23	YUCCA ALOIIFOLIA / ALOE YUCCA	25G/14"	60" X 36", FULL TO GROUND, WOOD TRELLIS	60"	60"	NATIVE TO ZIP CODE 33480
ZAFU	25	ZAMIA FURFURACEA / CARDBOARD PALM	FIELD GROWN	6' - 7' HEIGHT X 6' - 7' SPREAD	72"	60"	

ACCENT SHRUBS

AG	21	AGAVE ELEMEETIANA SATINA / SATINA ELEMEETS AGAVE	7G/14"	30'X30" FULL, SLEEVED	36"	36"	
AI	66	ALCANTAREA IMPERIALIS / IMPERIAL BROMELIAD	7G/14"	30'X30" FULL, SLEEVED	36"	36"	
AO	26	ALCANTAREA ODOATA / GIANT SILVER BROMELIAD	7G/14"	30'X30" FULL, SLEEVED	36"	36"	
AS	36	ANDROLEPIS SKINNERI / BIG RED BROMELIAD	7G/14"	30'X30" FULL, SLEEVED	36"	36"	
PHG	14	PHILODENDRON GIGANTEUM / GIANT PHILODENDRON	7G/14"	36'X36" FULL	36"	60"	

GROUND COVER (SYMBOLS)

ZP	71	ZAMIA INTEGRIFOLIA / COONIE CYCAD	7G/14"	24'X24" FULL	36"	36"	NATIVE TO ZIP CODE 33480
ZP2	34	ZAMIA INTEGRIFOLIA / COONIE CYCAD	7G/14"	36'X36" FULL, HEAVY	36"	36"	NATIVE TO ZIP CODE 33480

PLANT SCHEDULE

SYMBOL	CODE	QTY	BOTANICAL / COMMON NAME	CONTAINER SIZE	SIZE ON INSTALL	SPACING	HEIGHT	REMARKS
--------	------	-----	-------------------------	----------------	-----------------	---------	--------	---------

GROUND COVERS

	ARFL	177	ADANTUM RADDOANUM FRITZ LUTHI / DELTA MADENHAR FRITZ LUTHI	3 GAL, 16'X16"				
	AERV	227	AERVA SANGUINOLENTA / AREVA RED VELVET PLANT	3G/10"	16'X16", FULL	18"	24"	MAINTAINED HEIGHT 24"
	AGBL	368	AGAPANTHUS AFRICANUS BLUE / LILY OF NILE - BLUE	3G/10"	18'X18" FULL	24"	36"	
	AGWH	333	AGAPANTHUS AFRICANUS WHITE / LILY OF NILE - WHITE	3G/10"	18'X18", FULL	24"	36"	
	ASBC	32	AGLAONEMA COMMUTATUM SILVER BAY / SILVER BAY CHINESE EVERGREEN	3G/10"	18'X18", FULL	36"	36"	
	ACSC	4	AGLAONEMA COMMUTATUM SILVER BAY / SILVER BAY CHINESE EVERGREEN	7G/14"	30'X30", FULL, SLEEVED	36"	36"	
	ALCA2	62	ALCOASIA ODOHA CALIFORNIA / ALOOASIA CALIFORNICA	3G/10"	36'X24", FULL	AS SHOWN ON PLAN	NATURAL HEIGHT	
	ALCA	13	ALCOASIA X CALIDORA / CALIDORA ALOOASIA	7G/14"	48" HT, MULT, TRUNK, SLEEVED	48"	66"	
	ANPA	41	ANDROLEPIS PARADISE / PARADISE BROMELIAD	3 GAL	24" HEIGHT X 24" SPREAD	30"	36"	
	ARGL	153	ARACHIS GLABRATA / PERENNIAL PEANUT	1G/6"	6'X6", FULL	16"	6"	
	AT3	22	ASCLEPIAS TUBEROSA / BUTTERFLY MILKWEEED	1G/6"				
	ASMA	118	ASPARAGUS MACOWANII / MING FERN	3G/10"	18'X18", FULL	24"	36"	
	BEOD	328	BEGONIA ODOATA ALBA / WHITE BEGONIA	3G/10"	18'X18", FULL	24"	36"	
	BPG8	47	BEGONIA POPENOEI / LARGE LEAF GREEN BEGONIA	3G/10"	18'X18", FULL	24"	36"	
	BEAW	204	BEGONIA X ANGEL WING / ANGEL WING BEGONIA	3G/10"	18" HEIGHT X 18" SPREAD, FULL, MAINTAIN 36" HEIGHT, SPACE 24" O.C.	24"	36"	
	BCKL	59	BEGONIA X CAMIBEAN KING / LARGE LEAF PURPLE BEGONIA	3G/10"	18'X18", FULL	24"	36"	
	CS3	118	CALATHEA SETOSA / CALATHEA COMPACT STAR	3 GAL, 16'X16"				
	CZZC	25	CALATHEA ZEBRINA / ZEBRA CALATHEA PLANT	3G/10"	18'X18", FULL	24"	24"	
	CEBM	9	COLOCASIA ESCULENTA BLACK MAGIC / BLACK MAGIC TARO	7G/14"	36'X36", FULL	36"	60"	
	CRAM	65	CRINUM AMERICANUM / SWAMP LILY	3G/10"	24'X24", FULL	30"	36"	NATIVE TO ZIP CODE 33480
	CUCA	85	CURCULIGO CAPTULATA / PALM GRASS	3G/10"	24" X 24", FULL, SLEEVED	48"	36"	
	CA2	74	CURCUMA ZEDARIA PINK WONDER / PINK WONDER GINGER	3 GAL	16'X16", FULL	24"	NATURAL HEIGHT	
	CYFA	150	CYRTOMIUM FALCATUM / JAPANESE HOLLY FERN	3 GAL	16'X16", FULL	24"	NATURAL HEIGHT	
	DITA	90	DIANELLA TASMANICA / FLAX LILY	3 GAL	16'X16", FULL	24"	NATURAL HEIGHT	
	ERU	376	ERNODEA LITTORALIS / GOLDEN CREEPER	3G/10"	16'X16", FULL	30"	24"	NATIVE TO ZIP CODE 33480
	EM	94	EUPHORBIA MILII / CROWN OF THORNS	3 GAL	12'X18" FULL	12"	24"	
	EVGL	174	EVOLVULUS GLOMERATUS BLUE DAZE / BRAZILIAN DWARF MORNING GLORY	3G/10"	16'X16"	24"	24"	
	FAJA	565	FARFUGIUM JAPONICUM GIGANTEA / LEOPARD PLANT	3G/10"	24'X24", FULL	24"	36"	
	HEPA	71	HELICONIA PSITTACORUM ANDROMEDA / PARROT BEAK HELICONIA	3G/10"	24'X24", 36" O.C, MAINTAIN AT 36" HEIGHT	30"	36"	
	HP	62	HELICONIA PSITTACORUM ANDROMEDA / PARROT BEAK HELICONIA	7G/14"	FULL, SLEEVED, 36" HEIGHT X 24" SPREAD	24"	36"	36" HEIGHT X 24" SPREAD
	HPLD	18	HELICONIA PSITTACORUM LADY DI / LADY DI PARROT HELICONIA	3 GAL	24'X24", FULL	30"	36"	NATURAL HEIGHT
	HLSL	127	HYMENOCALLIS LATIFOLIA / SPIDER LILY	3G/10"	24" X 24", FULL, 3 PLANTS PER POT	30"	36"	
	IPPE	556	IPOMOEA PES-CAPRAE / BEACH MORNING GLORY	1G/10"	FULL, BEACH DUNE INFILL	24"	8"	NATIVE TO ZIP CODE 33480
	LDYT	97	LANTANA DEPRESSA / YELLOW TRAILING LANTANA	3G/10"	16'X16", FULL	24"	36"	
	LAMO	73	LANTANA MONTEIDENSIS / LANTANA LAVENDER WEEPING	3G/10"	24'X24", FULL	24"	24"	
	LSM	66	LANTANA SELLOWIANA MONINA / WHITE LIGHTNIN TRAILING LANTANA	3 GAL	18'X18", FULL	36"	24"	ZOYSIA DIAMOND OR PASPALLUM
	LAWN	25,142 SF	LAWN / LAWN	-				

LEGEND

- ARPC
- AIR ROOT PRUNING CONTAINER
- B&B
- BALLED AND BURLAPPED
- FG
- FIELD GROWN
- OA HT
- OVERALL HEIGHT
- CAL
- CALIPER
- DBH
- DIAMETER AT BREAST HEIGHT
- CT
- CLEAR TRUNK
- GW
- GRAY WOOD
- 3PPP
- THREE PLANTS PER POT
- MULTI
- MULTIPLE TRUNKS

NOT FOR CONSTRUCTION

PRIVATE RESIDENCE
1247 SOUTH OCEAN BLVD (FKA 60 BLOSSOM WAY)
PALM BEACH, FLORIDA 33480

STOEVE
design group
1505 BRIDGEWAY, #107 SAUSALITO CA 94965
TEL 415 944 1475 EMAIL
INFO@STOEVEDESIGNGROUP.COM

OVERALL PLANTING
SCHEDULE SUMMARY

NO	DATE	REVISED
1	06/02/24	ARCOM PRELIM
2	06/02/24	ARCOM PRELIM
3	06/02/24	ARCOM PRELIM
4	12/02/24	FINAL SUBMITTAL

ARCOM ARC-24-0103
(ZON-24-0061)

SCALE:
DO NOT SCALE DIMENSIONS.
DO NOT SCALE DIMENSIONS.

PROJECT #:
1504
DRAWN BY:
CS&B/MLT
CHECKED BY:
CS&B

DRAWING NO:
L5.03

PLANT SCHEDULE

SYMBOL	CODE	QTY	BOTANICAL / COMMON NAME	CONTAINER SIZE	SIZE ON INSTALL	SPACING	HEIGHT	REMARKS
	UMB	288	LIRIOPE MUSCARI SUPER BLUE / SUPER BLUE LILY TURF	3G/10"	24"x24", FULL	22"	24"	
	MSC	618	MICROSORUM SCOLOPENDRIA / WART FERN	3G/10"	24"x24", FULL	24"	24"	
	MODE	157	MONSTERA DELICOSA / SPLIT LEAF CERIMAN	7G/14"	36" X 36", FULL, MATURE LEAF	48"	48"	
	NEMC	86	NEOREGELIA MCWILLIAMSII / MCWILLIAMS BROMELIAD	3G/10"	18"x18", FULL	24"	24"	
	NEBN	437	NEOREGELIA X BOSSA NOVA / BOSSA NOVA BROMELIAD	3G/10"	16"x16" 3 PLANTS PER POT	20"	24"	
	NEFI	91	NEOREGELIA X FIREBALL / FIREBALL BROMELIAD	3G/10"	16"x16" 3 PLANTS PER POT	16"	24"	
	NELB	46	NEOREGELIA X JEFFERY BLOCK / BROMELIAD	3G/10"	24"x24", FULL	24"	24"	
	NEEX	100	NEPHROLEPIS EXALTATA / BOSTON FERN	3G/10"	24"x24", FULL	36"	24"	NATIVE TO ZIP CODE 33480
	NEFU	185	NEPHROLEPIS FALCATA / FURCANS / FISHTAIL FERN	3G/10"	24"x24", FULL	36"	48"	THIS IS NOT MACHO FERN
	MOGR	664	OPHIOPOGON JAPONICUS / MONDO GRASS	1G/6"	8"x8", FULL	8"	NATURAL HEIGHT	
	PEOB	241	PEPEROMIA OBTUSIFOLIA / BABY RUBBER PLANT	3G/10"	12"x12", FULL	18"	16"	
	PGVP	29	PHILODENDRON GLORIOSUM / VELVET PHILODENDRON	7G/14"	36"x36", FULL	48"	48"	
	PHAN	57	PHILODENDRON XANADU / XANADU PHILODENDRON	3G/10"	24"x24", FULL	36"	36"	
	PICA	69	PILEA CADIEREI / ALUMINIUM PLANT	3 GAL	18"x18", FULL	24"	24"	
	PISE	937	PILEA SERPYLLACEA STOPLIGHT / STOPLIGHT PILEA	1G/6"	8"x8", FULL	18"	18"	
	PLAM	34	PLUMBAGO ALBICULATA MONOTT / ROYAL CAPE® PLUMBAGO	3 GAL	24"x24", FULL	30"	NATURAL HEIGHT	
	PAPF	172	PORTULACARIA AFRA / PROSTRATE FORM / PROSTRATE ELEPHANT BUSH	1G/6"	6" HEIGHTX8" SPREAD	12"	6"	
	PRPE	48	PROTEA PETROPOLITANA / BROMELIAD	3G/10"	24"x24", FULL	36"	36"	
	PSLA	21	PSEUDERANTHEMUM LAXIFLORUM / SHOOTING STAR	3 GAL, 16"x16"				
	RUE	9	RUELLIA / RUELLIA	3G/10"	18"x18", FULL	24"	36"	
	RUBR	74	RUELLIA BRITTONIANA / PURPLE SHOWER / MEXICAN BLUEBELL	3G/10"	18"x18", FULL	24"	36"	
	RE2	10	RUSSELLA EQUISETIFORMIS / FIRECRACKER PLANT	3G/10"	16"x16"	36"	36"	
	RUEO	29	RUSSELLA EQUISETIFORMIS / FIRECRACKER PLANT	3G/10"	18"x18", FULL	36"	36"	
	SCP	90	SPATHIPHYLLUM COCHLEARISPATHUM / PEACE LILY	3G/10"	18"x18", FULL	30"	NATURAL HEIGHT	
	SPPP	154	SPATHIOGLOTTIS FLUCATA / PURPLE GROUND ORCHID	3G/10"	18"x18" FULL	24"	24"	
	SSBB	118	SPATHIOGLOTTIS SORBEI / BERRY BANANA / BERRY BANANA GROUND ORCHID	1G/6"	15" HEIGHT X 15" SPRAD, FULL	18"	18"	
	TRAS	382	TRACHELOSPERMIUM ASIATICUM / ASIATIC JASMINE	1G/6"	6"x6", FULL	18"	6"	
	TA	956	TRADESCANTIA MICROFOLIA ARGENTINE IVY / ARGENTINE IVY	1G/6"	8"x8", FULL	12"	NATURAL HEIGHT	
	ZAPU	26	ZAMIA PUMILA / COONTE CYCAD	7G/14"	24"x24", FULL	48"	36"	NATIVE

LEGEND

- APPC
- AIR ROOT PRUNING CONTAINER
- B&B
- BALLED AND BURLAPPED
- FG
- FIELD GROWN
- OA HT
- OVERALL HEIGHT
- CAL
- CALIPER
- DBH
- DIAMETER AT BREAST HEIGHT
- CT
- CLEAR TRUNK
- GW
- GRAY WOOD
- 3PPP
- THREE PLANTS PER POT
- MULTI
- MULTIPLE TRUNKS

NOT FOR CONSTRUCTION

PRIVATE RESIDENCE
1247 SOUTH OCEAN BLVD (FKA 60 BLOSSOM WAY)
PALM BEACH, FLORIDA 33480

STOEVE
design group
1505 BRIDGEWAY, #107 SAUSALITO CA 94965
TEL 415 944 1475 EMAIL
INFO@STOEVEDESIGNGROUP.COM

OVERALL PLANTING
SCHEDULE SUMMARY

ARGO AR-C-24-0103
(ZON-24-0061)
SCALE: 1"=10'-0" (1:120)
DO NOT SCALE DIMENSIONS.
REVISIONS

- 1
- REVISED
- ARGO AR-C-24-0103
- 2
- REVISED
- ARGO AR-C-24-0103
- 3
- REVISED
- ARGO AR-C-24-0103
- 4
- REVISED
- ARGO AR-C-24-0103

PROJECT #:
18014
DRAWN BY:
CSABW/LLT
CHECKED BY:
CSABW/LLT
DRAWING NO.

L5.04

GROUND COVER MIX SCHEDULE
CONCEPT PLANT SCHEDULE

CONTAINER SIZE
HEIGHT X SPREAD / SPACING O.C.

MIX RATIO

	GROUND COVER MIX 1 SOLIDAGO SEMPERVIRENS / SEASIDE GOLDENROD UNIOILA PANICULATA / SEA OATS	1,515 SF 1,120 945	4" POTS, 6"X6", FULL, 12" 4" POTS, 18"X18" FULL, 12"	40% @ 9" oc 60% @ 12" oc
	GROUND COVER MIX 2 SCAEVOILA PLUMIERI / INKBERRY UNIOILA PANICULATA / SEA OATS	260 SF 20 188	1G/6", 9"X9", FULL, 24" 4" POTS, 18"X18" FULL, 12"	30% @ 24" oc 70% @ 12" oc
	GROUND COVER MIX 3 SESUVIUM PORTULACAESTRIUM / SHORELINE SEAPURSLANE UNIOILA PANICULATA / SEA OATS	140 SF 15 88	4" POTS, 6"X6", FULL, 24" 4" POTS, 18"X18" FULL, 12"	40% @ 24" oc 60% @ 12" oc
	GROUND COVER MIX 4 HELIANTHUS DEBILIS / EAST COAST DUINE SUNFLOWER UNIOILA PANICULATA / SEA OATS	680 SF 212 495	4" POTS, 6"X6", FULL, 12" 4" POTS, 18"X18" FULL, 12"	30% @ 12" oc 70% @ 12" oc
	GROUND COVER MIX 5 IPOMOEA PES-CARRAE / BEACH MORNING GLORY UNIOILA PANICULATA / SEA OATS	527 SF 27 437	1G/10", FULL, BEACH DUINE INFILL, 24", 8" 4" POTS, 18"X18" FULL, 12"	20% @ 24" oc 80% @ 12" oc
	GROUND COVER MIX 6 SOLIDAGO SEMPERVIRENS / SEASIDE GOLDENROD UNIOILA PANICULATA / SEA OATS	1,172 SF 366 853	4" POTS, 6"X6", FULL, 12" 4" POTS, 18"X18" FULL, 12"	30% @ 12" oc 70% @ 12" oc

LEGEND

APPC	AIR ROOT PRUNING CONTAINER
B&B	BALLED AND BURLAPPED
FG	FIELD GROWN
OA HT	OVERALL HEIGHT
CAL	CALIPER
DBH	DIAMETER AT BREAST HEIGHT
CT	CLEAR TRUNK
GW	GRAY WOOD
3PPP	THREE PLANTS PER POT
MULTI	MULTIPLE TRUNKS

PLANT SCHEDULE

SYMBOL	CODE	QTY	BOTANICAL / COMMON NAME	SIZE	CONTAINER	SPACING	HEIGHT	REMARKS
SHRUB AREAS								
	COUV	3,348	COCCOLOBA UVIFERA / SEA GRAPE	3G/10"	18"X18", FULL	36"	48"	BEACH DUINE INFILL, NATIVE TR
	FMI	2,204	FIGUS MICROCARPA GREEN ISLAND - HEDGE / GREEN ISLAND FIGUS - HEDGE	7G/14"	FULL, 24" HEIGHT X 24" SPREAD, 24"O.C AS A LINEAR HEDGE	24"	24"	
	FMGI	116	FIGUS MICROCARPA GREEN ISLAND - MASSING / GREEN ISLAND FIGUS - MASSING	7G/14"	FULL, 24" HEIGHT X 24" SPREAD, 30" O.C, AS MASSING	30"	24"	
	FMI3	31 SF	FIGUS MICROCARPA GREEN ISLAND - POTS / GREEN ISLAND FIGUS - POTS		POTS, SEE FURNISHING PLAN AND SCHEDULE			
	PSLB	3	PSYCHOTRIA LIQUISTRIFOLIA / BAHAMA WILD COFFEE	7G/14"	36"X36", FULL	48"	48"	
	SUMA	74	SURIANA MARTINA / BAY CEDAR	7G/14"	36"X36", FULL	48"	36"	NATIVE TO ZIP CODE 33480

NOT FOR CONSTRUCTION

PRIVATE RESIDENCE
1247 SOUTH OCEAN BLVD (FKA 60 BLOSSOM WAY)
PALM BEACH, FLORIDA 33480

STOEVE
design group
1505 BRIDGEWAY, #107 SAUSALITO CA 94965
TEL 415 944 1475 EMAIL
INFO@STOEVEDESIGNGROUP.COM


OVERALL PLANTING
SCHEDULE SUMMARY

PROJECT #:
18014
DRAWN BY:
CSABW/LLT
CHECKED BY:
CSABW/LLT
DRAWING NO.
L5.05

REVISIONS		NO	DATE	REVISION
1	18/01/2024	JACOB FRESCAR		
2	18/01/2024	JACOB FRESCAR		
3	18/01/2024	JACOB FRESCAR		
4	18/01/2024	JACOB FRESCAR		


ARCOM ARC-24-0103
(ZON-24-0061)

NOTES:
1. The information and drawings herein are for the design of the project and are not to be used for any other purpose.
2. The information and drawings herein are not to be used for any other purpose.
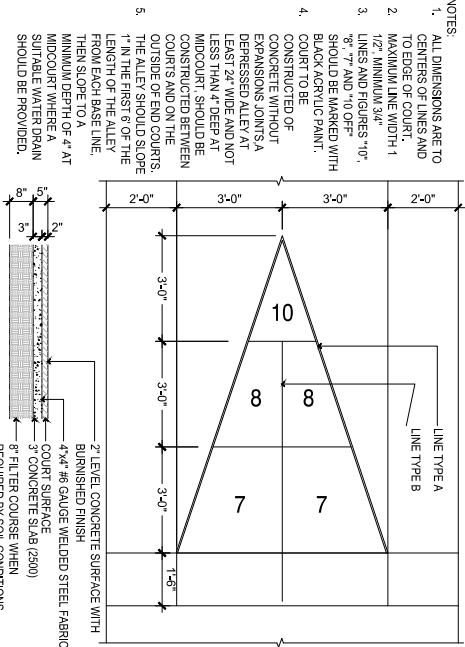


16 SHUFFLEBOARD COURT LAYOUT

NOTE:
1. REFER TO SHEETS L2.01 AND L2.02 FOR MATERIAL SCHEDULE

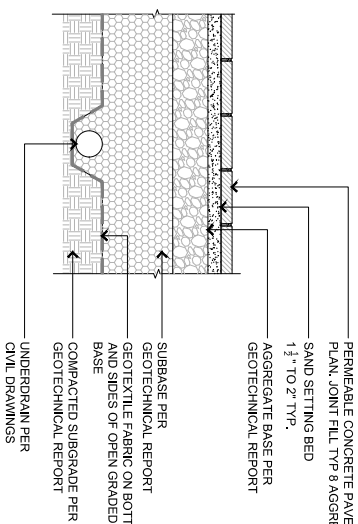


15 PEROVIOUS PAVERS ON AGGREGATE SUBBASE

1.12"x1'-0"

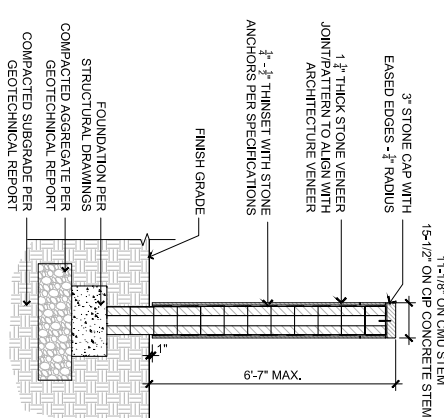


14 STONE VENEER WITH STONE CAP

1.12"x1'-0"

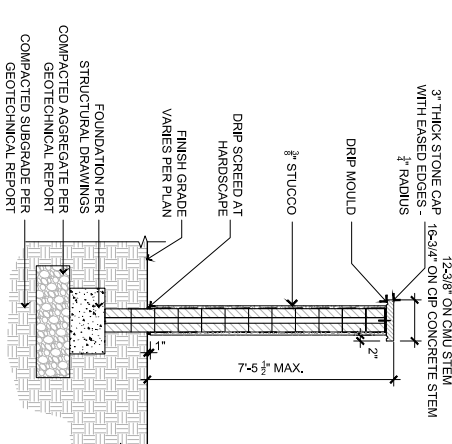


13 STUCCO WALL WITH STONE CAP

1.12"x1'-0"

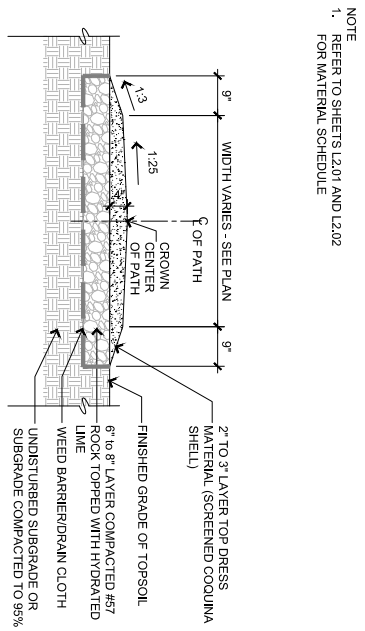


12 CRUSHED COQUINA SHELL PATH

3/4"x1'-0"

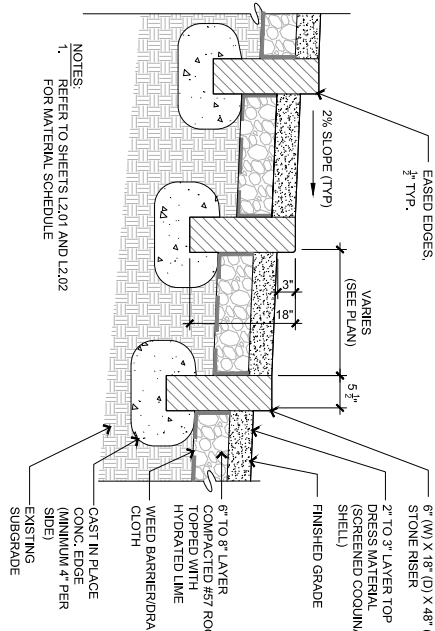


11 STONE RISERS

1.12"x1'-0"

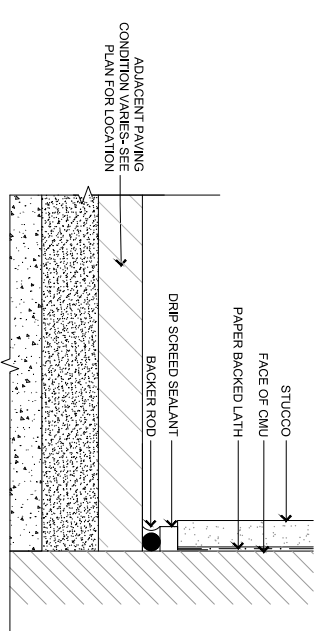


10 DRIP SCREED AT STUCCO WALL

6"x1'-0"

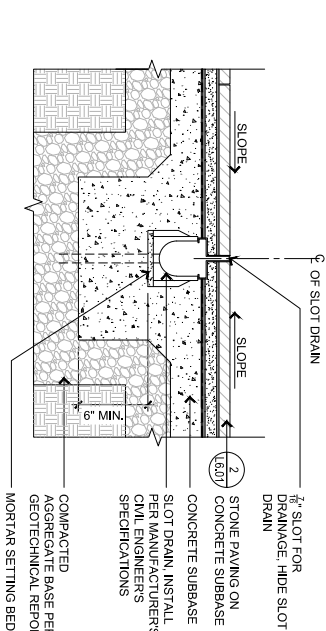


9 SLOT DRAIN AT PAVING

1.12"x1'-0"

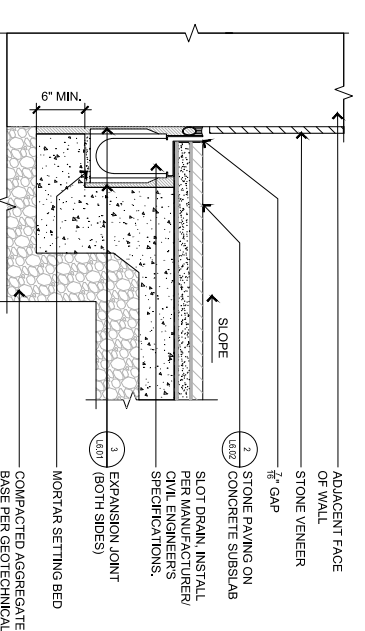


8 SLOT DRAIN AT WALL

1.12"x1'-0"

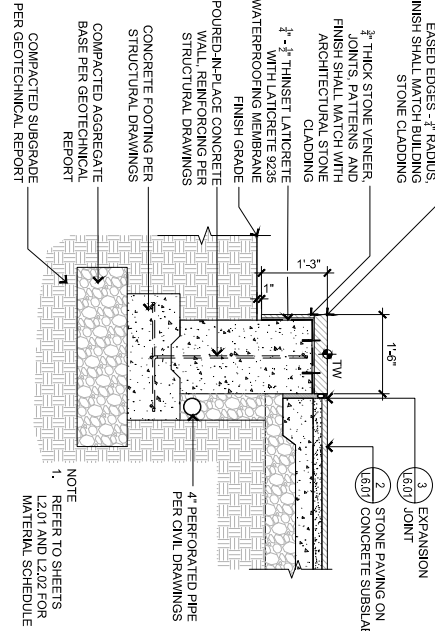


7 WALL AT POOL TERRACE

1.12"x1'-0"

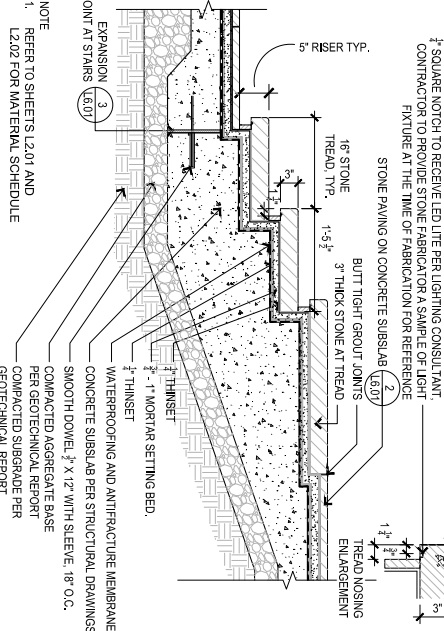


6 STONE STEPS

6"x1'-0"

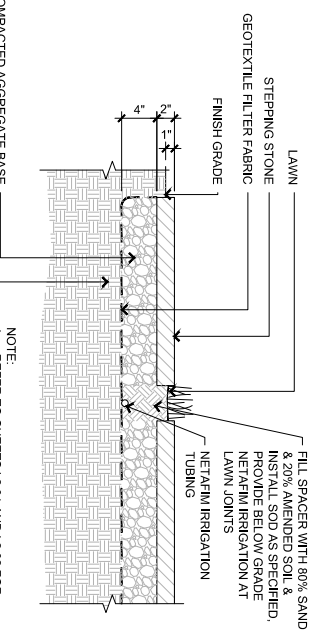


5 STEP STONE PAVERS WITH LAWN JOINTS

1.12"x1'-0"

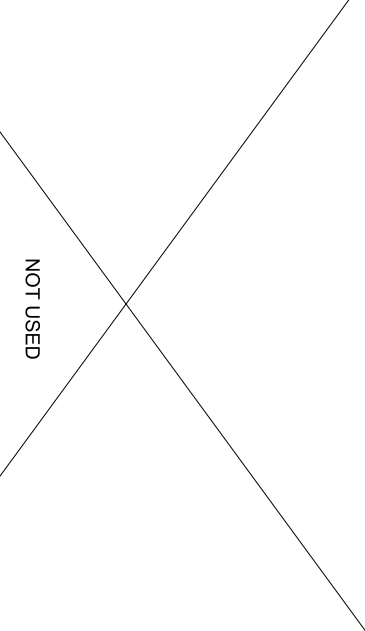


4

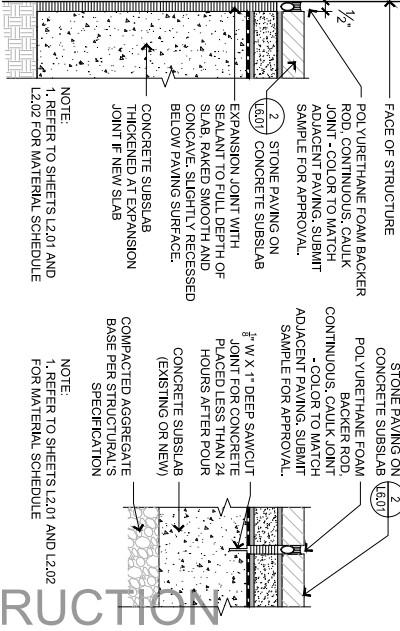


3 EXPANSION & CONTROL JOINT

1.12"x1'-0"

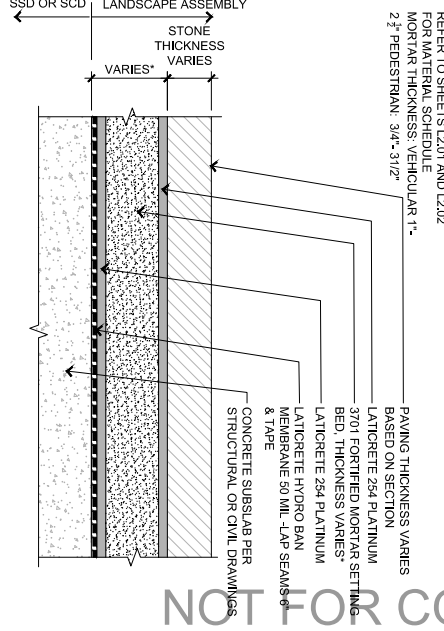


2 STONE PAVING ON CONCRETE SUBSLAB ENLARGEMENT

6"x1'-0"

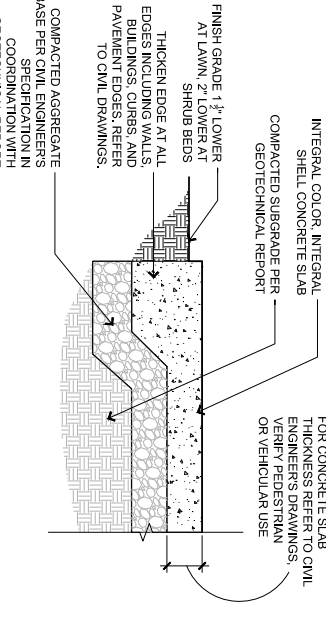

1 CONCRETE PAVING (TABBY)

1.12"x1'-0"

 

9 BASALT ZUMA BLACK BUSH HAMMERED

NTS



8 | AVORIO STONE

MTS



CONCEPT ONLY

WATER FEATURE WF-1

NTS

WATER FEATURE #5



SCULPTURE LOAD, TBD
(4) 1/2" DIA. X 12" SS316 J-HOOK
THREADED HOLDOWN

WML

1 1/2" STONE VENEER W/ MIN.
1/4"-1/2" MORTAR BED, 1/16"
GROUT JOINTS TYP.

REINFORCED GUNITE BASIN
COMPACTED SUBGRADE

REINFORCED CIP CONCRETE

1. SECTION DIMENSIONS TO THE FACE OF GUNITE BASIN
2. SUBMIT SHOP DRAWING FOR REVIEW AND APPROVAL BY LANDSCAPE ARCHITECT PRIOR TO CONSTRUCTION



NTS



4 KALAHARI GRANITE 'BUSH HAMMERED'

ITS



2 DECORATIVE CONCRETE

NTS



1 | 6' HT ECHELON TWO RAIL FENCE

NTS

NOT FOR CONSTRUCTION

PRIVATE RESIDENCE

1247 SOUTH OCEAN BLVD (FKA 60 BLOSSOM WAY)

PALM BEACH, FLORIDA 33480

STOEV
design group

1505 BRIDGEWAY, #107 SAUSALITO CA 94965
TEL 415 944 1475 EMAIL
INFO@STOEVDDESIGNGROUP.COM

HARDSCAPE DETAILS

The design and concepts shown are the intellectual property of Stew Design Group Inc., and shall not be used, copied or transmitted in any form without the written approval of Stew Design Group Inc.

SCALE:
NOTE THIS SHEET SIZE IS 30" X 42".
DO NOT SCALE DOWNWARD.

ARCOM:ARC-24-0103
(ZON-24-0061)


REVISIONS

1	09/16/2024	ARCOM PRE-APP
2	10/03/2024	FIRST SUBMITTAL
3	10/21/2024	SECOND SUBMITTAL
4	12/04/2024	FINAL SUBMITTAL


PROJECT #: 19-014
DRAWN BY: CS,AB,WI,LT
CHECKED BY CS,SS
DRAWING NO.

DRAWING NO

16.03

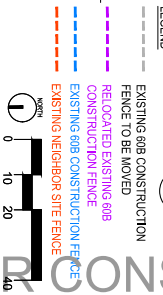

O

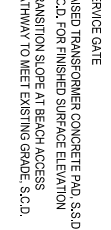



REVISIONS		
NO	DATE	ISSUE
1	09/16/2024	ARCOM PRE-APP
2	10/03/2024	FINET SUBMITTAL
3	10/21/2024	SECOND SUBMITTAL
4	12/04/2024	FINAL SUBMITTAL

PRIVATE RESIDENCE
1247 SOUTH OCEAN BLVD (FKA 60 BLOSSOM WAY)
PALM BEACH, FLORIDA 33480

STOEVE
design group
505 BRIDGEWAY, #107 SAUSALITO CA 94965
TEL 415 944 1475 EMAIL
INFO@STOEVEDESIGNGROUP.COM

HARDSCAPE DETAILS

PROJECT #: 19-014
DRAWN BY: CS,AB,WI,LT
CHECKED BY: CS,SS
DRAWING NO:

L6.04