

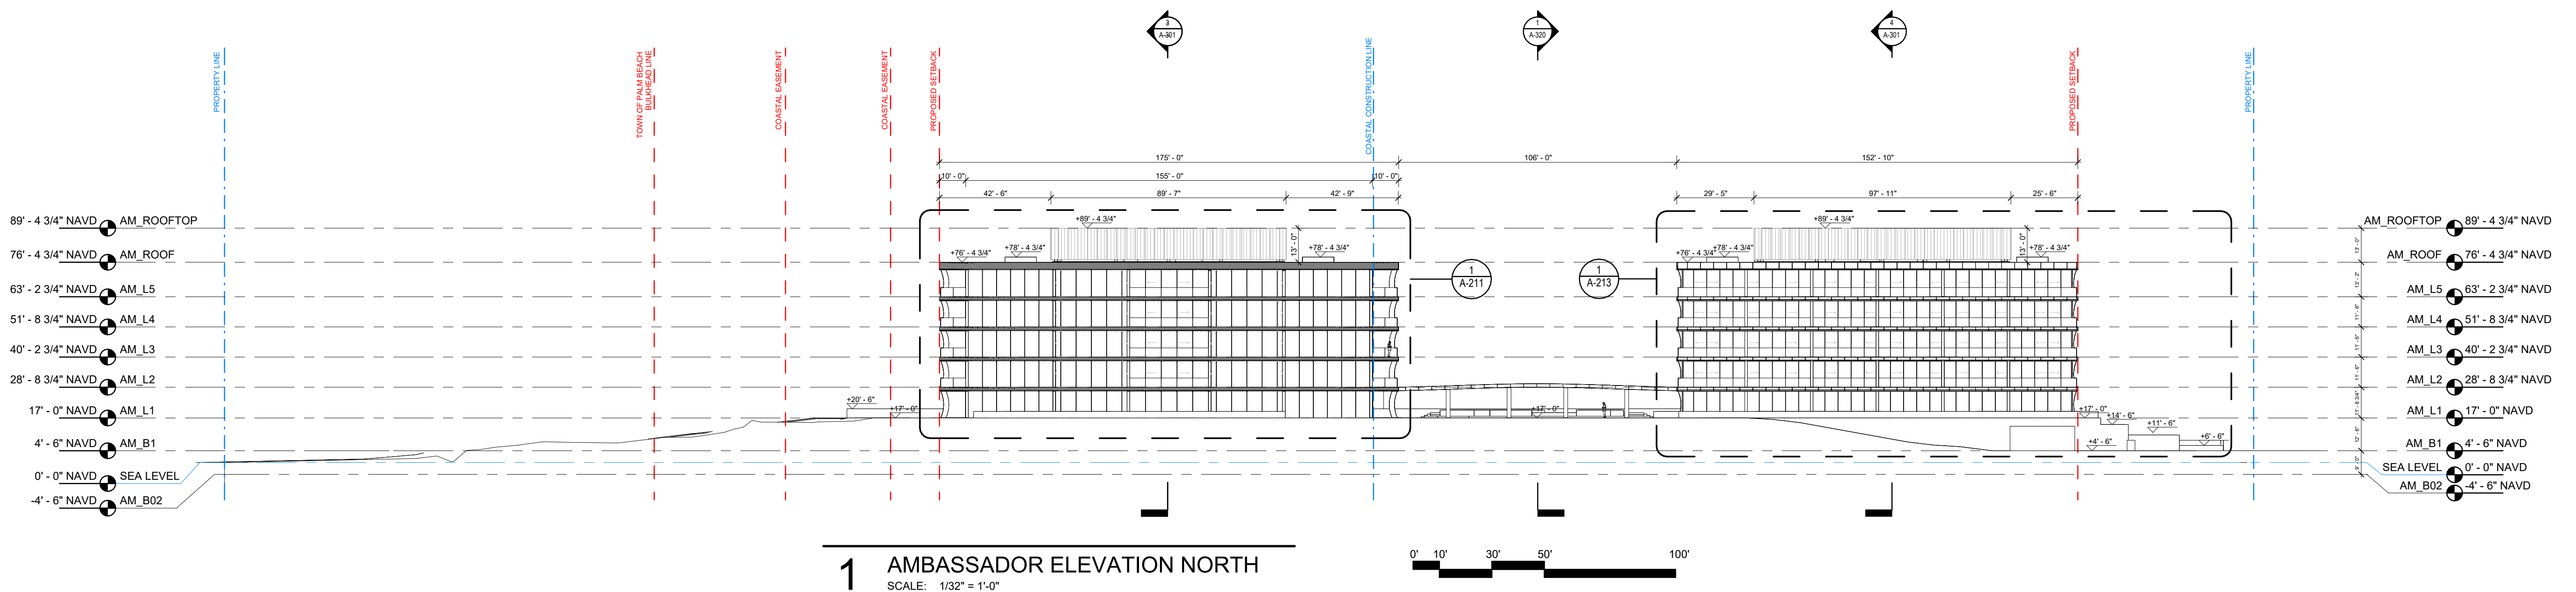


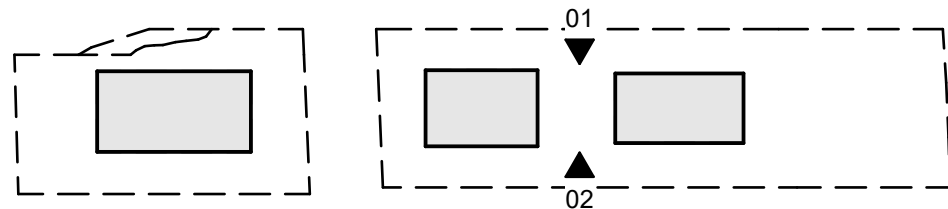

1 AMBASSADOR ELEVATION NORTH
SCALE: 1/32" = 1'-0"

0' 10' 30' 50' 100'

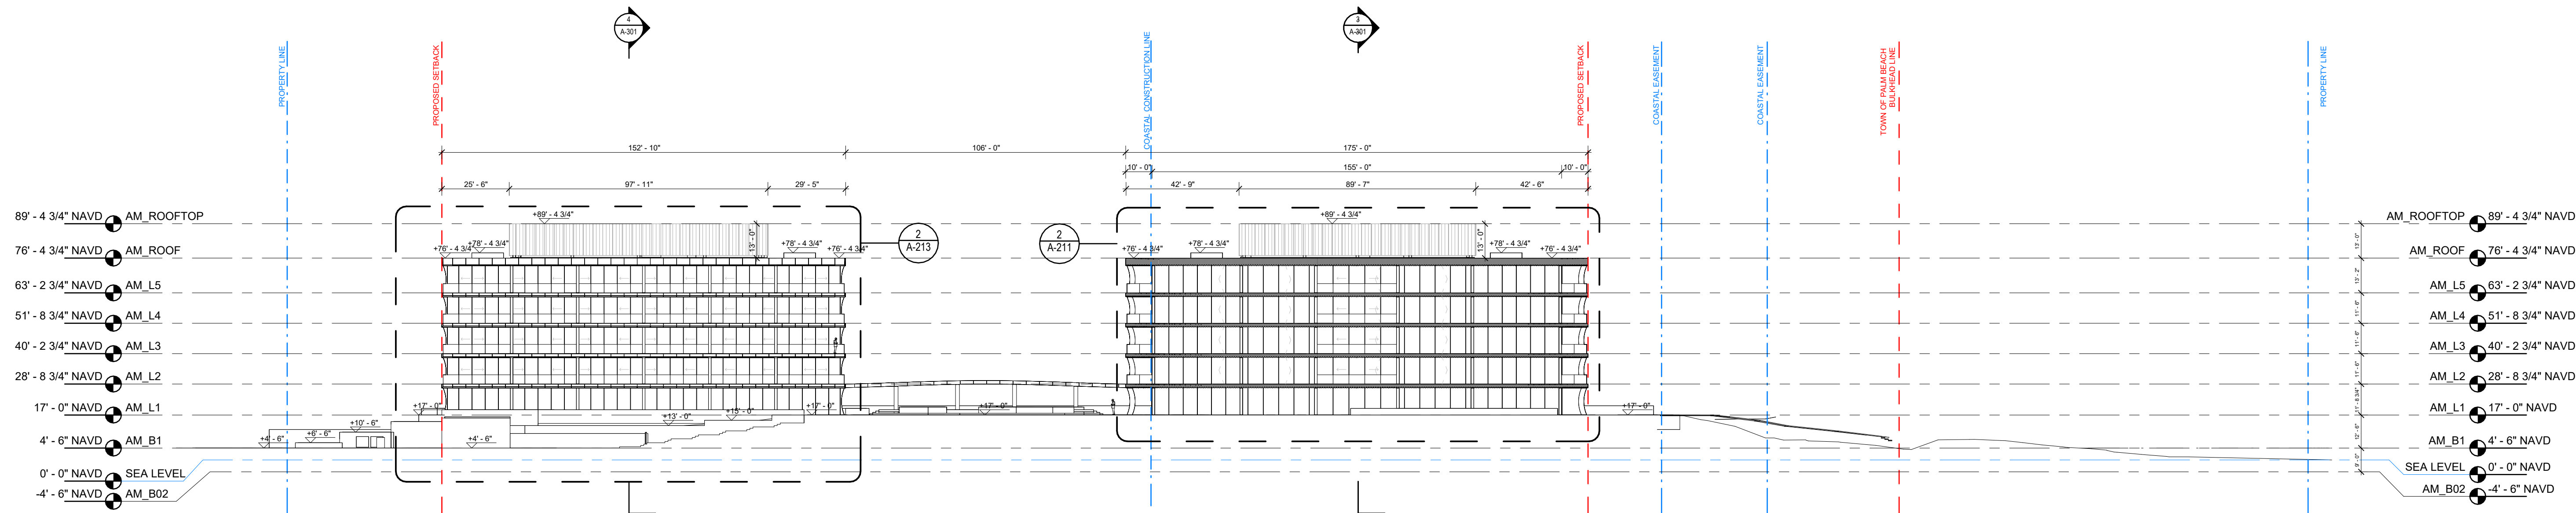


2 AMBASSADOR ELEVATION SOUTH
SCALE: 1/32" = 1'-0"

0' 10' 30' 50' 100'

285 BANYAN BLVD
West Palm Beach, Florida 33401
561.694.6844 • Fax: 561.694.6844
SPINAOROURKE.COM
FL Lic # AC26002289

SPINAOROURKE
+ PARTNERS

Architecture • Interior Design
Keith M. Spina # AK13419

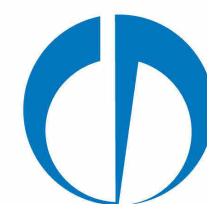

OMA
180 Varick Street, Suite 1328
New York, NY 10014
T: +1 212 337 0770



NIEVERA WILLIAMS
DESIGN

625 N. Flagler Drive
Suite 502
West Palm Beach, FL 33401
T: 561 659 2820

Submittal for:
Ambassador
2720 S. Ocean Blvd &
2730 S. Ocean Blvd
Palm Beach, Florida 33480


THESE DRAWINGS ARE FOR THE
EXCLUSIVE USE OF SPINAOROURKE +
PARTNERS, INC. AND MAY NOT BE
DUPLICATED, REPRODUCED OR USED
IN ANY MANNER WITHOUT THE
EXPRESS WRITTEN CONSENT OF SPINA
OROURKE + PARTNERS, INC. ALL
RIGHTS RESERVED.

Revisions:
FINAL SUBMITTAL 03-10-2025


Project no: 22049
Date: 03/10/2025
Drawn by: Author
Project Architect: Checker

A-201

ELEVATIONS

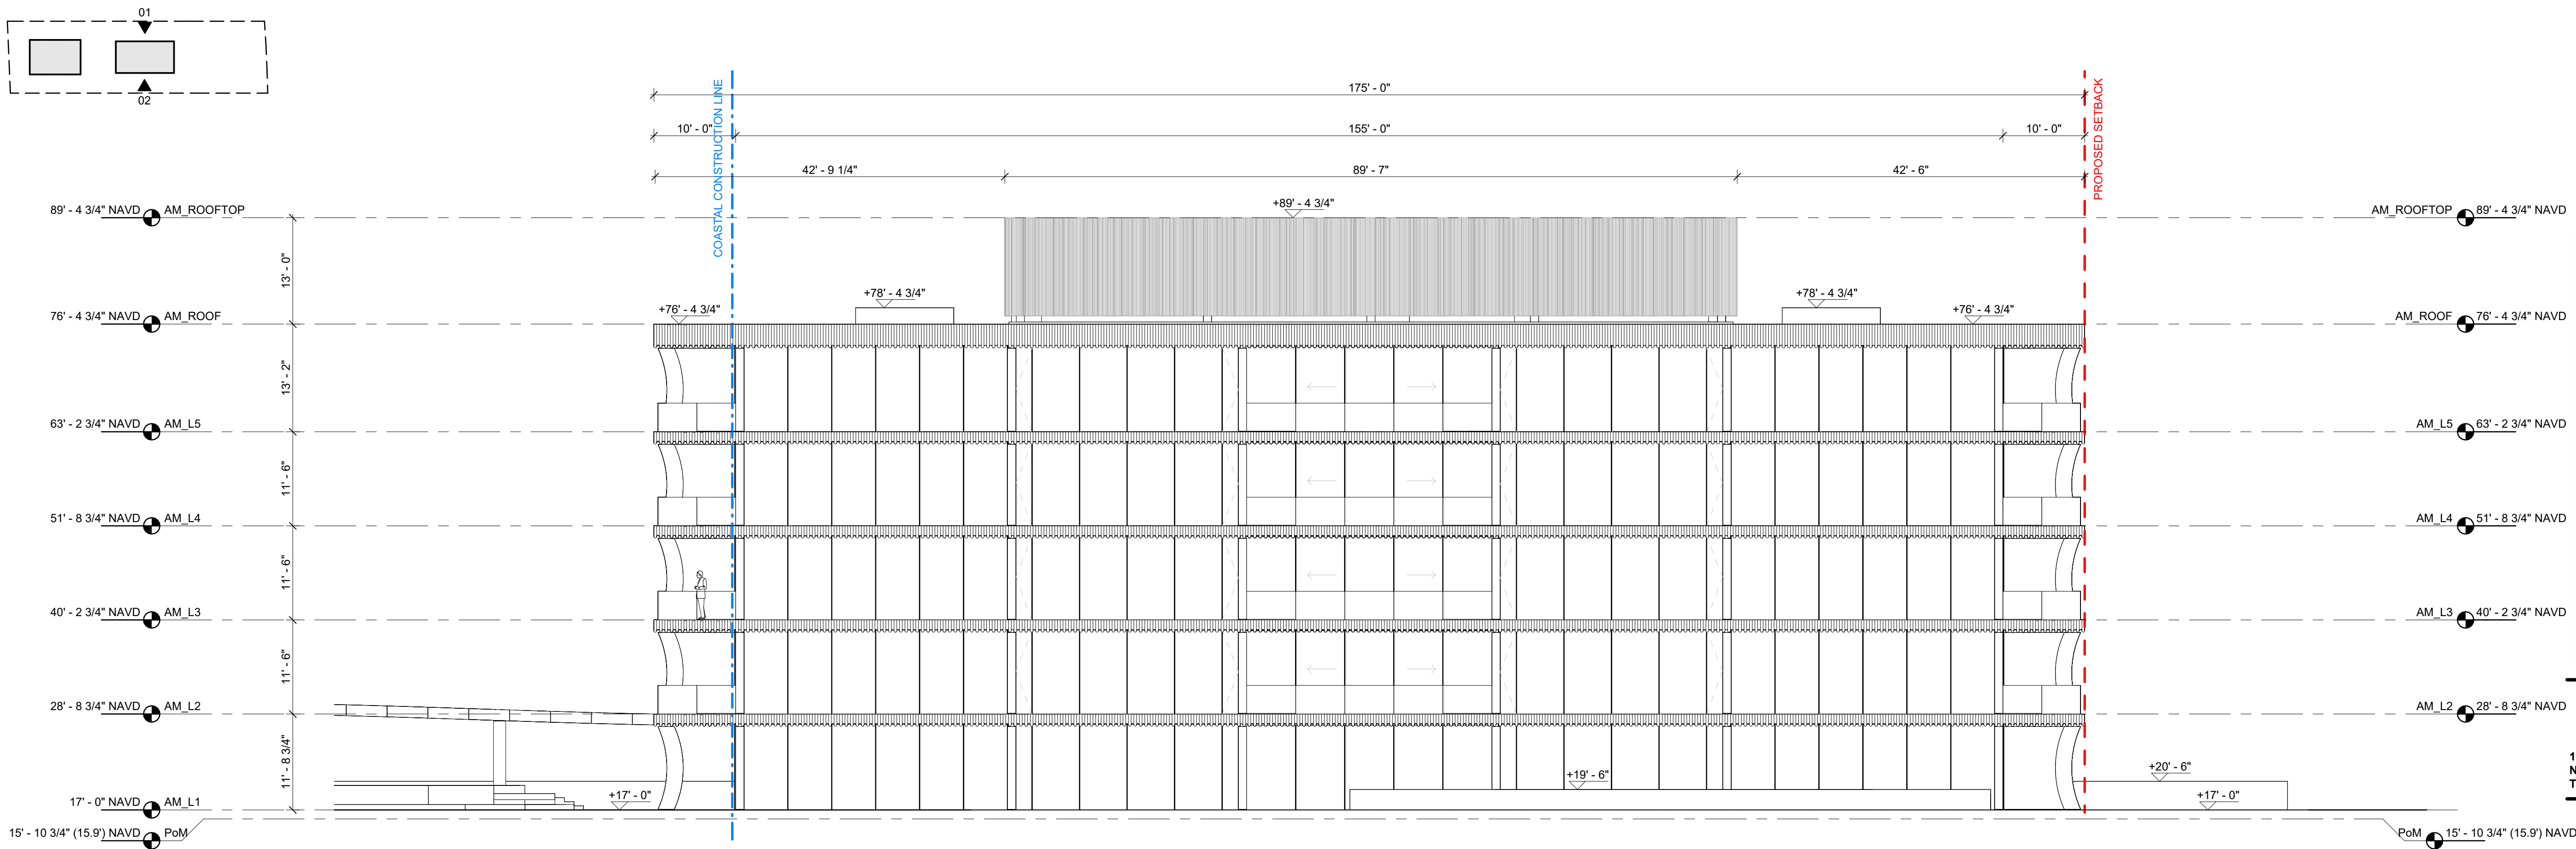

2 BUILDING 1 ELEVATION SOUTH
SCALE: 3/32" = 1'-0"

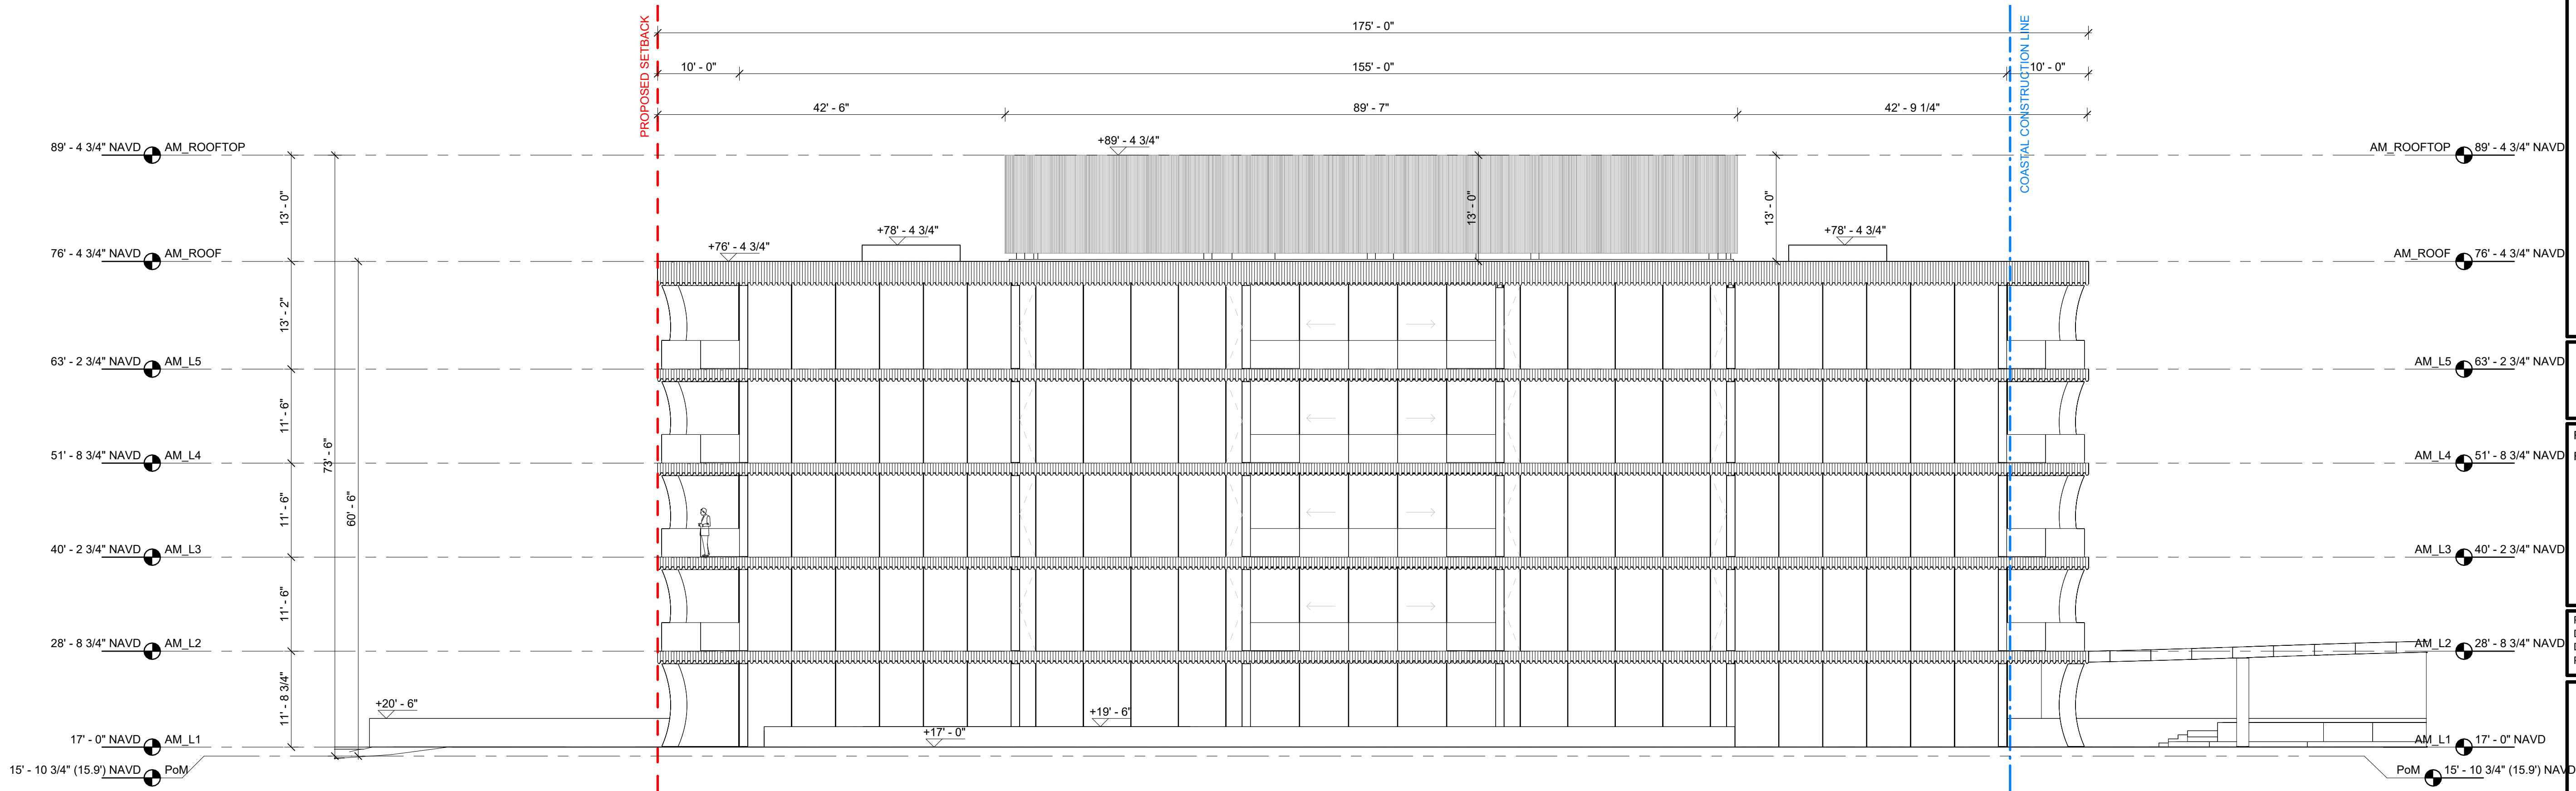

1 BUILDING 1 ELEVATION NORTH
SCALE: 3/32" = 1'-0"

285 BANYAN BLVD
West Palm Beach, Florida 33401
961.684.6844 • Fax 961.684.5584
SPINAOROURKE + PARTNERS
FL Lic # AC2002289

SPINAOROURKE
+ PARTNERS
Architecture • Interior Design
Keith W. Spina # AK13419

OMA
180 Varick Street, Suite 1328
New York, NY 10014
T: +1 212 337 0770

N
W
NIEVERA WILLIAMS
DESIGN

625 N. Flagler Drive
Suite 502
West Palm Beach, FL 33401
T: 561 659 2820


Submittal for:
Ambassador
2720 S. Ocean Blvd &
2730 S. Ocean Blvd
Palm Beach, Florida 33480

THESE DRAWINGS ARE FOR THE
EXCLUSIVE USE OF SPINAOROURKE +
PARTNERS, INC. AND MAY NOT BE
DUPLICATED, REPRODUCED OR USED
IN ANY MANNER WITHOUT THE
EXPRESS WRITTEN CONSENT OF SPINA
OROURKE + PARTNERS, INC. ALL
RIGHTS RESERVED.

Revisions:
FINAL SUBMITTAL 03-10-2025

Project no: 22049
Date: 03/10/2025
Drawn by: Author
Project Architect: Checker

A-211
ENLARGED ELEVATIONS -
AM 1

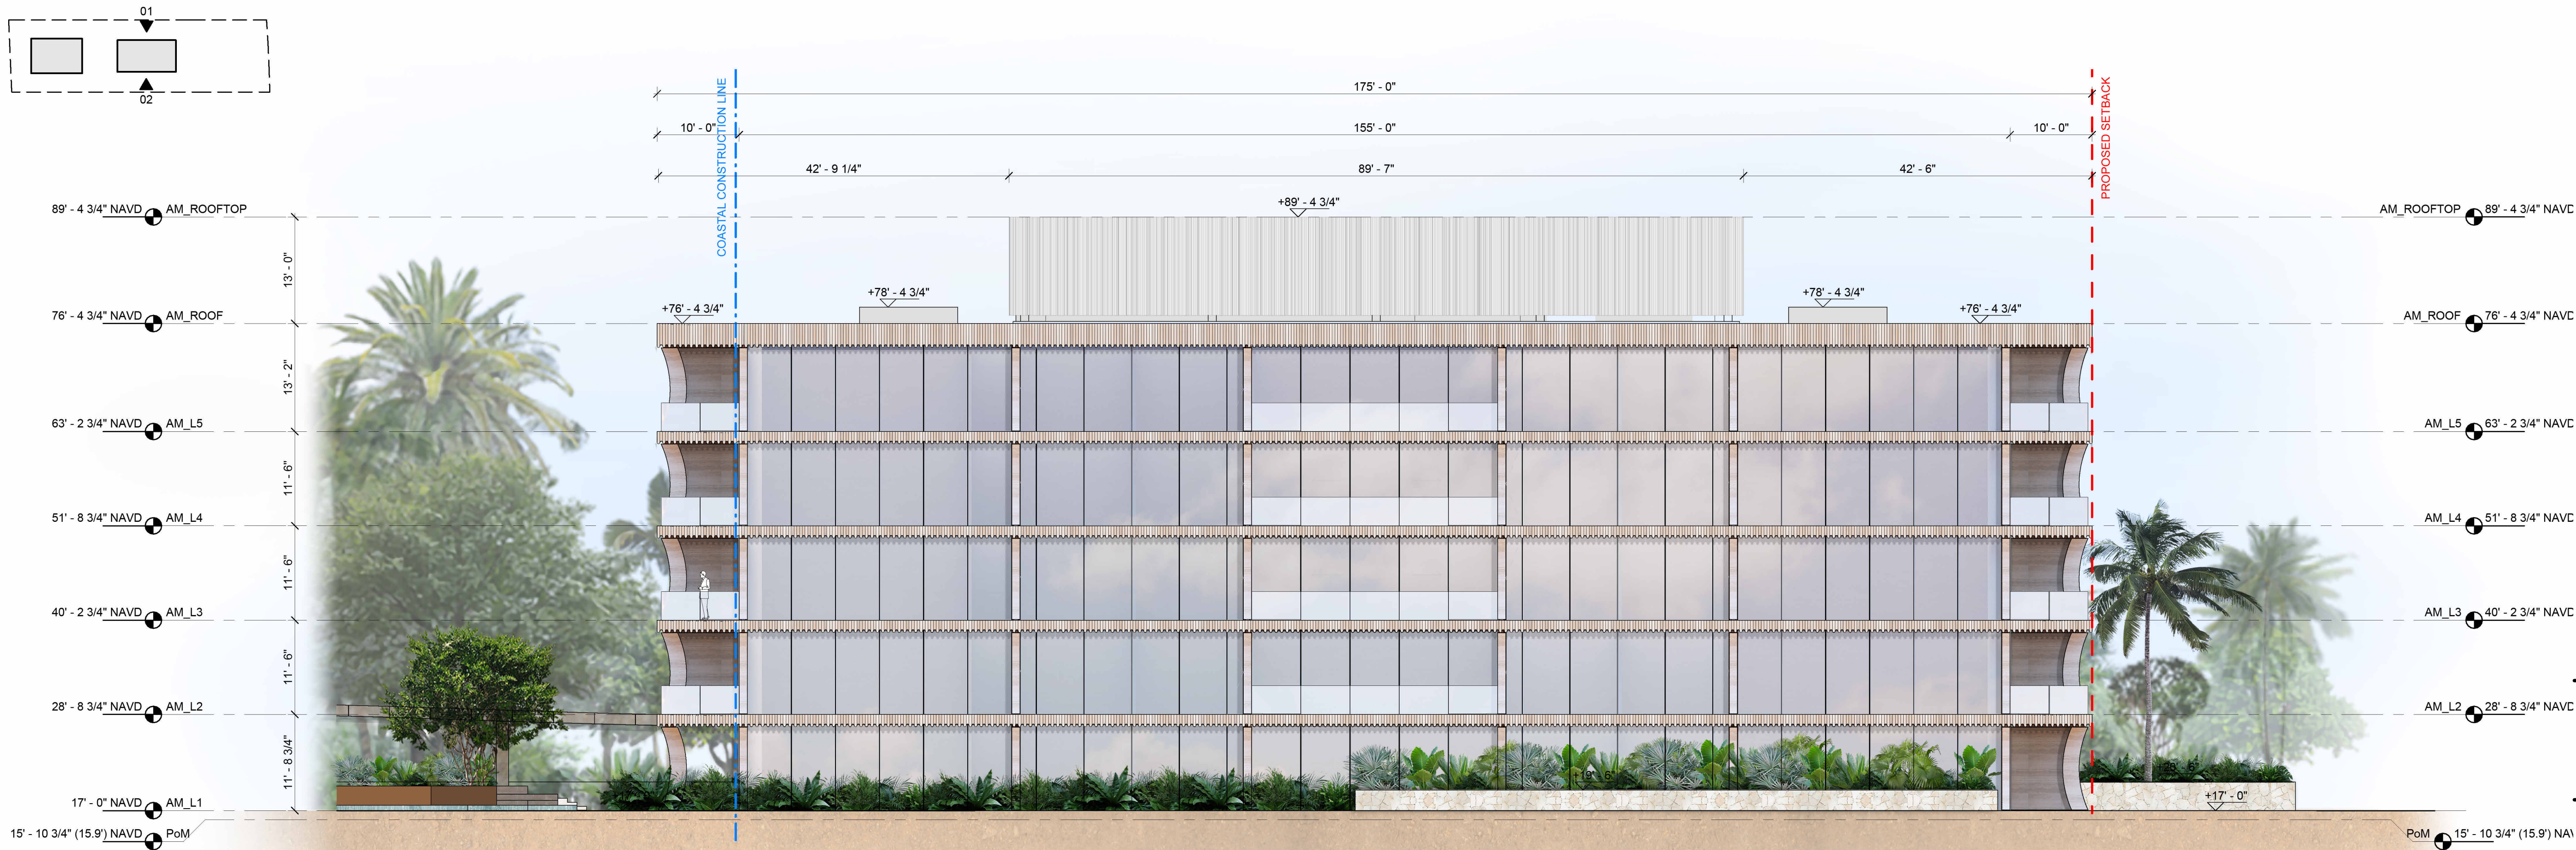

2 BUILDING 1 ELEVATION SOUTH
SCALE: 3/32" = 1'-0"



1 BUILDING 1 ELEVATION NORTH
SCALE: 3/32" = 1'-0"



285 BANYAN BLVD
West Palm Beach, Florida 33401
561.684.6844 • Fax 561.684.5584
SPINAOROURKE + PARTNERS
FL Lic # AC2002289

SPINAOROURKE
+ PARTNERS
Architecture • Interior Design
Keith W. Spina # AK13419

OMA
180 Varick Street, Suite 1328
New York, NY 10014
T: +1 212 337 0770

N
W
NIEVERA WILLIAMS
DESIGN

625 N. Flagler Drive
Suite 502
West Palm Beach, FL 33401
T: 561 659 2820

Submittal for:
Ambassador
2720 S. Ocean Blvd &
2730 S. Ocean Blvd
Palm Beach, Florida 33480

THESE DRAWINGS ARE FOR THE
EXCLUSIVE USE OF SPINAOROURKE +
PARTNERS, INC. AND MAY NOT BE
DUPLICATED, REPRODUCED OR USED
IN ANY MANNER WITHOUT THE
EXPRESS WRITTEN CONSENT OF SPINA
OROURKE + PARTNERS, INC. ALL
RIGHTS RESERVED.


Revisions:
FINAL SUBMITTAL 03-10-2025

Project no: 22049
Date: 03/10/2025
Drawn by: Author
Project Architect: Checker

A-211R
RENDERED ELEVATIONS -
AM 1




2 BUILDING 1 ELEVATION WEST
SCALE: 3/32" = 1'-0"

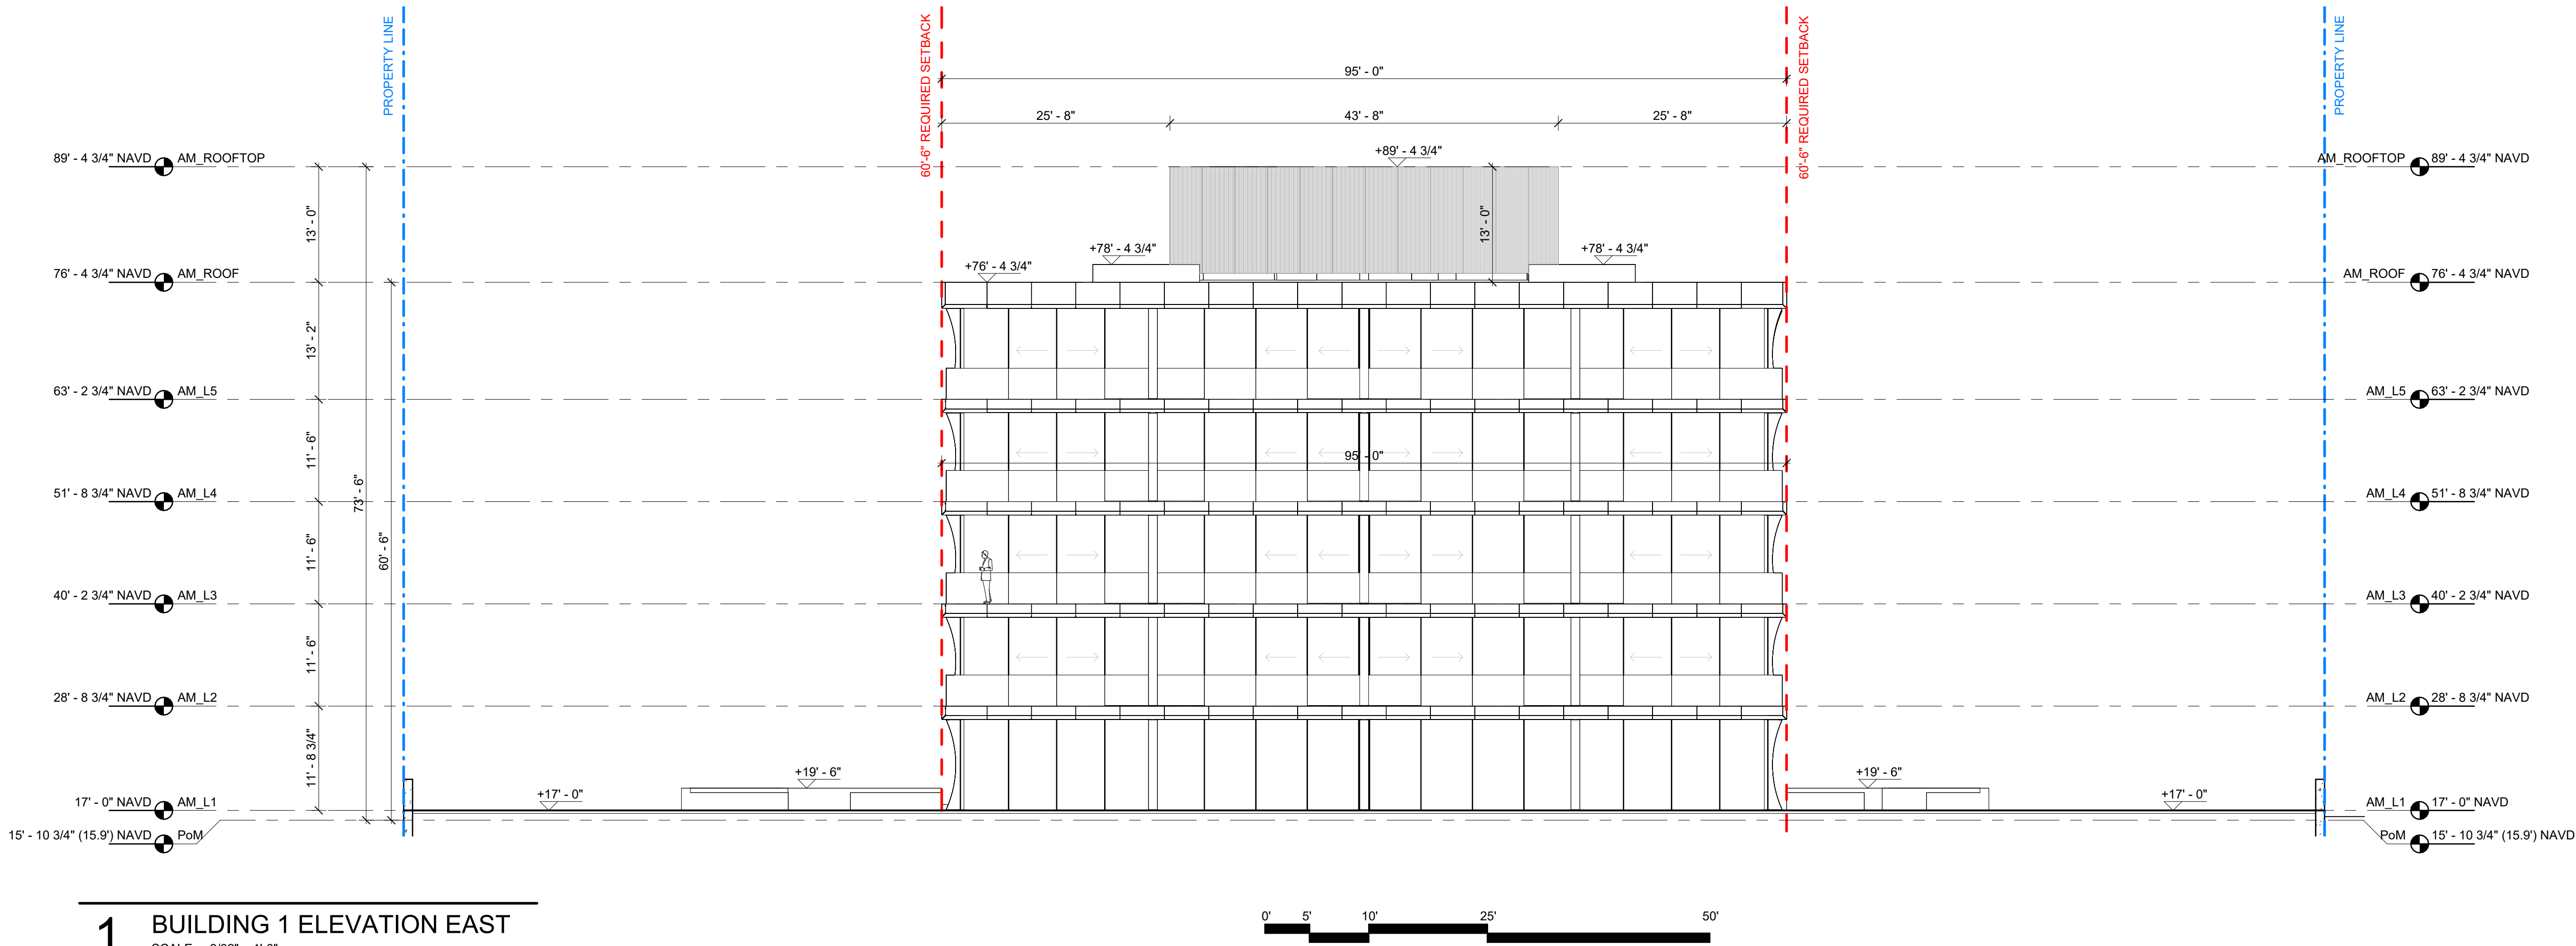

1 BUILDING 1 ELEVATION EAST
SCALE: 3/32" = 1'-0"

285 BANYAN BLVD
West Palm Beach, Florida 33401
561.694.6844 • Fax 561.694.5594
SPINAOROURKE + PARTNERS
FL Lic # AC2002289

SPINAOROURKE
+ PARTNERS
Architecture • Interior Design
Keith M. Spina # AK13419

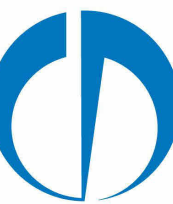

OMA
180 Varick Street, Suite 1328
New York, NY 10014
T: +1 212 337 0770



625 N. Flagler Drive
Suite 502
West Palm Beach, FL 33401
T: 561 659 2820

Submittal for:
Ambassador
2720 S. Ocean Blvd &
2730 S. Ocean Blvd
Palm Beach, Florida 33480

THESE DRAWINGS ARE FOR THE
EXCLUSIVE USE OF SPINAOROURKE +
PARTNERS, INC. AND MAY NOT BE
DUPLICATED, REPRODUCED OR USED
IN ANY MANNER WITHOUT THE
EXPRESS WRITTEN CONSENT OF SPINA
OROURKE + PARTNERS, INC. ALL
RIGHTS RESERVED.

Revisions:
FINAL SUBMITTAL 03-10-2025

Project no: 22049
Date: 03/10/2025
Drawn by: Author
Project Architect: Checker

A-212
ENLARGED ELEVATIONS -
AM 1



2 BUILDING 1 ELEVATION WEST
SCALE: 3/32" = 1'-0"




1 BUILDING 1 ELEVATION EAST
SCALE: 3/32" = 1'-0"

285 BANYAN BLVD
West Palm Beach, Florida 33401
561.694.6844 • Fax 561.694.5594
SPINAOROURKE + PARTNERS
FL Lic # AC2002289


SPINAOROURKE
+ PARTNERS

Architecture • Interior Design
Keith M. Spina # AK13419

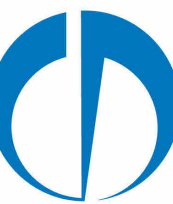

OMA

180 Varick Street, Suite 1328
New York, NY 10014
T: +1 212 337 0770

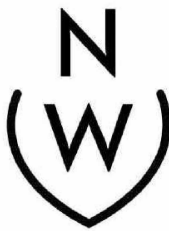

625 N. Flagler Drive
Suite 502
West Palm Beach, FL 33401
T: 561 659 2820

Submittal for:
Ambassador
2720 S. Ocean Blvd &
2730 S. Ocean Blvd
Palm Beach, Florida 33480

THESE DRAWINGS ARE FOR THE
EXCLUSIVE USE OF SPINAOROURKE +
PARTNERS, INC. AND MAY NOT BE
DUPLICATED, REPRODUCED OR USED
IN ANY MANNER WITHOUT THE
EXPRESS WRITTEN CONSENT OF SPINA
OROURKE + PARTNERS, INC. ALL
RIGHTS RESERVED.



Revisions:
FINAL SUBMITTAL 03-10-2025

Project no: 22049
Date: 03/10/2025
Drawn by: Author
Project Architect: Checker


A-212R

RENDERED ELEVATIONS -
AM 1

7-3-2025 17:39:30

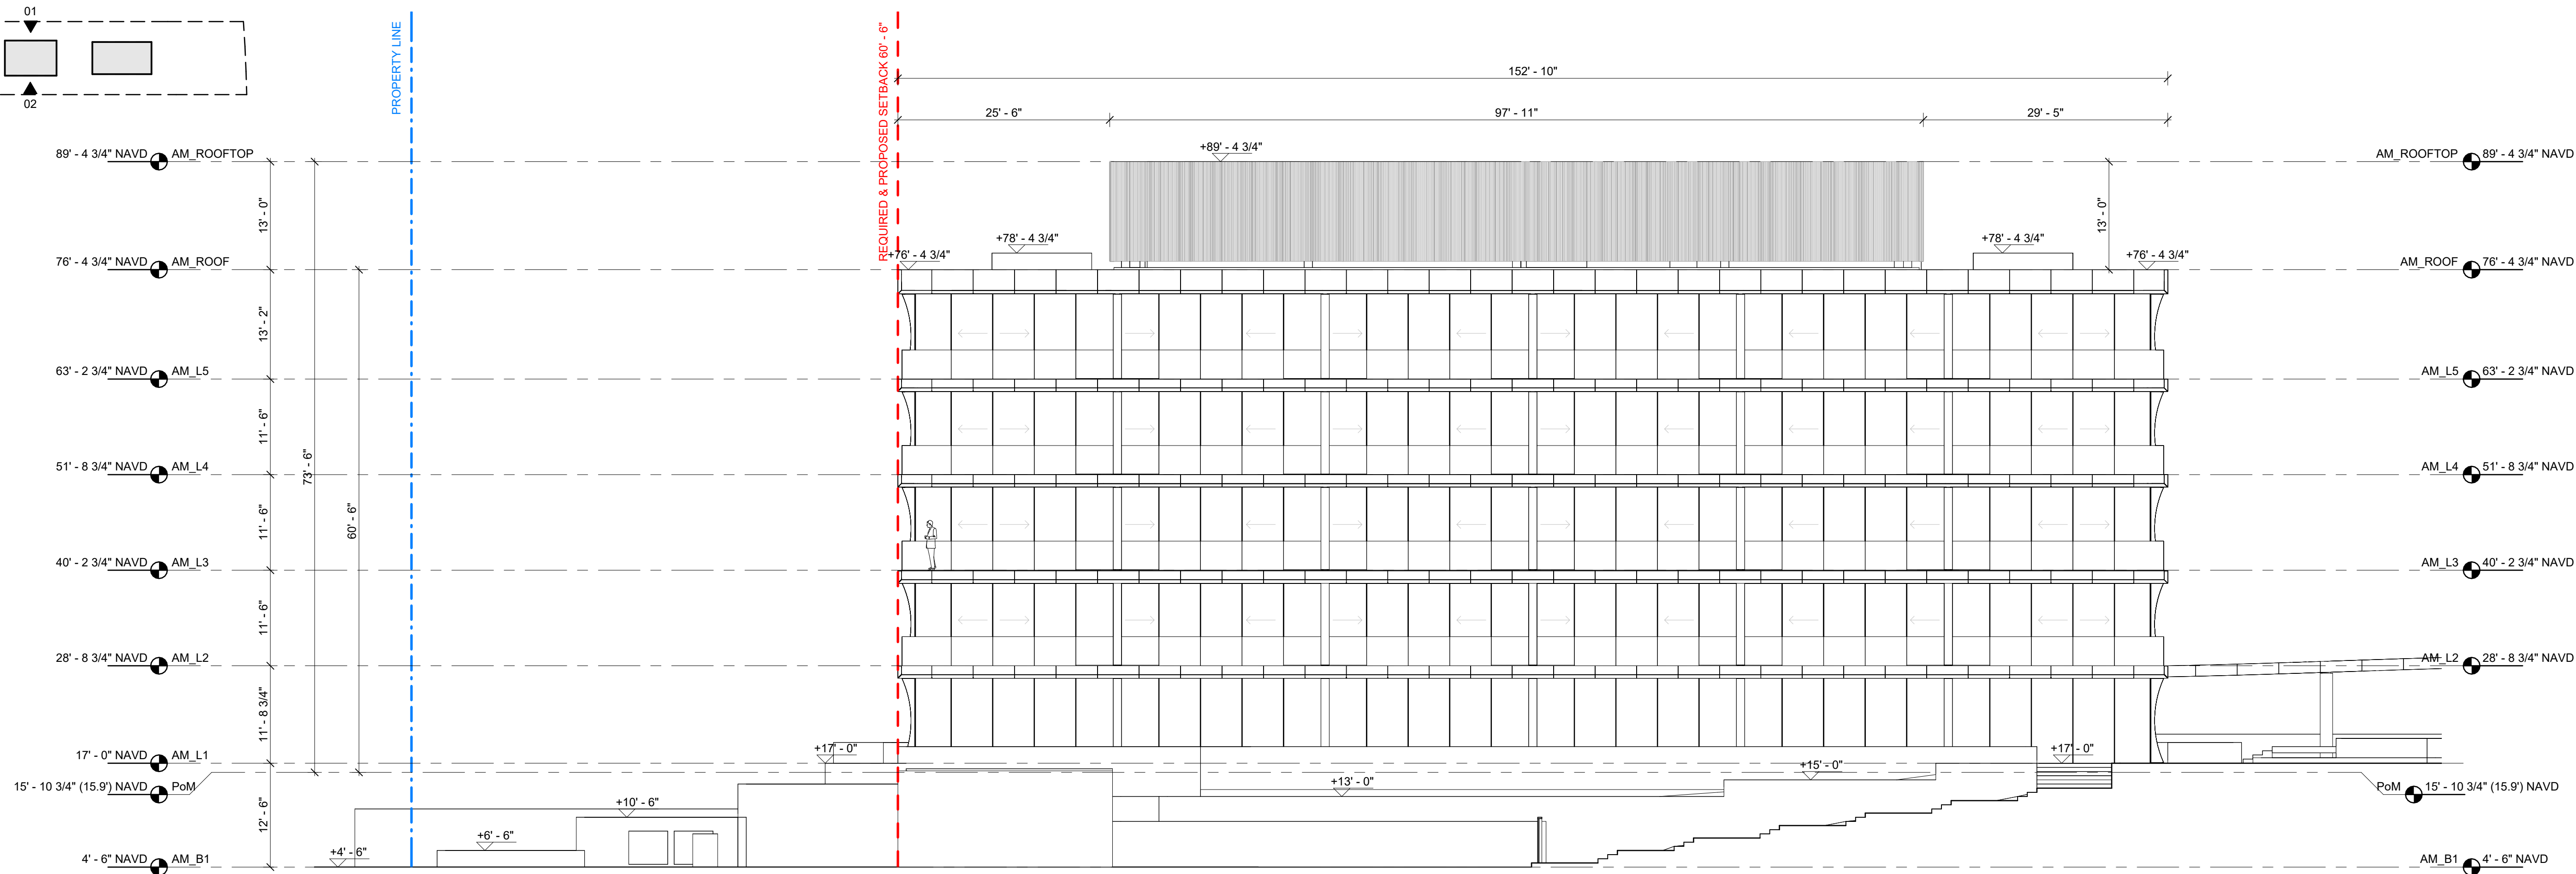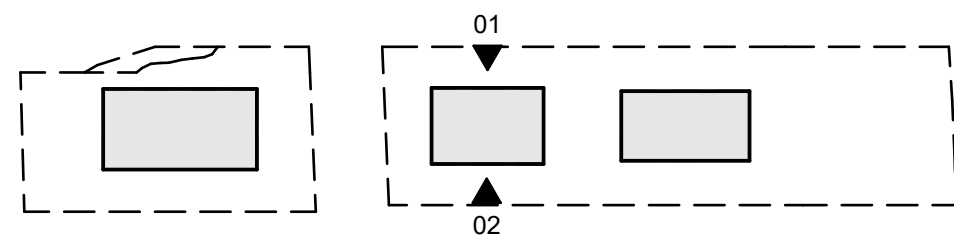

2 BUILDING 2 ELEVATION SOUTH
SCALE: 3/32" = 1'-0"

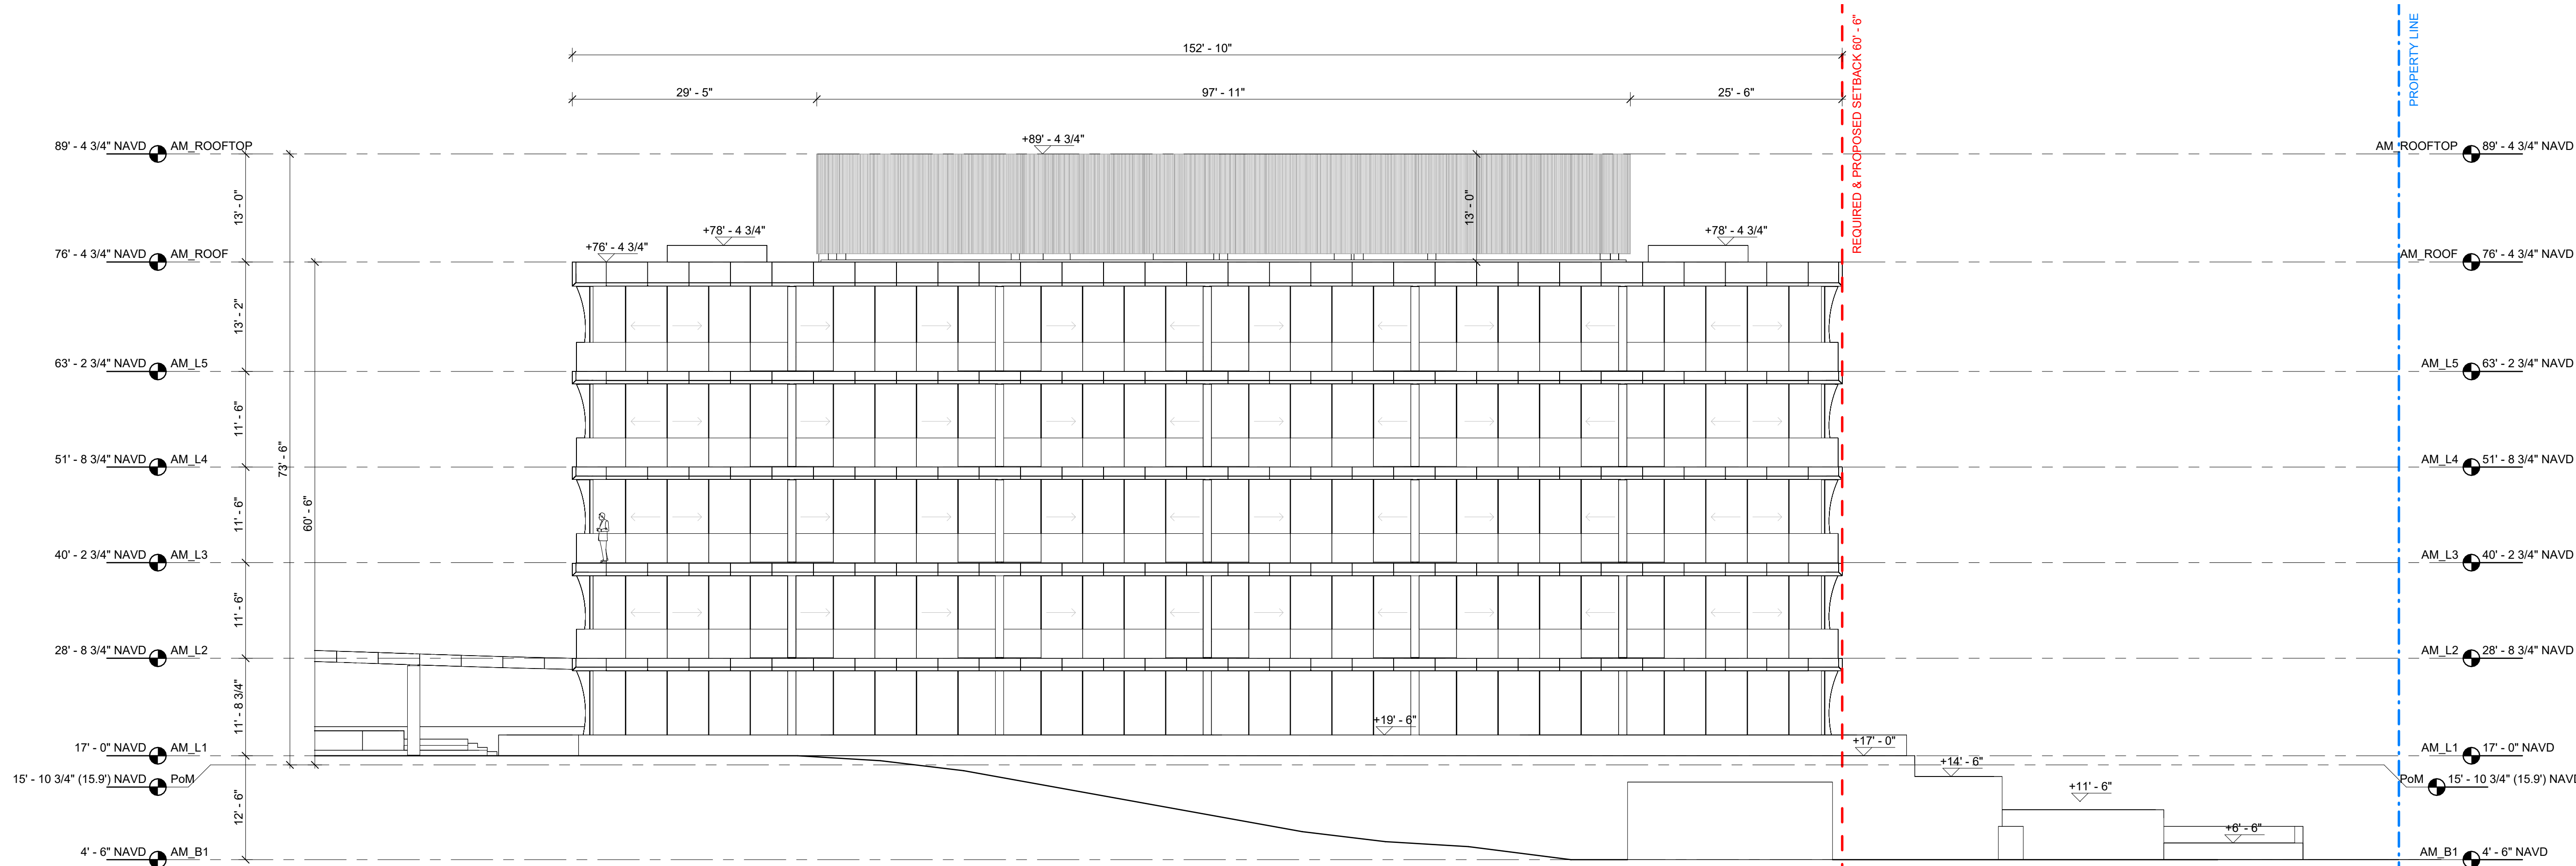

1 BUILDING 2 ELEVATION NORTH
SCALE: 3/32" = 1'-0"



285 BANYAN BLVD
West Palm Beach, Florida 33401
561.684.6844 • Fax 561.684.5584
SPINAOROURKE + PARTNERS
FL Lic # AC2002289

SPINAOROURKE
+ PARTNERS
Architecture • Interior Design
Keith W. Spina # AK13419

OMA
180 Varick Street, Suite 1328
New York, NY 10014
T: +1 212 337 0770

NW
NIEVERA WILLIAMS
DESIGN

625 N. Flagler Drive
Suite 502
West Palm Beach, FL 33401
T: 561 659 2820


Submittal for:
Ambassador
2720 S. Ocean Blvd &
2730 S. Ocean Blvd
Palm Beach, Florida 33480

THESE DRAWINGS ARE FOR THE
EXCLUSIVE USE OF SPINAOROURKE +
PARTNERS, INC. AND MAY NOT BE
DUPLICATED, REPRODUCED OR USED
IN ANY MANNER WITHOUT THE
EXPRESS WRITTEN CONSENT OF SPINA
OROURKE + PARTNERS, INC. ALL
RIGHTS RESERVED.

Revisions:
FINAL SUBMITTAL 03-10-2025

Project no: 22049
Date: 03/10/2025
Drawn by: Author
Project Architect: Checker

A-213
ENLARGED ELEVATIONS -
AM 2

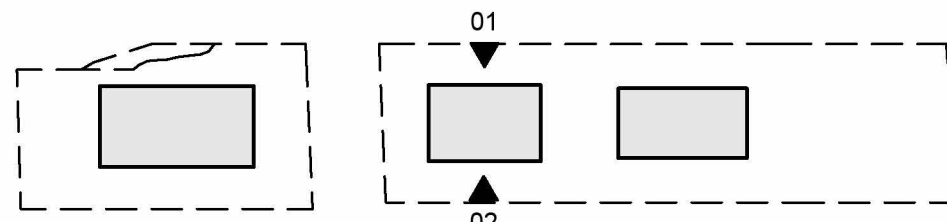

2 BUILDING 2 ELEVATION SOUTH
SCALE: 3/32" = 1'-0"



1 BUILDING 2 ELEVATION NORTH
SCALE: 3/32" = 1'-0"



285 BANYAN BLVD
West Palm Beach, Florida 33401
561.684.6844 • Fax 561.684.5584
SPINAOROURKE + PARTNERS
FL Lic # AC2002289

SPINAOROURKE
+ PARTNERS
Architecture • Interior Design
Keith M. Spina # AK13419

OMA
180 Varick Street, Suite 1328
New York, NY 10014
T: +1 212 337 0770

N
W
NIEVERA WILLIAMS
DESIGN

625 N. Flagler Drive
Suite 502
West Palm Beach, FL 33401
T: 561 659 2820



Submittal for:
Ambassador
2720 S. Ocean Blvd &
2730 S. Ocean Blvd
Palm Beach, Florida 33480

THESE DRAWINGS ARE FOR THE
EXCLUSIVE USE OF SPINAOROURKE +
PARTNERS, INC. AND MAY NOT BE
DUPLICATED, REPRODUCED OR USED
IN ANY MANNER WITHOUT THE
EXPRESS WRITTEN CONSENT OF SPINA
OROURKE + PARTNERS, INC. ALL
RIGHTS RESERVED.


Revisions:
FINAL SUBMITTAL 03-10-2025

Project no: 22049
Date: 03/10/2025
Drawn by: Author
Project Architect: Checker

A-213R
RENDED ELEVATIONS -
AM 2

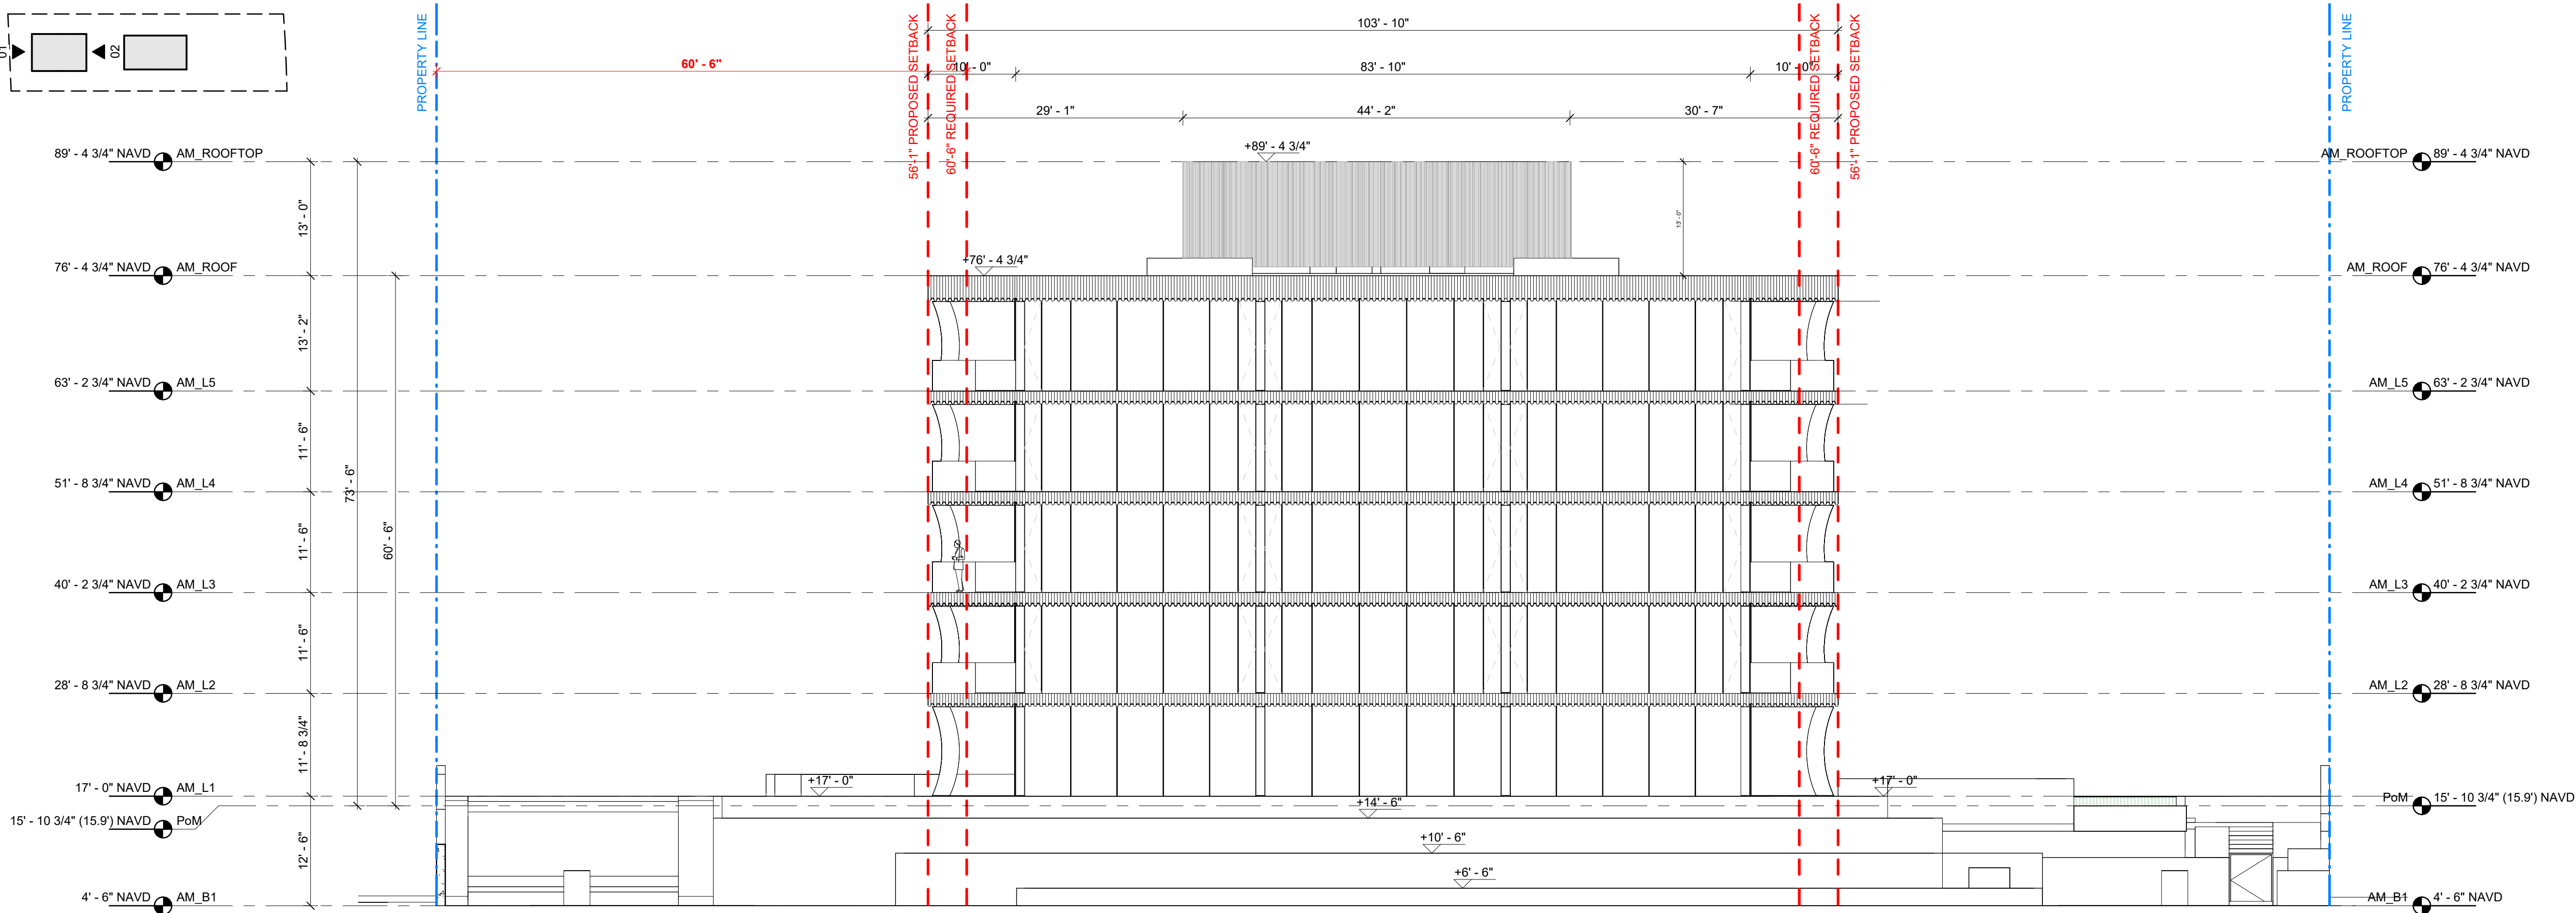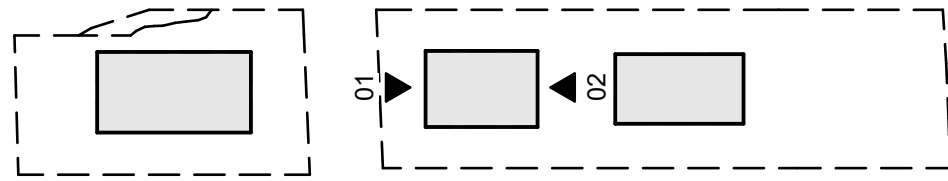

2 BUILDING 2 ELEVATION WEST
SCALE: 3/32" = 1'-0"

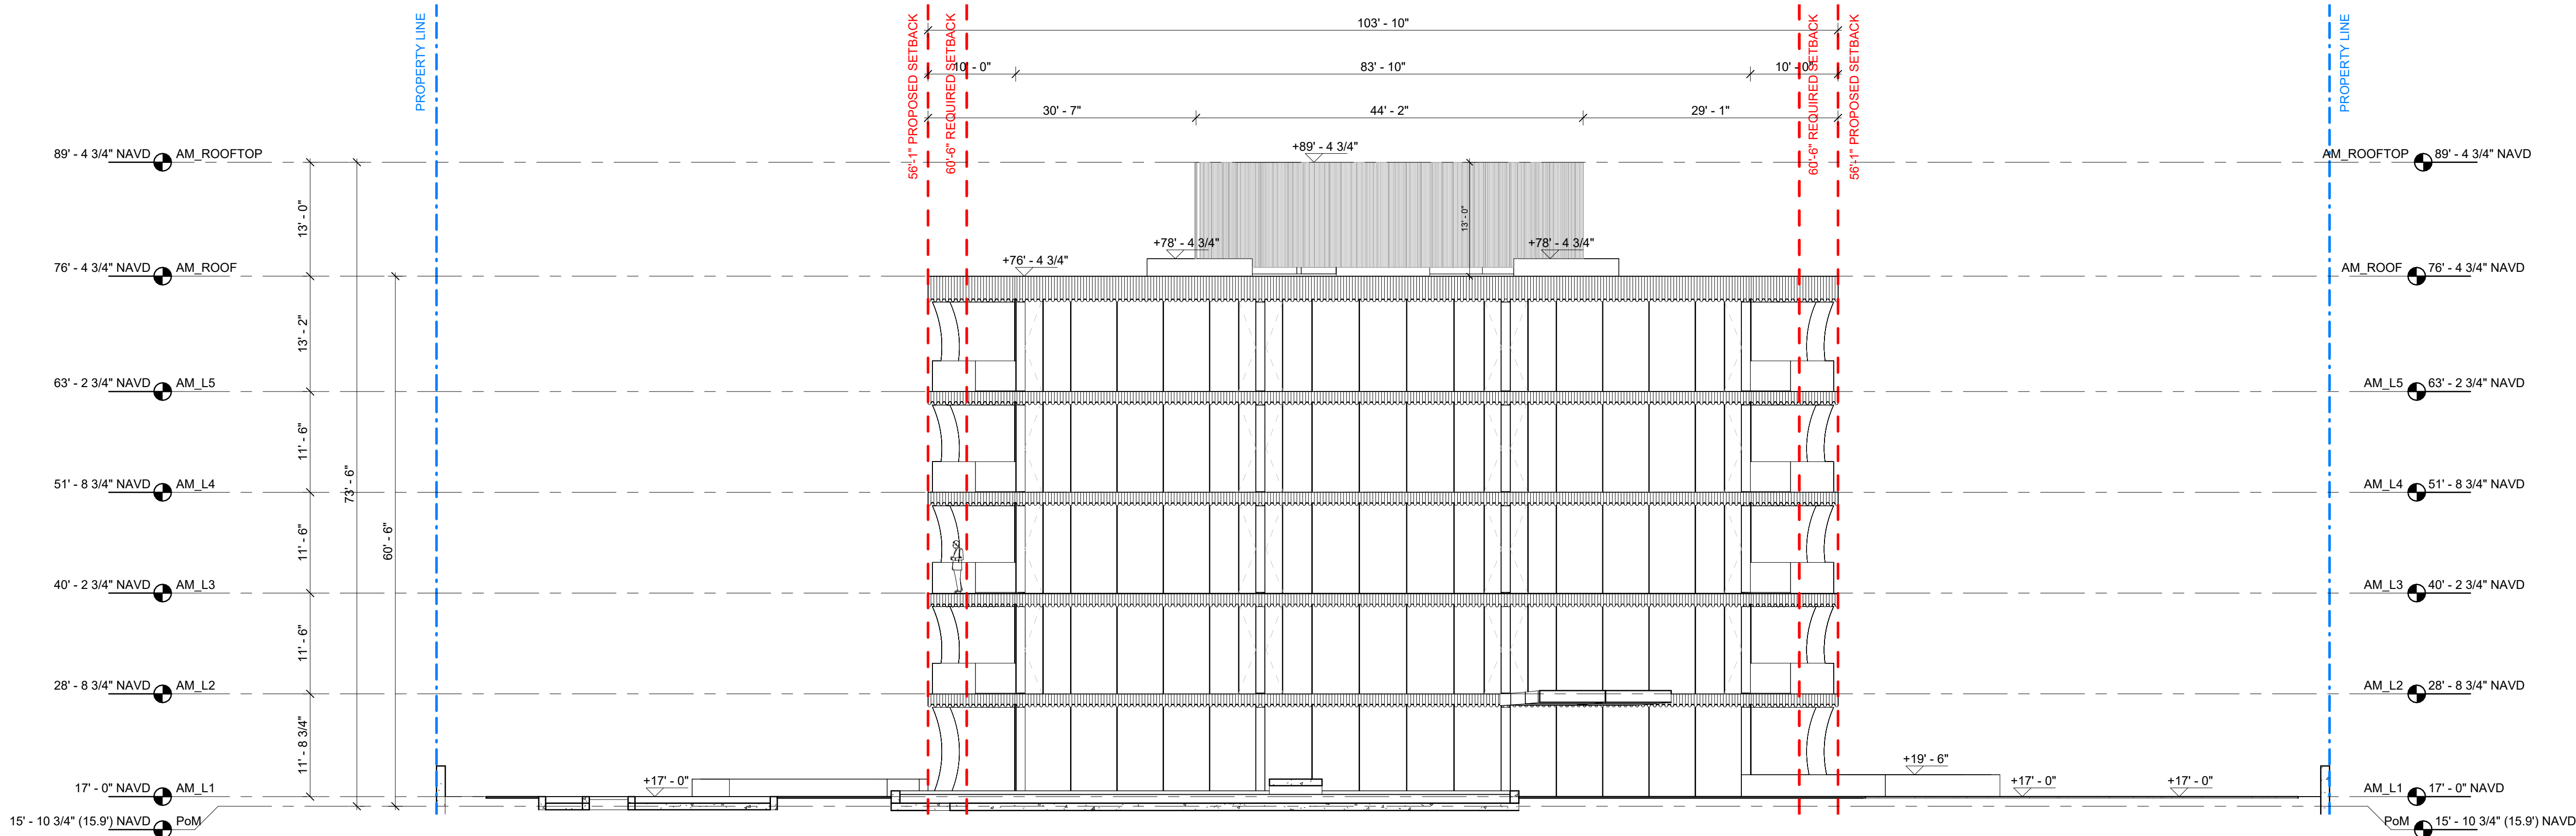

1 BUILDING 2 ELEVATION EAST
SCALE: 3/32" = 1'-0"





2 BUILDING 2 ELEVATION WEST
SCALE: 3/32" = 1'-0"




1 BUILDING 2 ELEVATION EAST
SCALE: 3/32" = 1'-0"

285 BANYAN BLVD
West Palm Beach, Florida 33401
561.694.6844 • Fax 561.694.5594
spinaorourke.com
FL Lic # AC20022399


SPINAOROURKE
+ PARTNERS

Architecture • Interior Design
Keith M. Spina # AK13419

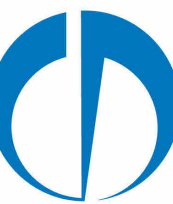

OMA

180 Varick Street, Suite 1328
New York, NY 10014
T: +1 212 337 0770

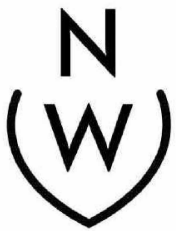

625 N. Flagler Drive
Suite 502
West Palm Beach, FL 33401
T: 561 659 2820

Submittal for:
Ambassador

2720 S. Ocean Blvd &
2730 S. Ocean Blvd
Palm Beach, Florida 33480

THESE DRAWINGS ARE FOR THE
EXCLUSIVE USE OF SPINAOROURKE +
PARTNERS, INC. AND MAY NOT BE
DUPLICATED, REPRODUCED OR USED
IN ANY MANNER WITHOUT THE
EXPRESS WRITTEN CONSENT OF SPINA
OROURKE + PARTNERS, INC. ALL
RIGHTS RESERVED.

Revisions:
FINAL SUBMITTAL 03-10-2025

Project no: 22049
Date: 03/10/2025
Drawn by: Author
Project Architect: Checker

A-214R

RENDED ELEVATIONS -
AM 2