N

0 500
Scale in Feet

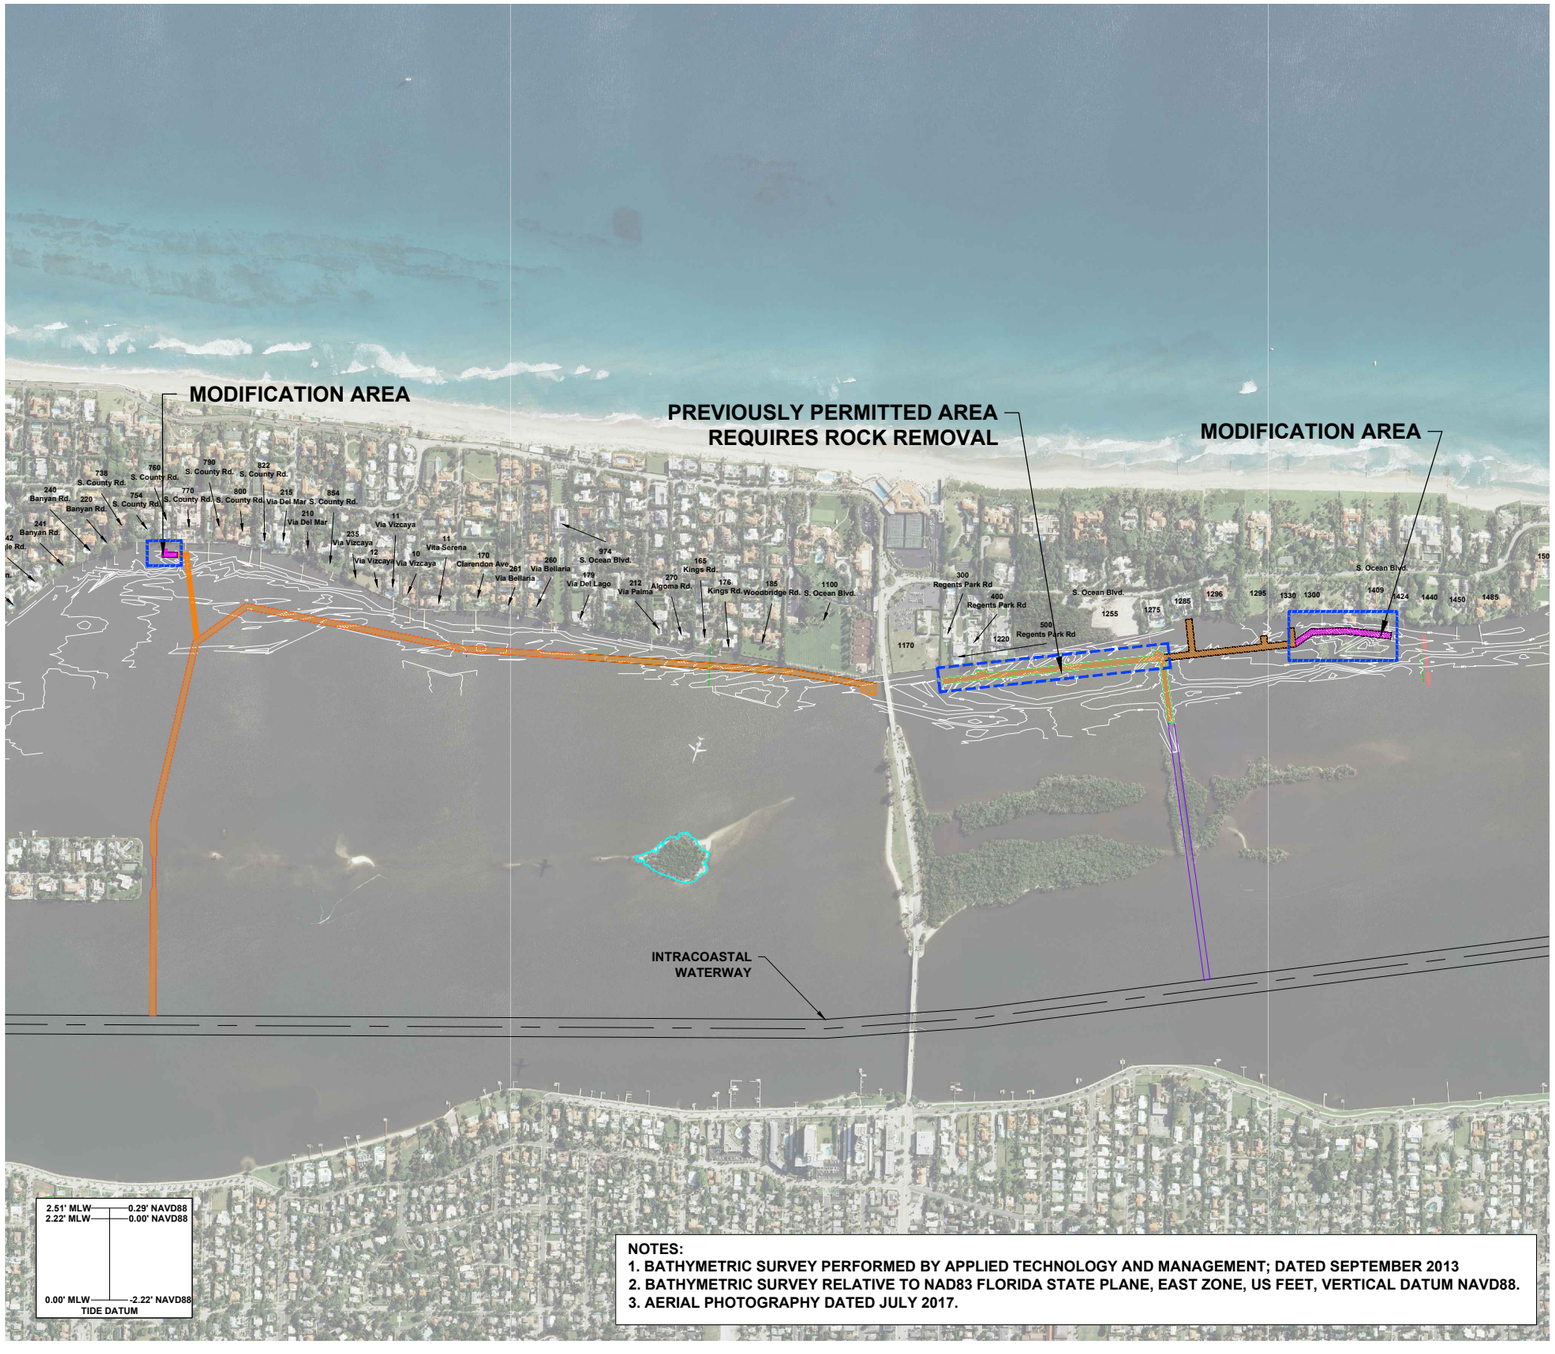

NOTES:
1. BATHYMETRIC SURVEY PERFORMED BY APPLIED TECHNOLOGY AND MANAGEMENT; DATED SEPTEMBER 2013
2. BATHYMETRIC SURVEY RELATIVE TO NAD83 FLORIDA STATE PLANE, EAST ZONE, US FEET, VERTICAL DATUM NAVD88.
3. AERIAL PHOTOGRAPHY DATED JULY 2017.

REV NO	DATE	DRWN BY	CHKD BY	DESCRIPTION

DESIGN	DRWN	CHKD
MJ	CM	MJ
JOB NUMBER	13-2453	
ISSUE DATE	07-25-2019	
ISSUE		

Lake Worth Lagoon
Waterway Access Maintenance Dredging

Modification Areas for Expansion

Town of Palm Beach, Florida

Applied Technology & Management, Inc.
2047 Vista Parkway, Suite 101
West Palm Beach, Florida 33411
(561) 659-0041
Certificate of Authorization #4669

DRAWING NUMBER
1 of 1

LOCATION: G:\WESTPALMBEACH SHARES\DRAWINGS\PROJECTS\13-2453 TOPB WATERWAY LAKE WORTH LAGOON\X\WATERWAYS 2018 ACCESSES\CENTRAL WATERWAY EXTENSION EXHIBIT.DWG